
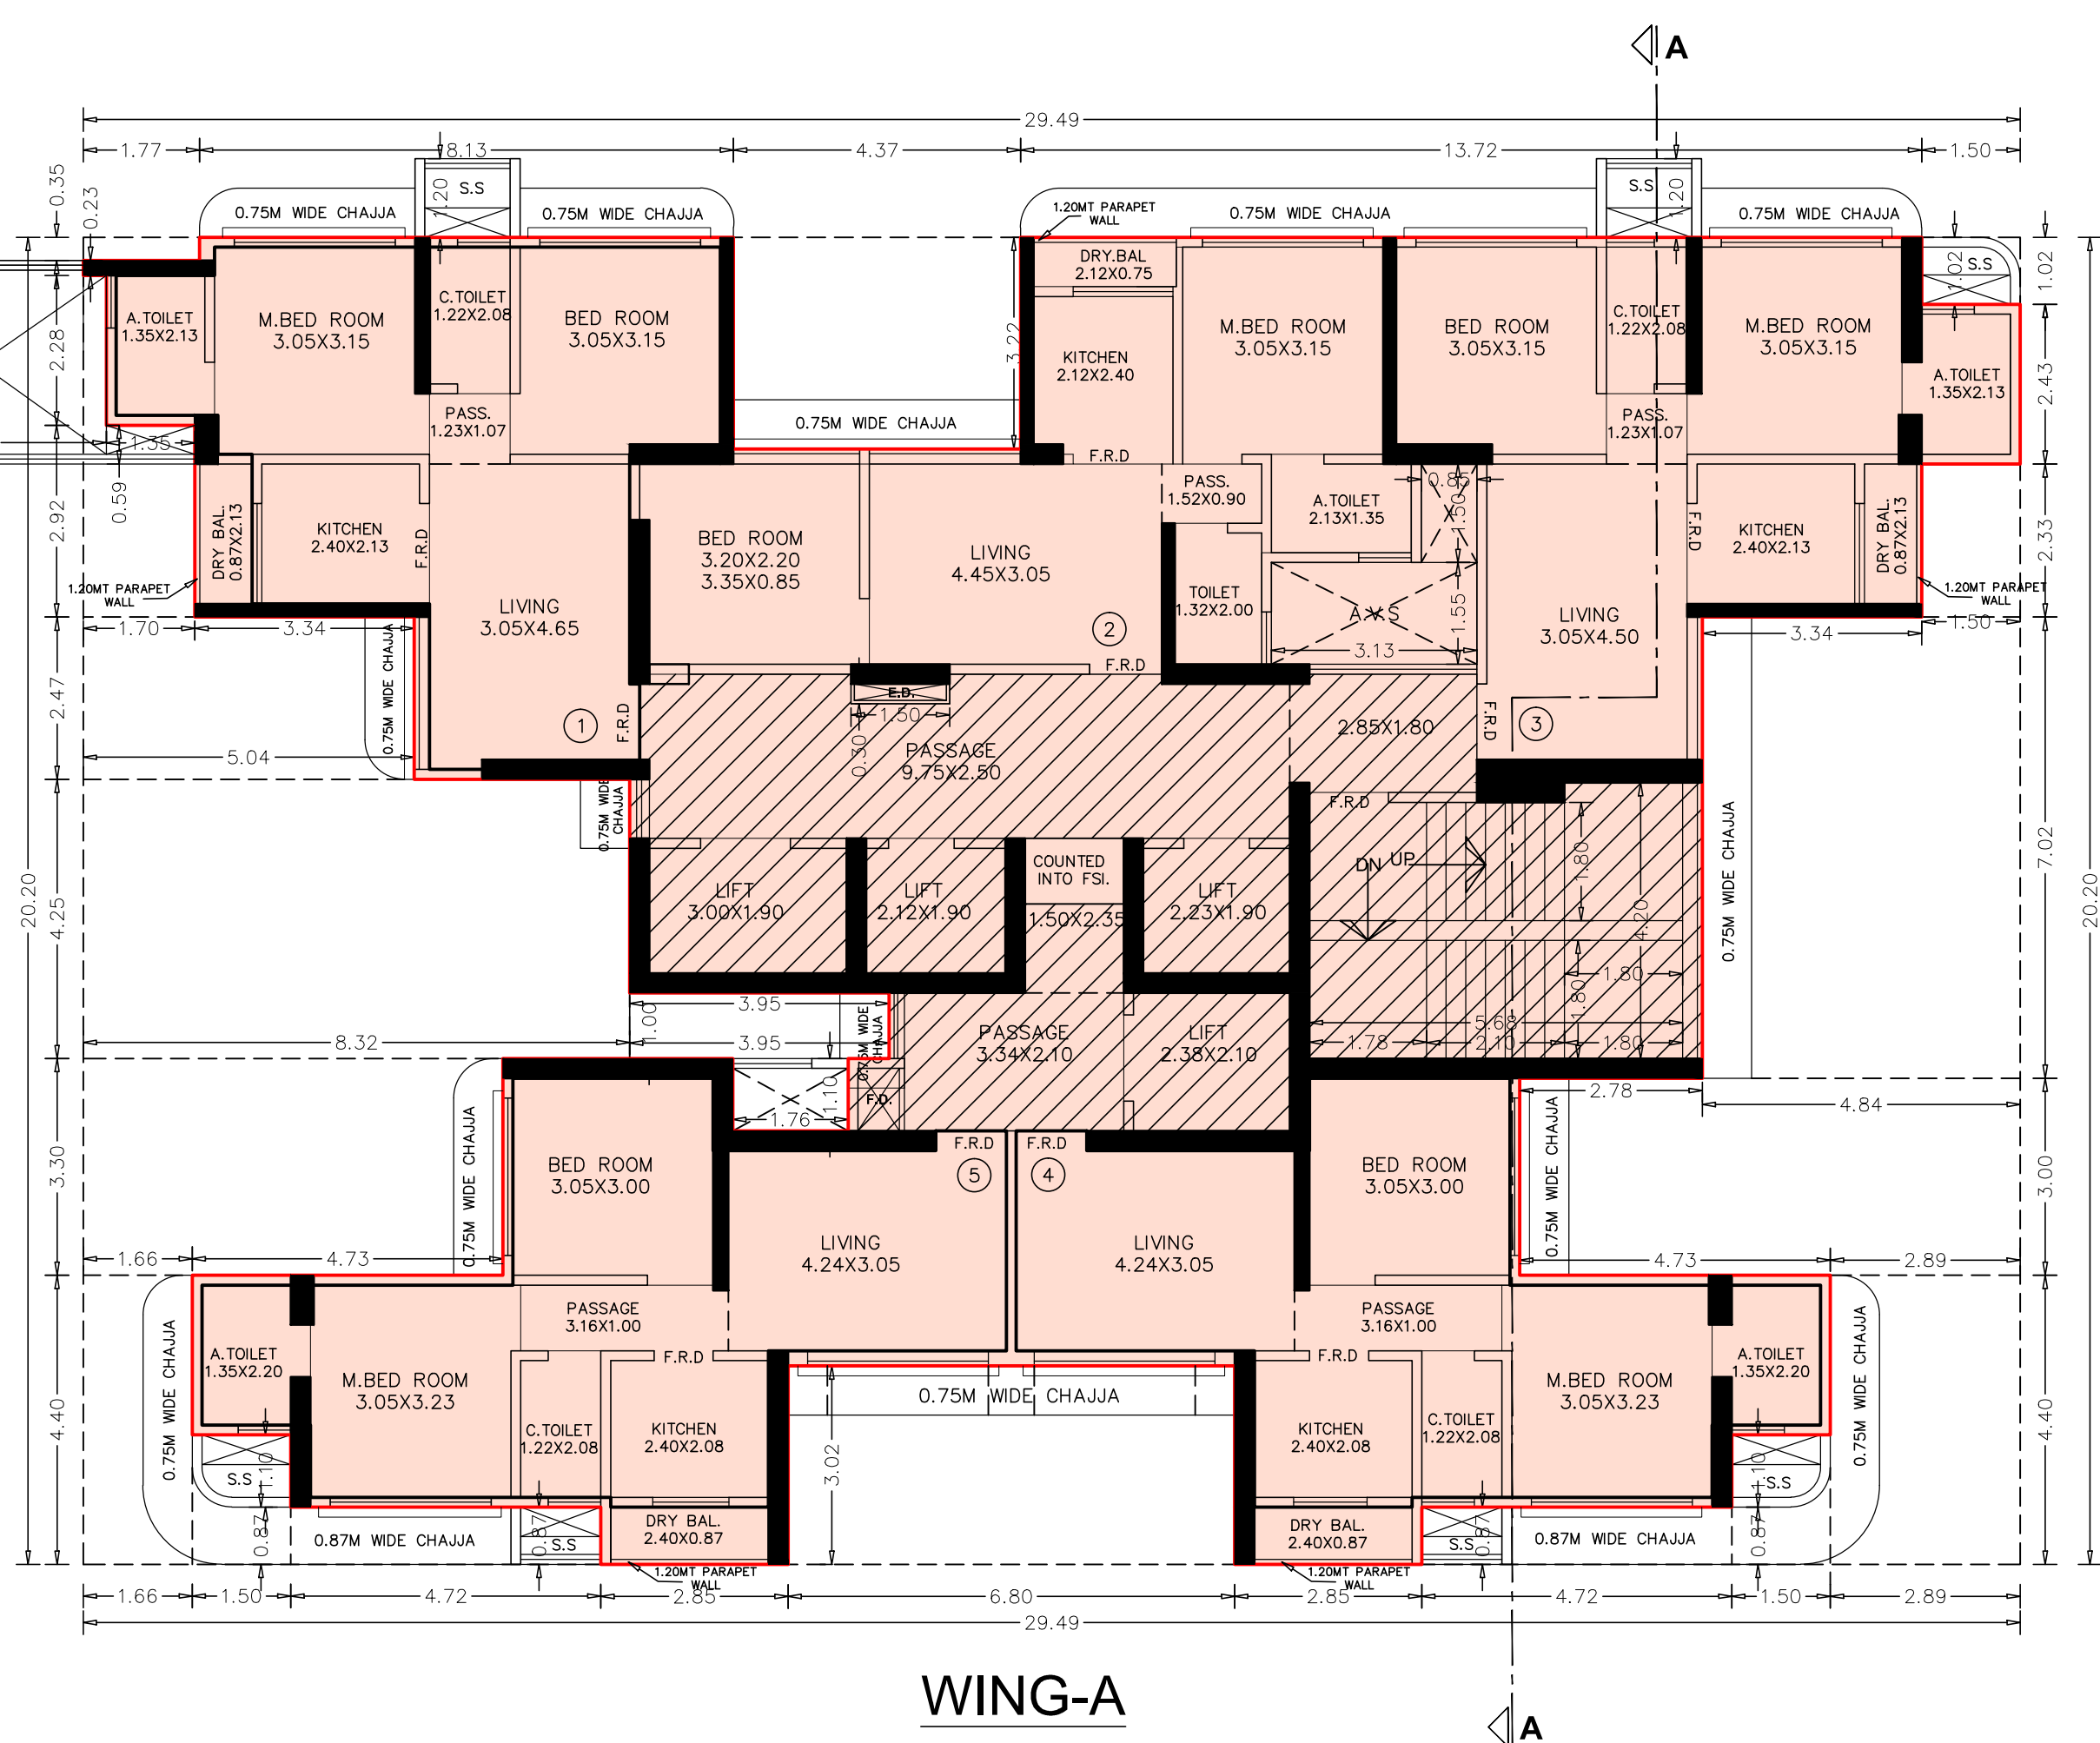
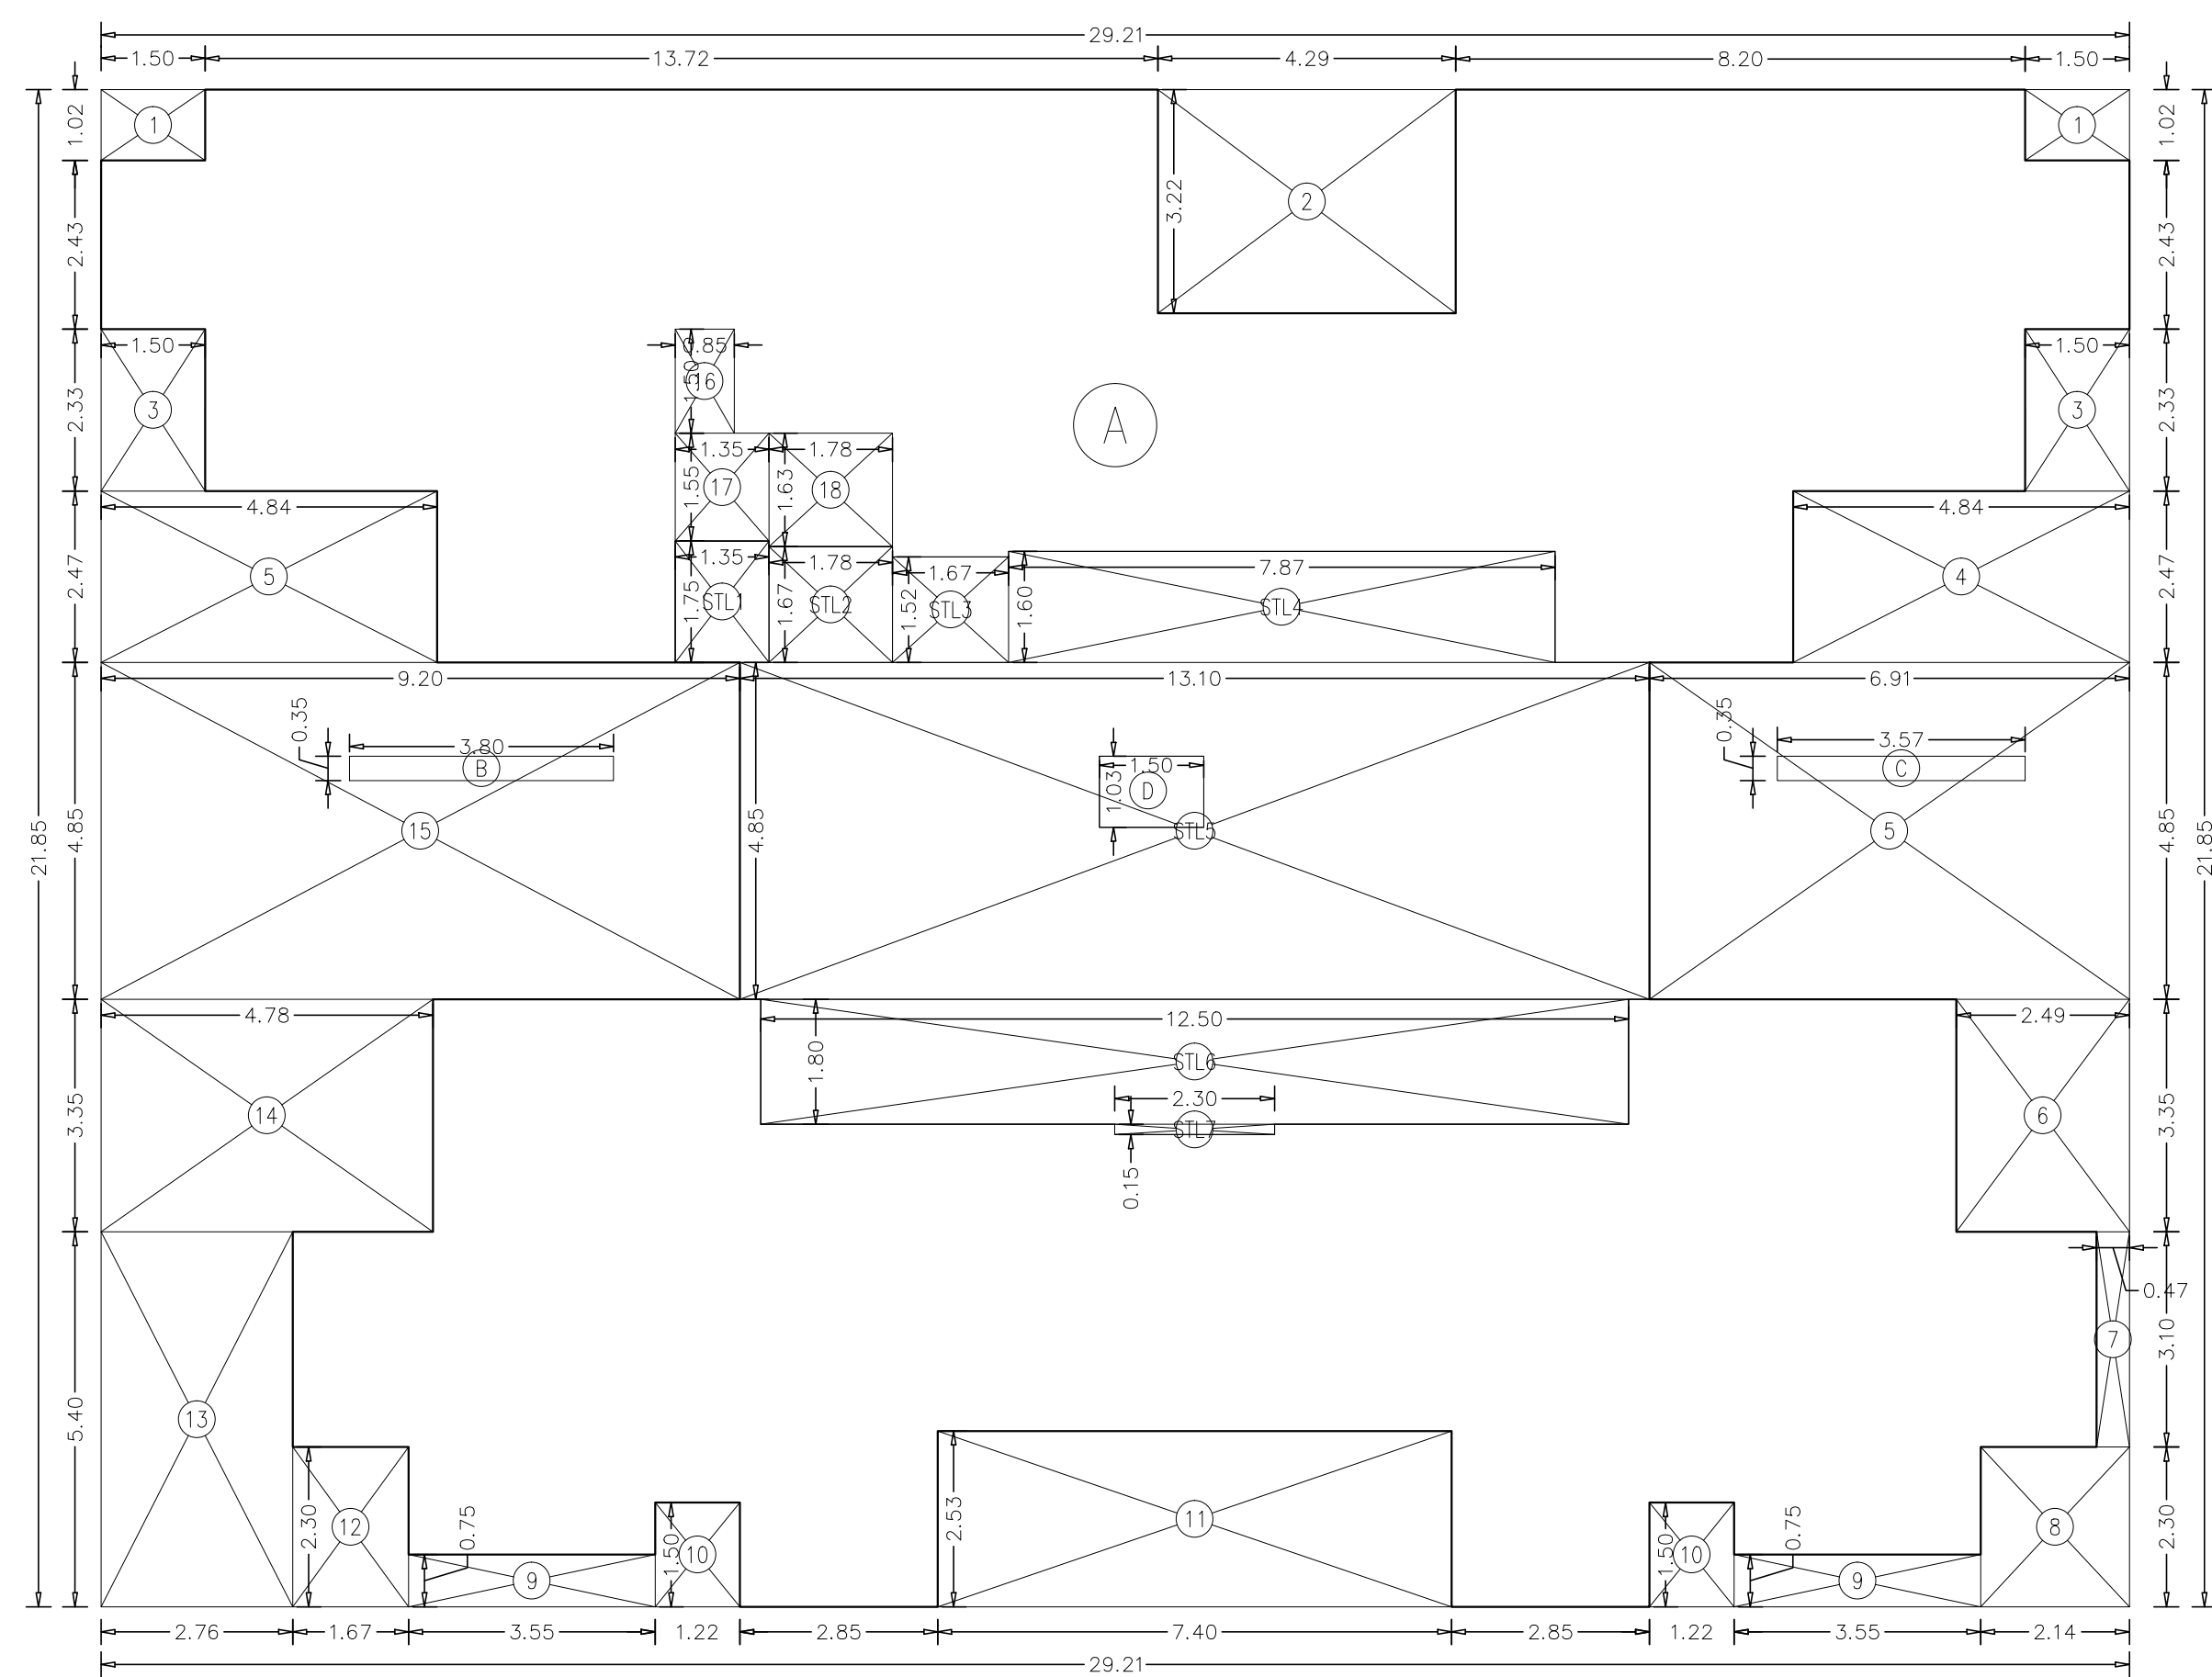


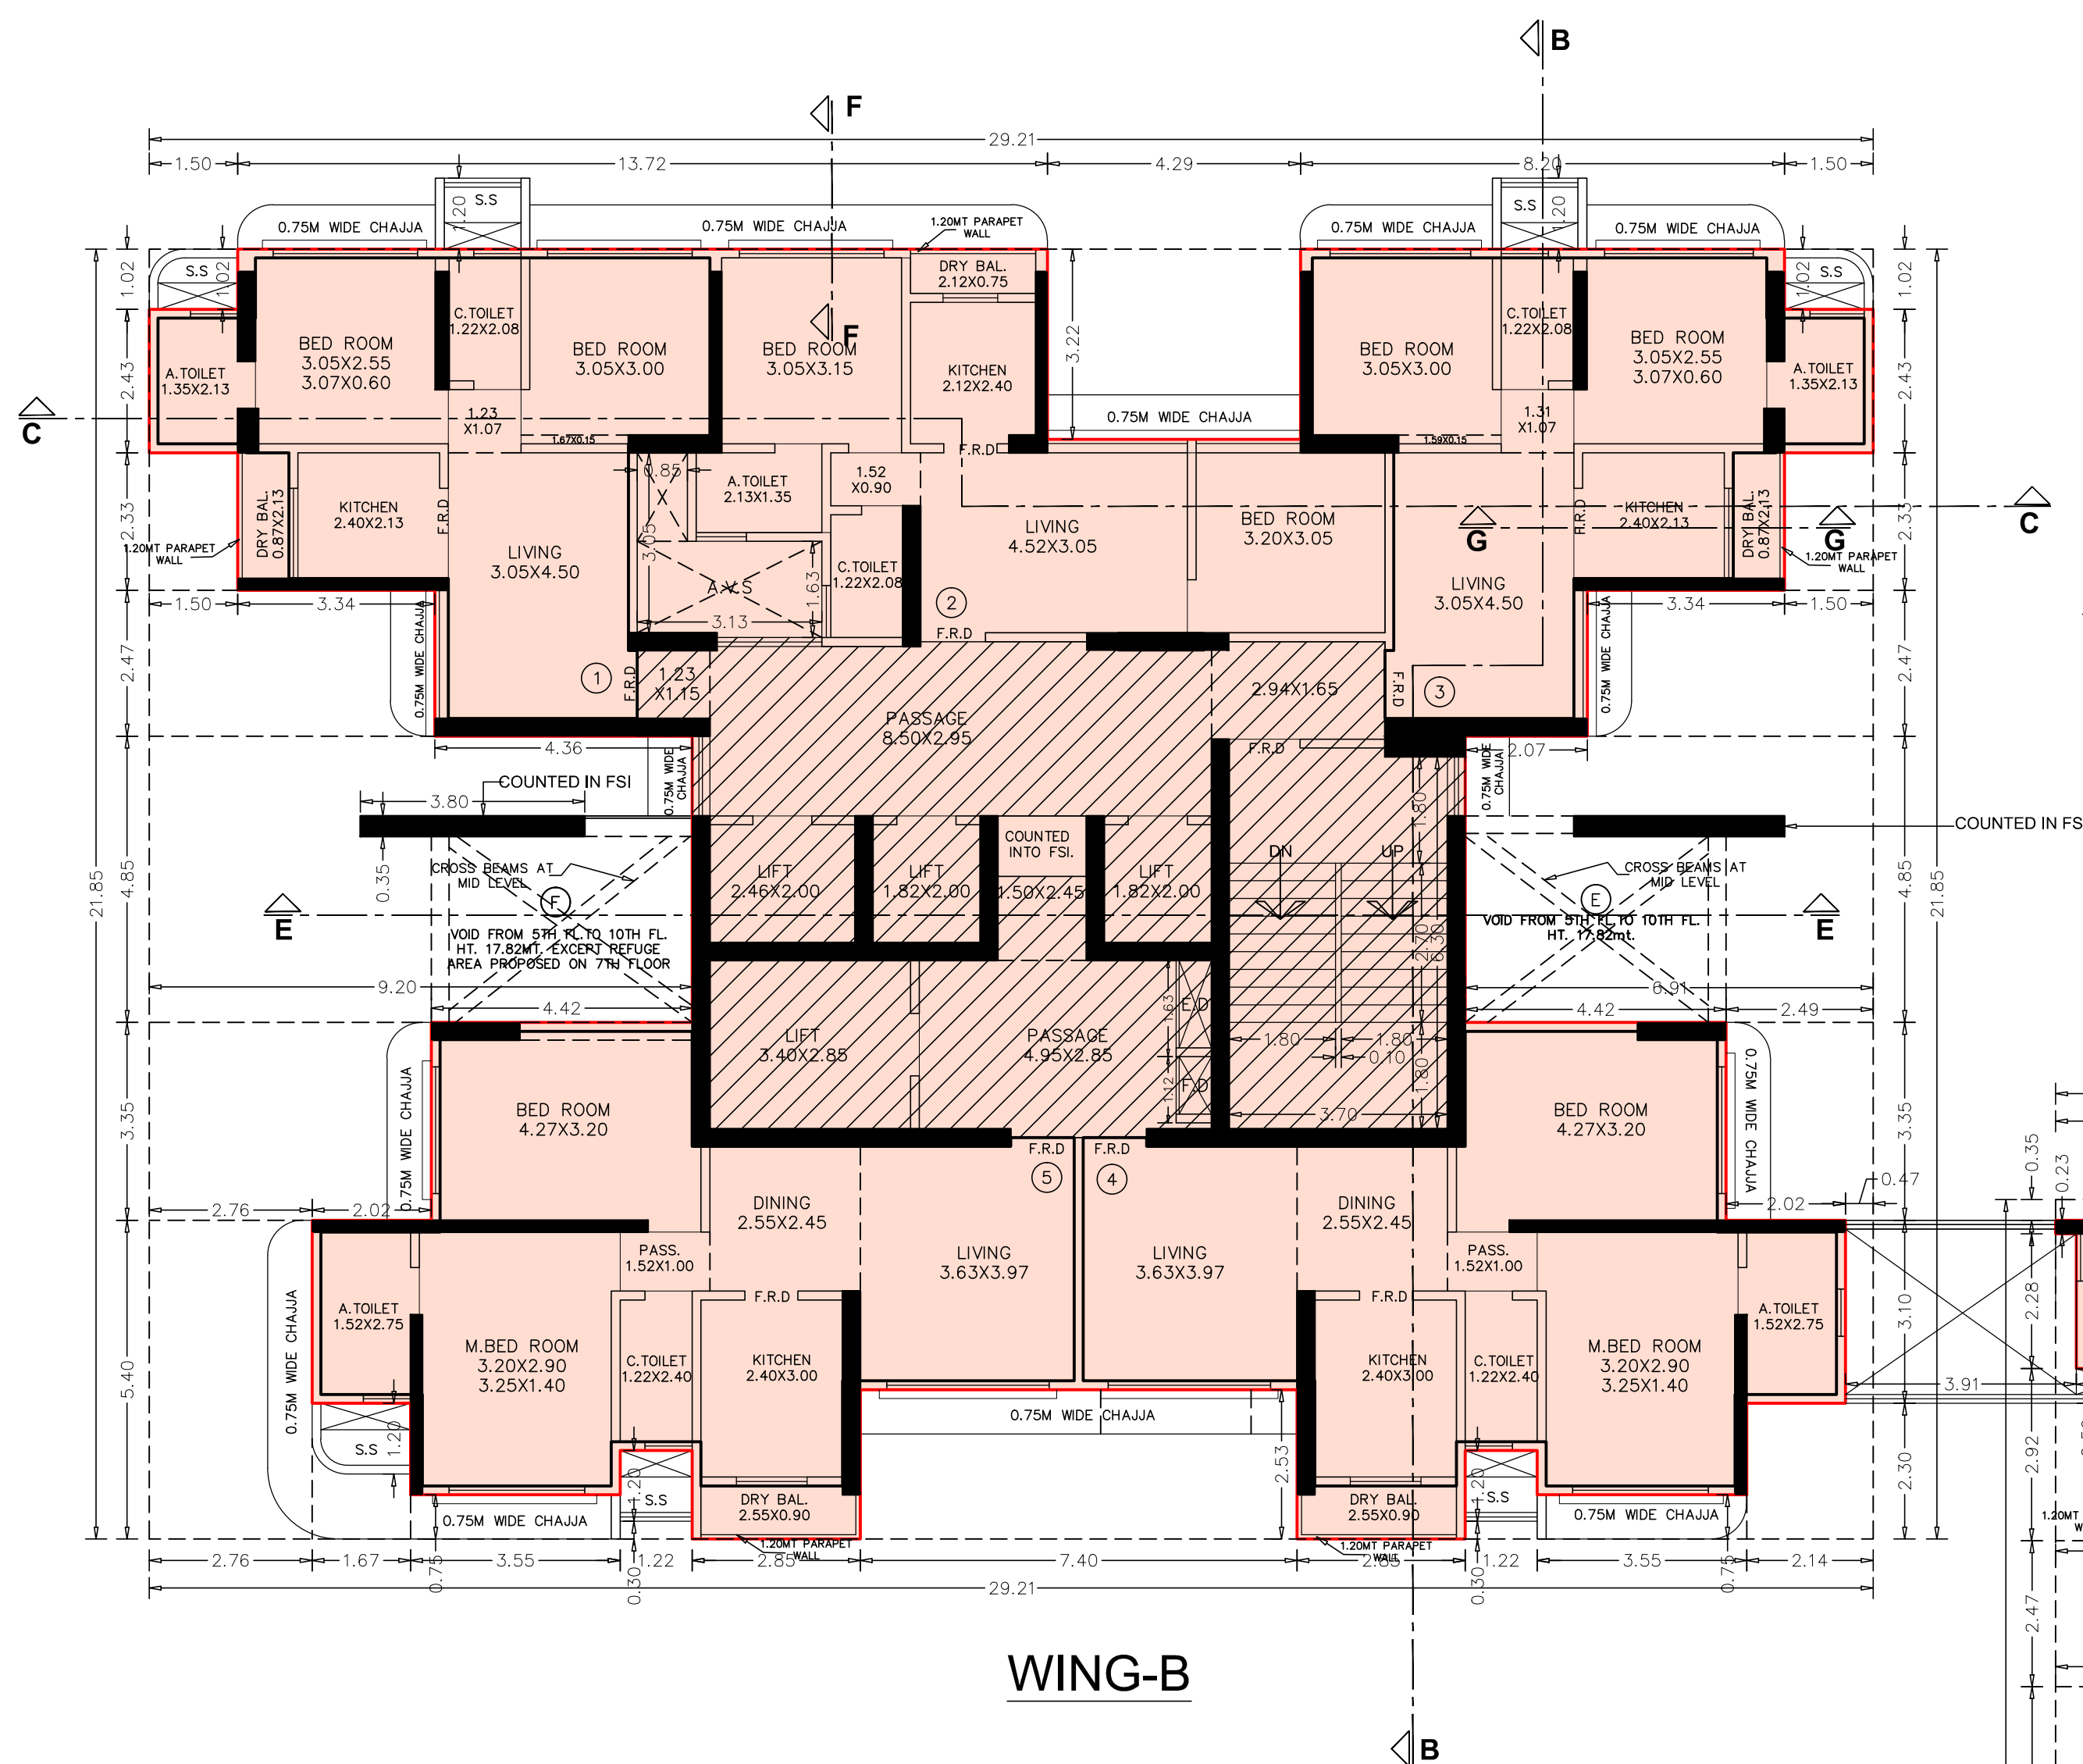

BUILT UP AREA CALCULATION (WING -B)					
9TH & 10TH FLOOR					
A	29.21	X	21.85	X	1NO = 638.24 SQ.MT.
B	3.80	X	0.35	X	1NO = 1.33 SQ.MT.
C	3.57	X	0.35	X	1NO = 1.25 SQ.MT.
D	1.50	X	1.03	X	1NO = 1.55 SQ.MT.
TOTAL ADDITION					= 642.37 SQ.MT. X
DEDUCTIONS					
1	1.50	X	1.02	X	2 NOS = 3.06 SQ.MT.
2	4.29	X	3.22	X	1NO = 13.81 SQ.MT.
3	1.50	X	2.33	X	2 NOS = 6.99 SQ.MT.
4	4.84	X	2.47	X	2 NOS = 23.91 SQ.MT.
5	6.91	X	4.85	X	1NO = 33.51 SQ.MT.
6	2.49	X	3.35	X	1NO = 8.34 SQ.MT.
7	0.47	X	3.10	X	1NO = 1.46 SQ.MT.
8	2.14	X	2.30	X	1NO = 4.92 SQ.MT.
9	3.55	X	0.75	X	2 NOS = 5.33 SQ.MT.
10	1.22	X	1.50	X	2 NOS = 3.66 SQ.MT.
11	7.40	X	2.53	X	1NO = 18.72 SQ.MT.
12	1.67	X	2.30	X	1NO = 3.84 SQ.MT.
13	2.76	X	5.40	X	1NO = 14.90 SQ.MT.
14	4.78	X	3.35	X	1NO = 16.01 SQ.MT.
15	9.20	X	4.85	X	1NO = 44.62 SQ.MT.
16	0.85	X	1.50	X	1NO = 1.28 SQ.MT.
17	1.35	X	1.55	X	1NO = 2.09 SQ.MT.
18	1.78	X	1.63	X	1NO = 2.90 SQ.MT.
TOTAL DEDUCTION					= 209.35 SQ.MT. Y1
TOTAL BUILT UP AREA [X - Y1]					= 433.02 SQ.MT. X1
STAIRCASE LOBBY AREA CALCULATION					
STL1	1.35	X	1.75	X	1NO = 2.36 SQ.MT.
STL2	1.78	X	1.67	X	1NO = 2.97 SQ.MT.
STL3	1.67	X	1.52	X	1NO = 2.54 SQ.MT.
STL4	7.87	X	1.60	X	1NO = 12.59 SQ.MT.
STL5	13.10	X	4.85	X	1NO = 63.54 SQ.MT.
STL6	12.50	X	1.80	X	1NO = 22.50 SQ.MT.
STL7	2.30	X	0.15	X	1NO = 0.35 SQ.MT.
TOTAL STAIRCASE LOBBY AREA					= 106.85 SQ.MT. Y1
NET BUILT UP AREA [X1 - (Y2+Y3+Y4)]					= 326.17 SQ.MT.

DATE AND STAMP OF APPROVAL OF PLANS	
PLAN FOR REFERENCE	
A.E.(B.P.) S&T	E.E.(B.P.) E.S.-II
CONTENTS OF SHEET	
8TH & 9TH FLOOR PLAN, BUILT UP AREA CALCULATION, ETC.	
DESCRIPTION OF PROPOSAL & PROPERTY	
PROPOSED REDEVELOPMENT OF EXISTING BUILDING ON PLOT BEARING C.T.S. NO. 661/2 OF VILLAGE NAHUR AT HIRA NAGAR GOREGAON-MULUND LINK ROAD, MULUND WEST, MUMBAI 400080.	
NAME & SIGNATURE OF OWNER	NAME & SIGNATURE OF ARCHITECT
(C.A. TO OWNER) for. KANTA SURENDRA CHS.Ltd.	SUNIL R. DEOLE Lic no. D/248/L.S. deole bros LICENSED SURVEYORS, ENGINEERS & PROJECT MANAGEMENT CONSULTANTS 701/702 A'WING JAY-VJAY BUILDING UDAY CINEMA ROAD, GHATKOPAR (WEST) MUMBAI 400086 PHONE: 25148396/25149102
REVISION	DESCRIPTION
NORTH	SCALE 1:100 DATE 15.11.2022
	DRAWN BY NADIM
SHEET NO. 12/21	JOB NO. 1518