



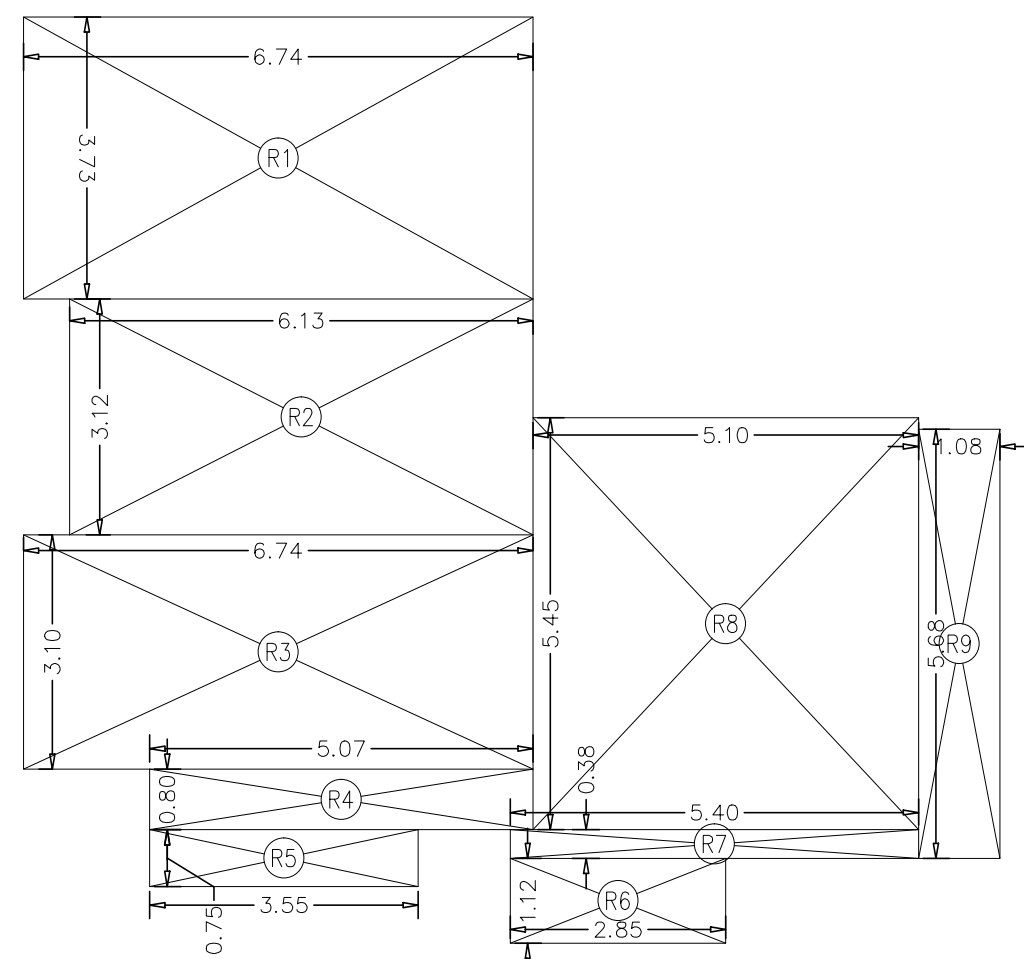

WING B	
REQUIRED REFUGE BUILT-UP AREA 14TH TO 20TH FL. TOTAL NET B.U.A. = 2527.12 X 4.00% = 101.08 SQ.MTS.	
2527.12 X 4.25% = 107.40 SQ.MTS. (11TH-21ST, 22ND-23RD, 24TH-25TH, 26TH-27TH, 28TH-29TH, 30TH-31ST)	
101.08 + 107.40 = 208.48 SQ.MT.	
REFUGE AREA CALCULATION	
R1 6.74 X 3.73 X 1NO	= 25.14 SQ.MT.
R2 6.13 X 3.12 X 1NO	= 19.13 SQ.MT.
R3 6.74 X 3.10 X 1NO	= 20.89 SQ.MT.
R4 5.07 X 0.80 X 1NO	= 4.06 SQ.MT.
R5 3.55 X 0.75 X 1NO	= 2.66 SQ.MT.
R6 2.85 X 1.12 X 1NO	= 3.19 SQ.MT.
R7 5.40 X 0.38 X 1NO	= 2.05 SQ.MT.
R8 5.10 X 5.45 X 1NO	= 27.80 SQ.MT.
R9 1.08 X 5.68 X 1NO	= 6.13 SQ.MT.
TOTAL REFUGE AREA	= 111.05 SQ.MT. Y2
EXCESS REFUGE AREA	= 3.65


AREA DIAGRAM FOR REFUGE AREA (WING-'B')
ON 14TH FLOOR

SCALE = 1:100

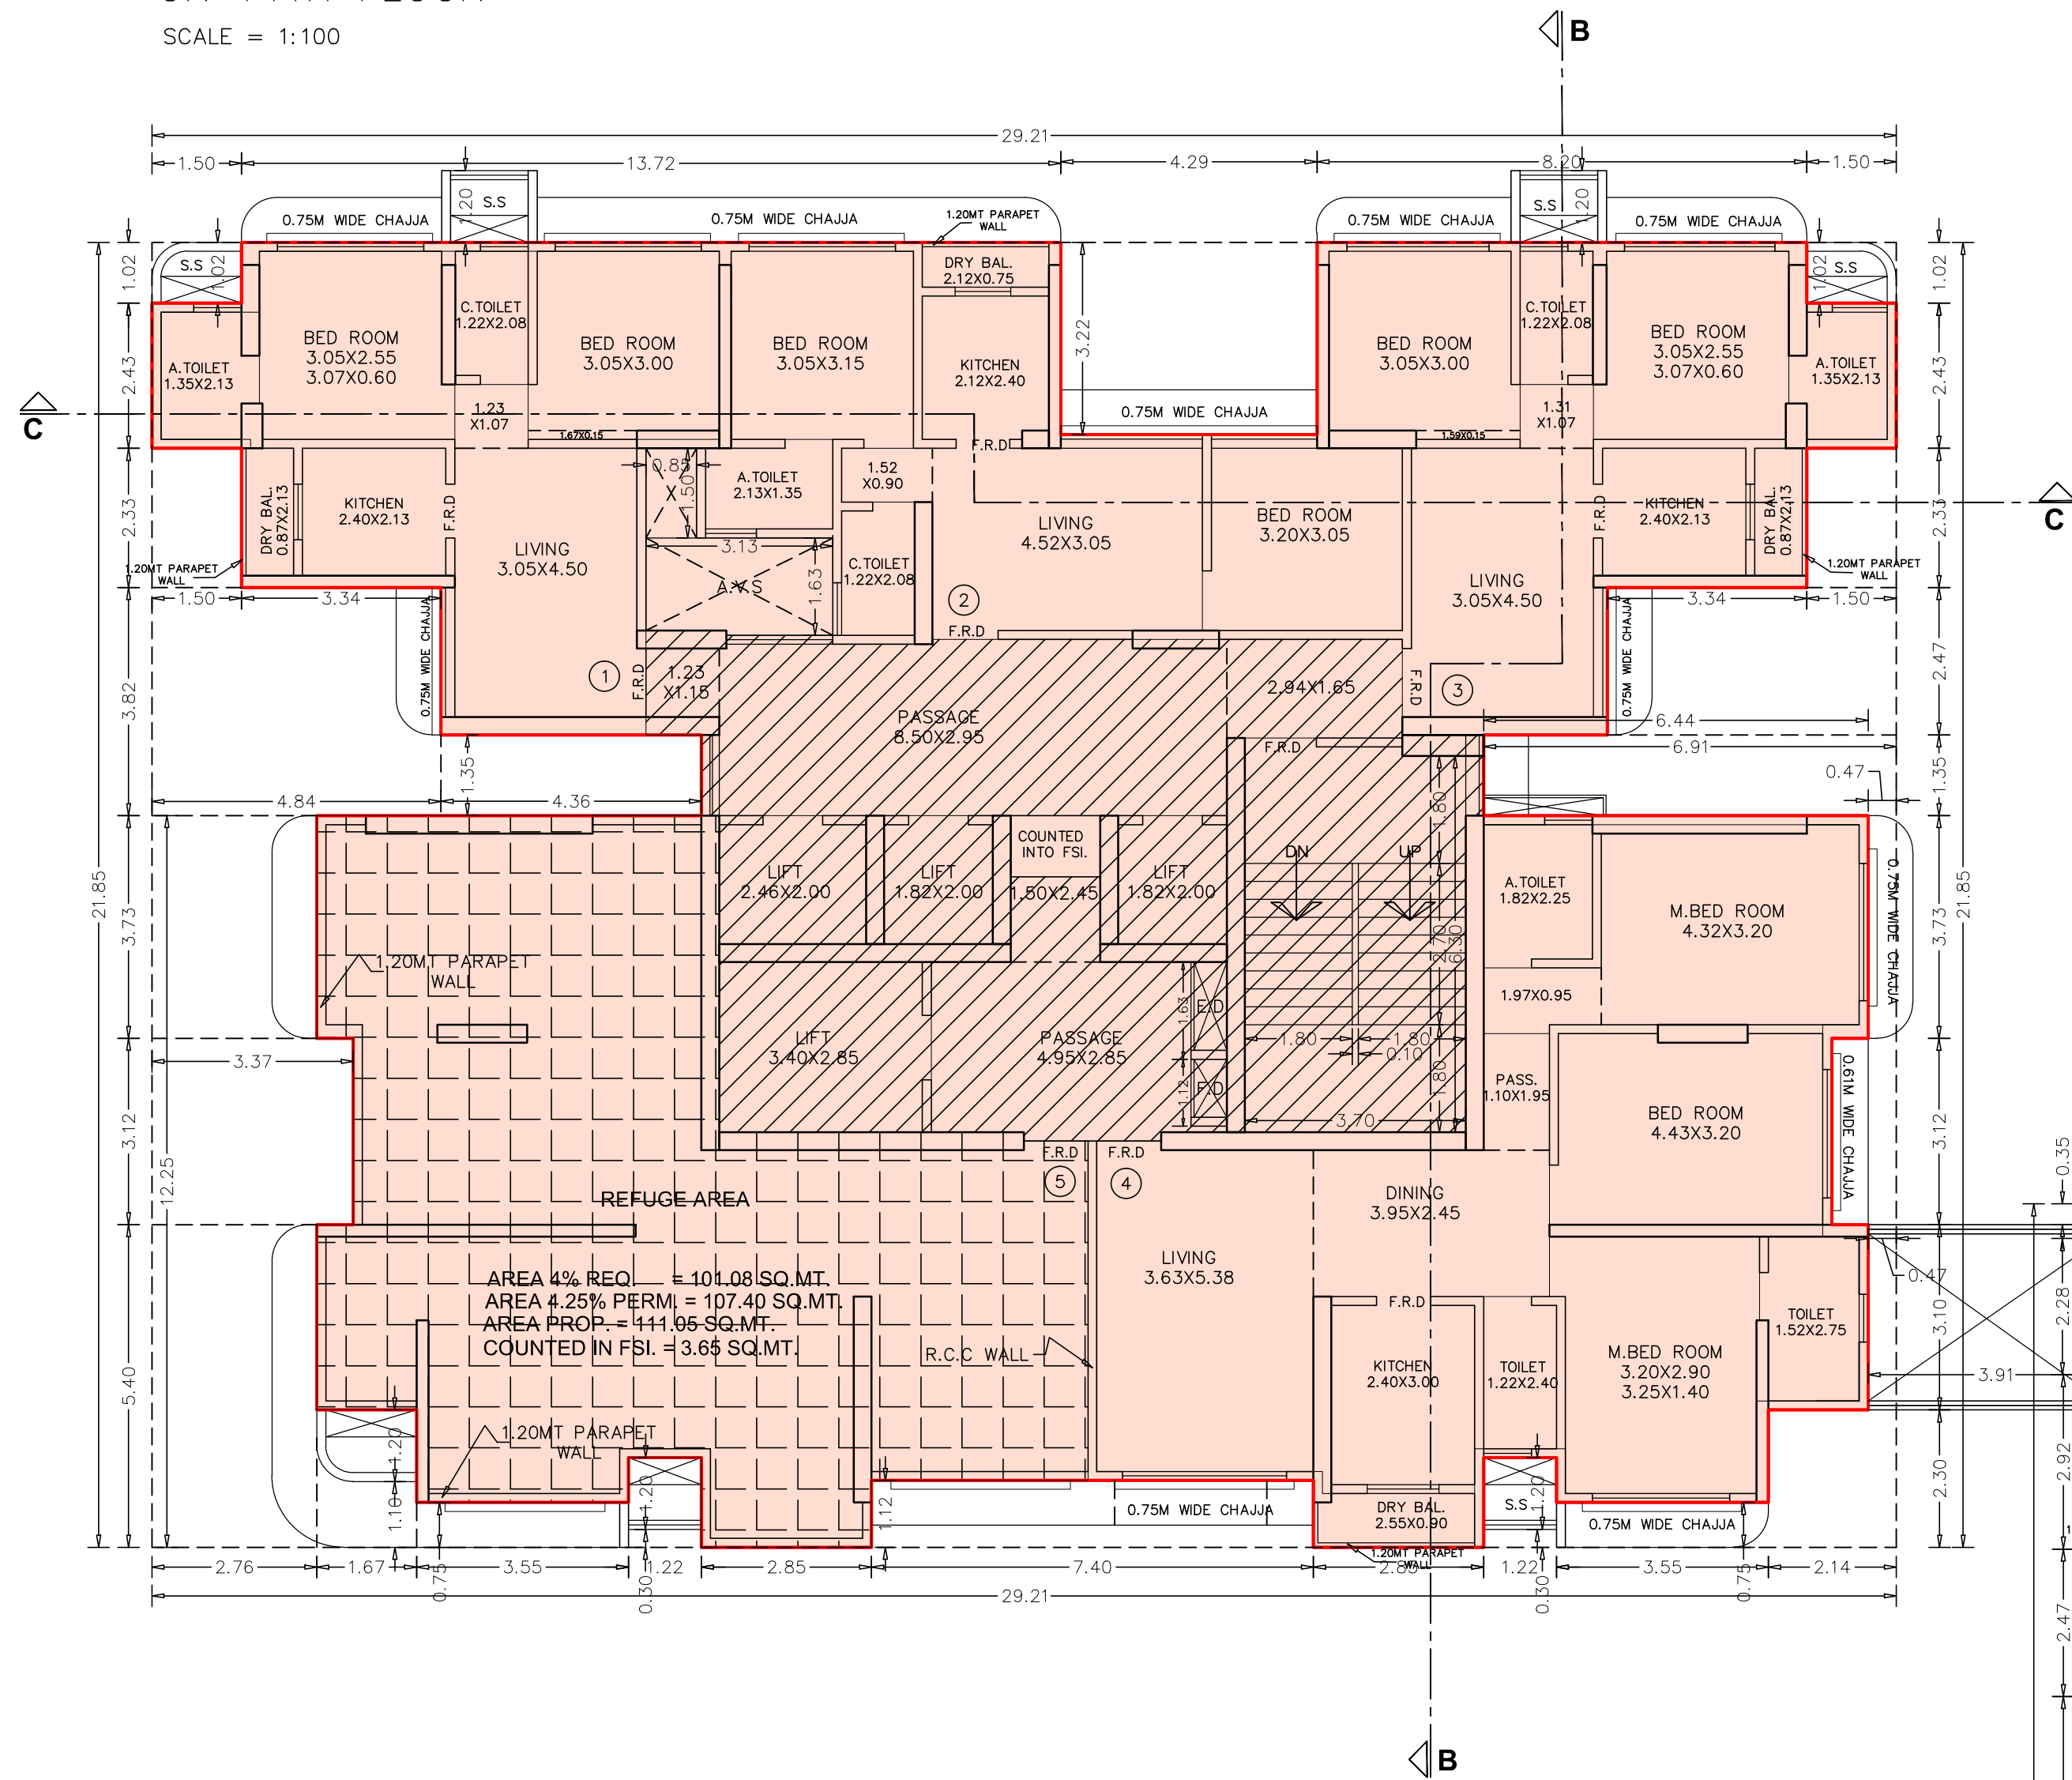


14TH FLOOR PLAN

SCALE = 1:100

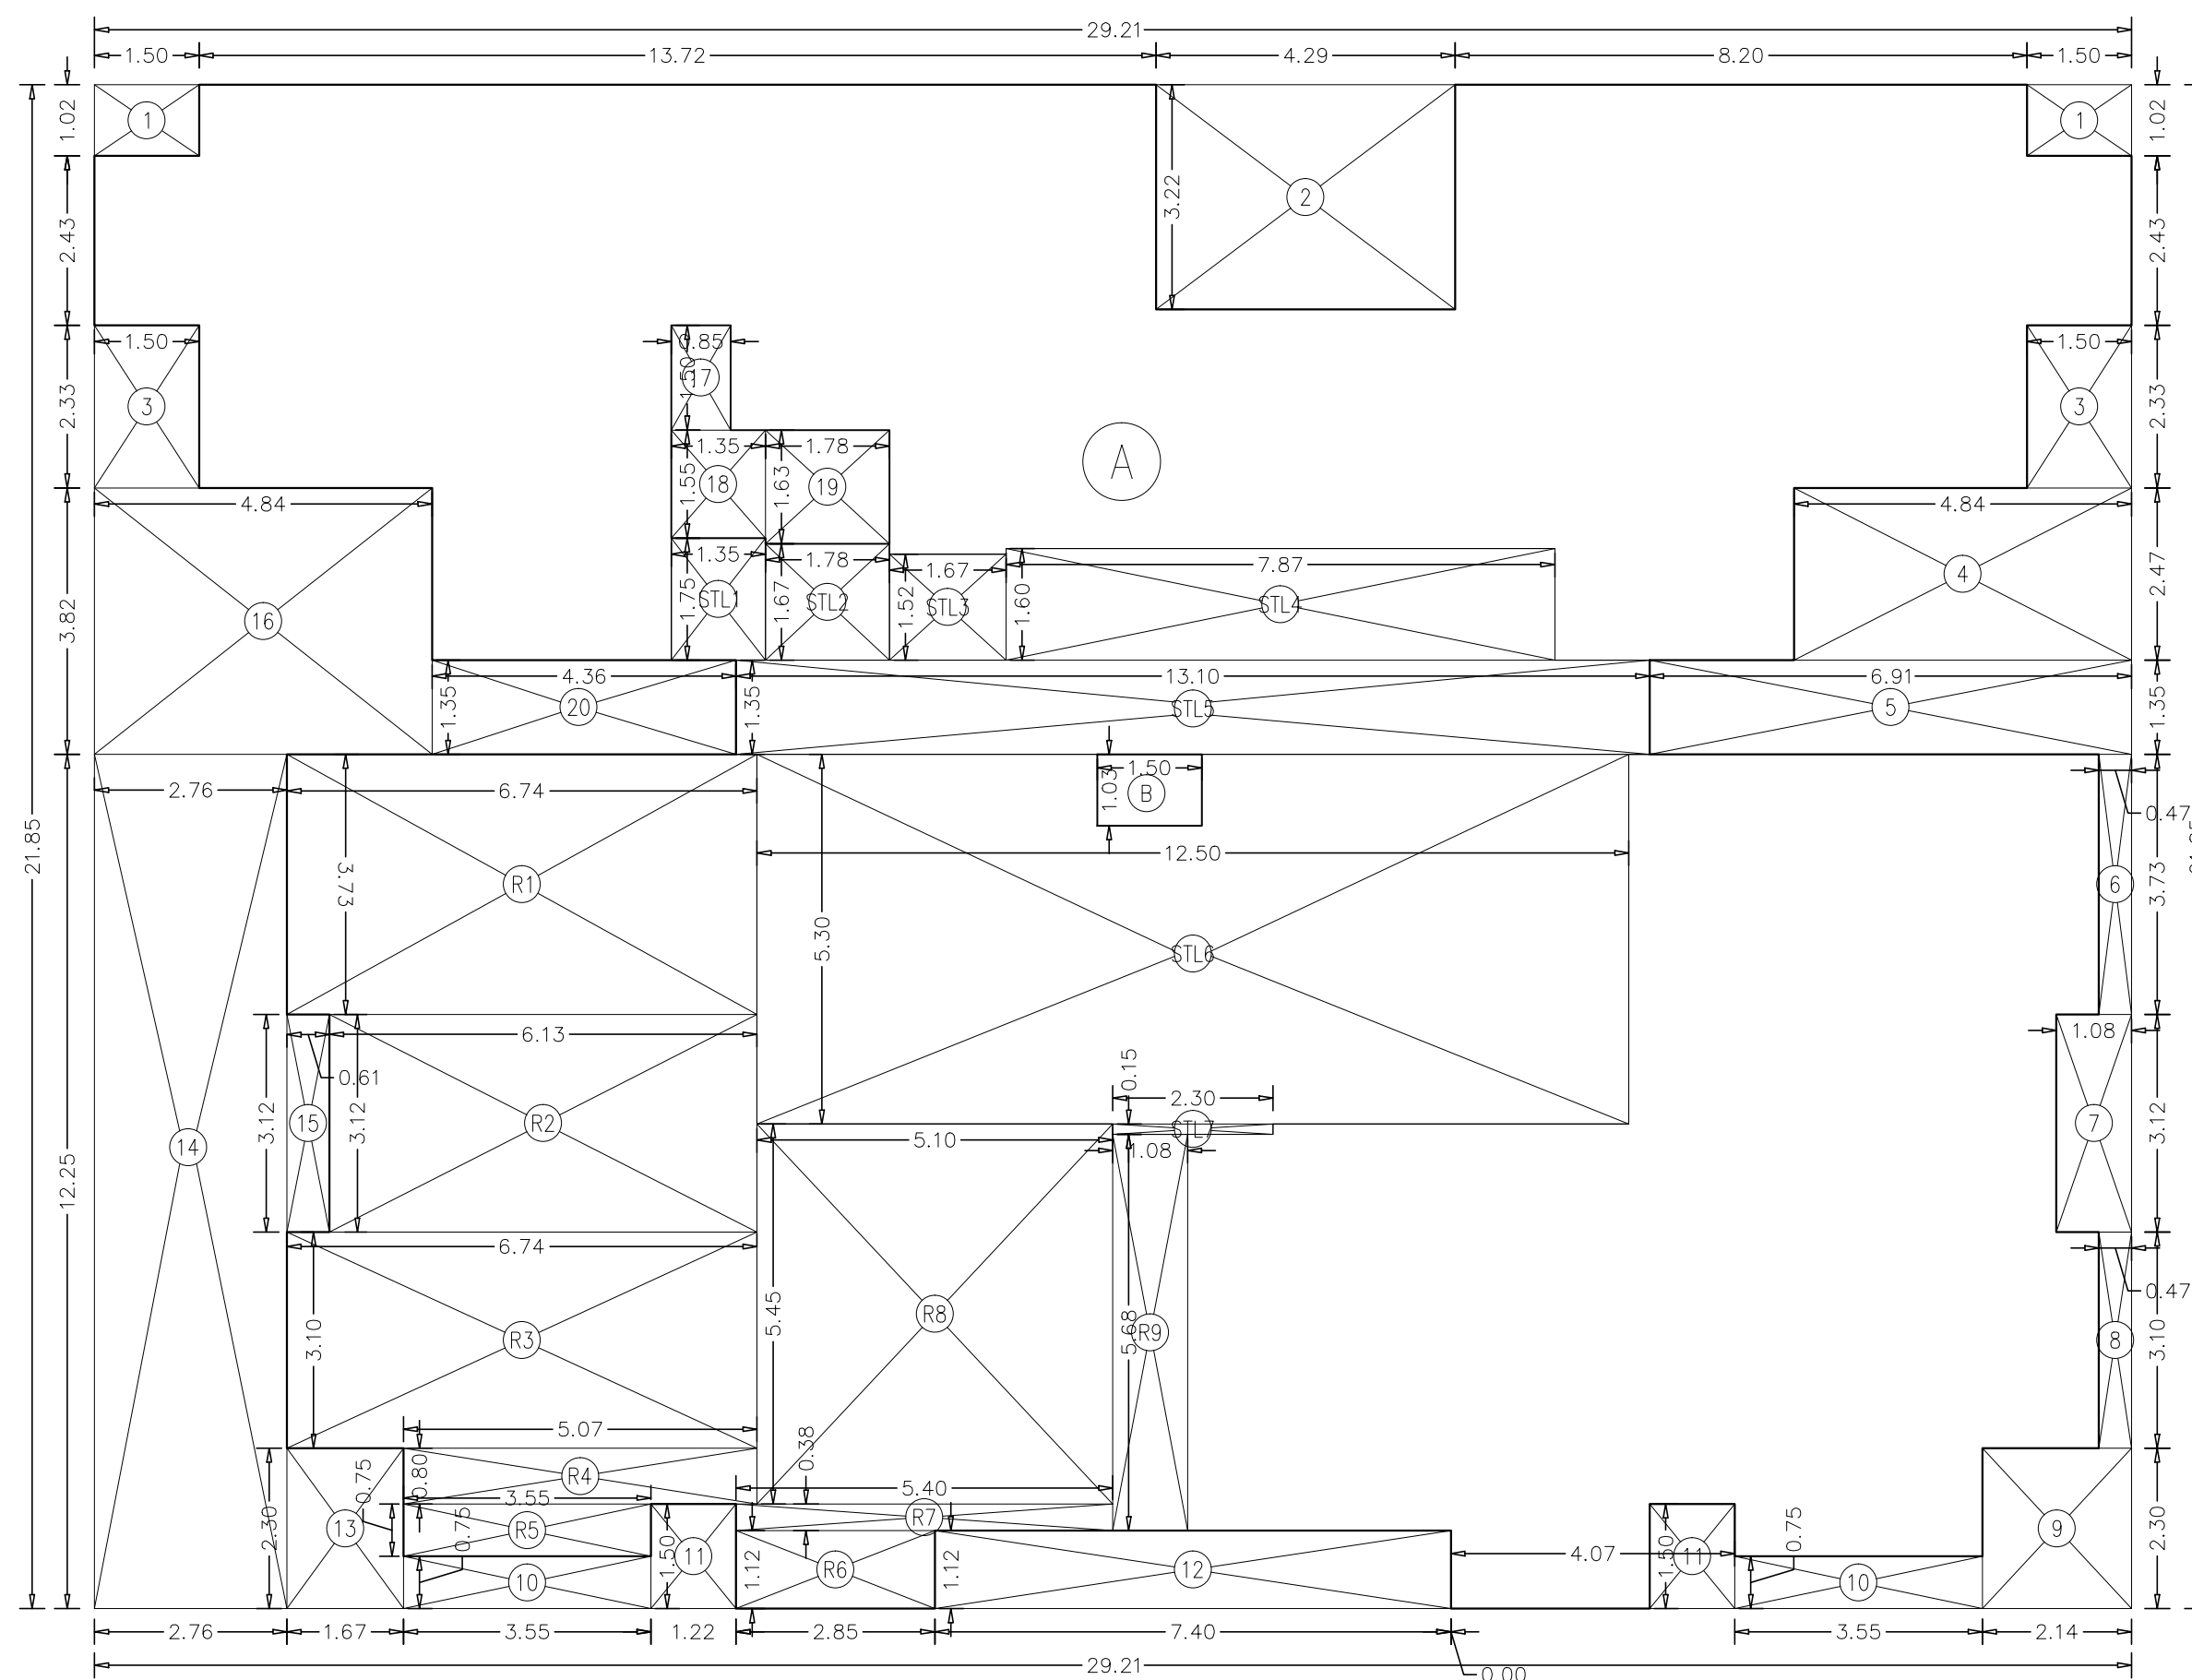


AREA DIAGRAM FOR 14TH FLOOR (WING-'B')

SCALE = 1:100

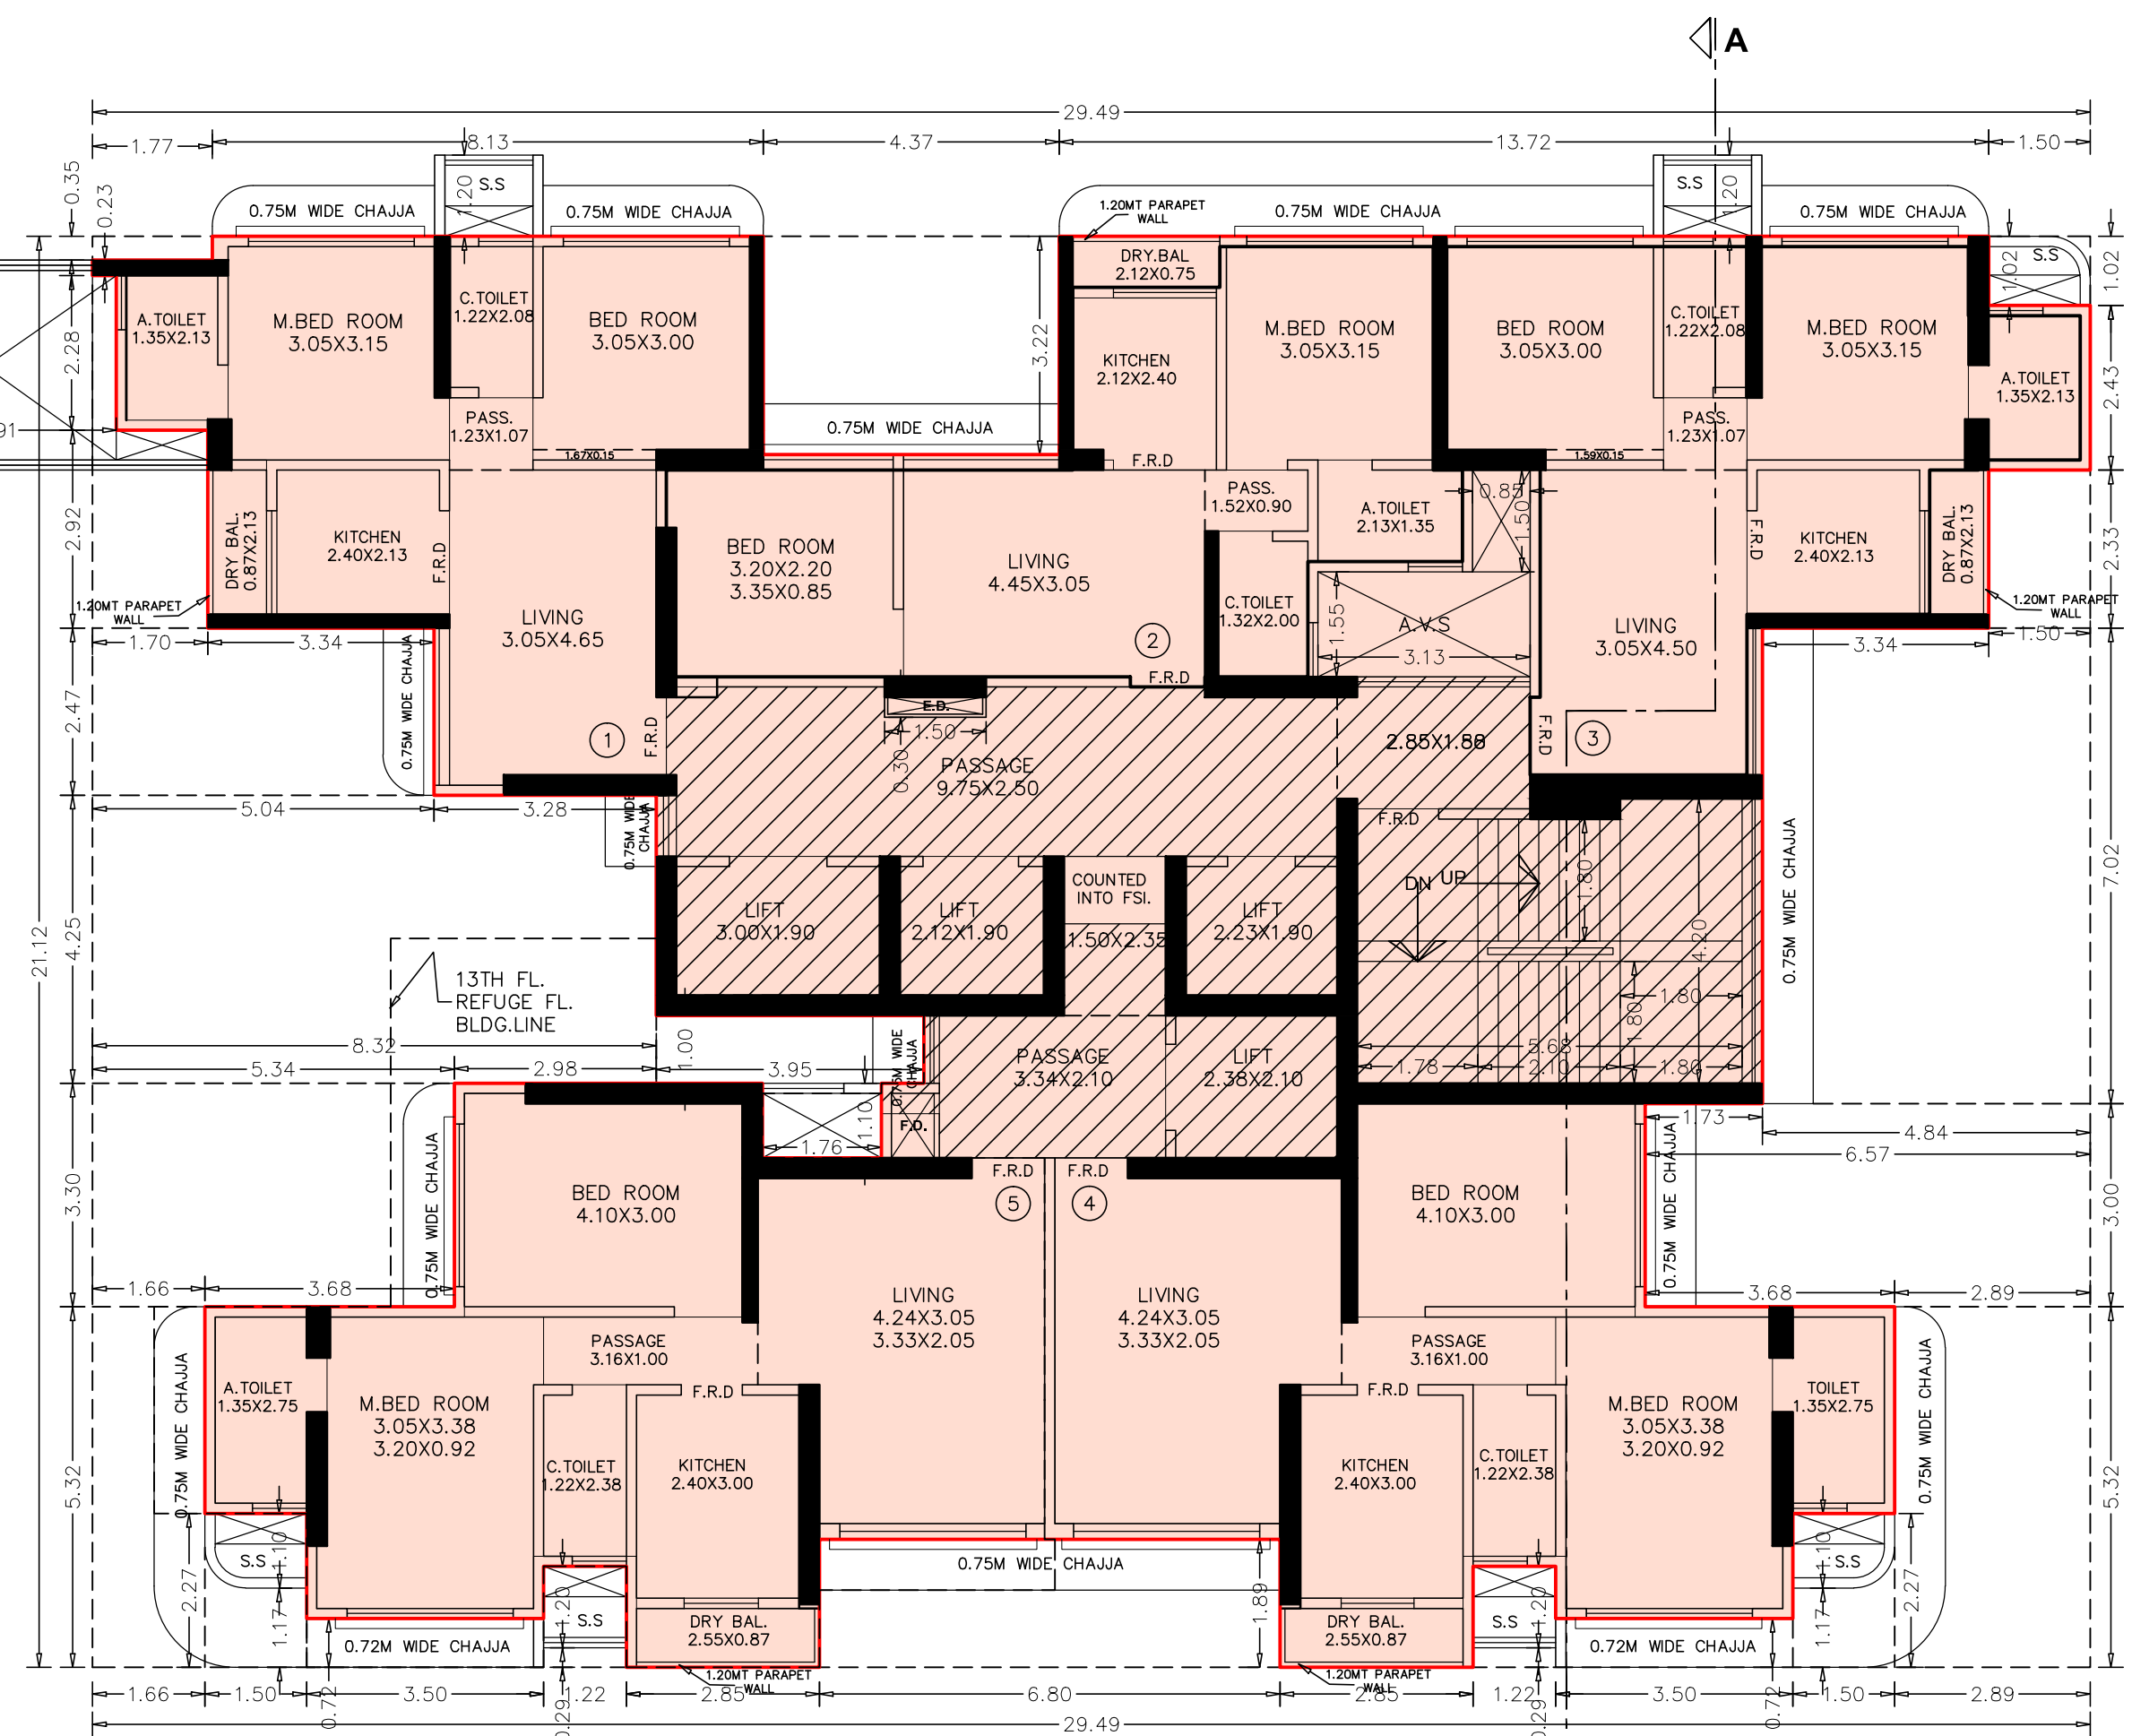

WING-A

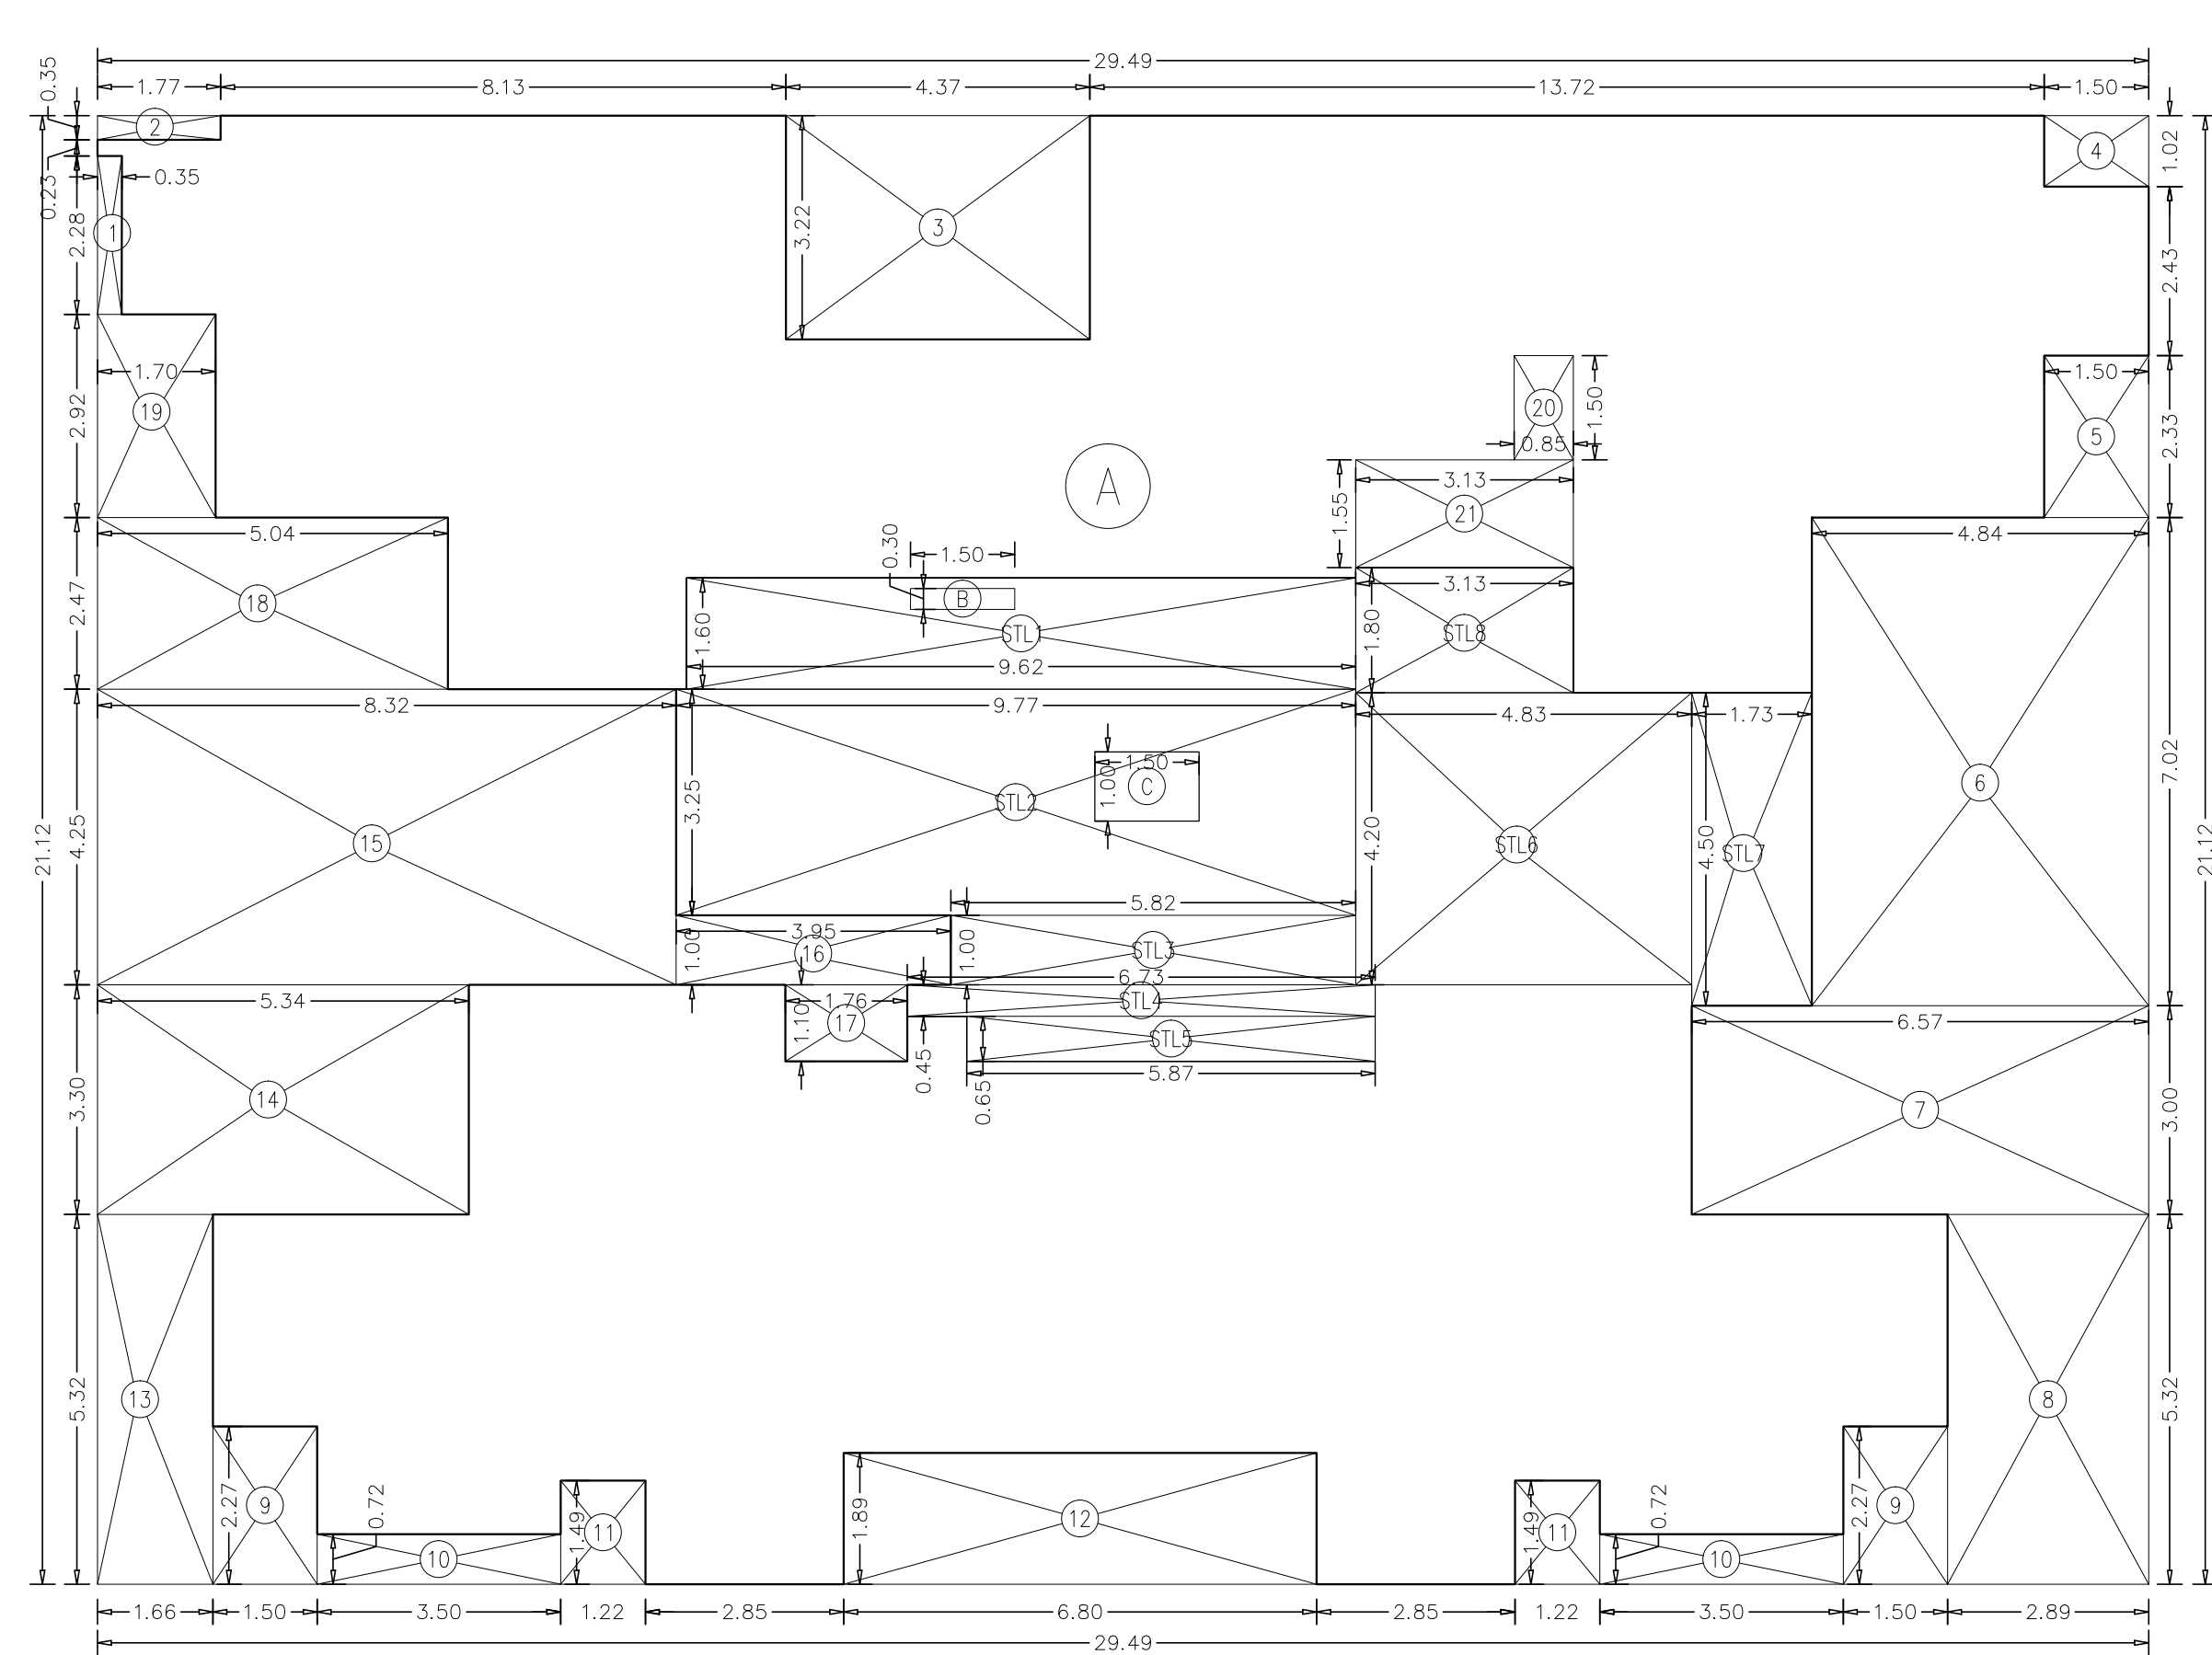

AREA DIAGRAM FOR 14TH FLOOR (WING-'A')

SCALE = 1:100

BUILT UP AREA CALCULATION (WING -B)	
14TH FLOOR	
A 29.21 X 21.85 X 1NO	= 638.24 SQ.MT.
B 1.50 X 1.03 X 1NO	= 1.55 SQ.MT.
TOTAL ADDITION = 639.79 SQ.MT. X	

DEDUCTIONS	
1 1.50 X 1.02 X 2NOS	= 3.06 SQ.MT.
2 4.29 X 3.22 X 1NO	= 13.81 SQ.MT.
3 1.50 X 2.33 X 2NOS	= 6.99 SQ.MT.
4 4.84 X 2.47 X 1NO	= 11.95 SQ.MT.
5 6.91 X 1.35 X 1NO	= 9.33 SQ.MT.
6 0.47 X 3.73 X 1NO	= 1.75 SQ.MT.
7 1.08 X 3.12 X 1NO	= 3.37 SQ.MT.
8 0.47 X 3.10 X 1NO	= 1.46 SQ.MT.
9 2.14 X 2.30 X 1NO	= 4.92 SQ.MT.
10 3.55 X 0.75 X 2NOS	= 5.33 SQ.MT.
11 1.22 X 1.50 X 2NOS	= 3.66 SQ.MT.
12 7.40 X 1.12 X 1NO	= 8.29 SQ.MT.
13 1.67 X 2.30 X 1NO	= 3.84 SQ.MT.
14 2.76 X 12.25 X 1NO	= 33.81 SQ.MT.
15 0.61 X 3.12 X 1NO	= 1.90 SQ.MT.
16 4.84 X 3.82 X 1NO	= 18.49 SQ.MT.
17 0.85 X 1.50 X 1NO	= 1.28 SQ.MT.
18 1.35 X 1.55 X 1NO	= 2.09 SQ.MT.
19 1.78 X 1.63 X 1NO	= 2.90 SQ.MT.
20 4.36 X 1.35 X 1NO	= 5.89 SQ.MT.
TOTAL DEDUCTION = 144.12 SQ.MT. Y1	

REFUGE AREA CALCULATION	
R1 6.74 X 3.73 X 1NO	= 25.14 SQ.MT.
R2 6.13 X 3.12 X 1NO	= 19.13 SQ.MT.
R3 6.74 X 3.10 X 1NO	= 20.89 SQ.MT.
R4 5.07 X 0.80 X 1NO	= 4.06 SQ.MT.
R5 3.55 X 0.75 X 1NO	= 2.66 SQ.MT.
R6 2.85 X 1.12 X 1NO	= 3.19 SQ.MT.
R7 5.40 X 0.38 X 1NO	= 2.05 SQ.MT.
R8 5.10 X 5.45 X 1NO	= 27.80 SQ.MT.
R9 1.08 X 5.68 X 1NO	= 6.13 SQ.MT.
TOTAL REFUGE AREA = 111.05 SQ.MT. Y2	
TOTAL BUILT UP AREA [X - (Y1+Y2)] = 384.62 SQ.MT. X1	

STAIRCASE LOBBY AREA CALCULATION	
STL1 1.35 X 1.75 X 1NO	= 2.36 SQ.MT.
STL2 1.78 X 1.67 X 1NO	= 2.97 SQ.MT.
STL3 1.67 X 1.52 X 1NO	= 2.54 SQ.MT.
STL4 7.87 X 1.60 X 1NO	= 12.59 SQ.MT.
STL5 13.10 X 1.35 X 1NO	= 17.69 SQ.MT.
STL6 12.50 X 5.30 X 1NO	= 66.25 SQ.MT.
STL7 2.30 X 0.15 X 1NO	= 0.35 SQ.MT.
TOTAL STAIRCASE LOBBY AREA = 104.75 SQ.MT. Y2	
NET BUILT UP AREA [X1 - (Y3+Y4+Y5)] = 279.87 SQ.MT.	

BUILT UP AREA CALCULATION (WING -A)	
14TH FLOOR	
A 29.49 X 21.12 X 1NO	= 622.83 SQ.MT.
B 1.50 X 0.30 X 1NO	= 0.45 SQ.MT.
C 1.50 X 1.00 X 1NO	= 1.50 SQ.MT.
TOTAL ADDITION = 624.78 SQ.MT. X	

DEDUCTIONS	
1 0.35 X 2.28 X 1NO	= 0.80 SQ.MT.
2 1.77 X 0.35 X 1NO	= 0.62 SQ.MT.
3 4.37 X 3.22 X 1NO	= 14.07 SQ.MT.
4 1.50 X 1.02 X 1NO	= 1.53 SQ.MT.
5 1.50 X 2.33 X 1NO	= 3.50 SQ.MT.
6 4.84 X 7.02 X 1NO	= 33.98 SQ.MT.
7 6.57 X 3.00 X 1NO	= 19.71 SQ.MT.
8 2.89 X 5.32 X 1NO	= 15.37 SQ.MT.
9 1.50 X 2.27 X 2NOS	= 6.81 SQ.MT.
10 3.50 X 0.72 X 2NOS	= 5.04 SQ.MT.
11 1.22 X 1.49 X 2NOS	= 3.64 SQ.MT.
12 6.80 X 1.89 X 1NO	= 12.85 SQ.MT.
13 1.66 X 5.32 X 1NO	= 8.83 SQ.MT.
14 5.34 X 3.30 X 1NO	= 17.62 SQ.MT.
15 8.32 X 4.25 X 1NO	= 35.36 SQ.MT.
16 3.95 X 1.00 X 1NO	= 3.95 SQ.MT.
17 1.76 X 1.10 X 1NO	= 1.94 SQ.MT.
18 5.04 X 2.47 X 1NO	= 12.45 SQ.MT.
19 1.70 X 2.92 X 1NO	= 4.96 SQ.MT.
20 0.85 X 1.50 X 1NO	= 1.28 SQ.MT.
21 3.13 X 1.55 X 1NO	= 4.85 SQ.MT.
TOTAL DEDUCTION = 209.16 SQ.MT. Y1	
TOTAL BUILT UP AREA [X - Y1] = 415.62 SQ.MT. X1	

STAIRCASE LOBBY AREA CALCULATION	
STL1 9.62 X 1.60 X 1NO	= 15.39 SQ.MT.
STL2 9.77 X 3.25 X 1NO	= 31.75 SQ.MT.
STL3 5.82 X 1.00 X 1NO	= 5.82 SQ.MT.
STL4 6.73 X 0.45 X 1NO	= 3.03 SQ.MT.
STL5 5.87 X 0.65 X 1NO	= 3.82 SQ.MT.
STL6 4.83 X 4.20 X 1NO	= 20.29 SQ.MT.
STL7 1.73 X 4.50 X 1NO	= 7.79 SQ.MT.
STL8 3.13 X 1.80 X 1NO	= 5.63 SQ.MT.
TOTAL STAIRCASE LOBBY AREA = 93.52 SQ.MT. Y2	
NET BUILT UP AREA [X1 - (Y2+Y3+Y4)] = 322.10 SQ.MT.	

DATE AND STAMP OF APPROVAL OF PLANS PLAN FOR REFERENCE	
CONTENTS OF SHEET 11TH, 12TH & 14TH FLOOR PLAN, BUILT UP AREA CALCULATION, ETC.	
DESCRIPTION OF PROPOSAL & PROPERTY PROPOSED REDEVELOPMENT OF EXISTING BUILDING ON PLOT BEARING C.T.S. NO. 661/2 OF VILLAGE NAHUR AT HIRA NAGAR GOREGAON-MULUND LINK ROAD, MULUND WEST, MUMBAI 400080.	
NAME & SIGNATURE OF OWNER A.E.(B.P.) S&T	NAME & SIGNATURE OF ARCHITECT E.E.(B.P.) E.S.-II
(C.A. TO OWNER) for. KANTA SURENDRA CHS.Ltd.	
REVISION NORTH	DESCRIPTION SCALE 1:100 DATE 15.11.2022 DRAWN BY NADIM
SHEET NO. 15/21	JOB NO. 1518
SUNIL R. DEOLE Lic no. D/248/L.S. deole bros LICENSED SURVEYORS, ENGINEERS & PROJECT MANAGEMENT CONSULTANTS 701/702 A WING JAY-VIJAY BUILDING UDAY CINEMA ROAD, GHATKOPAR (WEST) MUMBAI 400086 PHONE: 25148396/25149102	