



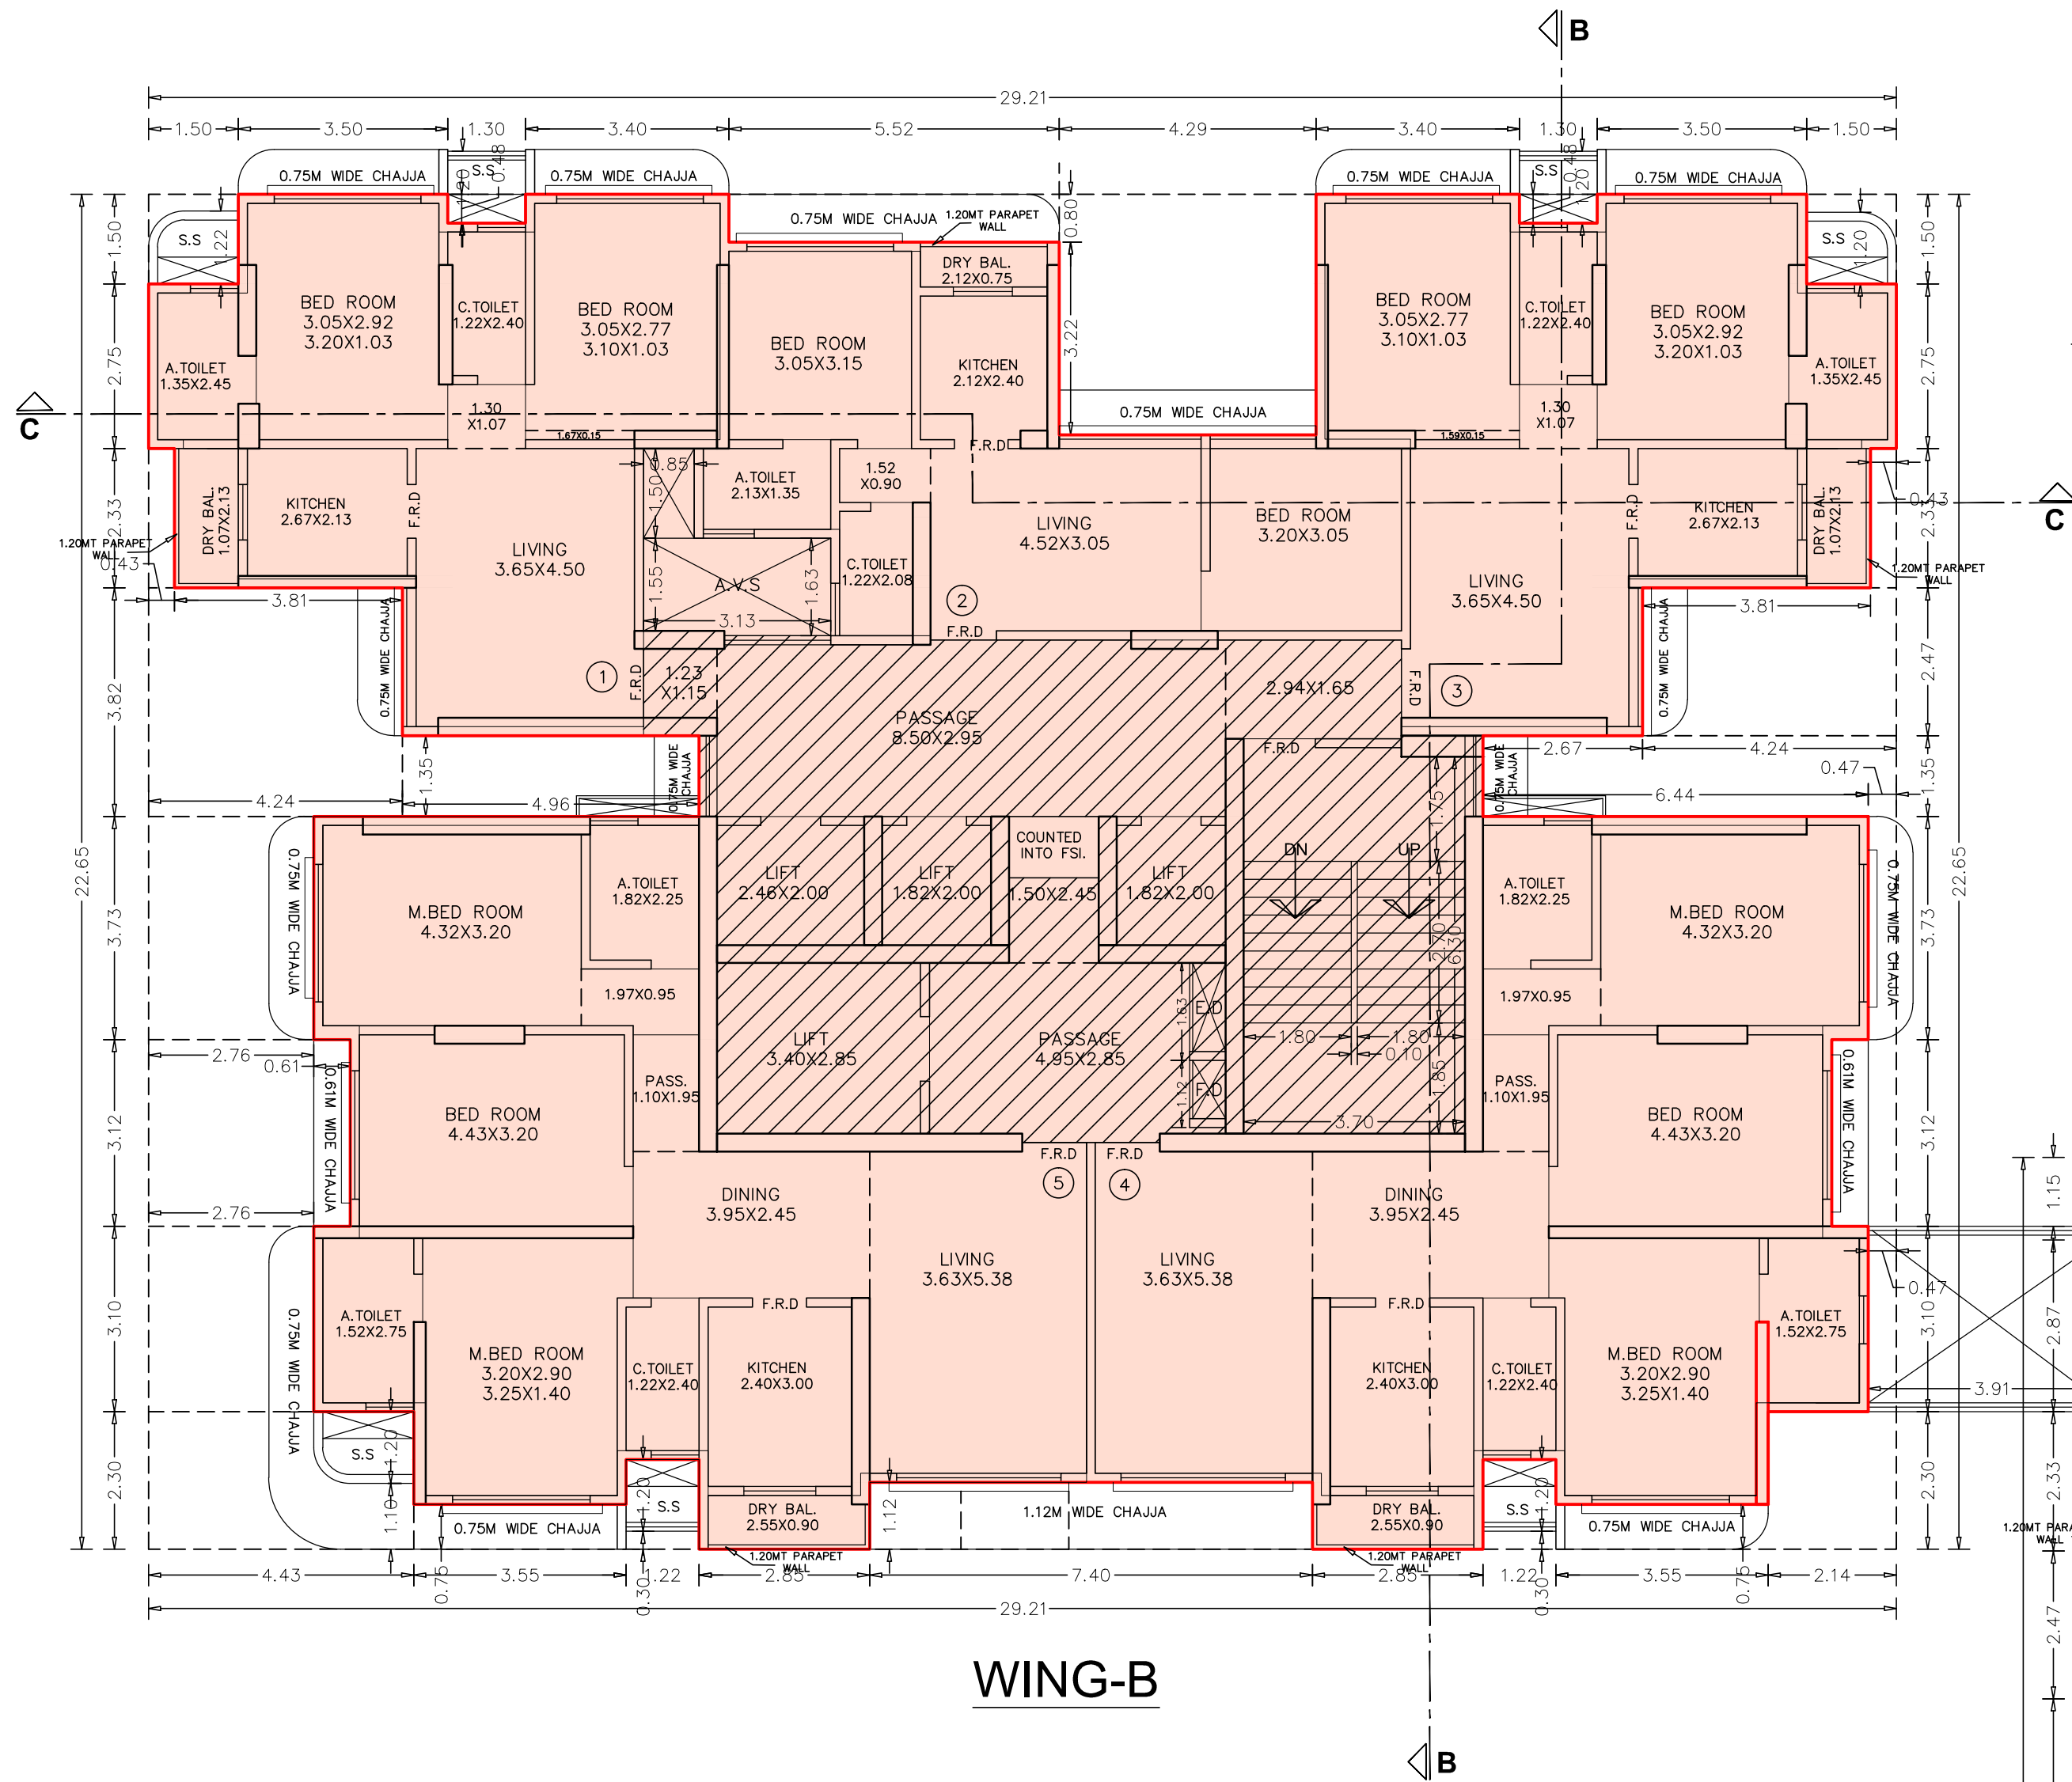


WING-B


15TH TO 17TH FLOOR PLAN  
SCALE = 1:100

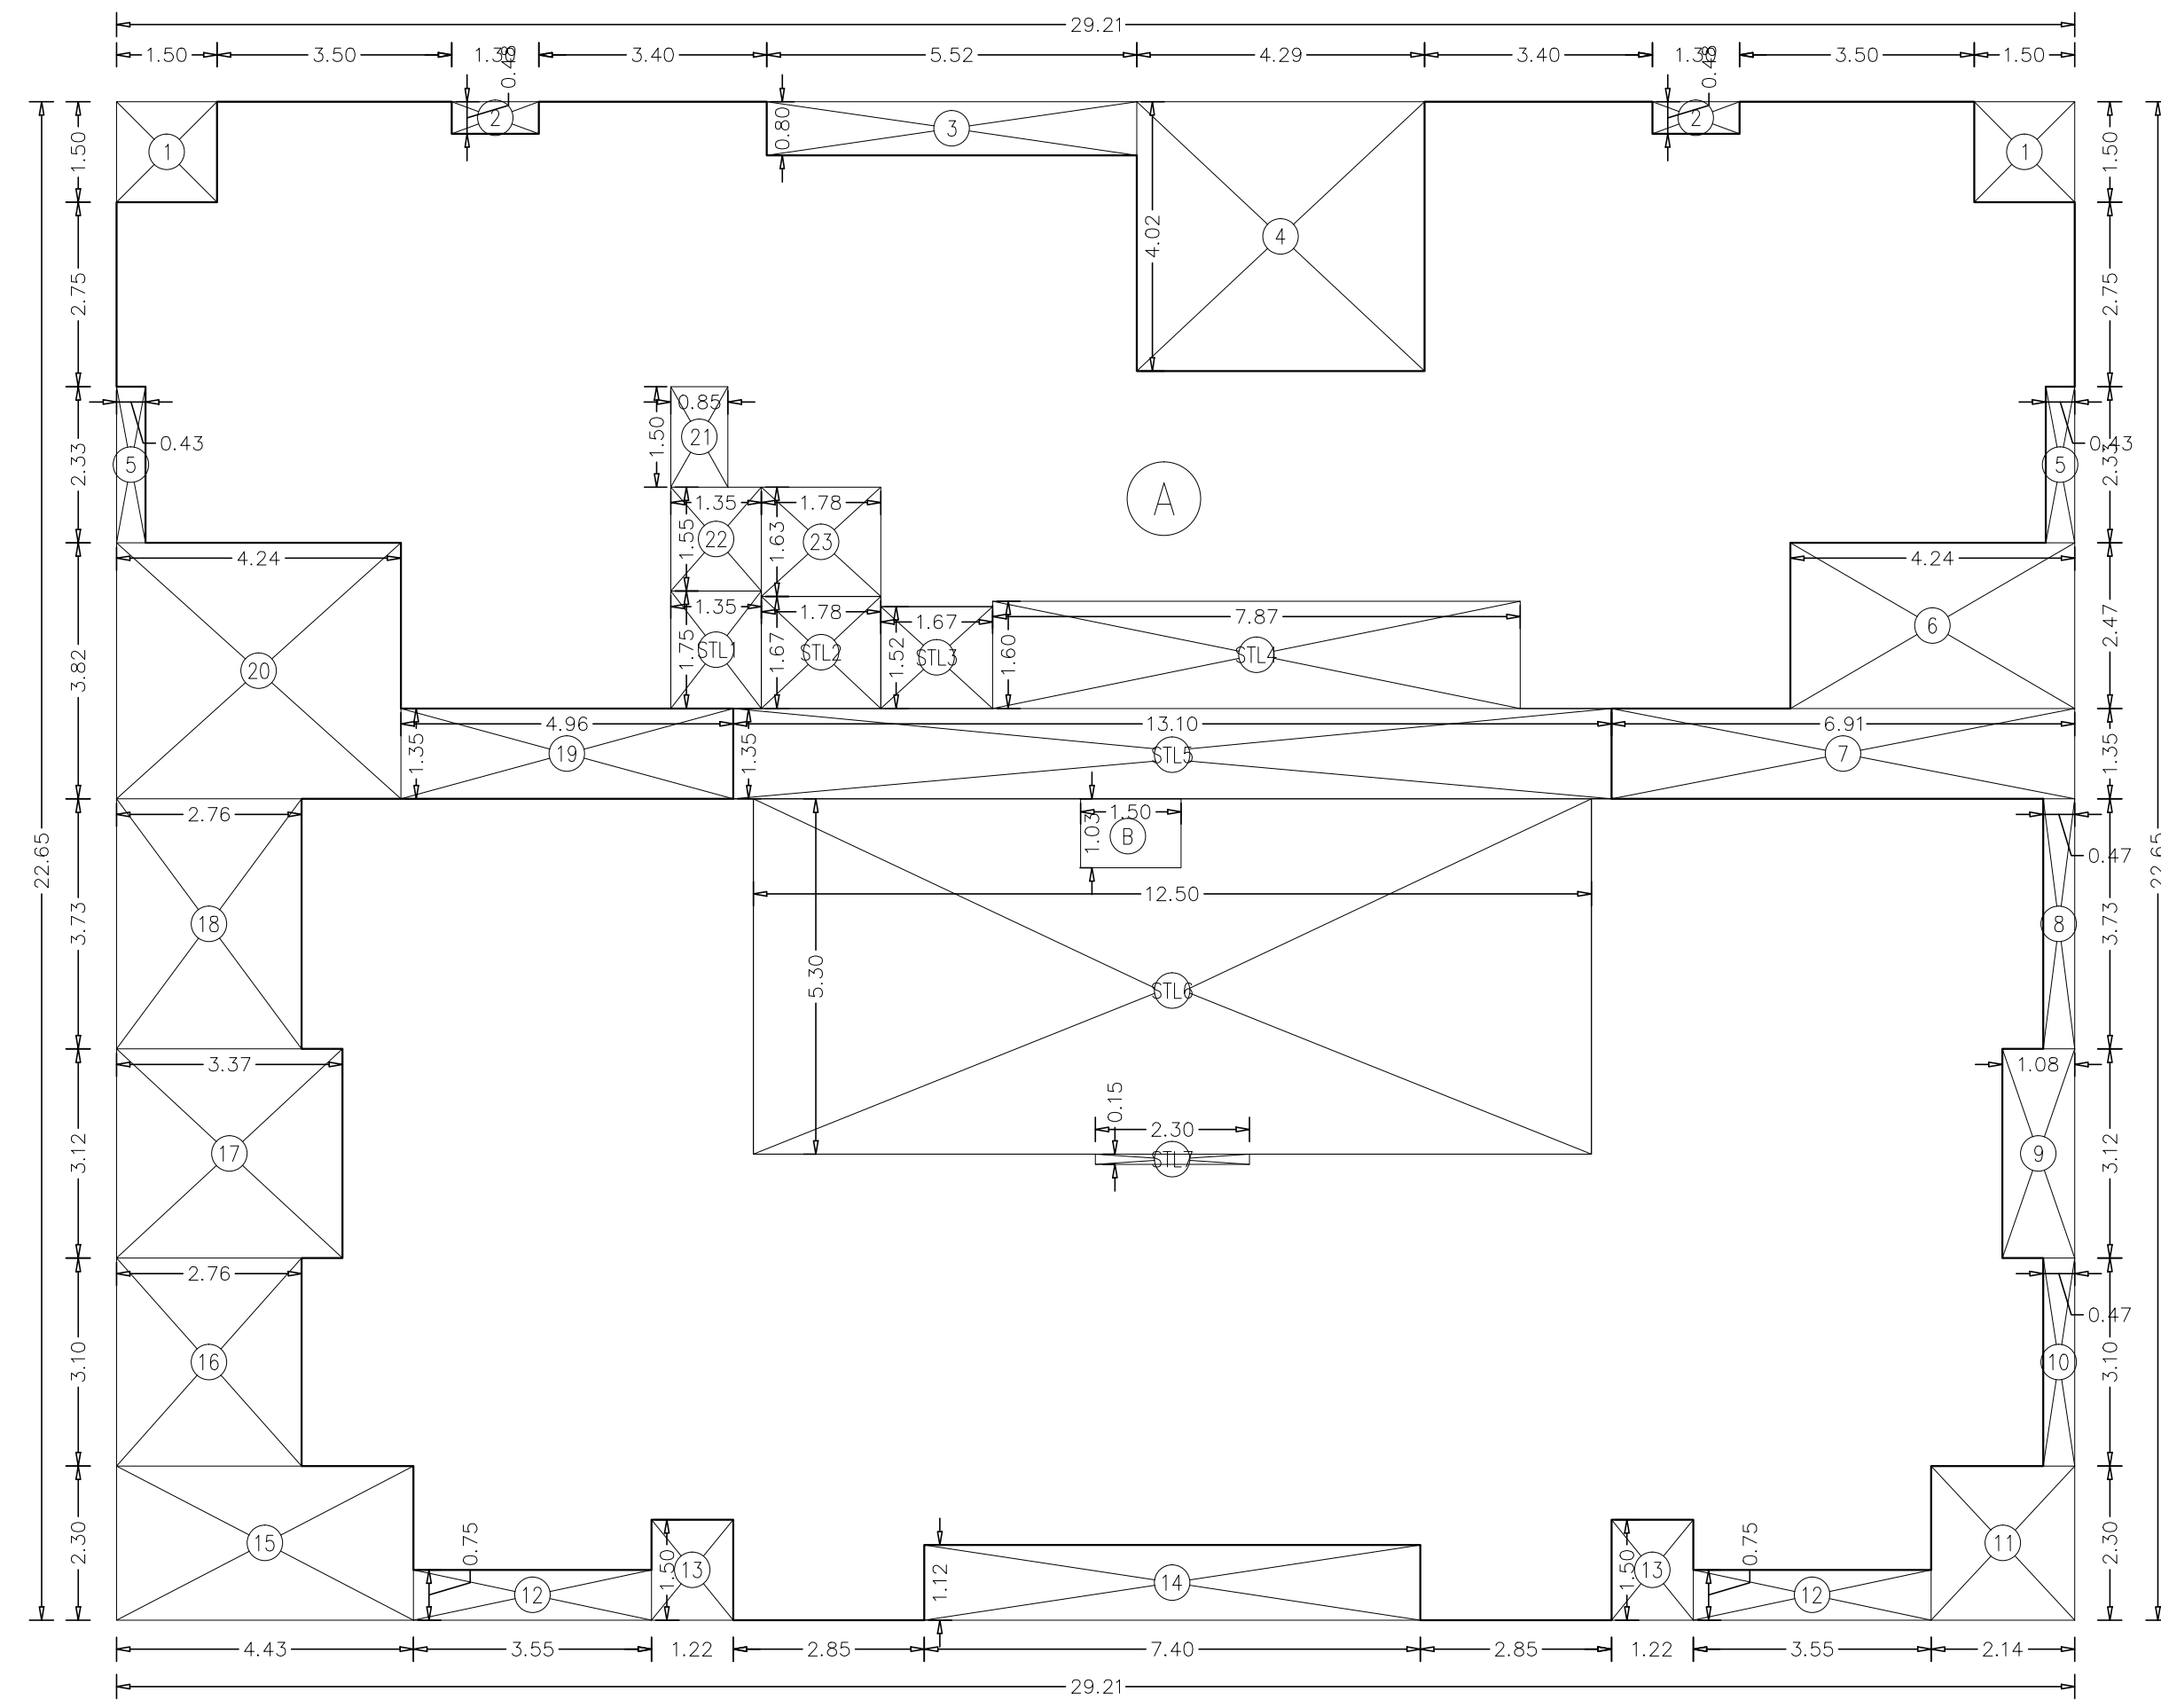

AREA DIAGRAM FOR 15TH TO 17TH FLOOR (WING-B)  
SCALE = 1:100

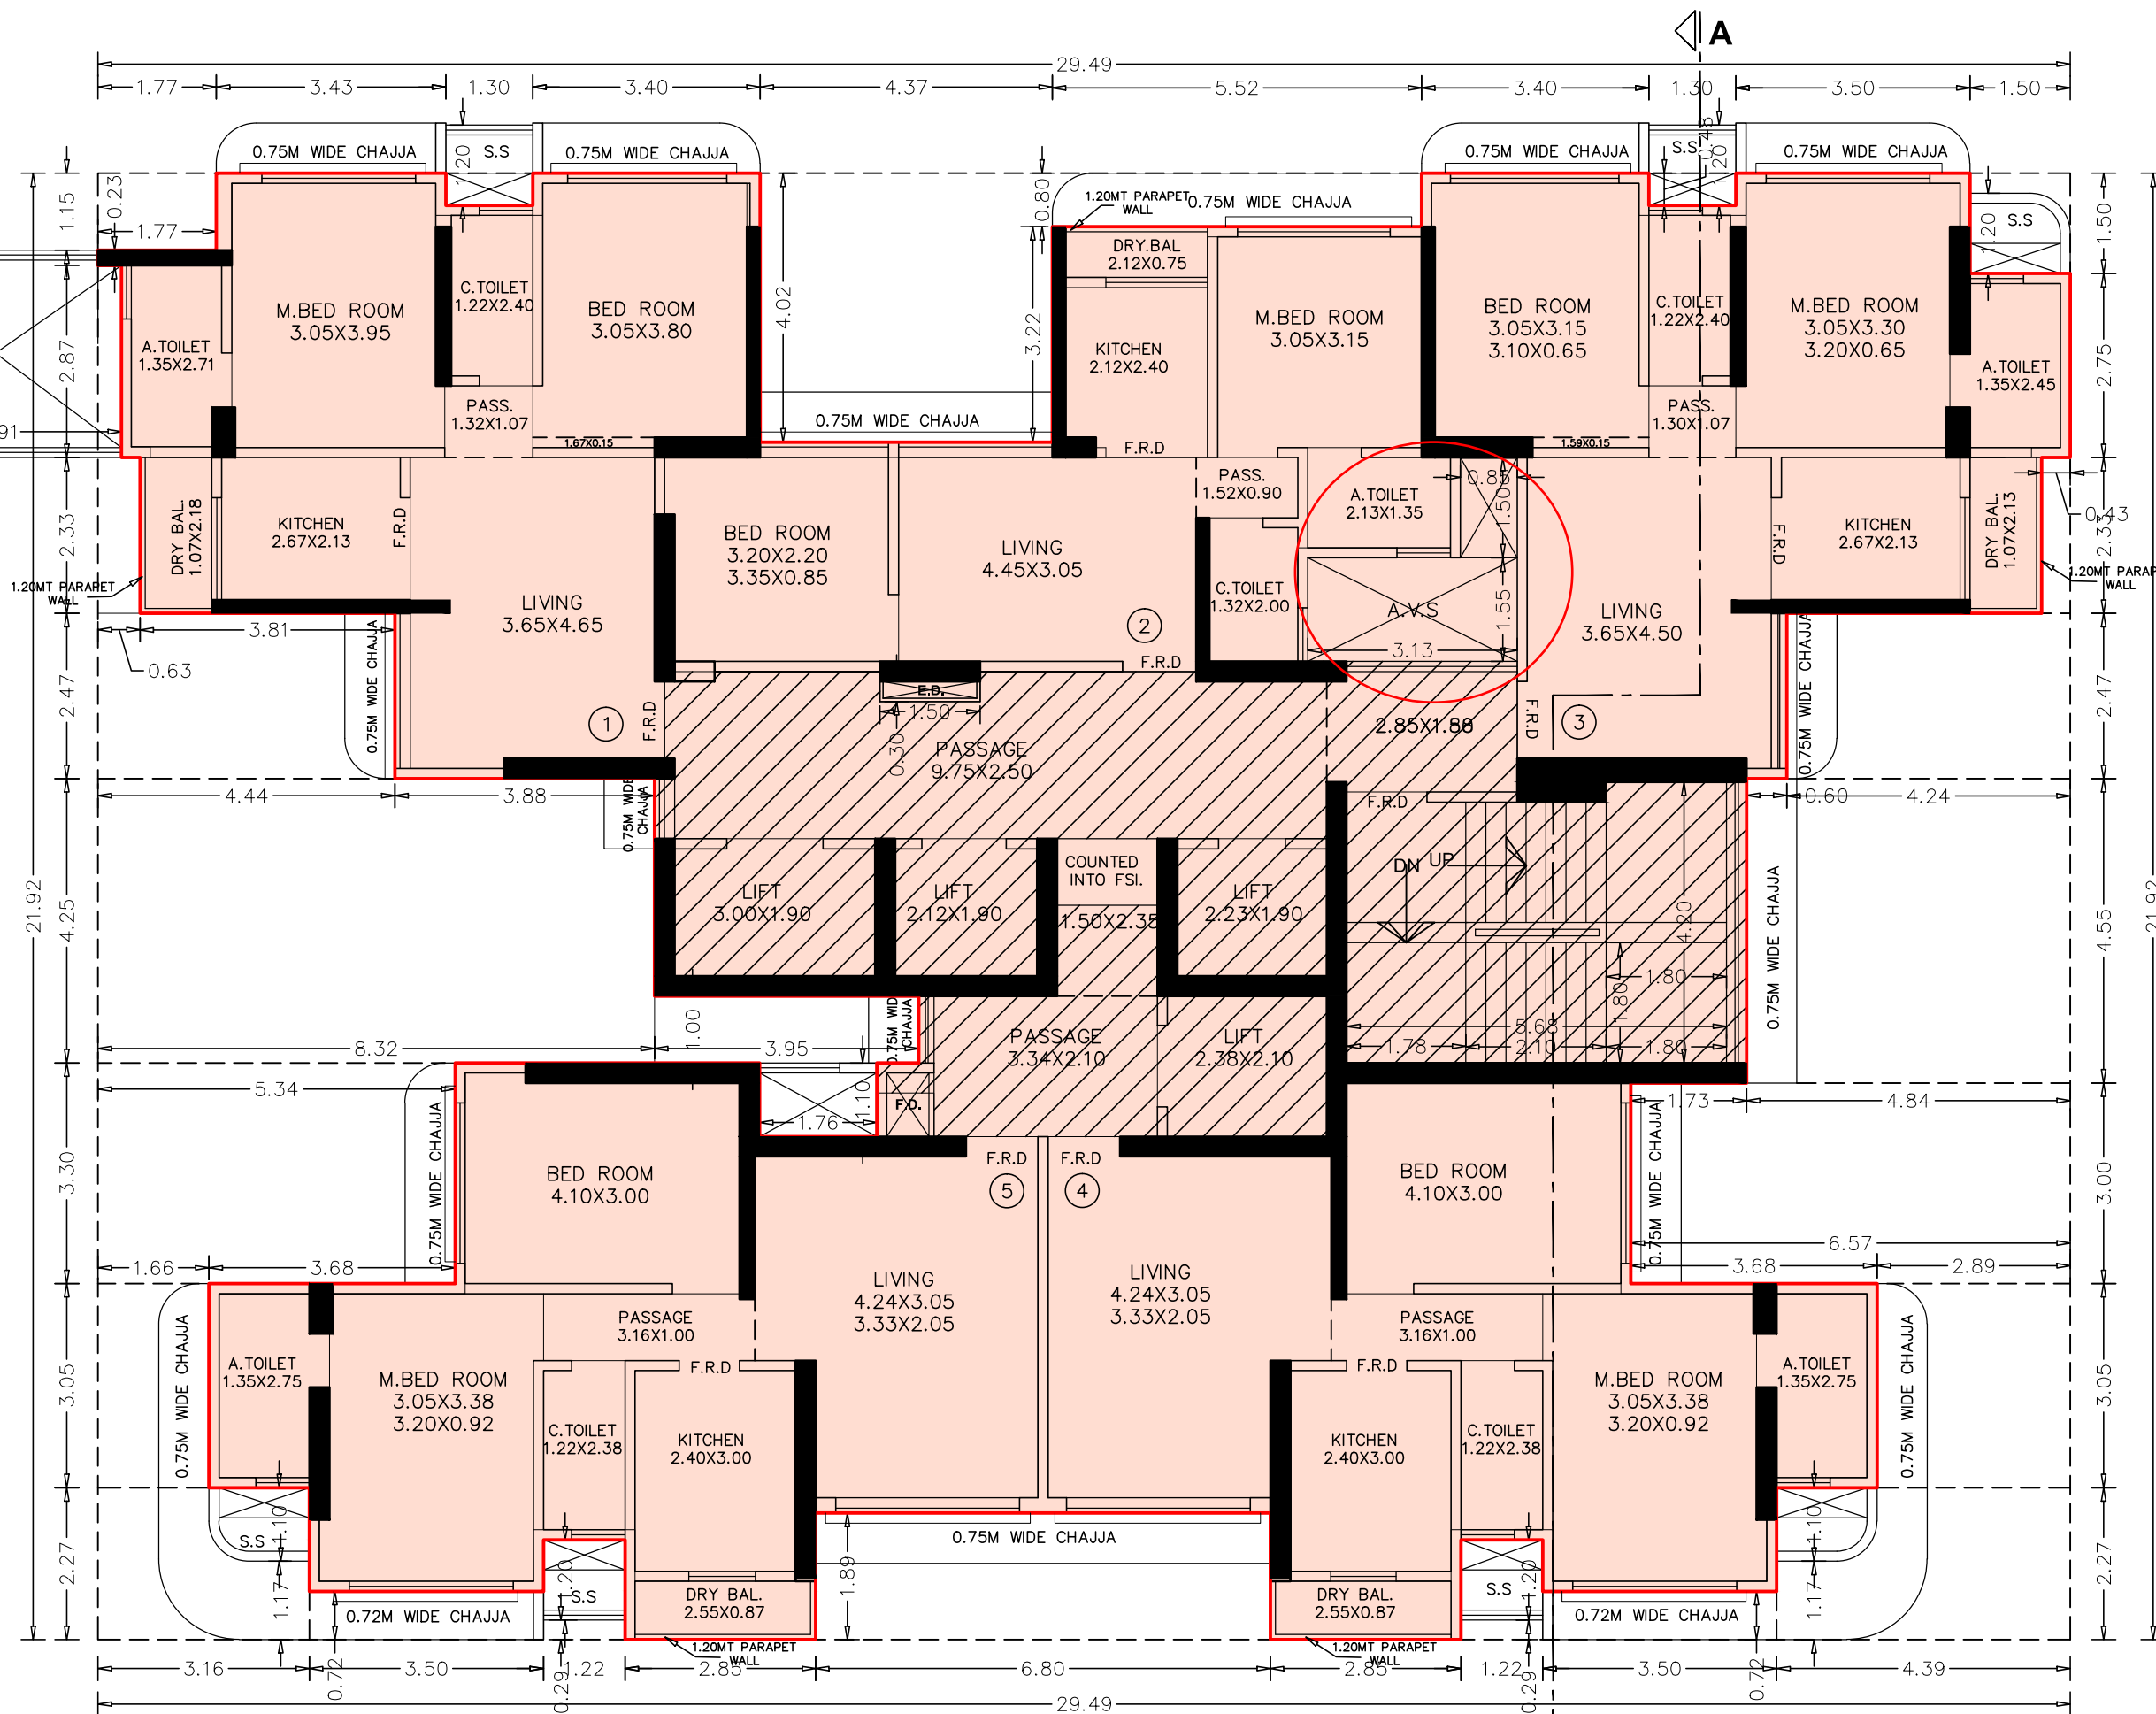

WING-A

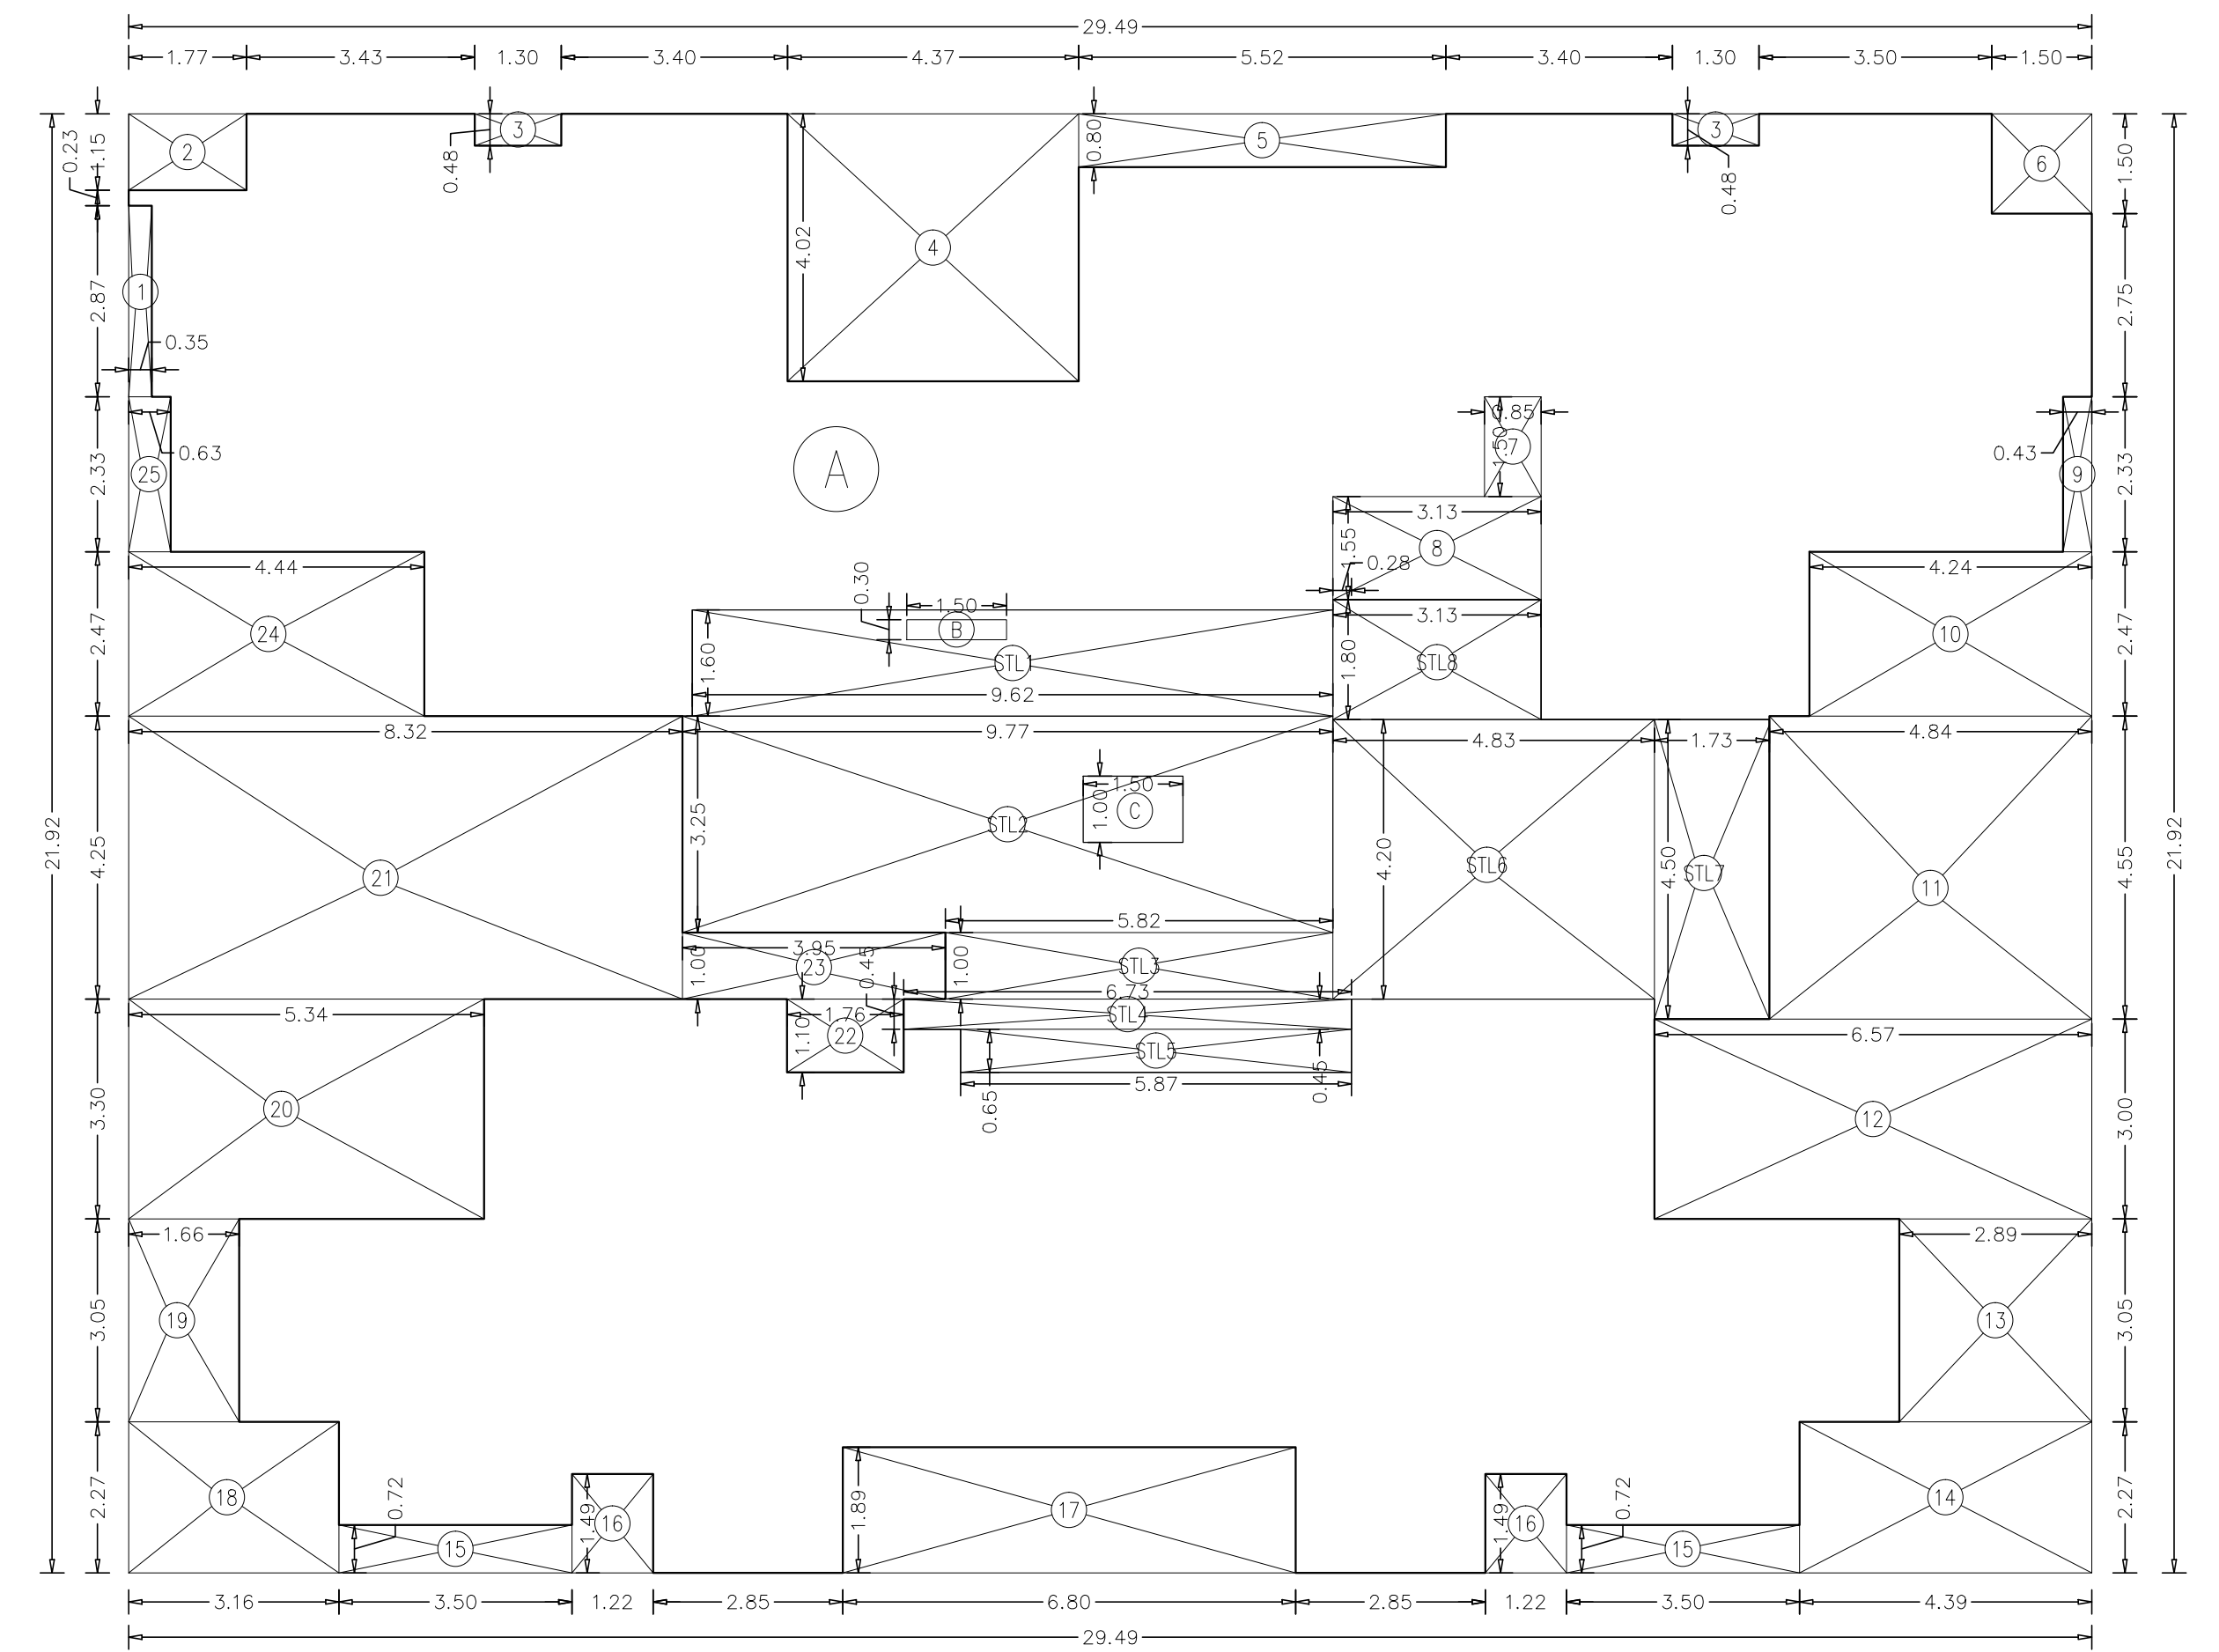

AREA DIAGRAM FOR 15TH TO 17TH FLOOR (WING-A)  
SCALE = 1:100

| BUILT UP AREA CALCULATION (WING -B) |       |   |       |   |                     |
|-------------------------------------|-------|---|-------|---|---------------------|
| 15TH TO 17TH FLOOR                  |       |   |       |   |                     |
| A                                   | 29.21 | X | 22.65 | X | 1NO = 661.61 SQ.MT. |
| B                                   | 1.50  | X | 1.03  | X | 1NO = 1.55 SQ.MT.   |
| TOTAL ADDITION                      |       |   |       |   | = 663.16 SQ.MT.     |
| DEDUCTIONS                          |       |   |       |   |                     |
| 1                                   | 1.50  | X | 1.50  | X | 2 NOS = 4.50 SQ.MT. |
| 2                                   | 1.30  | X | 0.48  | X | 2 NOS = 1.25 SQ.MT. |
| 3                                   | 5.52  | X | 0.80  | X | 1NO = 4.42 SQ.MT.   |
| 4                                   | 4.29  | X | 4.02  | X | 1NO = 17.25 SQ.MT.  |
| 5                                   | 0.43  | X | 2.33  | X | 2 NOS = 2.00 SQ.MT. |
| 6                                   | 4.24  | X | 2.47  | X | 1NO = 10.47 SQ.MT.  |
| 7                                   | 6.91  | X | 1.35  | X | 1NO = 9.33 SQ.MT.   |
| 8                                   | 0.47  | X | 3.73  | X | 1NO = 1.75 SQ.MT.   |
| 9                                   | 1.08  | X | 3.12  | X | 1NO = 3.37 SQ.MT.   |
| 10                                  | 0.47  | X | 3.10  | X | 1NO = 1.46 SQ.MT.   |
| 11                                  | 2.14  | X | 2.30  | X | 1NO = 4.92 SQ.MT.   |
| 12                                  | 3.55  | X | 0.75  | X | 2 NOS = 5.33 SQ.MT. |
| 13                                  | 1.22  | X | 1.50  | X | 2 NOS = 3.66 SQ.MT. |
| 14                                  | 7.40  | X | 1.12  | X | 1NO = 8.29 SQ.MT.   |
| 15                                  | 4.43  | X | 2.30  | X | 1NO = 10.19 SQ.MT.  |
| 16                                  | 2.76  | X | 3.10  | X | 1NO = 8.56 SQ.MT.   |
| 17                                  | 3.37  | X | 3.12  | X | 1NO = 10.51 SQ.MT.  |
| 18                                  | 2.76  | X | 3.73  | X | 1NO = 10.29 SQ.MT.  |
| 19                                  | 4.96  | X | 1.35  | X | 1NO = 6.70 SQ.MT.   |
| 20                                  | 4.24  | X | 3.82  | X | 1NO = 16.20 SQ.MT.  |
| 21                                  | 0.85  | X | 1.50  | X | 1NO = 1.28 SQ.MT.   |
| 22                                  | 1.35  | X | 1.55  | X | 1NO = 2.09 SQ.MT.   |
| 23                                  | 1.78  | X | 1.63  | X | 1NO = 2.90 SQ.MT.   |
| TOTAL DEDUCTION                     |       |   |       |   | = 146.72 SQ.MT.     |
| TOTAL BUILT UP AREA [X - Y1]        |       |   |       |   | = 516.44 SQ.MT.     |
| STAIRCASE LOBBY AREA CALCULATION    |       |   |       |   |                     |
| STL1                                | 1.35  | X | 1.75  | X | 1NO = 2.36 SQ.MT.   |
| STL2                                | 1.78  | X | 1.67  | X | 1NO = 2.97 SQ.MT.   |
| STL3                                | 1.67  | X | 1.52  | X | 1NO = 2.54 SQ.MT.   |
| STL4                                | 7.87  | X | 1.60  | X | 1NO = 12.59 SQ.MT.  |
| STL5                                | 13.10 | X | 1.35  | X | 1NO = 17.69 SQ.MT.  |
| STL6                                | 12.50 | X | 5.30  | X | 1NO = 66.25 SQ.MT.  |
| STL7                                | 2.30  | X | 0.15  | X | 1NO = 0.35 SQ.MT.   |
| TOTAL STAIRCASE LOBBY AREA          |       |   |       |   | = 104.75 SQ.MT.     |
| NET BUILT UP AREA [X1 - (Y2)]       |       |   |       |   | = 411.69 SQ.MT.     |

| BUILT UP AREA CALCULATION (WING -A) |       |   |              |                 |
|-------------------------------------|-------|---|--------------|-----------------|
| 15TH TO 17TH FLOOR                  |       |   |              |                 |
| A                                   | 29.49 | X | 21.92 X 1NO  | = 646.42 SQ.MT. |
| B                                   | 1.50  | X | 0.30 X 1NO   | = 0.45 SQ.MT.   |
| C                                   | 1.50  | X | 1.00 X 1NO   | = 1.50 SQ.MT.   |
| TOTAL ADDITION                      |       |   |              | = 648.37 SQ.MT. |
| DEDUCTIONS                          |       |   |              |                 |
| 1                                   | 0.35  | X | 2.87 X 1NO   | = 1.00 SQ.MT.   |
| 2                                   | 1.77  | X | 1.15 X 1NO   | = 2.04 SQ.MT.   |
| 3                                   | 1.30  | X | 0.48 X 2 NOS | = 1.25 SQ.MT.   |
| 4                                   | 4.37  | X | 4.02 X 1NO   | = 17.57 SQ.MT.  |
| 5                                   | 5.52  | X | 0.80 X 1NO   | = 4.42 SQ.MT.   |
| 6                                   | 1.50  | X | 1.50 X 1NO   | = 2.25 SQ.MT.   |
| 7                                   | 0.85  | X | 1.50 X 1NO   | = 1.28 SQ.MT.   |
| 8                                   | 3.13  | X | 1.55 X 1NO   | = 4.85 SQ.MT.   |
| 9                                   | 0.43  | X | 2.33 X 1NO   | = 1.00 SQ.MT.   |
| 10                                  | 4.24  | X | 2.47 X 1NO   | = 10.47 SQ.MT.  |
| 11                                  | 4.84  | X | 4.55 X 1NO   | = 22.02 SQ.MT.  |
| 12                                  | 6.57  | X | 3.00 X 1NO   | = 19.71 SQ.MT.  |
| 13                                  | 2.89  | X | 3.05 X 1NO   | = 8.81 SQ.MT.   |
| 14                                  | 4.39  | X | 2.27 X 1NO   | = 9.97 SQ.MT.   |
| 15                                  | 3.50  | X | 0.72 X 2 NOS | = 5.04 SQ.MT.   |
| 16                                  | 1.22  | X | 1.49 X 2 NOS | = 3.64 SQ.MT.   |
| 17                                  | 6.80  | X | 1.89 X 1NO   | = 12.85 SQ.MT.  |
| 18                                  | 3.16  | X | 2.27 X 1NO   | = 7.17 SQ.MT.   |
| 19                                  | 1.66  | X | 3.05 X 1NO   | = 5.06 SQ.MT.   |
| 20                                  | 5.34  | X | 3.30 X 1NO   | = 17.62 SQ.MT.  |
| 21                                  | 8.32  | X | 4.25 X 1NO   | = 35.36 SQ.MT.  |
| 22                                  | 1.76  | X | 1.10 X 1NO   | = 1.94 SQ.MT.   |
| 23                                  | 3.95  | X | 1.00 X 1NO   | = 3.95 SQ.MT.   |
| 24                                  | 4.44  | X | 2.47 X 1NO   | = 10.97 SQ.MT.  |
| 25                                  | 0.63  | X | 2.33 X 1NO   | = 1.47 SQ.MT.   |
| TOTAL DEDUCTION                     |       |   |              | = 211.71 SQ.MT. |
| TOTAL BUILT UP AREA [X - Y1]        |       |   |              | = 436.66 SQ.MT. |
| STAIRCASE LOBBY AREA CALCULATION    |       |   |              |                 |
| STL1                                | 9.62  | X | 1.60 X 1NO   | = 15.39 SQ.MT.  |
| STL2                                | 9.77  | X | 3.25 X 1NO   | = 31.75 SQ.MT.  |
| STL3                                | 5.82  | X | 1.00 X 1NO   | = 5.82 SQ.MT.   |
| STL4                                | 6.73  | X | 0.45 X 1NO   | = 3.03 SQ.MT.   |
| STL5                                | 5.87  | X | 0.65 X 1NO   | = 3.82 SQ.MT.   |
| STL6                                | 4.83  | X | 4.20 X 1NO   | = 20.29 SQ.MT.  |
| STL7                                | 1.73  | X | 4.50 X 1NO   | = 7.79 SQ.MT.   |
| STL8                                | 3.13  | X | 1.80 X 1NO   | = 5.63 SQ.MT.   |
| TOTAL STAIRCASE LOBBY AREA          |       |   |              | = 93.52 SQ.MT.  |
| NET BUILT UP AREA [X1 - (Y2)]       |       |   |              | = 343.14 SQ.MT. |

|   |                                      |
|---|--------------------------------------|
| DATE AND STAMP OF APPROVAL OF PLANS   |                                      |
| PLAN FOR REFERENCE   |                                      |
| CONTENTS OF SHEET   |                                      |
| 15TH TO 17TH FLOOR PLAN, BUILT UP AREA CALCULATION, ETC.   |                                      |
| DESCRIPTION OF PROPOSAL & PROPERTY   |                                      |
| PROPOSED REDEVELOPMENT OF EXISTING BUILDING ON PLOT BEARING C.T.S. NO. 661/2 OF VILLAGE NAHUR AT HIRA NAGAR GOREGAON-MULUND LINK ROAD, MULUND WEST, MUMBAI 400080.                                         |                                      |
| NAME & SIGNATURE OF OWNER   | NAME & SIGNATURE OF ARCHITECT        |
| (C.A. TO OWNER)<br>for. KANTA SURENDRA CHS.Ltd.   | SUNIL R. DEOLE<br>Lic no. D/248/L.S. |
| REVISION   | DESCRIPTION                          |
| NORTH   | SCALE 1:100 DATE 15.11.2022          |
| DRAWN BY NADIM   |                                      |
| SHEET NO. 16/21   | JOB NO. 1518                         |
| deole bros<br>LICENSED SURVEYORS,<br>ENGINEERS & PROJECT<br>MANAGEMENT CONSULTANTS<br>701/702 A'WING JAY-VIJAY BUILDING<br>UDAY CINEMA ROAD,<br>GHATKOPAR (WEST) MUMBAI 400086<br>PHONE: 25148396/25149102 |                                      |