


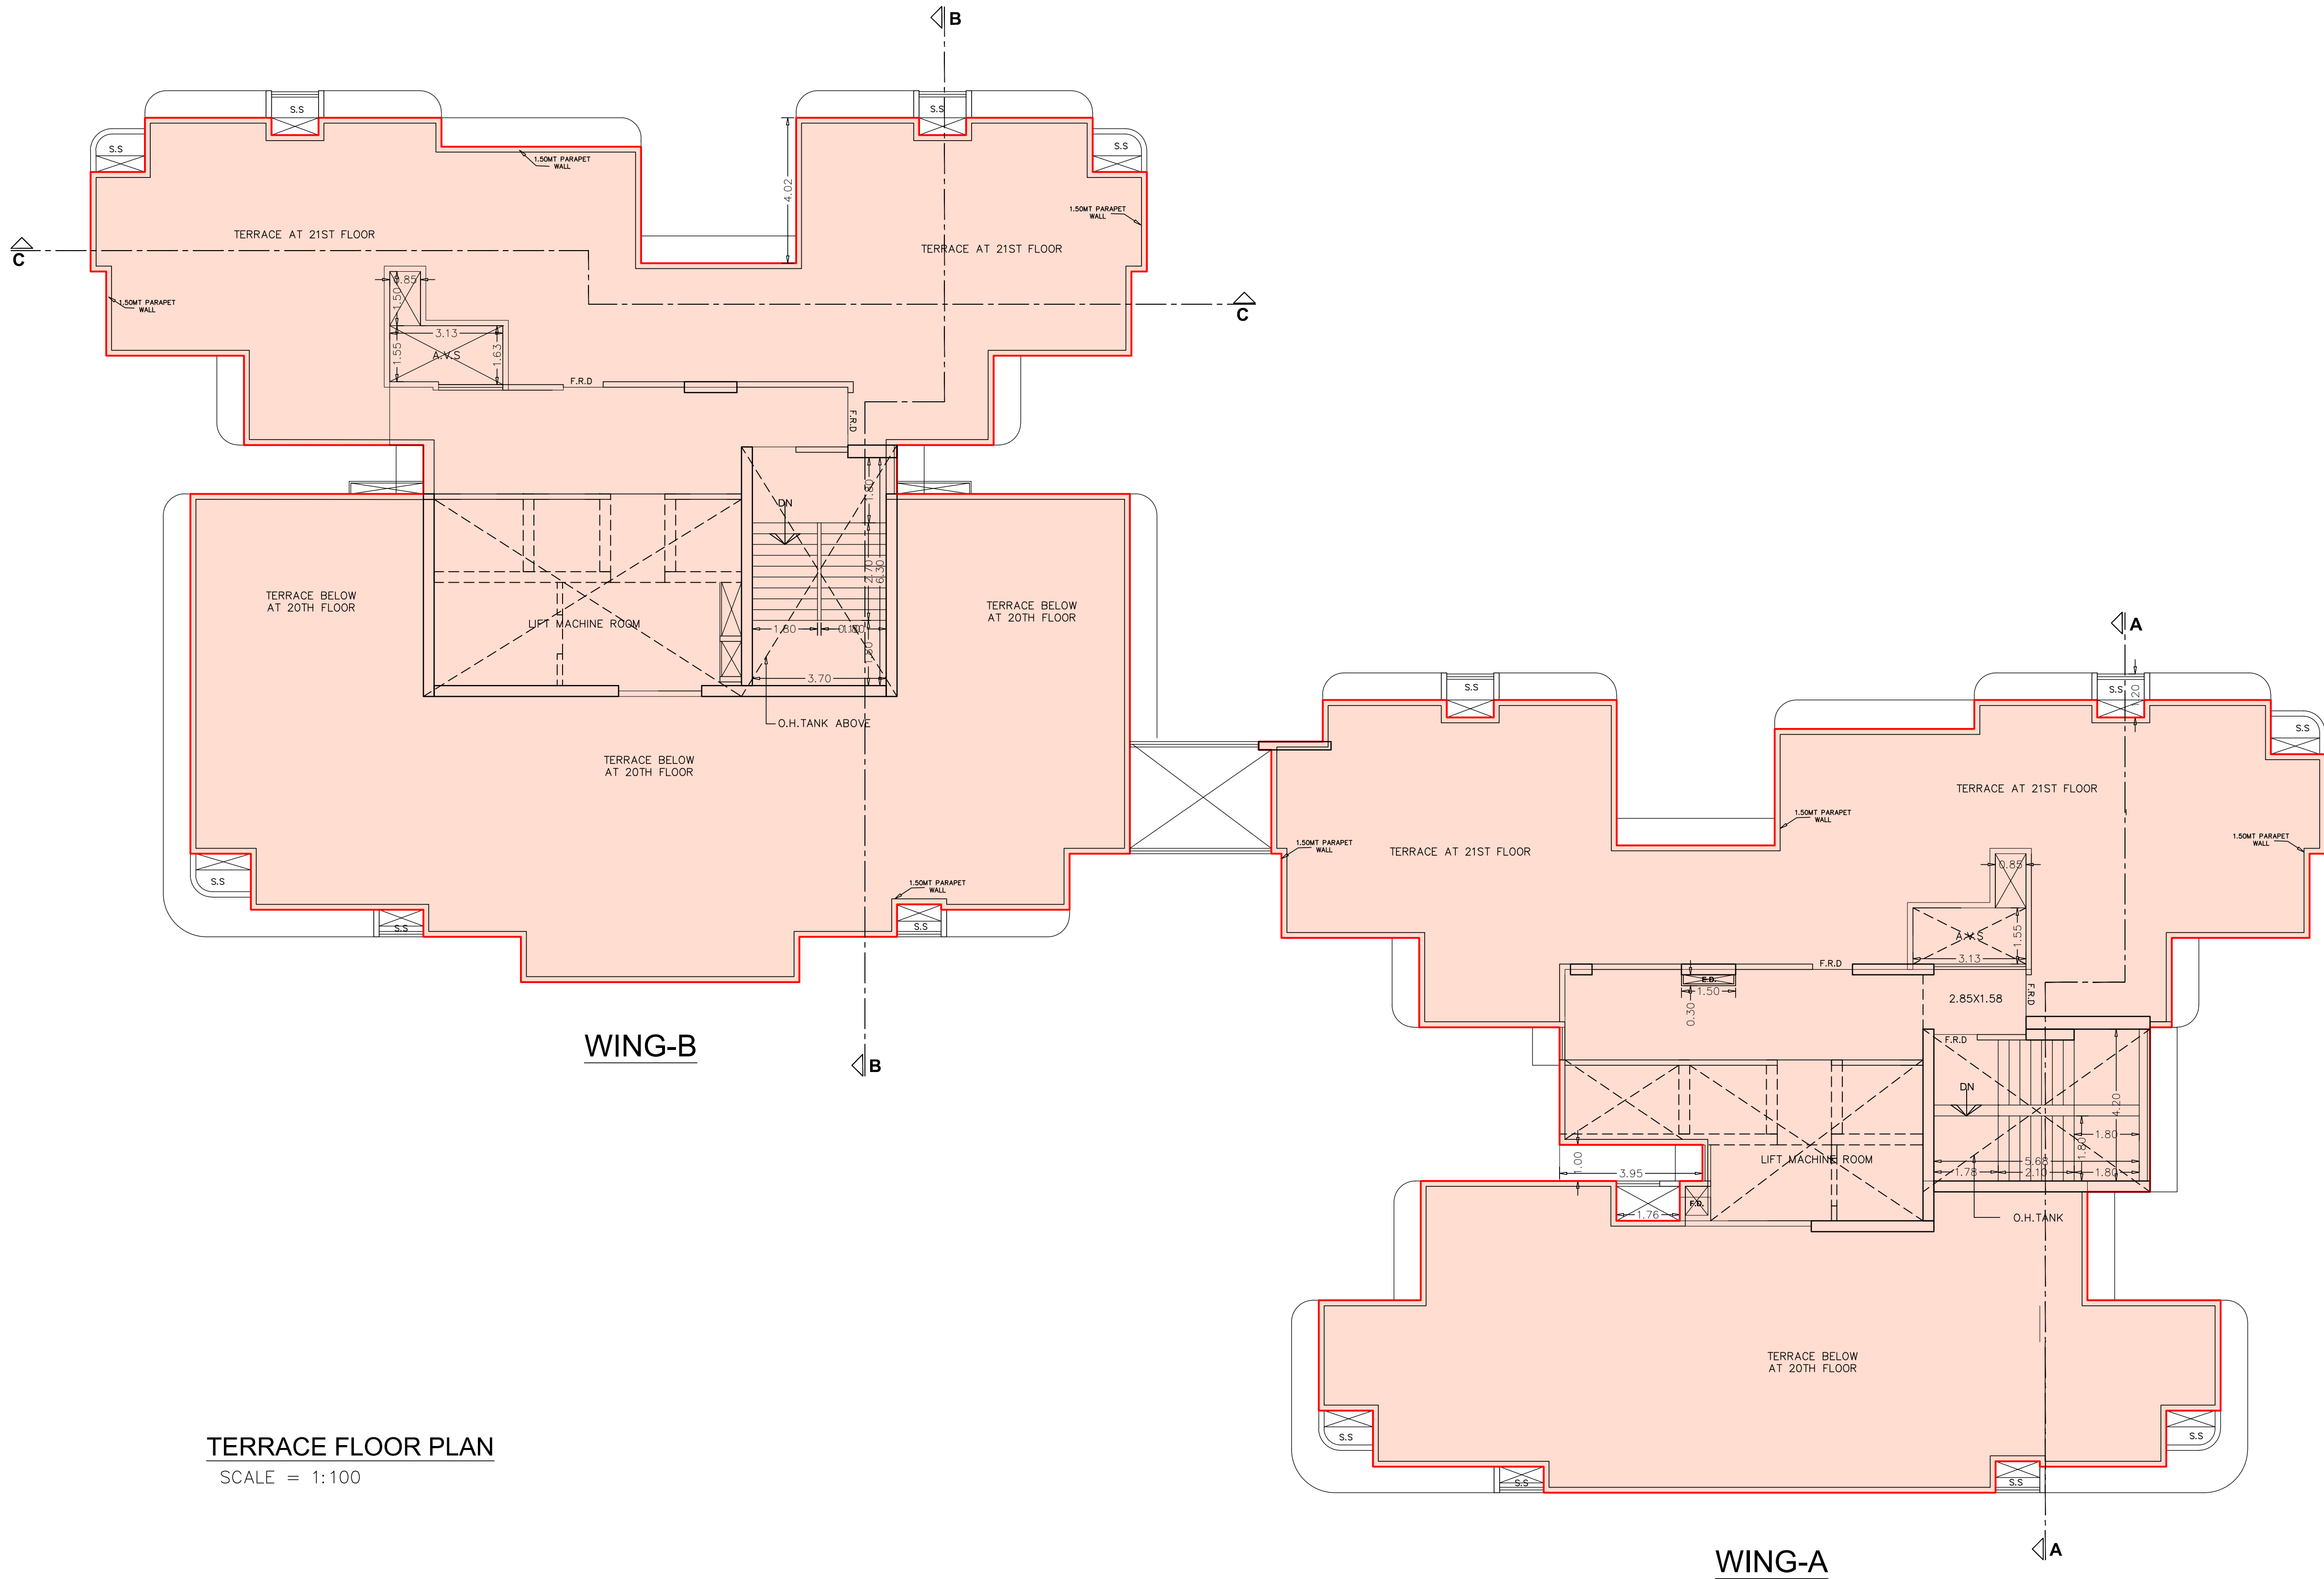

TERRACE FLOOR PLAN
SCALE = 1:100

DATE AND STAMP OF APPROVAL OF PLANS PLAN FOR REFERENCE		
A.E.(B.P.) S&T E.E.(B.P.) E.S.-II		
CONTENTS OF SHEET		
TERRACE FLOOR PLAN, ETC.		
DESCRIPTION OF PROPOSAL & PROPERTY		
PROPOSED REDEVELOPMENT OF EXISTING BUILDING ON PLOT BEARING C.T.S. NO. 661/2 OF VILLAGE NAHUR AT HIRA NAGAR GOREGAON-MULUND LINK ROAD, MULUND WEST, MUMBAI 400080.		
NAME & SIGNATURE OF OWNER		NAME & SIGNATURE OF ARCHITECT
(C.A. TO OWNER) for. KANTA SURENDRA CHS.Ltd.		SUNIL R. DEOLE Lic no. D/248/L.S. deole bros
REVISION	DESCRIPTION	
NORTH	SCALE 1:100	DATE 15.11.2022
	DRAWN BY NADIM	
	SHEET NO. 19/21	JOB NO. 1518
LICENSED SURVEYORS, ENGINEERS & PROJECT MANAGEMENT CONSULTANTS 701/702 A'WING JAY-VIJAY BUILDING UDAY CINEMA ROAD, GHATKOPAR (WEST) MUMBAI 400086 PHONE: 25148396/25149102		