

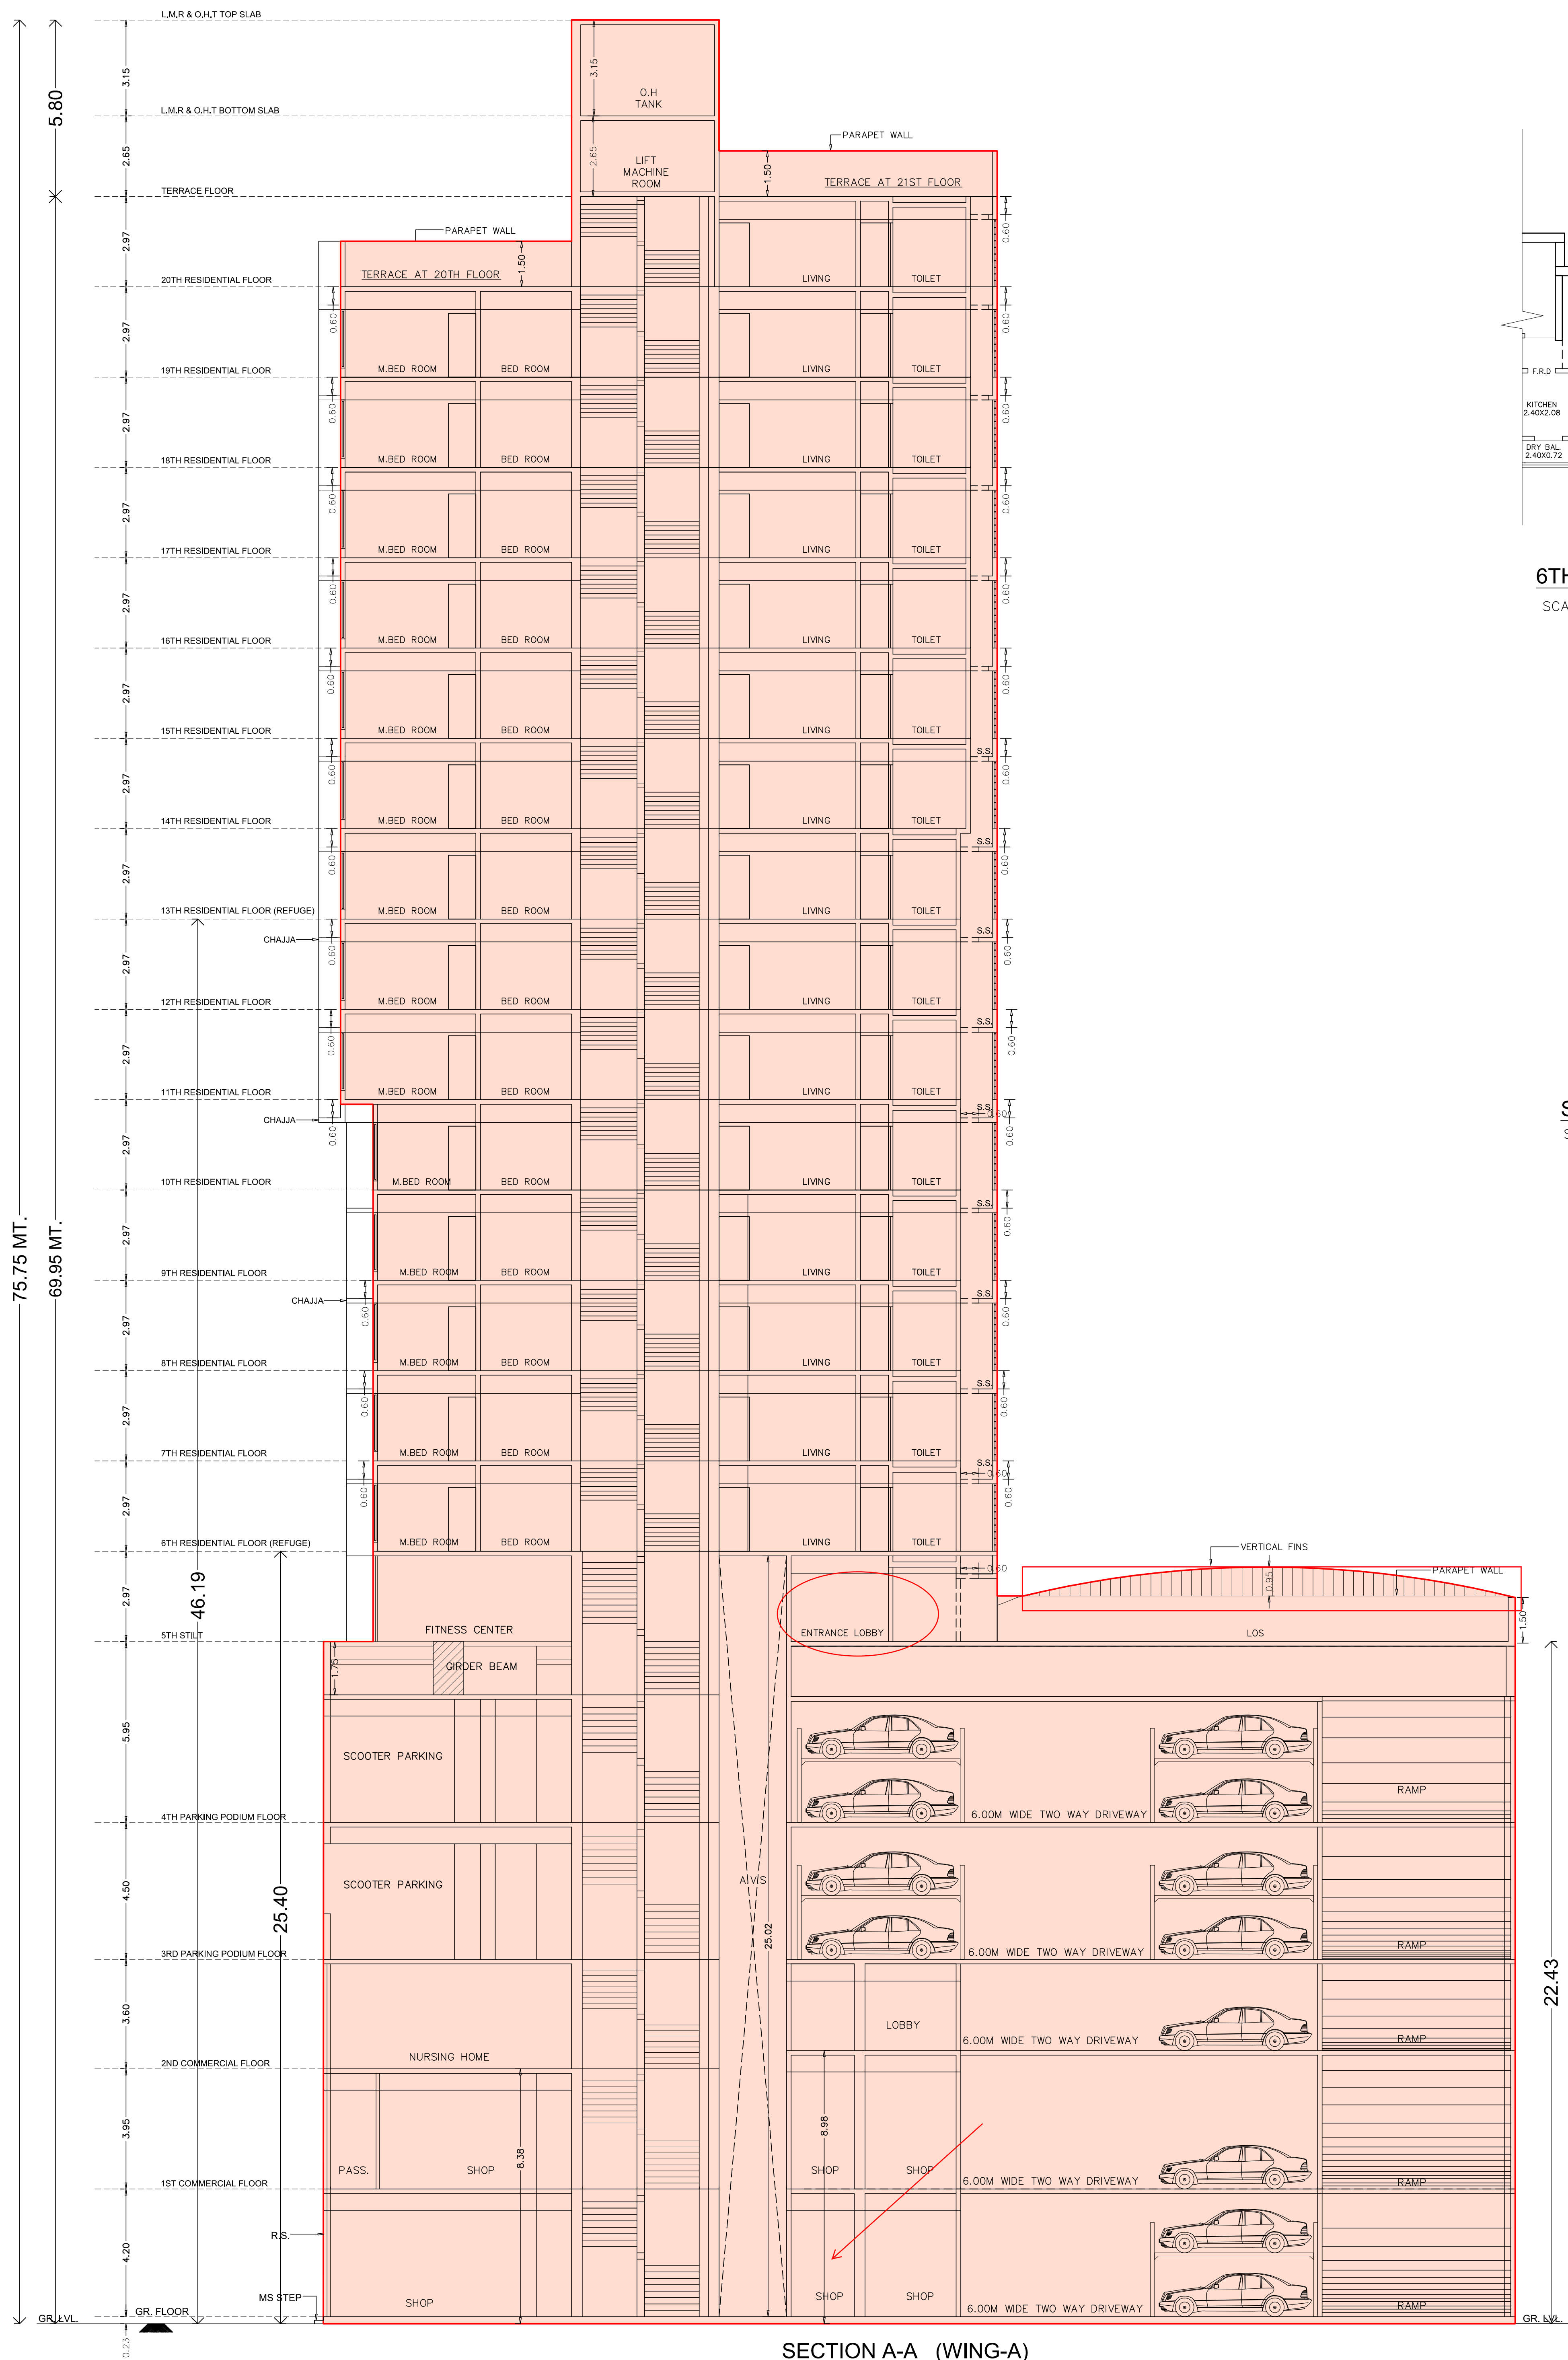


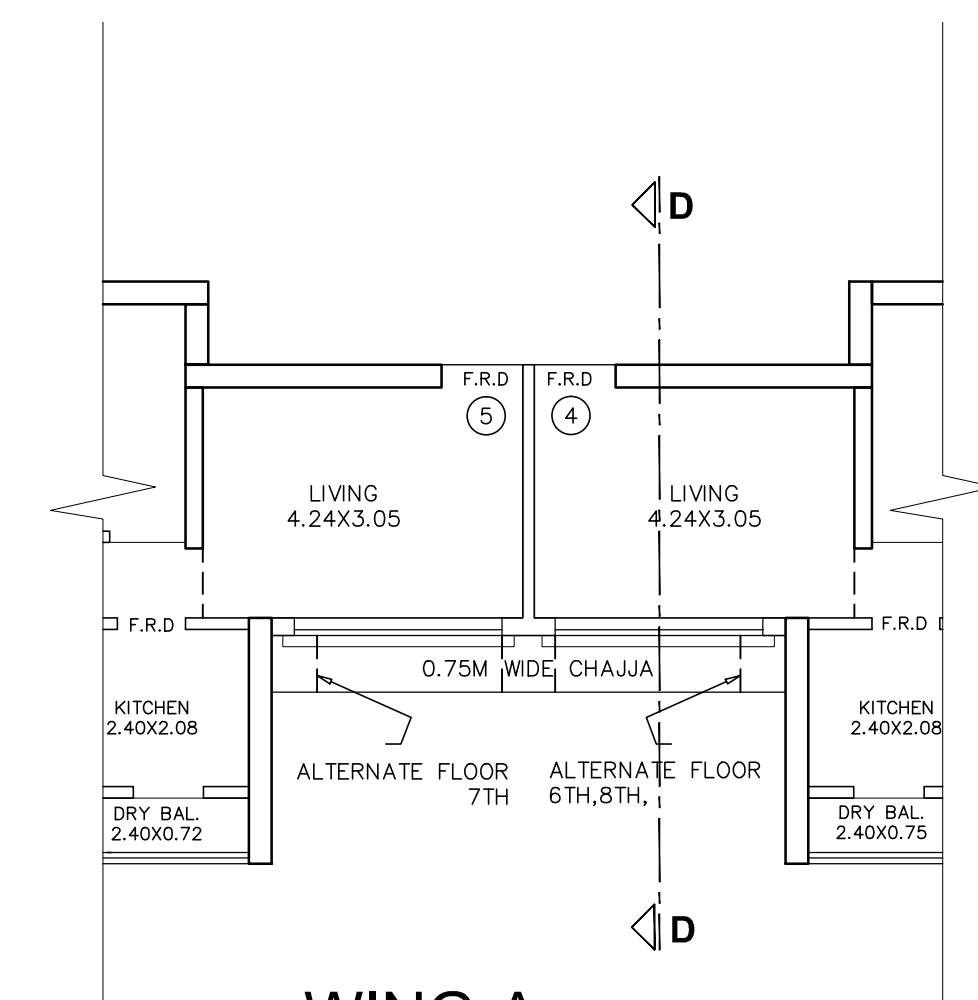

WING-A

6TH & 7TH FLOOR PLAN

SCALE = 1:100

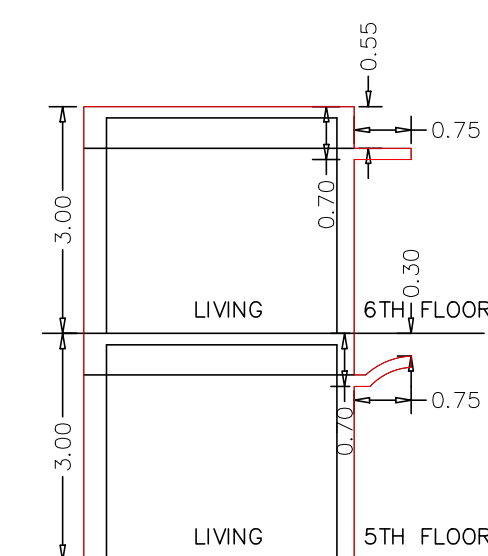

SECTION D-D (SECTION FOR CHAJJA)
SCALE = 1:100

DATE AND STAMP OF APPROVAL OF PLANS			
PLAN FOR REFERENCE			
A.E.(B.P.) S&T		E.E.(B.P.) E.S.-II	
CONTENTS OF SHEET			
SECTION A-A ,ETC.			
DESCRIPTION OF PROPOSAL & PROPERTY			
PROPOSED REDEVELOPMENT OF EXISTING BUILDING ON PLOT BEARING C.T.S. NO. 661/2 OF VILLAGE NAHUR AT HIRA NAGAR GOREGAON-MULUND LINK ROAD, MULUND WEST, MUMBAI 400080.			
NAME & SIGNATURE OF OWNER		NAME & SIGNATURE OF ARCHITECT	
(C.A. TO OWNER) for. KANTA SURENDRA CHS.Ltd.		SUNIL R. DEOLE Lic.no. D/248/L.S. 	
REVISION	DESCRIPTION		
NORTH 	SCALE 1:100	DATE 15.11.2022	
	DRAWN BY NADIM		
	SHEET NO. 20/21	JOB NO. 1518	
 LICENSED SURVEYORS, ENGINEERS & PROJECT MANAGEMENT CONSULTANTS 701/702 A'WING JAY-VIJAY BUILDING UDAY CINEMA ROAD, GHATKOPAR (WEST) MUMBAI 400086 PHONE: 25148396/25149102			