

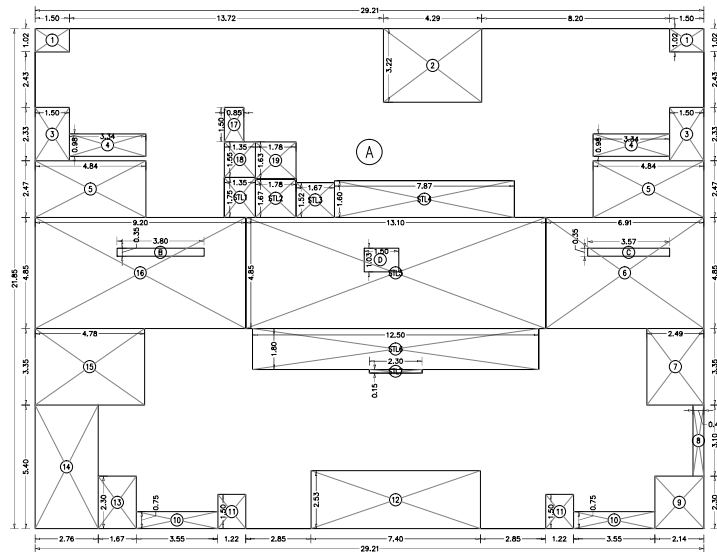


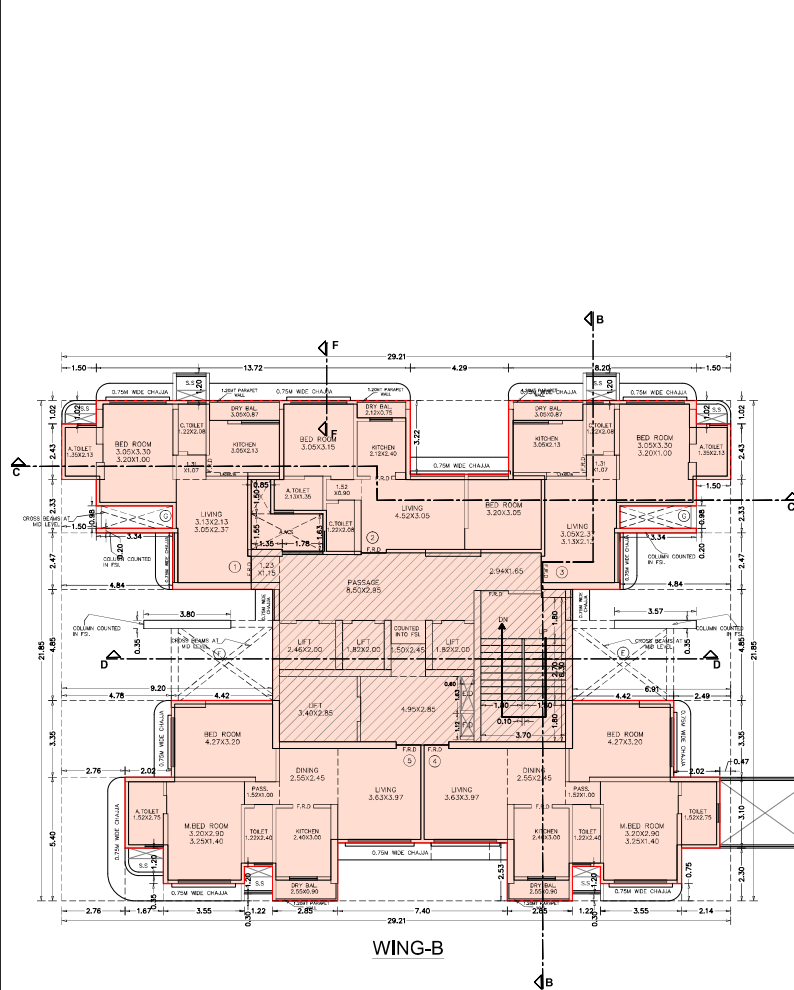


AREA DIAGRAM FOR 7TH(PT) FLOOR (WING-B')
SCALE = 1:100

BUILT UP AREA CALCULATION (WING-B)		
7TH(PT) FLOOR		
A	29.21 X 21.85 X 1NO	= 638.24 SQ.MT.
B	3.80 X 0.35 X 1NO	= 1.33 SQ.MT.
C	3.57 X 0.35 X 1NO	= 1.25 SQ.MT.
D	1.50 X 1.03 X 1NO	= 1.55 SQ.MT.
TOTAL ADDITION		= 642.37 SQ.MT.
DEDUCTIONS		
1	1.50 X 1.02 X 2NOS	= 3.06 SQ.MT.
2	4.29 X 3.22 X 1NO	= 13.81 SQ.MT.
3	1.50 X 2.33 X 2NOS	= 6.99 SQ.MT.
4	3.34 X 0.98 X 2NOS	= 6.56 SQ.MT.
5	4.84 X 2.47 X 2NOS	= 23.91 SQ.MT.
6	6.91 X 4.85 X 1NO	= 33.51 SQ.MT.
7	2.49 X 3.35 X 1NO	= 8.34 SQ.MT.
8	0.47 X 3.10 X 1NO	= 1.46 SQ.MT.
9	2.14 X 2.30 X 1NO	= 4.92 SQ.MT.
10	3.55 X 0.75 X 2NOS	= 5.33 SQ.MT.
11	1.22 X 1.50 X 2NOS	= 3.66 SQ.MT.
12	7.40 X 2.53 X 1NO	= 18.72 SQ.MT.
13	1.67 X 2.30 X 1NO	= 3.84 SQ.MT.
14	2.76 X 5.40 X 1NO	= 14.90 SQ.MT.
15	4.78 X 3.35 X 1NO	= 16.01 SQ.MT.
16	9.20 X 4.85 X 1NO	= 44.62 SQ.MT.
17	0.85 X 1.50 X 1NO	= 1.28 SQ.MT.
18	1.35 X 1.95 X 1NO	= 2.63 SQ.MT.
19	1.78 X 1.63 X 1NO	= 2.90 SQ.MT.
TOTAL DEDUCTION		= 215.90 SQ.MT.
TOTAL BUILT UP AREA [X - Y1]		= 426.47 SQ.MT.
STAIRCASE LOBBY AREA CALCULATION		
STL1	1.35 X 1.75 X 1NO	= 2.36 SQ.MT.
STL2	1.78 X 1.67 X 1NO	= 2.97 SQ.MT.
STL3	1.67 X 1.52 X 1NO	= 2.54 SQ.MT.
STL4	7.87 X 1.80 X 1NO	= 14.16 SQ.MT.
STL5	13.10 X 4.85 X 1NO	= 63.54 SQ.MT.
STL6	12.50 X 1.80 X 1NO	= 22.50 SQ.MT.
STL7	2.30 X 0.15 X 1NO	= 0.35 SQ.MT.
TOTAL STAIRCASE LOBBY AREA		= 106.85 SQ.MT.
NET BUILT UP AREA [X1 - (Y2)]		= 319.62 SQ.MT.


DATE AND STAMP OF APPROVAL OF PLANS	
THIS CANCELLED APPROVAL IS FOR THE PREVIOUS PLANS SANCTIONED UNDER NO. CH/23/1883/7/33(NW) DATED 23.01.2019	APPROVED SUBJECT TO THE CONDITIONS MENTIONED IN THIS OFFICE LETTER NO. CH/23/1883/7/33(NW)
Handwritten: Pratik Mukesh Somaiya	Digitally signed by: Handeep Singh Bahadursingh Sachdeo
Executive Engineer Building Proposal(E-3)-III	JAYESH CHAMAN DUSANE
S.E.(B.P.) T(W)	
CONTENTS OF SHEET	
7TH(PT) FLOOR PLAN, BUILT UP AREA CALCULATION, ETC.	
DESCRIPTION OF PROPOSAL & PROPERTY	
PROPOSED REDEVELOPMENT OF EXISTING BUILDING ON PLOT BEARING C.T.S. NO. 661/2 OF VILLAGE NARUP AT HIRA NAGAR GOREGAON-MULLUND LINK ROAD, MULLUND WEST, MUMBAI 400080.	
NAME & SIGNATURE OF OWNER	NAME & SIGNATURE OF ARCHITECT
Pratik Mukesh Somaiya	SUNIL RAMCHAN DRA DEOLE
(C.A. TO OWNER)	SUNIL R. DEOLE Lic. no. D/248/L/5
for KANTA SURENDRA CHS.Ltd.	deole bras
REVISION	DESCRIPTION
NORTH	DATE 13.07.2021
SCALE 1:100	LICENCED SURVEYORS, ENGINEERS & PROJECT
DRAWN BY Sunil R	MANAGEMENT CONSULTANTS
SHEET NO. 9/11	UDAY CINEMA ROAD, CHATOPAR (WEST) MUMBAI 400086
JOB NO. 1518	PHONE: 25148396/25149102

 


SECTION E-E
SCALE = 1:100

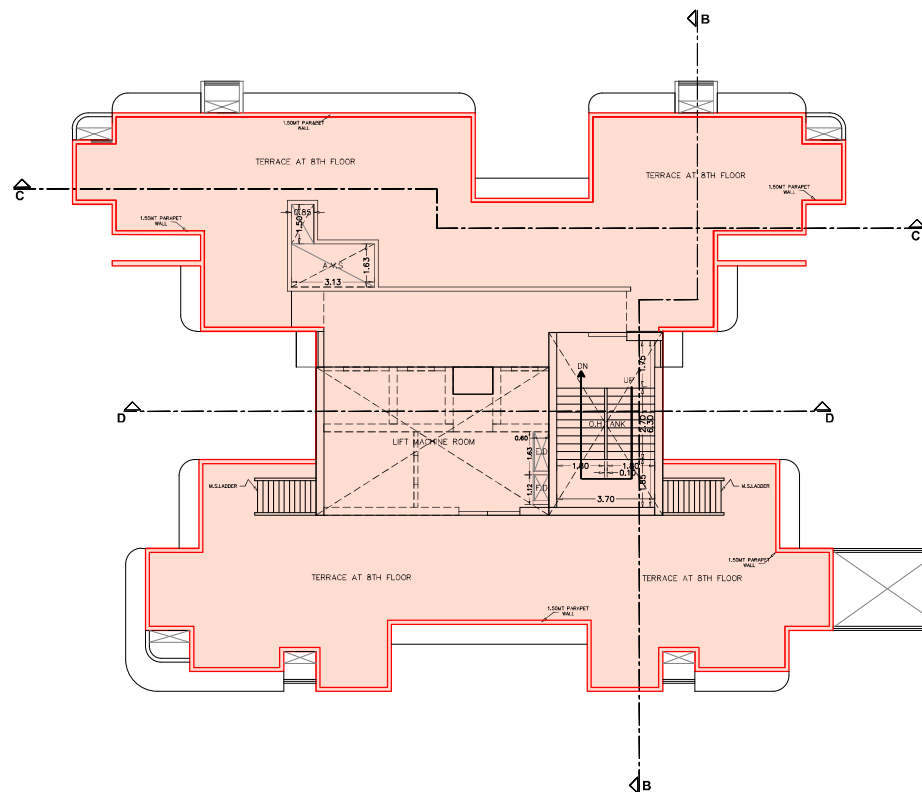






TERRACE FLOOR PLAN
SCALE = 1:100

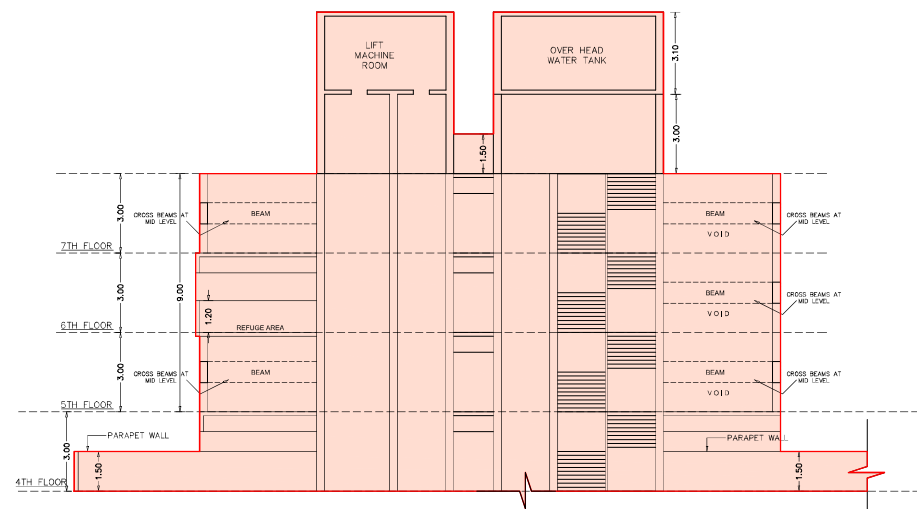

SECTION D-D
SCALE = 1:100

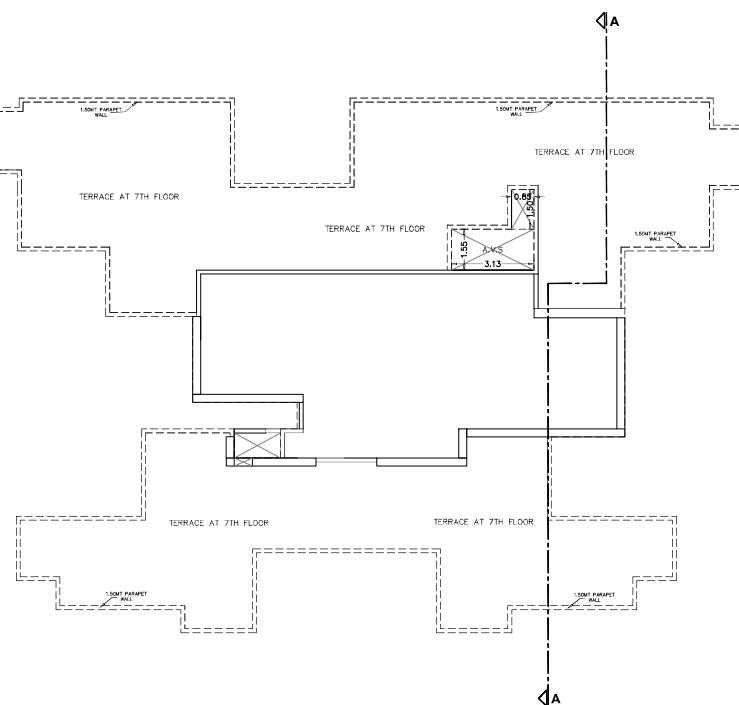

DATE AND STAMP OF APPROVAL OF PLANS	
THIS CANCELS APPROVAL TO THE PREVIOUS PLANS SANCTIONED UNDER NO. CHE/ES/1683/T/337(NEW) DATED 23.01.2019	
APPROVED SUBJECT TO THE CONDITIONS MENTIONED IN THIS OFFICE LETTER NO. CHE/ES/1683/T/337(NEW)	
Hardeep Singh Sachdeo	
Digitally signed by Hardeep Singh Sachdeo Date: 2021.08.05 17:48:38 +05'30'	
Executive Engineer Building Proposal(E.S.)-III	
Manohar Parashuram Bhatnagar	
JAYESH CHHAGAN DUSANE	
S.E.(B.P.) (T/W)	
A.E.(B.P.) S&T	
CONTENTS OF SHEET	
TERRACE FLOOR PLAN, SECTION D-D-E, ETC.	
DESCRIPTION OF PROPOSAL & PROPERTY	
PROPOSED REDEVELOPMENT OF EXISTING BUILDING ON PLOT BEARING C.T.S. NO. 661/2 OF VILLAGE NAHUR AT HIRA NAGAR GOREGAON-MULUND LINK ROAD, MULUND WEST, MUMBAI 400086	
NAME & SIGNATURE OF OWNER	
Pratik Mukesh Somaiya	
Digitally signed by Pratik Mukesh Somaiya DN: cn=Pratik Mukesh Somaiya, o=KANTA SURENDRA CHS Ltd., ou=KANTA SURENDRA CHS Ltd., email=pratik.somaiya@kanta.chs.co.in, c=IN	
NAME & SIGNATURE OF ARCHITECT	
SUNIL RAMCHAN DRA DEOLE	
Digitally signed by Sunil Ramchan DRA Deole DN: cn=Sunil Ramchan DRA Deole, o=KANTA SURENDRA CHS Ltd., ou=KANTA SURENDRA CHS Ltd., email=sunil.dra@kanta.chs.co.in, c=IN	
SUNIL R. DEOLE Lic no. D/248/L.S.	
doole brothers	
LICENSED SURVEYORS, ENGINEERS & PROJECT MANAGEMENT CONSULTANTS	
701/702 A'WING JAY-VIJAY BUILDING, GHATKOPAR (WEST) MUMBAI 400086	
PHONE: 25148306/25149102	
REVISION	
NORTH	
SCALE 1:100	
DATE 04.02.2020	
DRAWN BY Smil.R	
SHEET NO. 10/11	
JOB NO. 1518	

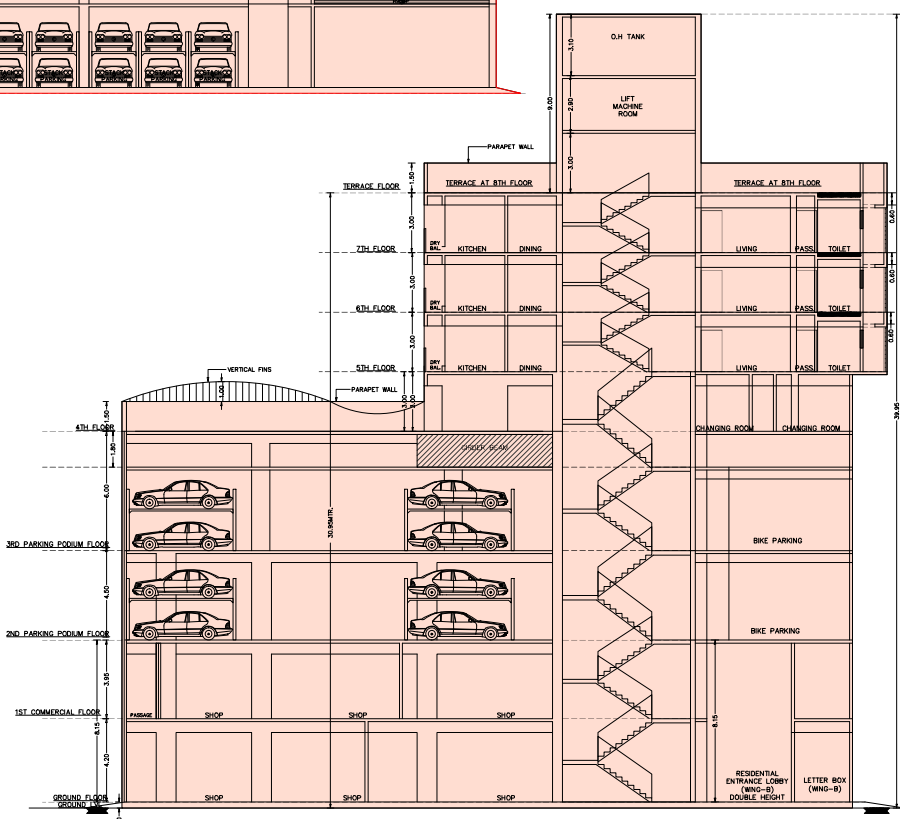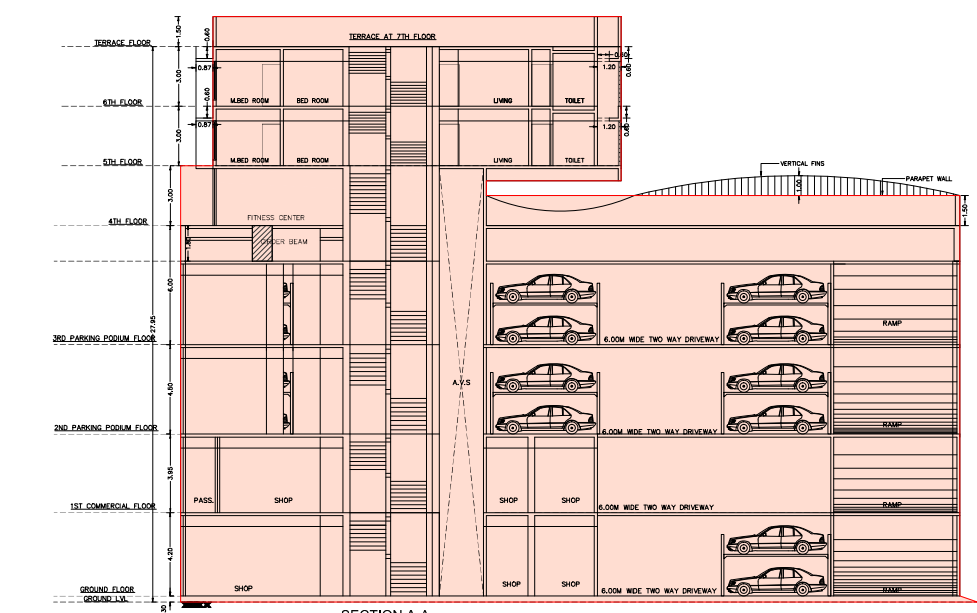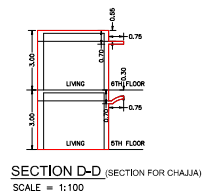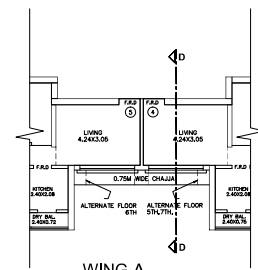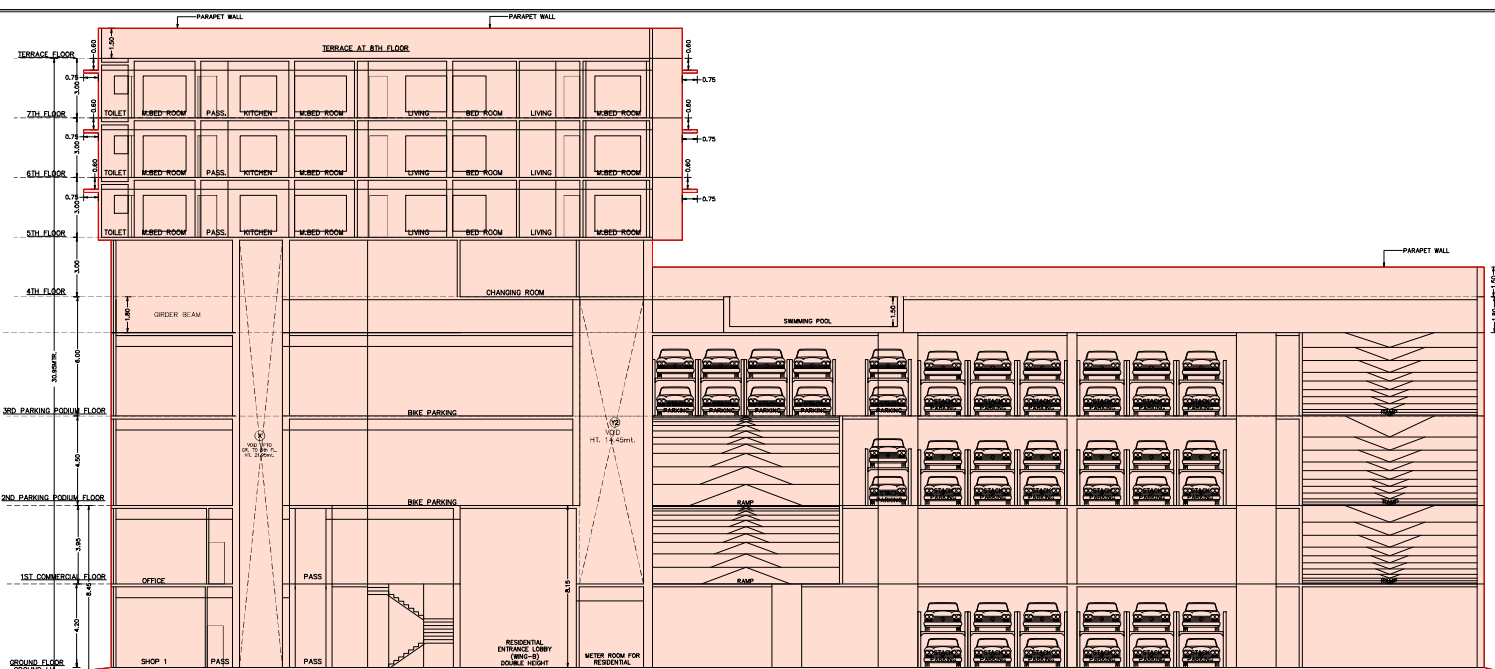

DATE AND STAMP OF APPROVAL OF PLANS THE PROJECT APPROVAL DATE: 15.05.2018 BY: S.E. (B.P.) (W)		APPROVED SUBJECT TO THE CONDITIONS MENTIONED IN THIS OFFICE LETTER NO. 08/15/18/7/2018/10	
Hardeep Singh Bharatpur 171001		Hardeep Singh Bharatpur 171001	
Executive Engineer Building Proposal (ES)-II		Executive Engineer Building Proposal (ES)-II	
NAME AND SIGNATURE OF OWNER Pratik Mukesh Somaia		NAME AND SIGNATURE OF ARCHITECT SUNIL RAMCHANDRAN DRA DEOLE	
for: KANTA SURENDRA CHS.Ltd.		SUNIL R. DEOLE Dr. No. 02/24/15	
REVISION SCALE 1:100 DATE 04.03.2020 BY Somaia		MANAGEMENT CONSULTANTS 701/702 WING JAY-WAY BUILDING UDAY CHINMA ROAD CHATOPHAR (WEST) MUMBAI 400086	
SHEET NO. 11/11		JOB NO. 1518	