
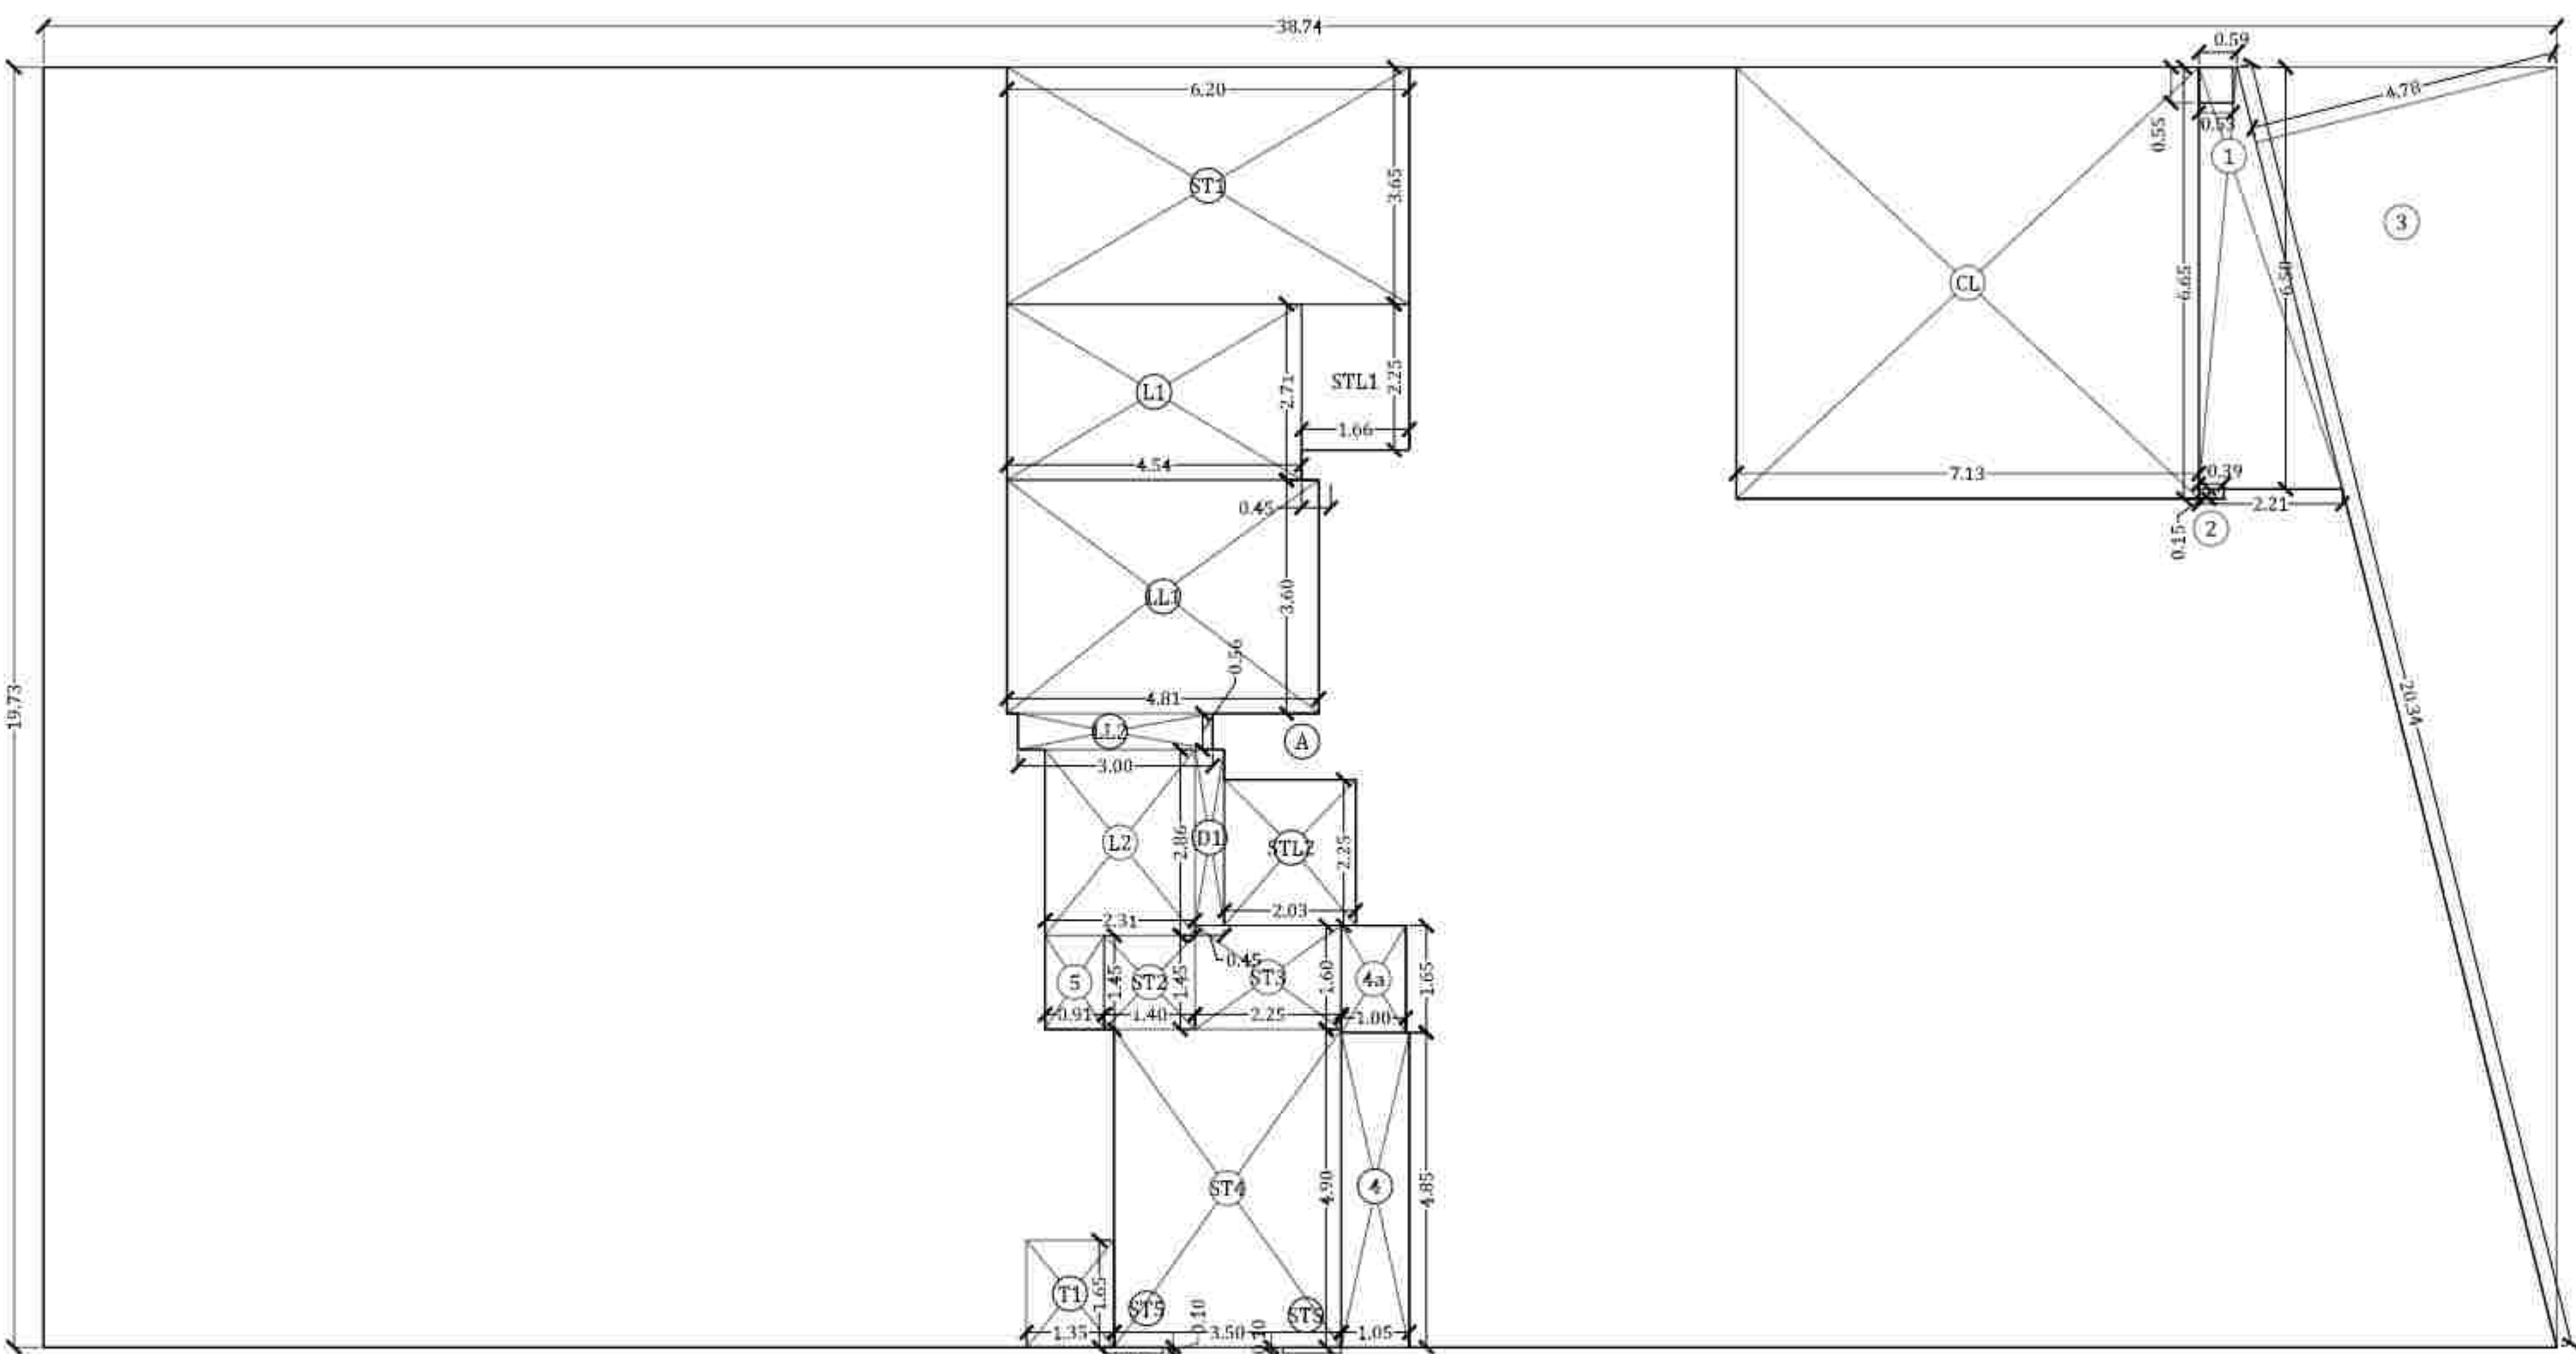
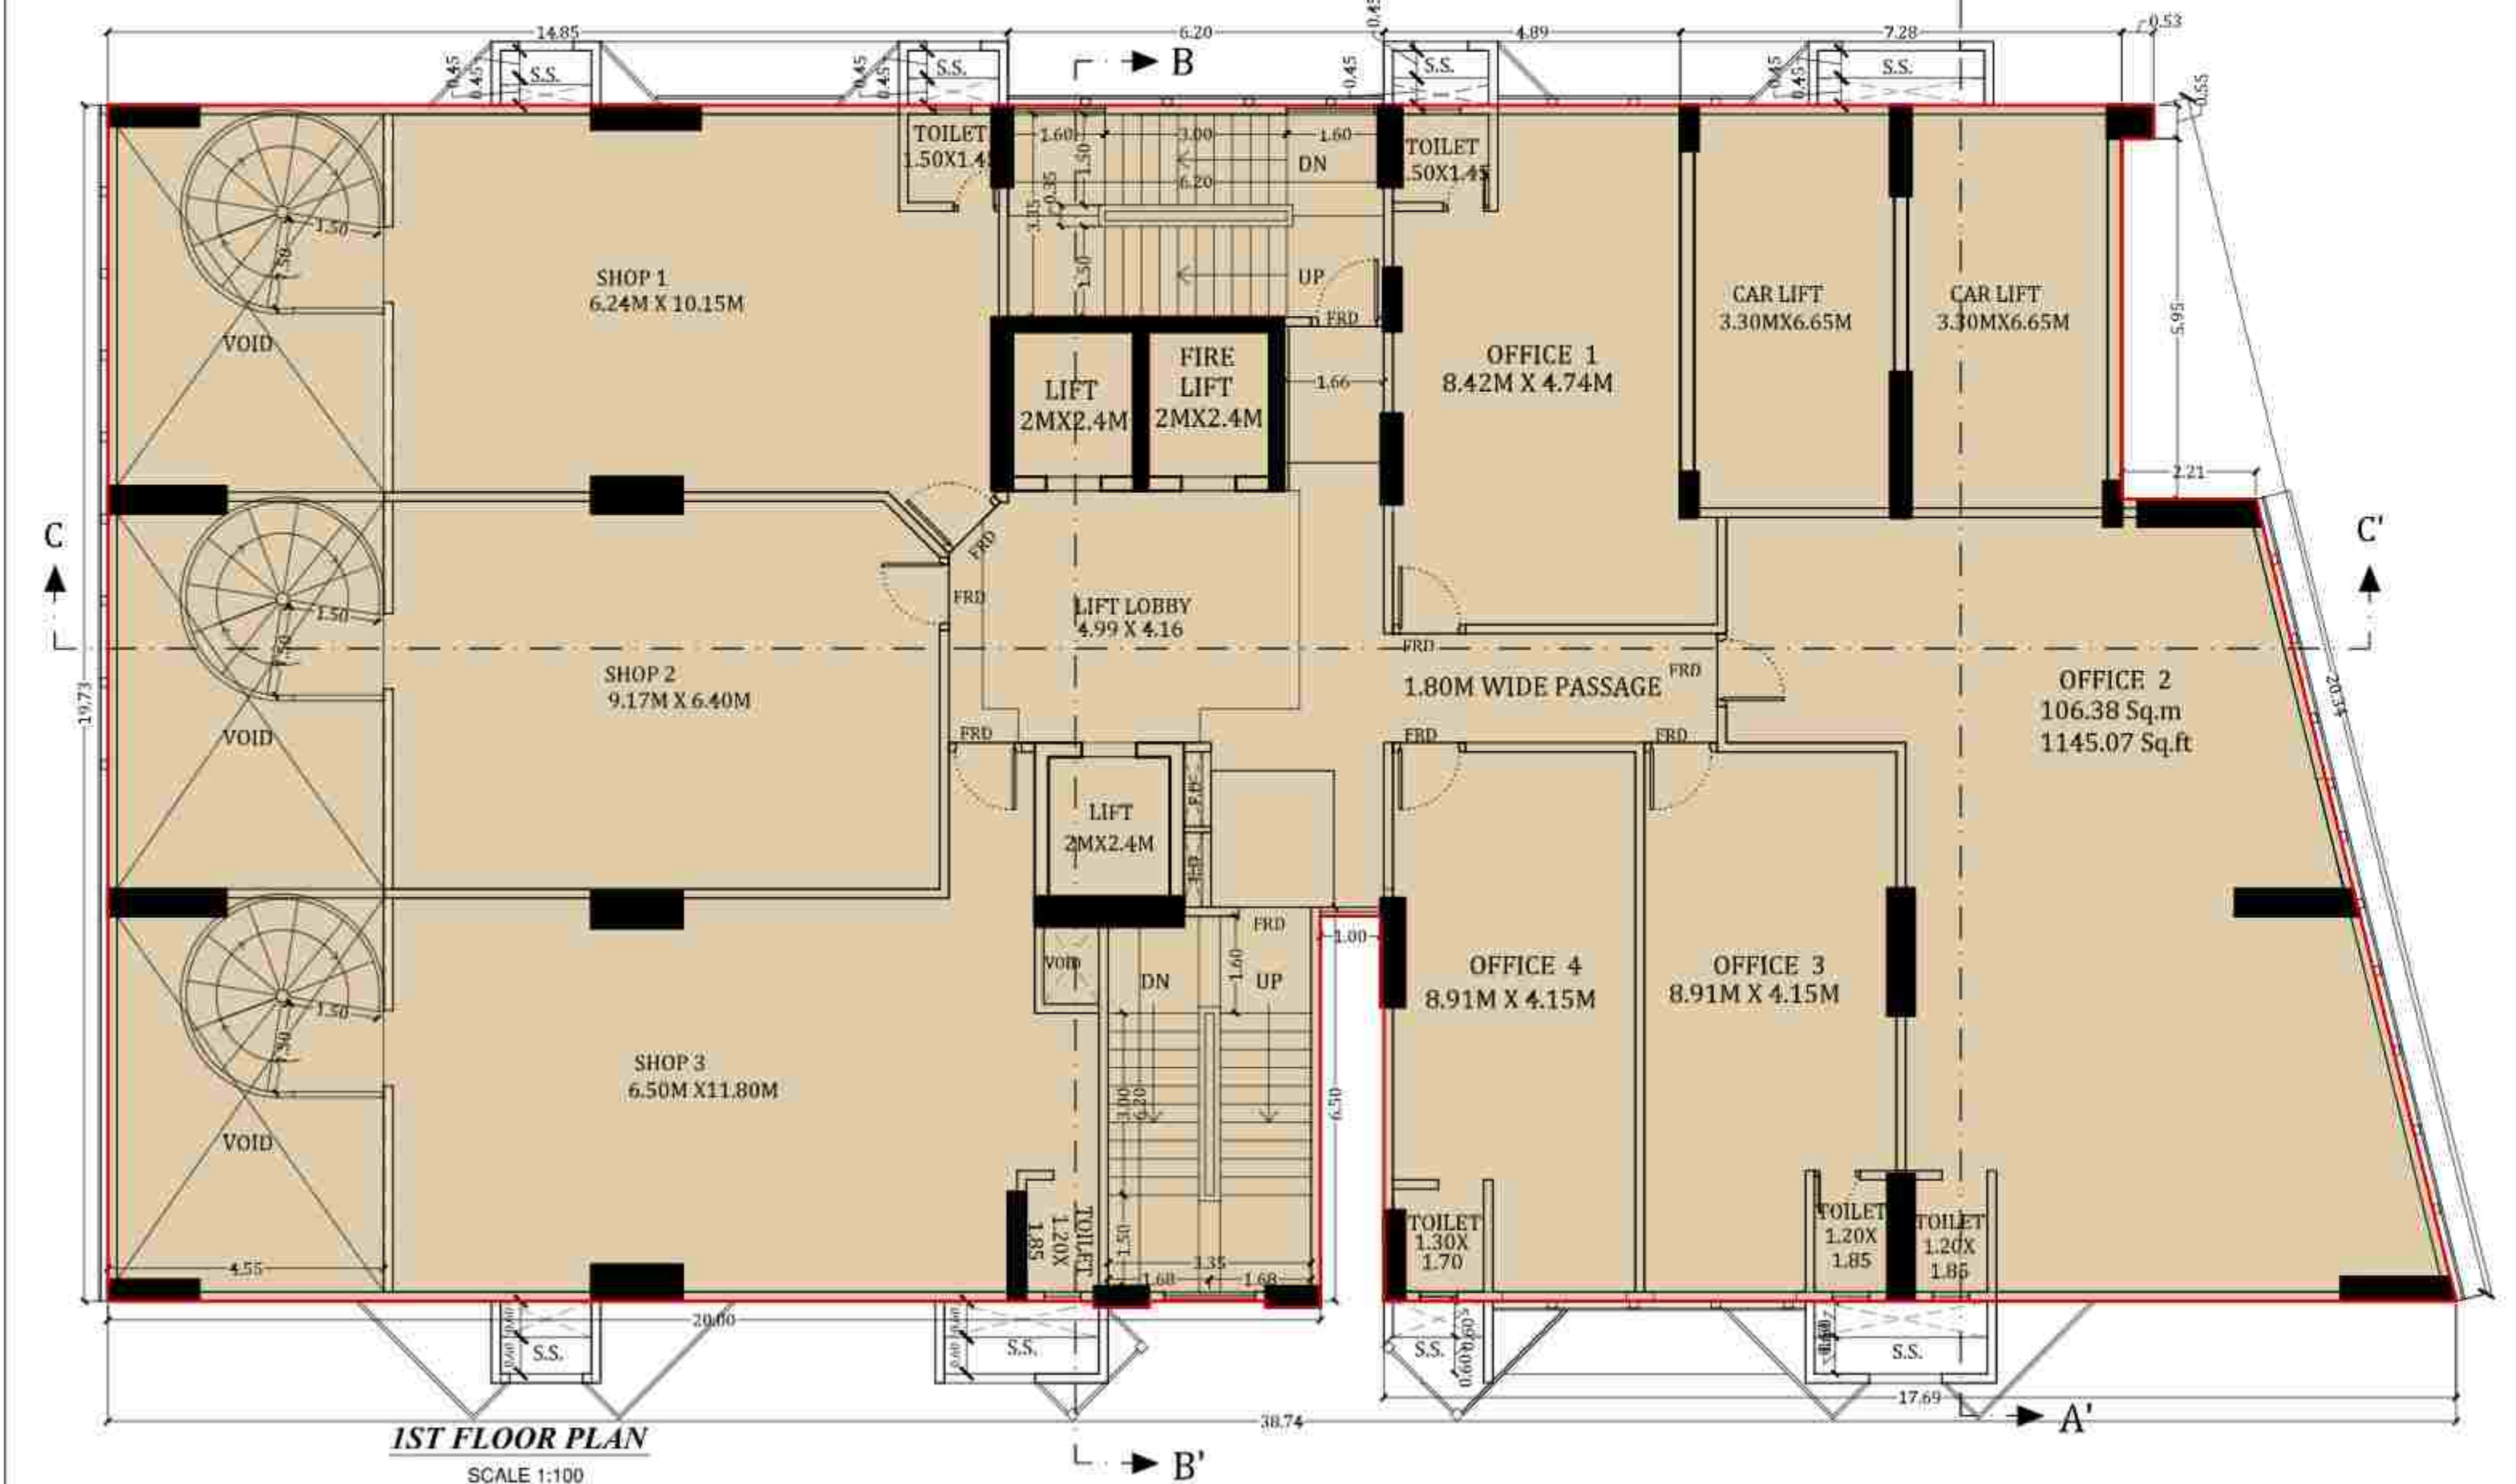
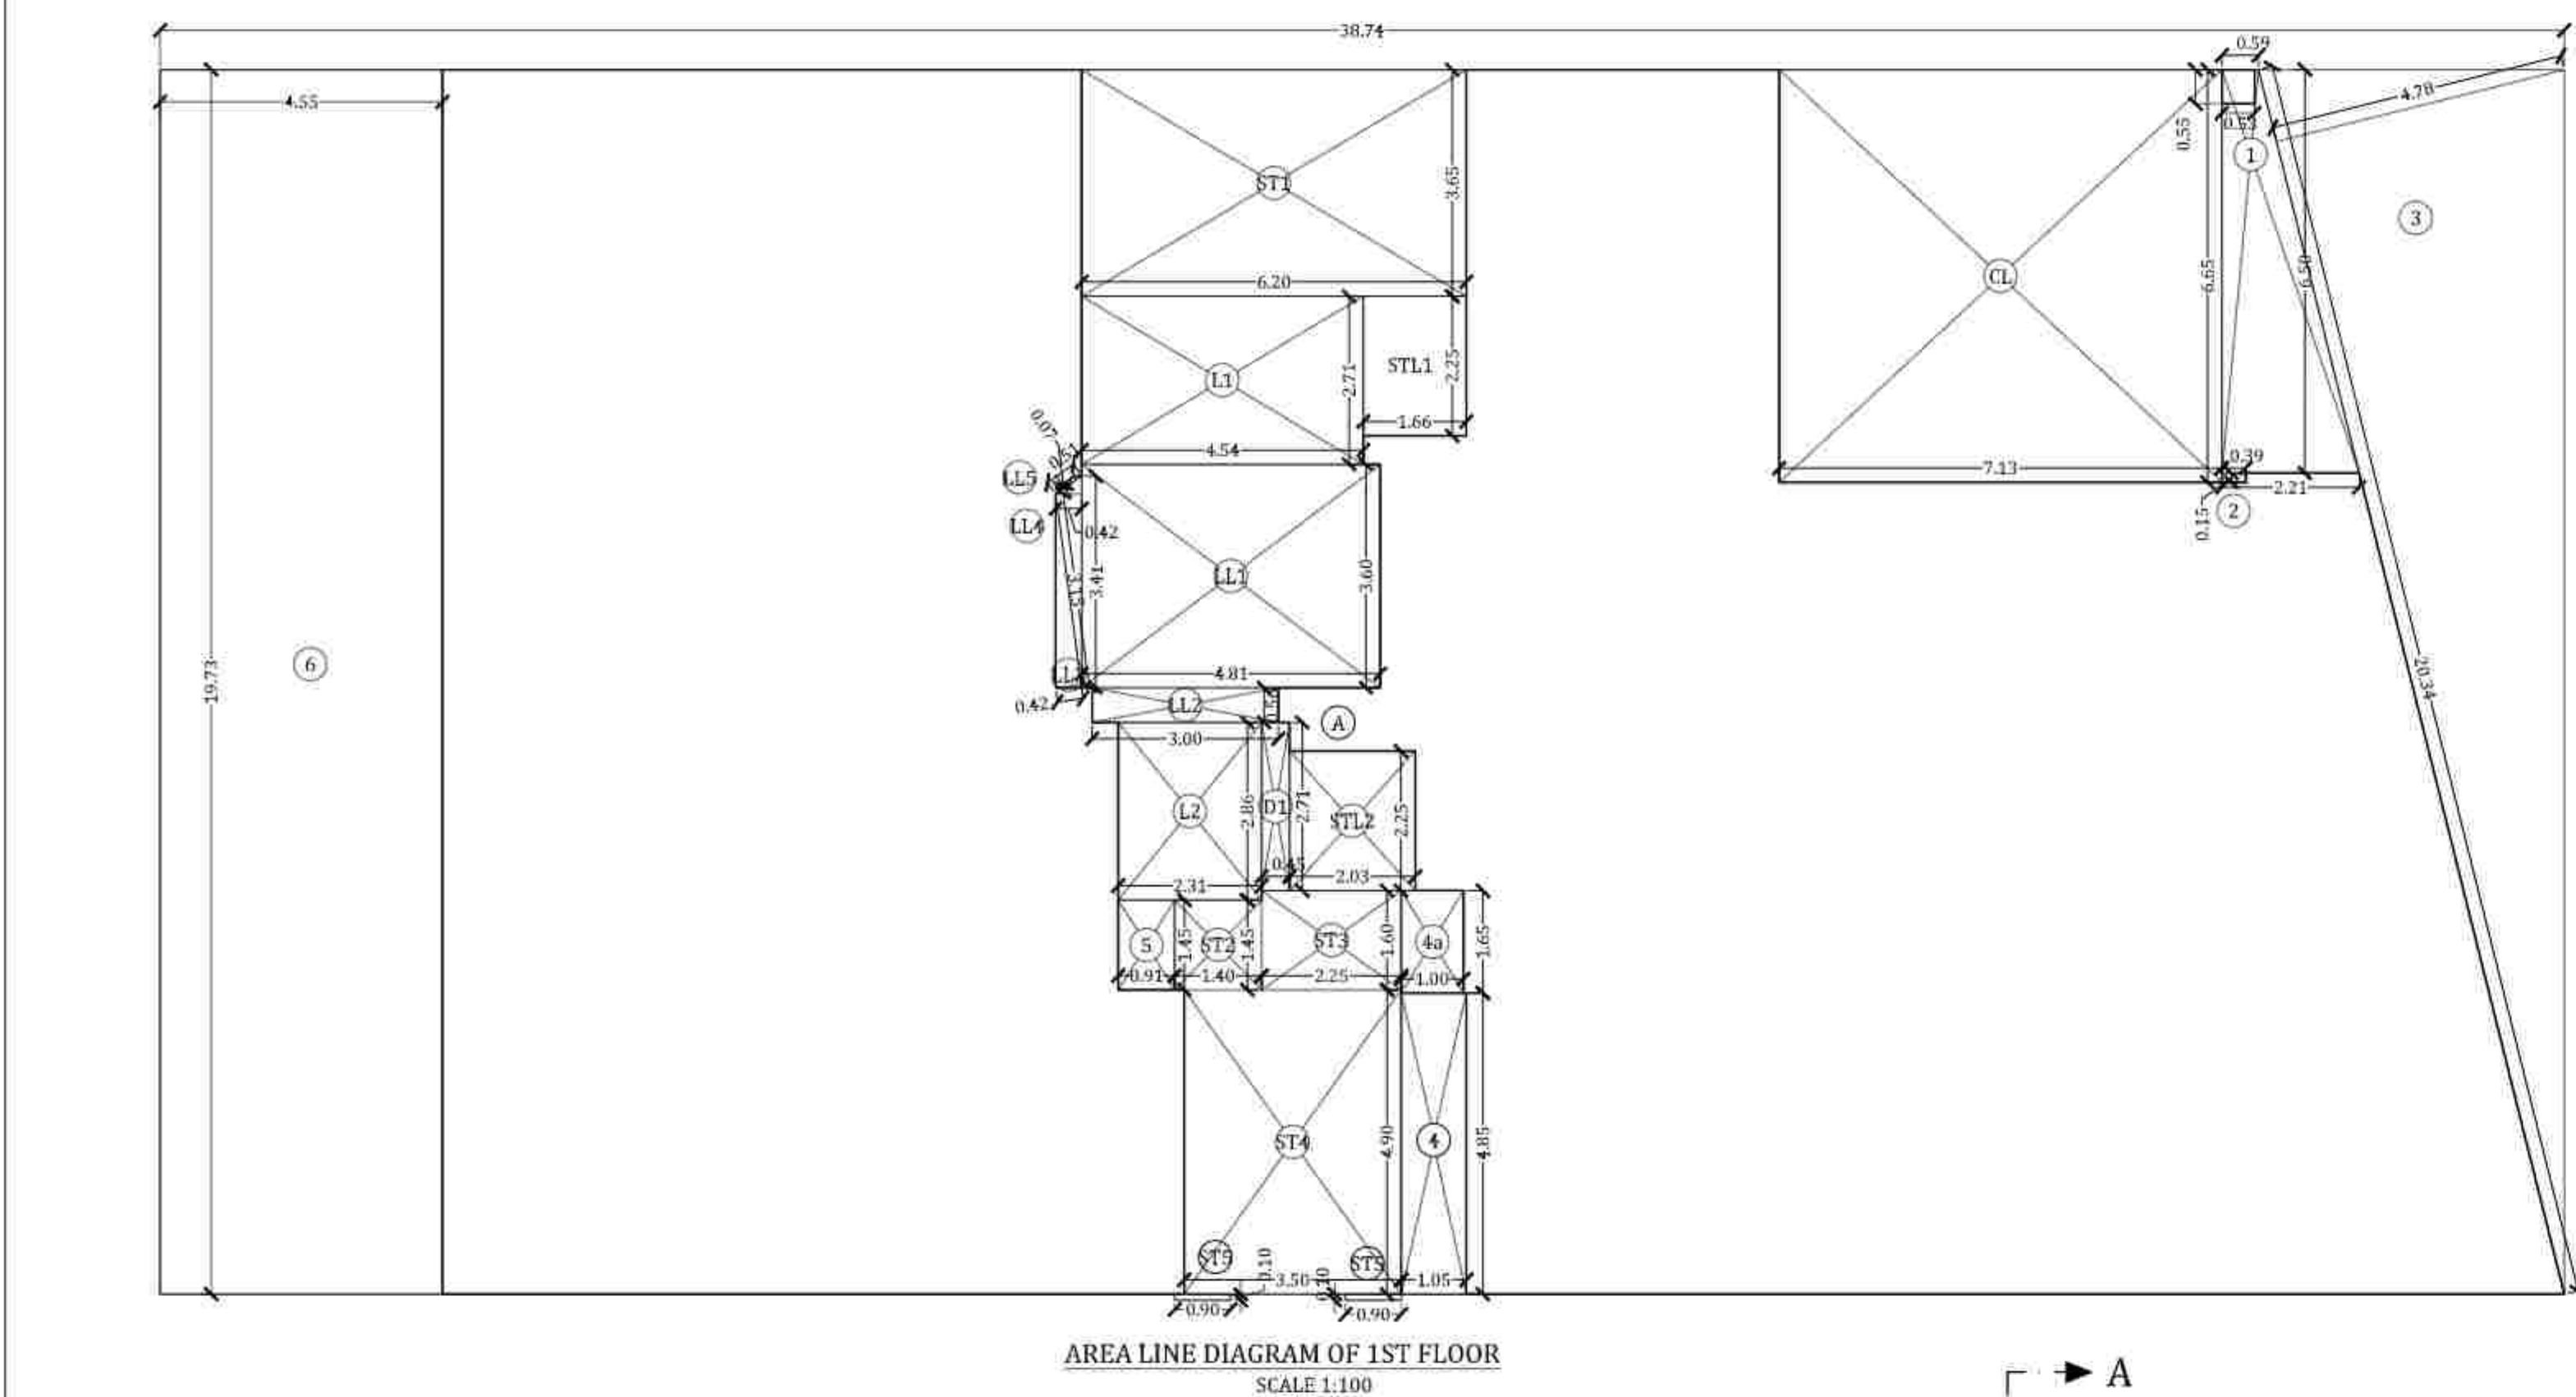


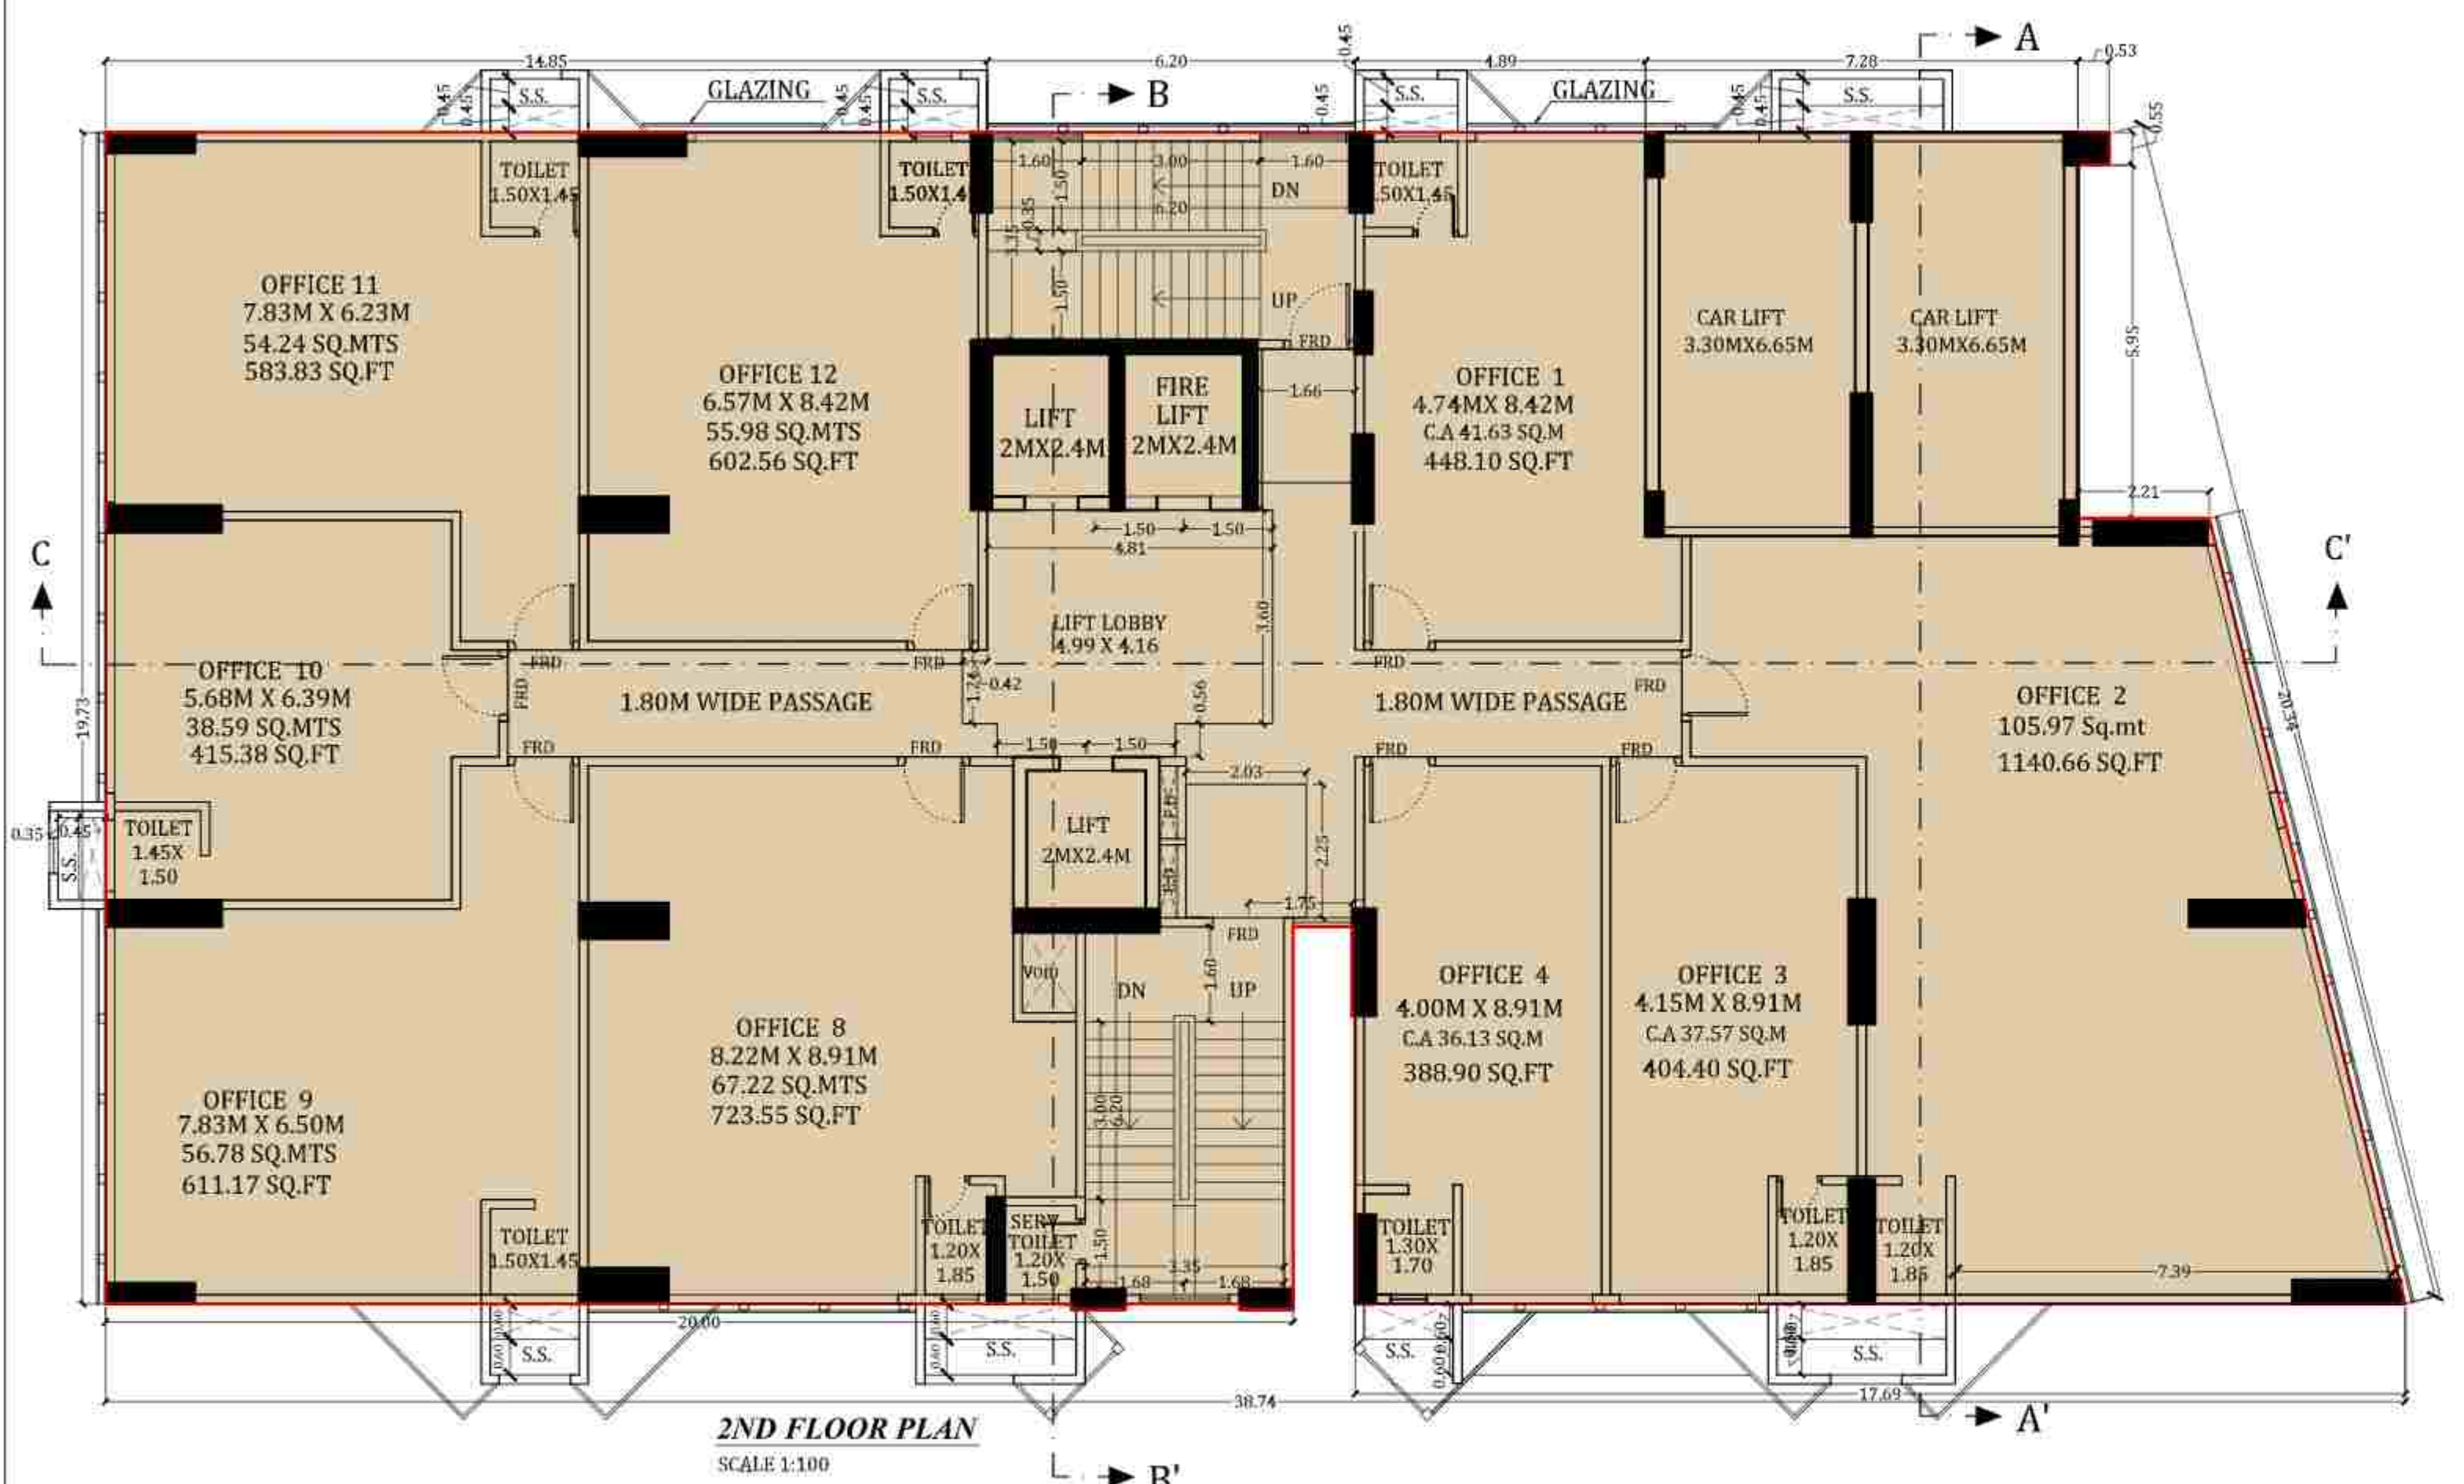

BUILT UP AREA CALCULATION OF FIRST FLOOR			
A	38.74 X 19.73 X 1 NO	=	764.34 SQ.MT.
ST5	0.90 X 0.10 X 2 NOS	=	0.18 SQ.MT.
TOTAL ADDITION		=	764.52 SQ.MT.
DEDUCTIONS			
1	(0.59 + 2.21) / 2 X 6.50 X 1 NO	=	9.10 SQ.MT.
2	-0.53 X 0.55 X 1 NO	=	-0.29 SQ.MT.
3	0.39 X 0.15 X 1 NO	=	0.06 SQ.MT.
4	20.34 X 4.78 X 0.50 X 1 NO	=	48.61 SQ.MT.
5	1.05 X 4.85 X 1 NO	=	5.09 SQ.MT.
6	1.00 X 1.65 X 1 NO	=	1.65 SQ.MT.
7	0.91 X 1.45 X 1 NO	=	1.32 SQ.MT.
8	4.55 X 19.73 X 1 NO	=	89.77 SQ.MT.
TOTAL DEDUCTION		=	155.31 SQ.MT.
GROSS BUILT UP AREA [X - Y1]		=	609.21 SQ.MT.

1ST FLOOR STAIRCASE, LIFT, LOBBY AREA CALCULATION			
ST1	6.20 X 3.65 X 1 NO	=	22.63 SQ.MT.
ST2	1.40 X 1.45 X 1 NO	=	2.03 SQ.MT.
ST3	2.25 X 1.60 X 1 NO	=	3.60 SQ.MT.
ST4	3.50 X 4.90 X 1 NO	=	17.15 SQ.MT.
ST5	0.90 X 0.10 X 2 NOS	=	0.18 SQ.MT.
L1	4.54 X 2.71 X 1 NO	=	12.30 SQ.MT.
L2	2.31 X 2.86 X 1 NO	=	6.61 SQ.MT.
STL1	1.66 X 2.25 X 1 NO	=	3.74 SQ.MT.
STL2	2.03 X 2.25 X 1 NO	=	4.57 SQ.MT.
LL1	4.81 X 3.60 X 1 NO	=	17.32 SQ.MT.
LL2	3.00 X 0.56 X 1 NO	=	1.68 SQ.MT.
LL3	3.15 X 0.42 X 0.50 X 1 NO	=	0.66 SQ.MT.
LL4	3.41 X 0.42 X 0.50 X 1 NO	=	0.72 SQ.MT.
LL5	0.51 X 0.07 X 0.50 X 1 NO	=	0.02 SQ.MT.
CL	7.13 X 6.65 X 1 NO	=	47.41 SQ.MT.
TOTAL STAIRCASE, LIFT, LOBBY AREA		=	140.62 SQ.MT.

DUCT AREA CALCULATION			
D1	0.45 X 2.71 X 1 NOS	=	1.22 SQ.MT.
TOTAL DUCT AREA		=	1.22 SQ.MT.
NET BUILT UP AREA			
[X1-Y2-Y3]		=	467.37 SQ.MT.

BUILT UP AREA CALCULATION OF SECOND FLOOR			
A	38.74 X 19.73 X 1 NO	=	764.34 SQ.MT.
ST5	0.90 X 0.10 X 2 NOS	=	0.18 SQ.MT.
TOTAL ADDITION		=	764.52 SQ.MT.
DEDUCTIONS			
1	(0.59 + 2.21) / 2 X 6.50 X 1 NO	=	9.10 SQ.MT.
2	-0.53 X 0.55 X 1 NO	=	-0.29 SQ.MT.
3	0.39 X 0.15 X 1 NO	=	0.06 SQ.MT.
4	20.34 X 4.78 X 0.50 X 1 NO	=	48.61 SQ.MT.
5	1.05 X 4.85 X 1 NO	=	5.09 SQ.MT.
6	1.00 X 1.65 X 1 NO	=	1.65 SQ.MT.
7	0.91 X 1.45 X 1 NO	=	1.32 SQ.MT.
TOTAL DEDUCTION		=	65.54 SQ.MT.
GROSS BUILT UP AREA [X - Y1]		=	698.98 SQ.MT.

2ND FLOOR STAIRCASE, LIFT, LOBBY AREA CALCULATION			
ST1	6.20 X 3.65 X 1 NO	=	22.63 SQ.MT.
ST2	1.40 X 1.45 X 1 NO	=	2.03 SQ.MT.
ST3	2.25 X 1.60 X 1 NO	=	3.60 SQ.MT.
ST4	3.50 X 4.90 X 1 NO	=	17.15 SQ.MT.
ST5	0.90 X 0.10 X 2 NOS	=	0.18 SQ.MT.
L1	4.54 X 2.71 X 1 NO	=	12.30 SQ.MT.
L2	2.31 X 2.86 X 1 NO	=	6.61 SQ.MT.
STL1	1.66 X 2.25 X 1 NO	=	3.74 SQ.MT.
STL2	2.03 X 2.25 X 1 NO	=	4.57 SQ.MT.
LL1	4.81 X 3.60 X 1 NO	=	17.32 SQ.MT.
LL2	3.00 X 0.56 X 1 NO	=	1.68 SQ.MT.
CL	7.13 X 6.65 X 1 NO	=	47.41 SQ.MT.
TOTAL STAIRCASE, LIFT, LOBBY AREA		=	139.22 SQ.MT.

DUCT AREA CALCULATION			
D1	0.45 X 2.71 X 1 NOS	=	1.22 SQ.MT.
TOTAL DUCT AREA		=	1.22 SQ.MT.
NET BUILT UP AREA			
[X1-Y2-Y3]		=	558.54 SQ.MT.

PROFORMA - B

CONTENTS OF SHEET

1ST & 2ND FLOOR PLAN, BUA CALCULATION & DIAGRAM
 TYPICAL REFUGE FLOOR PLAN, BUA DIAGRAM & CALCULATION
 BASEMENT & PODIUM AREA DIAGRAM CALCULATION
 VENTILATION DUCT DIAGRAM & CALCULATIONS
 5TH FLOOR PLAN

STAMP OF APPROVAL OF PLANS

THIS CANCELS APPROVALS TO THE PREVIOUS PLANS
 SANCTIONED UNDER NO.CHE/ES/5513/L/337/NEW
 DATED 31.03.2021

APPROVED SUBJECT TO CONDITIONS MENTIONED IN THIS
 OFFICE LETTER NO. CHE/ES/5513/L/337/NEW

Bajirao
 Lahu
 Patil
 EXECUTIVE ENGINEER BLDG. PROP - I

Sagar Prasad
 Manjekar
 S.E. (B.P.) L/W

Sandeep
 Amaram
 Kolhe
 A.E. (B.P.) L & N

STAMP OF DATE OF RECEIPT OF PLANS

DESCRIPTION OF PROPOSAL & PROPERTY

PROPOSED BUILDING ON PROPERTY BEARING
 C.T.S. NO - 4/2 OF PROPERTY, AT VILLAGE - MOHIL,
 TAL - KURLA ON SAKI VIHAR ROAD, KURLA (W).

NAME OF OWNER

JATIN
 VALJIBHAI
 DAISARIA

M/S. SKYBLU DEVELOPERS

SIGN.NAME & ADDRESS OF ARCHITECT

MANOJ
 VALJIBHAI
 DAISARIA
 I
 DAISARIA

NORTH LINE	REMARKS	JOB NO: 049	SCALE: AS SHOWN
AMENDED	DRG. NO: 03	DRAWN BY: Darshan	
	DATE: 2022.03.02	CHEK BY: Jignesh S.	

