
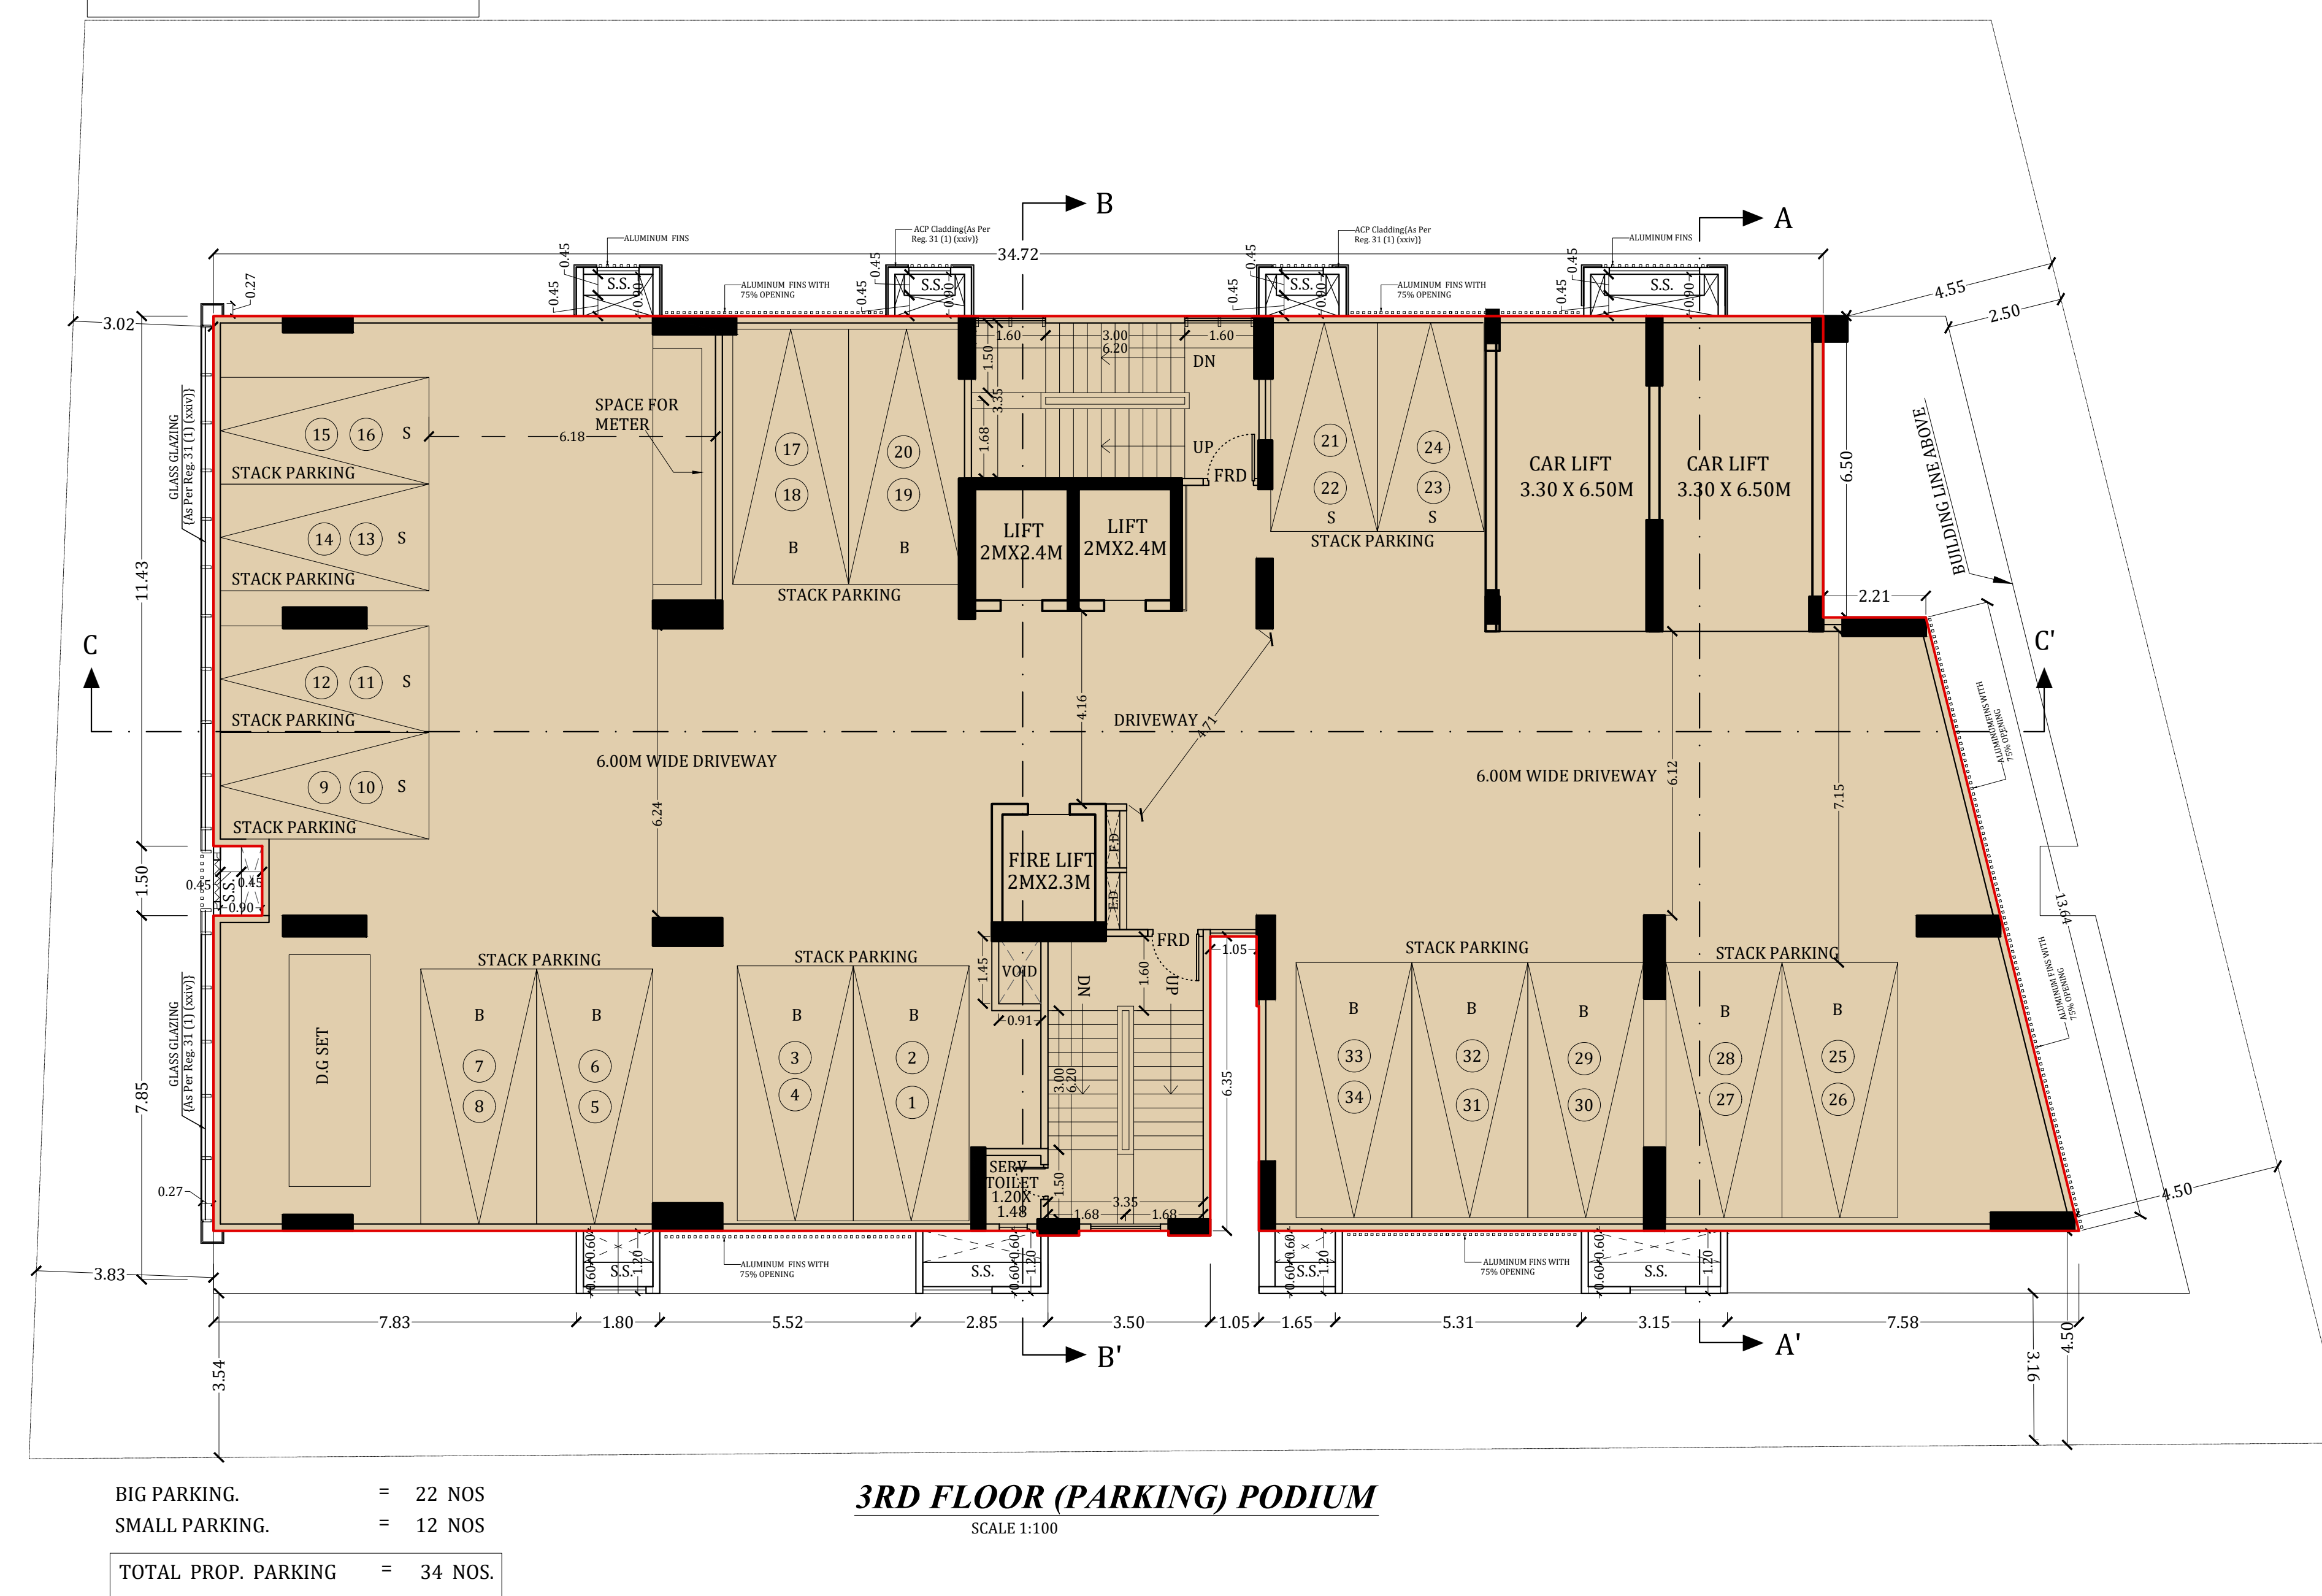
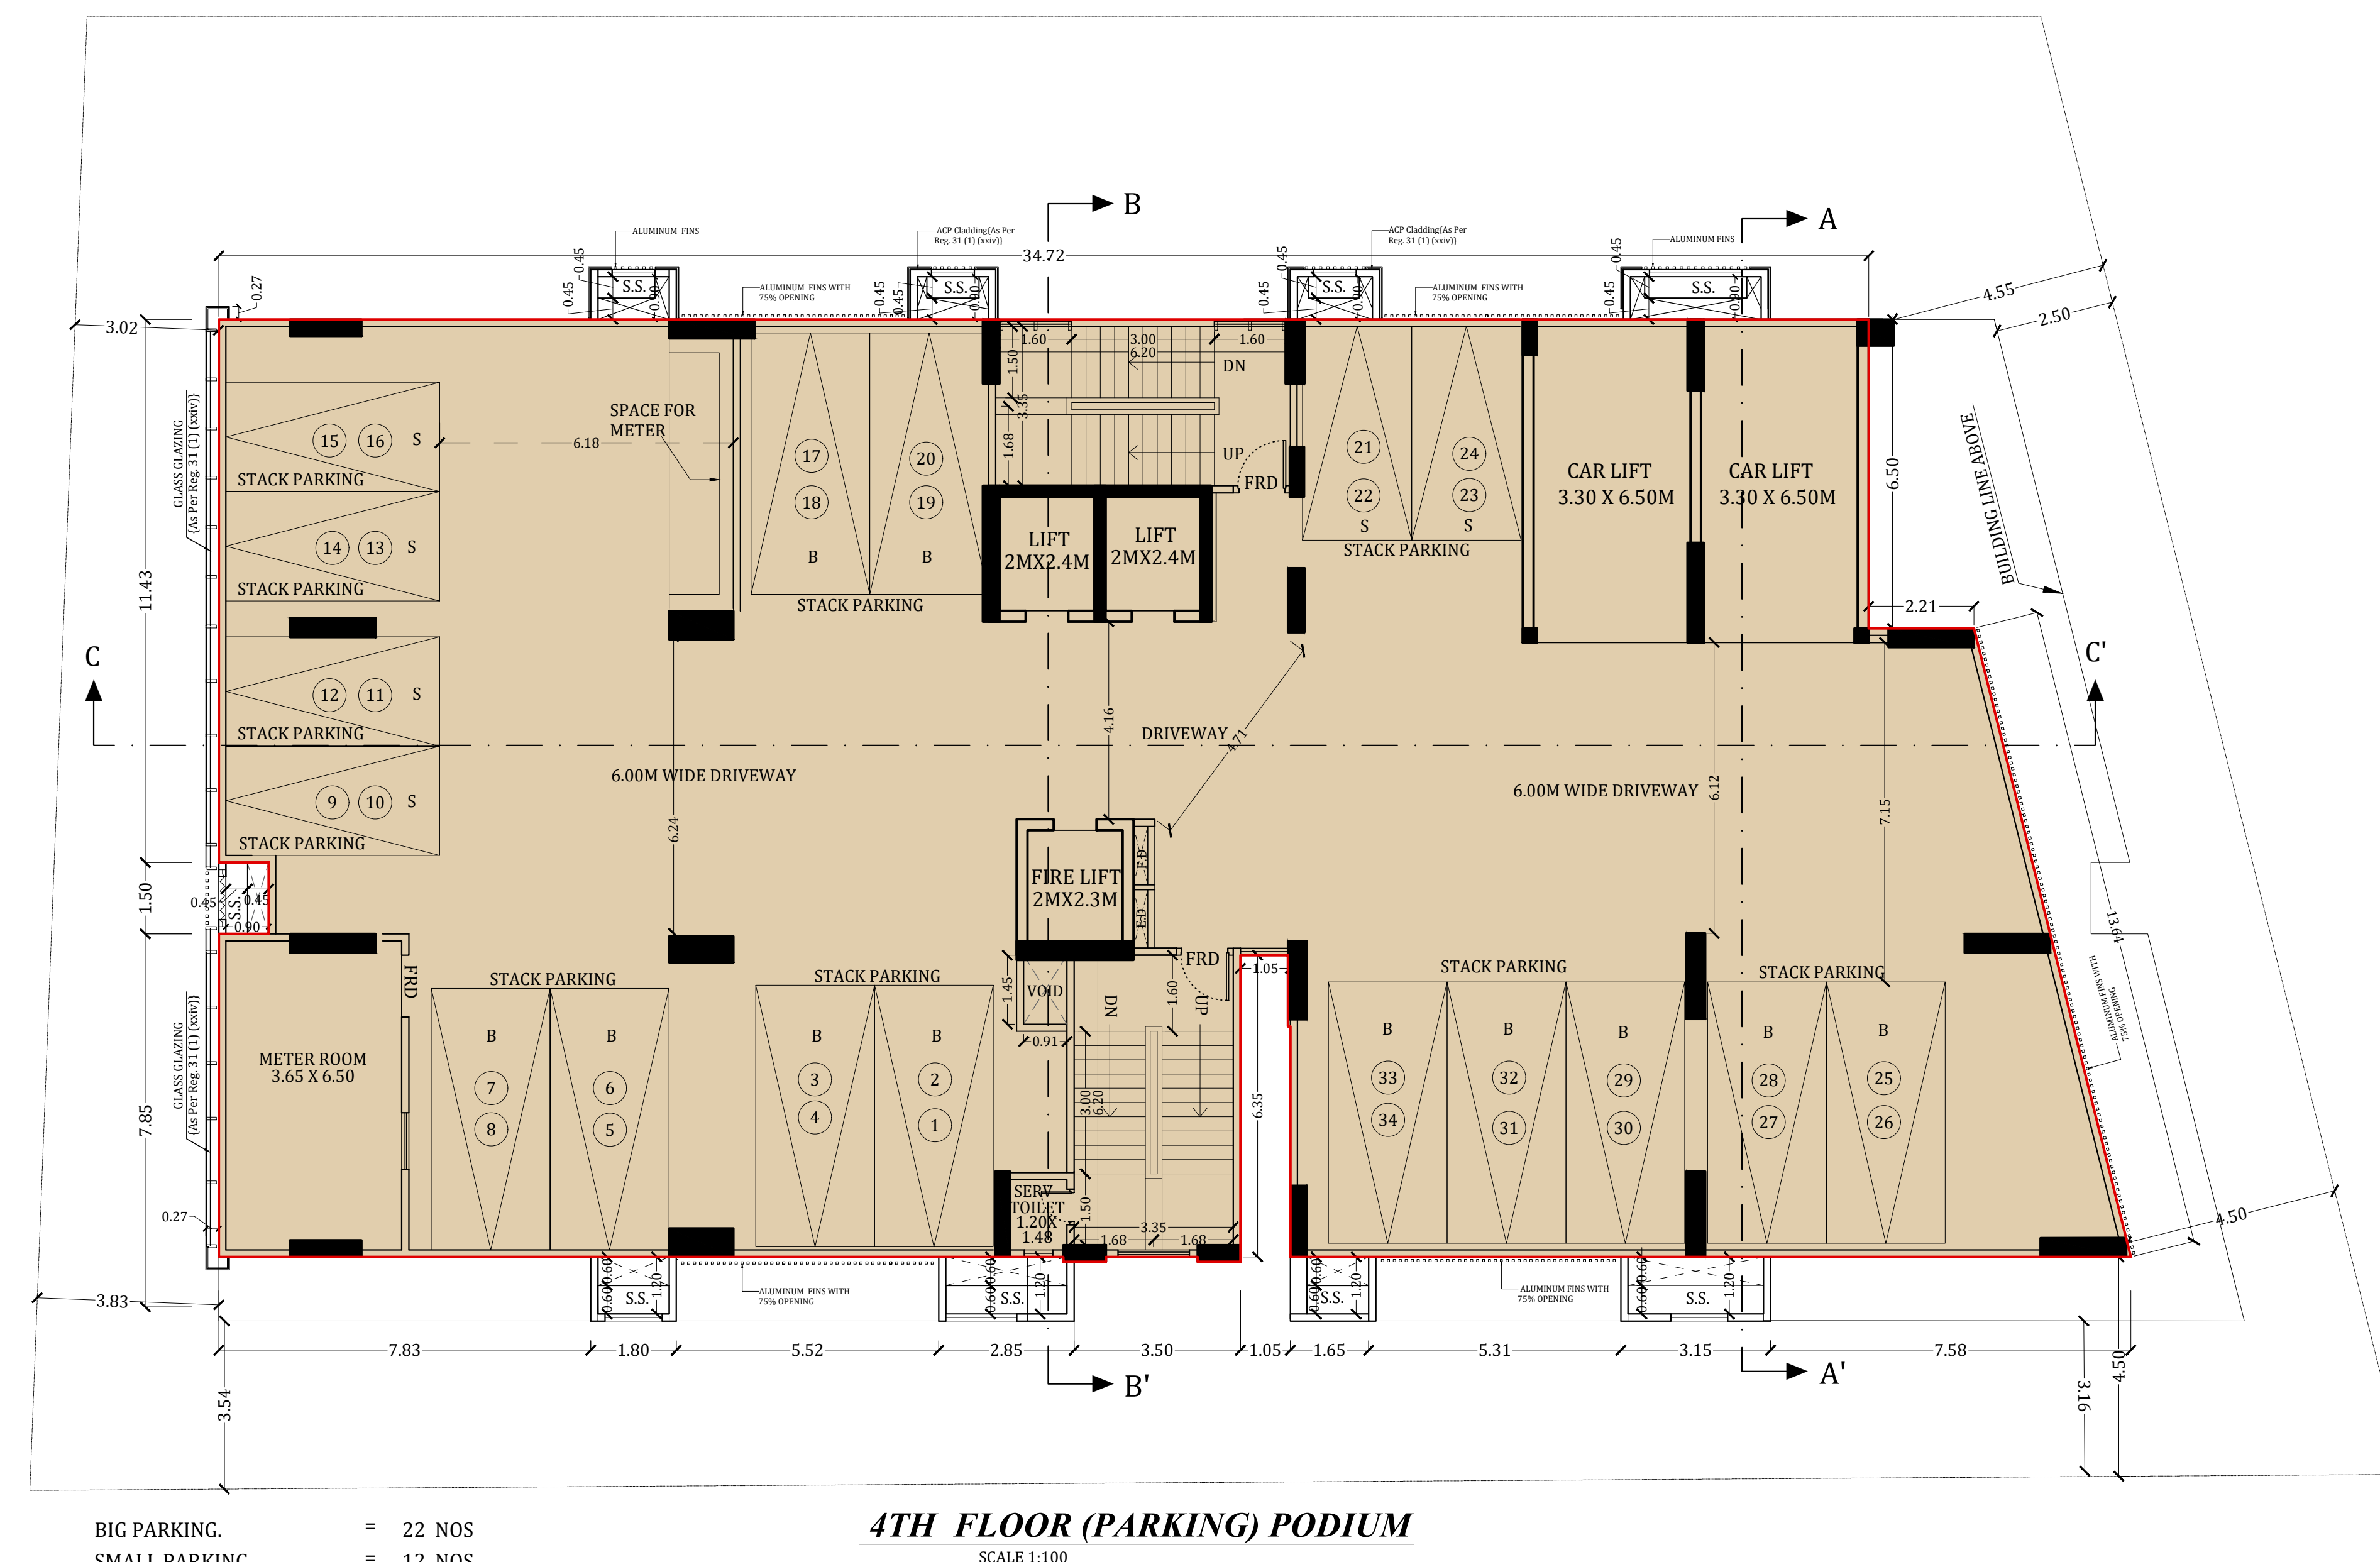
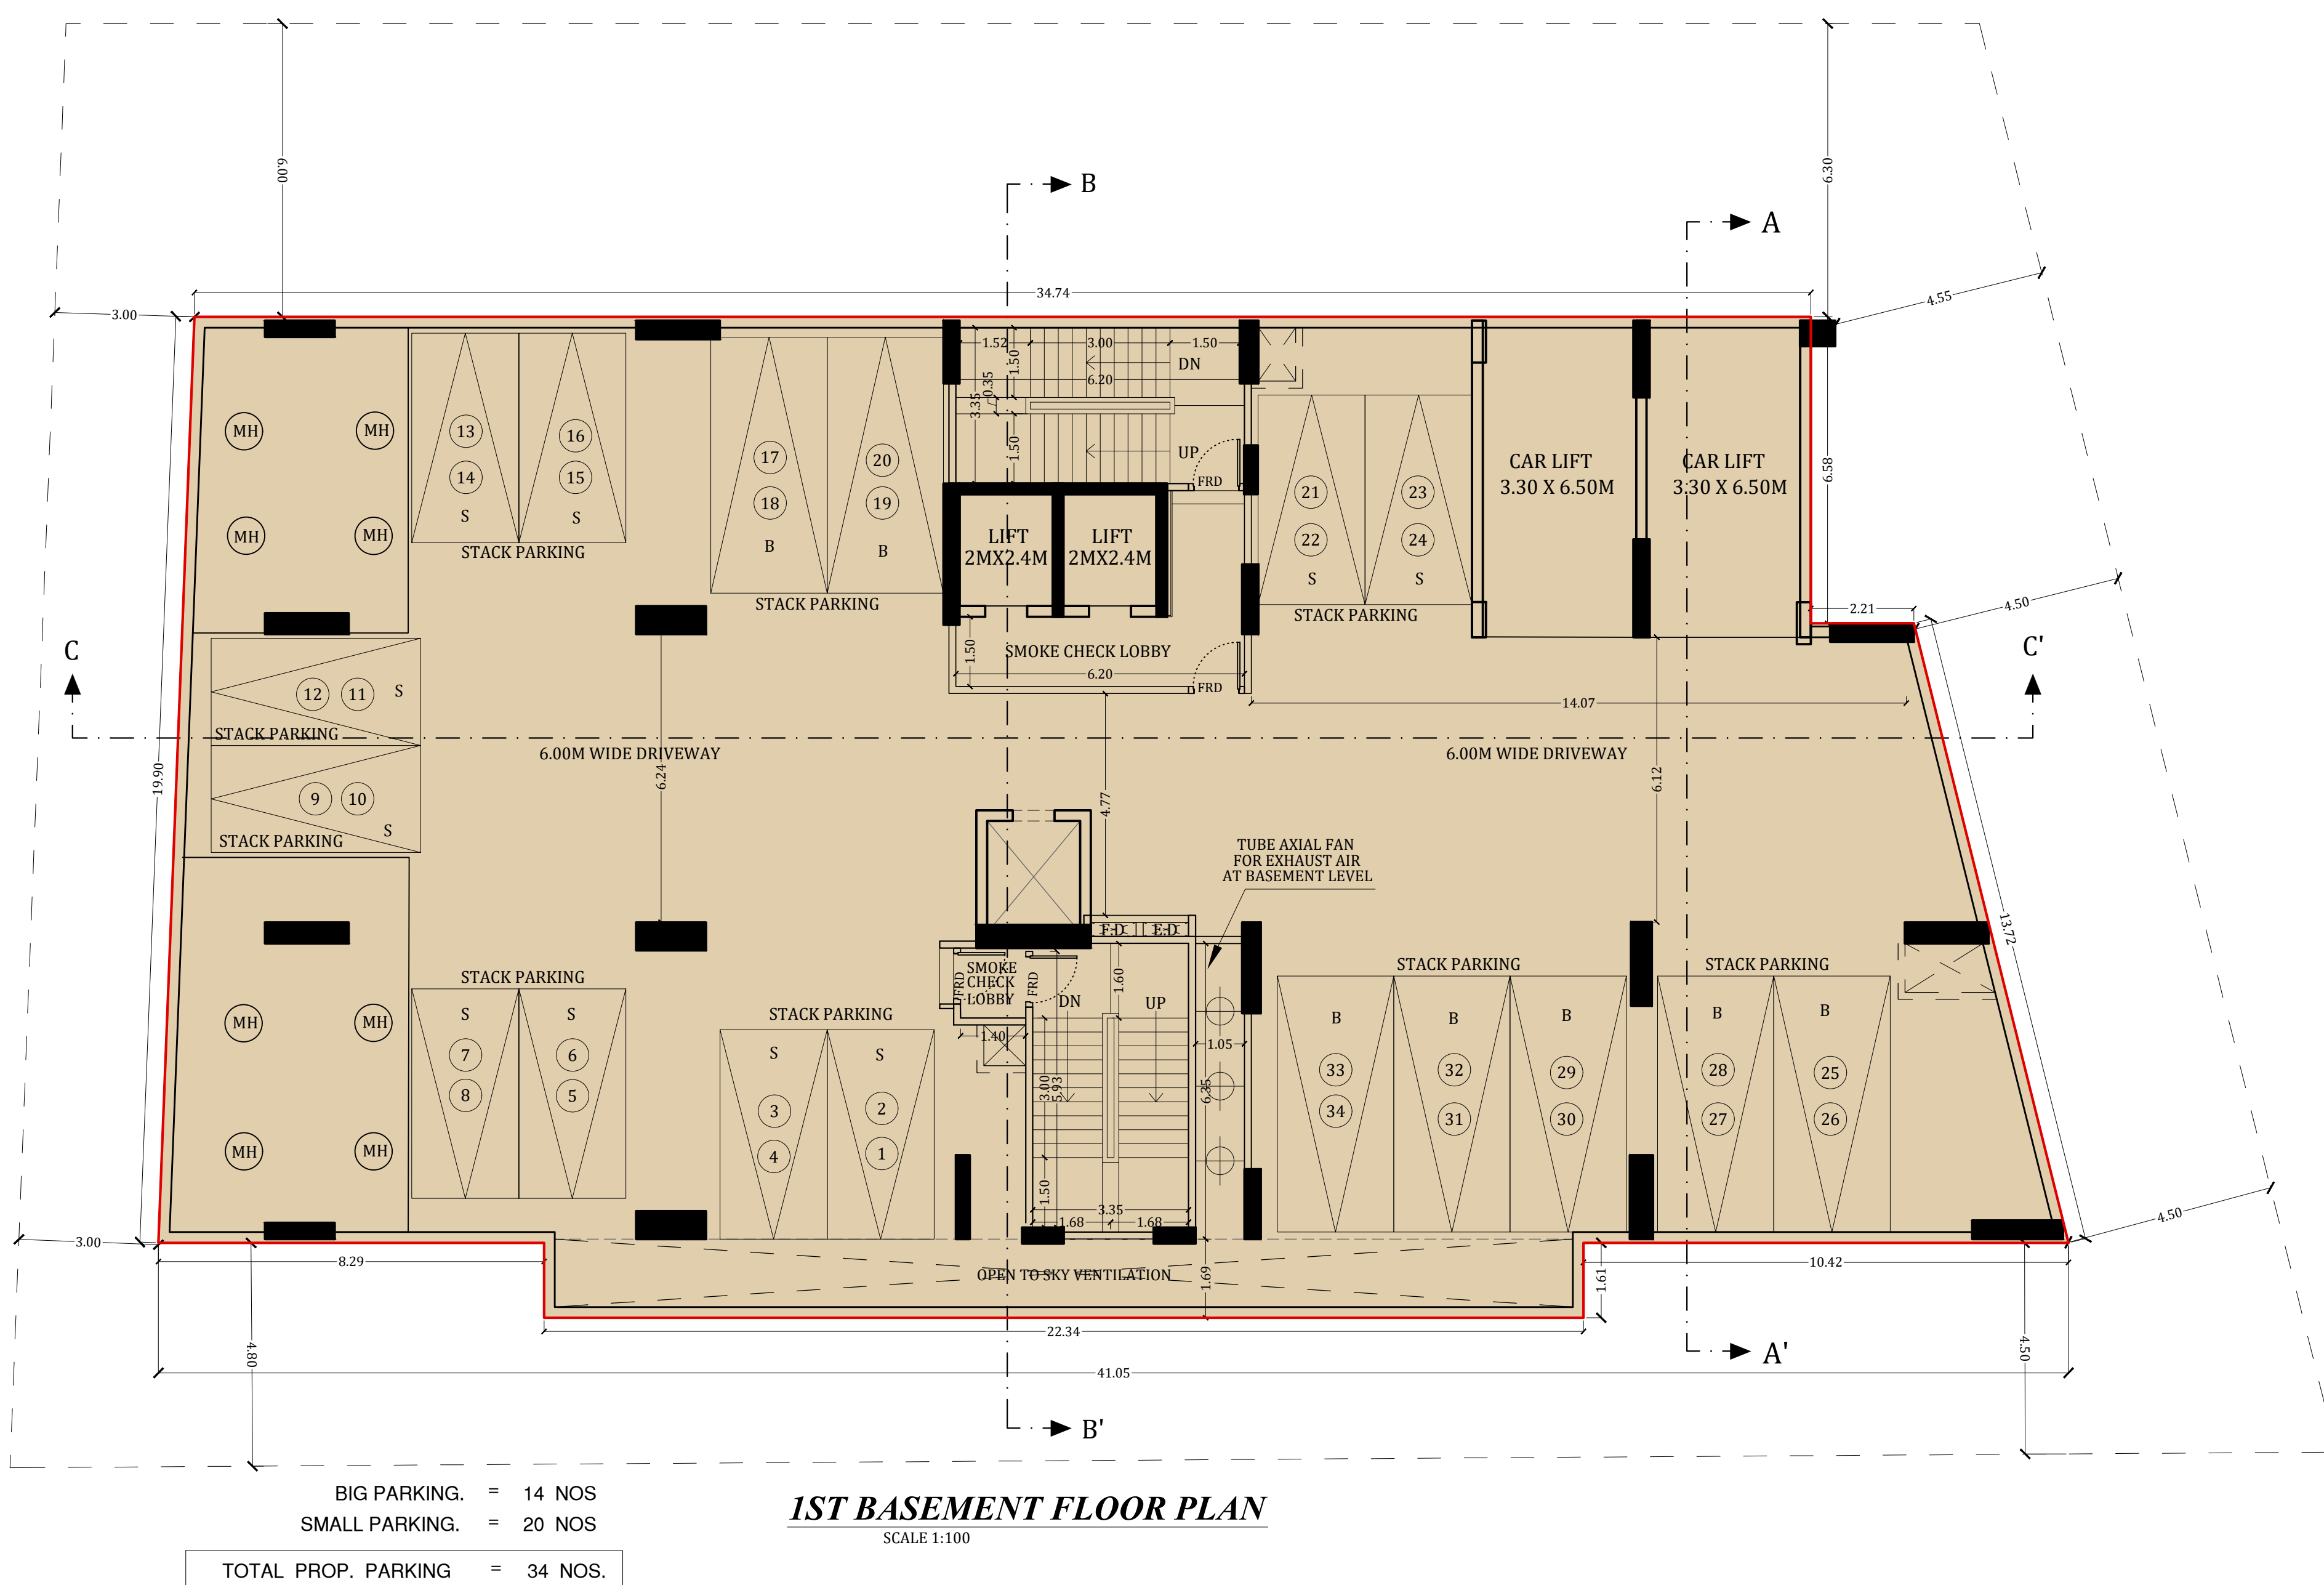


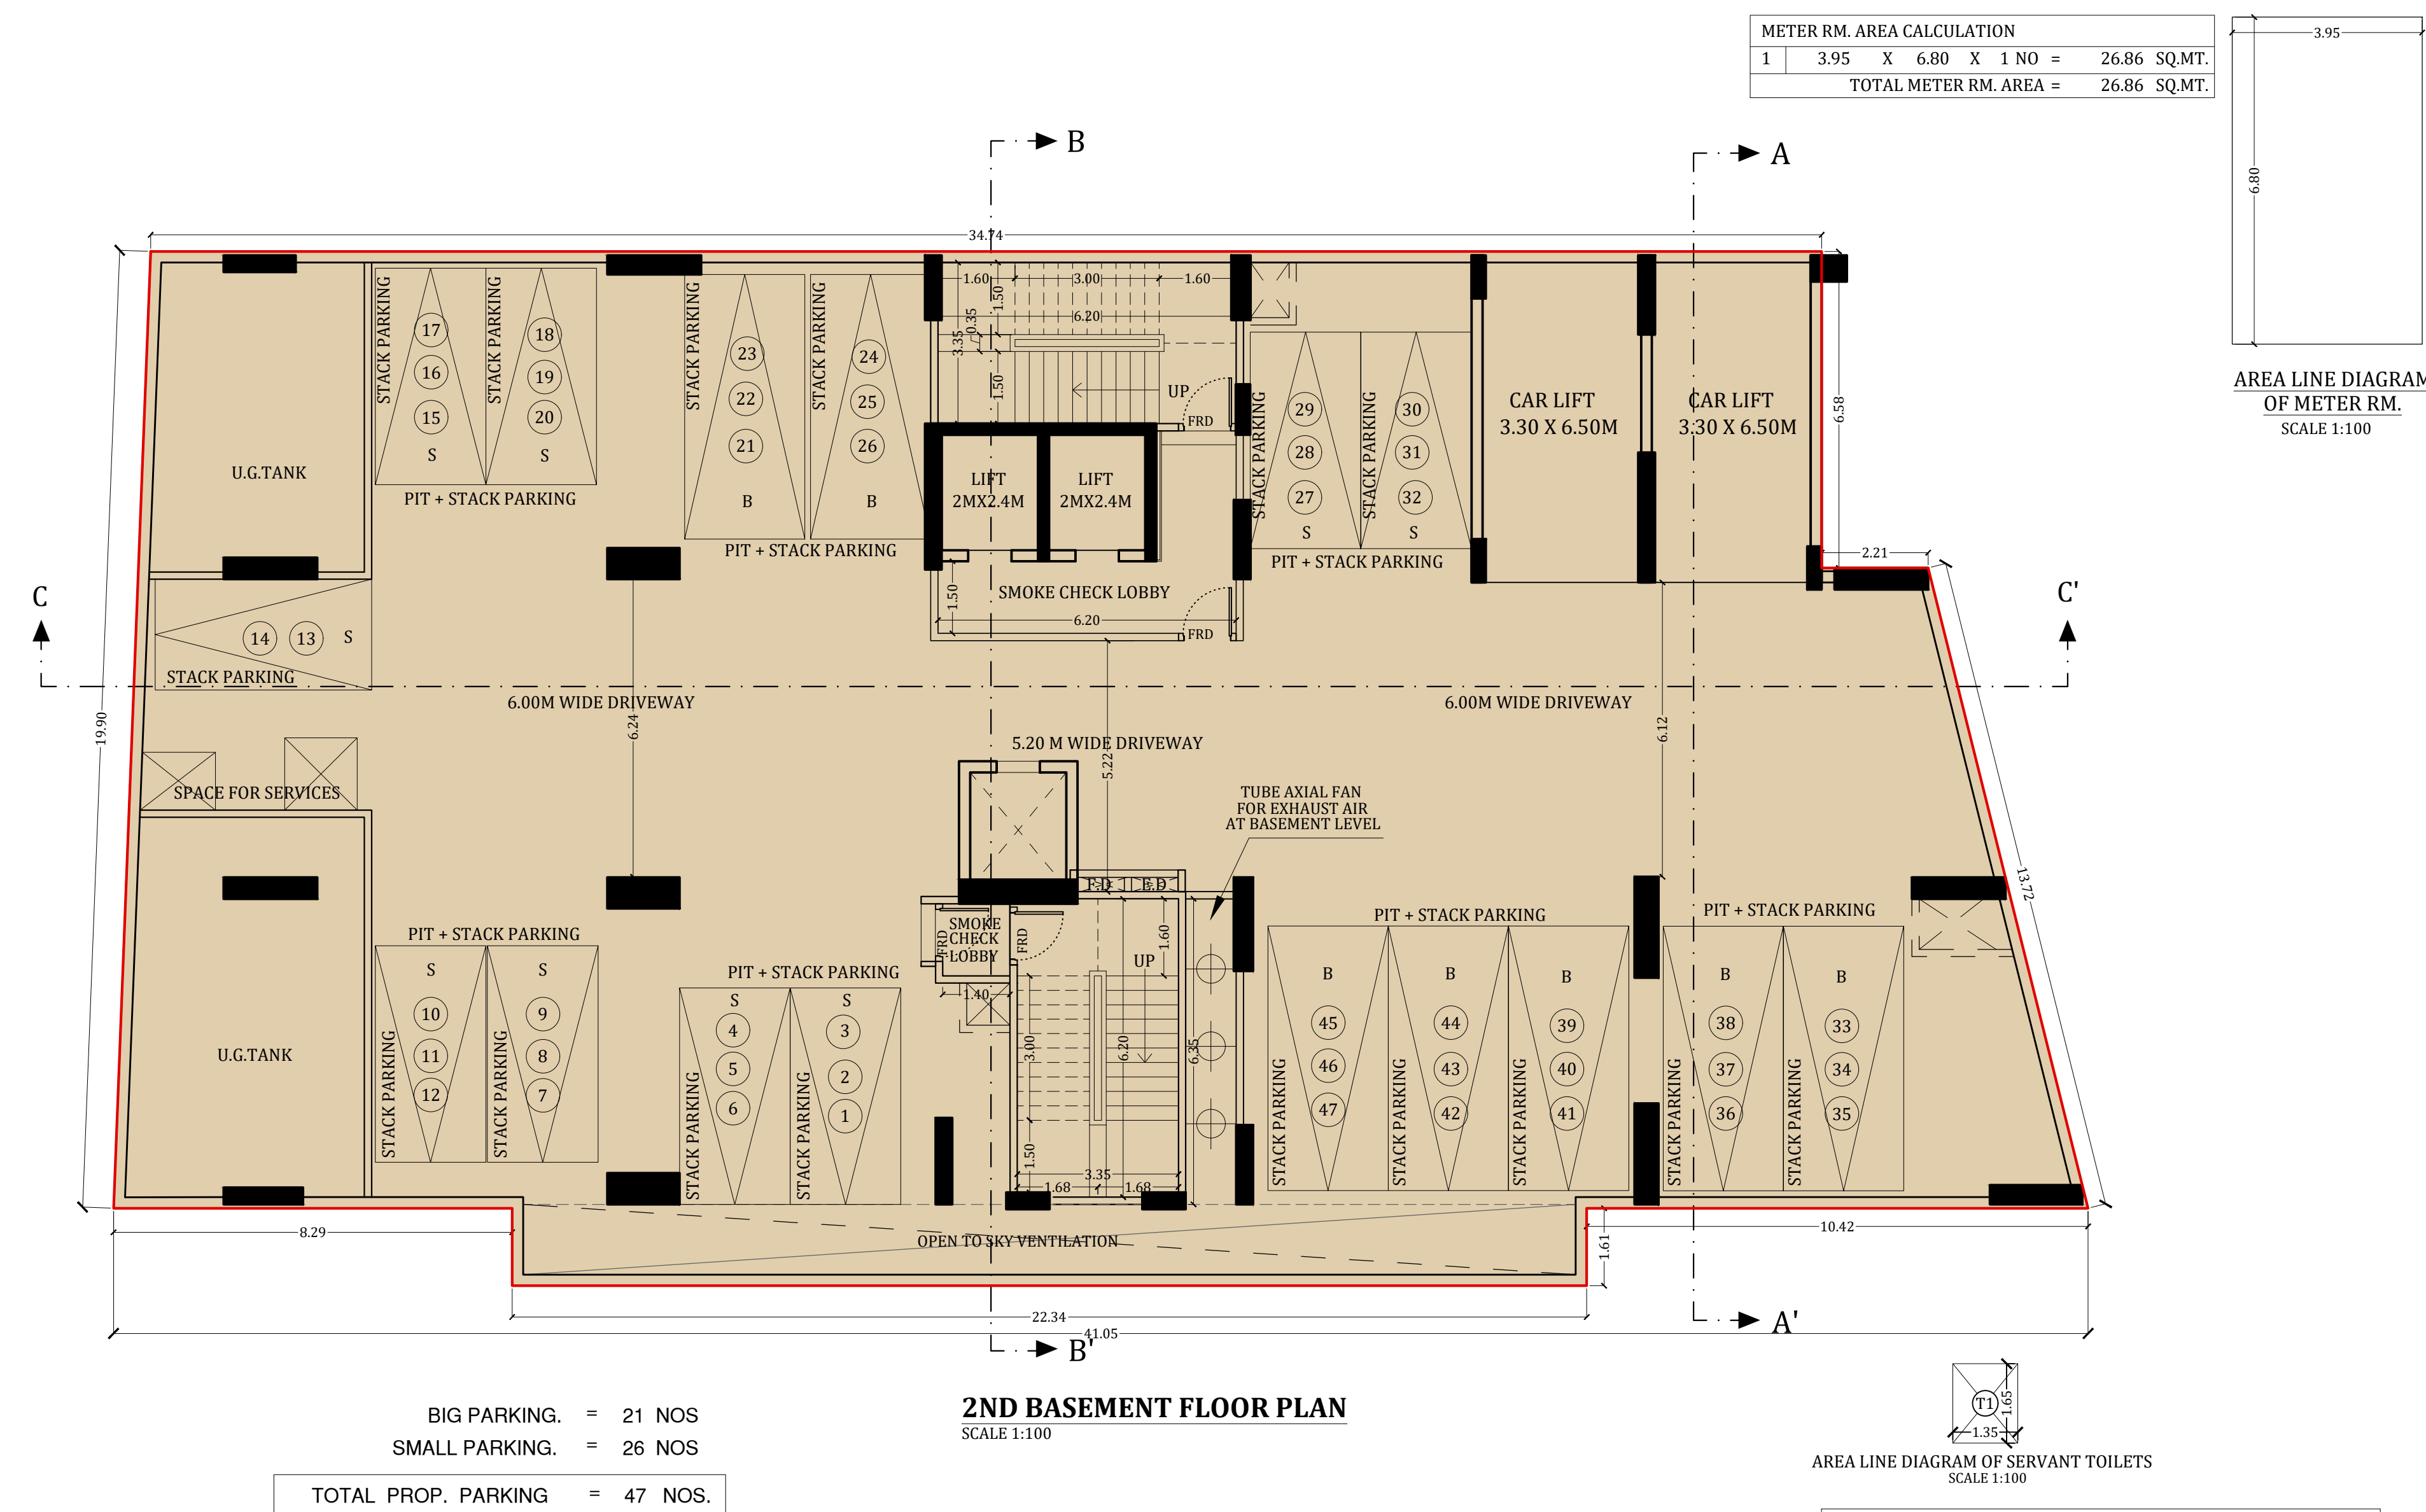

PARKING STATEMENT					
FLOOR	STACK PARKING		TRIPPLE STACK PARKING		TOTAL NOS OF PARKING
	BIG CAR	SMALL CAR	BIG CAR	SMALL CAR	
2ND BASEMENT	-	1x2=2	7X3=21	8X3=24	47
1ST BASEMENT	7X2=14	10X2=20	-	-	34
GROUND FLR	11X2=22	6X2=12	2x3=6	-	6
3RD FLR (PARKING)	-	-	-	-	34
4TH FLR (PARKING)	11X2=22	6X2=12	-	-	34
TOTAL	58	46	27	24	155

PARKING AREA STATEMENT (GROUND TO 2ND & 5TH TO 15TH PART)					
FOR RESTAURANT - 1 PARKING FOR 25.00 SQ.MT = 421.43/25 = 16.86 NOS.(A)					
FOR COMMERCIAL - 1 PARKING FOR EVERY 37.50 SQ.MT UPTO 1500 SQ.MT. = 1500/37.50 = 40.00 NOS.(B)					
1 PARKING FOR 75.00 SQ.MT EXCEEDING 1500 SQ.MT (7578.70 - 1500) = 6078.70/75= 81.05 NOS.(C)					
TOTAL= 151.70 NOS.					
AMENITY PARKING = 3 NOS					
TOTAL PARKING REQUIRED	=	155	NOS.		
TOTAL PARKING PROPOSED	=	155	NOS.		

PROFORMA - B

CONTENTS OF SHEET

BASEMENT FLOOR PLAN (1ST AND 2ND)
PODIUM FLOOR PLAN (1ST AND 2ND)
PARKING STATEMENT REQUIRED AND PROPOSED

STAMP OF APPROVAL OF PLANS

THIS CANCELS APPROVALS TO THE PREVIOUS PLANS
SANCTIONED UNDER NO.CHE/ES/5513/L/337/NEW
DATED 24.04.2023

APPROVED SUBJECT TO CONDITIONS MENTIONED IN THIS
OFFICE LETTER NO. CHE/ES/5513/L/337/NEW

NARENDRA
MADHUKA
R KOTKAR

EXECUTIVE ENGINEER BLDG. PROP - I

Sagar Prasad Manjrekar
S.E. (B.P.) L/W

SANDEEP ATMARA
M KOLHE
A.E. (B.P.) L & N

STAMP OF DATE OF RECEIPT OF PLANS

DESCRIPTION OF PROPOSAL & PROPERTY
PROPOSED BUILDING ON PROPERTY BEARING
C.T.S. NO - 4/2 OF PROPERTY, AT VILLAGE - MOHILI,
TAL - KURLA ON SAKIVIHAR ROAD. KURLA (W).

NAME OF OWNER

JATIN VALJIBHAI DAISARIA

Digitally signed by
JATIN VALJIBHAI DAISARIA
Date: 2024.01.24 13:32:20 +05'30'

M/S. SKYBLU DEVELOPERS
SIGN.NAME & ADDRESS OF ARCHITECT

DAISARIA ASSOCIATES

MANOJ VALJIBHAI DAISARIA
DAISARIA

Digitally signed by MANOJ VALJIBHAI DAISARIA
Date: 2024.01.24 13:46:49 +05'30'

Web: www.daisaria.com
801, SKYLINE EPTTONE, KIROL ROAD,
NEAR HOLY COMANIA, VIDYAVIHAR (WEST),
MUMBAI - 400086
TEL: 022 - 61110594

M.Y. DAISARIA

NORTH LINE

REMARKS

JOB NO: 849

SCALE: AS SHOWN

DRG. NO: 02

DRAWN BY: Darshana

DATE: 2024.01.22

CHK. BY: Jignesh S.