
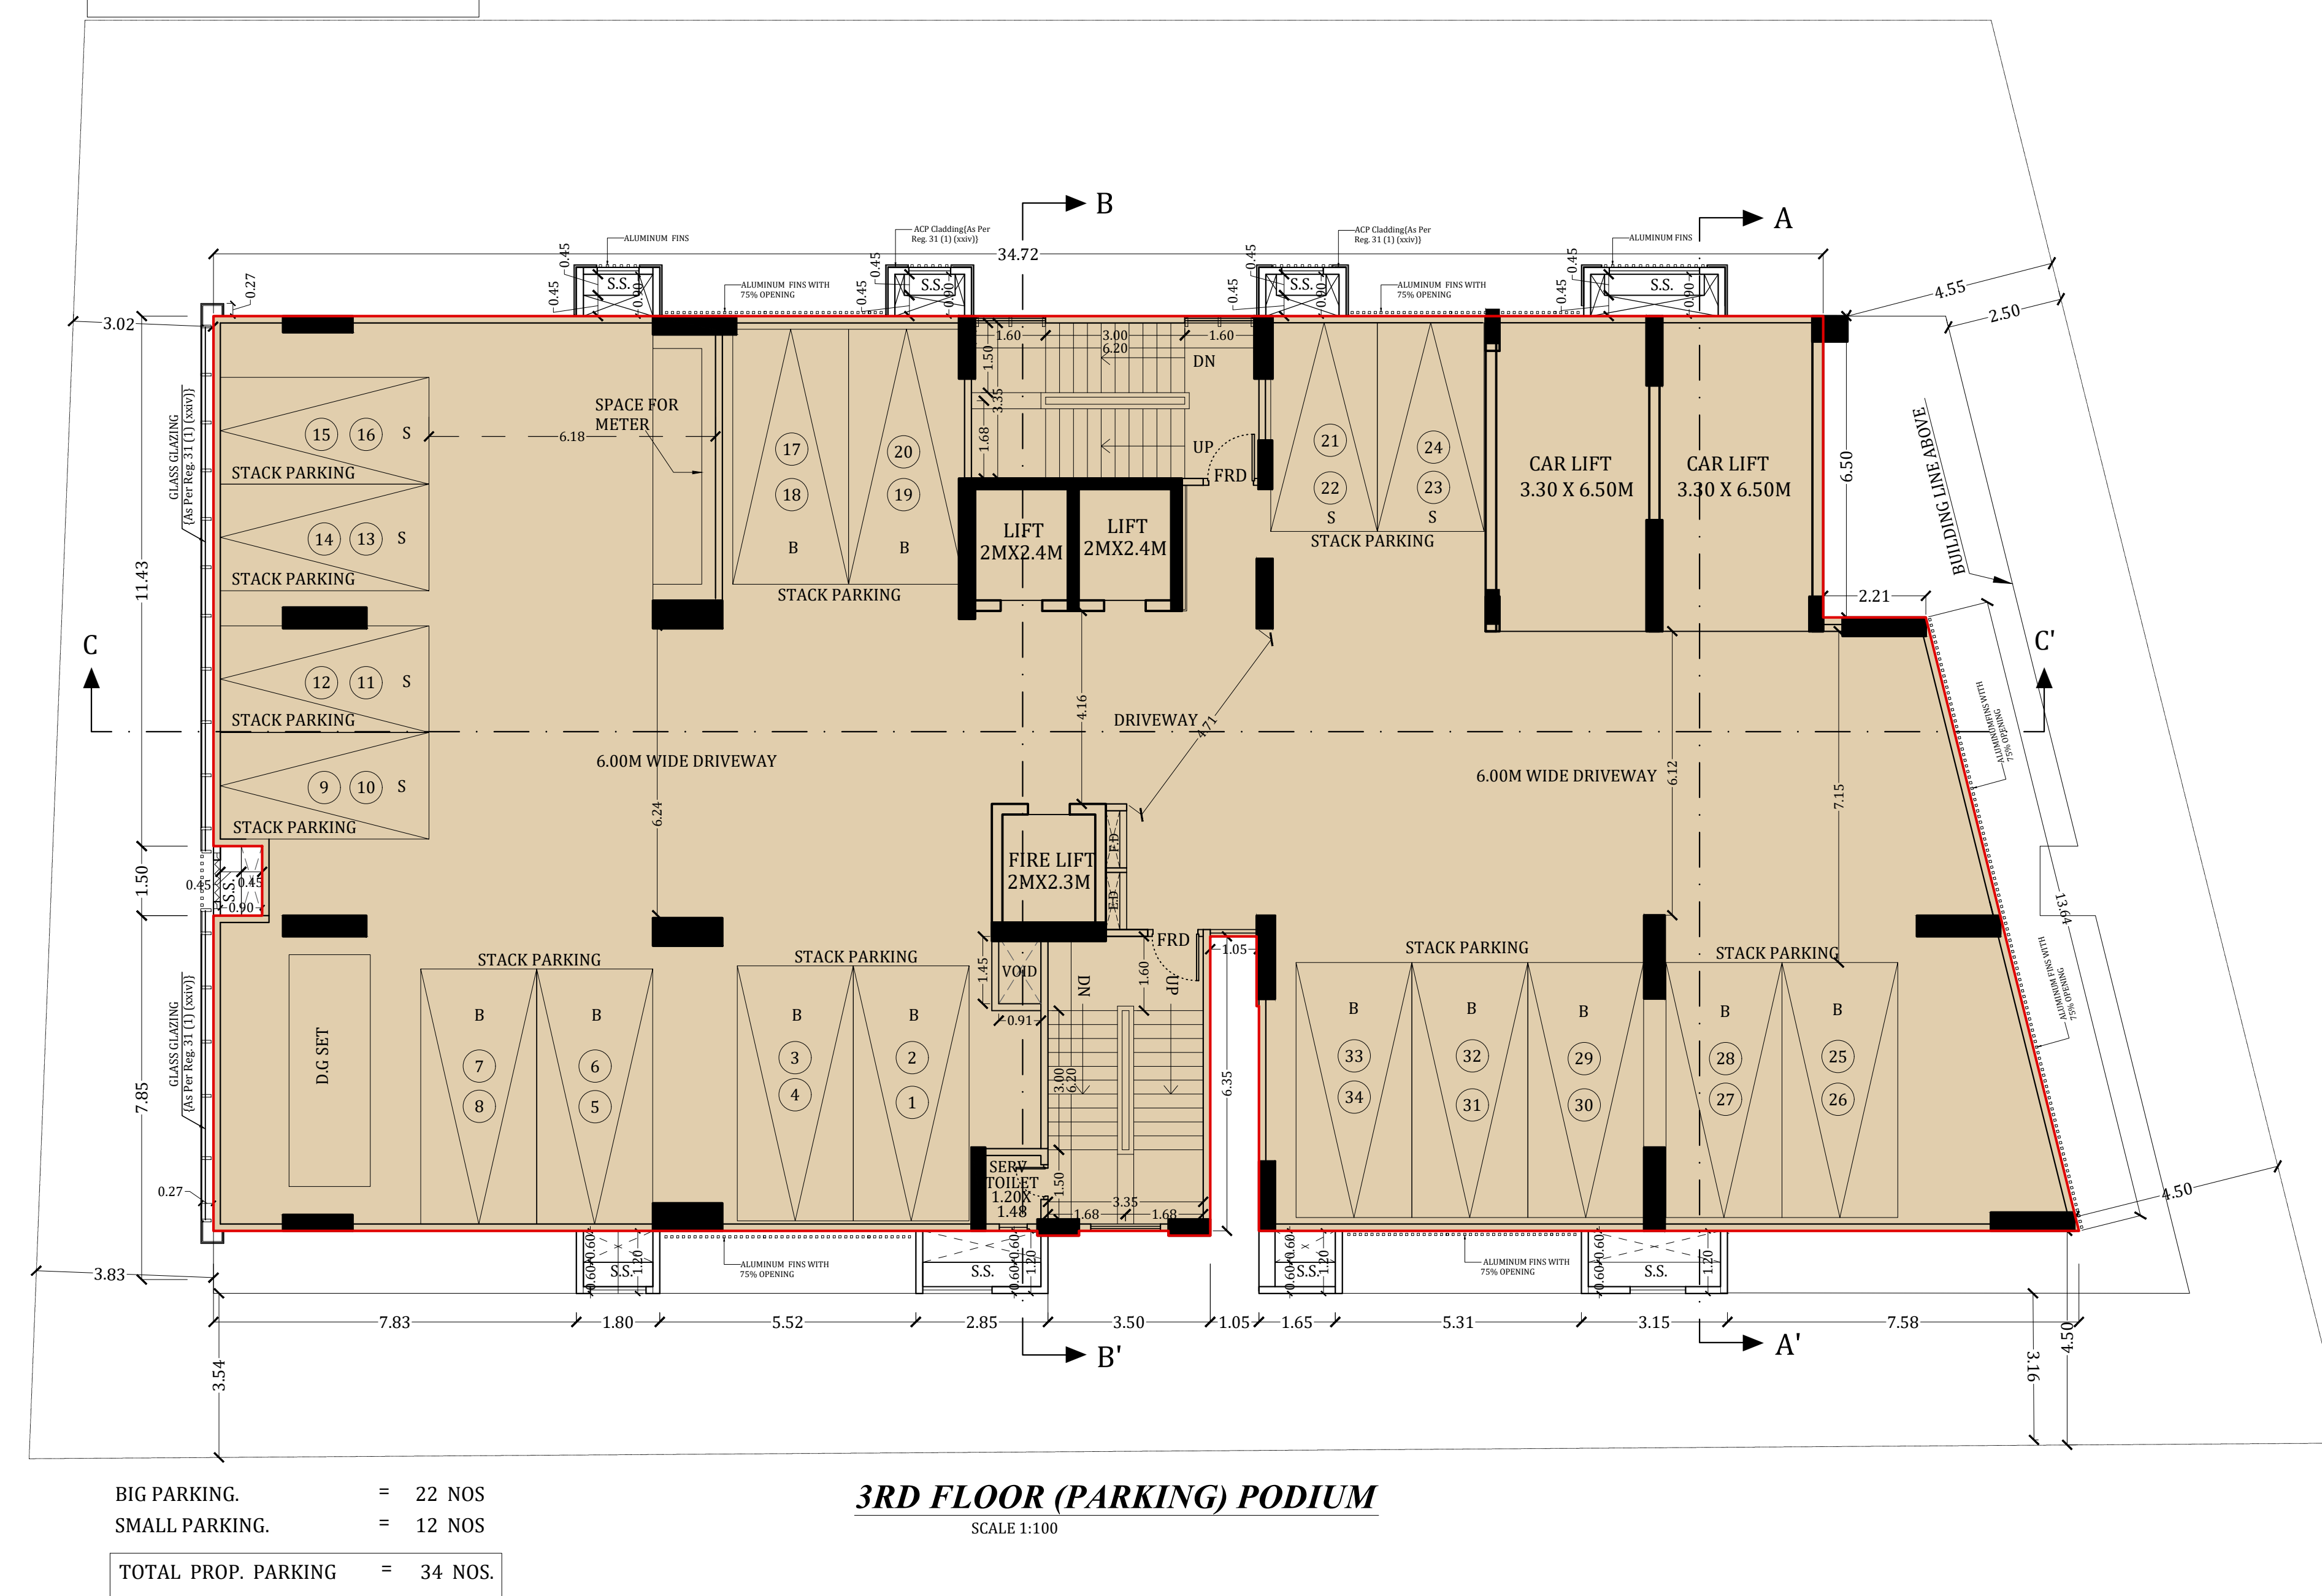
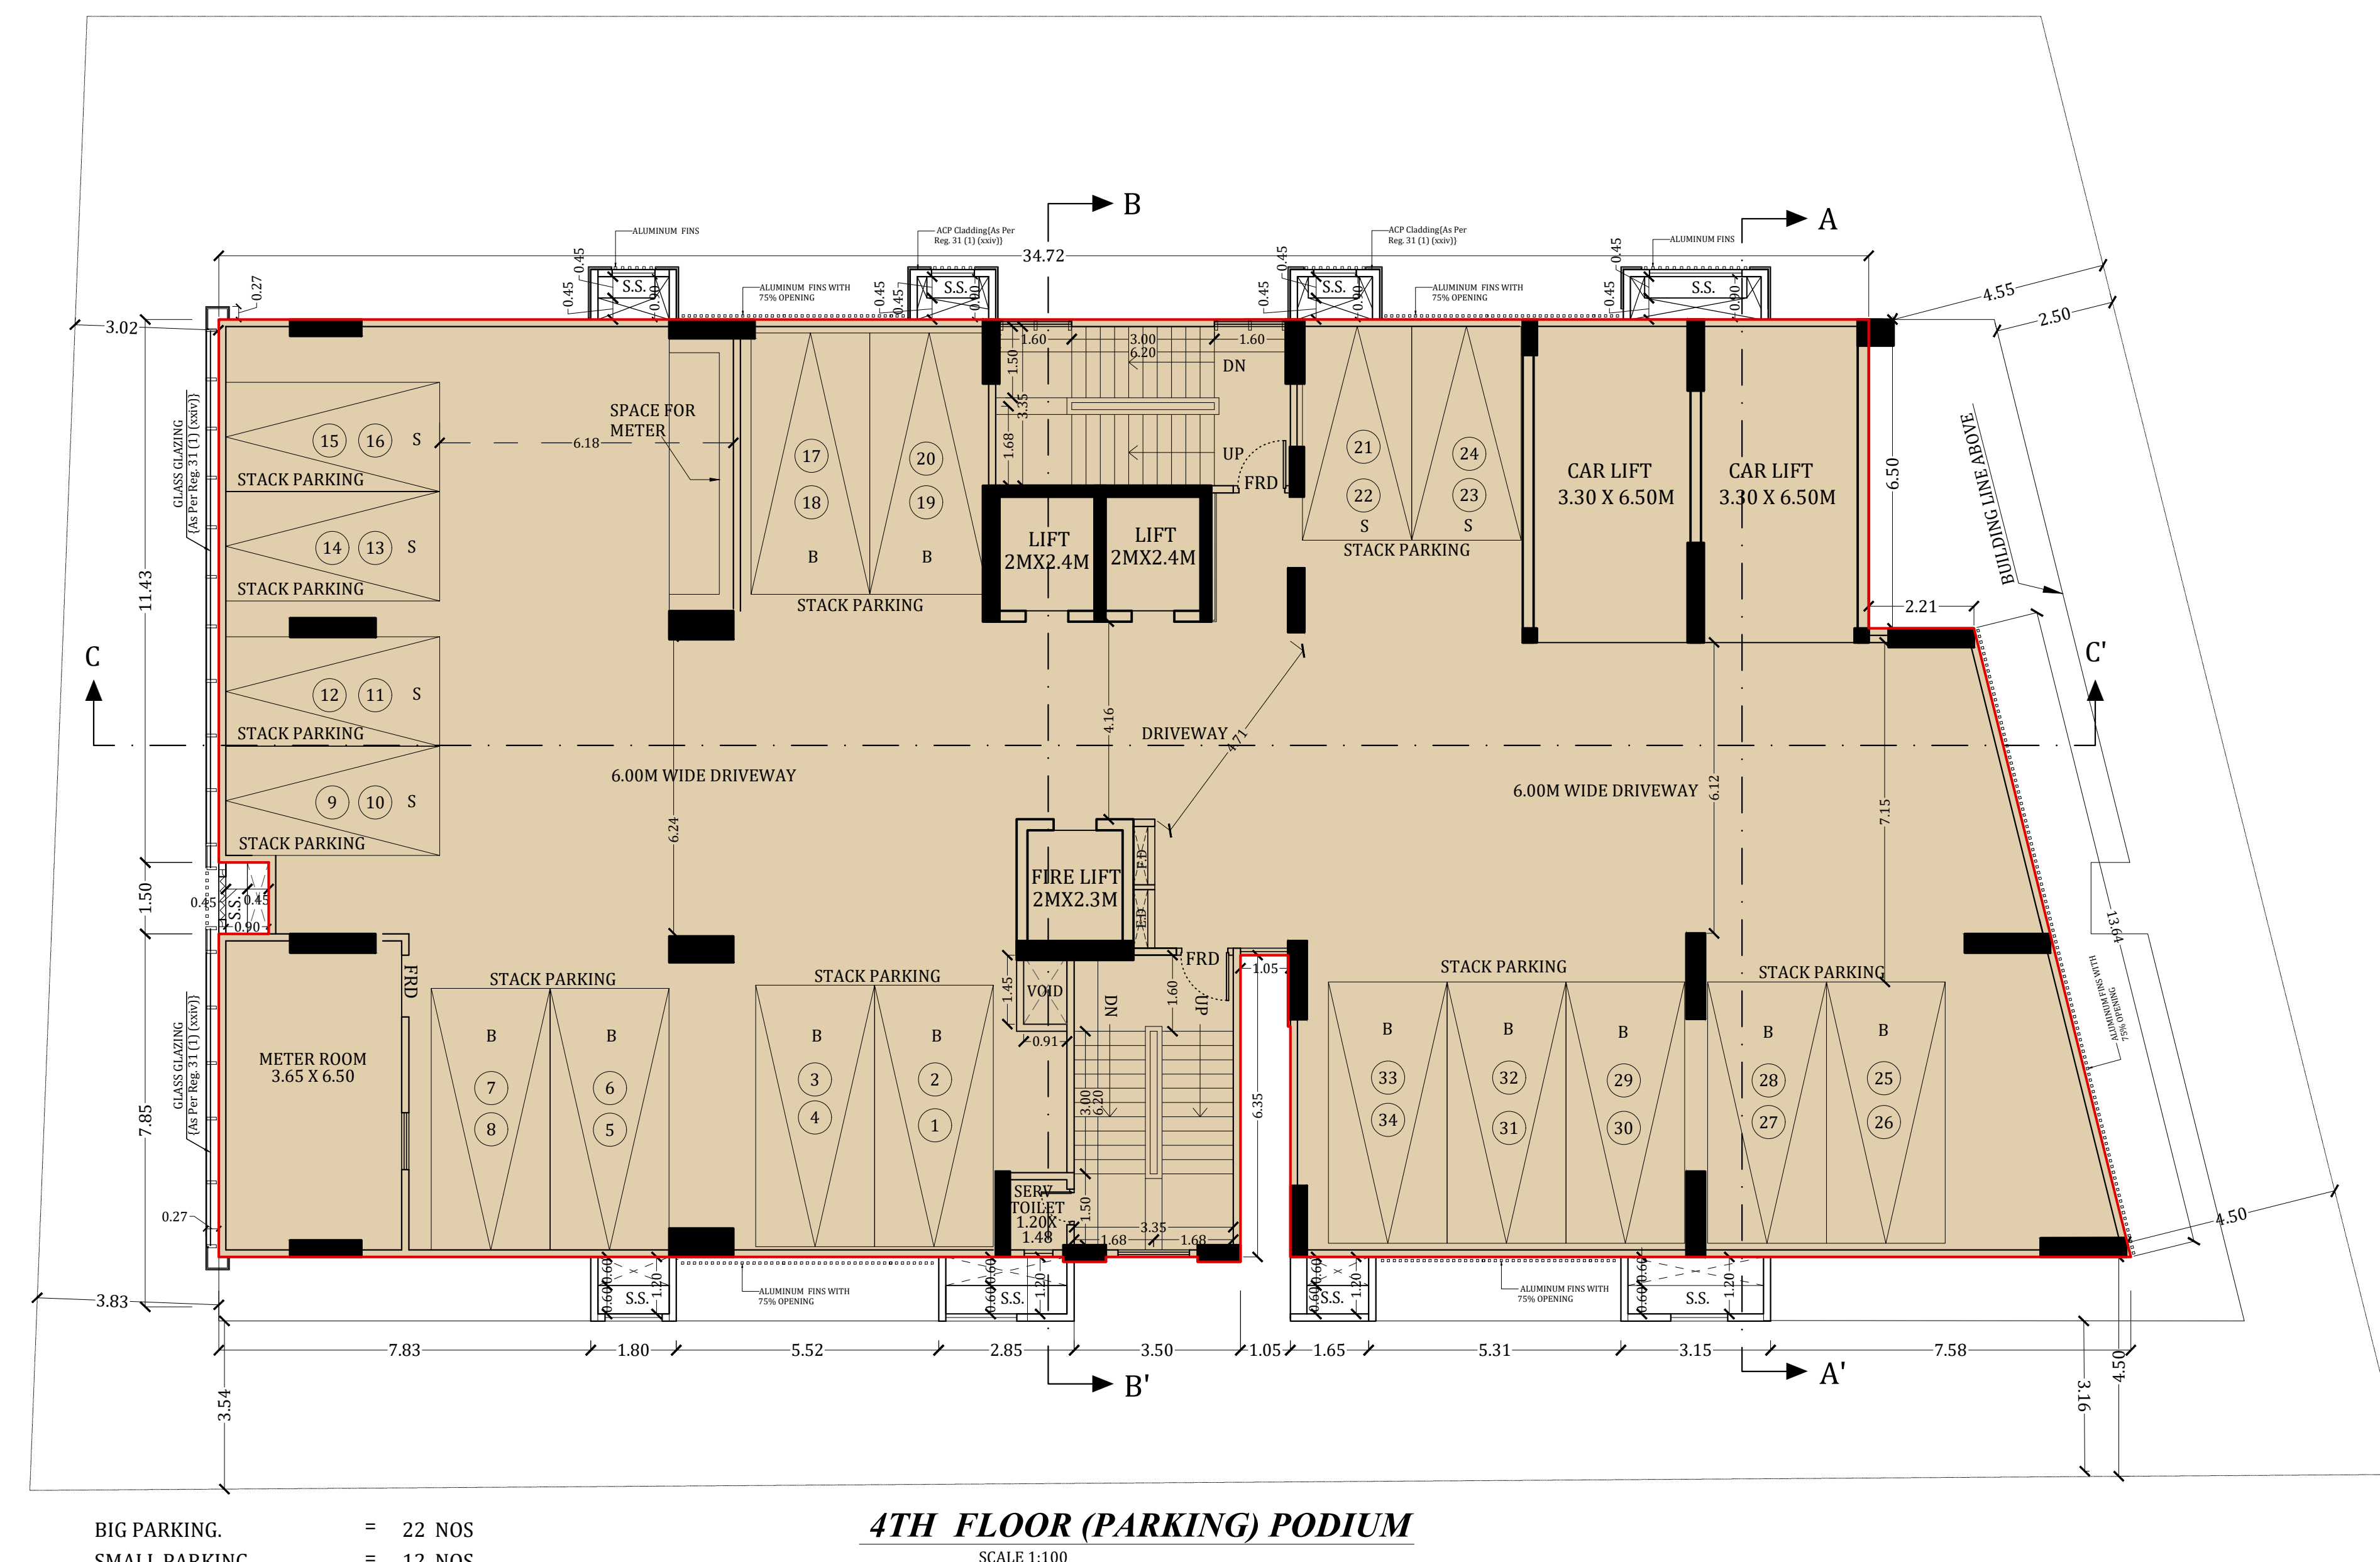
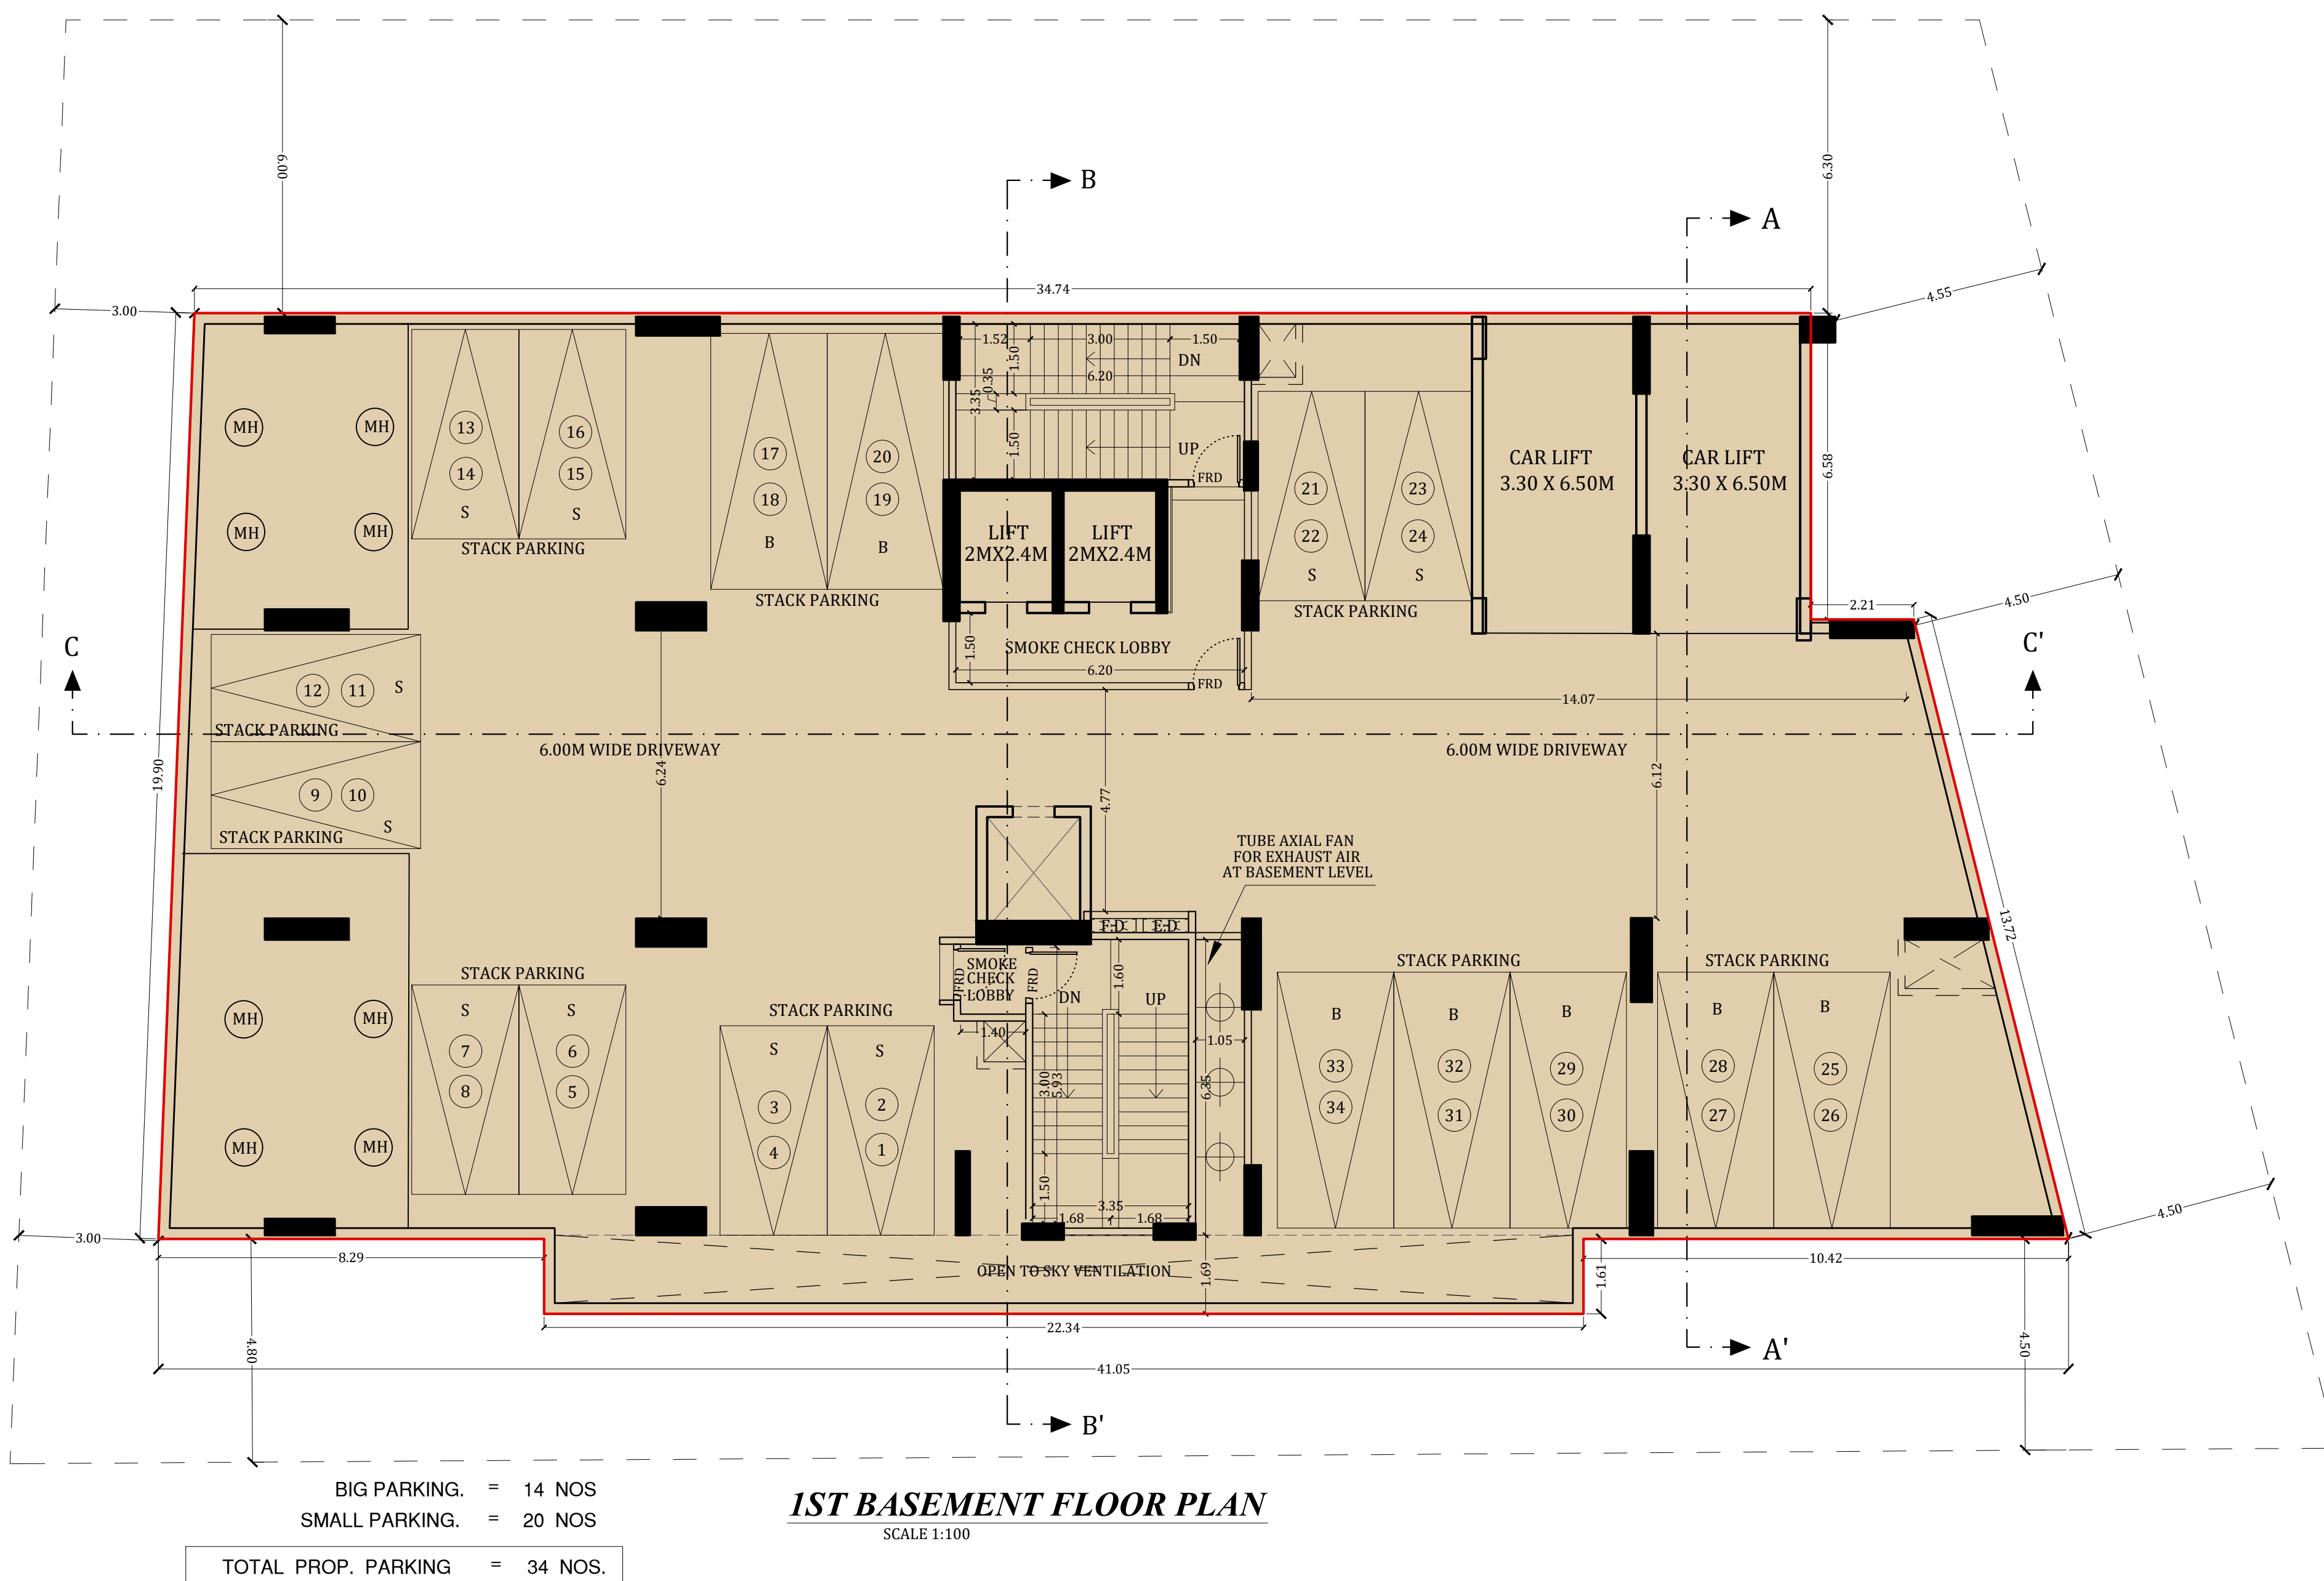


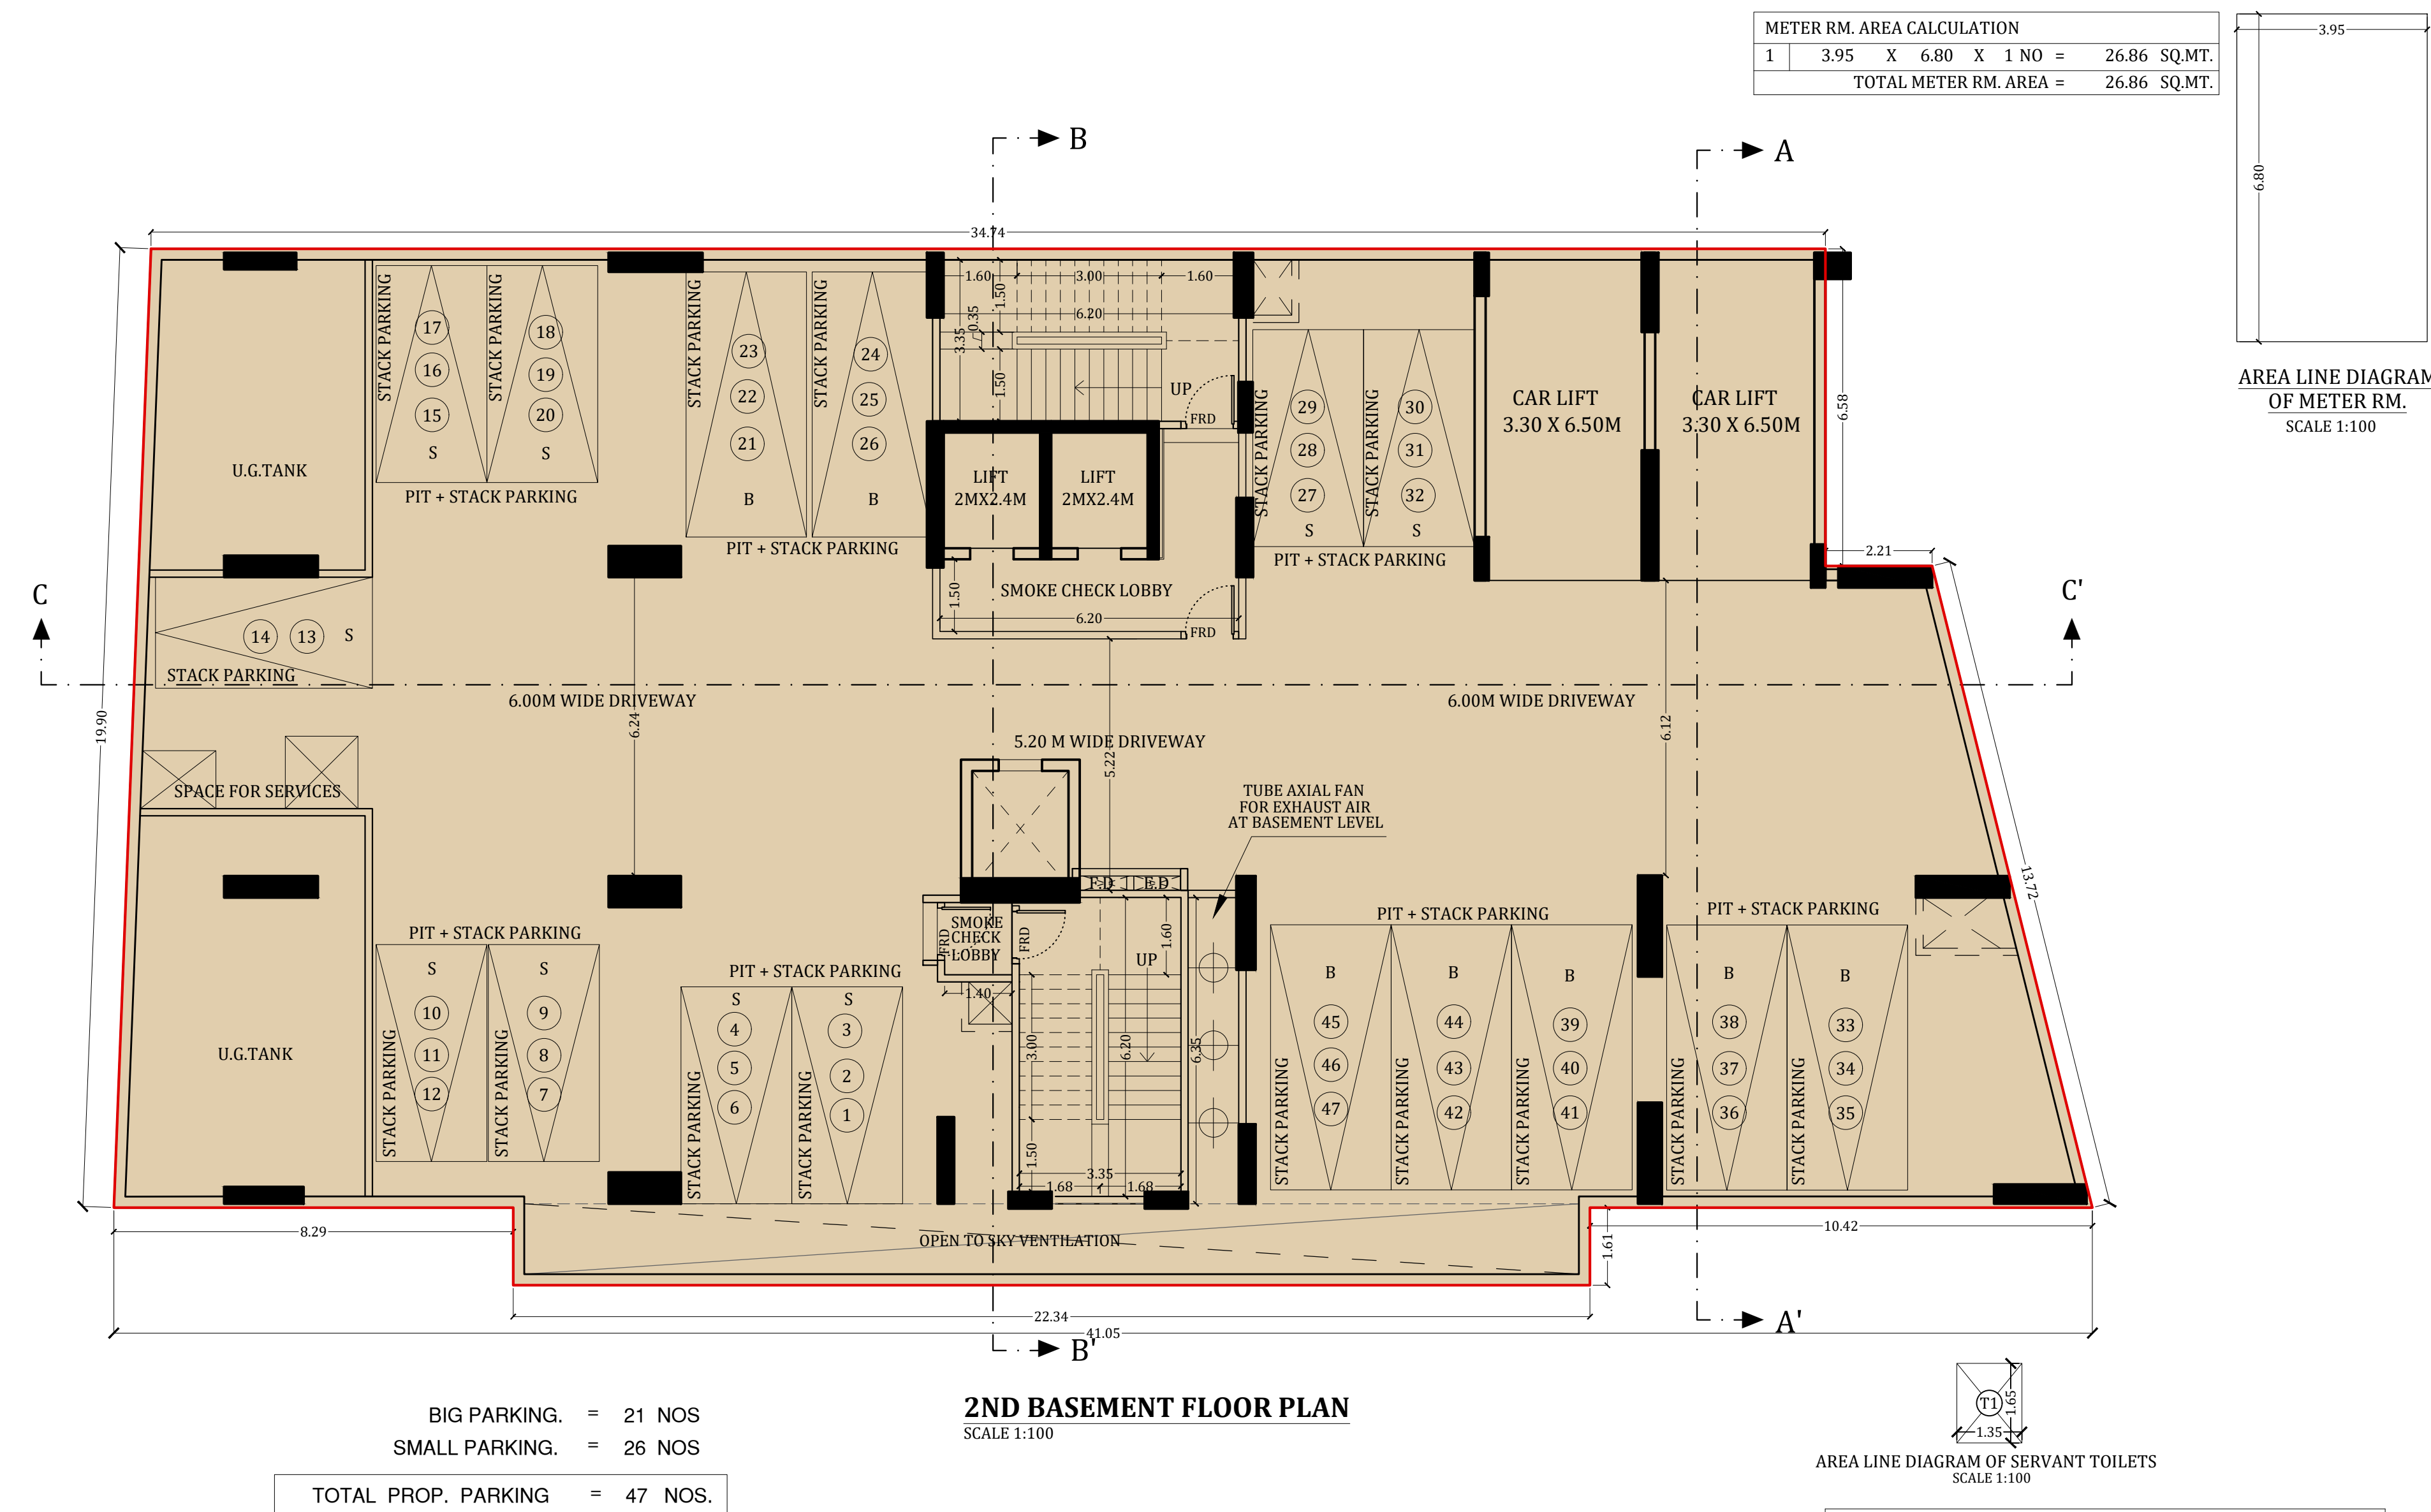

PARKING STATEMENT					
FLOOR	STACK PARKING		TRIPPLE STACK PARKING		TOTAL NOS OF PARKING
	BIG CAR	SMALL CAR	BIG CAR	SMALL CAR	
2ND BASEMENT	-	1x2=2	7X3=21	8X3=24	47
1ST BASEMENT	7X2=14	10X2=20	-	-	34
GROUND FLR	11X2=22	6X2=12	2x3=6	-	6
3RD FLR (PARKING)	-	-	-	-	34
4TH FLR (PARKING)	11X2=22	6X2=12	-	-	34
TOTAL	58	46	27	24	155

PARKING AREA STATEMENT (GROUND TO 2ND & 5TH TO 15TH PART)					
FOR RESTAURANT - 1 PARKING FOR 25.00 SQ.MT = 421.43/25 = 16.86 NOS.(A)					
FOR COMMERCIAL - 1 PARKING FOR EVERY 37.50 SQ.MT UPTO 1500 SQ.MT. = 1500/37.50 = 40.00 NOS.(B)					
1 PARKING FOR 75.00 SQ.MT EXCEEDING 1500 SQ.MT (7578.70 - 1500) = 6078.70/75= 81.05 NOS.(C)					
16.86+ 40.00 + 81.05 = 137.91					
10% VISITORS PARKING = 13.79 NOS.					
TOTAL= 151.70 NOS.					
AMENITY PARKING = 3 NOS					
TOTAL PARKING REQUIRED	=	155	NOS.		
TOTAL PARKING PROPOSED	=	155	NOS.		

PROFORMA - B

CONTENTS OF SHEET

BASEMENT FLOOR PLAN (1ST AND 2ND)
PODIUM FLOOR PLAN (1ST AND 2ND)
PARKING STATEMENT REQUIRED AND PROPOSED

STAMP OF APPROVAL OF PLANS

THIS CANCELS APPROVALS TO THE PREVIOUS PLANS
SANCTIONED UNDER NO.CHE/ES/5513/L/337/NEW
DATED 24.04.2023

APPROVED SUBJECT TO CONDITIONS MENTIONED IN THIS
OFFICE LETTER NO. CHE/ES/5513/L/337/NEW

NARENDRA
MADHUKA
R KOTKAR

EXECUTIVE ENGINEER BLDG. PROP - I

Sagar Prasad Manjrekar
S.E. (B.P.) L/W

SANDEEP ATMARA
M KOLHE
A.E. (B.P.) L & N

STAMP OF DATE OF RECEIPT OF PLANS

DESCRIPTION OF PROPOSAL & PROPERTY
PROPOSED BUILDING ON PROPERTY BEARING
C.T.S. NO - 4/2 OF PROPERTY, AT VILLAGE - MOHILI,
TAL - KURLA ON SAKIVIHAR ROAD. KURLA (W).

NAME OF OWNER

JATIN VALJIBHAI DAISARIA

Digitally signed by
JATIN VALJIBHAI DAISARIA
Date: 2024.01.24 13:32:20 +05'30'

M/S. SKYBLU DEVELOPERS
SIGN.NAME & ADDRESS OF ARCHITECT

DAISARIA ASSOCIATES

MANOJ VALJIBHAI DAISARIA
DAISARIA

Digitally signed by MANOJ VALJIBHAI DAISARIA
Date: 2024.01.24 13:46:49 +05'30'

Web : www.daisaria.com
801, SKYLINE EPTTONE, KIROL ROAD,
NEAR HOLY COMEDIAN, VIDYAVIHAR (WEST),
MUMBAI - 400086
TEL : 022 - 61110594

M.Y. DAISARIA

NORTH LINE

REMARKS

JOB NO: 849


SCALE: AS SHOWN

DRG. NO: 02

DRAWN BY: Darshana

DATE: 2024.01.22

CHK. BY: Jignesh S.

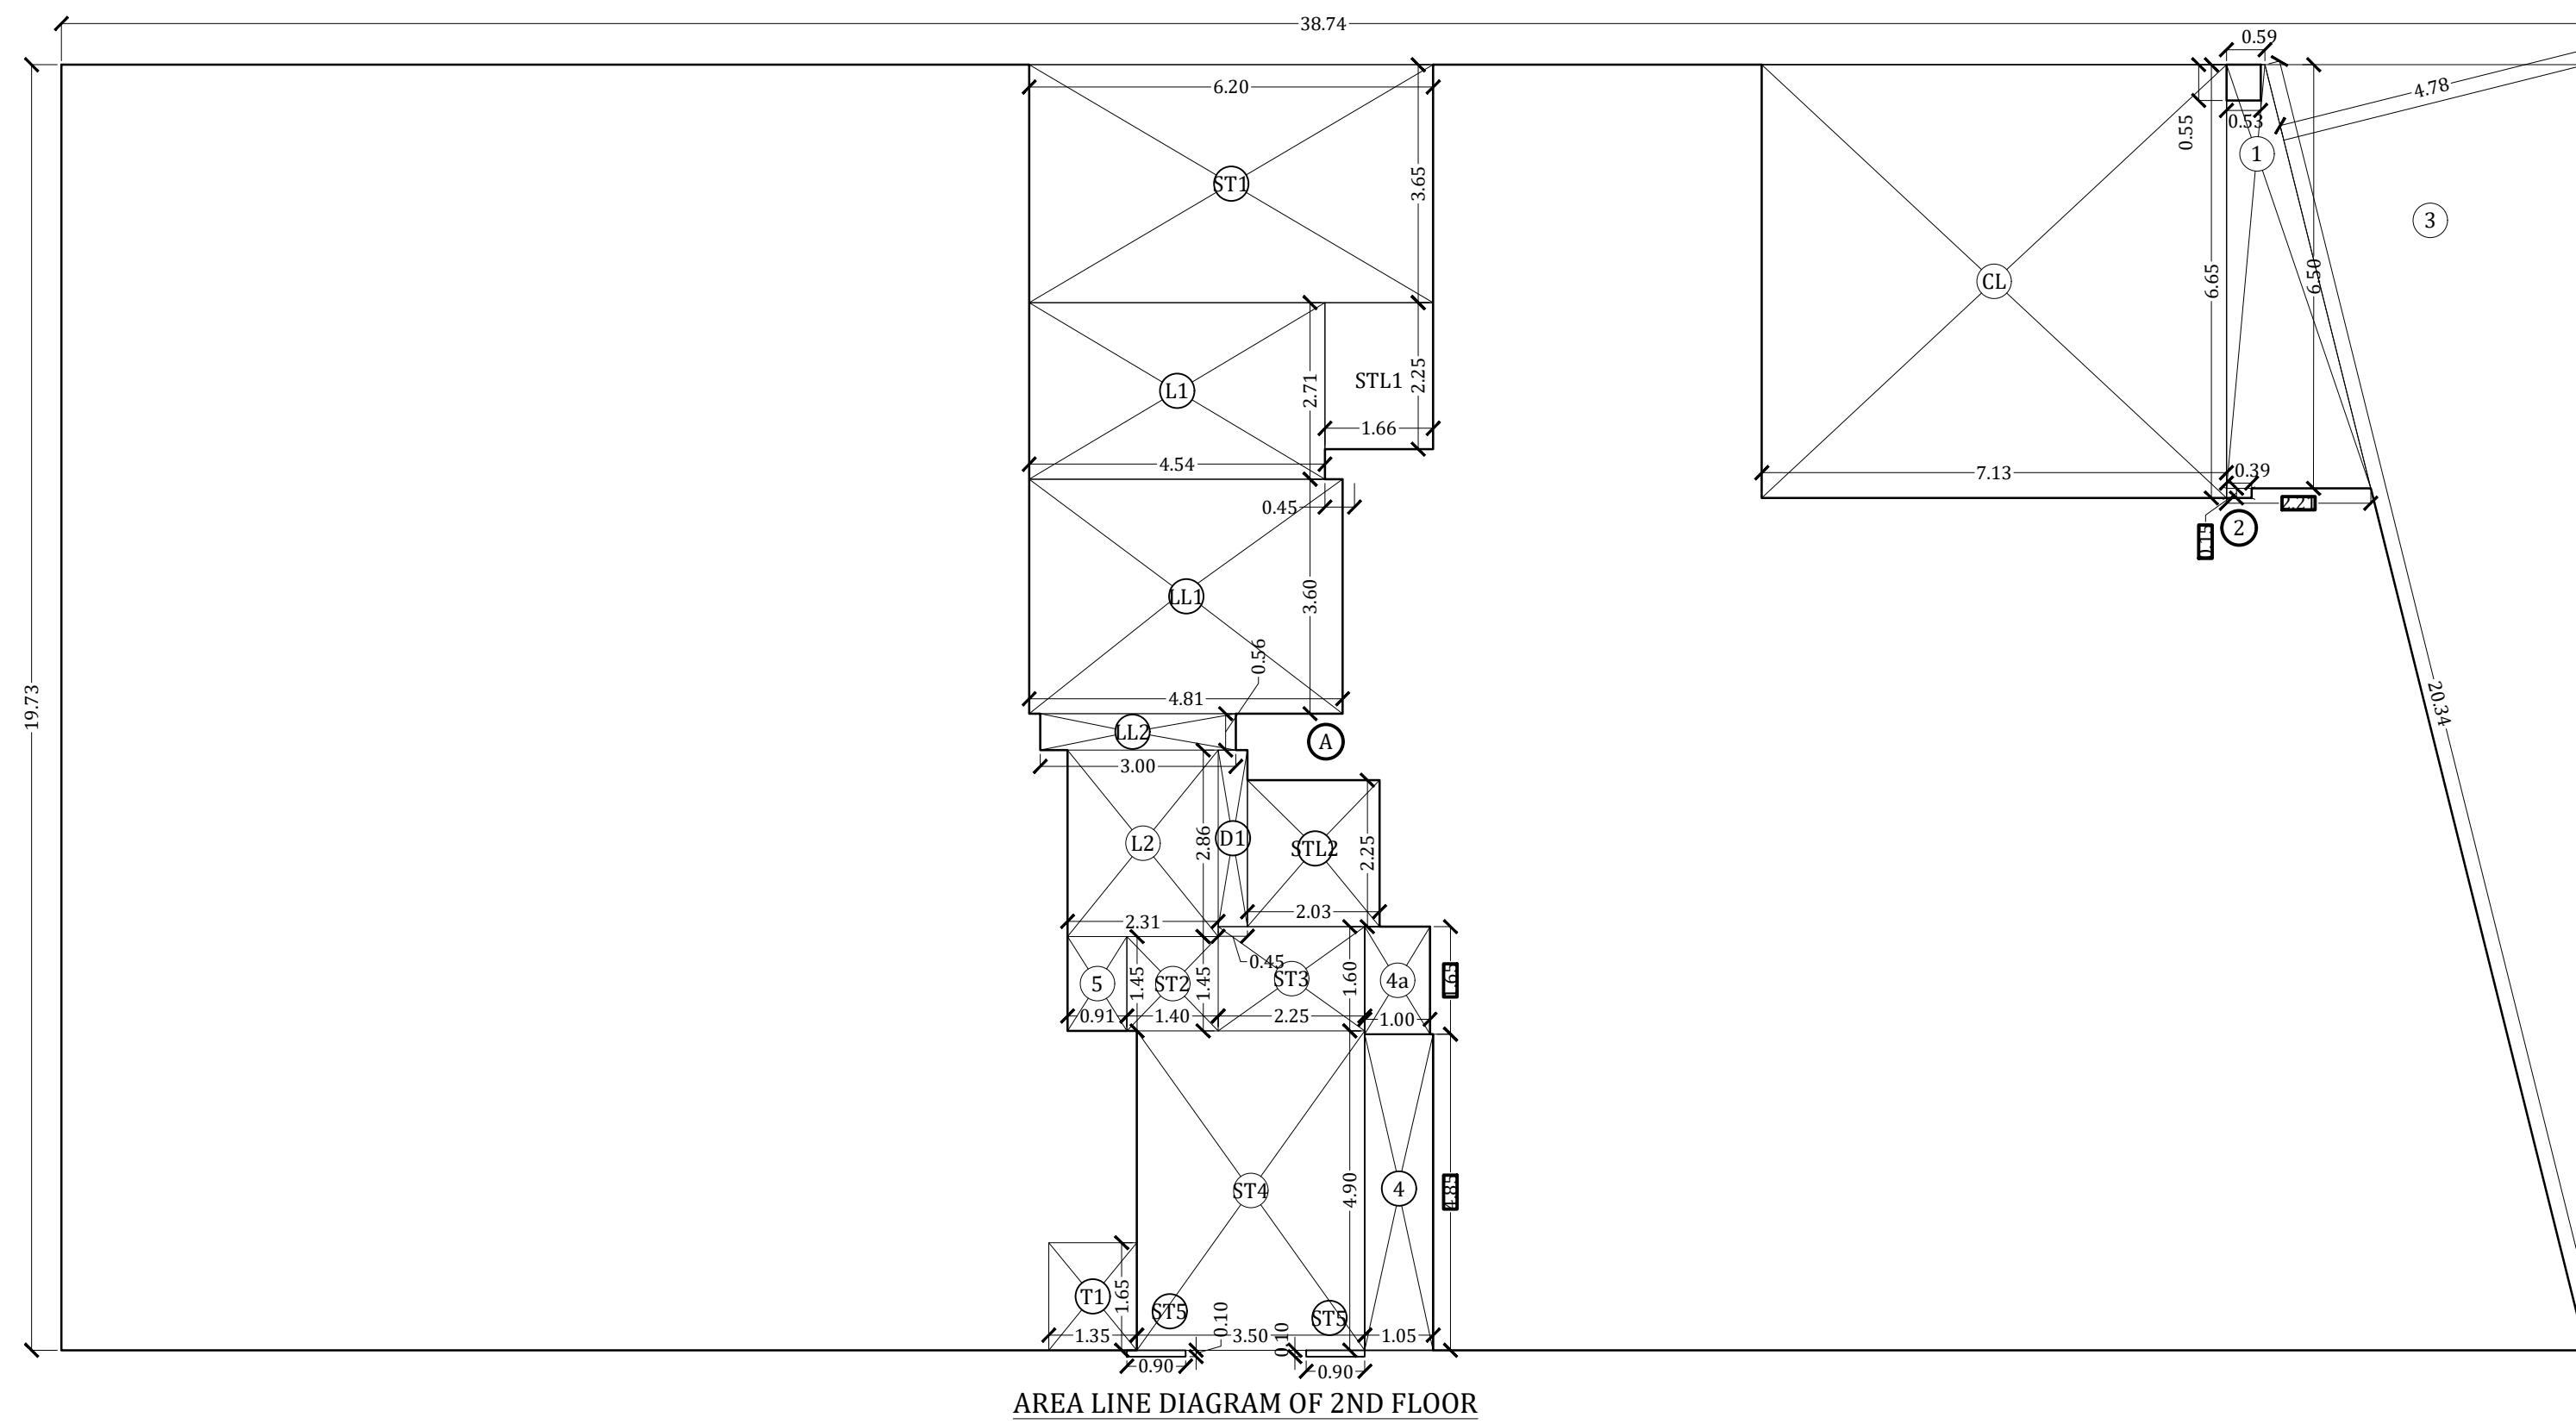

BUILT UP AREA CALCULATION OF FIRST FLOOR						
A	38.74	X	19.73	X	1 NO	= 764.34 SQ.MT
ST3	0.90	X	0.10	X	2 NOS	= 0.18 SQ.MT
TOTAL ADDITION						= 764.52 SQ.MT
DEDUCTIONS						
1	(0.59 + 2.21) / 2	X	6.50	X	1 NO	= 9.10 SQ.MT
2	-0.53	X	0.55	X	1 NO	= -0.29 SQ.MT
3	0.39	X	0.15	X	1 NO	= 0.06 SQ.MT
4	20.34	X	4.78	X	0.50 X 1 NO	= 48.61 SQ.MT
5	1.05	X	4.85	X	1 NO	= 5.09 SQ.MT
6a	1.00	X	1.65	X	1 NO	= 1.65 SQ.MT
5	0.91	X	1.45	X	1 NO	= 1.32 SQ.MT
6	4.55	X	19.73	X	1 NO	= 89.77 SQ.MT
TOTAL DEDUCTION						= 155.31 SQ.MT
GROSS BUILT UP AREA [X - Y1]						= 609.21 SQ.MT
IST FLOOR STAIRCASE, LIFT, LOBBY AREA CALCULATION						
ST1	6.20	X	3.65	X	1 NO	= 22.63 SQ.MT
ST2	1.40	X	1.45	X	1 NO	= 2.03 SQ.MT
ST3	2.25	X	1.60	X	1 NO	= 3.60 SQ.MT
ST4	3.50	X	4.90	X	1 NO	= 17.15 SQ.MT
ST5	0.90	X	0.10	X	2 NOS	= 0.18 SQ.MT
LL1	4.54	X	2.71	X	1 NO	= 12.30 SQ.MT
LL2	2.31	X	2.86	X	1 NO	= 6.61 SQ.MT
STL1	1.66	X	2.25	X	1 NO	= 3.74 SQ.MT
STL2	2.03	X	2.25	X	1 NO	= 4.57 SQ.MT
LL1	4.81	X	3.60	X	1 NO	= 17.32 SQ.MT
LL2	3.00	X	0.56	X	1 NO	= 1.68 SQ.MT
LL3	3.15	X	0.42	X	0.50 X 1 NO	= 0.66 SQ.MT
LL4	3.41	X	0.42	X	0.50 X 1 NO	= 0.72 SQ.MT
LL5	0.51	X	0.07	X	0.50 X 1 NO	= 0.02 SQ.MT
CL	7.13	X	6.65	X	1 NO	= 47.41 SQ.MT
TOTAL STAIRCASE, LIFT, LOBBY AREA						= 140.62 SQ.MT
DUCT AREA CALCULATION						
D1	0.45	X	2.71	X	1 NOS	= 1.22 SQ.MT
TOTAL DUCT AREA						= 1.22 SQ.MT
NET BUILT UP AREA [X1-Y2-Y3]						= 467.37 SQ.MT

BUILT UP AREA CALCULATION OF SECOND FLOOR							
A	38.74	X	19.73	X	1 NO	=	764.34 SQ.MT
ST5	0.90	X	0.10	X	2 NOS	=	0.18 SQ.MT
TOTAL ADDITION						=	764.52 SQ.MT
DEDUCTIONS							
1	(0.59 + 2.21) / 2		X	6.50	X	1 NO	= 9.10 SQ.MT
2	-0.53		X	0.55	X	1 NO	= -0.29 SQ.MT
3	0.39		X	0.15	X	1 NO	= 0.06 SQ.MT
4	20.34		X	4.78	X	0.50	X 1 NO = 48.61 SQ.MT
5	1.05		X	4.85	X	1 NO	= 5.09 SQ.MT
4a	1.00		X	1.65	X	1 NO	= 1.65 SQ.MT
5	0.91		X	1.45	X	1 NO	= 1.32 SQ.MT
TOTAL DEDUCTION						=	65.54 SQ.MT
GROSS BUILT UP AREA [X - Y1]						=	698.98 SQ.MT

2ND FLOOR STAIRCASE, LIFT, LOBBY AREA CALCULATION						
ST1	6.20	X	3.65	X	1 NO	= 22.63 SQ.MT
ST2	1.40	X	1.45	X	1 NO	= 2.03 SQ.MT
ST3	2.25	X	1.60	X	1 NO	= 3.60 SQ.MT
ST4	3.50	X	4.90	X	1 NO	= 17.15 SQ.MT
ST5	0.90	X	0.10	X	2 NOS	= 0.18 SQ.MT
L1	4.54	X	2.71	X	1 NO	= 12.30 SQ.MT
L2	2.31	X	2.86	X	1 NO	= 6.61 SQ.MT
STL1	1.66	X	2.25	X	1 NO	= 3.74 SQ.MT
STL2	2.03	X	2.25	X	1 NO	= 4.57 SQ.MT
LL1	4.81	X	3.60	X	1 NO	= 17.32 SQ.MT
LL2	3.00	X	0.56	X	1 NO	= 1.68 SQ.MT
CL	7.13	X	6.65	X	1 NO	= 47.41 SQ.MT
TOTAL STAIRCASE, LIFT, LOBBY AREA						= 139.22 SQ.MT

DUCT AREA CALCULATION						
D1	0.45	X	2.71	X	1 NOS	= 1.22 SQ.MT.
TOTAL DUCT AREA						= 1.22 SQ.MT.

NET BUILT UP AREA [X1-Y2-Y3]	=	558.54 SQ.MT.
---------------------------------	---	---------------

PROFORMA - B

CONTENTS OF SHEET

1ST & 2ND FLOOR PLAN, BUA CALCULATION & DIAGRAM
TYPICAL REFUGE FLOOR PLAN, BUA DIAGRAM & CALCULATION
BASEMENT & PODIUM AREA DIAGRAM CALCULATION
VENTILATION DUCT DIAGRAM & CALCULATIONS
5TH FLOOR PLAN

STAMP OF APPROVAL OF PLANS

THIS CANCELS APPROVALS TO THE PREVIOUS PLANS
SANCTIONED UNDER NO.CHE/ES/5513/L/337/NEW
DATED 24.04.2023

APPROVED SUBJECT TO CONDITIONS MENTIONED IN THIS
OFFICE LETTER NO: CHE/ES/5513/L/337/NEW

NARENDRA
MADHUKA
R KOTKAR

EXECUTIVE ENGINEER BLDG. PROP - I

Sagar
Prasad
Manjekar
S.E. (B.P.) L/W

SANDEEP
ATMARA
M KOULHE
A.E. (B.P.) L & N

STAMP OF DATE OF RECEIPT OF PLANS

DESCRIPTION OF PROPOSAL & PROPERTY
PROPOSED BUILDING ON PROPERTY BEARING
C.T.S. NO - 4/2 OF PROPERTY, AT VILLAGE - MOHILI,
TAL - KURLA ON SAKIVIHAR ROAD, KURLA (W).

NAME OF OWNER

JATIN
VALJIBHAI
DAISARIA

Digitally signed by
JATIN VALJIBHAI
DAISARIA
Date: 2024.01.24
13:32:40 +05'30'

M/S. SKYBLU DEVELOPERS




SIGN.NAME & ADDRESS OF ARCHITECT

MANOJ
VALJIBHAI
DAISARIA

Digitally signed by MANOJ
VALJIBHAI DAISARIA
Date: 2024.01.24 13:05:04

M.V. DAISARIA

NORTH LINE	REMARKS	JOB NO: 849	SCALE: AS SHOWN
AMENDED	DRG. NO: 03	DRAWN BY: Darshana	
	DATE: 2024.01.22	CHK. BY: Jignesh S.	

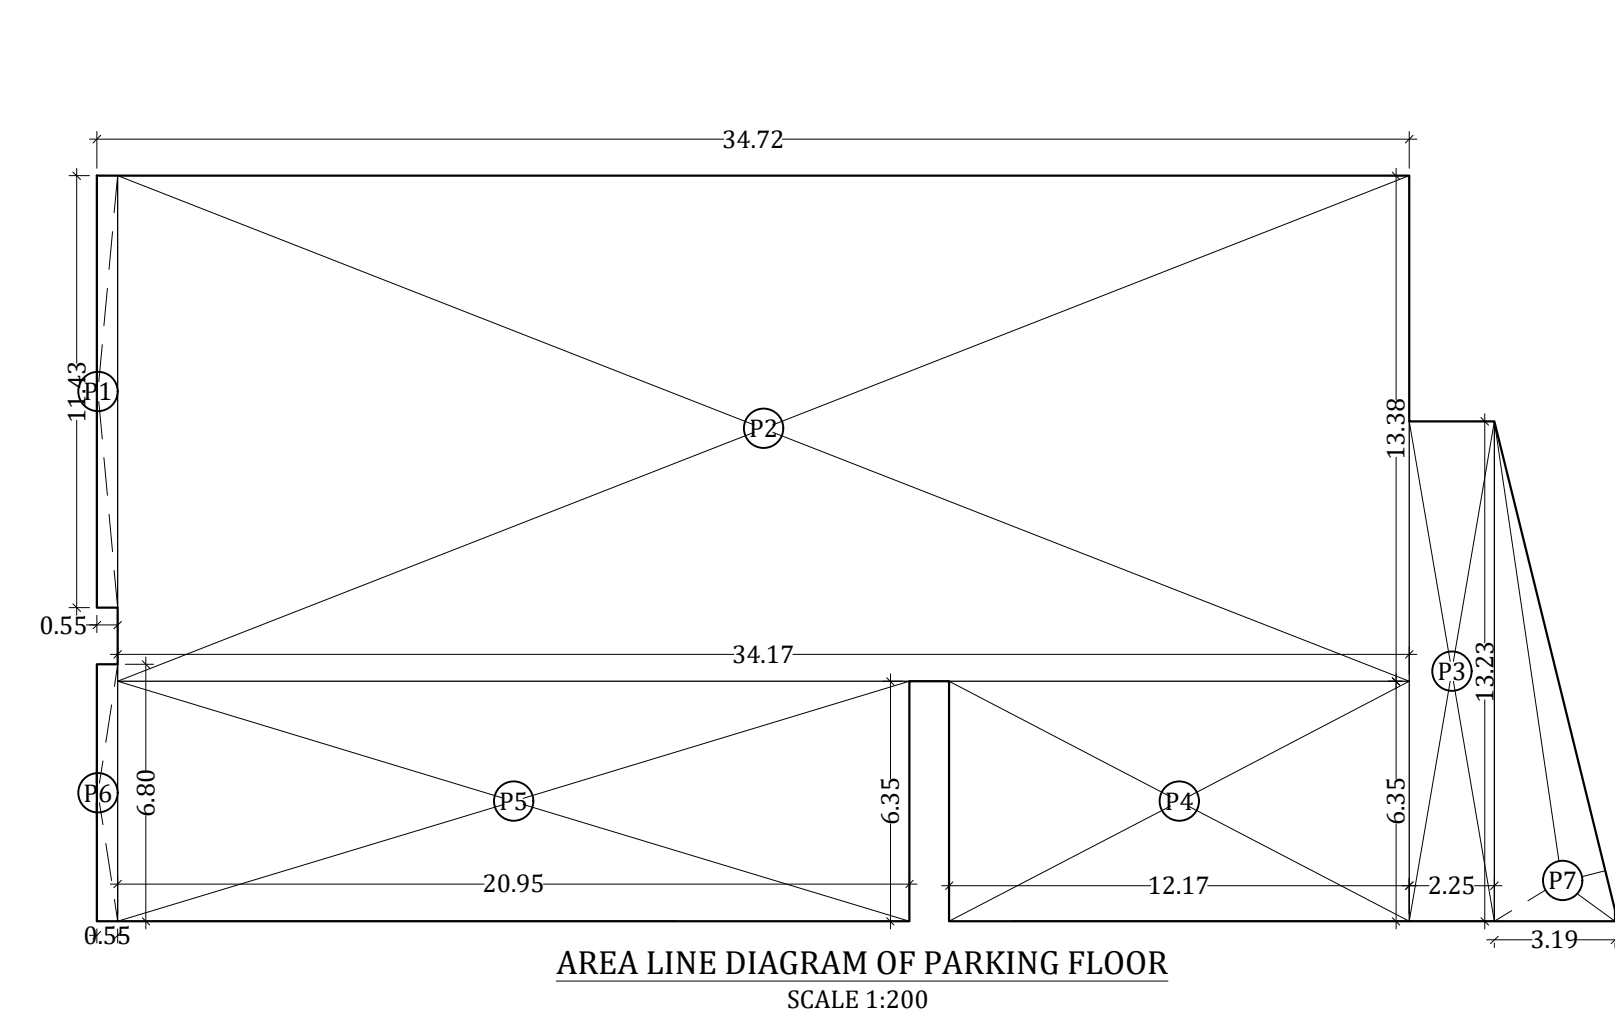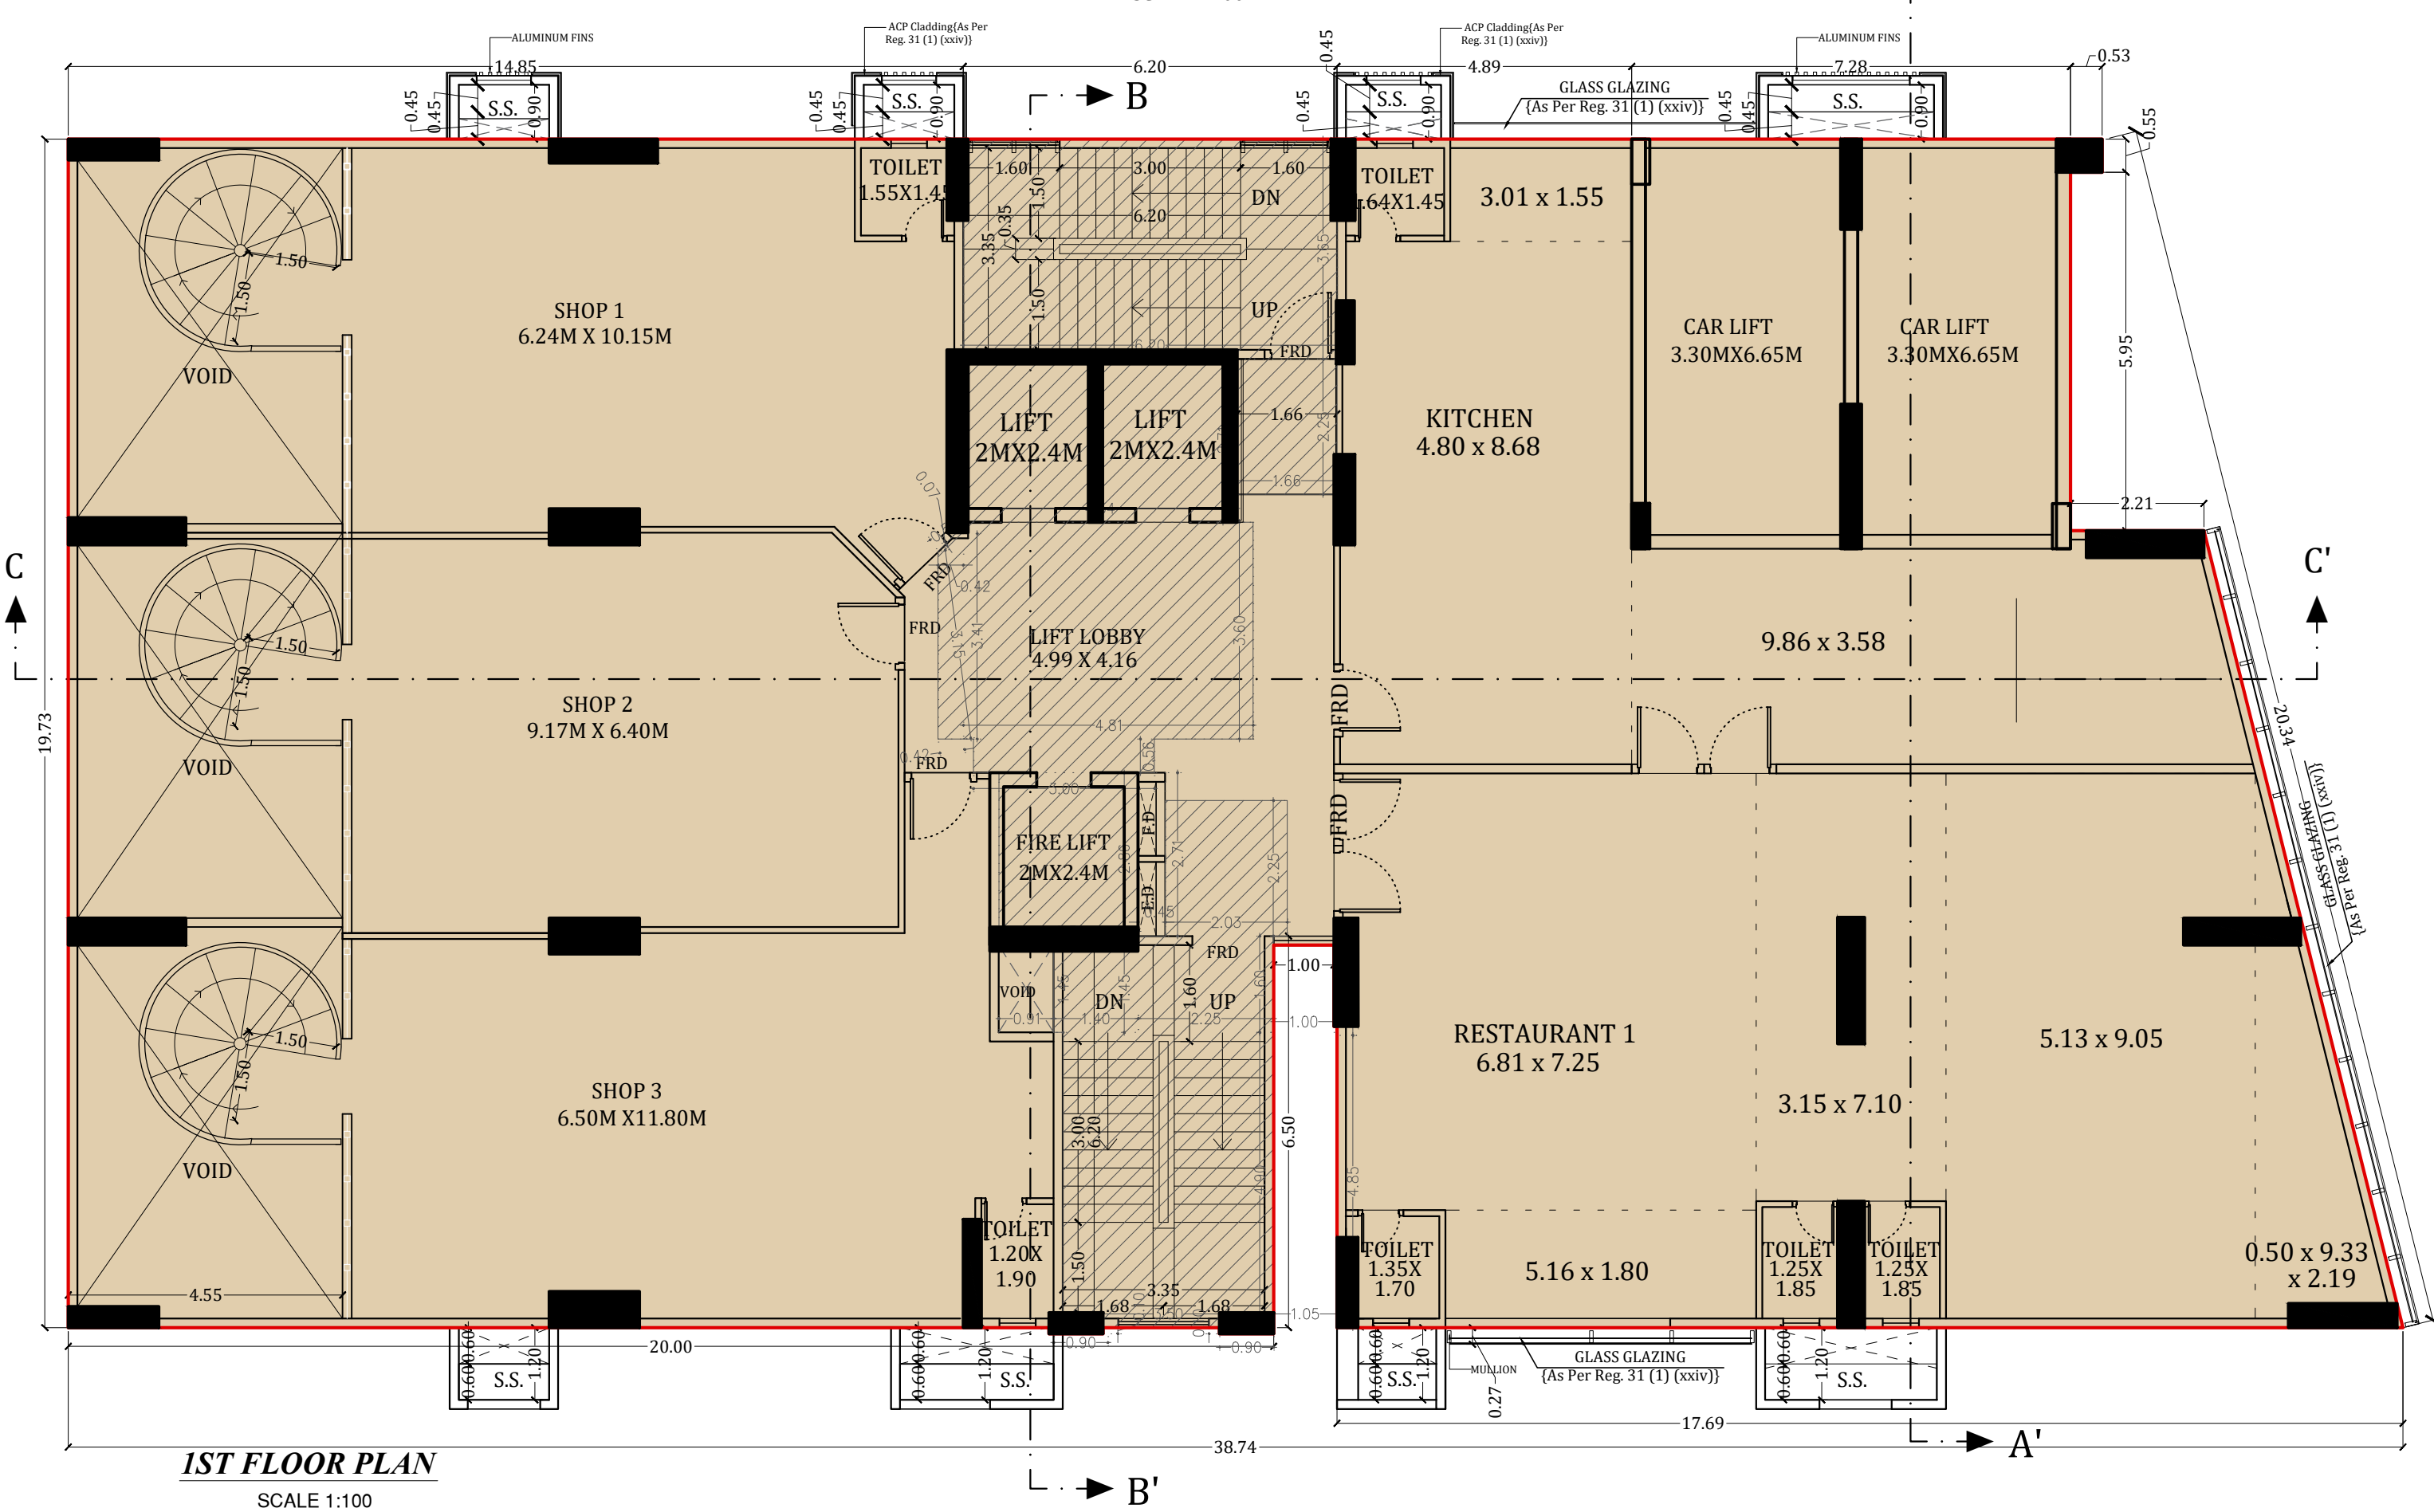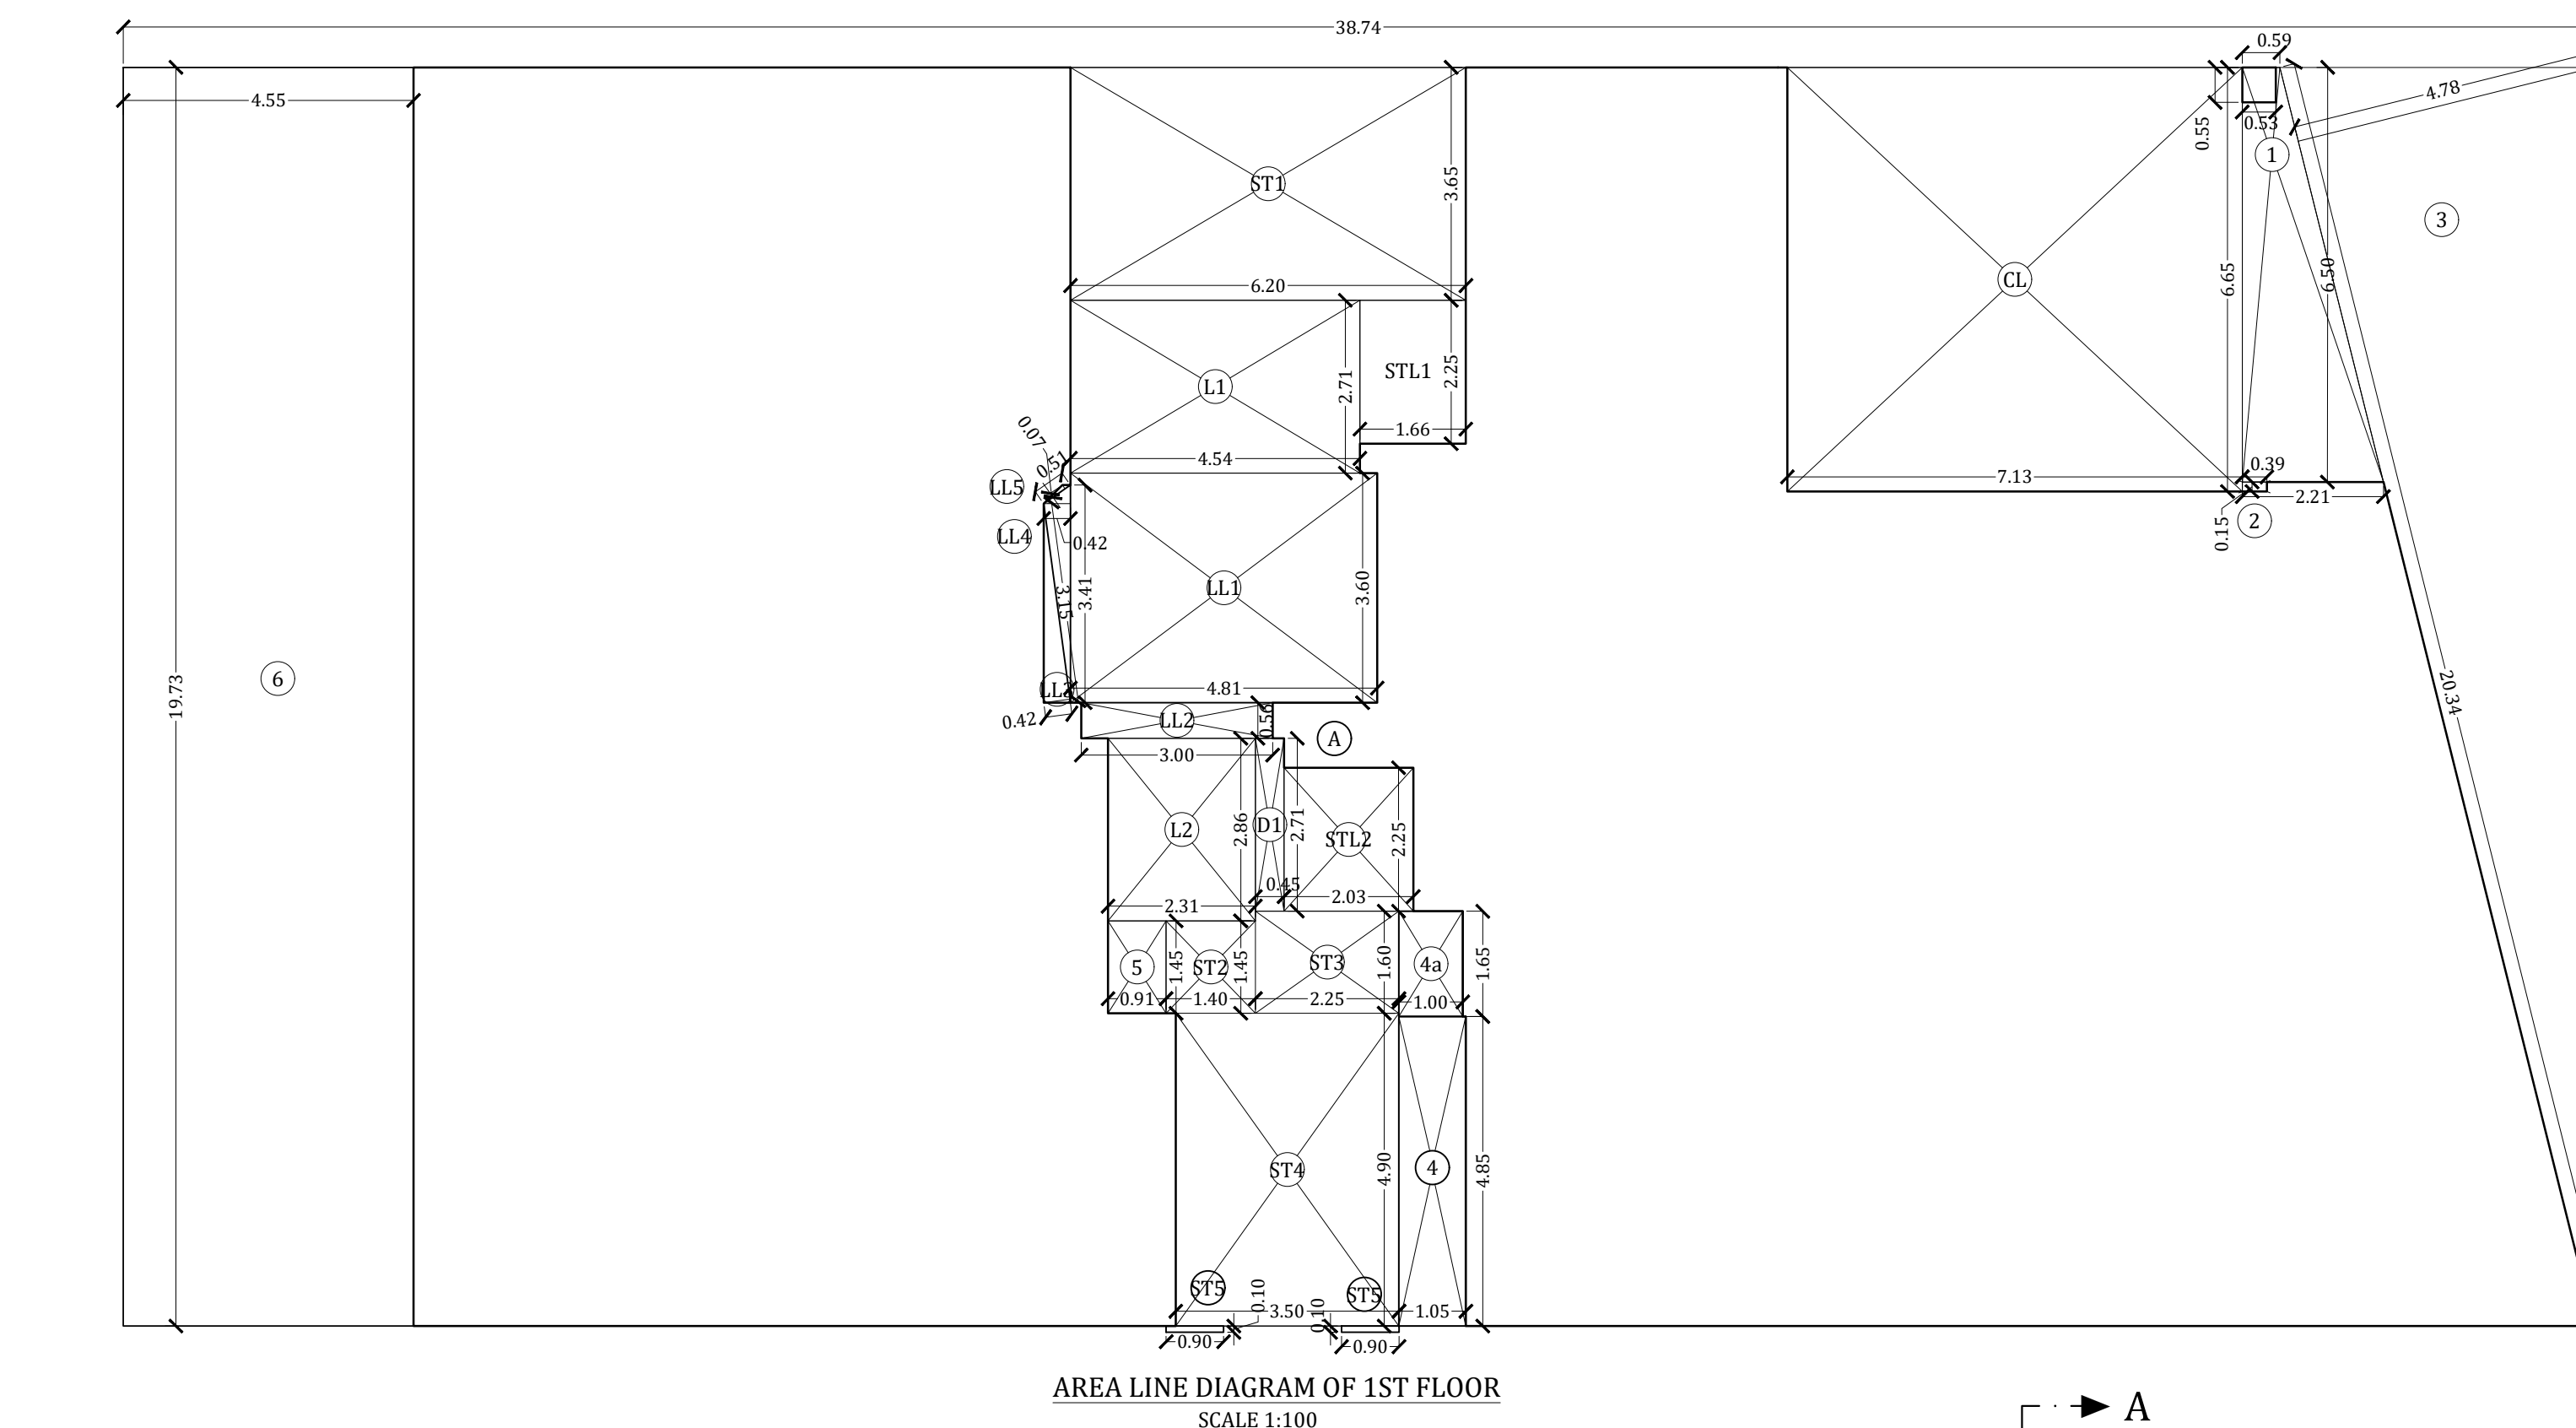

SERVANT TOILET PROPOSED AT MID LANDING LEVEL OF PARKING FLOOR OF 2.20 SQ.MT. TAKEN FREE


PARKING FLOOR AREA CALCULATION						
P1	0.55	X	11.43	X	1 NO	= 6.29 SQ.MT.
P2	34.17	X	13.38	X	1 NO	= 457.19 SQ.MT.
P3	2.25	X	13.23	X	1 NO	= 29.77 SQ.MT.
P4	12.17	X	6.35	X	1 NO	= 77.28 SQ.MT.
P5	20.95	X	6.35	X	1 NO	= 133.03 SQ.MT.
P6	0.55	X	6.80	X	1 NO	= 3.74 SQ.MT.
P7	(13.23 + 0.30) / 2		X	3.19	X	1 NO = 21.58 SQ.MT.
TOTAL PARKING FLOOR AREA						= 728.88 SQ.MT.


CARPET AREA FOR RESTAURANT							
RESTAURANT 1(1ST FLOOR)							
1	0.20	X	2.40	X	1 NO	=	0.48 SQ.MT.
2	6.81	X	7.25	X	1 NO	=	49.37 SQ.MT.
3	5.16	X	1.80	X	1 NO	=	9.29 SQ.MT.
4	3.15	X	7.10	X	1 NO	=	22.37 SQ.MT.
5	5.13	X	9.05	X	1 NO	=	46.43 SQ.MT.
6	1/2 X 9.33	X	2.19	X	1 NO	=	10.22 SQ.MT.
TOTAL ADDITION						=	138.16 SQ.MT.

RESTAURANT 1(2ND FLOOR)									
1		0.15	X	2.40	X	1 NO	=	0.36	SQ.MT.
2		6.81	X	7.20	X	1 NO	=	49.03	SQ.MT.
3		5.16	X	1.85	X	1 NO	=	9.55	SQ.MT.
4		3.15	X	7.05	X	1 NO	=	22.21	SQ.MT.
5		5.14	X	9.05	X	1 NO	=	46.52	SQ.MT.
6		1/2	X	9.33	X	2.19 X 1 NO	=	10.22	SQ.MT.
TOTAL ADDITION							=	137.89	SQ.MT.


RESTAURANT 2 (2ND FLOOR)								
1	6.18	X	1.60	X	1 NO	=	9.89	SQ.MT.
2	4.92	X	1.60	X	1 NO	=	7.87	SQ.MT.
3	14.53	X	8.77	X	1 NO	=	127.43	SQ.MT.
4	0.15	X	1.24	X	1 NO	=	0.19	SQ.MT.
TOTAL ADDITION						=	145.38	SQ.MT.

RESTAURANT AREA TOTAL					

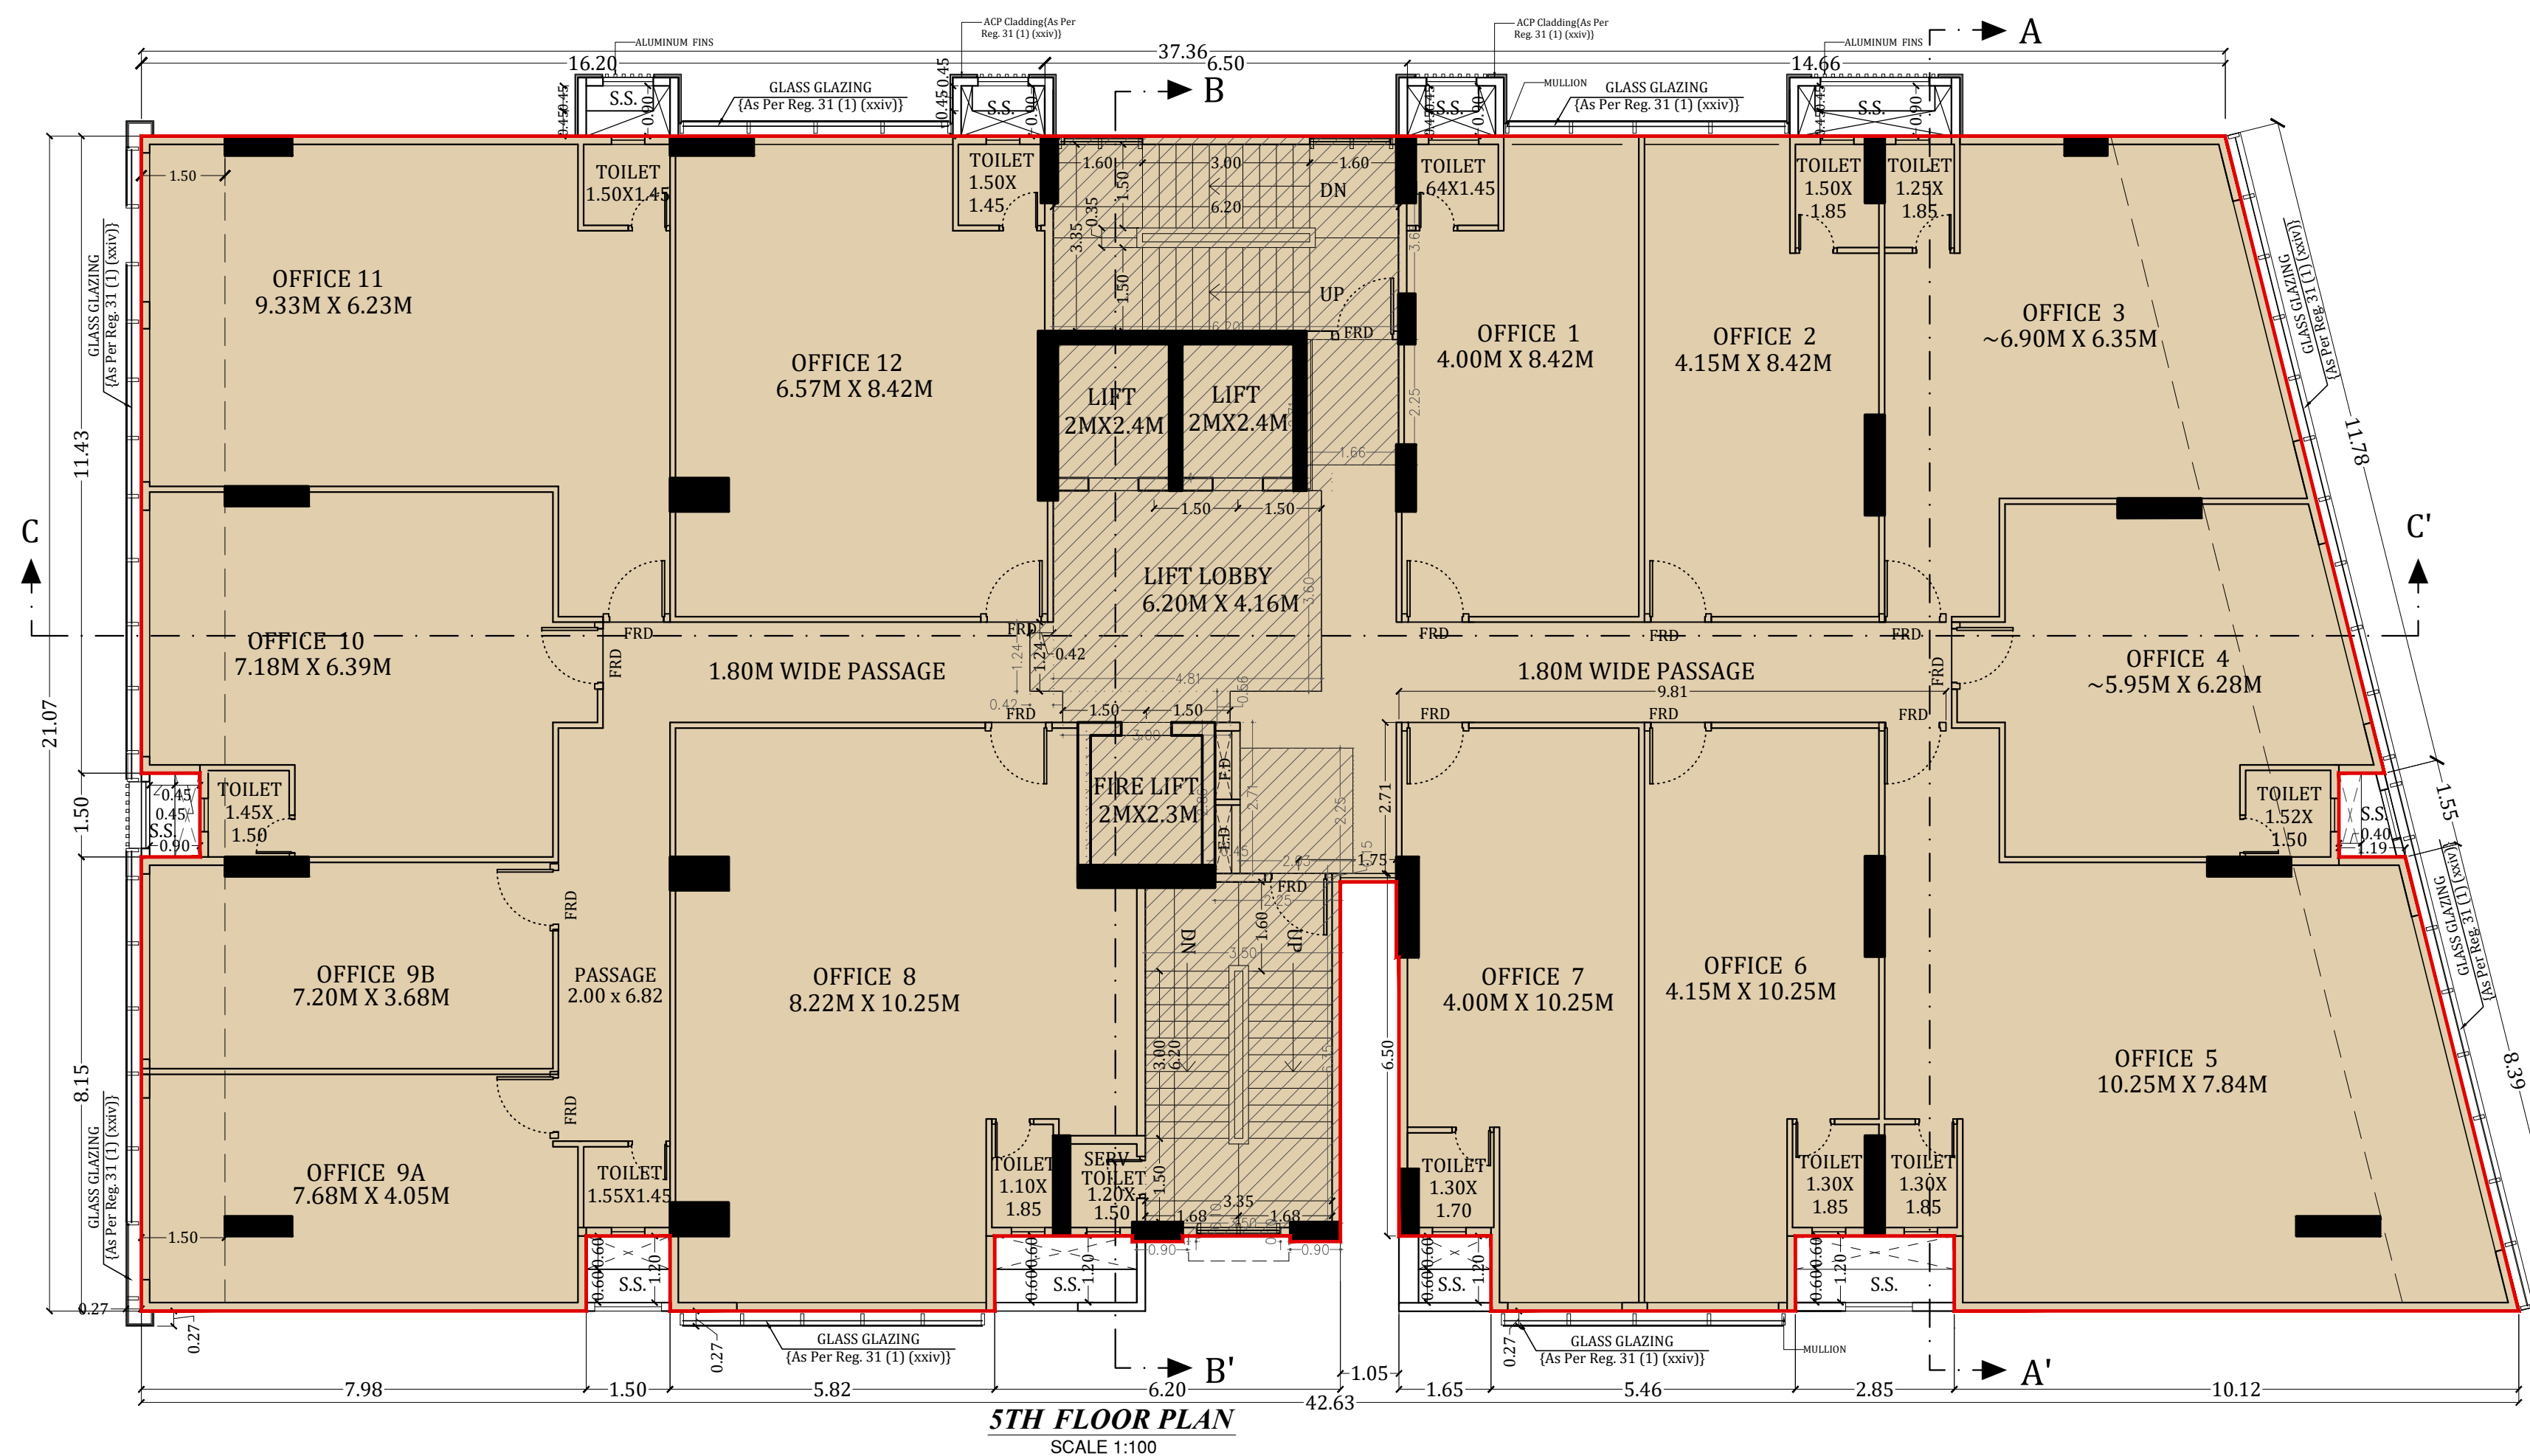


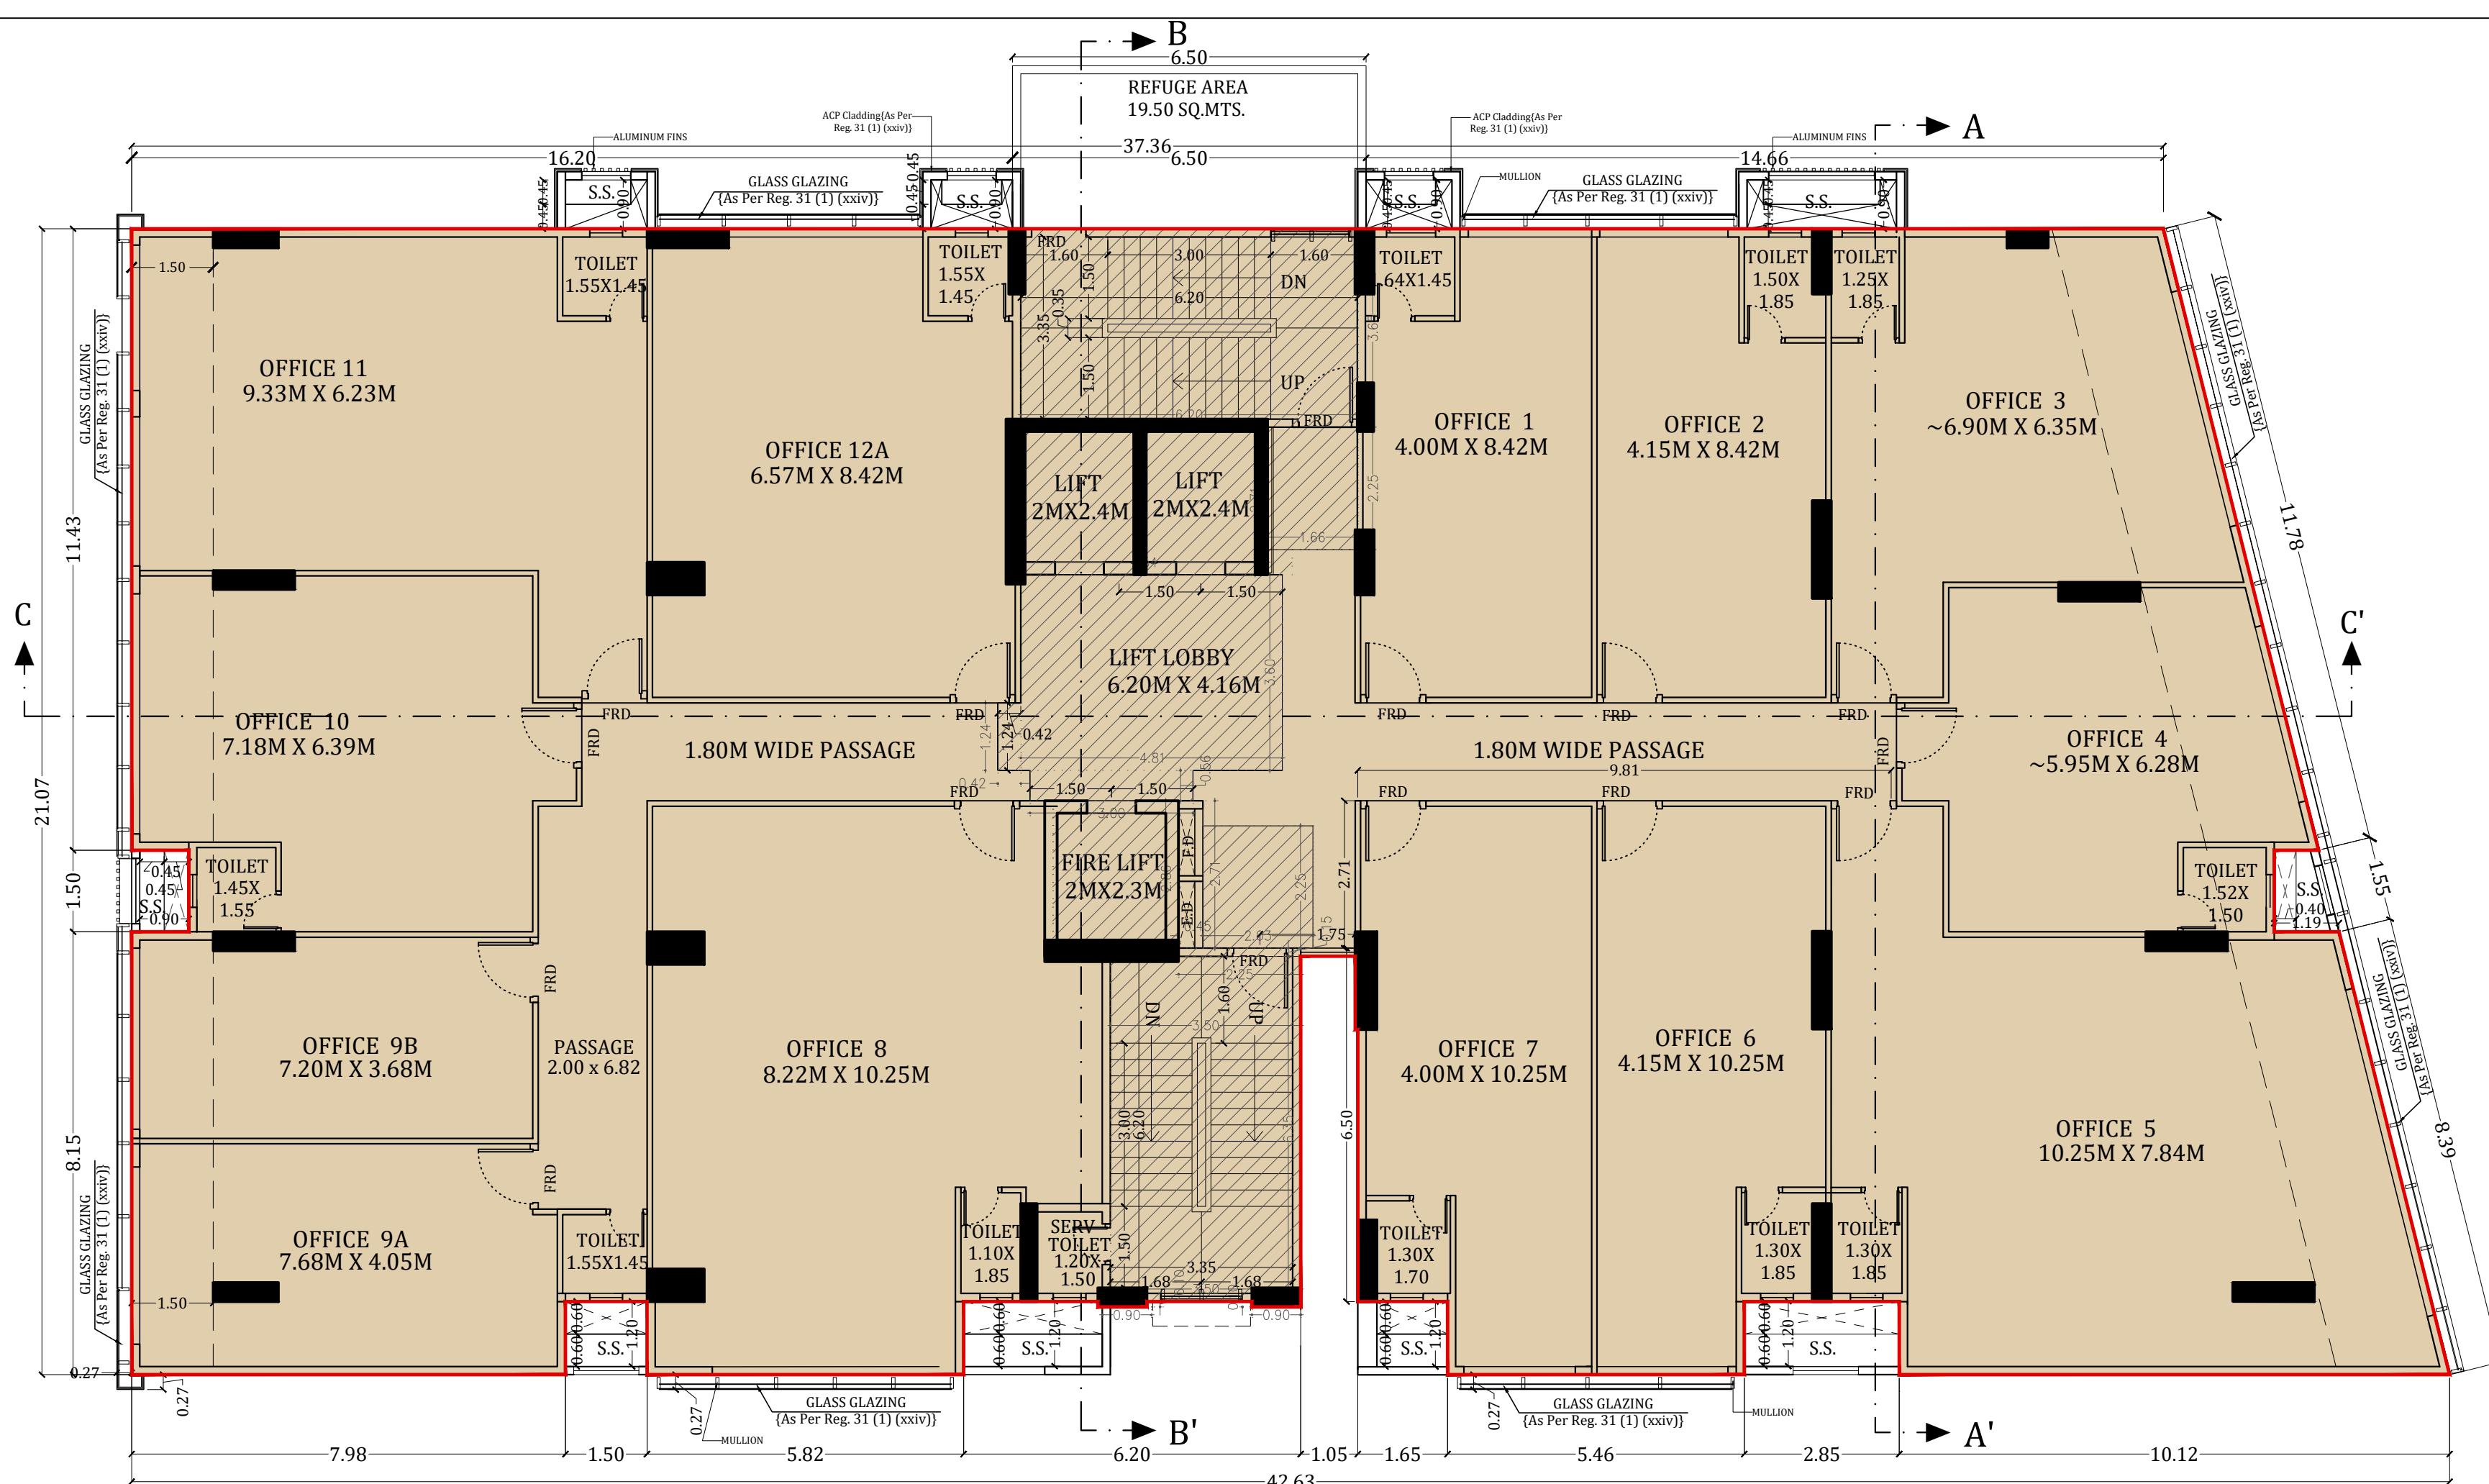


6TH FLOOR PLAN (MID LANDING REFUGE PLAN)
SCALE 1:100

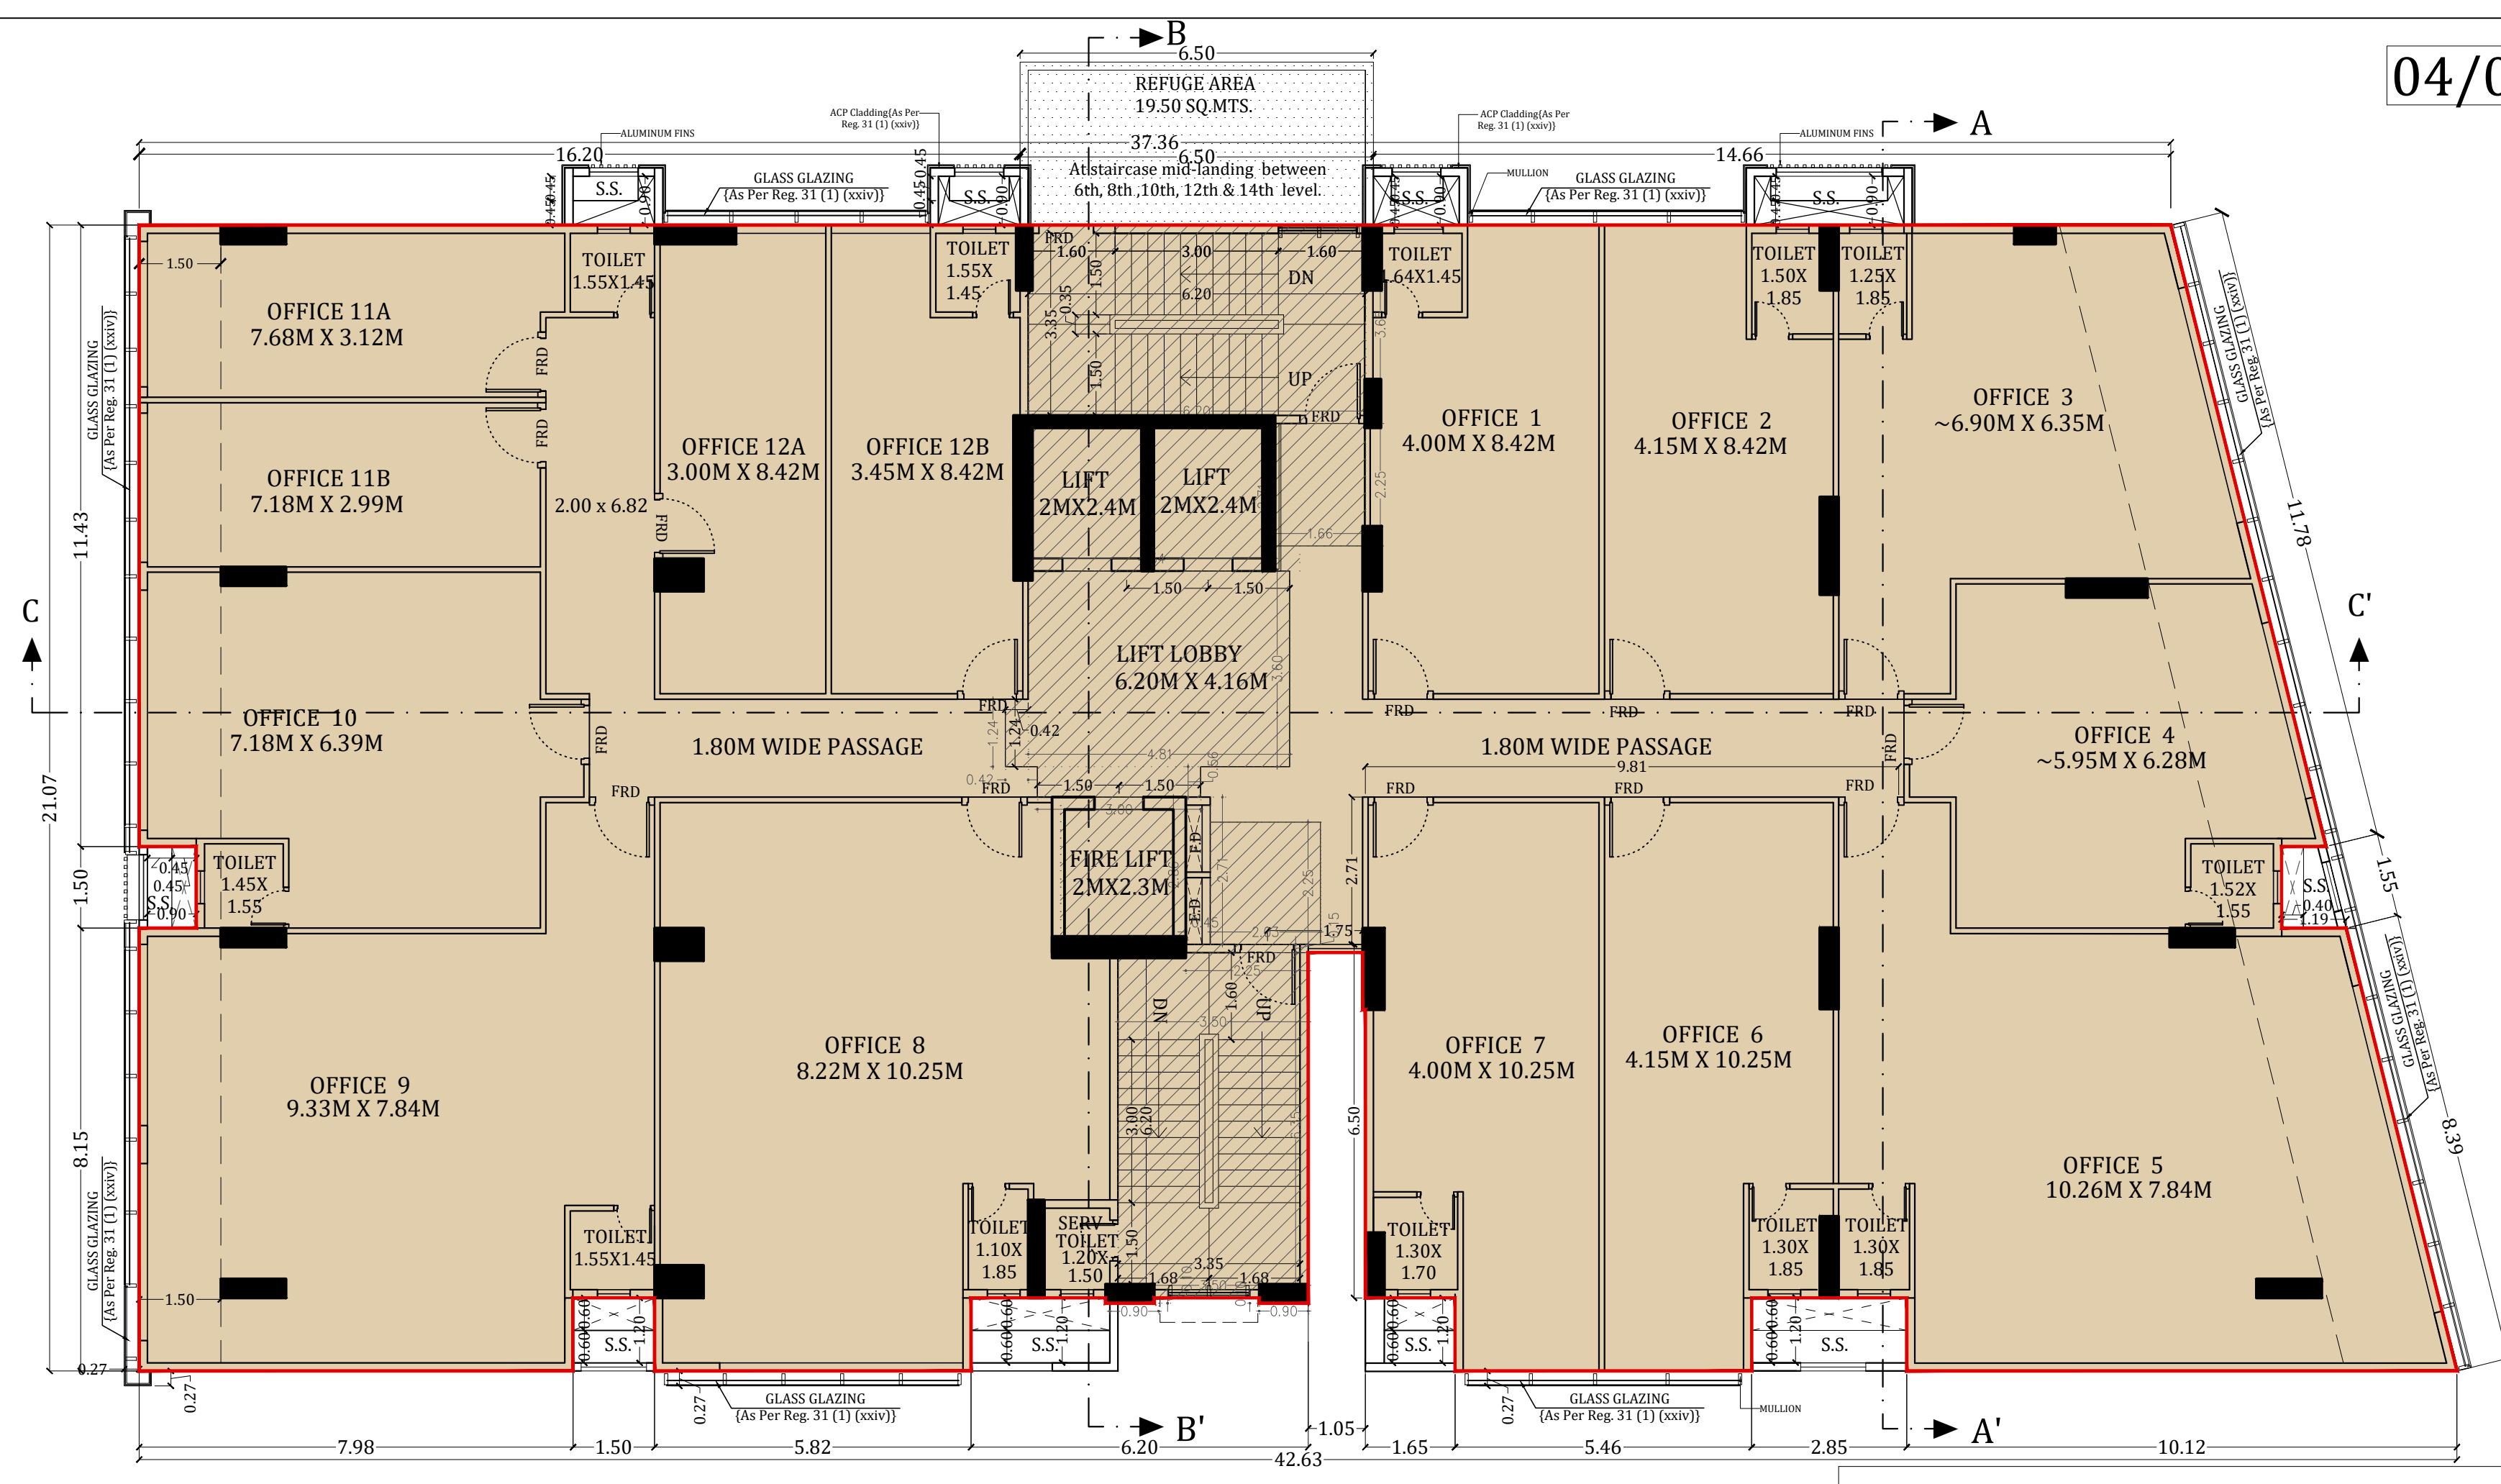

8TH FLOOR PLAN (MID LANDING REFUGE PLAN)
SCALE 1:100

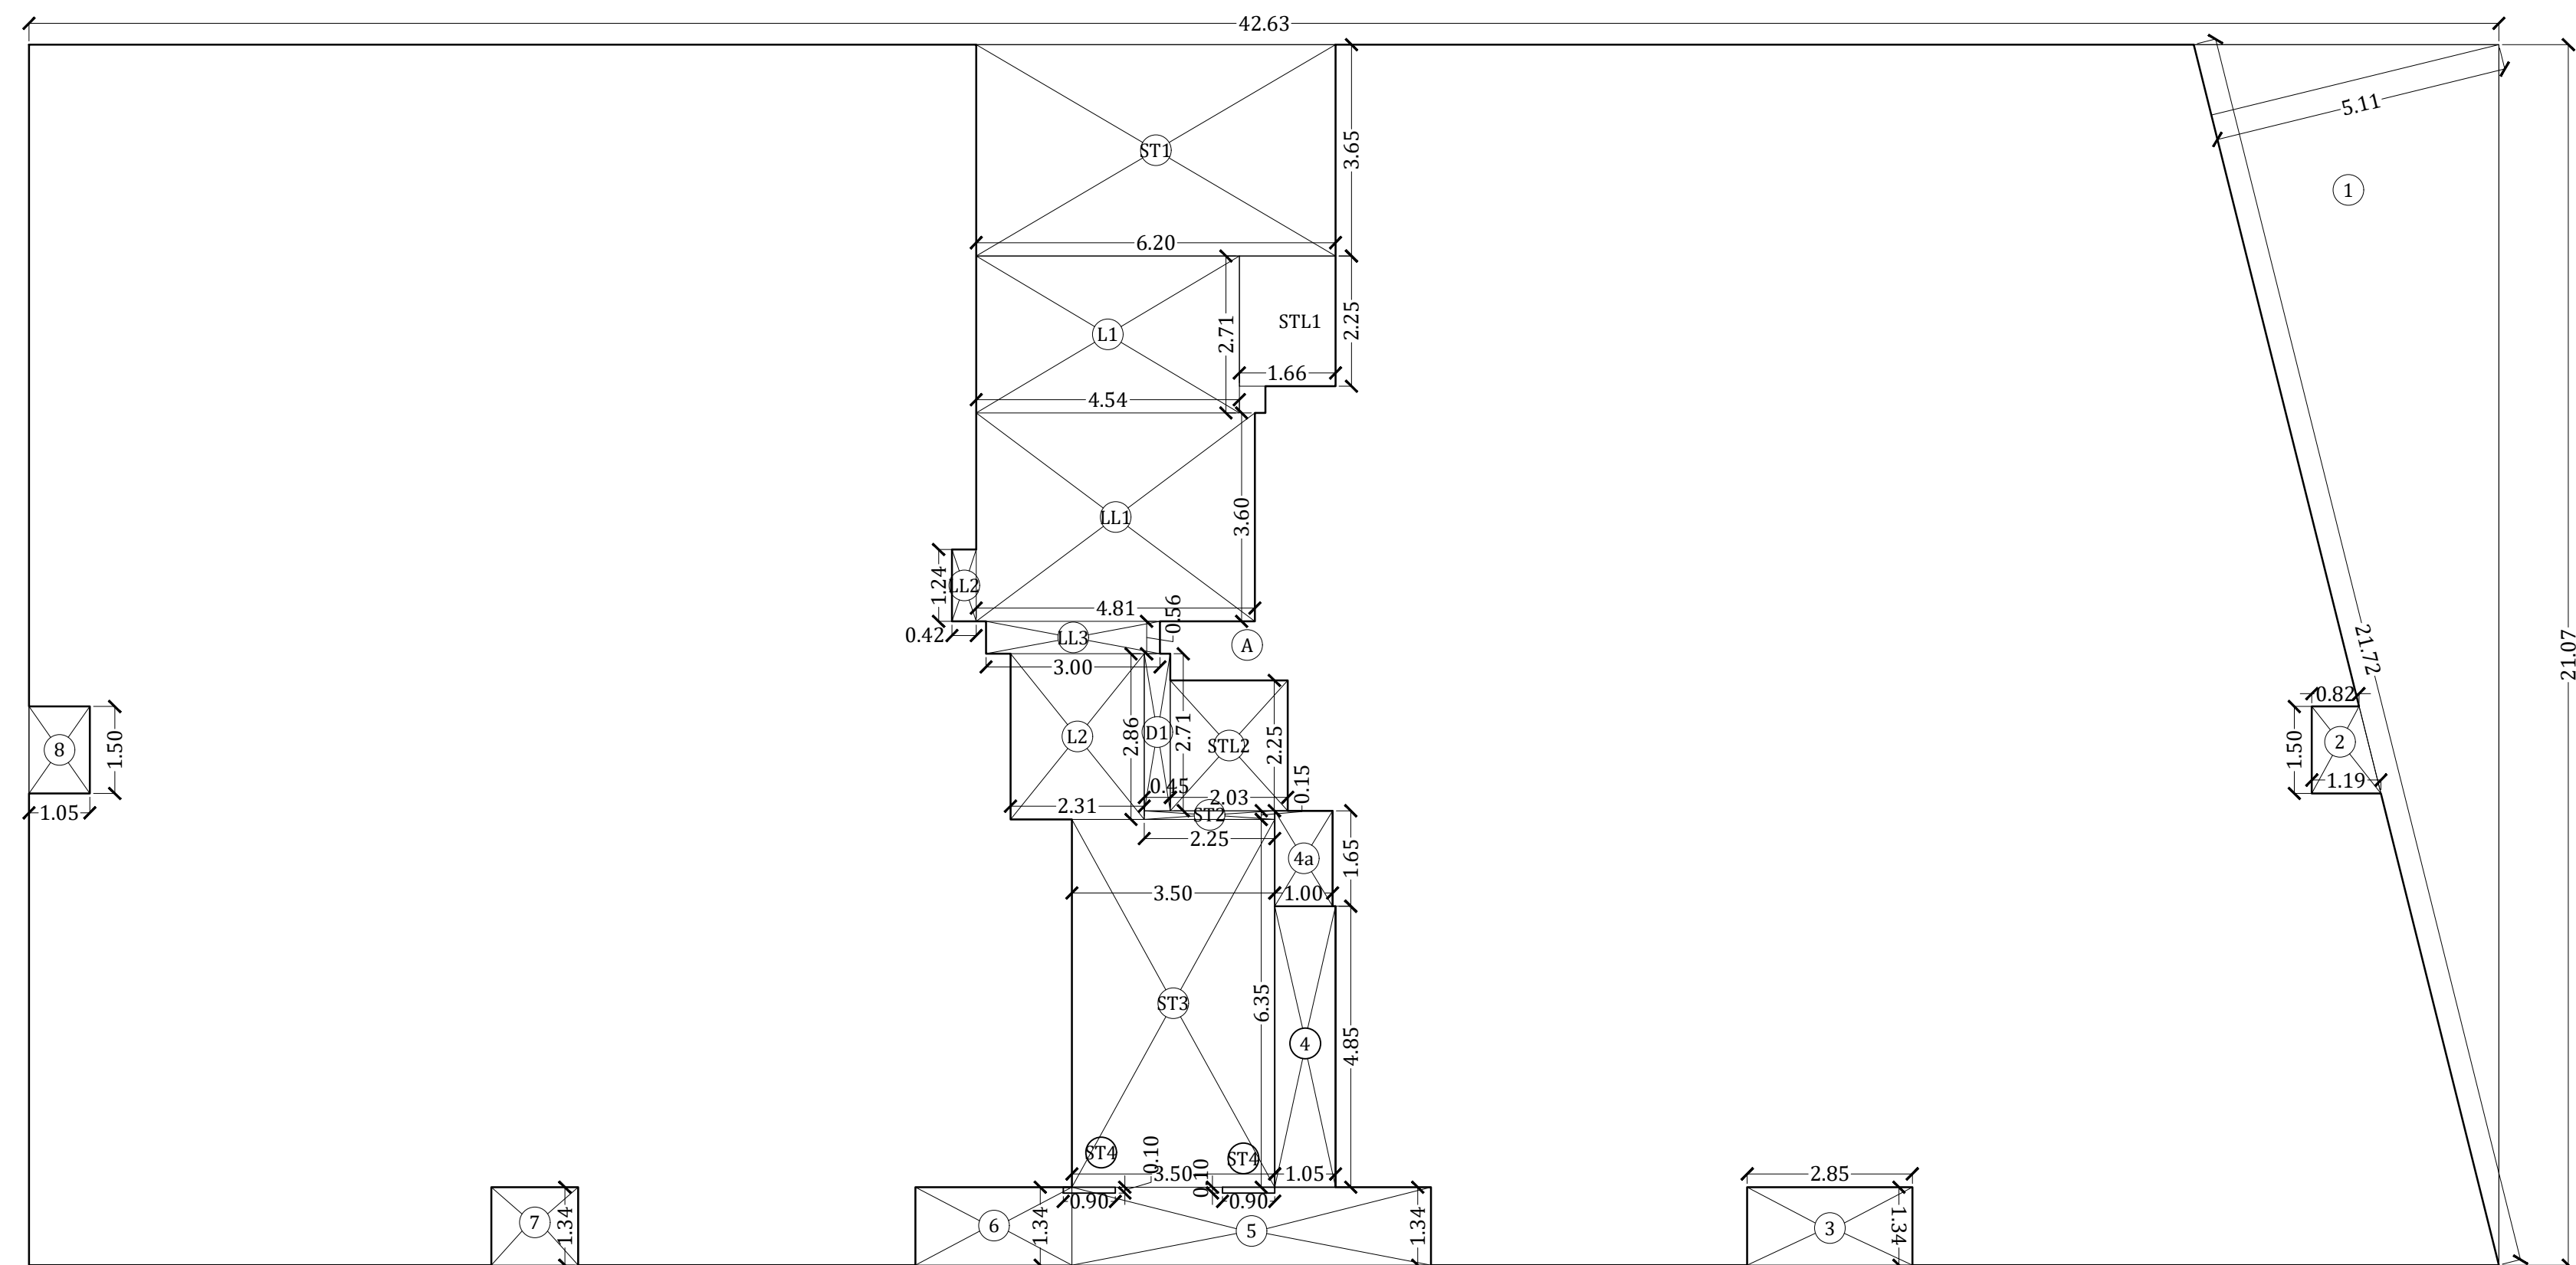

AREA LINE DIAGRAM OF TYPICAL FLOOR PLAN (5TH-15TH FLOOR)
SCALE 1:100

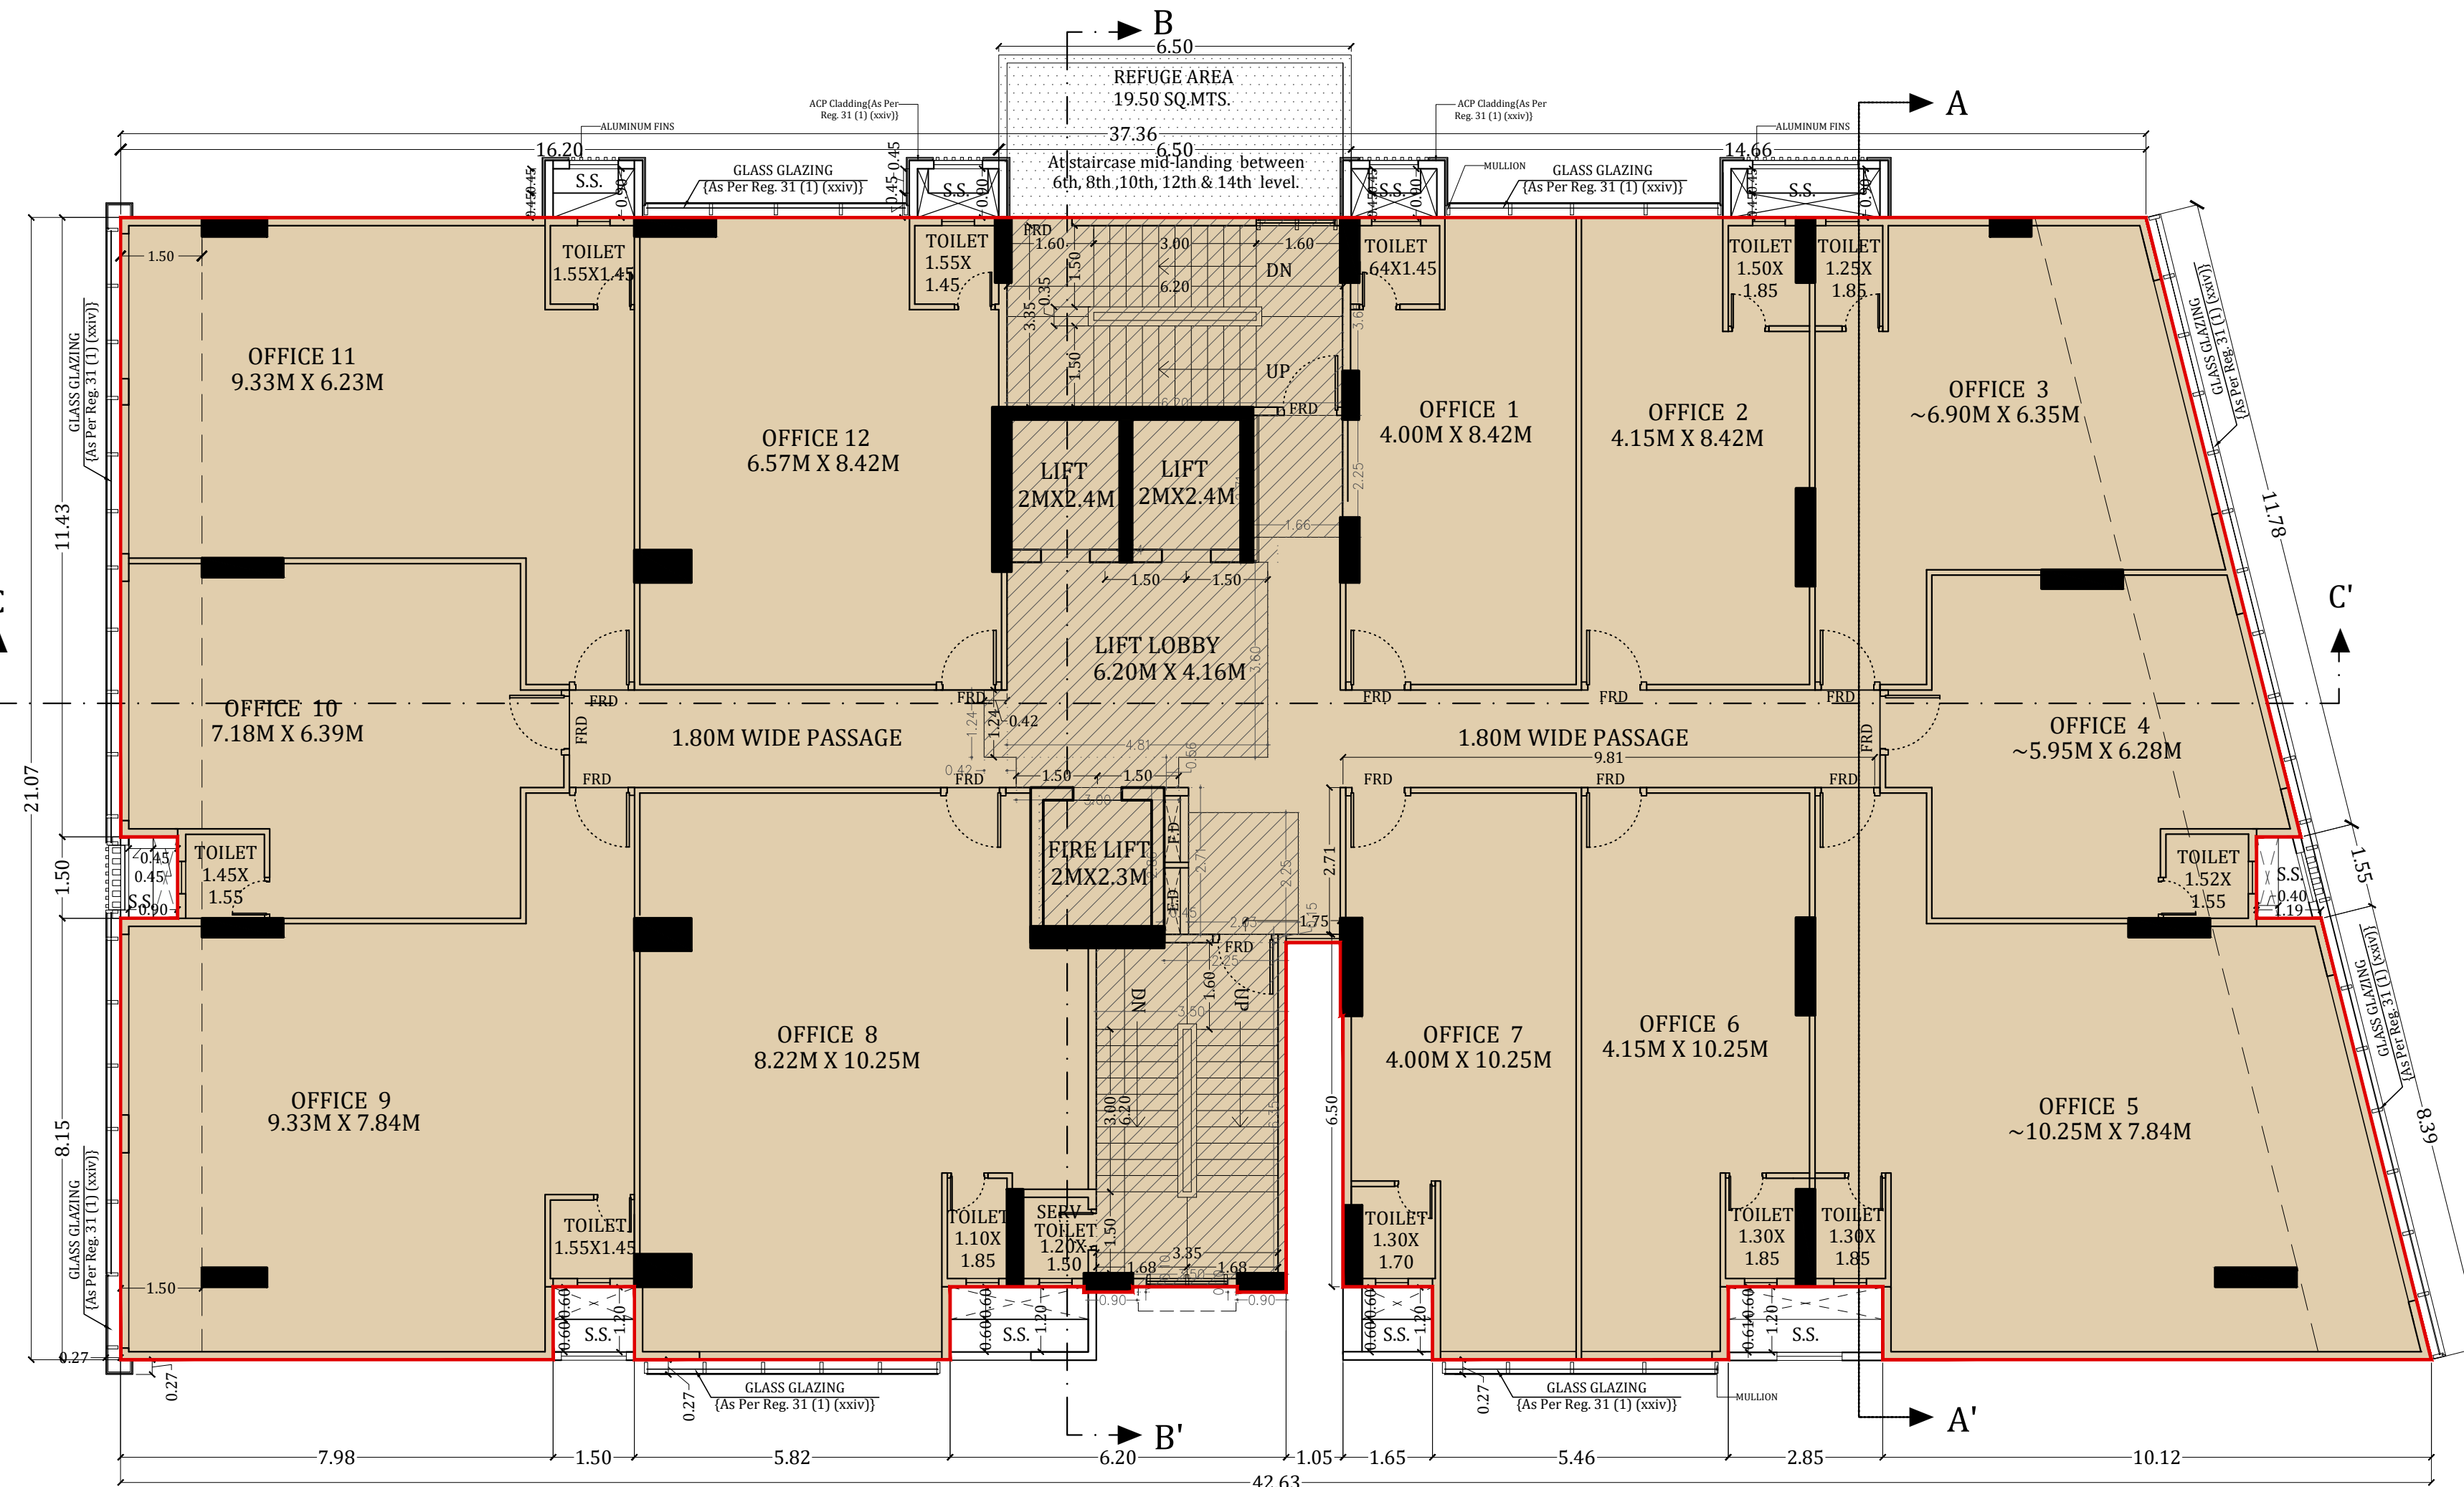

TYPICAL 10TH, 12TH & 14TH - MID LANDING REFUGE PLAN
SCALE 1:100

BUILT UP AREA CALCULATION


TYPICAL FLOOR (5TH-15TH)		
A	42.63 X 21.07 X 1 NO	= 898.21 SQ.MT.
TOTAL ADDITION		= 898.21 SQ.MT.

DEDUCTIONS		
1	0.50 X 21.72 X 1 NO	= 10.86 SQ.MT.
2	(0.82 + 1.19) / 2 X 1.50 X 1 NO	= 1.51 SQ.MT.
3	2.85 X 1.34 X 1 NO	= 3.82 SQ.MT.
4	1.05 X 4.85 X 1 NO	= 5.09 SQ.MT.
4a	1.00 X 1.65 X 1 NO	= 1.65 SQ.MT.
5	6.20 X 1.34 X 1 NO	= 8.31 SQ.MT.
ST4	-0.90 X 0.10 X 2 NOS	= -0.18 SQ.MT.
6	2.70 X 1.34 X 1 NO	= 3.62 SQ.MT.
7	1.50 X 1.34 X 1 NO	= 2.01 SQ.MT.
8	1.05 X 1.50 X 1 NO	= 1.58 SQ.MT.
TOTAL DEDUCTION		= 82.66 SQ.MT.
TOTAL BUILT UP AREA (X-Y1)		= 815.55 SQ.MT.

STAIRCASE, LIFT, LOBBY AREA CALCULATION		
ST1	6.20 X 3.65 X 1 NO	= 22.63 SQ.MT.
ST2	2.25 X 0.15 X 1 NO	= 0.34 SQ.MT.
ST3	3.50 X 6.35 X 1 NO	= 22.23 SQ.MT.
ST4	0.90 X 0.10 X 2 NOS	= 0.18 SQ.MT.
L1	4.54 X 2.71 X 1 NO	= 12.30 SQ.MT.
L2	2.31 X 2.86 X 1 NO	= 6.61 SQ.MT.
STL1	1.66 X 2.25 X 1 NO	= 3.74 SQ.MT.
STL2	2.03 X 2.25 X 1 NO	= 4.57 SQ.MT.
L11	4.81 X 3.60 X 1 NO	= 17.32 SQ.MT.
L12	0.42 X 1.24 X 1 NO	= 0.52 SQ.MT.
L13	3.00 X 0.56 X 1 NO	= 1.68 SQ.MT.
TOTAL STAIRCASE, LIFT, LOBBY AREA		= 92.12 SQ.MT.

DUCT AREA CALCULATION		
D1	0.45 X 2.71 X 1 NOS	= 1.22 SQ.MT.
TOTAL DUCT AREA		= 1.22 SQ.MT.

NET BUILT UP AREA (X1-Y2-Y3)		
		= 722.21 SQ.MT.

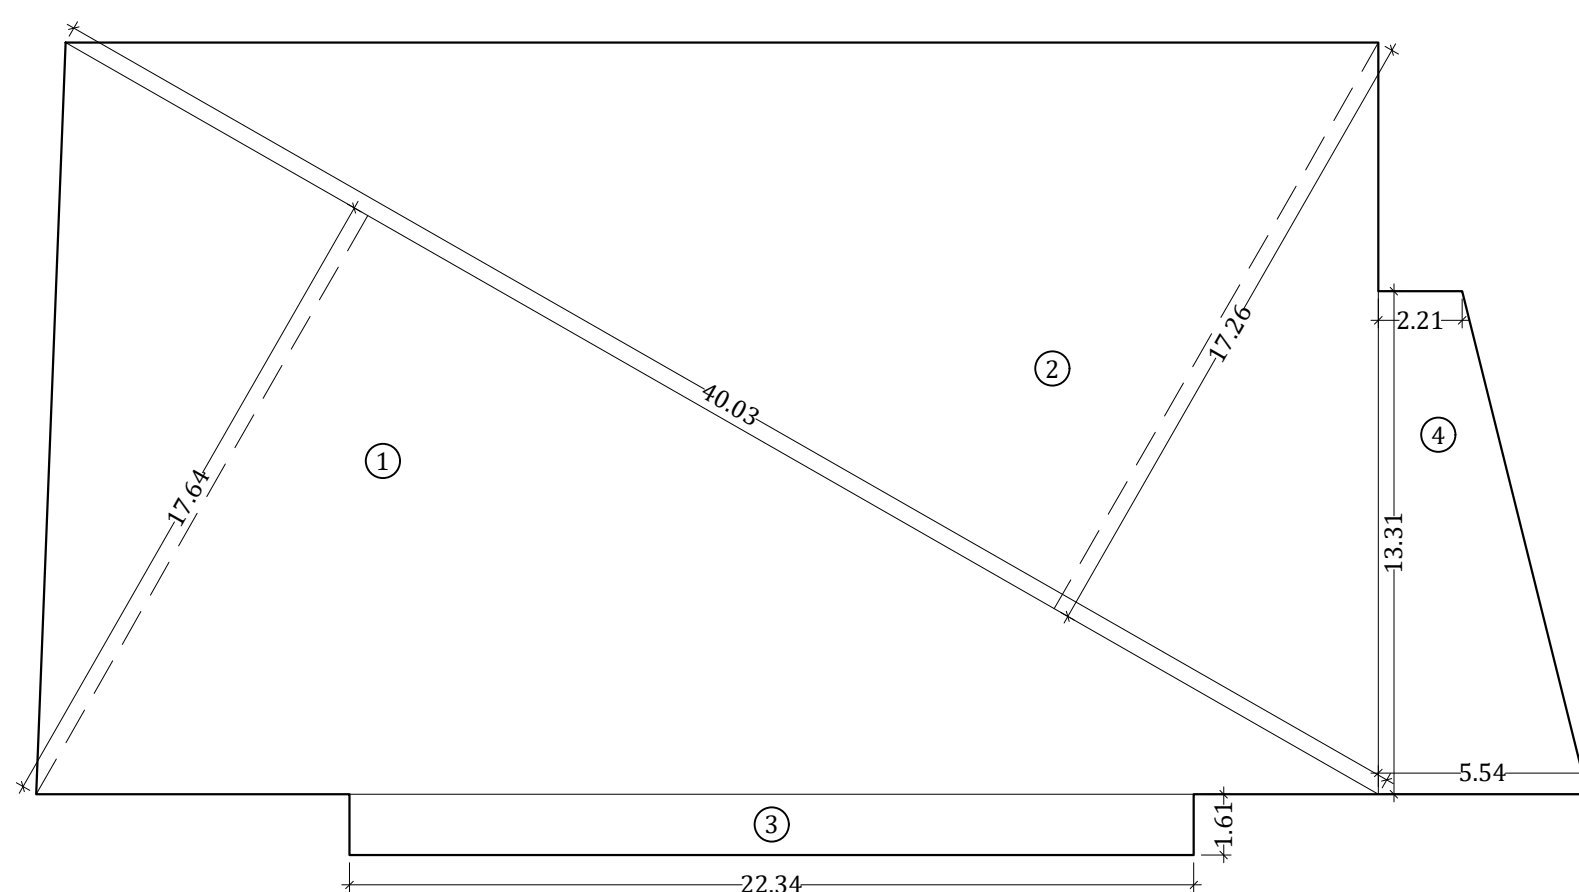

AREA LINE DIAGRAM OF BASEMENT FLOOR
SCALE 1:200


BASEMENT AREA CALCULATION		
1	40.03 X 17.64 X 0.50 X 1 NO	= 353.06 SQ.MT.
2	40.03 X 17.26 X 0.50 X 1 NO	= 345.46 SQ.MT.
3	22.34 X 1.61 X 1 NO	= 35.97 SQ.MT.
4	(2.21+5.54) / 2 X 13.31 X 1 NO	= 51.58 SQ.MT.
TOTAL DEDUCTION		= 786.07 SQ.MT.

VENTILATION DUCT AREA CALCULATION		
1	1.05 X 6.35 X 1 NO	= 6.67 SQ.MT.
2	22.34 X 1.69 X 1 NO	= 37.75 SQ.MT.
3	(1.49+1.79) / 2 X 1.20 X 1 NO	= 1.97 SQ.MT.
TOTAL VENTILATION DUCT PROPOSED		= 46.39 SQ.MT.

TOTAL VENTILATION DUCT REQUIRED 2.5% OF BASEMENT AREA = 786.07 X 2.5% = 19.65 SQ.MT.

AREA LINE DIAGRAM OF VENTILATION CUTOUT
SCALE 1:100

REFUGE AREA CALCULATION		
R1	6.50 X 3.00 X 1 NO	= 19.50 SQ.MT.
TOTAL REFUGE AREA		= 19.50 SQ.MT.

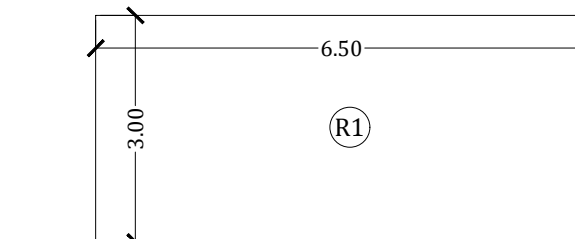

PROFORMA - B

CONTENTS OF SHEET

TYPICAL FLOOR PLAN 5TH - 15TH, BUA DIAGRAM & CALCULATION
6TH FLOOR PLAN
8TH, 10TH FLOOR PLAN
12TH, 14TH FLOOR PLAN

STAMP OF APPROVAL OF PLANS

THIS CANCELS APPROVALS TO THE PREVIOUS PLANS
SANCTIONED UNDER NO.CHE/ES/5513/L/337/NEW
DATED 24.04.2023

APPROVED SUBJECT TO CONDITIONS MENTIONED IN THIS
OFFICE LETTER NO. CHE/ES/5513/L/337/NEW

NARENDRA
MADHUKAR
KOTHE
EXECUTIVE ENGINEER BLDG. PROP - I

Sagar
Prasad
Manjekar
S.E. (B.P.) L/W

SANDEEP
ATMARA
M KOLHE
A.E. (B.P.) L & N

STAMP OF DATE OF RECEIPT OF PLANS

DESCRIPTION OF PROPOSAL & PROPERTY

PROPOSED BUILDING ON PROPERTY BEARING
C.T.S. NO - 4/2 OF PROPERTY, AT VILLAGE - MOHILL,
TAL - KURLA ON SAKIVIHAR ROAD. KURLA (W).

NAME OF OWNER

JATIN
VALJIBHAI
DAISARIA

Digitally signed by
JATIN VALJIBHAI
DAISARIA
Date: 2024.01.24
13:34:05 +05'30'

M/S. SKYBLU DEVELOPERS



SIGN NAME & ADDRESS OF ARCHITECT

MANOJ
VALJIBHAI
DAISARIA
Digitally signed by MANOJ
VALJIBHAI DAISARIA
Date: 2024.01.24 13:40:19
+05'30'

DAISARIA
Architects
801, SKYLINE EPTTOME, KIRLO ROAD,
NEAR JOLLY CHMCHANA, VIDYAVIHAR (WEST),
MUMBAI - 400086
TEL : 022 - 40110504

M.V. DAISARIA

NORTH LINE	REMARKS	JOB NO: B49	SCALE: AS SHOWN
AMENDED	DRG. NO: 04	DRAWN BY: Darshana	
	DATE: 2024.01.22	CHK. BY: Jignesh S.	

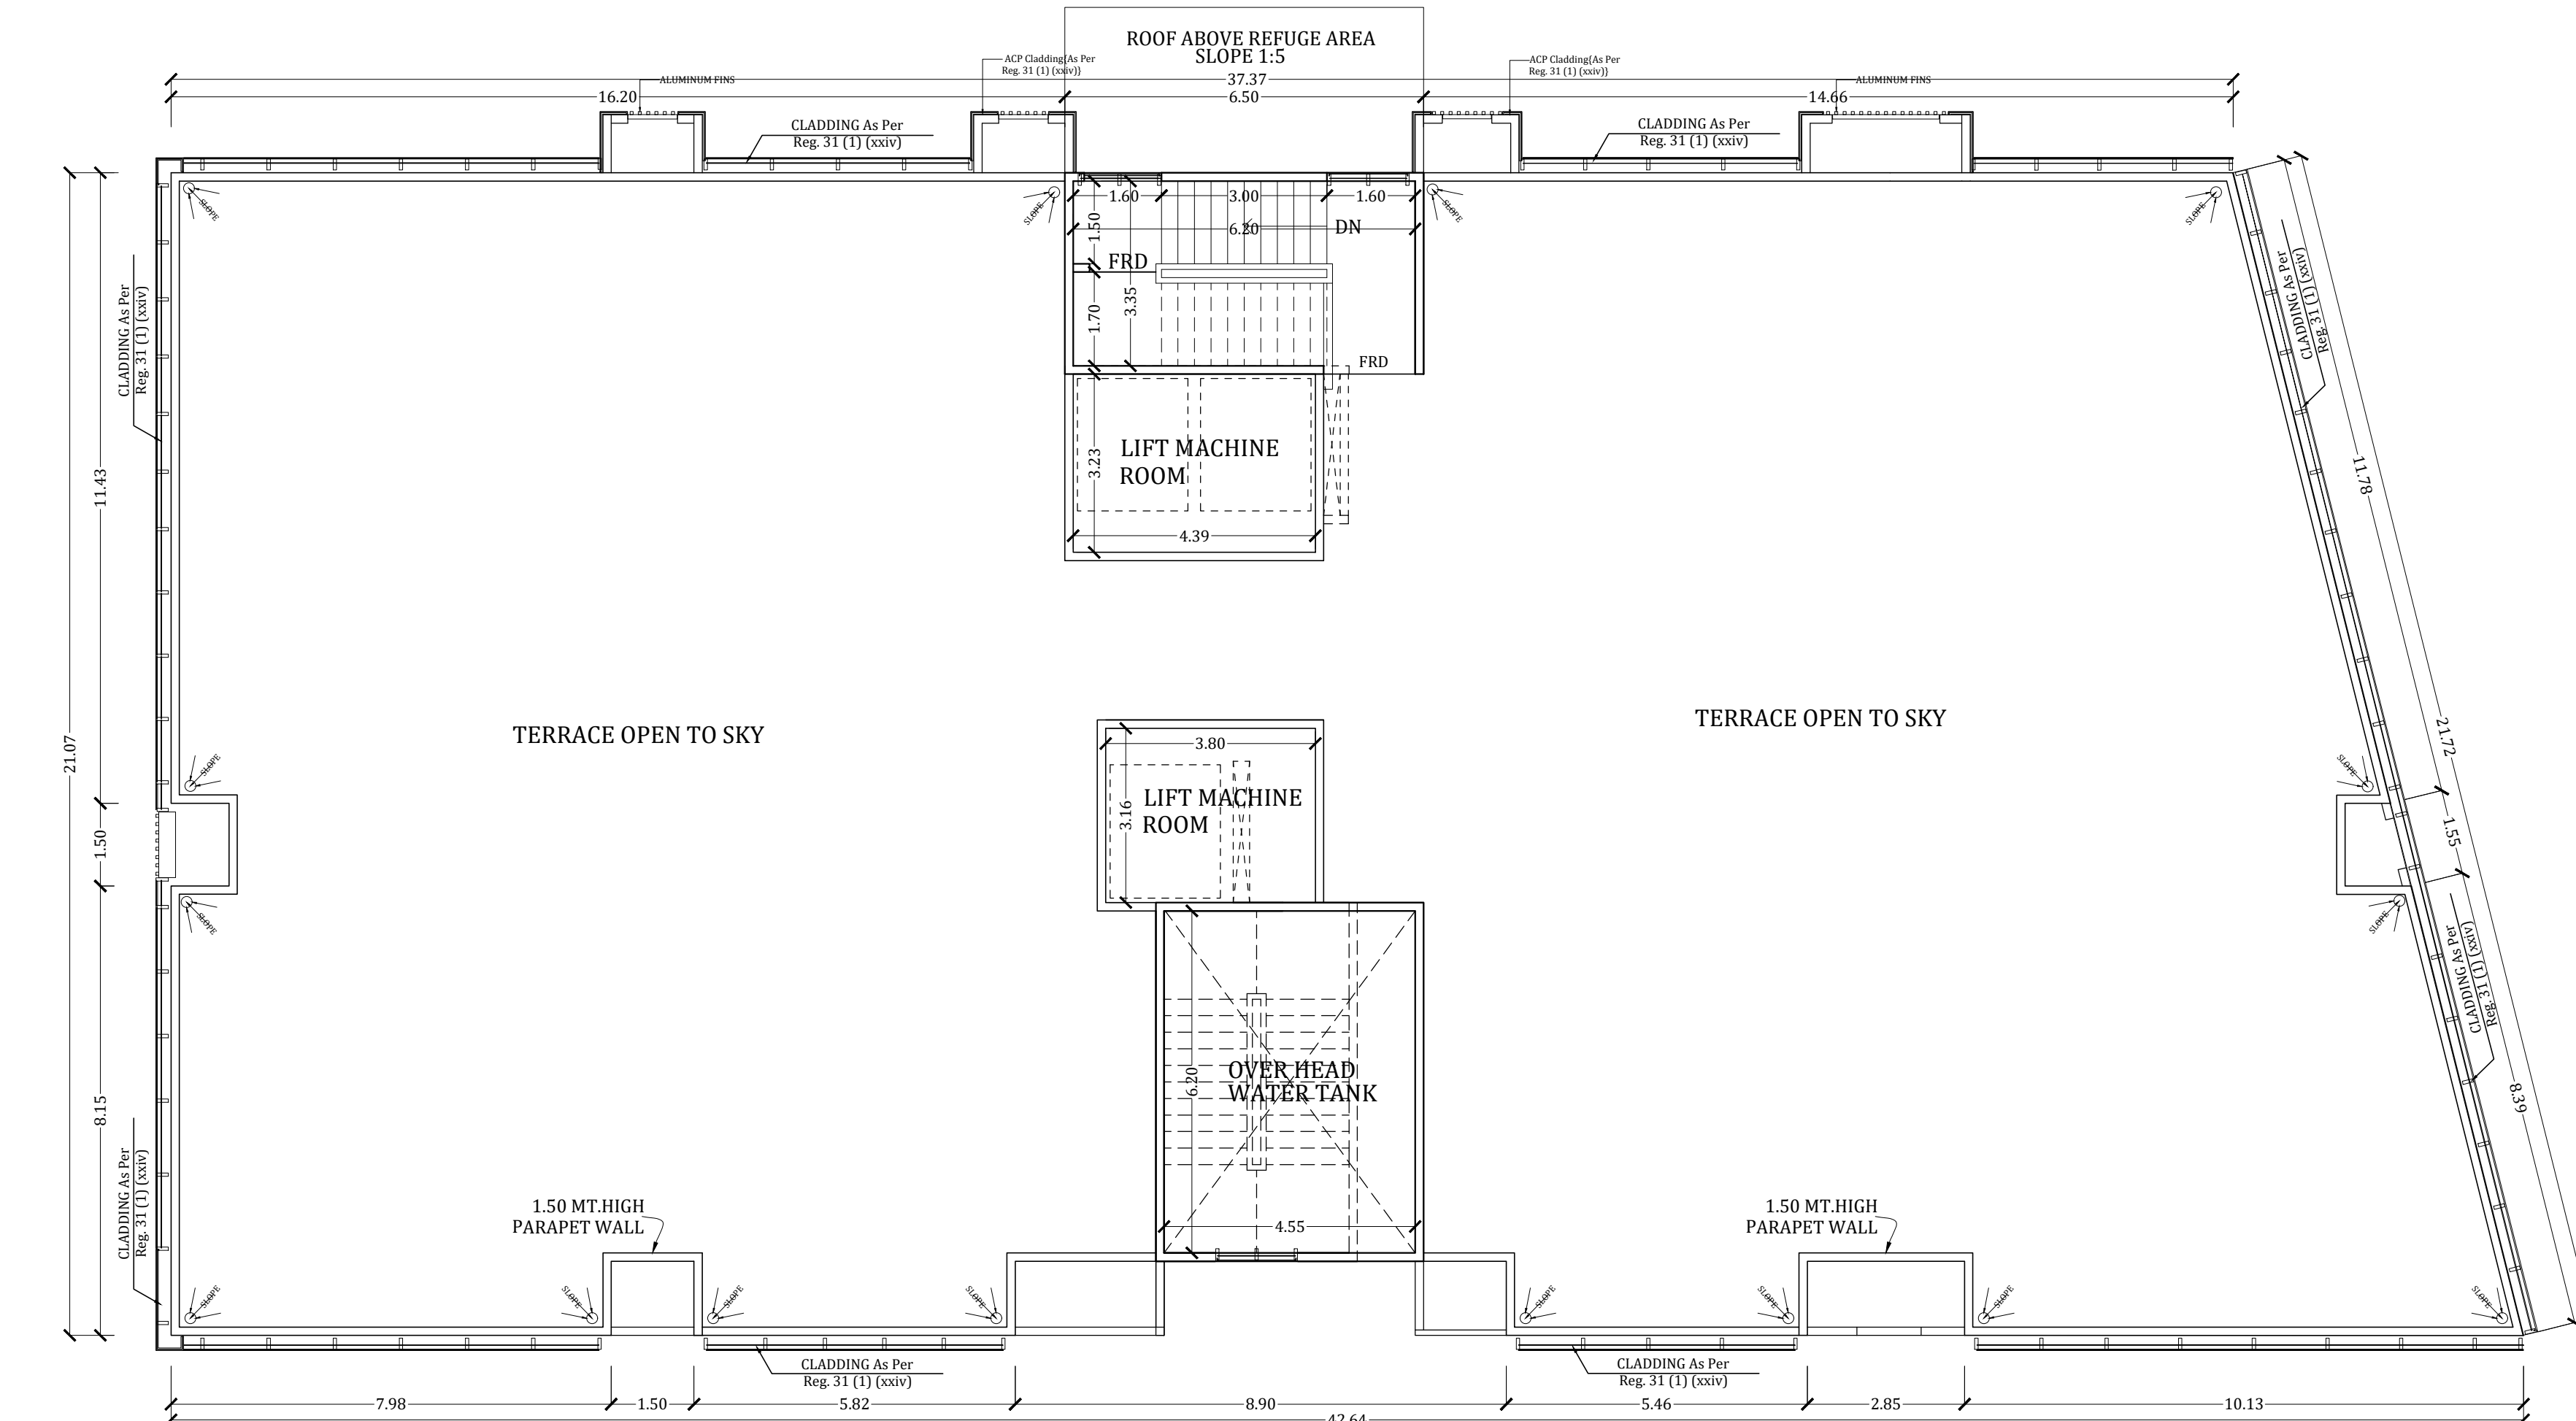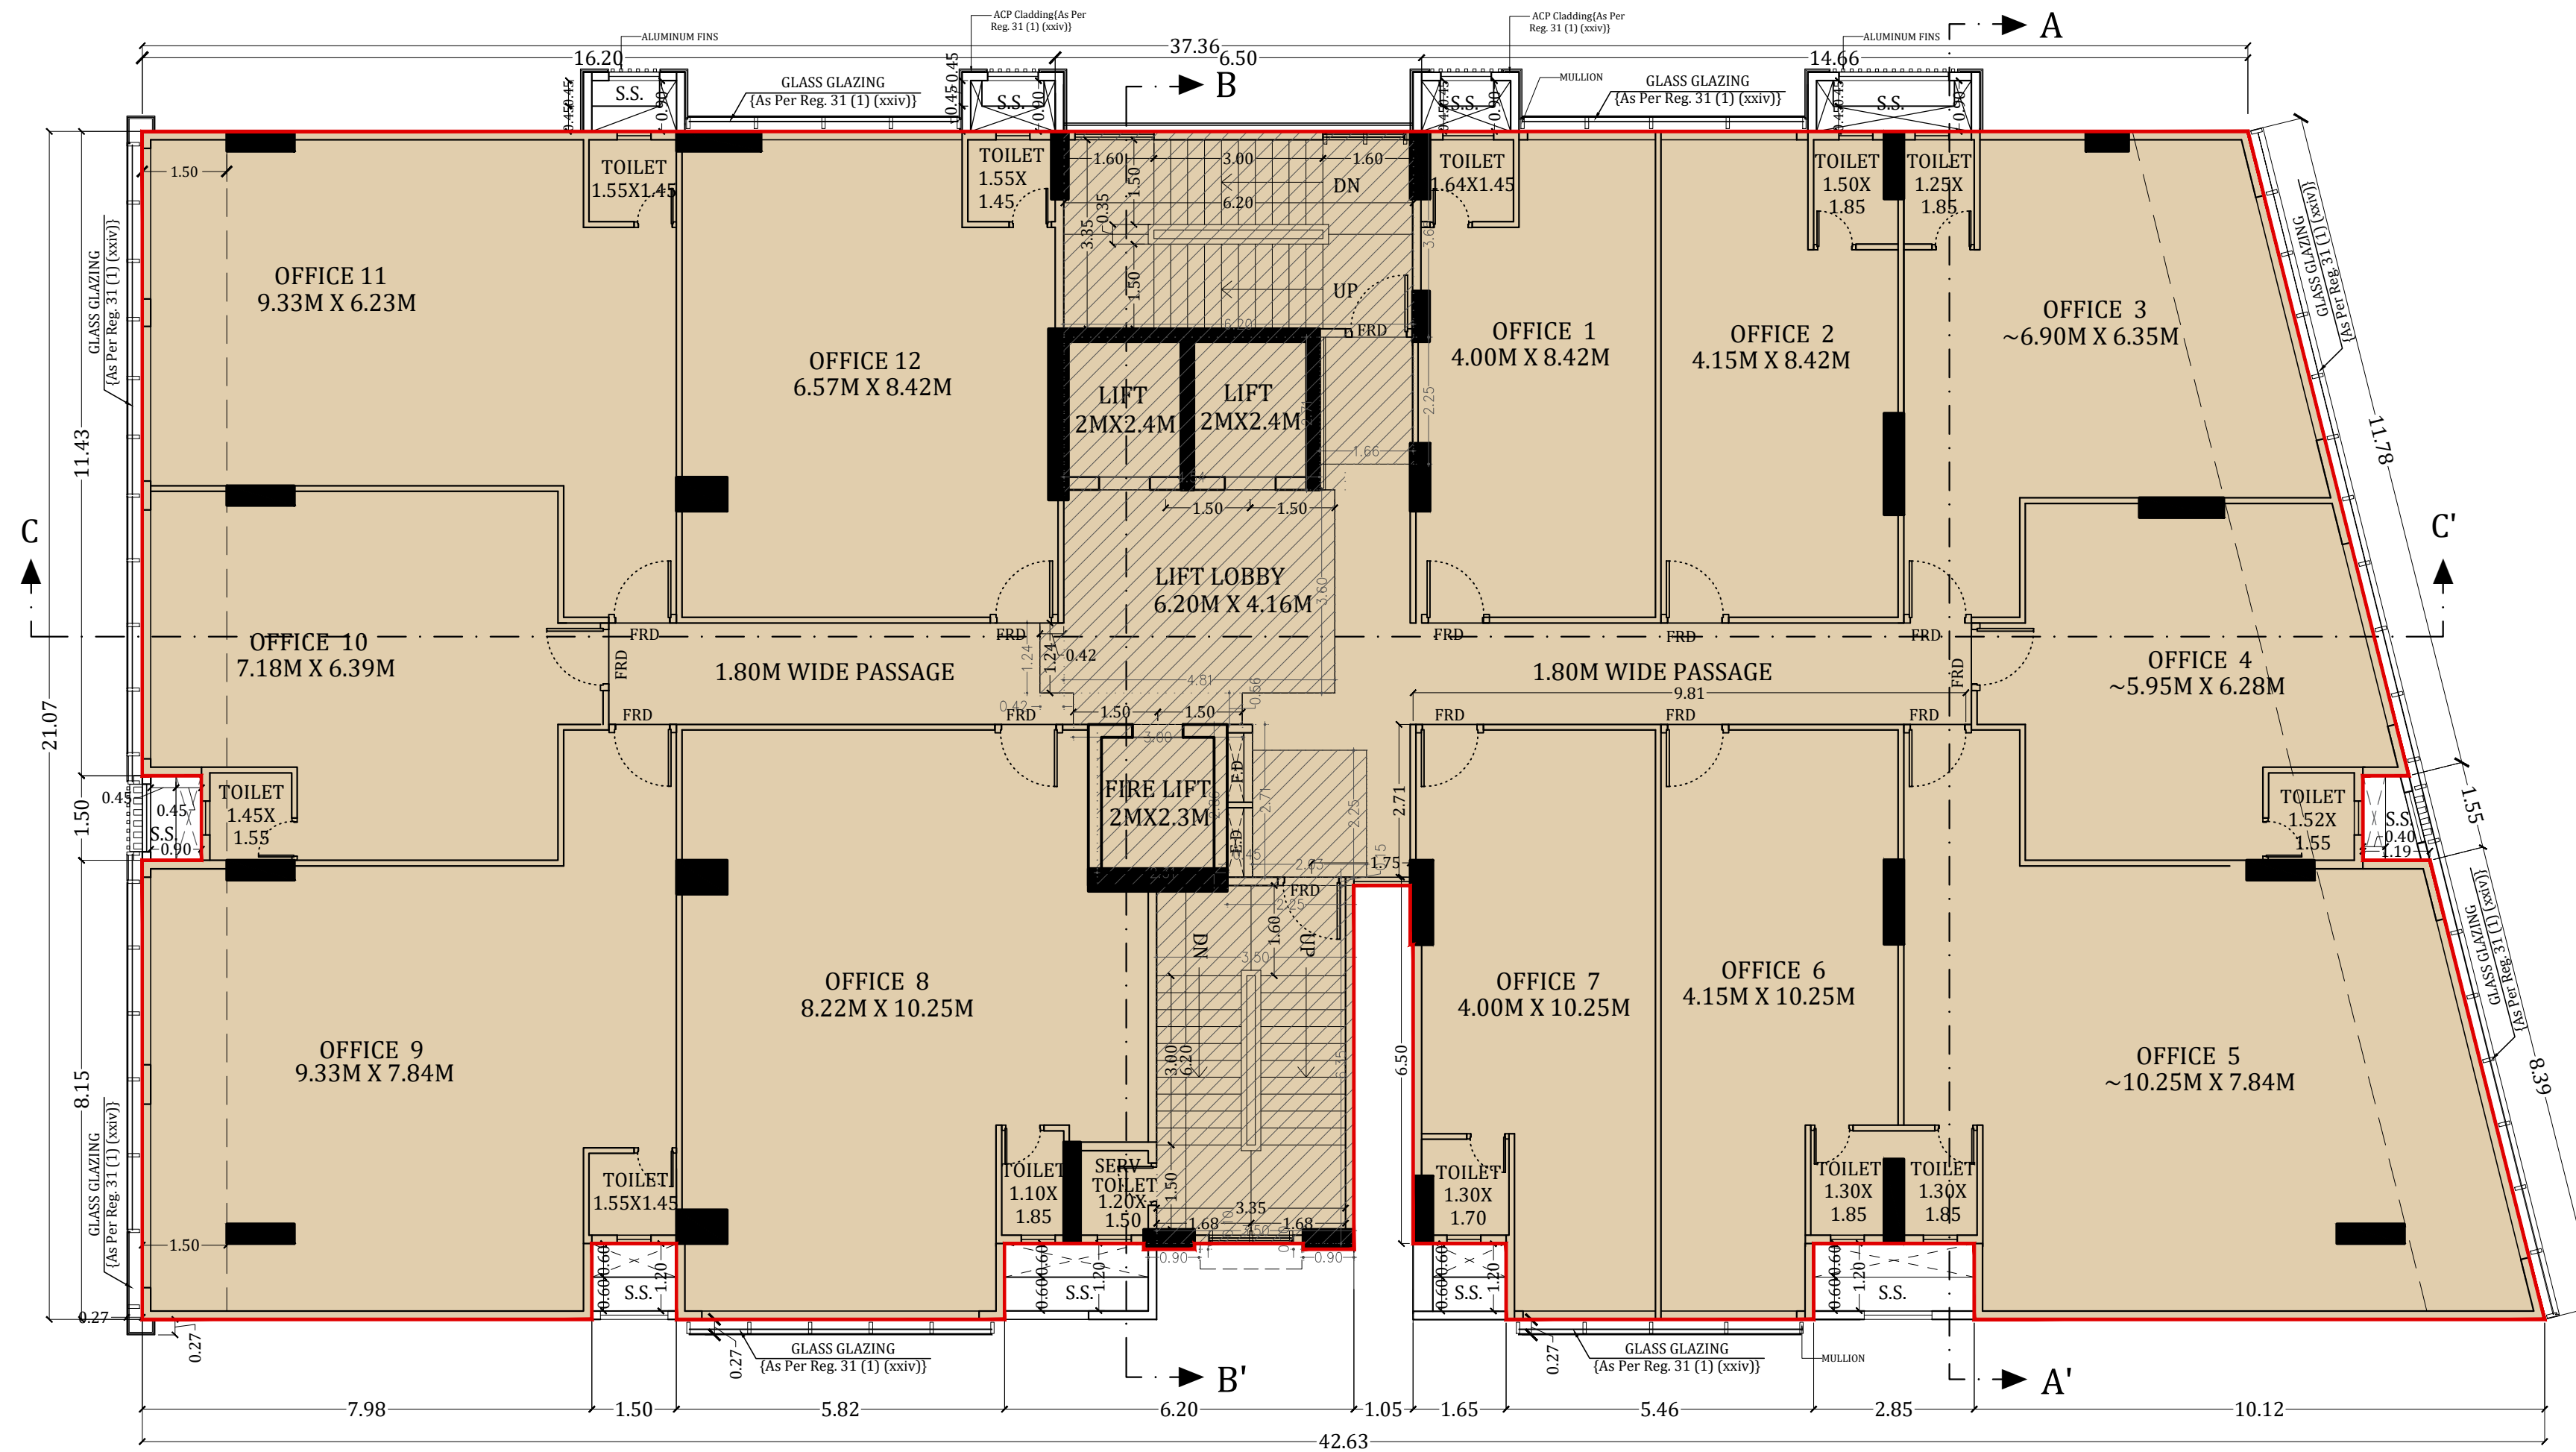

RERA AREA STATEMENT - OFFICE				
FLOOR	OFFICE NO.	AREA IN SQ.MT	NO OF FLOORS	TOTAL AREA
GROUND FLOOR	SHOP 1	107.40	1	107.40
	SHOP 2	111.24	1	111.24
	SHOP 3	116.77	1	116.77
		0.00	0	0.00
1ST FLOOR	SHOP 1	65.13	1	65.13
	SHOP 2	58.39	1	58.39
	SHOP 3	76.86	1	76.86
	RESTAURANT	236.82	1	236.82
2ND FLOOR	RESTAURANT-1	235.66	1	235.66
	RESTAURANT-2	295.21	1	295.21
5TH & 6TH COMMERCIAL FLOOR	OFFICE 1	35.83	2	71.66
	OFFICE 2	35.91	2	71.82
	OFFICE 3	48.09	2	96.18
	OFFICE 4	39.83	2	79.66
	OFFICE 5	84.40	2	168.80
	OFFICE 6	41.37	2	82.74
	OFFICE 7	41.08	2	82.16
	OFFICE 8	76.63	2	153.26
	OFFICE 9A	35.67	2	71.34
	OFFICE 9B	39.94	2	79.88
	OFFICE 10	47.54	2	95.08
	OFFICE 11	62.61	2	125.22
8TH COMMERCIAL FLOOR	OFFICE 1	35.83	1	35.83
	OFFICE 2	35.91	1	35.91
	OFFICE 3	48.09	1	48.09
	OFFICE 4	39.83	1	39.83
	OFFICE 5	84.40	1	84.40
	OFFICE 6	41.37	1	41.37
	OFFICE 7	41.08	1	41.08
	OFFICE 8	76.63	1	76.63
	OFFICE 9	77.11	1	77.11
	OFFICE 10	47.54	1	47.54
	OFFICE 11A	30.95	1	30.95
	OFFICE 11B	30.22	1	30.22
7 TH, 9TH, 10TH-15TH COMMERCIAL FLOOR	OFFICE 12A	25.70	1	25.70
	OFFICE 12B	29.91	1	29.91
		0.00	0	0.00
	OFFICE 1	35.83	7	250.81
	OFFICE 2	35.91	7	251.37
	OFFICE 3	48.09	8	384.72
	OFFICE 4	39.83	8	318.64
	OFFICE 5	84.40	8	675.20
	OFFICE 6	41.37	8	330.96
	OFFICE 7	41.08	8	328.64
	OFFICE 8	76.63	8	613.04
	OFFICE 9	77.12	8	616.96
	OFFICE 10	47.54	8	380.32
	OFFICE 11	62.61	8	500.88
	OFFICE 12	56.90	8	455.20
				TOTAL 8346.39

RERA AREA STATEMENT - OFFICE				
FLOOR	OFFICE NO.	AREA IN SQ.MT	NO OF FLOORS	TOTAL AREA
5TH, 6TH FLOOR	OFFICE 9A	27.16	1	27.16
	OFFICE 9B	31.38	1	31.38
	TOTAL	58.54		
8TH FLOOR	OFFICE 11A	22.92	1	22.92
	OFFICE 11B	22.15	1	22.15
	OFFICE 12A	29.92	1	29.92
				TOTAL 74.99

SANITARY STATEMENT		
COMMON W.C REQUIREMENT FOR OFFICE ON 5TH TO 10TH FLR.		
FLOOR	TYPICAL FLOOR (5TH, 6TH)	8TH FLOOR
USER	OFFICE	OFFICE
TOTAL AREA	58.54	74.99
OCCUPANT LOAD PER 100 SQ.MT. FLOOR AREA	10.00	10.00
NO. OF PERSONS	58.54/ 100 X 10	74.99/ 100 X 10
	5.85	7.50
RATIO	5:30	5:30
NO. OF MALE	2.93	3.75
NO. OF FEMALE	2.93	3.75
FOR MALE	1 WC FOR 25 PERSONS	1 WC FOR 25 PERSONS
NO. OF WC REQUIRED	0.117	0.15
FOR FEMALE	1 WC FOR 15 PERSONS	1 WC FOR 15 PERSONS
NO. OF WC REQUIRED	0.195	0.25
TOTAL NO. OF WC REQUIRED / FLOOR	0.312	0.4
TOTAL NO. OF WC PROVIDED / FLOOR	1.00	1.00

PROFORMA - B

CONTENTS OF SHEET

7TH, 9TH, 11TH, 13TH, 15TH FLOOR PLAN
TERRACE FLOOR PLAN
RERA AREA TABLE
SANITATION REQUIREMENT TABLE

STAMP OF APPROVAL OF PLANS

THIS CANCELS APPROVALS TO THE PREVIOUS PLANS
SANCTIONED UNDER NO.CHE/ES/5513/L/337/NEW
DATED 24.04.2023

APPROVED SUBJECT TO CONDITIONS MENTIONED IN THIS
OFFICE LETTER NO. CHE/ES/5513/L/337/NEW

NARENDRA
MADHUKAR
KOTKAR

EXECUTIVE ENGINEER BLDG. PROP - I

Sagar Prasad
Manjrekar
S.E. (B.P.) L/W

SANDEEP
ATMARA
M KOLHE
A.E. (B.P.) L & N

STAMP OF DATE OF RECEIPT OF PLANS

DESCRIPTION OF PROPOSAL & PROPERTY

PROPOSED BUILDING ON PROPERTY BEARING
C.T.S. NO - 4/2 OF PROPERTY , AT VILLAGE - MOHILI,
TAL - KURLA ON SAKIVIHAR ROAD . KURLA (W) .

NAME OF OWNER

JATIN
VALJIBHAI
DAISARIA

Digitally signed by
JATIN VALJIBHAI
DAISARIA
Date: 2024.01.24
13:35:25 +05'30'

M/S. SKYBLU DEVELOPERS

SIGN.NAME & ADDRESS OF ARCHITECT

MANOJ
VALJIBHAI
DAISARIA

DAISARIA
Architects
Web : www.daisaria.com E-mail : admin@daisaria.com
801, SKYLINE EPTOME, KIROL ROAD,
NEAR JOLLY GYMNASIA, VIDYAVIHAR (WEST),
MUMBAI - 400086
TEL:- 022 - 61110504

M.V. DAISARIA

NORTH LINE	REMARKS	JOB NO: 849	SCALE: AS SHOWN
	AMENDED	DRG. NO: 05	DRAWN BY: Darshana
		DATE: 2024.01.22	CHK. BY: Ignesh S.

