




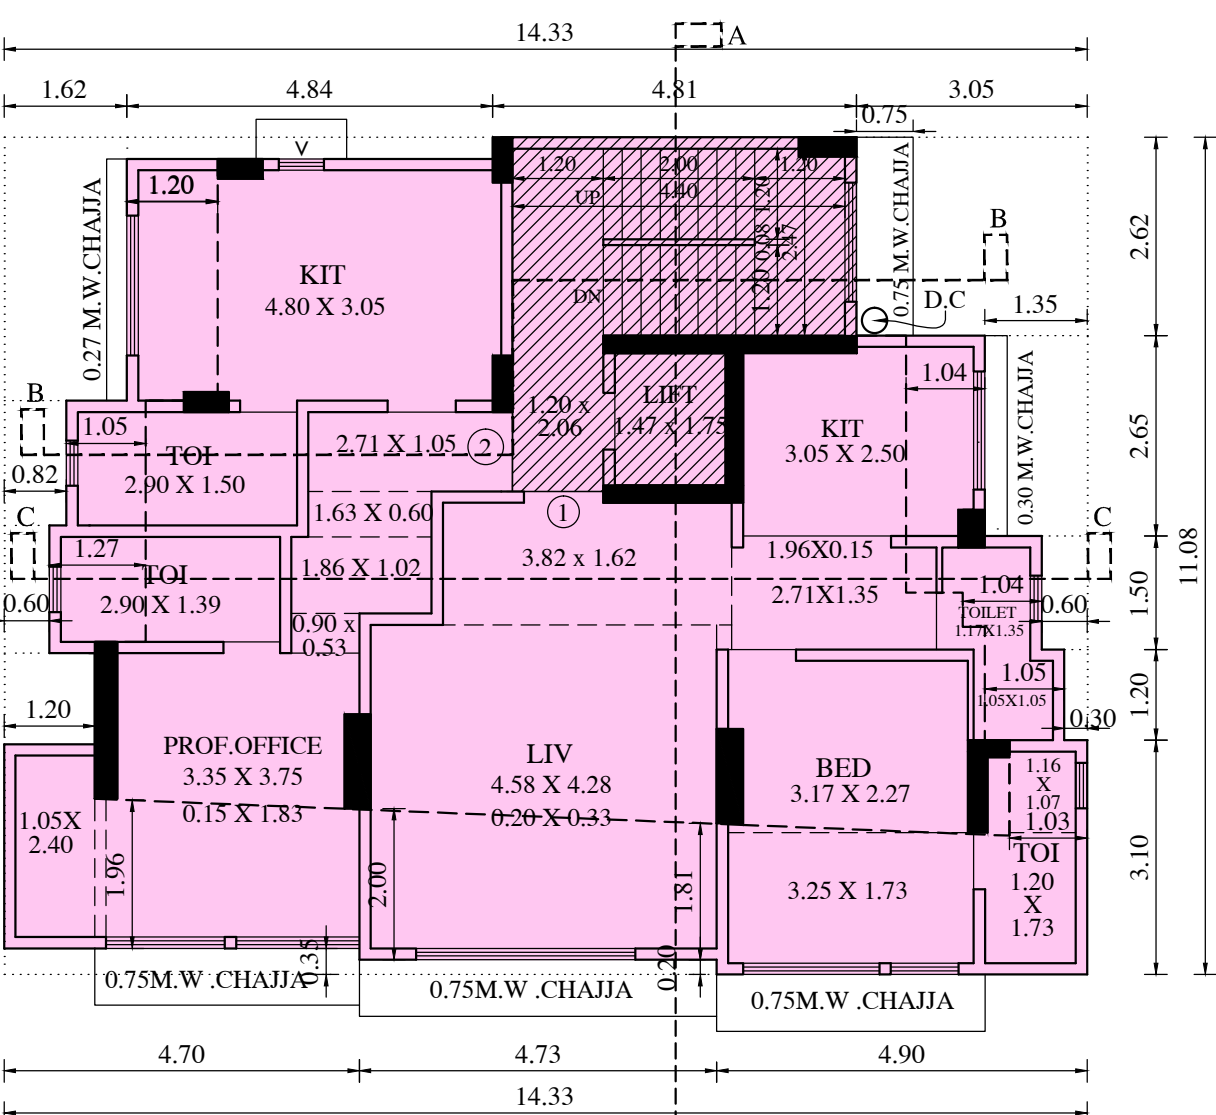


1ST FLOOR PLAN
SCALE- 1: 100

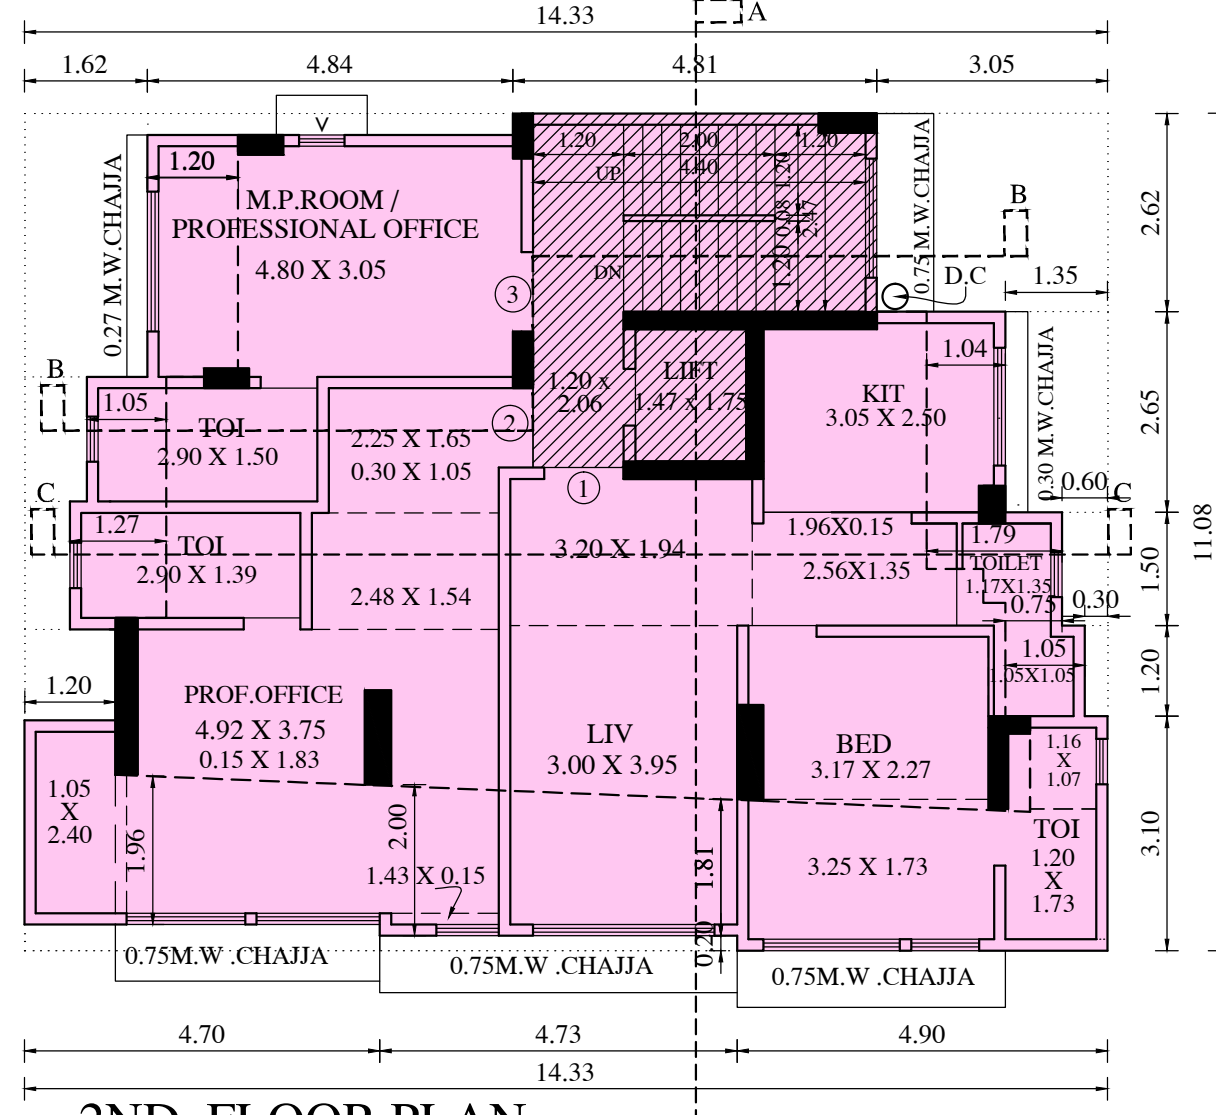


2ND FLOOR PLAN
SCALE- 1: 100

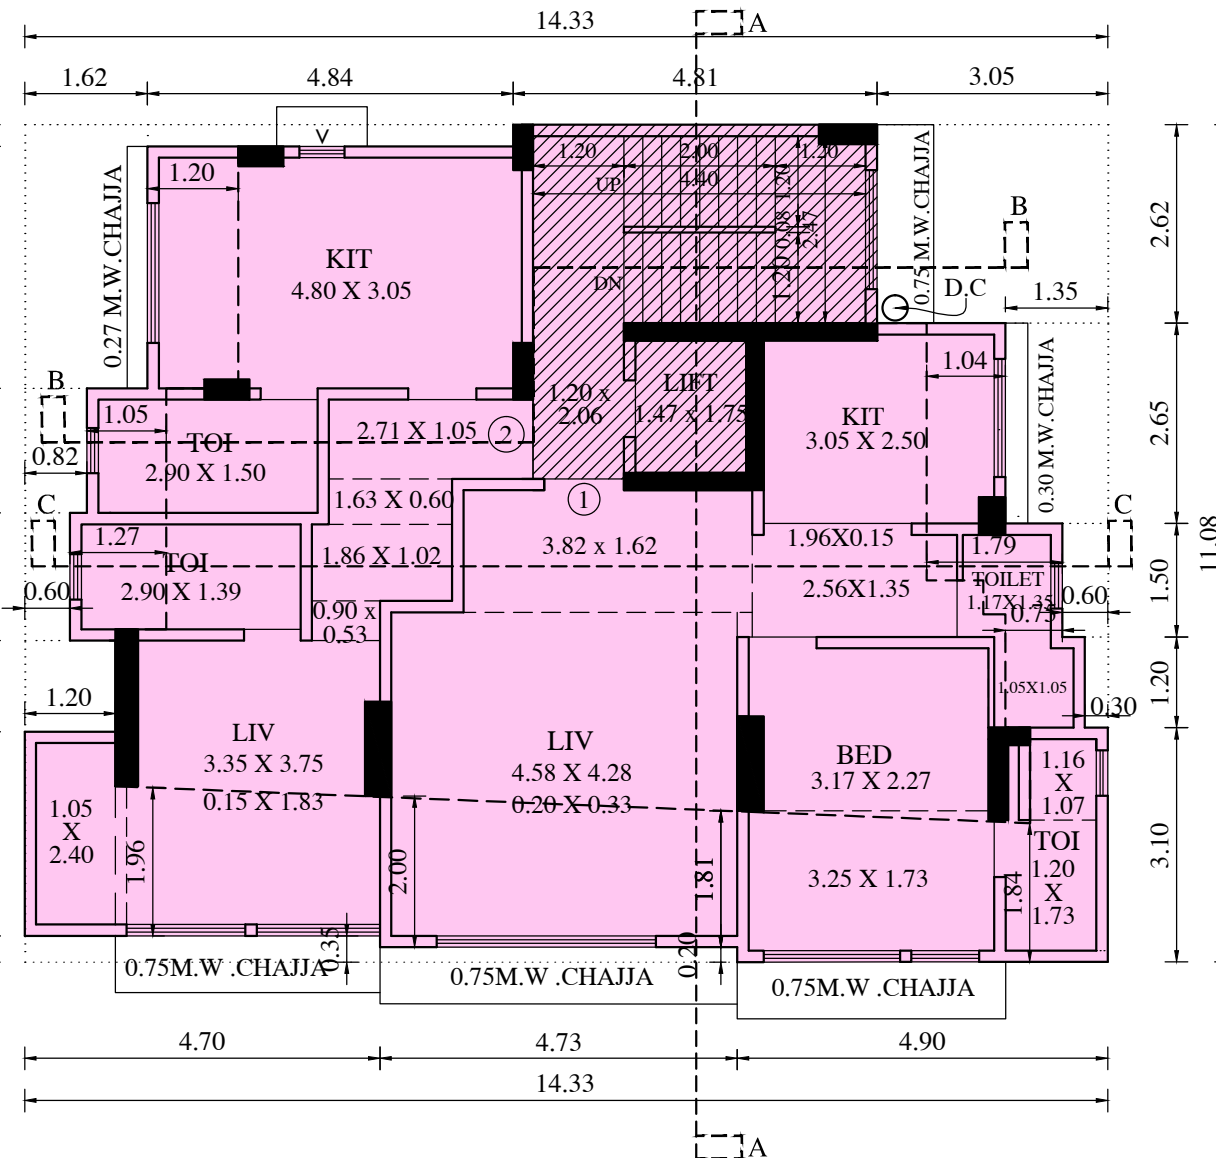


3rd & 4th FLOOR PLAN
SCALE- 1: 100

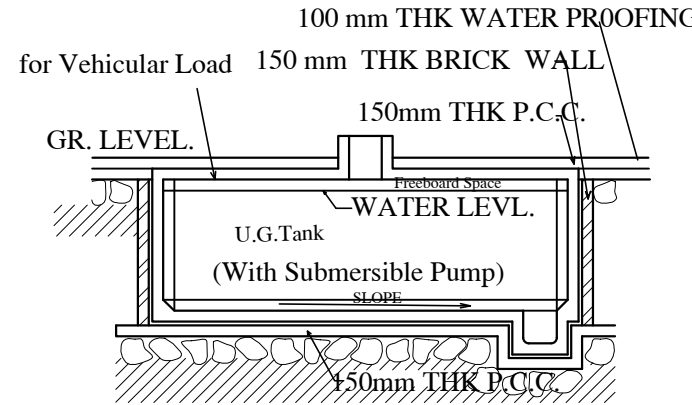

SECTION THROUGH
U.G.TANK
SCALE 1:100

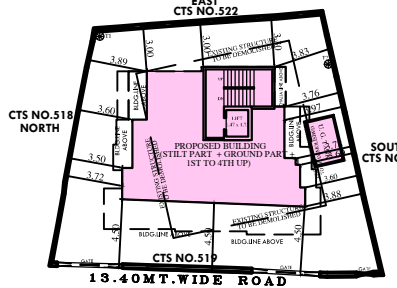


BLOCK PLAN
SCALE- 1: 100

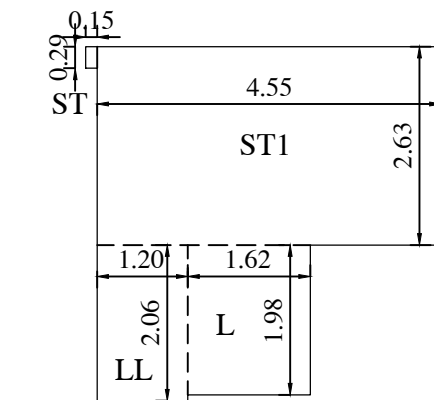

STAIRCASE AREA DIAGRAM
SCALE- 1: 100

STAIRCASE AREA CALCULATIONS OF GROUND FLOOR				
ST	0.15	X	0.29	0.04
ST1	4.55	X	2.62	11.97
L	1.62	X	1.98	3.21
LL	1.20	X	2.06	2.47
TOTAL				17.69

SECTION THROUGH
COMPOUND WALL
SCALE 1: 100

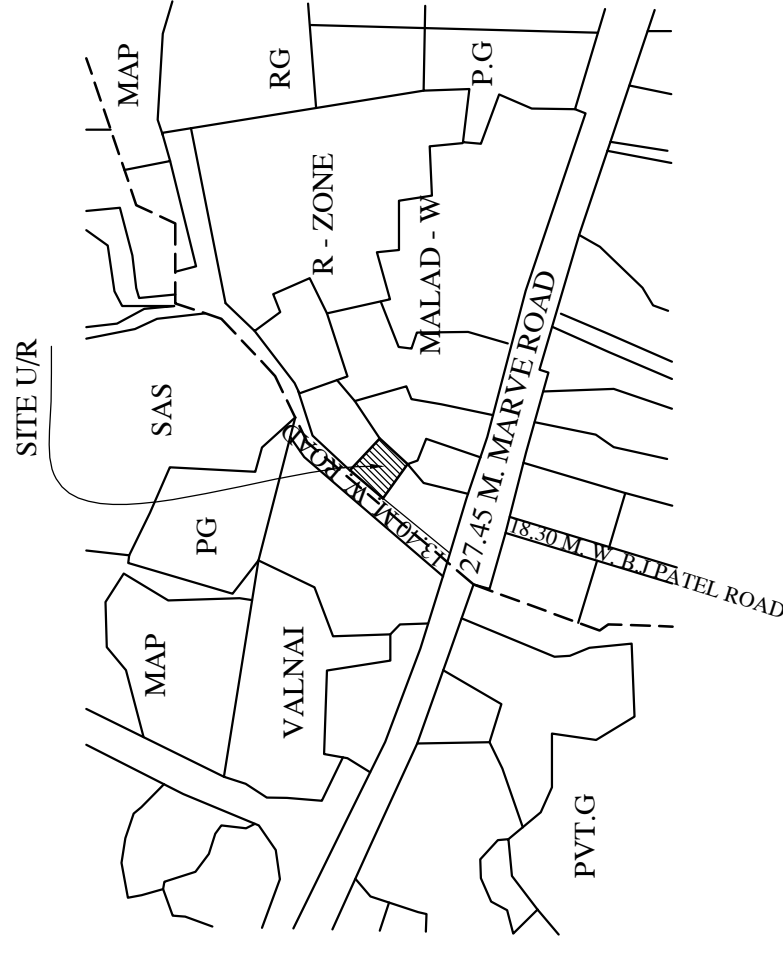

LOCATION PLAN
SCALE- 1: 4000

PROFORMA - I

A	AREA STATEMENT	PLAN AS PER MODIFIED DCR
1	AREA OF PLOT	306.20
2	DEDUCTIONS FOR	
a)	ROAD SET BACK AREA (AS PER SEPERATE P.R.C.)	NIL
b)	PROPOSED ROAD	NIL
c)	ANY RESERVATION (SUB - PLOT)	NIL
d)	% AMENITY SPACE AS PER DCR 56/57 (SUB - PLOT)	NIL
OTHER		NIL
3	BALANCE AREA OF PLOT (1 - 2)	306.20
4	DEDUCTION FOR 15% RECREATIONAL GROUND / 10% AMENITY SPACE (IF DEDUCTABLE FOR IND.)	NIL
5	NET AREA OF PLOT (3 - 4)	306.20
6	ADDITIONS FOR FLOOR SPACE INDEX	
2(a)	ROAD SETBACK AREA	NIL
2(b)	100% FOR SET-BACK (RESTRICTED TO 40% OR 80% OF NET PLOT AREA)	
7	TOTAL AREA (5 + 6)	306.20
8	FLOOR SPACE INDEX PERMISSIBLE	1.00
9	FLOOR SPACE INDEX CREDIT AVAILABLE BY DEVELOPMENT RIGHT	NIL
ADDITIONS FOR FLOOR SPACE INDEX		
9(b)	50% ADDITIONS F.S.I.	153.10
9(c)	SLUM 100% AS PER DCR 32	NIL
9(d)	OTHER	-
10	PERMISSIBLE FLOOR AREA (7 x 8) + 9	459.30
11	EXISTING BUILT-UP AREA	NIL
12	PROPOSED BUILT-UP AREA	459.30
13	EXCESS BALCONY AREA TAKEN IN FLOOR SPACE INDEX	NIL
14	TOTAL BUILT-UP PROPOSED (11 + 12 + 13)	459.30
15	F.S.I. CONSUMED = 14/3	1.50
B	DETAILS OF RESIDENTIAL / NON RESIDENTIAL AREAS	
1)	PURELY RESIDENTIAL BUILT-UP AREA	365.41
2)	REMAINING NON-RESIDENTIAL BUILT-UP AREA	93.89
C	DETAILS OF F.S.I. AVAILD AS PER DCR 35(4)	
1)	FUNGIBLE BUILT-UP AREA COMPONENT PROPOSED VIDE DCR 35(4) FOR PURELY RESIDENTIAL = < 365.41 X 35 % = 127.89	93.71
2)	FUNGIBLE BUILT-UP AREA COMPONENT PROPOSED VIDE DCR 35(4) FOR PURELY NON - RESIDENTIAL = OR < 93.89 x 20% =18.78	NIL
3)	TOTAL FUNGIBLE BUILT-UP AREA VIDE DCR 35(4) = (C1 + C2)	93.71
4)	TOTAL GROSS BUILT-UP AREA PROPOSED (14 + C3)	553.01
D	TENEMENT STATEMENT	
i)	PROPOSED AREA (ITEM C4 ABOVE)	553.01
ii)	LESS DEDUCTION OF NON-RESIDENTIAL AREA (SHOP & OFFICE) ETC	93.89
iii)	AREA AVAILABLE FOR TENEMENTS (i - ii)	459.12
iv)	TENEMENTS PERMISSIBLE (DENSITY OF TENEMENTS/HECTARE)	21.00
v)	TENEMENTS PROPOSED	09.00
vi)	TENEMENTS EXISTING	
D	PARKING AREA STATEMENT	
i)	PARKING REQUIRED BY REGULATIONS FOR CAR SCOOTER/MOTOR CYCLE OUTSIDERS (VISITORS)	
ii)	TOTAL PARKING REQUIRED	09 Nos
iii)	COVERED GARAGE PROPOSED CAR SCOOTER/MOTOR CYCLE OUTSIDERS (VISITORS)	
	TOTAL PARKING PROVIDED	08 Nos
	PARKING TO BE CONDONED	01 No
E	TRANSPORT VEHICLE PARKING STATEMENT	N.A.

CERTIFICATE OF AREA
CERTIFIED THAT I HAVE SURVEYED THE PLOT UNDER REFERENCE ON 27.06.2017 AND THAT THE DIMENSIONS OF THE SIDES ETC. OF THE PLOT STATED ON PLAN ARE AS MEASURED ON SITE AND THE AREA SO WORKED OUT IS 306.20 sq. MT. (THREE HUNDRED SIX POINT TWENTY ONLY) AND TALLIES WITH DOCUMENTS OF OWNER SHIP/TOWN PLANNING SCHEME RECORDS.
SIGNATURE OF LICENSED SURVEYOR

PROFORMA-II

CONTENTS OF SHEET

GROUND FLOOR PLAN, & BUILT UP AREA DIAG. BLOCK PLAN, LOCATION PLAN, PLOT AREA CALC., 1ST FLOOR PLAN, 2ND FLOOR PLAN, 3RD & 4TH FLOOR PLAN, BUILT UP AREA DIAG. & CALC., BASEMENT PLAN, BASEMENT AREA DIAG. & CALC., SECTION THROUGH COMPOUND WALL, STAIRCASE AREA DIAG. & CALC., ETC.

DESCRIPTION OF PROPOSAL AND PROPERTY

PROPOSED REDEVELOPMENT OF EXISTING BLDG. ON PLOT BEARING C.T.S NO. 519, 519/1 & 2 OF VILLAGE MALAD(N) AT MALAD(W), MUMBAI.

NAME AND ADDRESS OF OWNER				SIGNATURE	
SAMIR.N.BHALANI 1B,PARVATI KUNJ, DAULAT NAGAR ROAD NO 3, BORIVALI(E),MUMBAI 400066.				SAMIR NATWARLA L BHALANI	
JOB NO	DRG NO	SCALE	CHECKED BY	DRAWN BY	
-----	1 / 2	AS SHOWN	NILESH	ASK	


NAME & ADDRESS OF LICENSED SURVEYOR		SIGNATURE
BHAVESH.R.PAREKH. 801, GOYAL PLAZA BUILDING, MAIN KASTURBA ROAD, BORIVALI(E), MUMBAI.		BHAVESH RATILAL PAREKH
STAMP OF APPROVAL OF PLAN		

THIS DRAWING SHALL BE READ IN CONJUNCTION WITH INTIMATION OF DISAPPROVAL ISSUED UNDER SECTION 346 OF MMC ACT 1888 UNDER NO CHE/WSII/ 3472/P/N/337(NEW) SIGNED ON EVEN DATE


THIS DRAWING IS DIGITALLY SIGNED AND NO PHYSICAL SIGN IS REQUIRED.

PRASHANT RAMESH KALWANKAR Digitally signed by PRASHANT RAMESH KALWANKAR DN: cn=PRASHANT RAMESH KALWANKAR, o=Greater Mumbai Municipal Corporation, ou=Greater Mumbai, ou=Executive Engineer Reason: I am the author of this document Date: 2018-06-30 17:34:05+05'30'	Sudhakar Ramkrishna Mahajan Digitally signed by Sudhakar Ramkrishna Mahajan Date: 2018.07.02 12:33:56 +05'30'	ASHOK KUMAR AGARWAL Digitally signed by ASHOK KUMAR AGARWAL DN: cn=ASHOK KUMAR AGARWAL, o=Greater Mumbai Municipal Corporation, ou=Executive Engineer Reason: I am the author of this document Date: 2018-07-02 15:46:05+05'30'
--	---	---


SUB ENGL.B.P (R/S) ASST.ENGL.B.P(P) EXECUTIVE ENGL.B.P(P)WARD

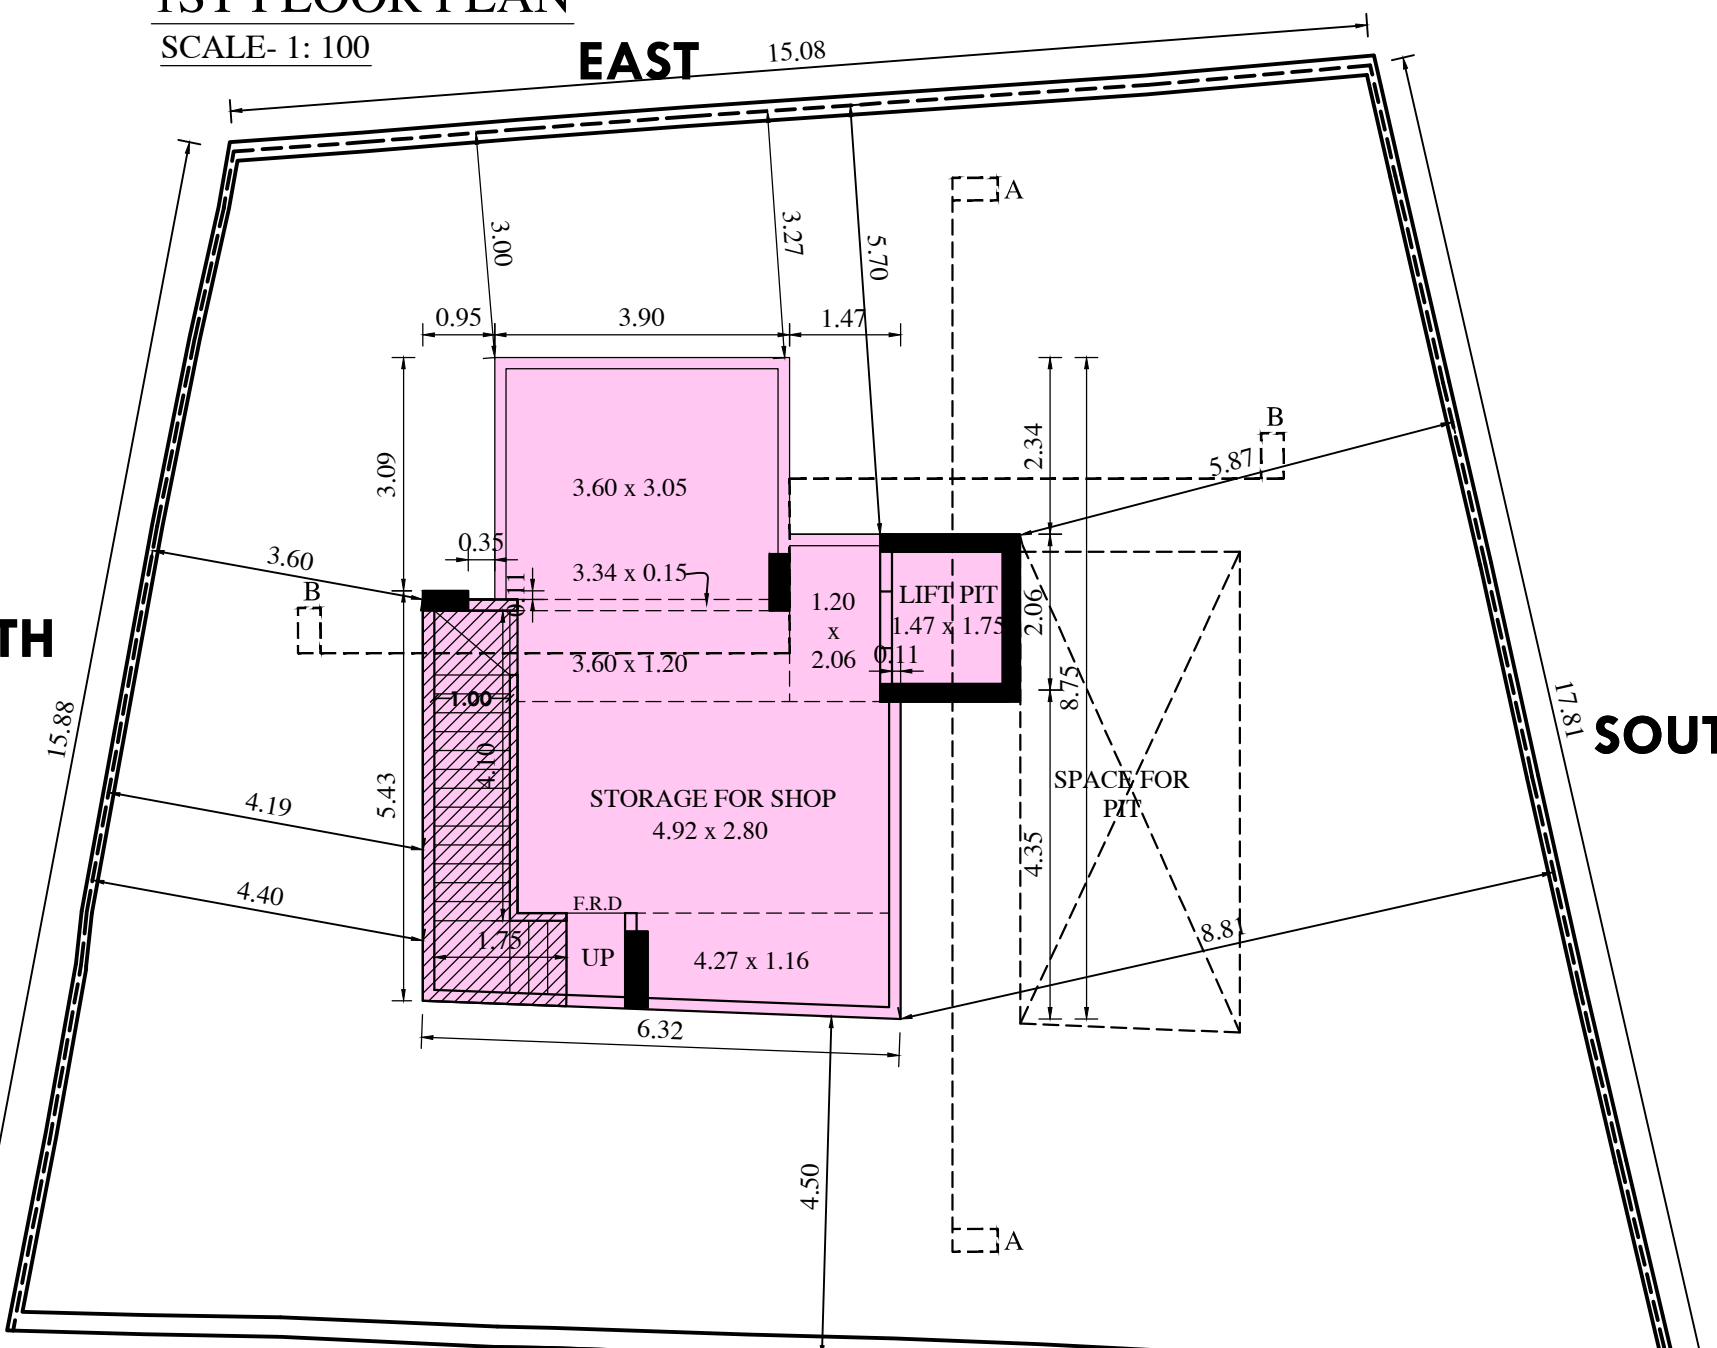

BASEMENT FLOOR PLAN
SCALE- 1: 100

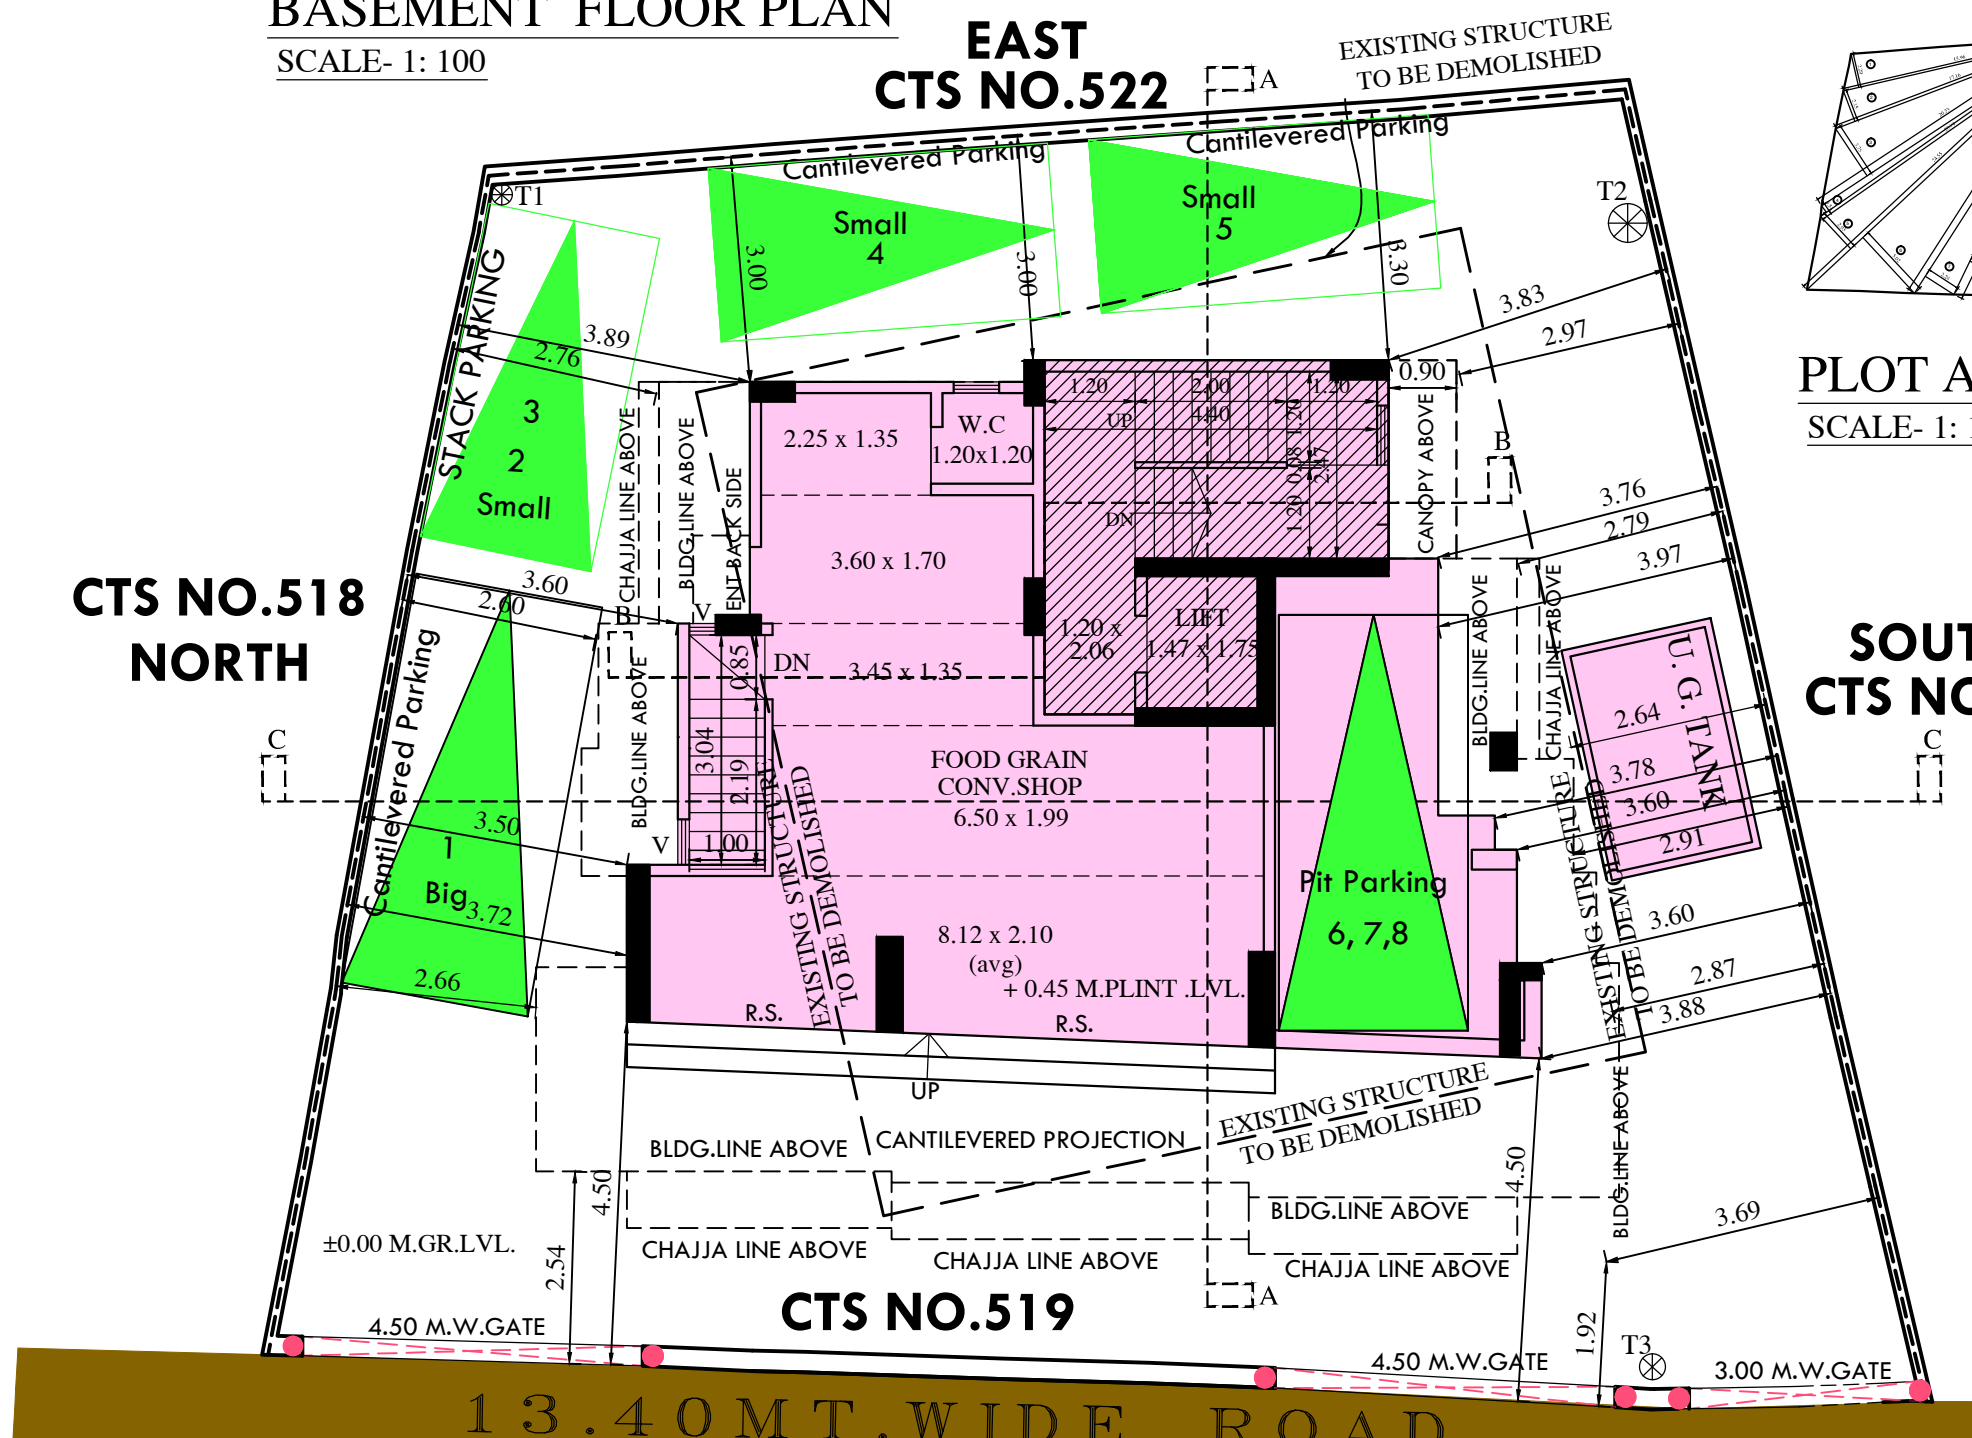


GROUND FLOOR PLAN
SCALE- 1: 100

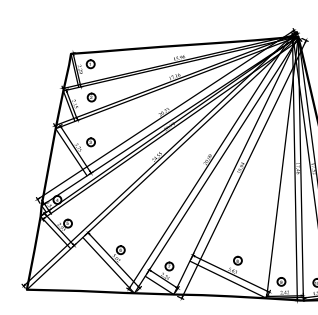

PLOT AREA DIAG.
SCALE- 1: 100

PLOT AREA CALCULATION				
1	15.96	2.29	0.50	18.27
2	17.16	2.15	0.50	18.45
3	20.33	3.75	0.50	38.12
4	20.79	0.54	0.50	5.61
5	24.55	2.93	0.50	35.97
6	24.55	5.02	0.50	61.62
7	20.09	2.24	0.50	22.50
8	18.94	5.63	0.50	53.32
9	17.46	2.42	0.50	21.13
10	17.46	1.92	0.50	16.76
11	17.52	1.65	0.50	14.45
TOTAL STAIRCASE AREA (C)				306.20

PLOT AREA AS PER PRC	
C.T.S NO.	AREA IN SQ.M.
519	160.50
519/1	55.50
519/2	90.20
TOTAL PLOT AREA	306.20

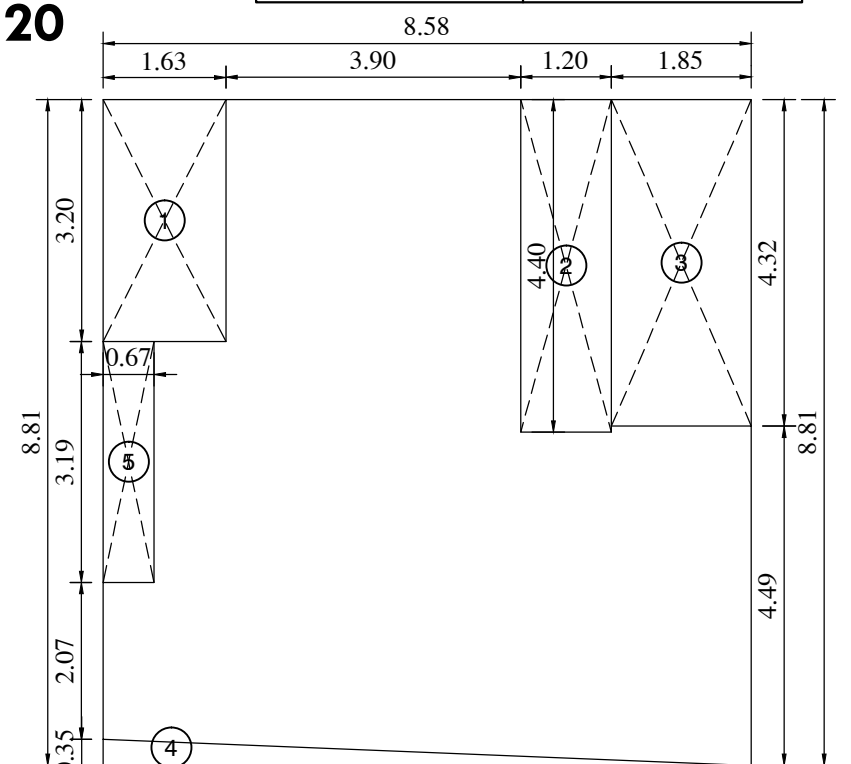


LINE AREA DIAGRAM (GROUND FLOOR)
SCALE = 1:100

BUILT-UP AREA CALCULATION OF (1ST TO 4TH FLOOR)				
a	b	c	e = a x b x c	
MT.	MT.		SQ.MT.	
ADDITION (A)				
A	14.33	11.08	1	158.78
TOTAL ADDITION AREA (B)				
DEDUCTION				
1	1.62	3.49	1	5.65
2	4.84	0.29	1	1.40
3	3.05	2.62	1	7.99
4	1.35	2.65	1	3.58
5	0.60	1.50	1	0.90
6	0.30	1.20	1	0.36
7	4.73	0.20	1	0.95
8	4.70	0.35	1	1.65
9	1.20	1.20	1	1.44
10	0.60	1.69	1	1.01
11	0.82	1.65	1	1.35
TOTAL DEDUCTION AREA (B)				26.28
STAIRCASE AREA CALCULATION				
ST	4.81	0.29	1	1.39
ST1	4.55	2.34	1	10.65
LL	1.20	2.06	1	2.47
L	1.62	1.98	1	3.21
TOTAL STAIRCASE AREA (C)				17.72
TOTAL DEDUCTIONS (B + C)				44.00
NET SALE BUA A - (B + C)				114.78


BUILT-UP AREA CALCULATION OF (GROUND FLOOR)				
a	b	c	e = a x b x c	
MT.	MT.		SQ.MT.	
ADDITION (A)				
A	8.58	8.81	1	75.59
TOTAL ADDITION AREA (B)				
DEDUCTION				
1	1.63	3.20	1	5.22
2	1.20	4.40	1	5.28
3	1.85	4.32	1	7.99
4	8.58	0.35	0.50	1.50
5	0.67	3.19	1	2.14
TOTAL DEDUCTION AREA (B)				22.13
NET SALE BUA A - (B + C)				53.46

LINE AREA DIAGRAM (1ST TO 4TH FLOOR)
SCALE = 1:100

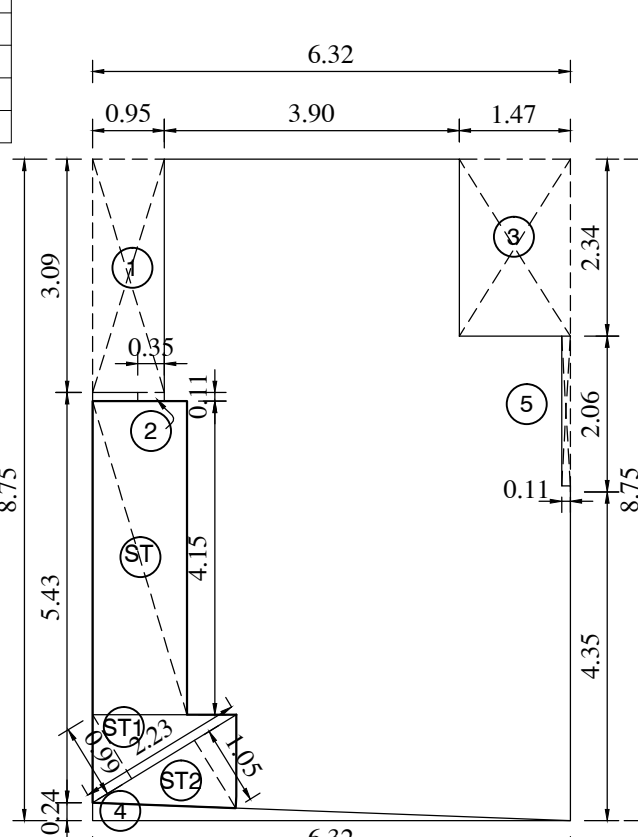


LINE AREA DIAGRAM (BASEMENT FLOOR)
SCALE = 1:100

BUILT-UP AREA CALCULATION OF (BASEMENT FLOOR)				
a	b	c	e = a x b x c	
MT.	MT.		SQ.MT.	
ADDITION (A)				
A	6.32	8.75	1	55.30
TOTAL ADDITION AREA (B)				
DEDUCTION				
1	0.95	3.09	1	2.94
2	0.35	0.11	1	0.04
3	1.47	2.34	1	3.44
4	6.32	0.24	0.50	0.76
5	0.11	2.06	1	0.23
TOTAL DEDUCTION AREA (B)				7.41
STAIRCASE AREA CALCULATION				
ST	1.25	4.15	1	5.19
ST1	2.23	0.99	0.50	1.10
ST2	2.23	1.05	0.50	1.17
TOTAL STAIRCASE AREA (C)				7.46
TOTAL DEDUCTIONS (B + C)				14.87
NET SALE BUA A - (B + C)				40.43

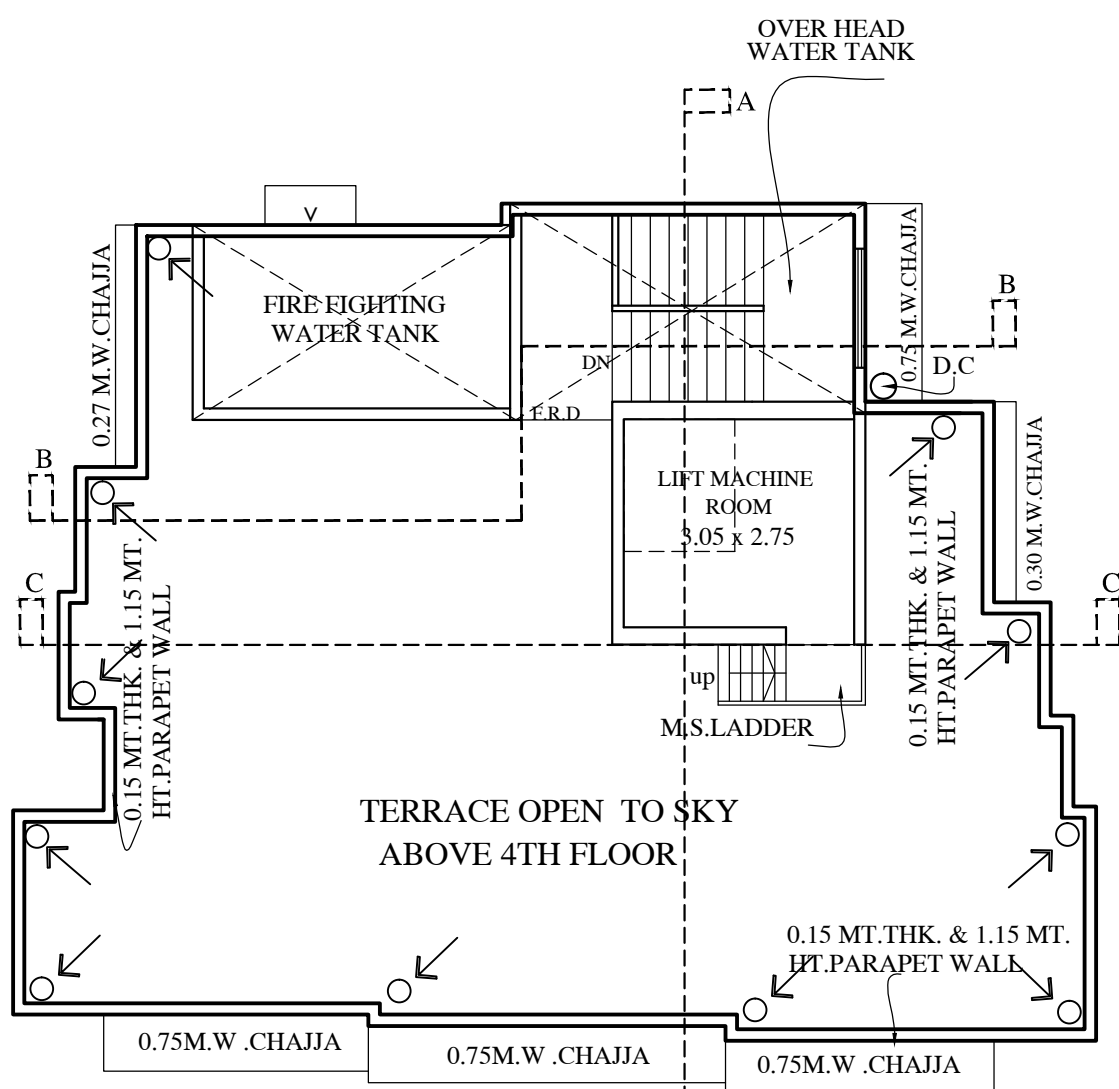

TERRACE FLOOR PLAN
SCALE- 1: 100

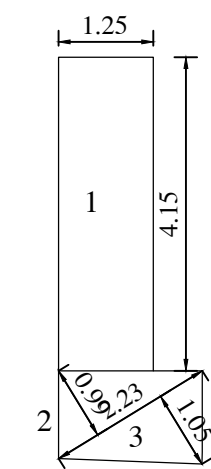

STAIRCASE AREA DIAG. FOR BASEMENT
SCALE- 1: 100

STAIRCASE AREA CALCULATIONS OF BASEMENT FLOOR						
1	1.25	X	4.15	X	1NOS	5.19
2	2.23	X	0.99	X	0.50	1.10
3	2.23	X	1.05	X	0.50	1.17
					TOTAL	7.46

SHOP						
	8.12	X	2.10	X1 NOS	17.05	SQMT
	6.50	X	1.99	X1 NOS	12.94	SQMT
	3.45	X	1.35	X1 NOS	4.66	SQMT
	3.60	X	1.70	X1 NOS	6.12	SQMT
	2.25	X	1.35	X1 NOS	3.04	SQMT
TOI	1.20	X	1.20	X1 NOS	1.44	SQMT
D2	0.75	X	0.15	X1 NOS	0.11	SQMT
TOTAL CARPET AREA					45.35	SQMT

1ST FLOOR						
FLAT NO -02						
LIVING	2.71	X	1.05	X1 NOS	2.85	SQMT
	1.63	X	0.60	X1 NOS	0.98	SQMT
	1.86	X	1.02	X1 NOS	1.90	SQMT
	0.90	X	0.53	X1 NOS	0.48	SQMT
PROP OFF	3.35	X	3.75	X1 NOS	12.56	SQMT
	0.15	X	1.83	X1 NOS	0.27	SQMT
	1.05	X	2.40	X1 NOS	2.52	SQMT
TOI	2.90	X	1.39	X1 NOS	4.03	SQMT
TOI	2.90	X	1.50	X1 NOS	4.35	SQMT
KIT	4.80	X	3.05	X1 NOS	14.64	SQMT
D1	0.90	X	0.15	X1 NOS	0.14	SQMT
D2	0.75	X	0.15	X2 NOS	0.22	SQMT
TOTAL CARPET AREA					44.94	SQMT

FLAT NO -01						
LIVING	3.82	X	1.62	X1 NOS	6.19	SQMT
	4.58	X	4.28	X1 NOS	19.60	SQMT
	0.20	X	0.33	X1 NOS	0.07	SQMT
	2.71	X	1.35	X1 NOS	3.66	SQMT
KIT	3.05	X	2.50	X1 NOS	7.63	SQMT
	1.96	X	0.15	X1 NOS	0.29	SQMT
TOI	1.17	X	1.35	X1 NOS	1.58	SQMT
TOI	1.05	X	1.05	X1 NOS	1.10	SQMT
BED	3.17	X	2.27	X1 NOS	7.20	SQMT
	3.25	X	1.73	X1 NOS	5.62	SQMT
TOI	1.16	X	1.07	X1 NOS	1.24	SQMT
TOI	1.20	X	1.73	X1 NOS	2.08	SQMT
D.JAM	1.05	X	0.15	X1 NOS	0.16	SQMT
	0.90	X	0.15	X1NOS	0.14	SQMT
	0.75	X	0.15	X2 NOS	0.22	SQMT
TOTAL CARPET AREA					56.77	SQMT


2ND FLOOR						
FLAT NO -01						
LIVING	3.20	X	1.94	X1 NOS	6.21	SQMT
	3.00	X	3.95	X1 NOS	11.85	SQMT
	2.56	X	1.35	X1 NOS	3.46	SQMT
KIT	3.05	X	2.50	X1 NOS	7.63	SQMT
	1.96	X	0.15	X1 NOS	0.29	SQMT
TOI	1.17	X	1.35	X1 NOS	1.58	SQMT
	1.05	X	1.05	X1 NOS	1.10	SQMT
BED	3.17	X	2.27	X1 NOS	7.20	SQMT
	3.25	X	1.73	X1 NOS	5.62	SQMT
TOI	1.16	X	1.07	X1 NOS	1.24	SQMT
TOI	1.20	X	1.73	X1 NOS	2.08	SQMT
D.JAM	1.05	X	0.15	X1 NOS	0.16	SQMT
	0.90	X	0.15	X1NOS	0.14	SQMT
	0.75	X	0.15	X2 NOS	0.22	SQMT
TOTAL CARPET AREA					48.77	SQMT

FLAT NO -02						
LIVING	2.25	X	1.65	X1 NOS	3.71	SQMT
	0.30	X	1.05	X1 NOS	0.32	SQMT
	2.48	X	1.54	X1 NOS	3.82	SQMT
PROF OFF	4.92	X	3.75	X1 NOS	18.45	SQMT
	0.15	X	1.83	X1 NOS	0.27	SQMT
	1.43	X	0.15	X1 NOS	0.21	SQMT
	1.05	X	2.40	X1 NOS	2.52	SQMT
TOI	2.90	X	1.50	X1 NOS	4.35	SQMT
D2	0.75	X	0.15	X1 NOS	0.11	SQMT
TOTAL CARPET AREA					33.77	SQMT

FLAT NO -03						
M.P.R	4.80	X	3.05	X1 NOS	14.64	SQMT
	2.90	X	1.50	X1 NOS	4.35	SQMT
D	1.05	X	0.15	X1 NOS	0.16	SQMT
D2	0.75	X	0.15	X1 NOS	0.11	SQMT
TOTAL CARPET AREA					19.26	SQMT

3RD & 4TH FLR						
FLAT NO -01						
LIVING	3.82	X	1.62	X1 NOS	6.19	SQMT
	4.58	X	4.28	X1 NOS	19.60	SQMT
	0.20	X	0.33	X1 NOS	0.07	SQMT
	2.71	X	1.35	X1 NOS	3.66	SQMT
KIT	3.05	X	2.50	X1 NOS	7.63	SQMT
	1.96	X	0.15	X1 NOS	0.29	SQMT
TOI	1.17	X	1.35	X1 NOS	1.58	SQMT
TOI	1.05	X	1.05	X1 NOS	1.10	SQMT
BED	3.17	X	2.27	X1 NOS	7.20	SQMT
	3.25	X	1.73	X1 NOS	5.62	SQMT
TOI	1.16	X	1.07	X1 NOS	1.24	SQMT
TOI	1.20	X	1.73	X1 NOS	2.08	SQMT
D.JAM	1.05	X	0.15	X1 NOS	0.16	SQMT
	0.90	X	0.15	X1NOS	0.14	SQMT
	0.75	X	0.15	X2 NOS	0.22	SQMT
TOTAL CARPET AREA					56.77	SQMT

FLAT NO -02						
LIVING	2.71	X	1.05	X1 NOS	2.85	SQMT
	1.63	X	0.60	X1 NOS	0.98	SQMT
	1.86	X	1.02	X1 NOS	1.90	SQMT
	0.90	X	0.53	X1 NOS	0.48	SQMT
PROP OFF	3.35	X	3.75	X1 NOS	12.56	SQMT
	0.15	X	1.83	X1 NOS	0.27	SQMT
	1.05	X	2.40	X1 NOS	2.52	SQMT
TOI	2.90	X	1.39	X1 NOS	4.03	SQMT
TOI	2.90	X	1.50	X1 NOS	4.35	SQMT
KIT	4.80	X	3.05	X1 NOS	14.64	SQMT
D1	0.90	X	0.15	X1 NOS	0.14	SQMT
D2	0.75	X	0.15	X2 NOS	0.22	SQMT
TOTAL CARPET AREA					44.94	SQMT

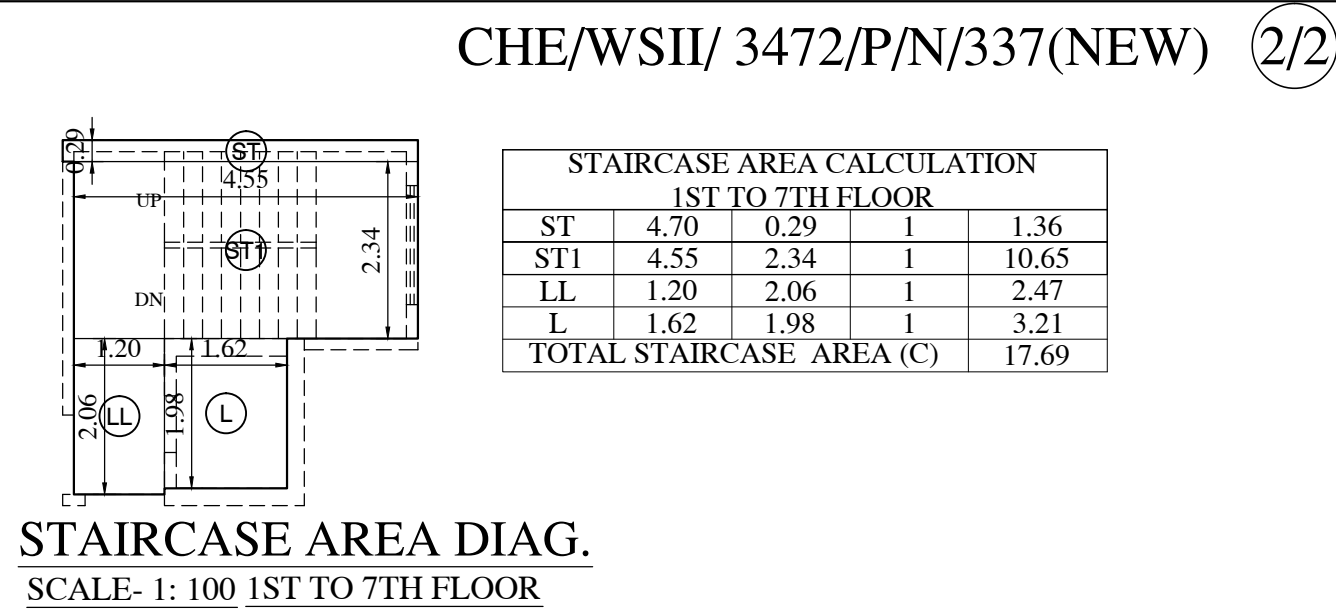

SUMMARY OF B.U.A.

FLOOR	GROSS BUA. AREA IN SQ.M. RESIDENTIAL
BASEMENT	40.43
GROUND.	53.46
COMMERCIAL AREA	93.89
1ST	114.78
2ND	114.78
3RD	114.78
4TH	114.78
RESIDENTIAL AREA	459.12
TOTAL	553.01

STAIRCASE PREMIUM AREA

FLOOR	AREA IN SQ.M.
BASEMENT	7.46
GROUND.	17.69
1ST	17.69
2ND	17.69
3RD	17.69
4TH	17.69
TOTAL	95.91

DETAILS OF CARPET AREA INCLUDING DOOR JAM FOR PARKING

SR. NO.	FLOOR	FLAT NO.1	FLAT NO.2	FLAT NO.3	TOTAL FLAT
1	GROUND	-----	-----	-----	
2	1ST	56.77	44.94	-----	2
3	2ND	48.77	33.77	19.26	3
4	3RD	56.77	44.94	-----	2
5	4TH	56.77	44.94	-----	2
TOTAL		04	04	01	09


CAR PARKING STATEMENT (AS PER PRESENT POLICY)

CARPET AREA OF FLATS	TOTAL FLATS	CAR PARKING REQUIRED AS PER RULE	REQUIRED
CARPET AREA BELOW 35 SQ. MT.	2.00	1 CAR PARK FOR 4 FLAT	0.50
CARPET AREA FROM 35 SQ. MT. TO 45 SQ. MT.	3.00	1 CAR PARK FOR 2 FLAT	1.50
CARPET AREA FROM 45 SQ. MT. TO 70 SQ. MT.	4.00	1 CAR PARK FOR 1 FLAT	4.00
CARPET AREA FROM ABOVE 70 SQ. MT.	NIL	2 CAR PARK FOR 1 FLAT	NIL
25% ADDITIONAL FOR VISITORS	-	MINIMUM-2	1.50
SHOP CARPET UP AREA 45.35 SQ.MT		1 CAR PARK FOR 100.00 SQ.MT.	0.45
10% ADDITIONAL FOR VISITORS			1.00
		TOTAL CAR PARKING REQ. SAY	8.95
		BIG = 04	9.00
		SMALL = 04	8.00
TOTAL CAR PARKING PROVIDED			
PARKING TO BE CONDONED			1.00


A) GROSS B.U.A.	= 553.01 Sq.mts.
B) FUNGIBLE F.S.I. CLAIMED (COMMERCIAL BY CHARGING PREMIUM)	= 93.71 Sq.mts.
C) TOTAL FUNGIBLE AREA CLAIMED	= 93.71 Sq.mts.
D) NET B.U.A. (A - B) i.e. (553.01 - 93.71)	= 459.30 Sq.mts.

PROFORMA-II


CONTENTS OF SHEET				
TERRACE FLOOR PLAN CARPET AREA CALC. CAR PARKING STATEMENT. STAIRCASE AREA DIAG . & CALC. , SUMMARY OF BUA, STAIRCASE PREMIUM AREA ,DETAILS OF CARPET AREA INCLUDING DOOR JAM FOR PARKING , SCATION AA ,BB, & CC,STAIRCASE AREA DIAG.& CALC.,ETC				
REVISION	DESCRIPTION	DATE	SIGNATURE	
		01.07.2018.		
DESCRIPTION OF PROPOSAL AND PROPERTY				
PROPOSED REDEVELOPMENT OF EXISTING BLDG. ON PLOT BEARING C.T.S NO. 519, 519/1 & 2 OF VILLAGE MALAD(N) AT MALAD(W), MUMBAI.				
NAME AND ADDRESS OF OWNER			SIGNATURE	
<u>SAMIR.N.BHALANI</u> 1B,PARVATI KUNJ, DAULAT NAGAR ROAD NO 3, BORIVALI(E),MUMBAI 400066.			SAMIR NATWARLAL BHALANI Digitally signed by SAMIR NATWARLAL BHALANI Date: 2018.06.30 10:48:56 +05'30'	
JOB NO	DRG NO	SCALE	CHECKED BY	DRAWN BY
-----	1/2	AS SHOWN	NILESH	ASK
NAME & ADDRESS OF LICENSED SURVEYOR			SIGNATURE	
<u>BHAVESH.R.PAREKH.</u> 801, GOYAL PLAZA BUILDING, MAIN KASTURBA ROAD, BORIVALI(E), MUMBAI.			BHAVESH RATILAL PAREKH Digitally signed by BHAVESH RATILAL PAREKH Date: 2018.06.30 10:47:27 +05'30'	
STAMP OF APPROVAL OF PLAN				
THIS DRAWING SHALL BE READ IN CONJUNCTION WITH INTIMATION OF DISAPPROVAL ISSUED UNDER SECTION 346 OF MMC ACT 1888 UNDER NO CHE/WSII/ 3472/P/N/337(NEW) SIGNED ON EVEN DATE				
THIS DRAWING IS DIGITALLY SIGNED AND NO PHYSICAL SIGN IS REQUIRED.				
PRASHANT KALWANKAR Digitally signed by PRASHANT RAMESH KALWANKAR DN: cn=PRASHANT RAMESH KALWANKAR, c=IN, o=Municipal Corporation Of Greater Mumbai, ou=BUILDING DEPARTMENT Reason: I am the author of this document Location: Date: 2018-06-30 17:36:05:30	Sudhakar Ramkrishna Mahajan Digitally signed by Sudhakar Ramkrishna Mahajan Date: 2018.07.02 12:34:21 +05'30'	ASHOK KUMAR AGARWAL Digitally signed by ASHOK KUMAR AGARWAL DN: cn=ASHOK KUMAR AGARWAL, c=IN, o=Municipal Corporation of Greater Mumbai, ou=Executive Engineer Reason: I am the author of this document Location: Date: 2018-07-02 15:46:05:30		
SUB ENGL.B.P (R/S)	ASST.ENGL.B.P(P)	EXECUTIVE ENGL.B.P(P)WARD		

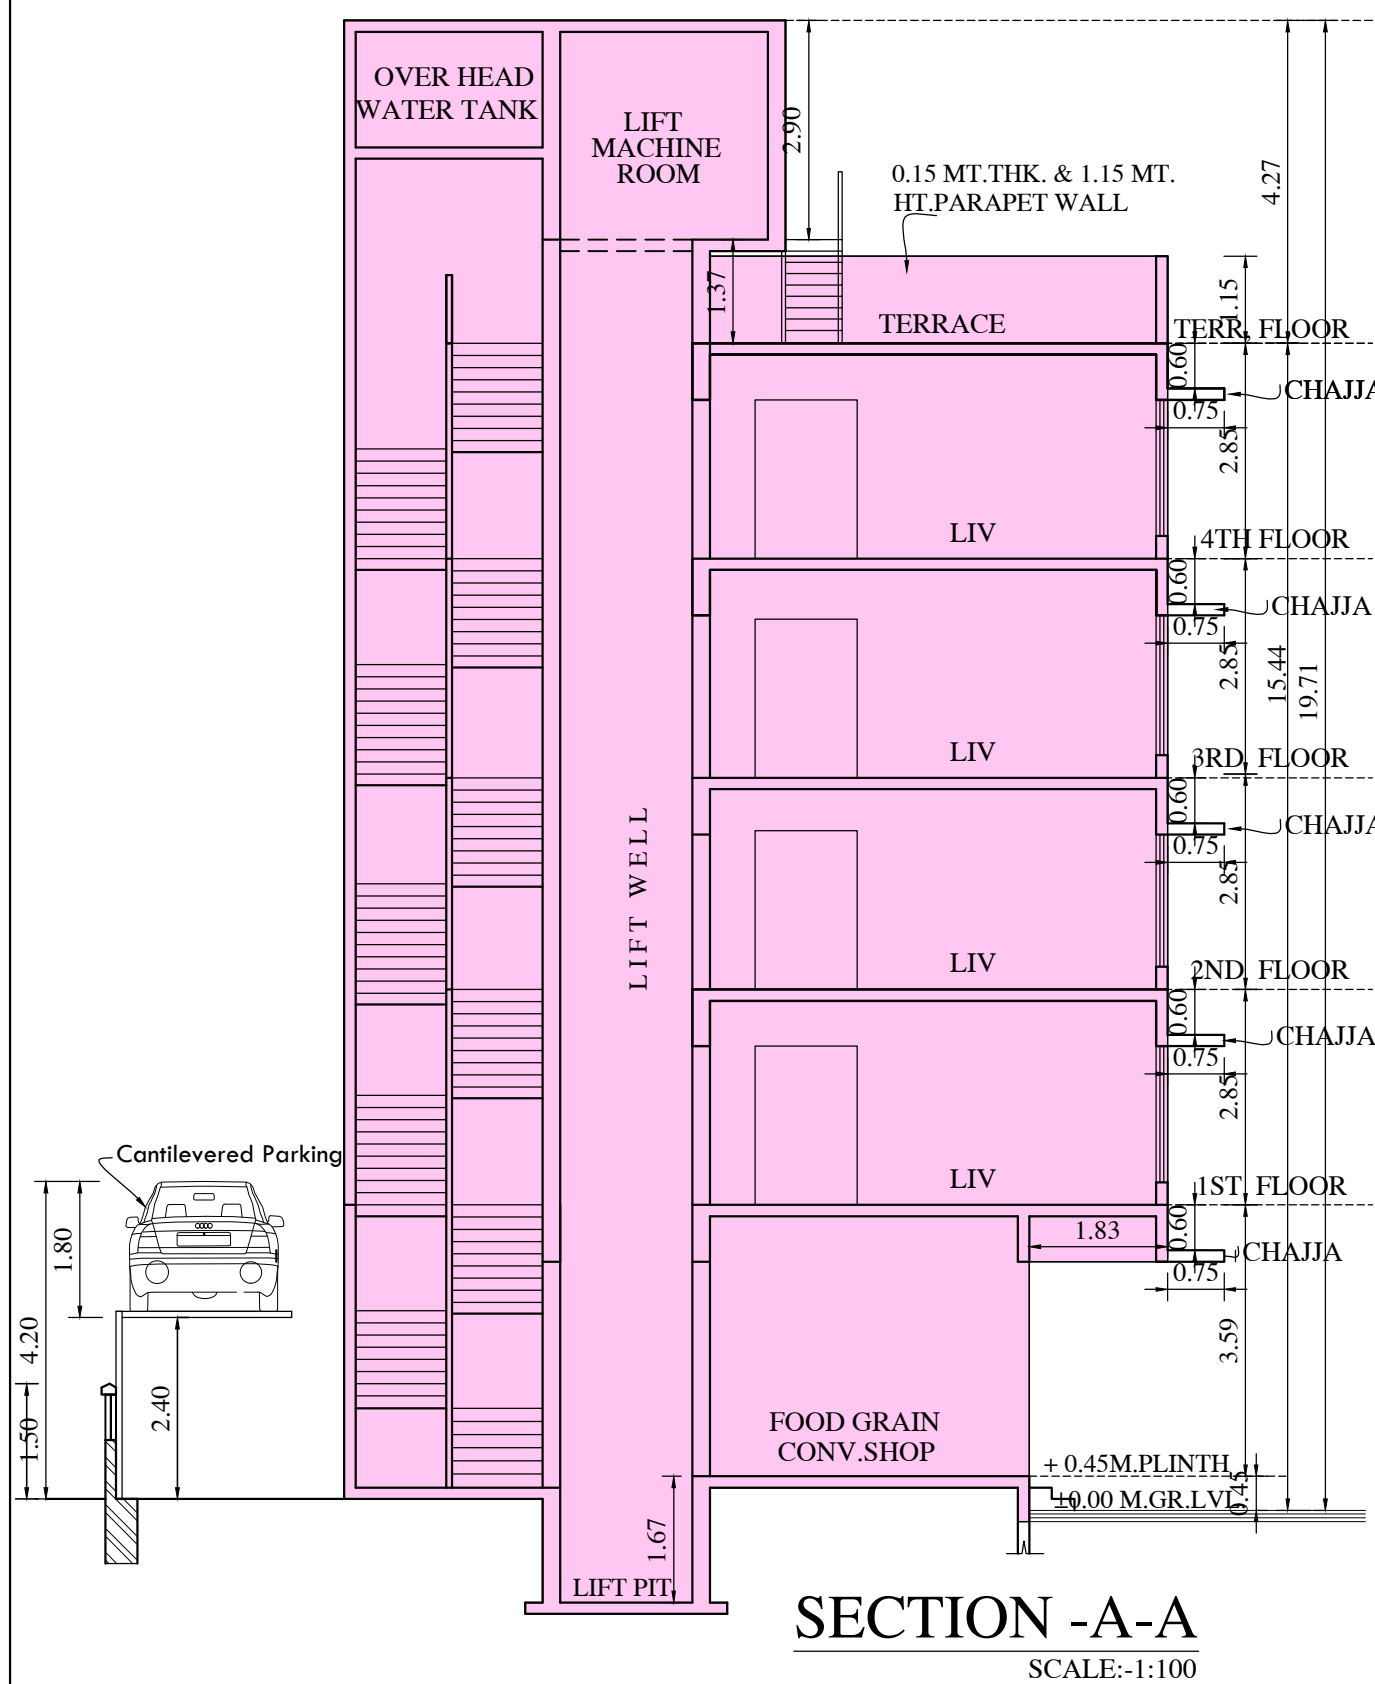

SECTION - A-A
SCALE:- 1:100

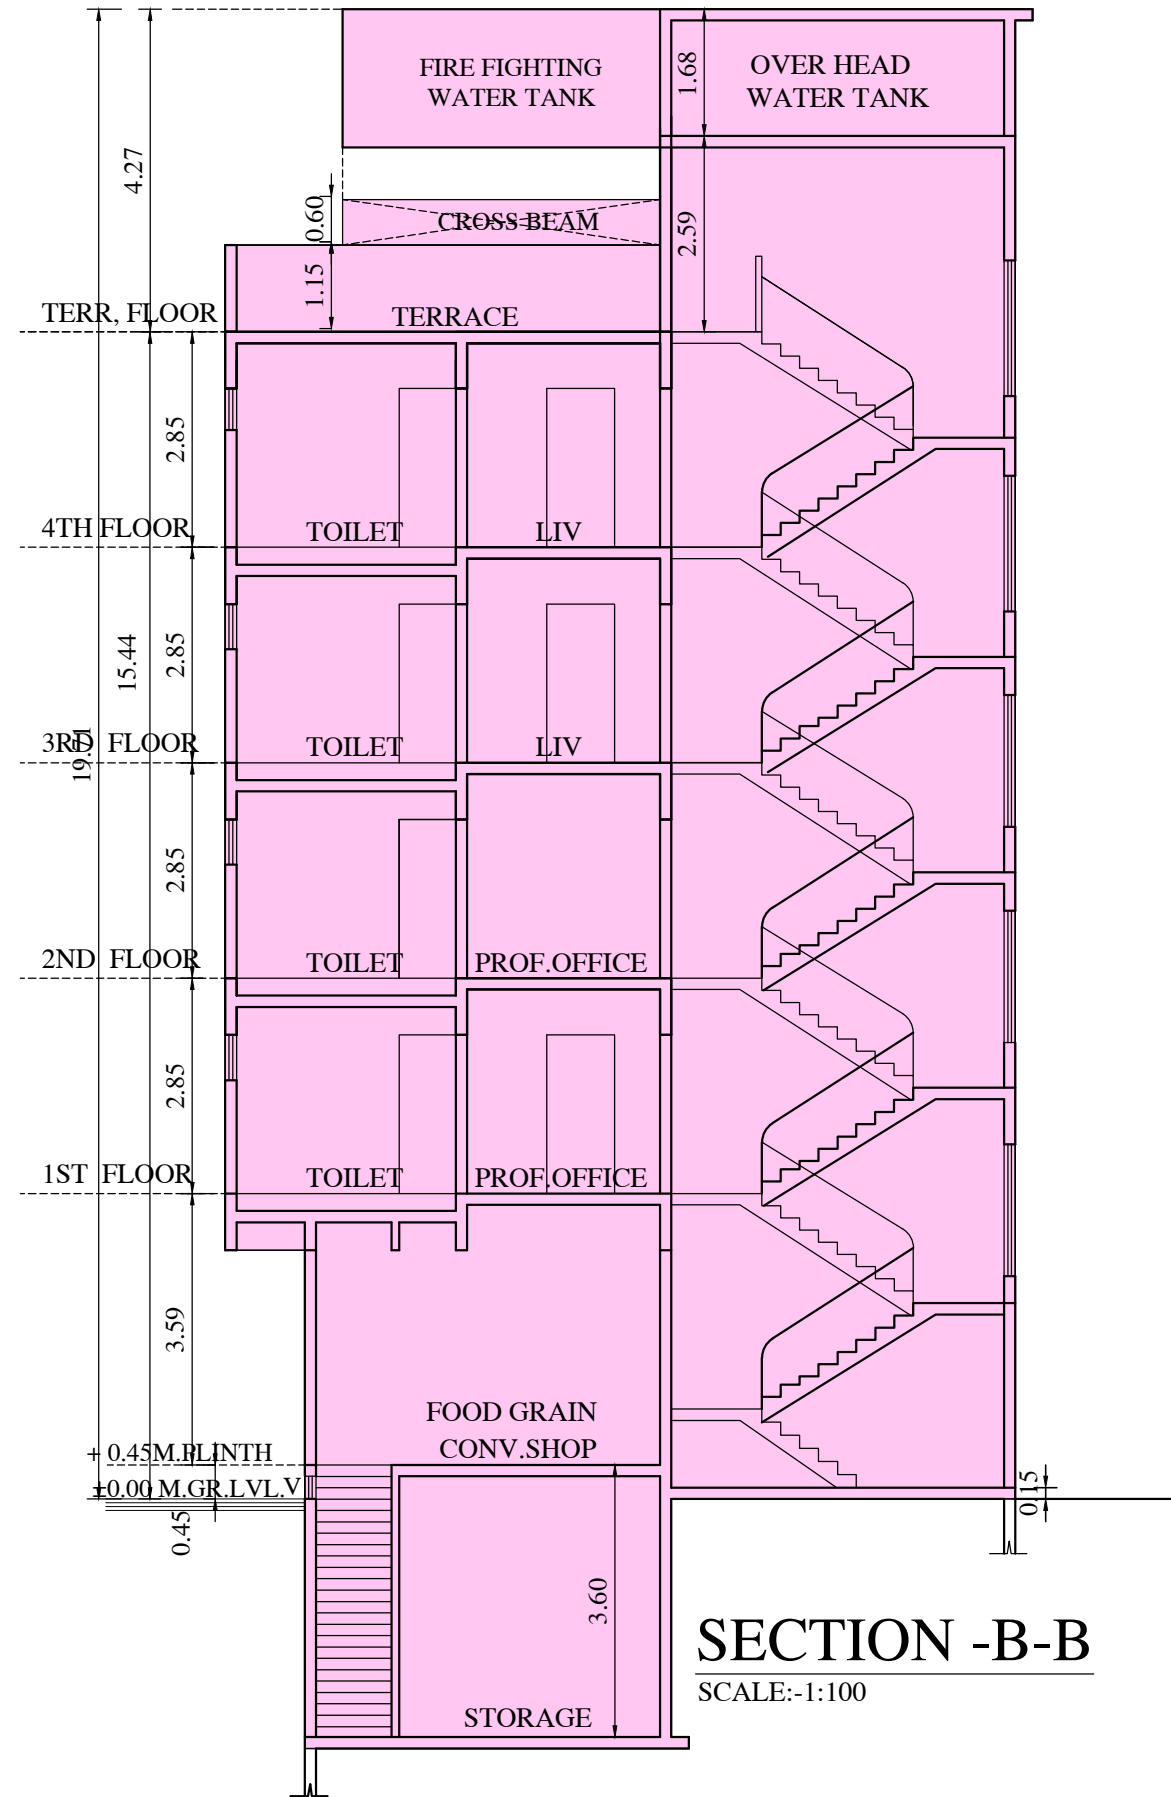

SECTION - B-B
SCALE:- 1:100

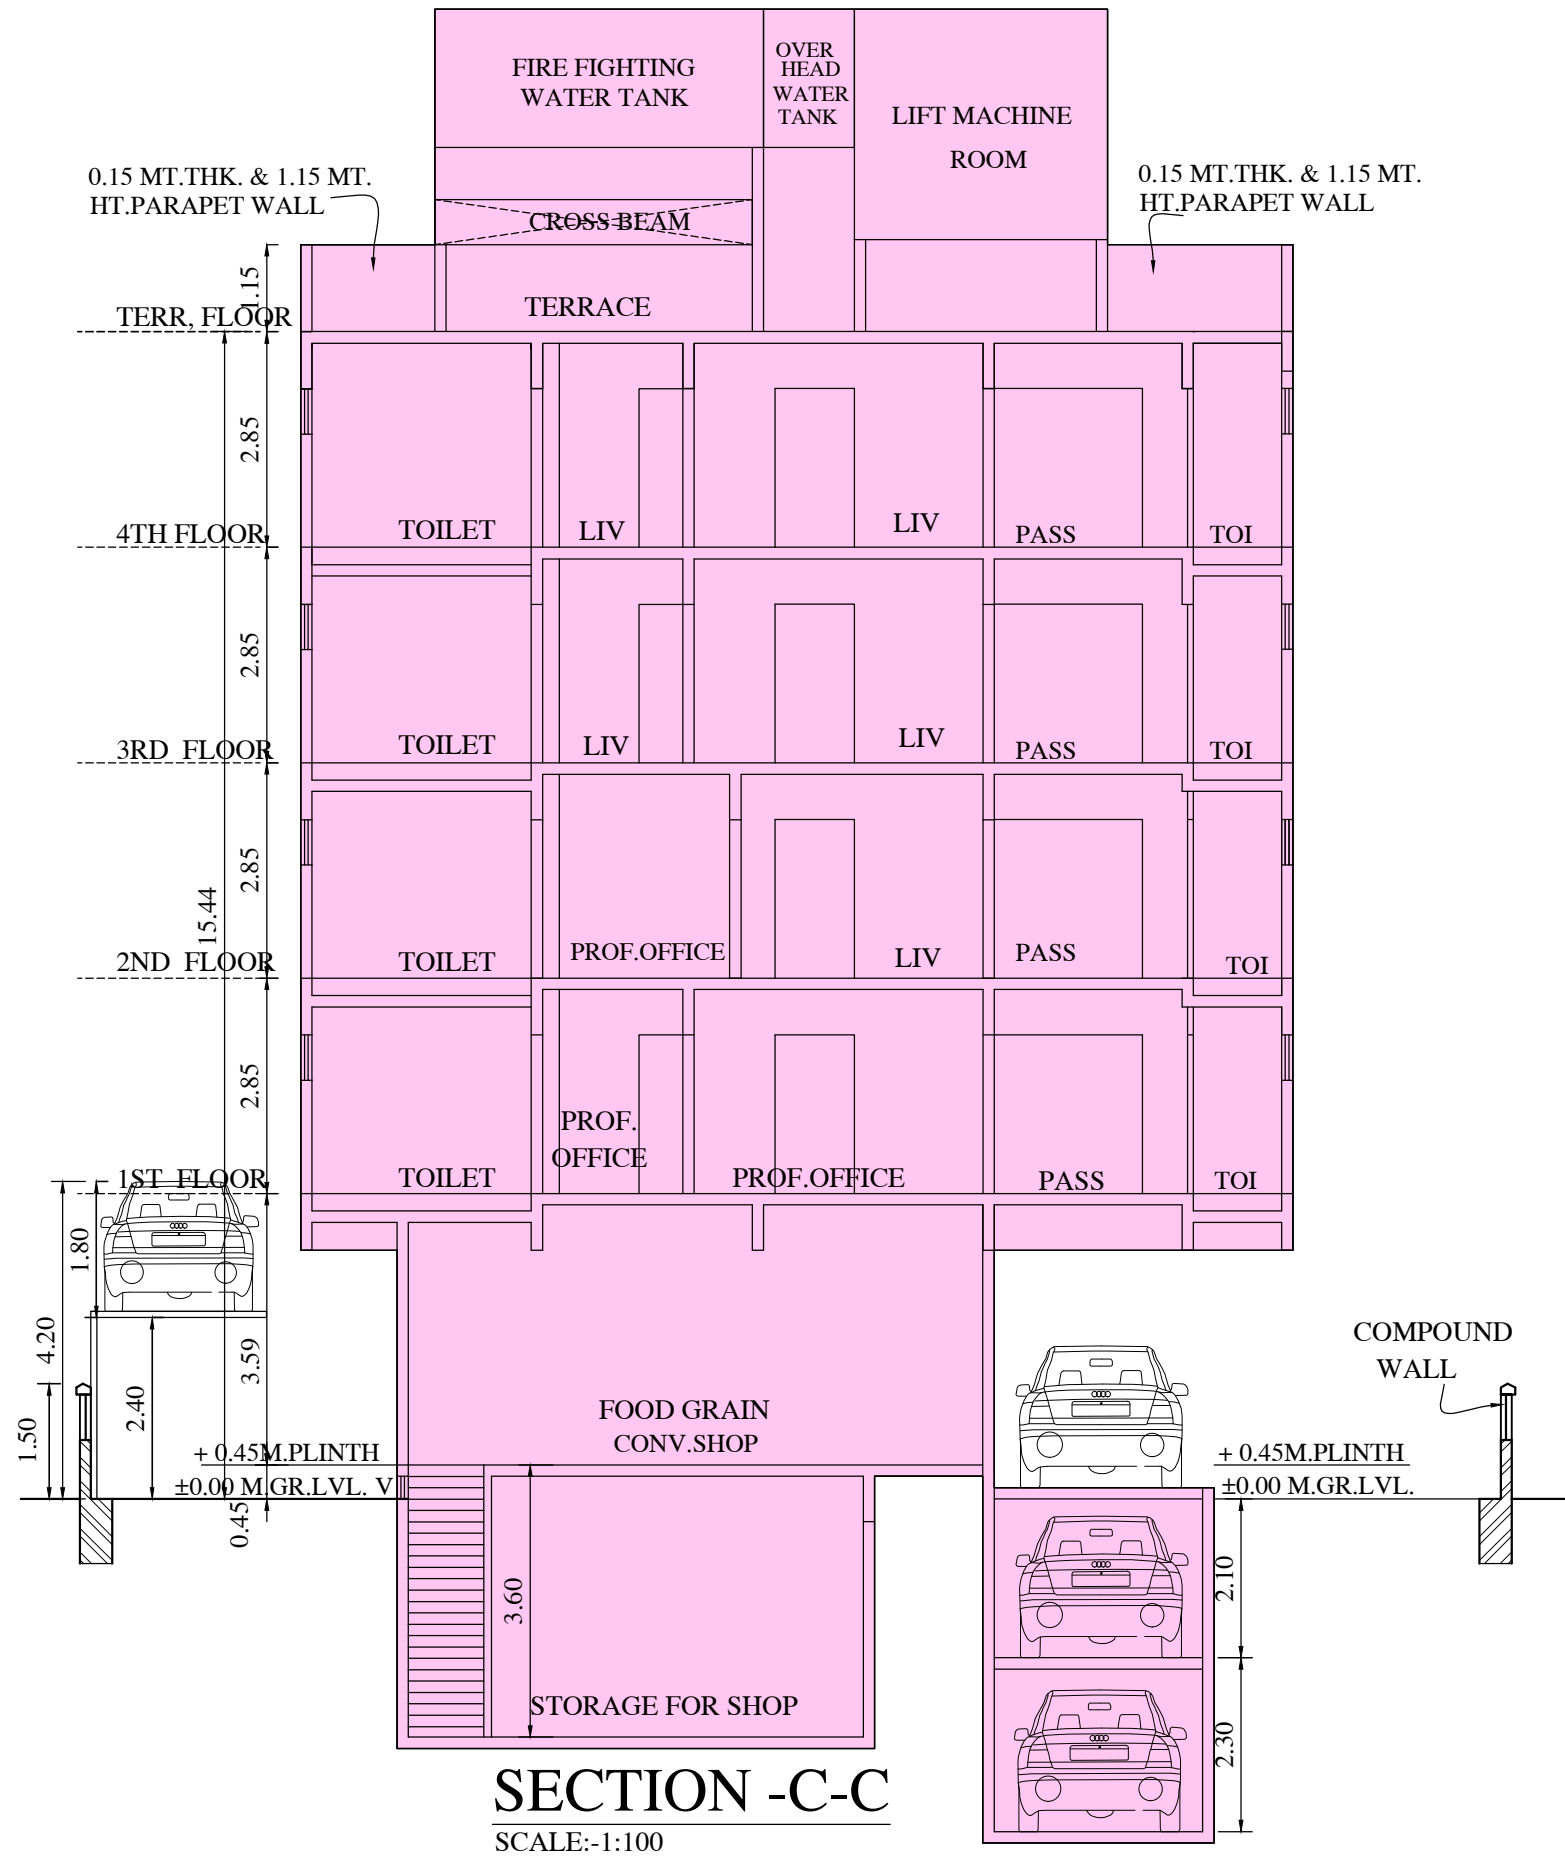

SECTION - C-C
SCALE:- 1:100