




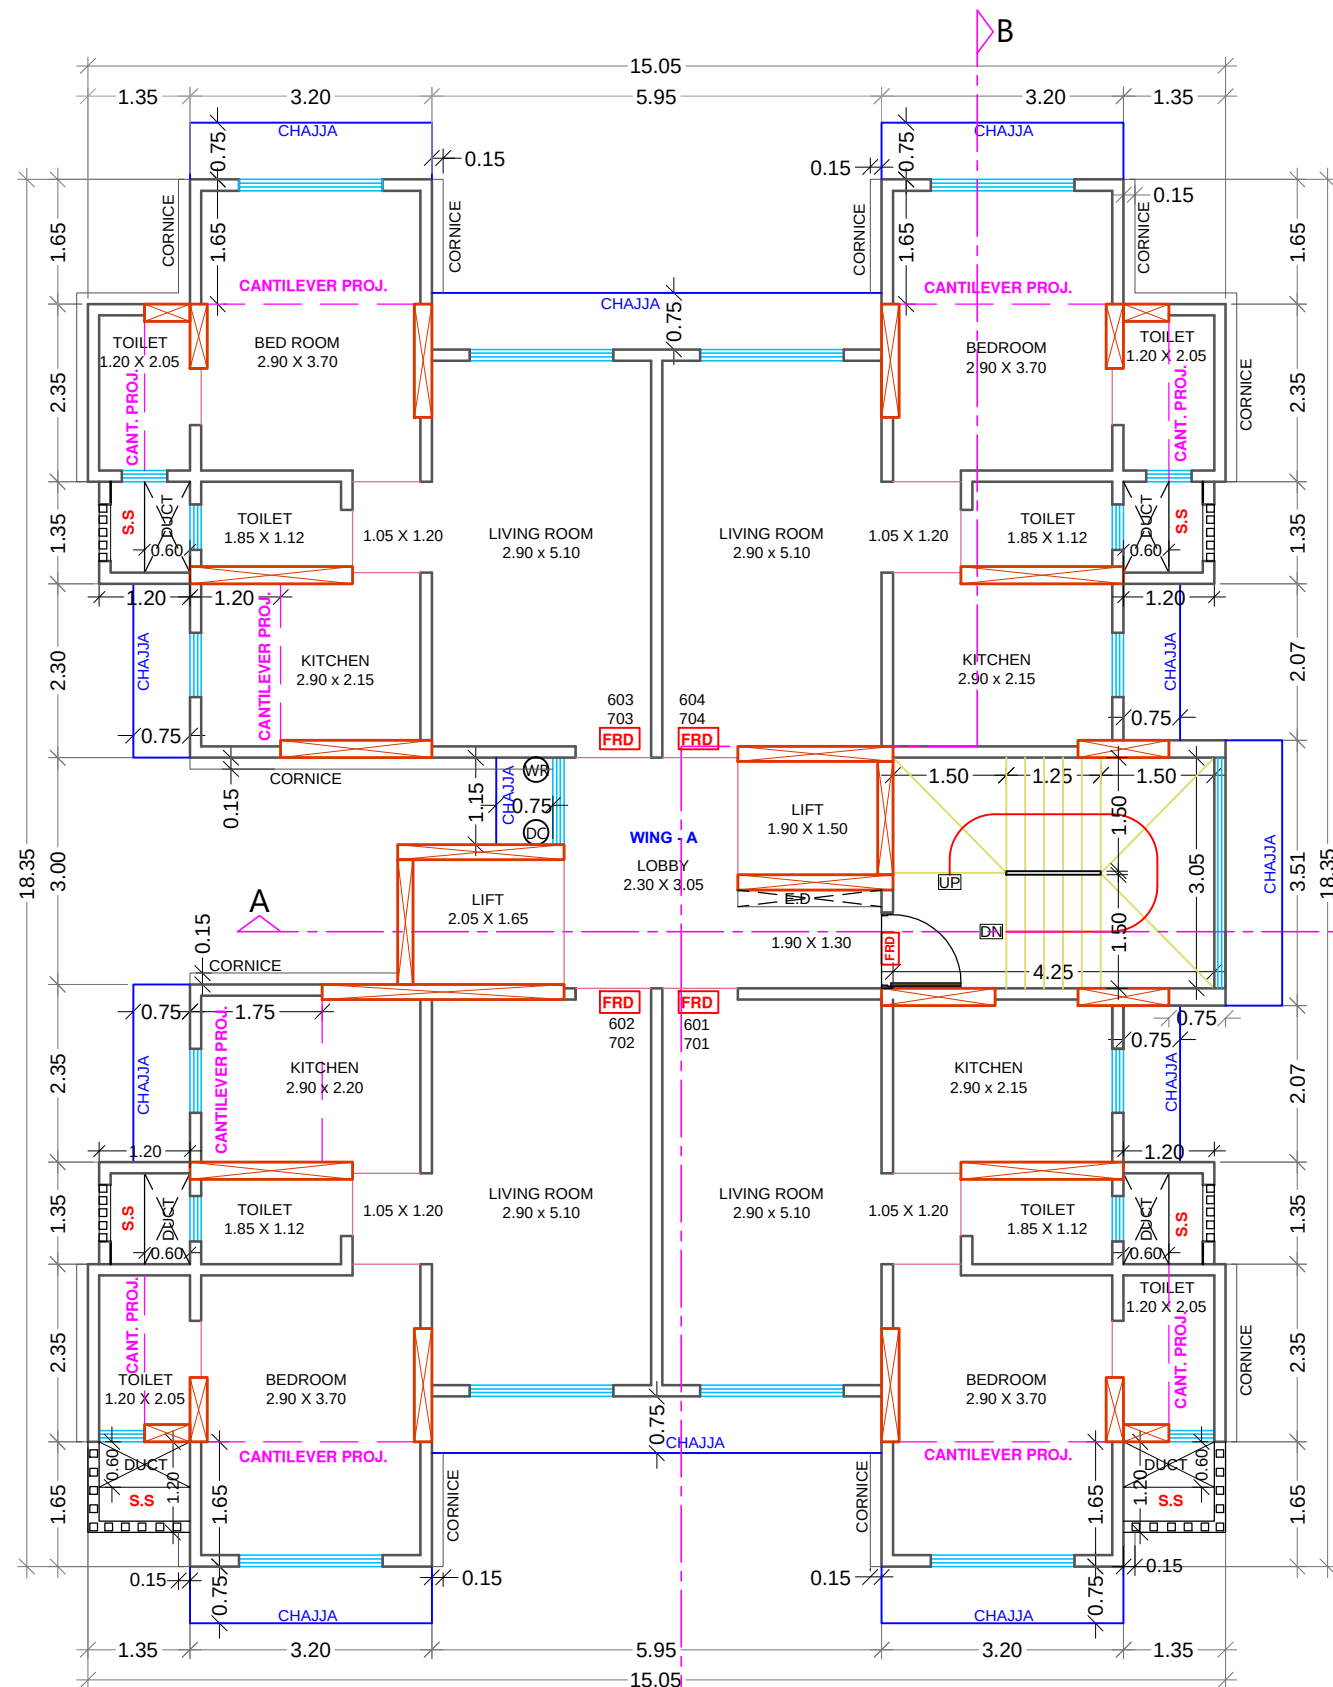


6TH & 7TH (WING - A)
SCALE 1:100

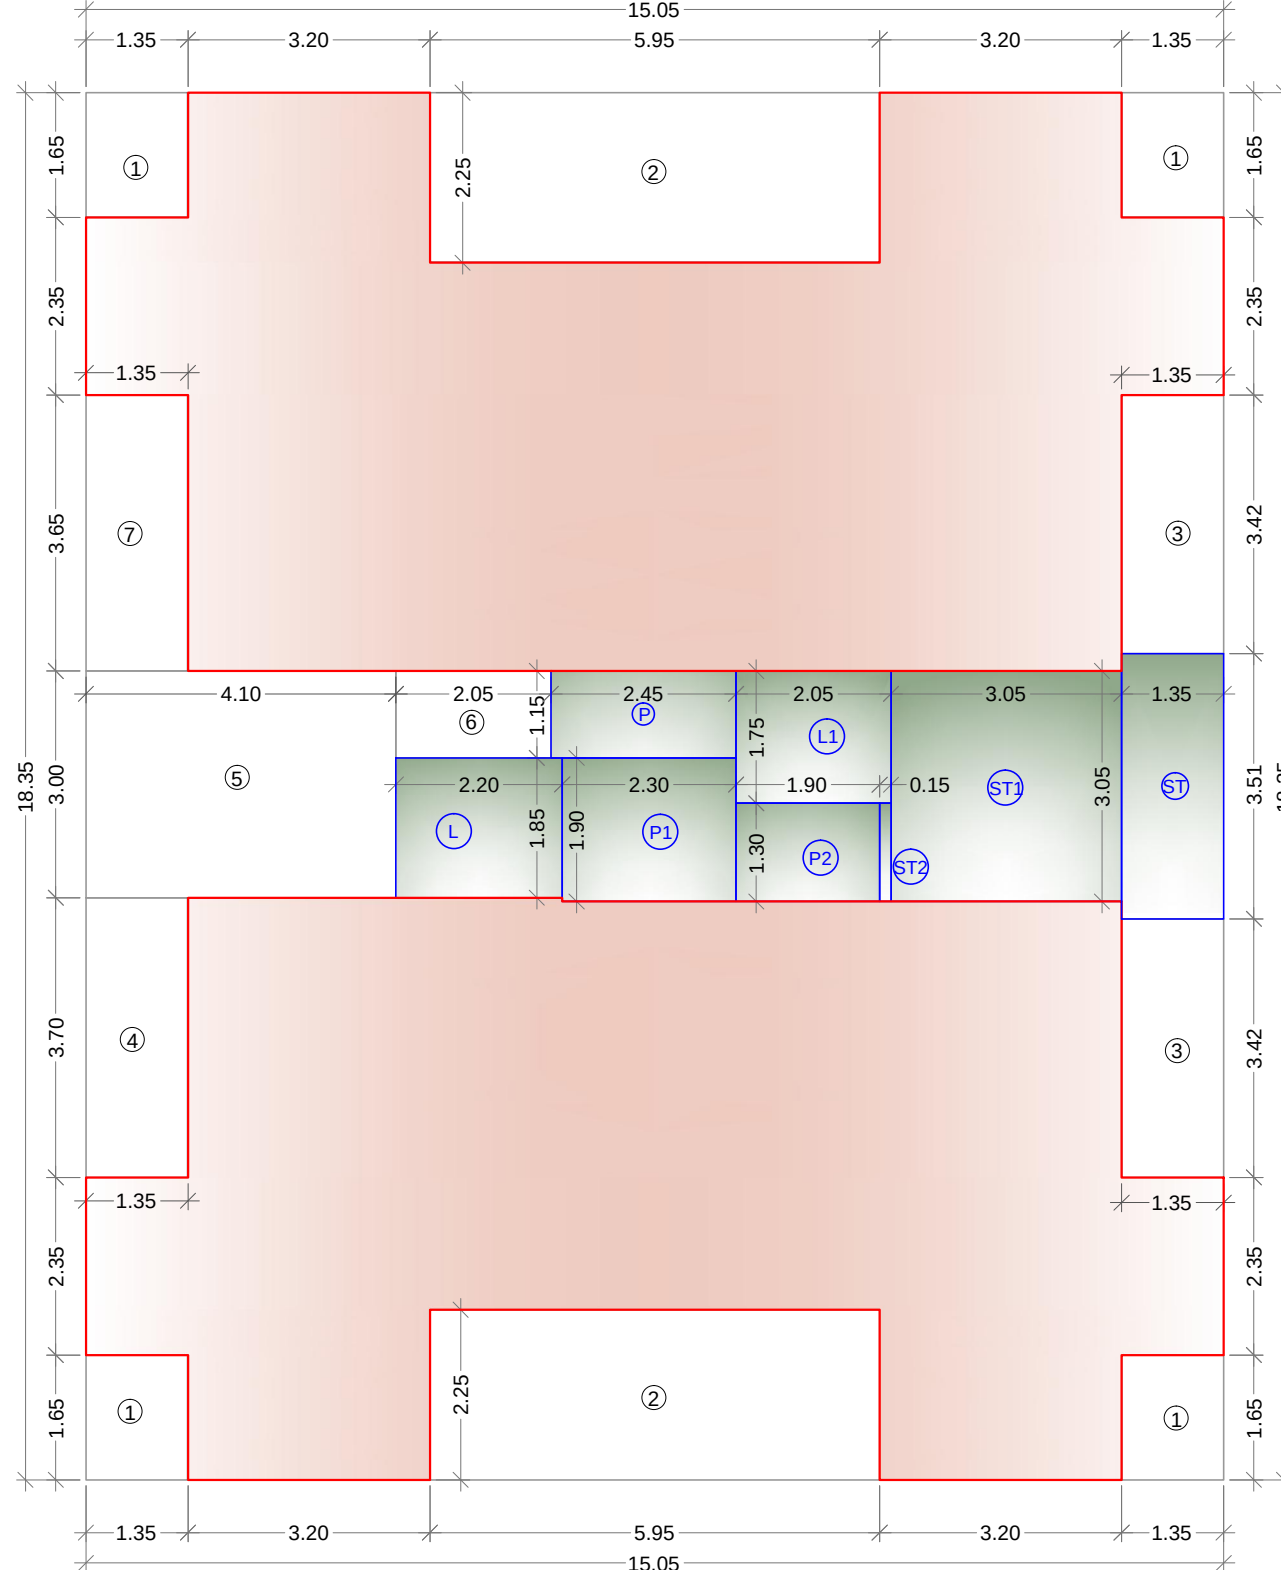

BUILT UP AREA DIAGRAM 6TH & 7TH FLOOR PLAN (WING - A)
SCALE 1:100

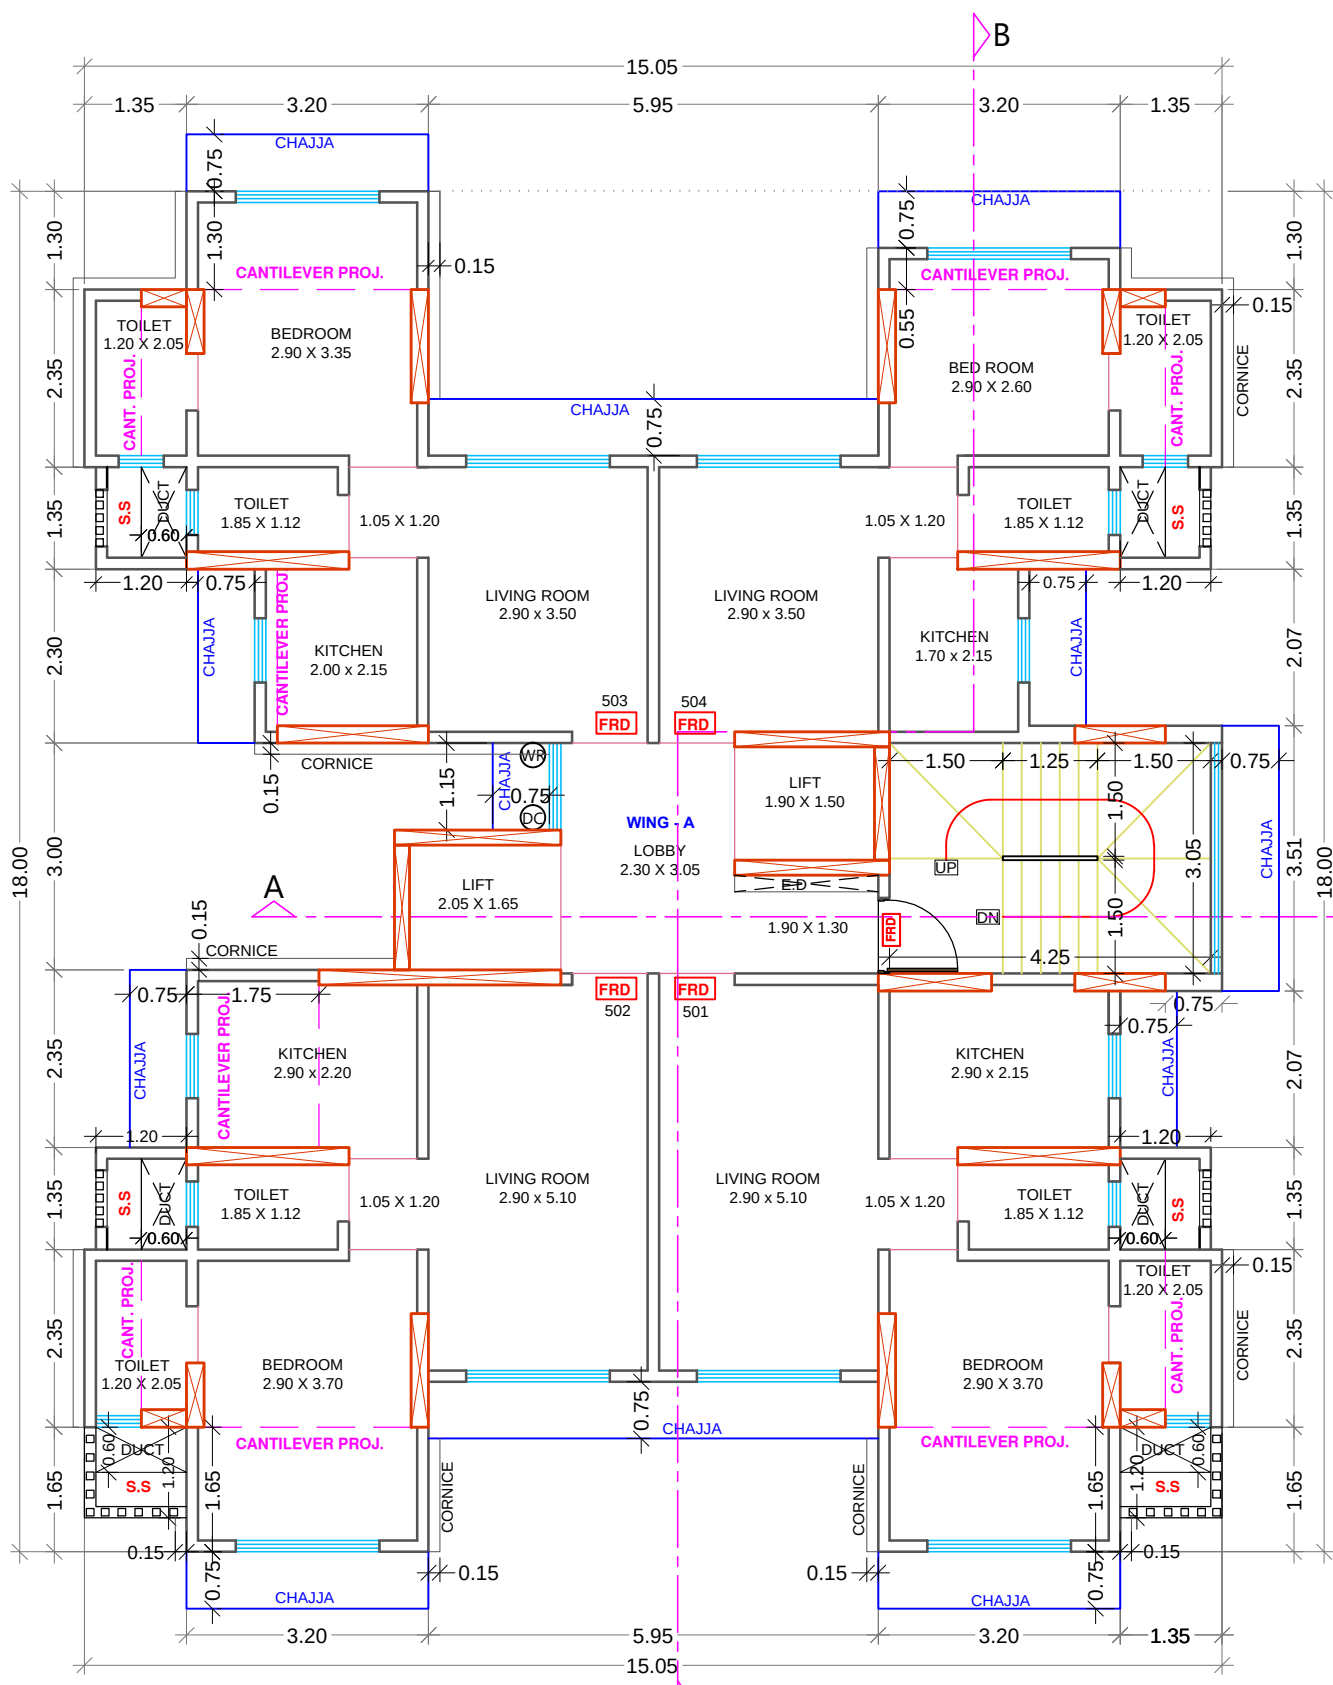

5TH FLOOR PLAN (WING - A)
SCALE 1:100

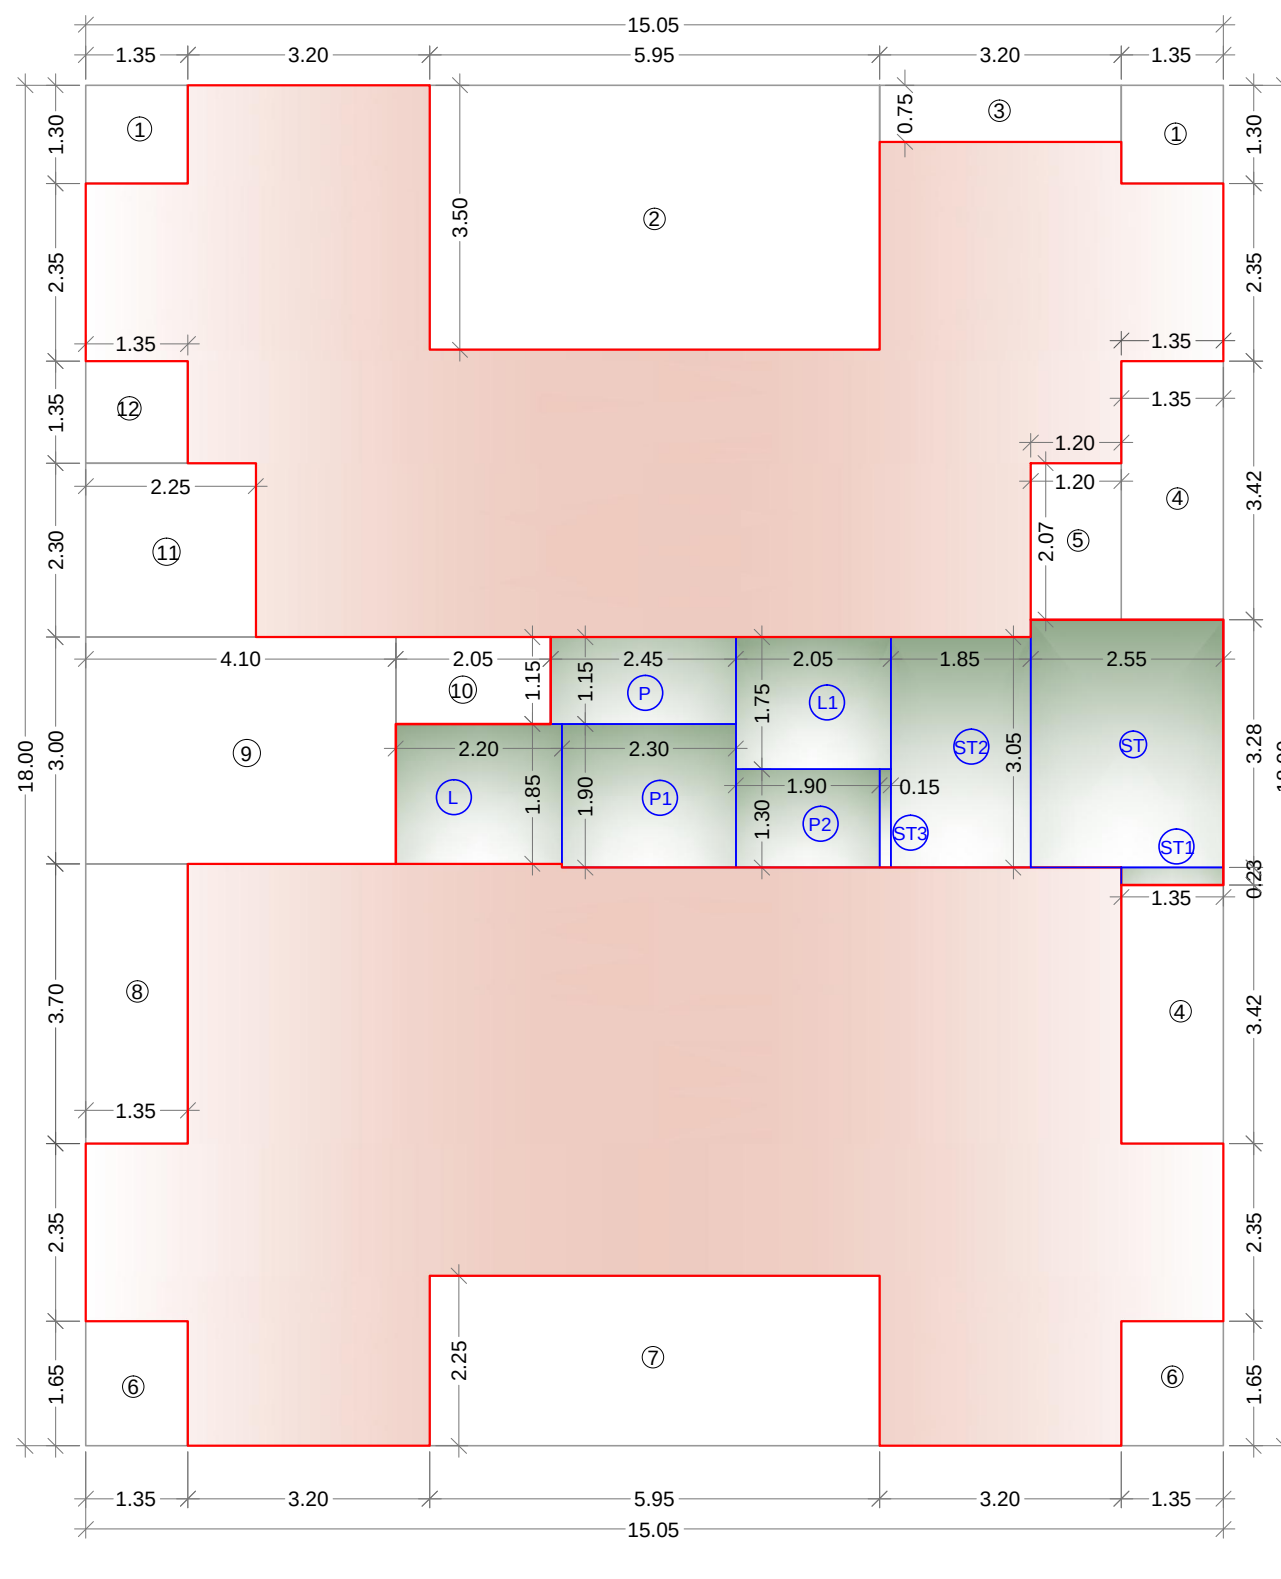

BUILT UP AREA DIAGRAM 5TH FLOOR PLAN (WING - A)
SCALE 1:100

BUILT UP AREA CALCULATION
6TH & 7TH FLOOR PLAN

ADDITION					
A)	15.05	X	18.35	X	1 = 276.17 sq.mt

DEDUCTION						Sq.mt
1	1.35	X	1.65	X	4 =	8.91
2	5.95	X	2.25	X	2 =	26.78
3	1.35	X	3.42	X	2 =	9.23
4	1.35	X	3.70	X	1 =	5.00
5	4.10	X	3.00	X	1 =	12.30
6	2.05	X	1.15	X	1 =	2.36
7	1.35	X	3.65	X	1 =	4.93
ST	1.35	X	3.51	X	1 =	4.74
ST1	3.05	X	3.05	X	1 =	9.30
ST2	0.15	X	1.30	X	1 =	0.20
L	2.20	X	1.85	X	1 =	4.07
L1	2.05	X	1.75	X	1 =	3.59
P	2.45	X	1.15	X	1 =	2.82
P1	2.30	X	1.90	X	1 =	4.37
P2	1.90	X	1.30	X	1 =	2.47
TOTAL						101.05
NET BUA 276.17 - 101.05						175.12

BUILT UP AREA CALCULATION (WING - B)
4TH TO 7TH FLOOR PLAN


ADDITION					
A)	13.65	X	16.70	X	1 = 227.96 sq.mt

DEDUCTION						Sq.mt
1	2.25	X	4.70	X	1 =	10.58
2	3.35	X	0.60	X	1 =	2.01
3	1.35	X	1.35	X	1 =	1.82
4	2.45	X	0.45	X	1 =	1.10
5	1.70	X	1.50	X	2 =	5.10
6	0.90	X	6.70	X	1 =	6.03
7	2.45	X	0.35	X	1 =	0.86
8	1.35	X	1.45	X	1 =	1.96
9	3.65	X	0.35	X	1 =	1.28
10	1.42	X	1.40	X	1 =	1.99
11	0.53	X	0.35	X	1 =	0.19
12	0.30	X	7.15	X	1 =	2.15
13	4.40	X	0.95	X	1 =	4.18
ST	4.40	X	3.40	X	1 =	14.96
ST1	2.25	X	0.15	X	1 =	0.34
ST2	0.15	X	1.50	X	1 =	0.23
L	2.55	X	1.90	X	1 =	4.84
L1	2.40	X	1.82	X	1 =	4.37
P	2.40	X	2.90	X	1 =	6.96
P1	0.15	X	0.95	X	1 =	0.14
TOTAL						71.07
NET BUA 227.96 - 71.07						156.89


BUILT UP AREA CALCULATION
5TH FLOOR PLAN

ADDITION					
A)	15.05	X	18.00	X	1 = 270.90 sq.mt

DEDUCTION						Sq.mt
1	1.35	X	1.30	X	2 =	3.51
2	5.95	X	3.50	X	1 =	20.83
3	3.20	X	0.75	X	1 =	2.40
4	1.35	X	3.42	X	2 =	9.23
5	1.20	X	2.07	X	1 =	2.48
6	1.35	X	1.65	X	2 =	4.45
7	5.95	X	2.25	X	1 =	13.39
8	1.35	X	3.70	X	1 =	5.00
9	4.10	X	3.00	X	1 =	12.30
10	2.05	X	1.15	X	1 =	2.36
11	2.25	X	2.30	X	1 =	5.17
12	1.35	X	1.35	X	1 =	1.82
ST	2.55	X	3.28	X	1 =	8.36
ST1	1.35	X	0.23	X	1 =	0.31
ST2	1.85	X	3.05	X	1 =	5.64
ST3	0.15	X	1.30	X	1 =	0.20
L	2.20	X	1.85	X	1 =	4.07
L1	2.05	X	1.75	X	1 =	3.59
P	2.45	X	1.15	X	1 =	2.82
P1	2.30	X	1.90	X	1 =	4.37
P2	1.90	X	1.30	X	1 =	2.47
TOTAL						114.77
NET BUA 270.90 - 114.77						156.13

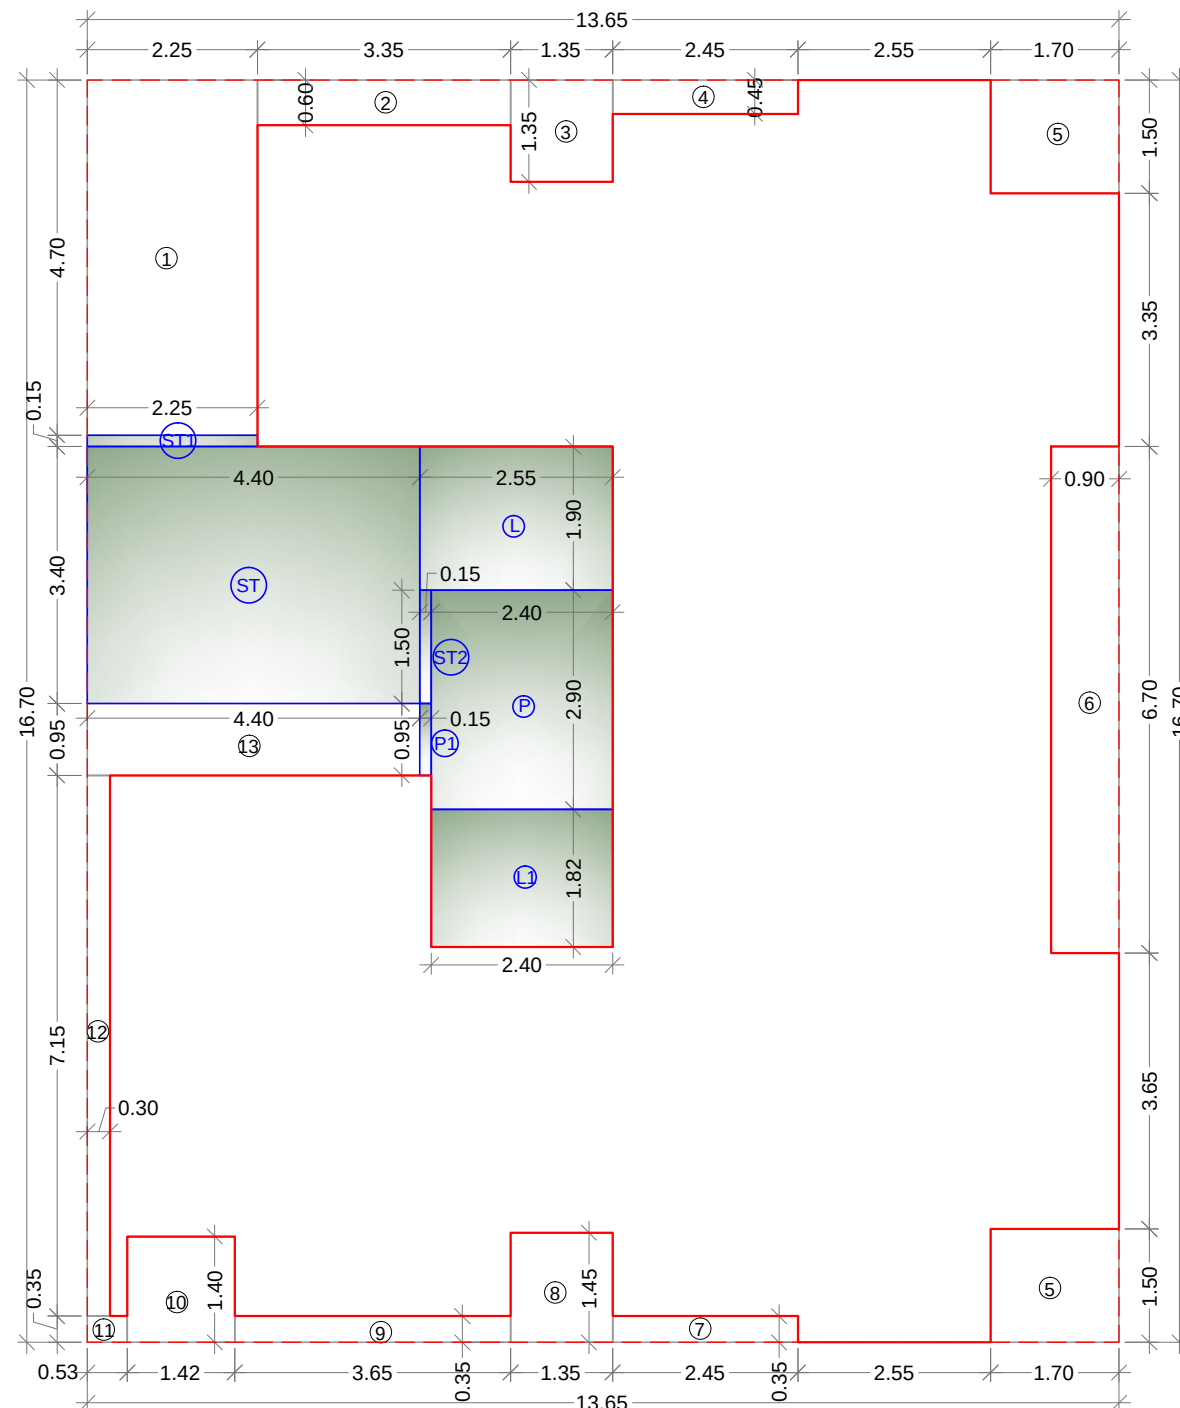

BUILT UP AREA DIAGRAM 4RD TO 7TH FLOOR PLAN (WING-B)
SCALE 1:100

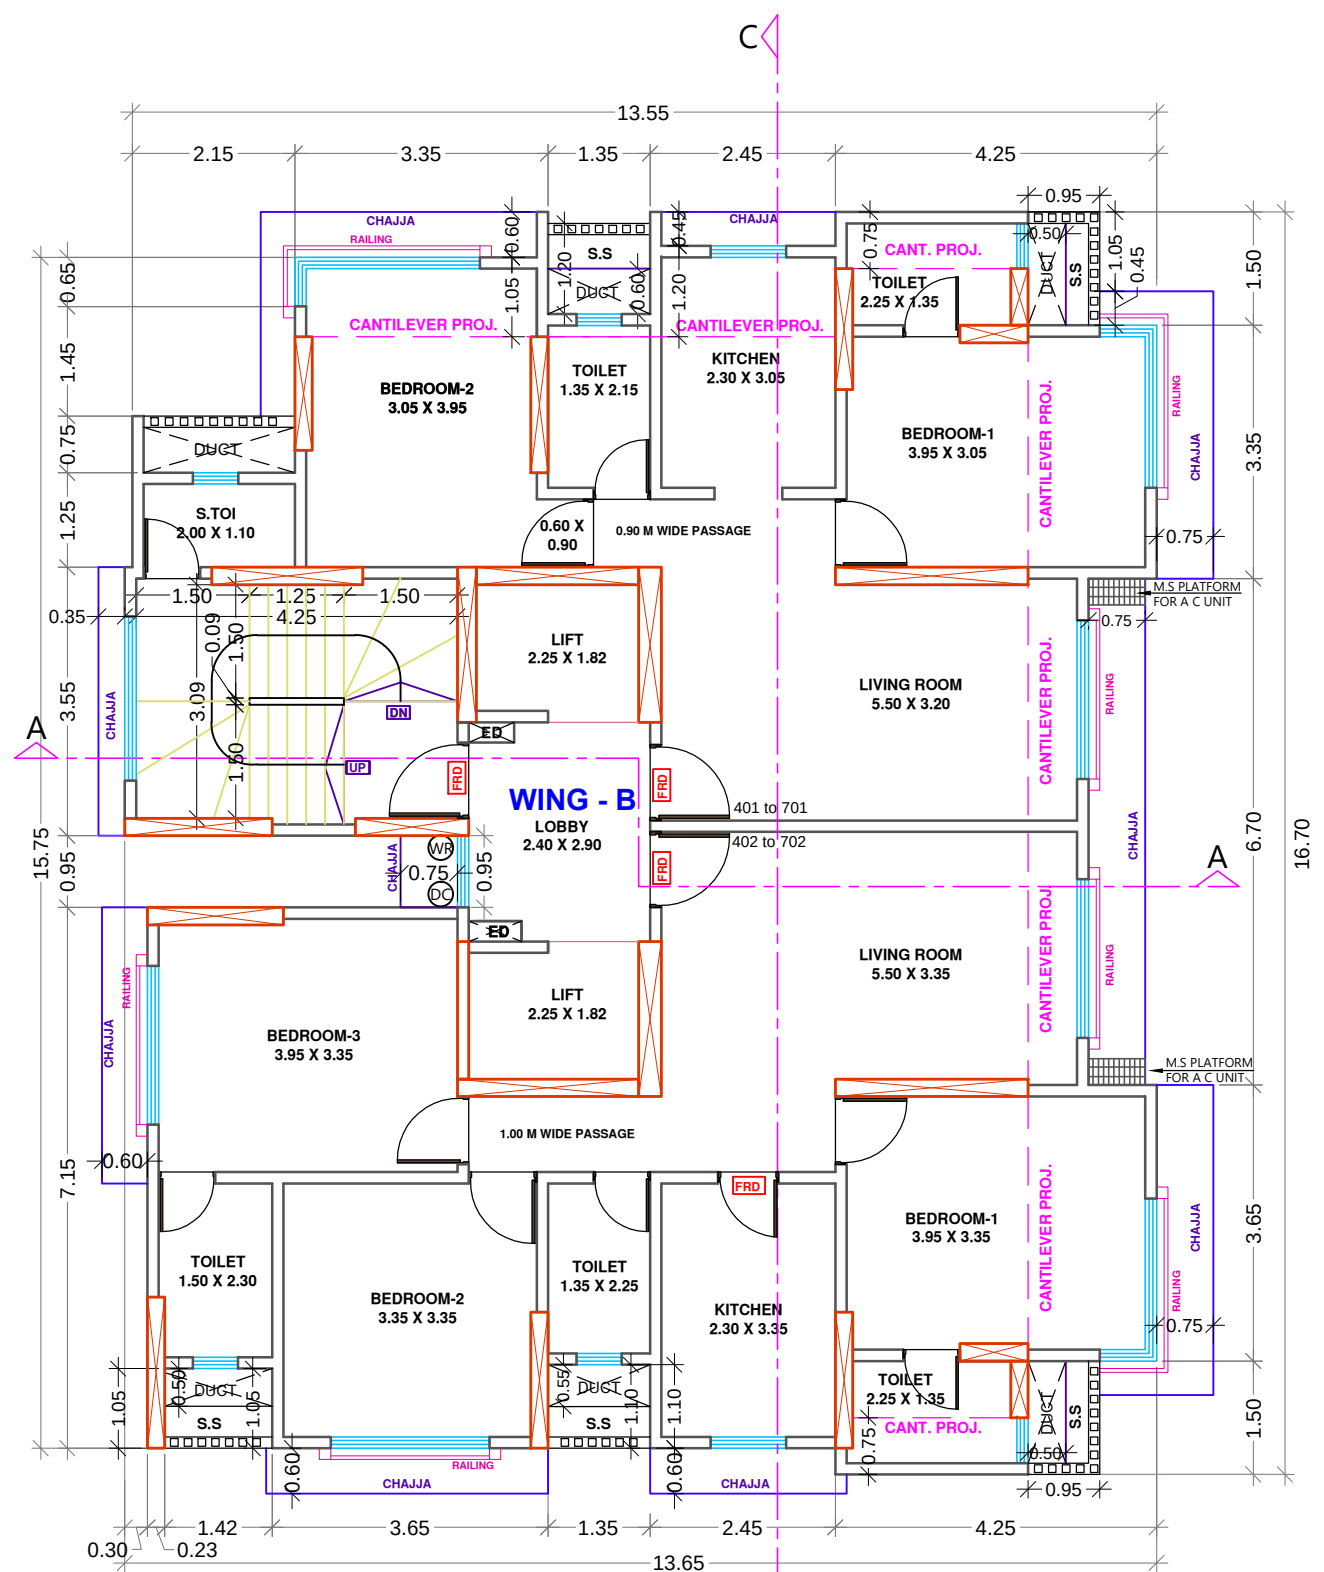

4TH TO 7TH FLOOR PLAN (WING - B)
SCALE 1:100

Proforma - ' B '

FILE No.CHE/ES/1091/T/337(NEW)

Sheet No :- 4 / 6

CONTENTS :- 5TH,6TH & 7TH FLOOR PLAN & CALCULATION WING-A
4TH TO 6TH FLOOR PLAN & CALCULATION WING - B.TERRACE FLOOR PLAN WING - B

THIS CANCELS APPROVAL TO THE PERVIOUS PLANS APPROVED
u/no.CHE/ES/1091/T/337(NEW) DATED 14/06/2018.

THIS PLAN IS DIGITALLY SIGNED

APPROVED SUBJECT TO CONDITIONS MENTIONED IN THIS OFFICE /
LETTER CHE/ES/1091/T/337(NEW) DATED _____

MANISHA
P
BURGHATE


JAYESH
CHHAGAN
DUSANE

LOTAN
SUKADE
O AHIRE

SE(BP) T/W

AE(BP) S&T

EE(BP) ES-II

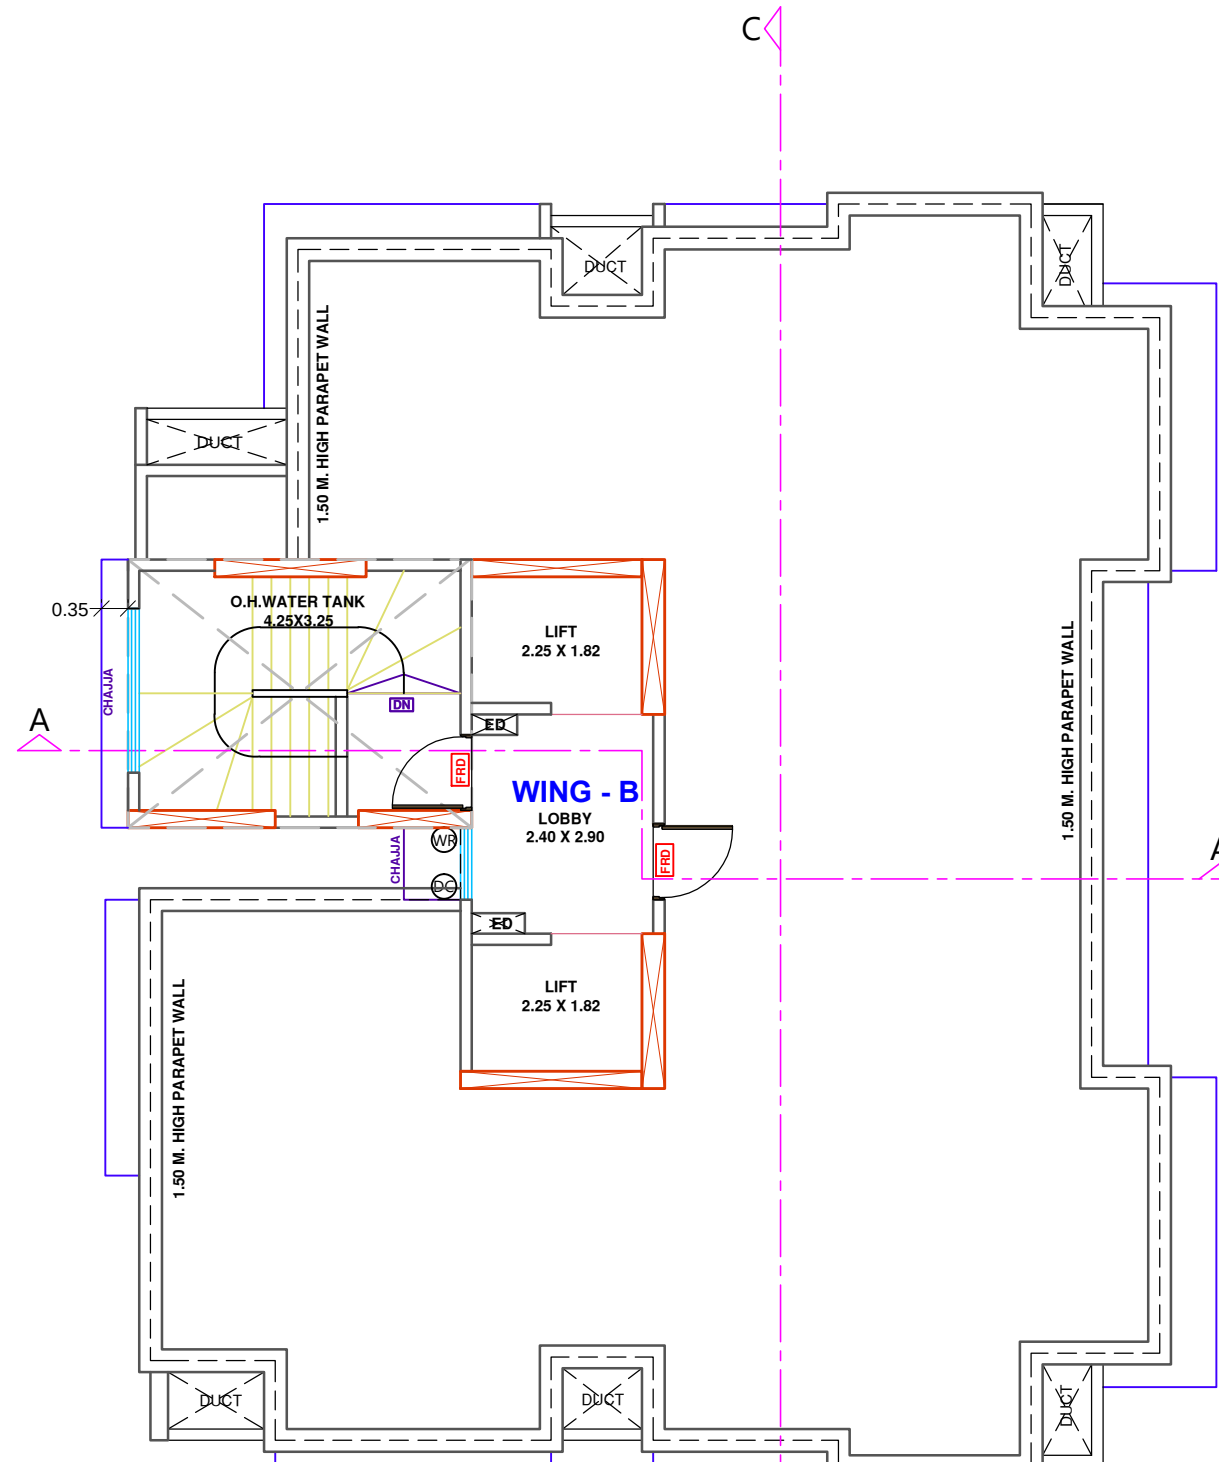

TERRACE FLOOR PLAN (WING - B)
SCALE 1:100

Description of Proposal & Property

PROPOSED REDEVELOPMENT ON THE PLOT BEARING CTS NO.1370 & 1409
OF VILLAGE MULUND (W) AT VALJI LADHA ROAD, MULUND (WEST).
IN ' T ' WARD,MUMBAI.

Name of Owner


M/S LABH ENTERPRISES

Sanjay
Thakkar

Digitally signed by Sanjay
Thakkar
DN: cn=RAJ K. SHAH
gn=RAJ K. SHAH
c=INDIA
o=RAJ K. SHAH
ou=RAJ K. SHAH
email=raj.k.shah@rajkshah.com
Date: 2020-02-13 11:52:45+05:30

Date	Scale	Job No-	Drawn By	Checked By	Sign.
10-02-2020	1: 100		BALIRAM	RAJ SIR	

North Line Sign, Name & Address of Architect / LS

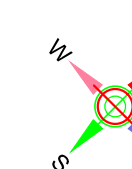

RAJ K. SHAH

ARCHITECTS AND INTERIOR DESIGNERS

C/39, CHEMBUR GAOTHAN,
CHEMBUR (E)
Mumbai - 400 071.

RAJ.K
SHAH

Digitally signed by
RAJ K. SHAH
DN: cn=RAJ K. SHAH
gn=RAJ K. SHAH
c=INDIA
o=RAJ K. SHAH
ou=RAJ K. SHAH
email=raj.k.shah@rajkshah.com
Date: 2020-02-13
11:55:45+05:30