



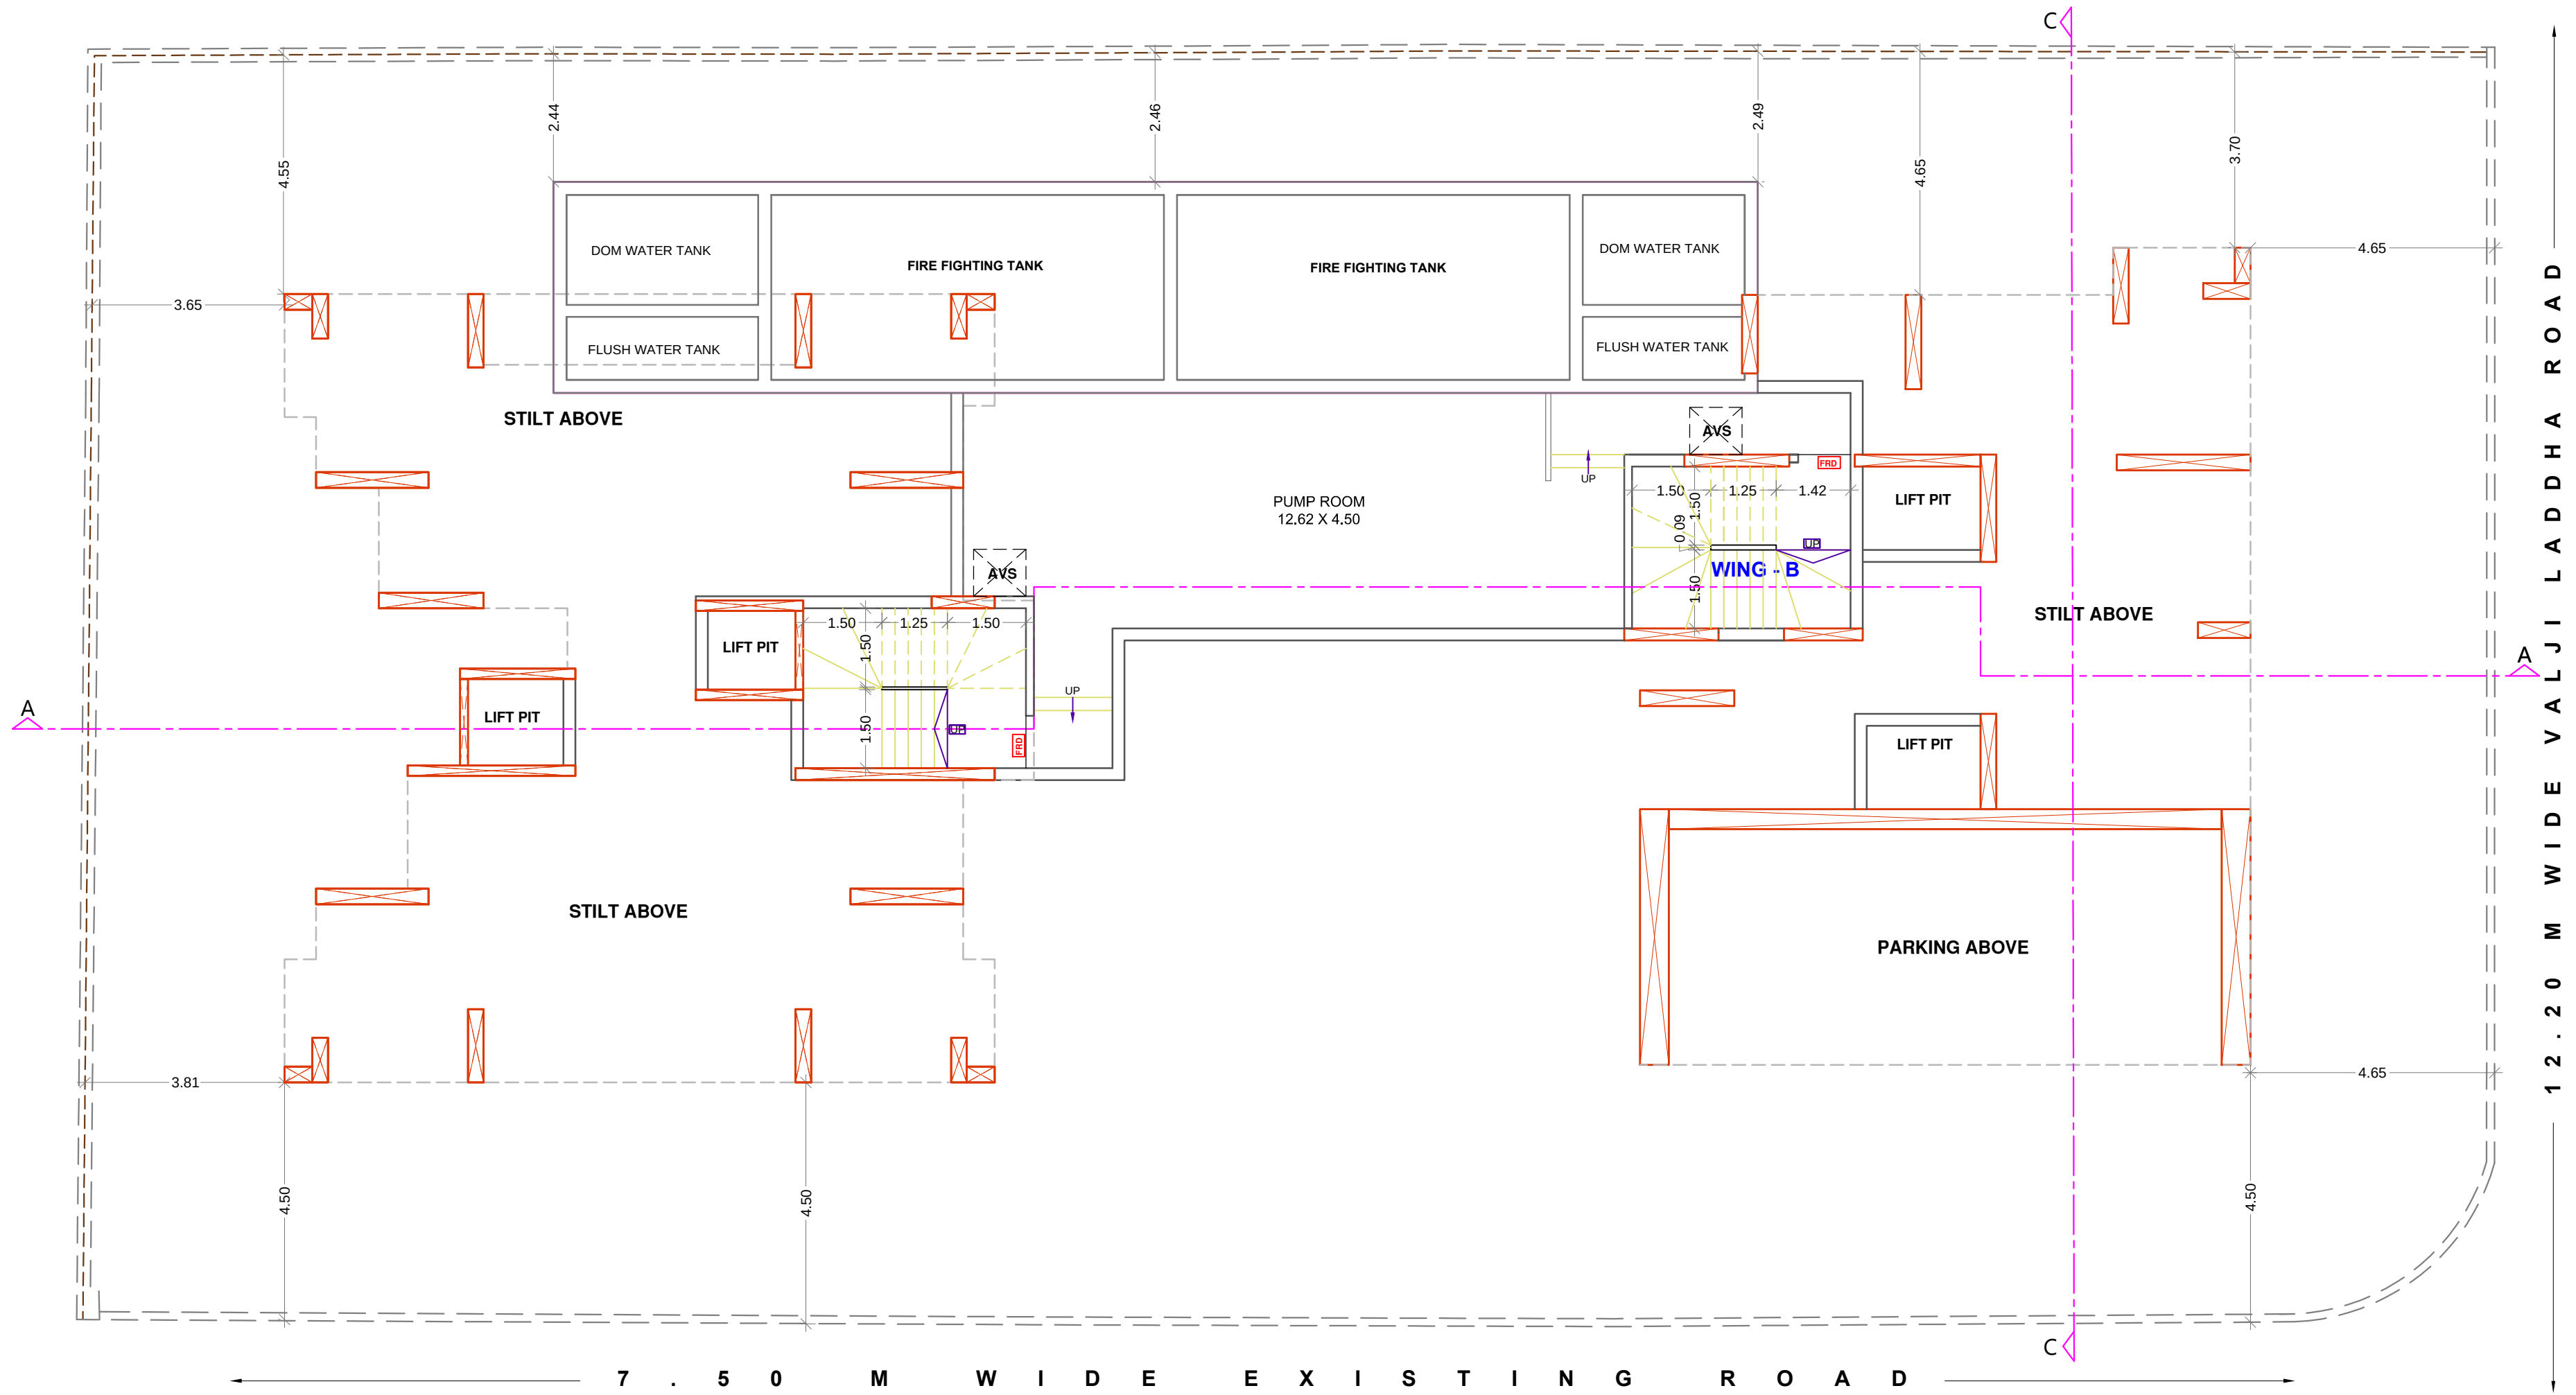


BASEMENT FLOOR PLAN
SCALE - 1 : 100

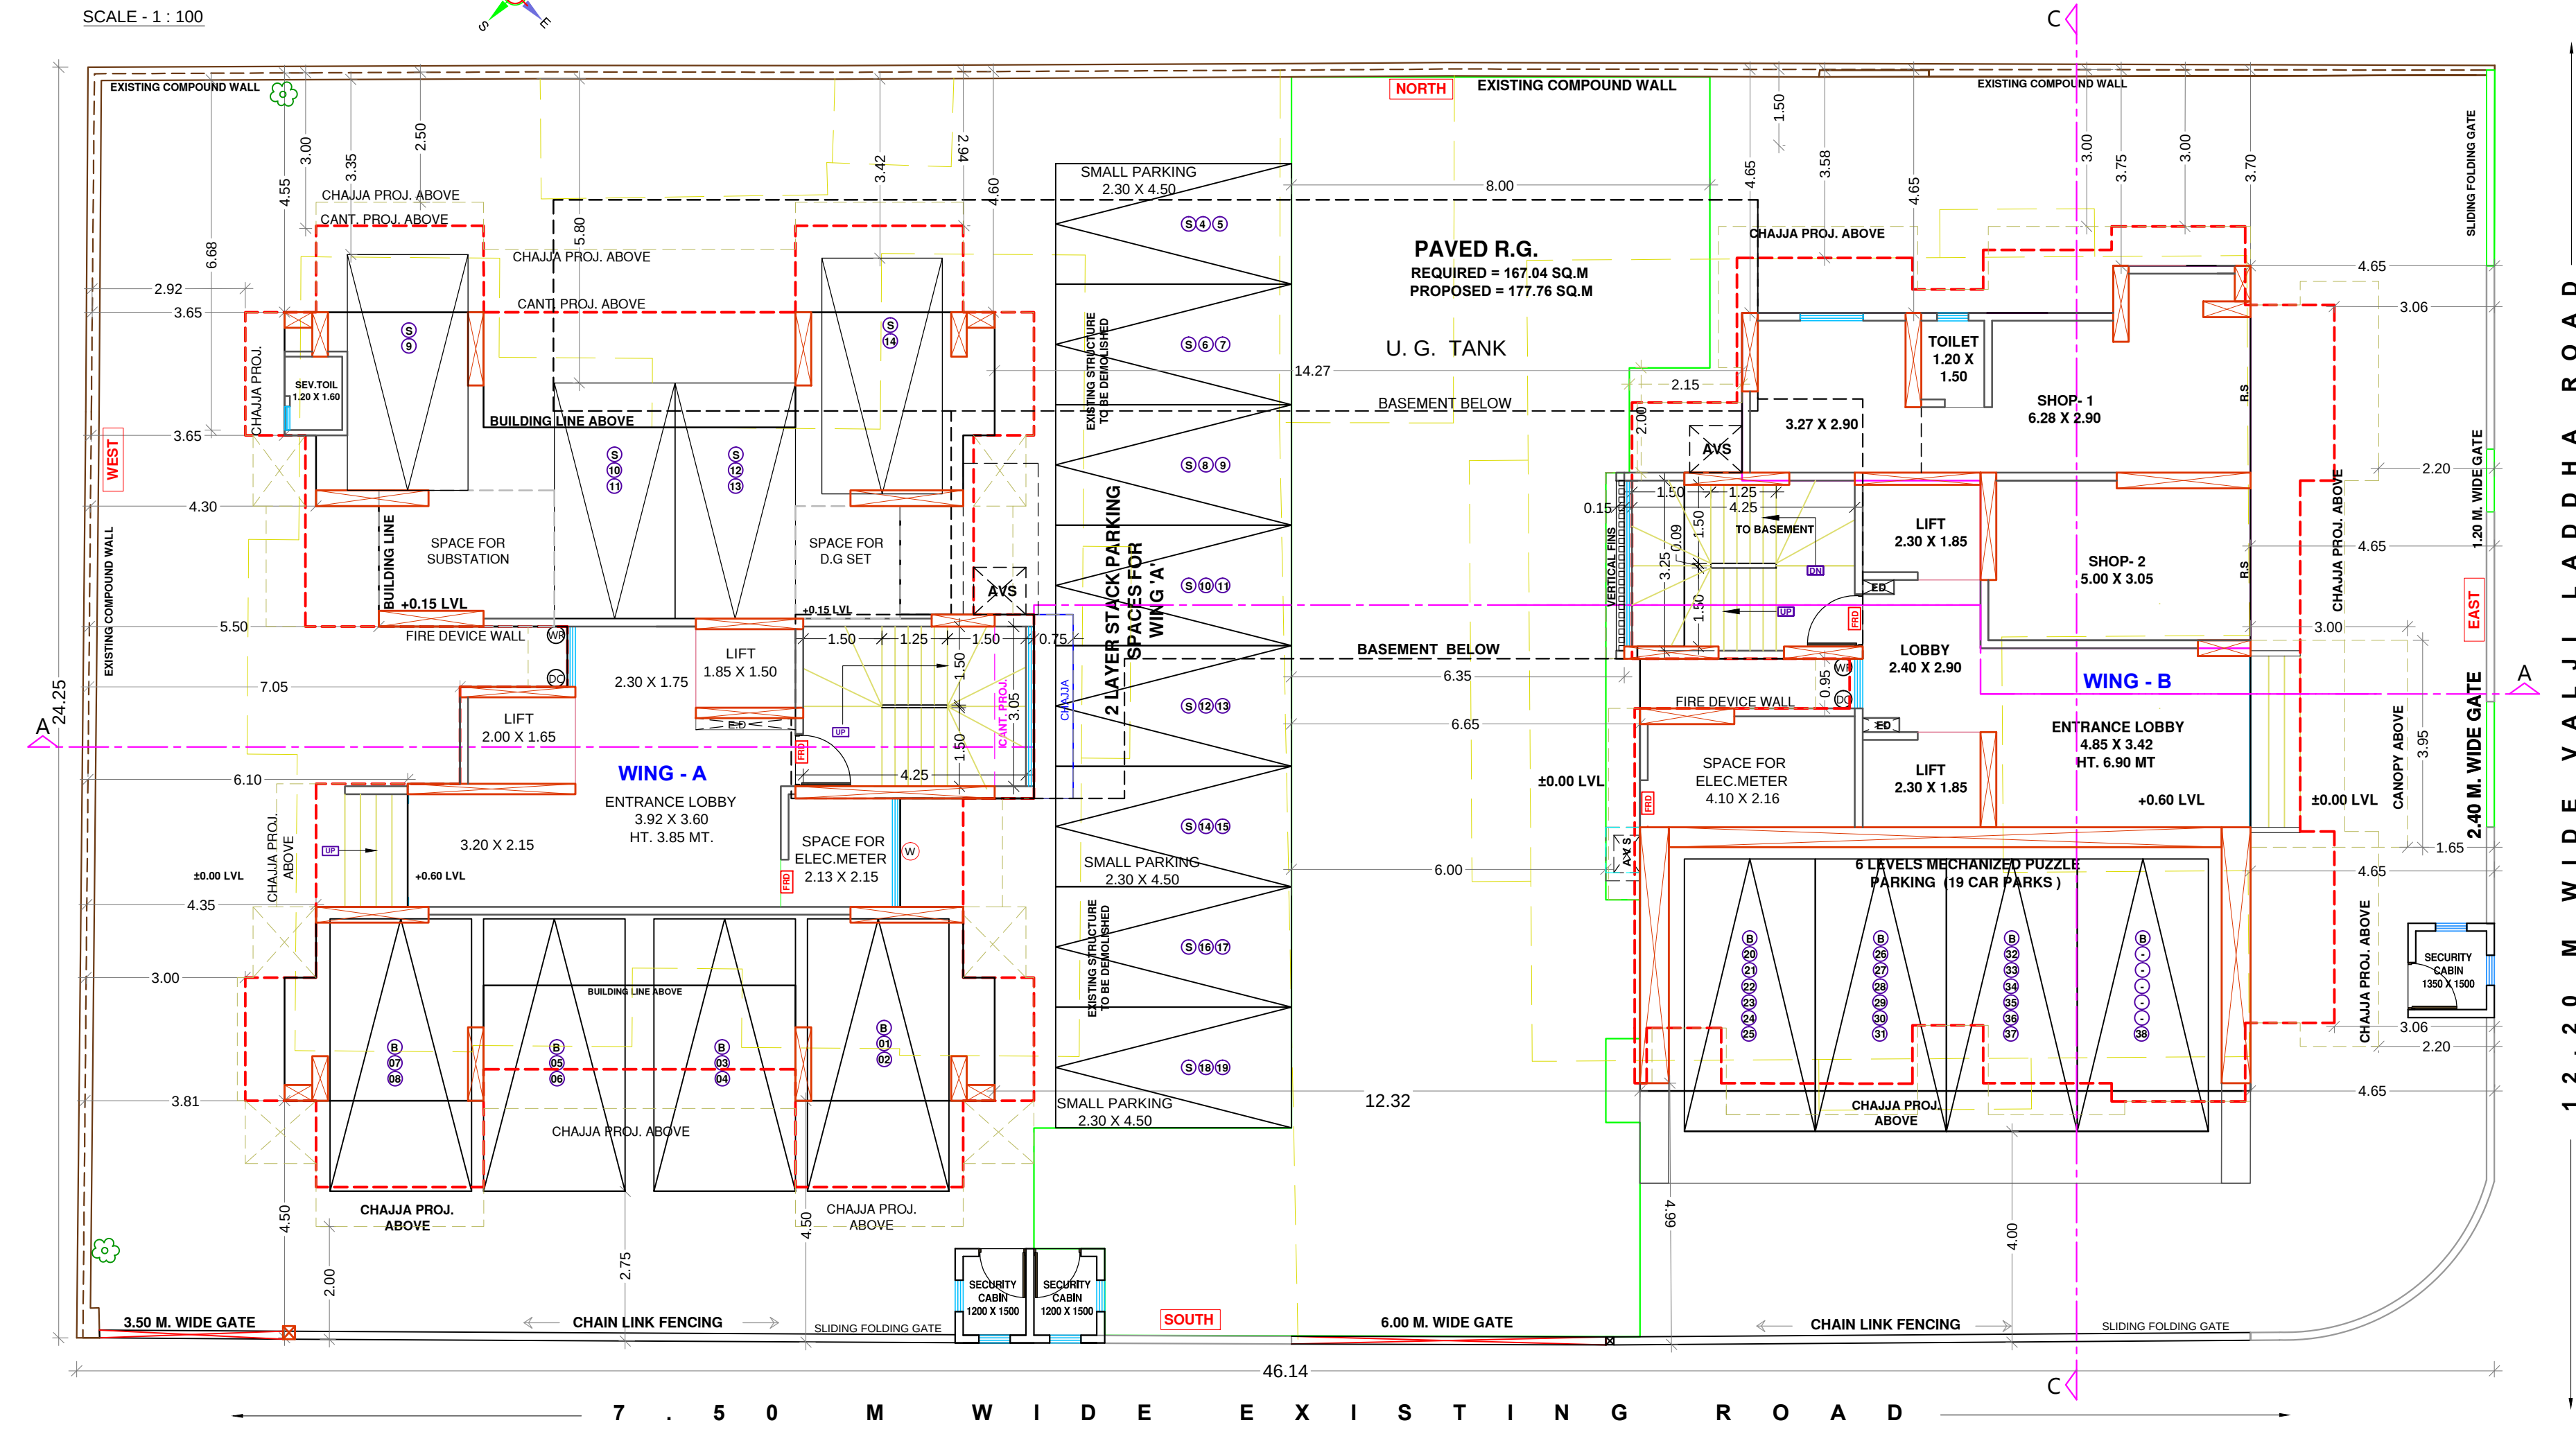


STILT FLOOR PLAN
SCALE - 1 : 100


Certificate of Area					
Certificate that the plot under ref. was surveyed by me on 04.02.2018 and the dimensions of site etc. of the plot Stated on the plans are as measured on the site and the area so working-out tallies with the area stated in the Documents of ownership.					
Description of Proposal & Property					
PROPOSED REDEVELOPMENT ON THE PLOT BEARING CTS NO.1370 & 1409 OF VILLAGE MULUND (W) AT VALJI LADHA ROAD, MULUND (WEST). IN 'T' WARD, MUMBAI.					
Name of Owner					
M/S LABH ENTERPRISES					
North Line					
Sign, Name & Address of Architect / LS					
RAJ K. SHAH ARCHITECTS AND INTERIOR DESIGNERS C/39, CHEMBUR GAOTHAN, CHEMBUR (E) Mumbai - 400 071. RAJ K SHAH H Digitally signed by RAJ K SHAH DN: cn=RAJ K SHAH, gn=RAJ K SHAH, c=India Reason: I am the author of this document Location: Date: 2019-08-13 13:16:05:30					
Date	Scale	Job No-	Drawn By	Checked By	Sign.
01-03-2018	1: 100		BALIRAM	RAJ SIR	

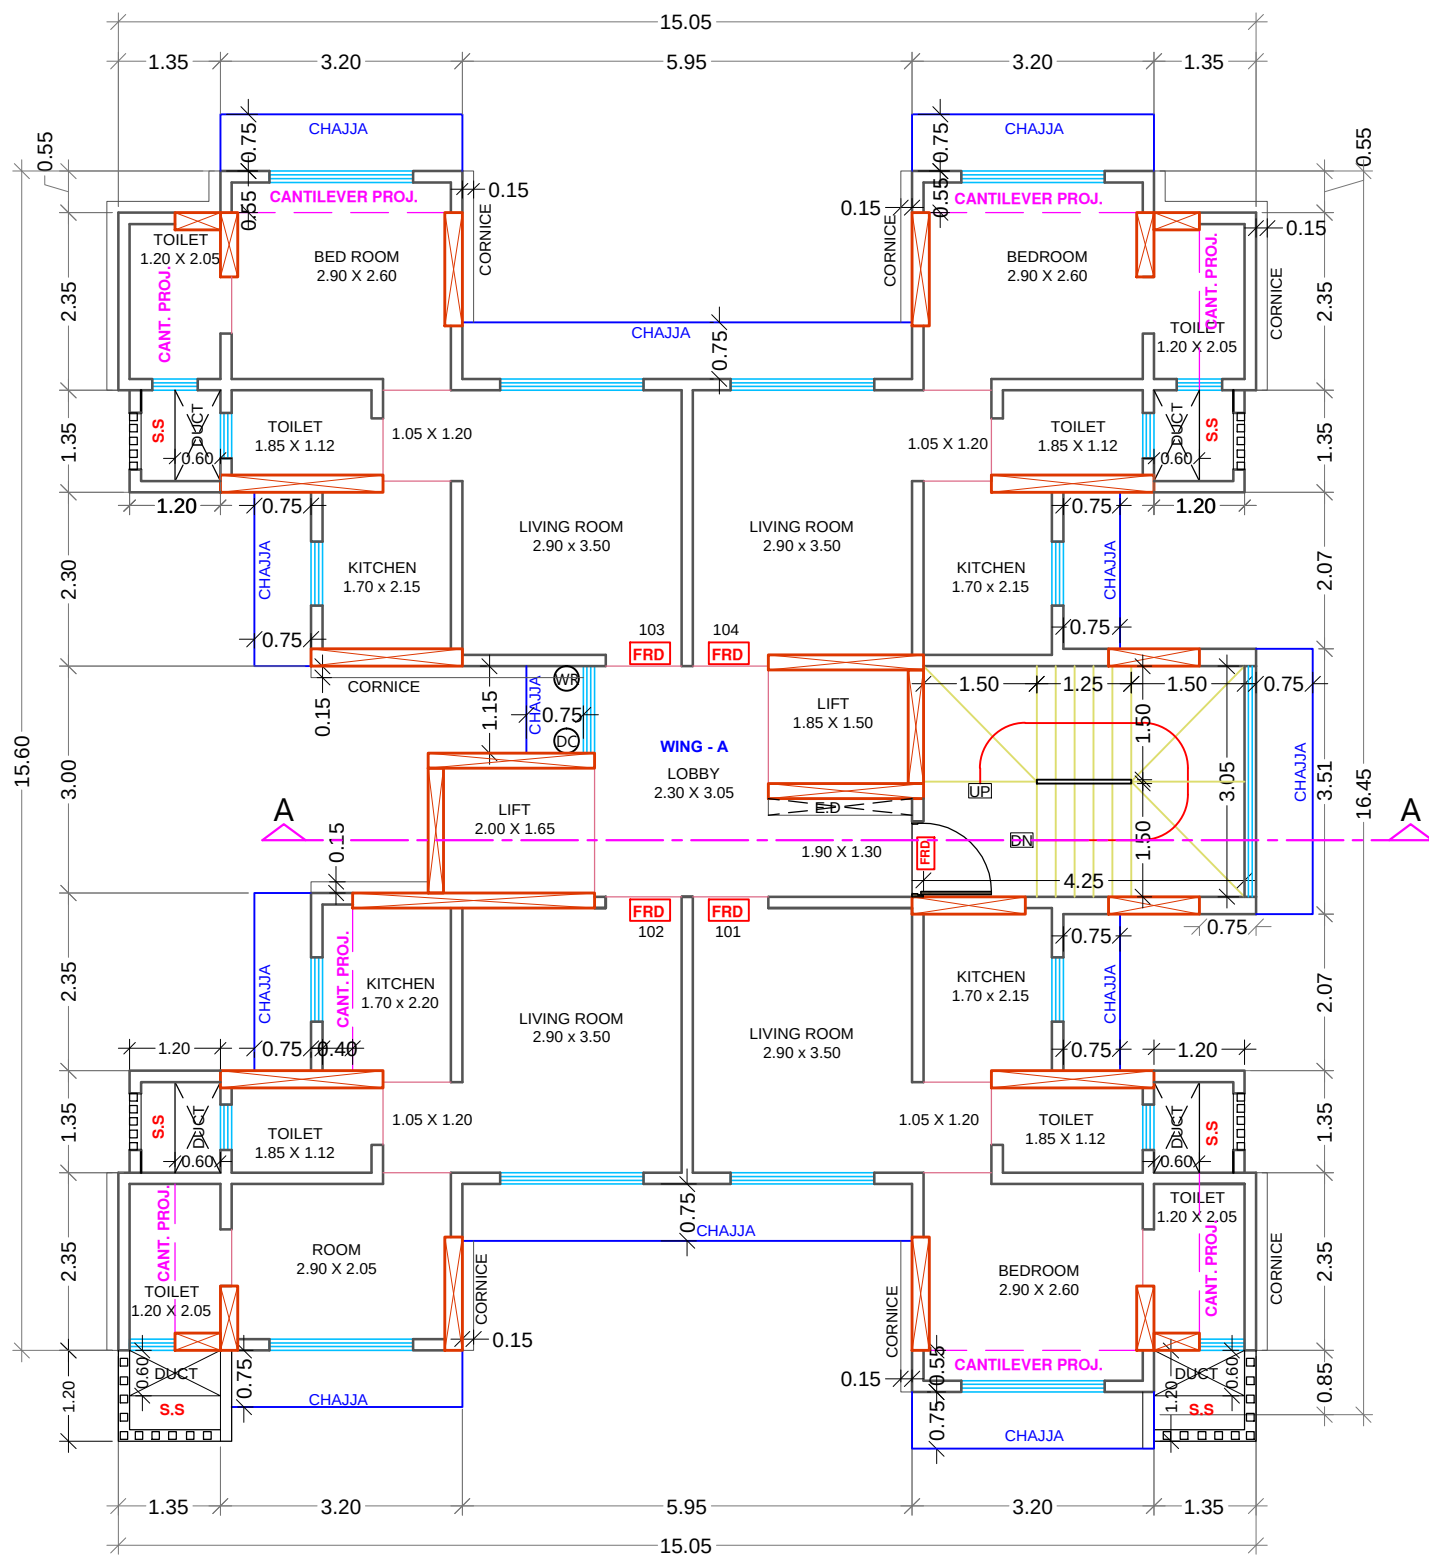


1 ST FLOOR PLAN (WING -A)
SCALE 1:100

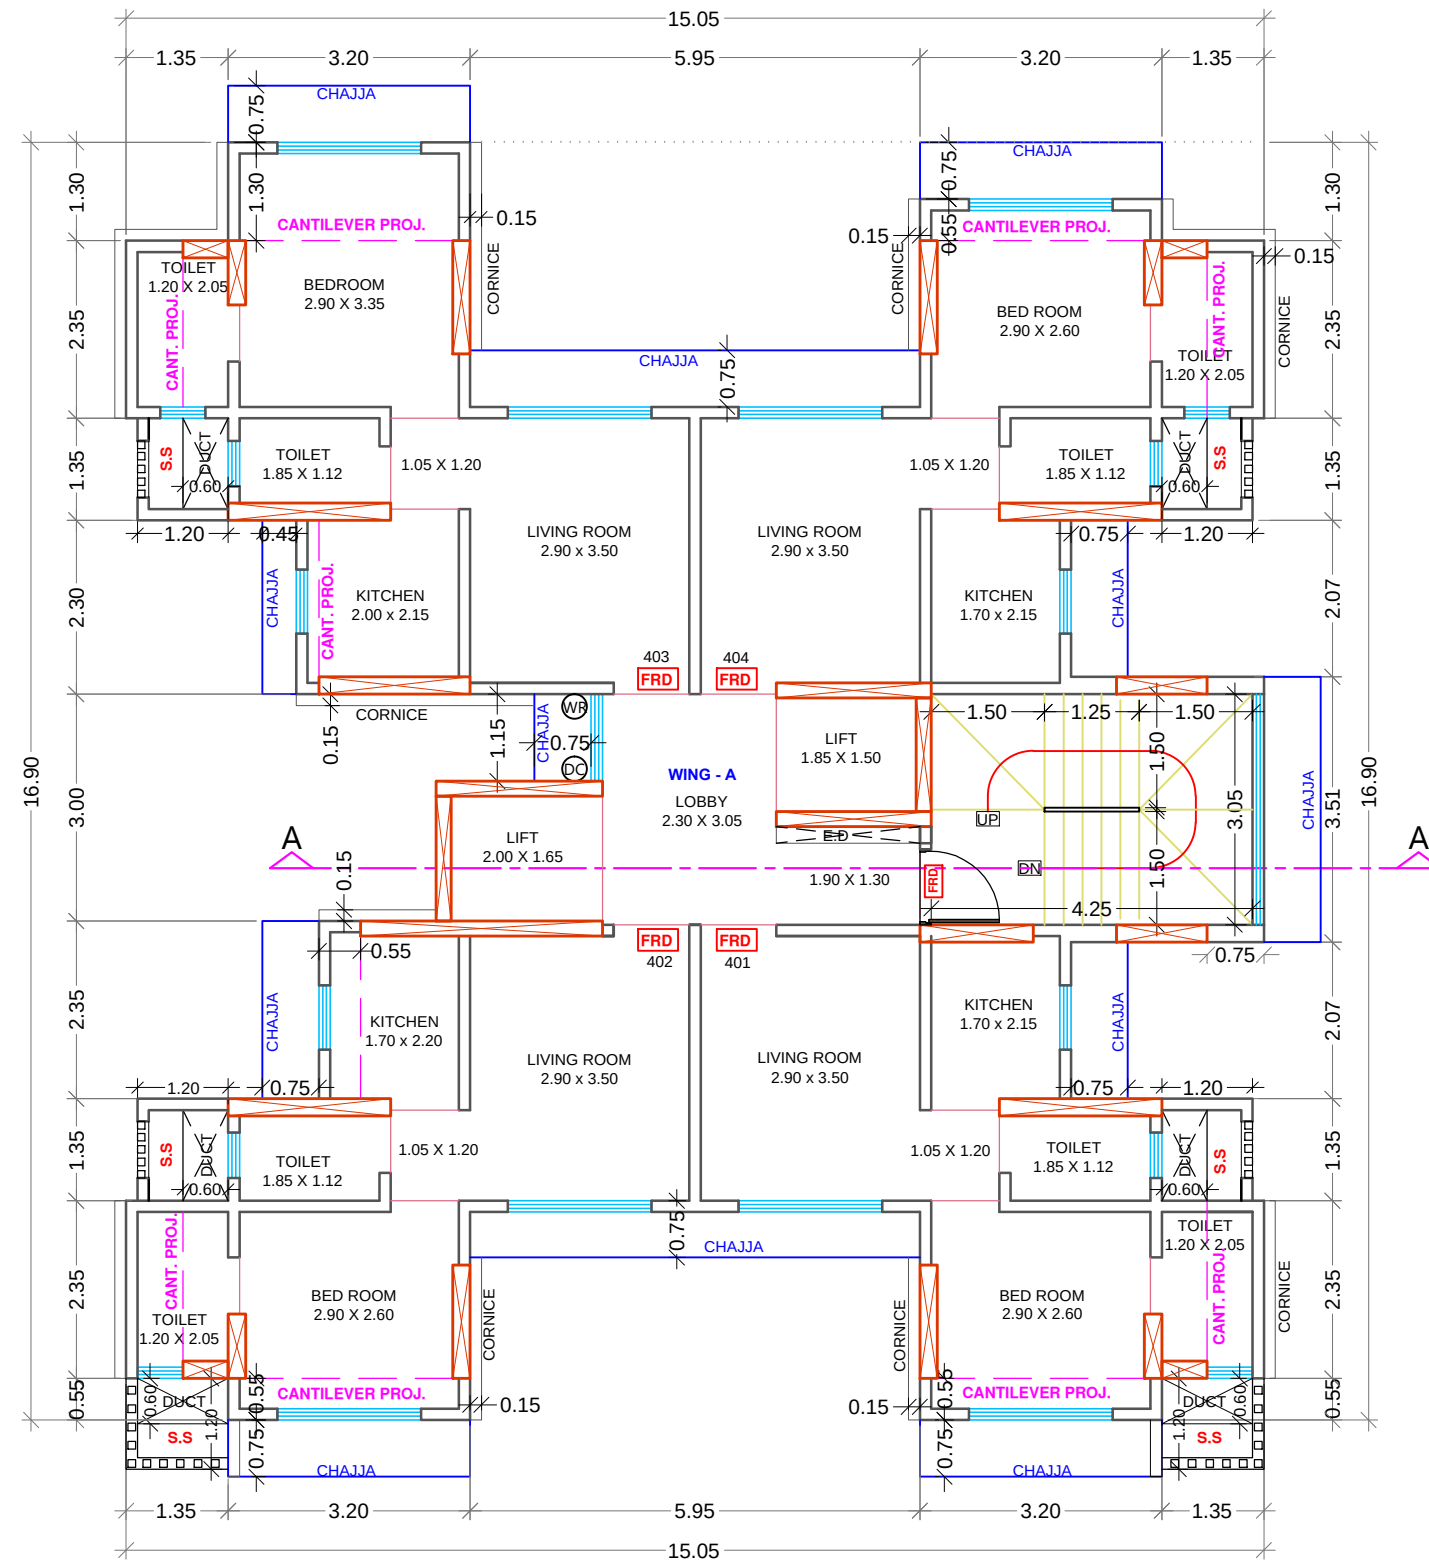


4 TH FLOOR PLAN (WING -A)
SCALE 1:100

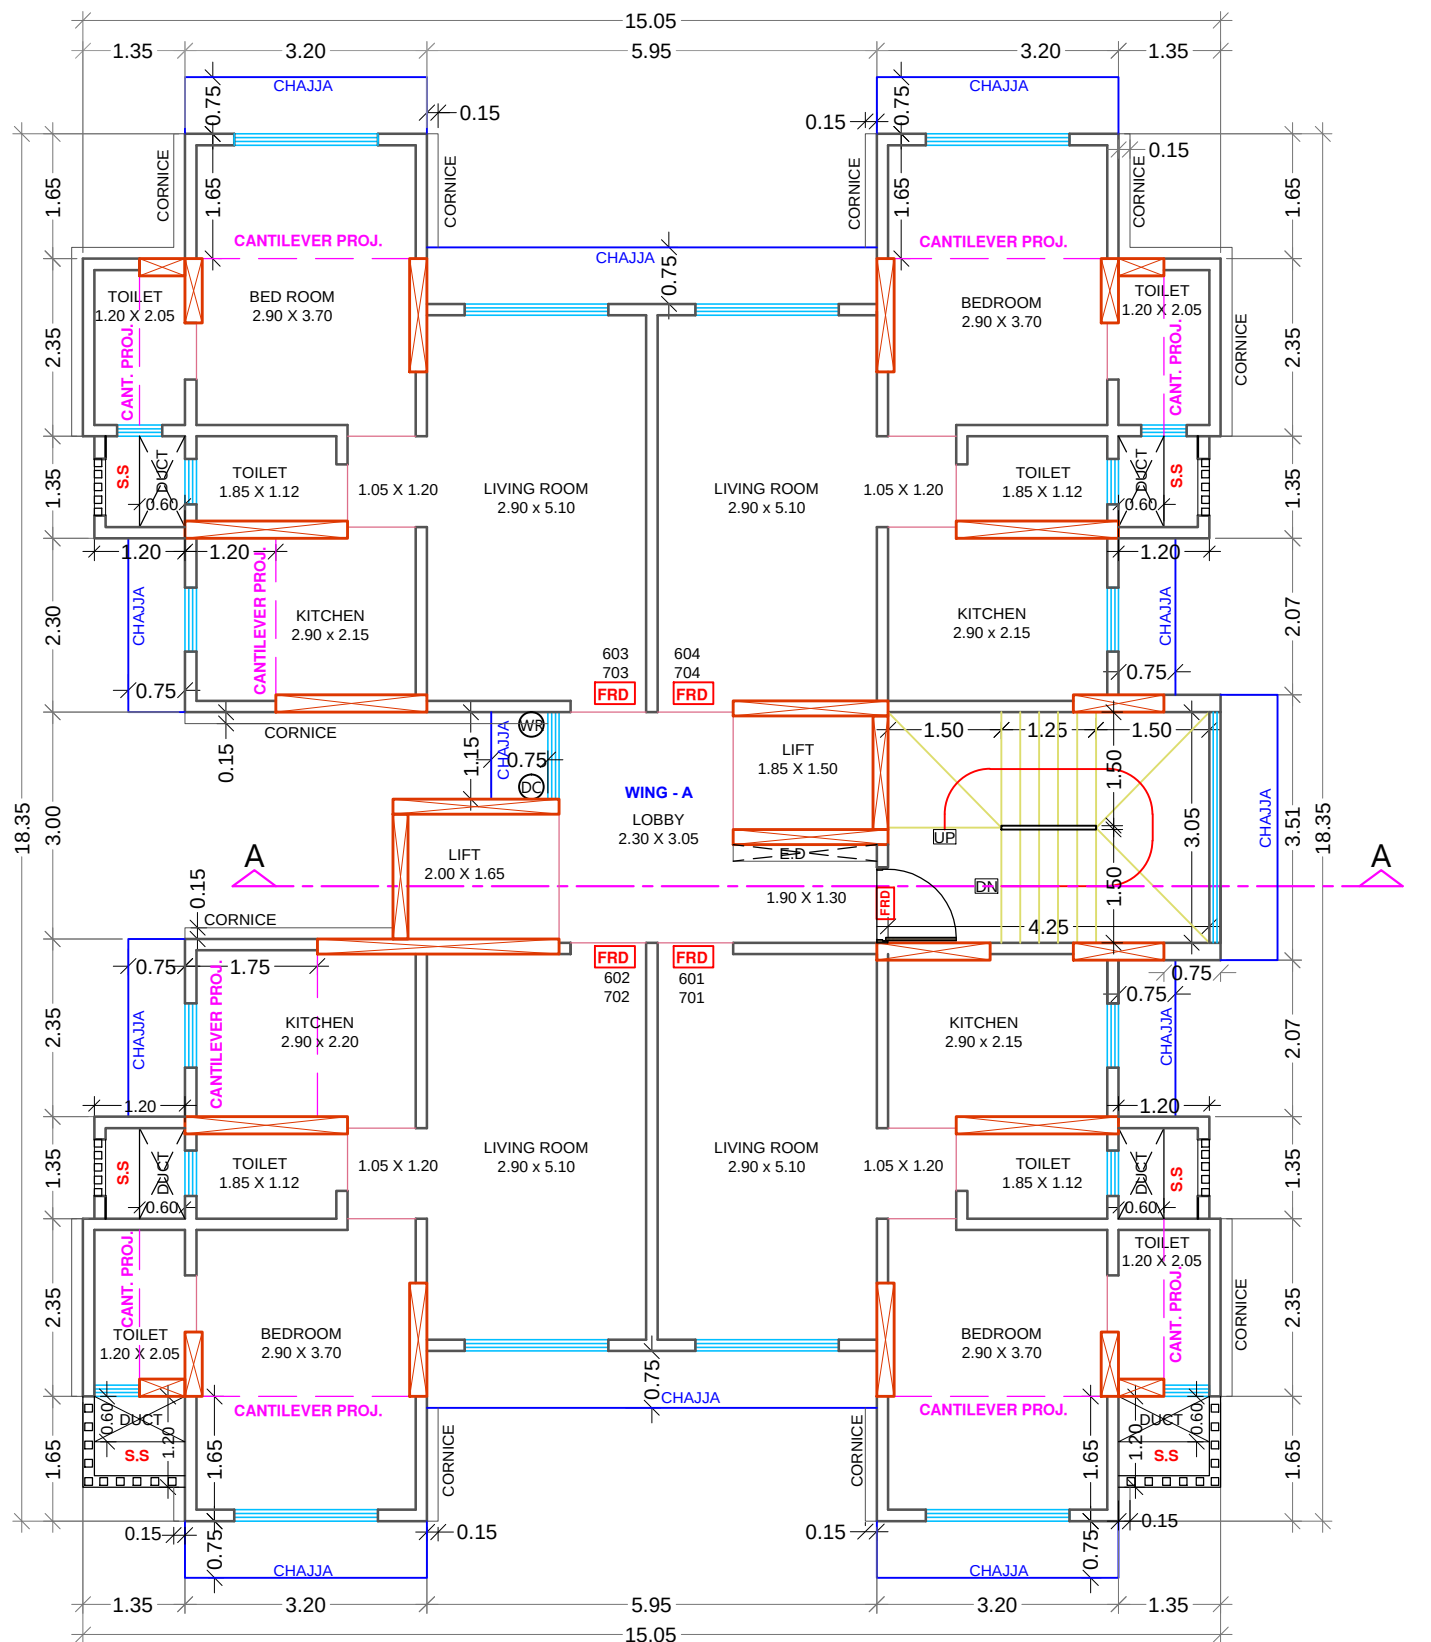


6TH & 7TH (WING - A)
SCALE 1:100

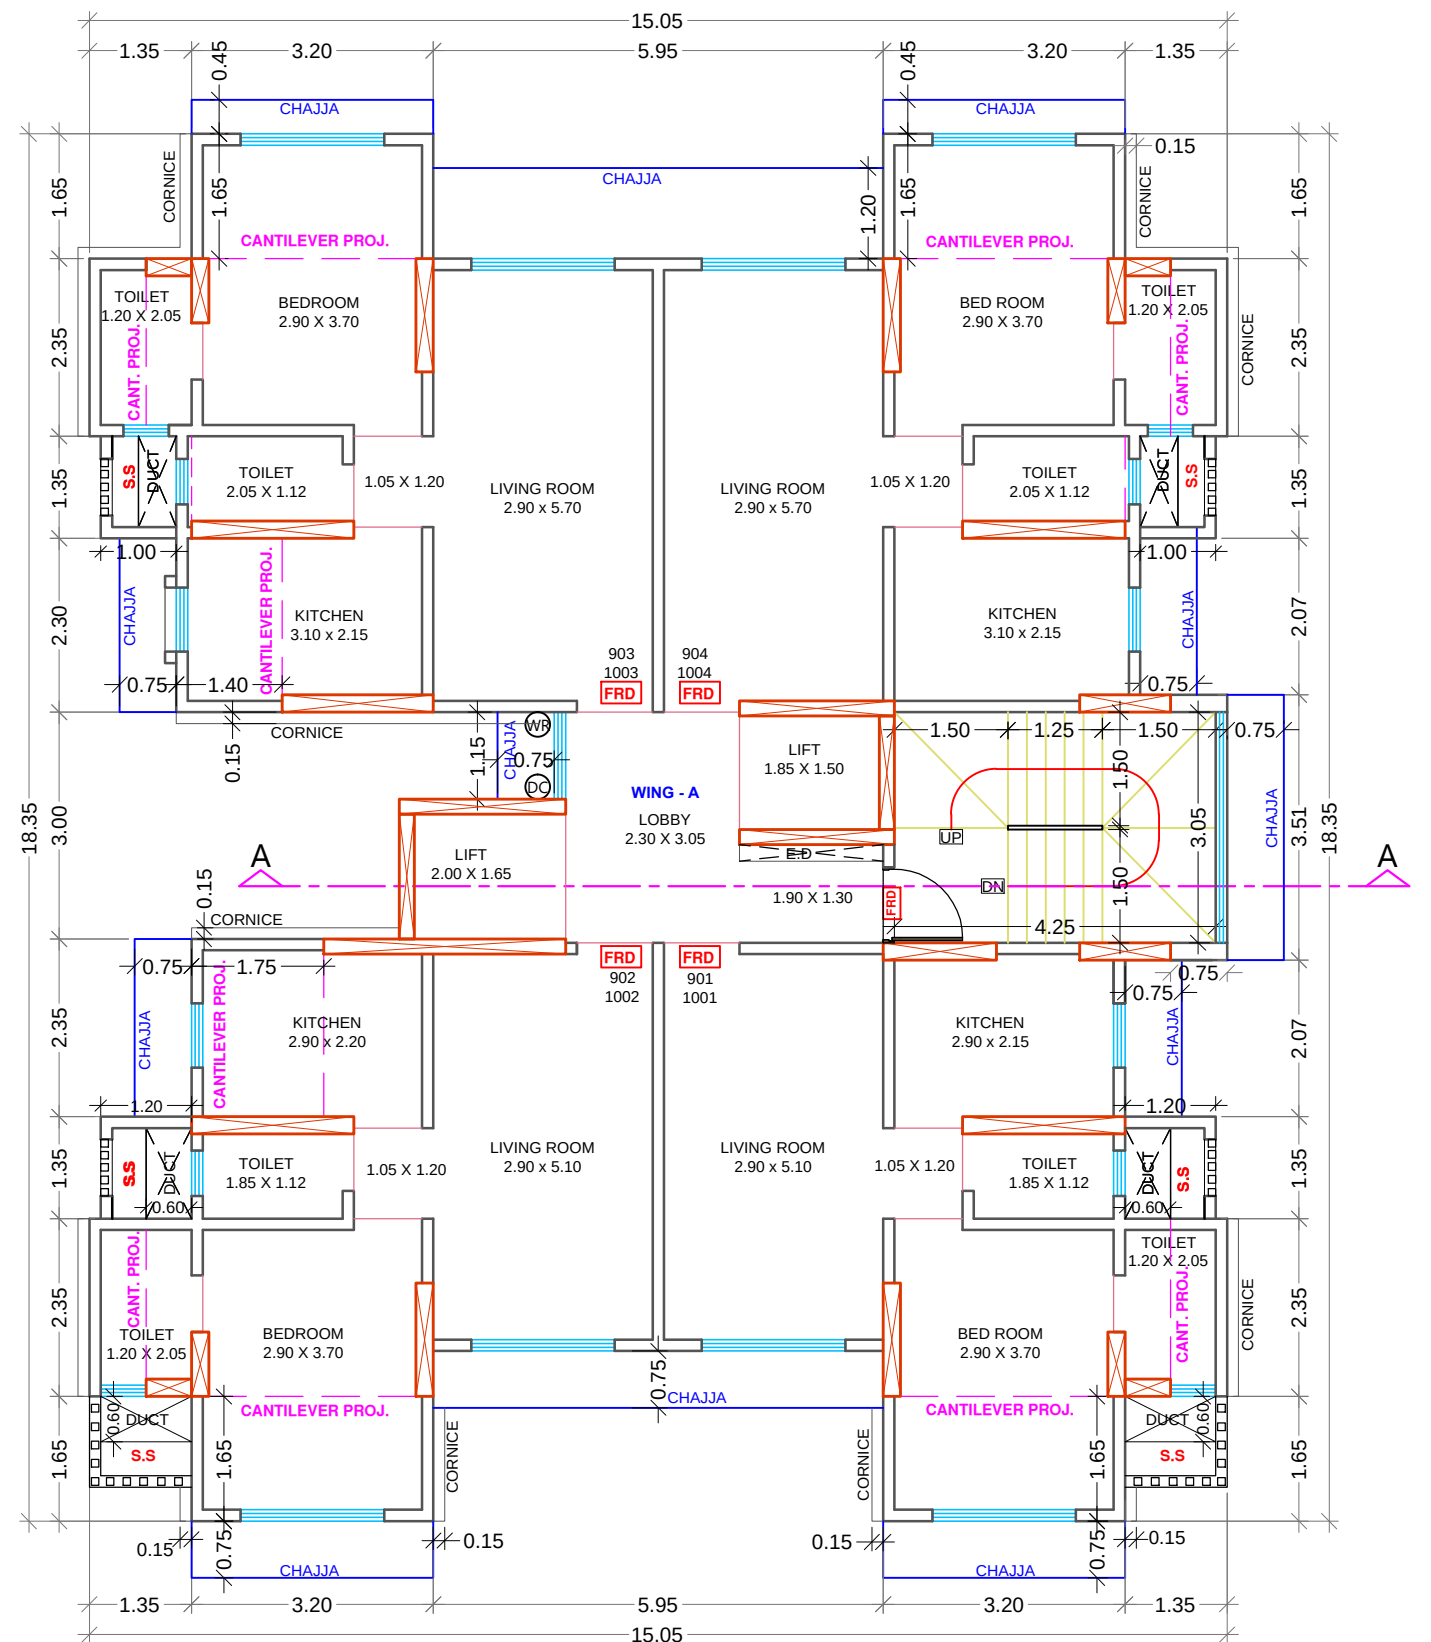


9TH & 10TH FLOOR PLAN (WING - A)
SCALE 1:100

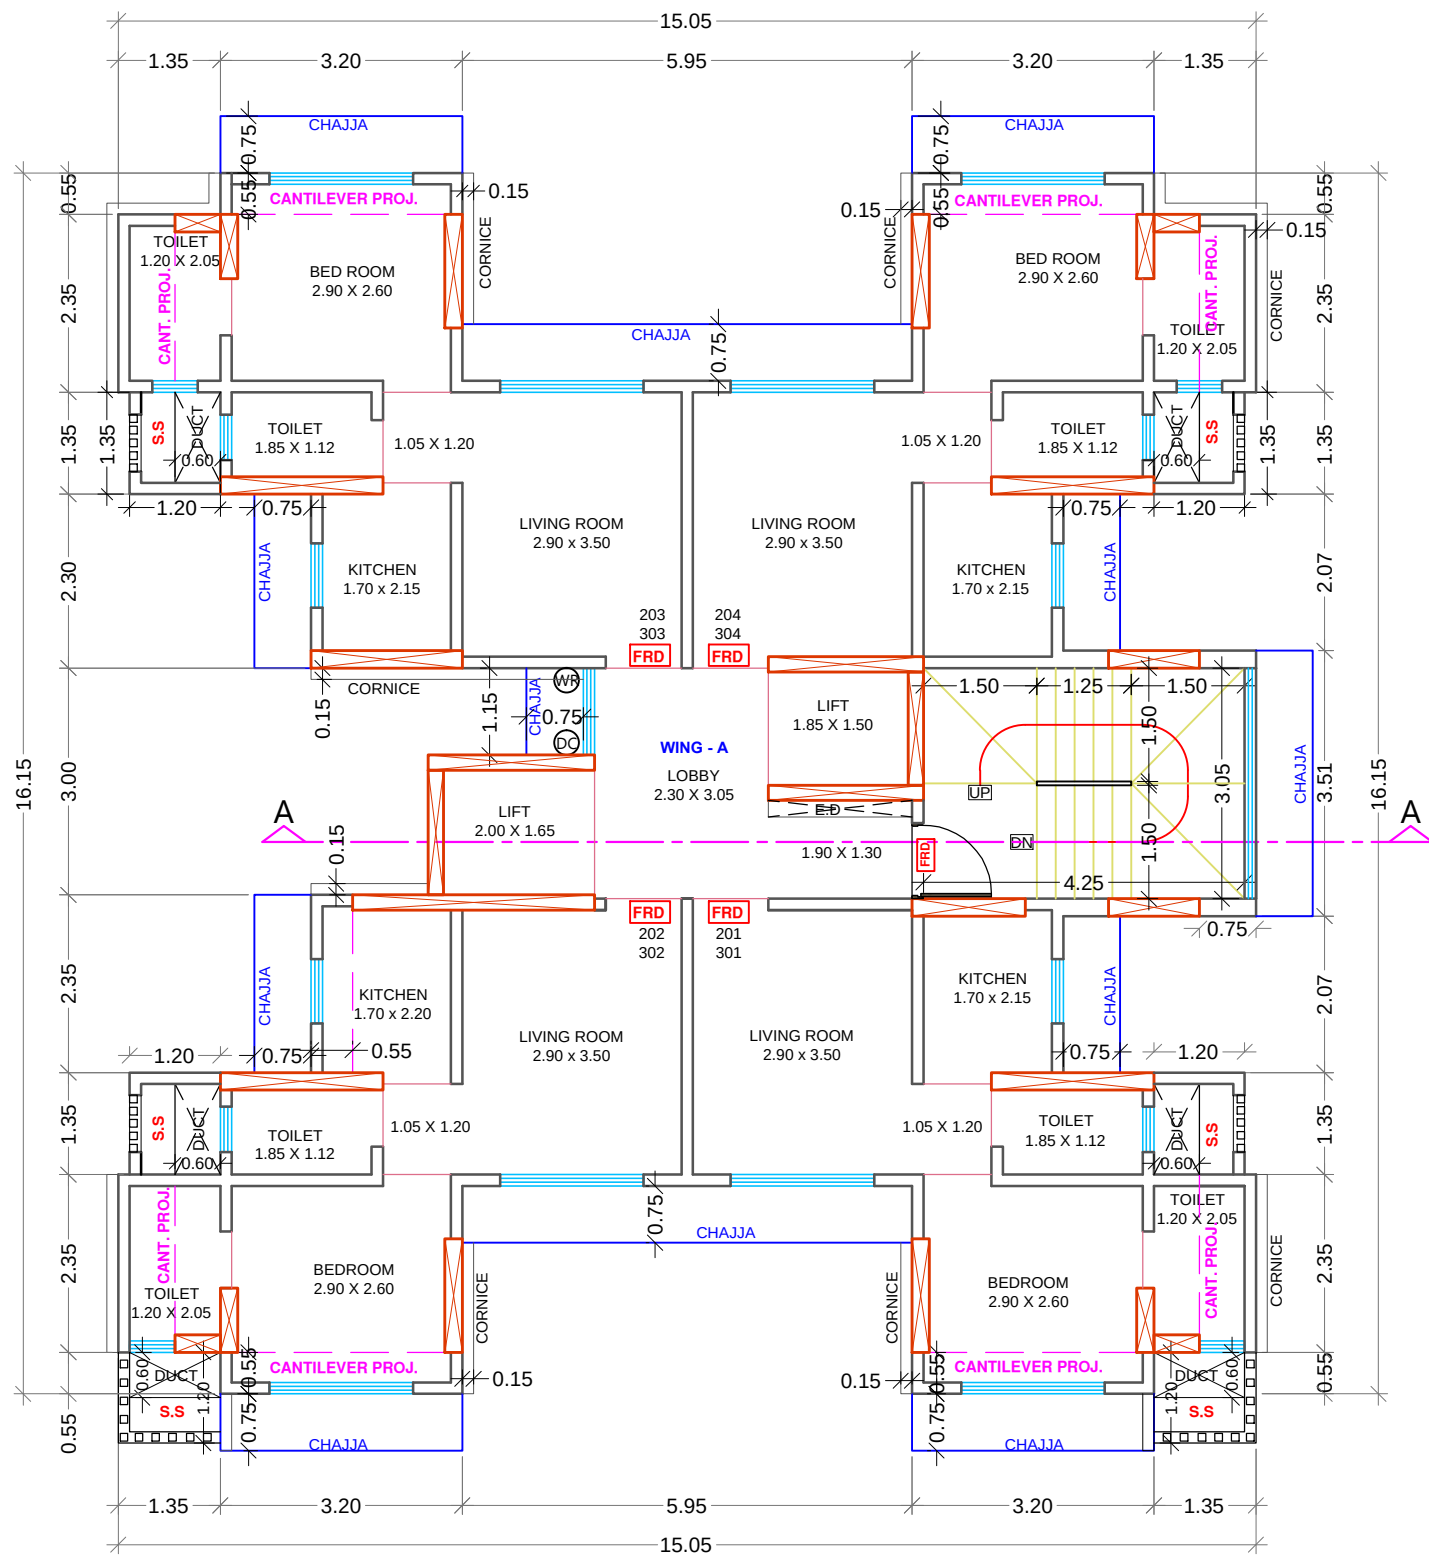


2ND & 3RD FLOOR PLAN (WING -A)
SCALE 1:100

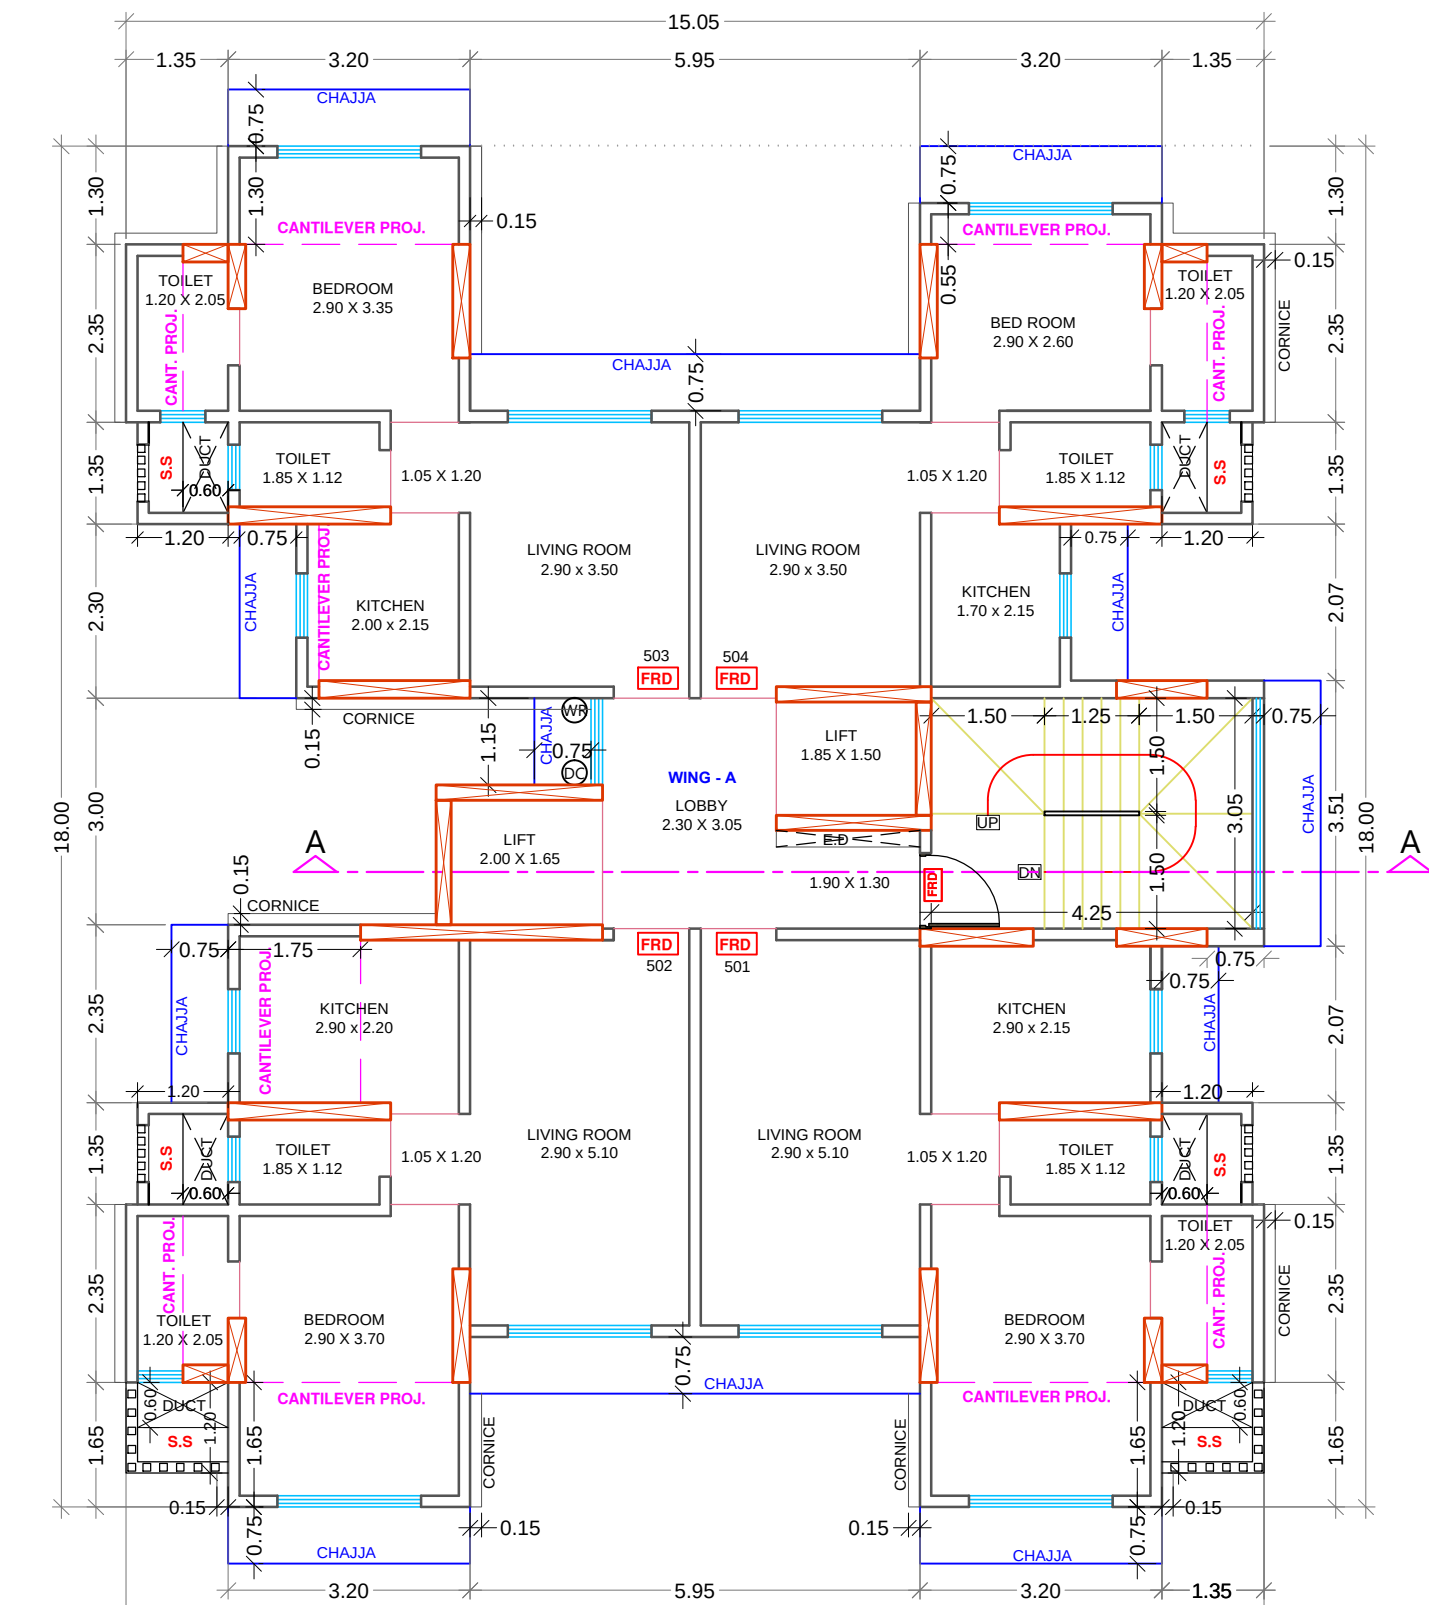

5TH FLOOR PLAN (WING - A)
SCALE 1:100

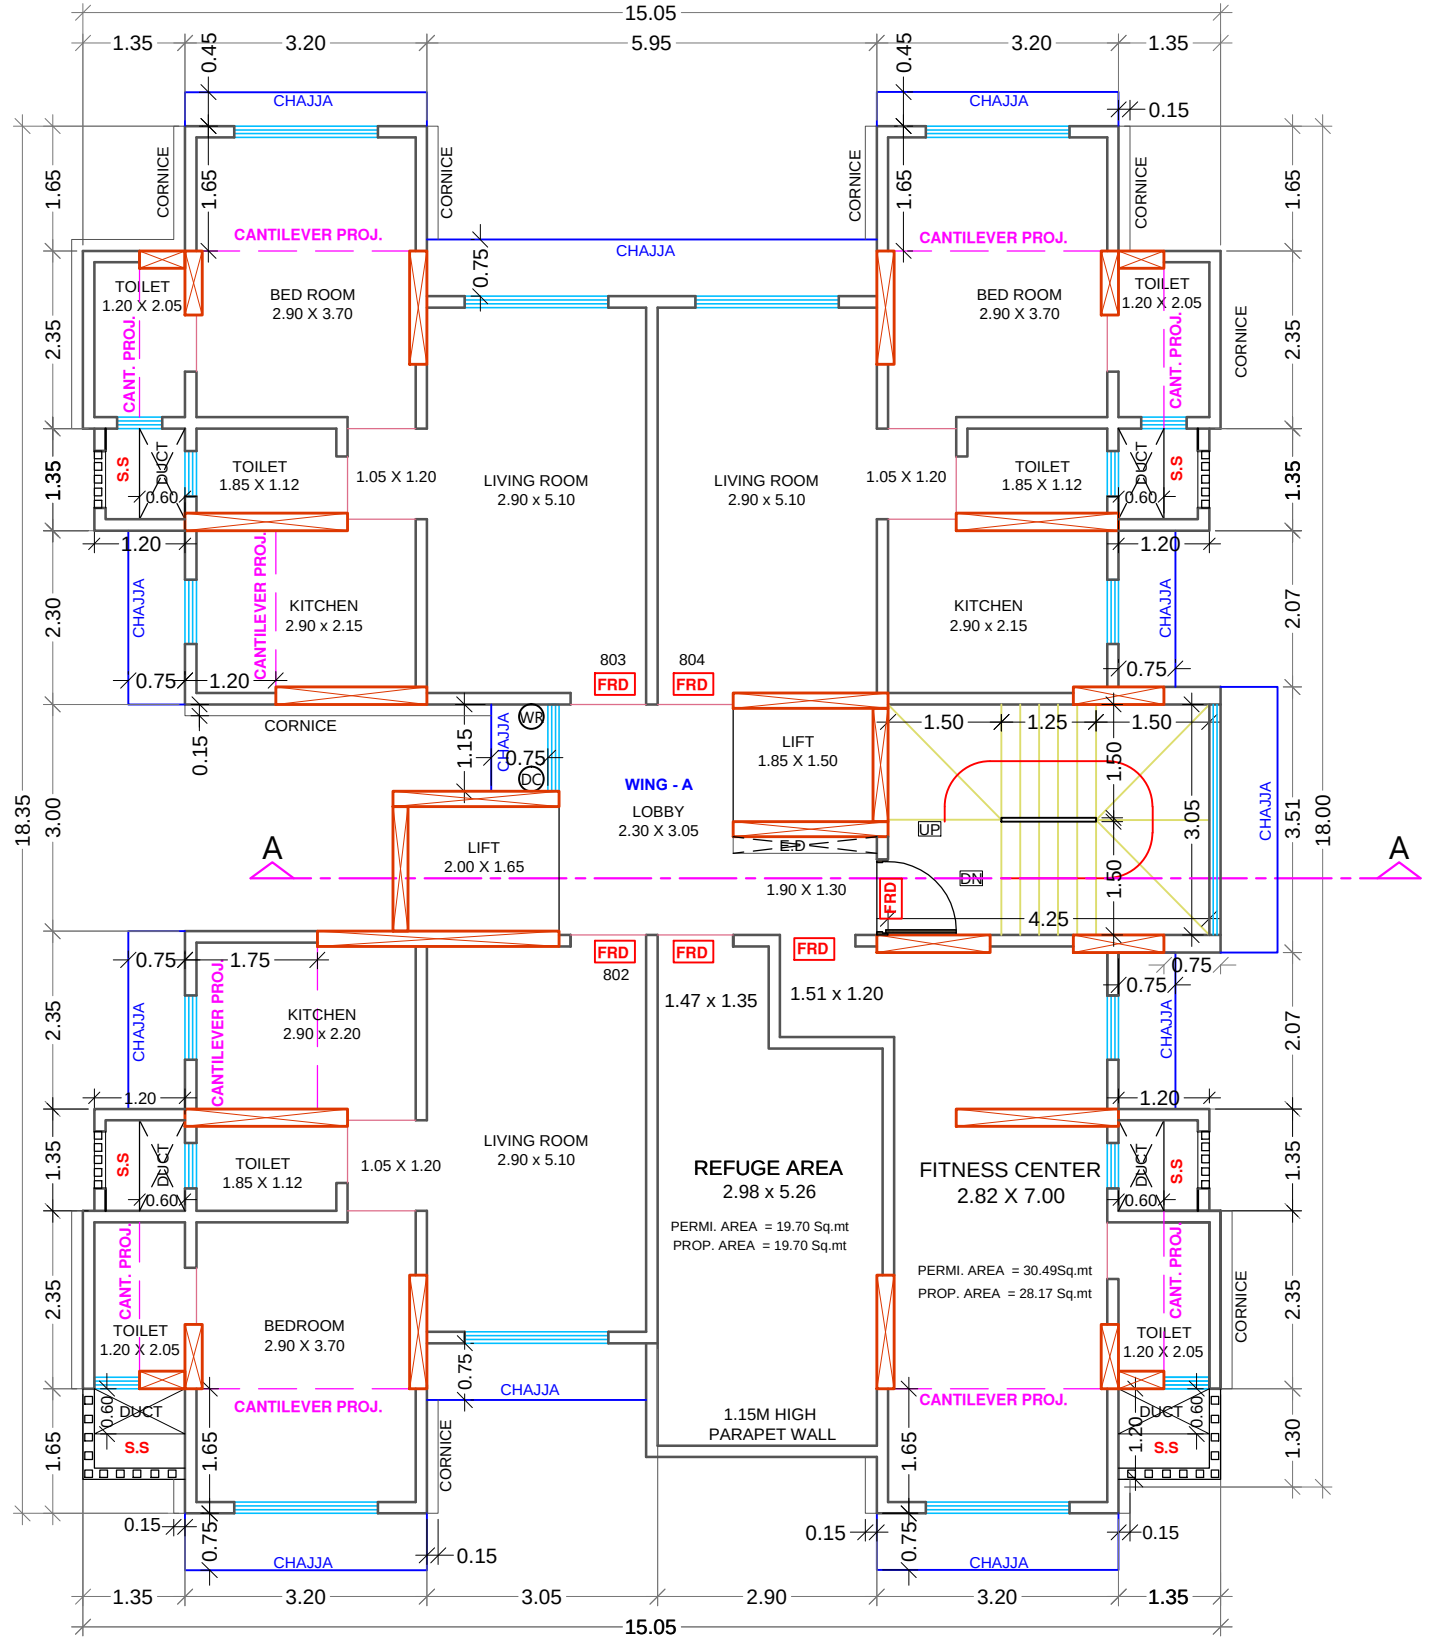

8TH FLOOR PLAN (WING - A)
SCALE 1:100

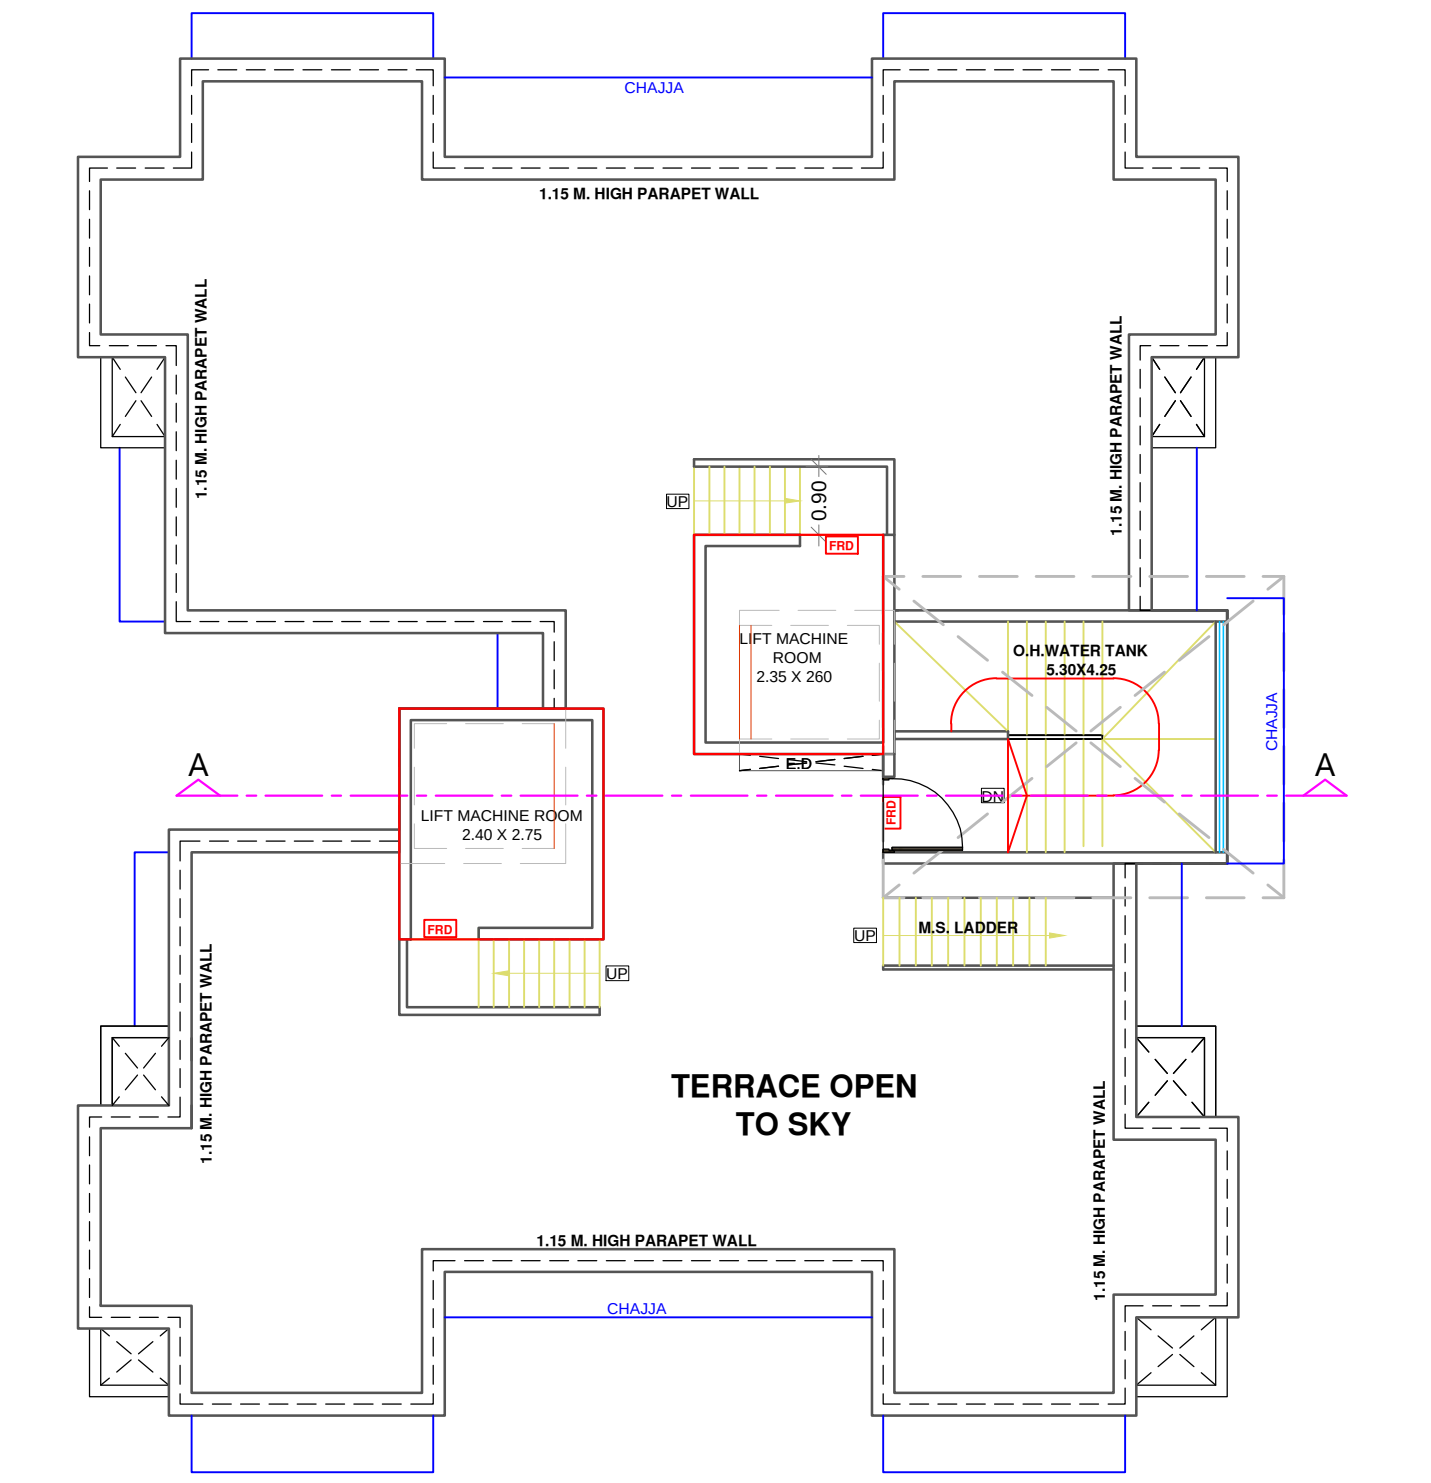

TERRACE FLOOR PLAN (WING - A)
SCALE 1:100

Certificate of Area

Certificate that the plot under ref. was surveyed by me on 04.02.2018 and the dimensions of site etc. of the plot Stated on the plans are as measured on the site and the area so working-out tallies with the area stated in the Documents of ownership.

Description of Proposal & Property

PROPOSED REDEVELOPMENT ON THE PLOT BEARING CTS NO.1370 & 1409 OF VILLAGE MULUND (W) AT VALJI LADHA ROAD, MULUND (WEST). IN 'T' WARD,MUMBAI.

Name of Owner


M/S LABH ENTERPRISES

Date	Scale	Job No-	Drawn By	Checked By	Sign.
01-03-2018	1: 100		BALIRAM	RAJ SIR	


North Line Sign, Name & Address of Architect / LS

RAJ K. SHAH
ARCHITECTS AND INTERIOR DESIGNERS
C/39, CHEMBUR GAOTHAN,
CHEMBUR (E)
Mumbai - 400 071.


RAJ K SHAH
Digitally signed by RAJ K SHAH
DN: cn=RAJ K SHAH, o=INDIA
Reason: I am the author of this document
Date: 2018.08.13 13:16+05:30

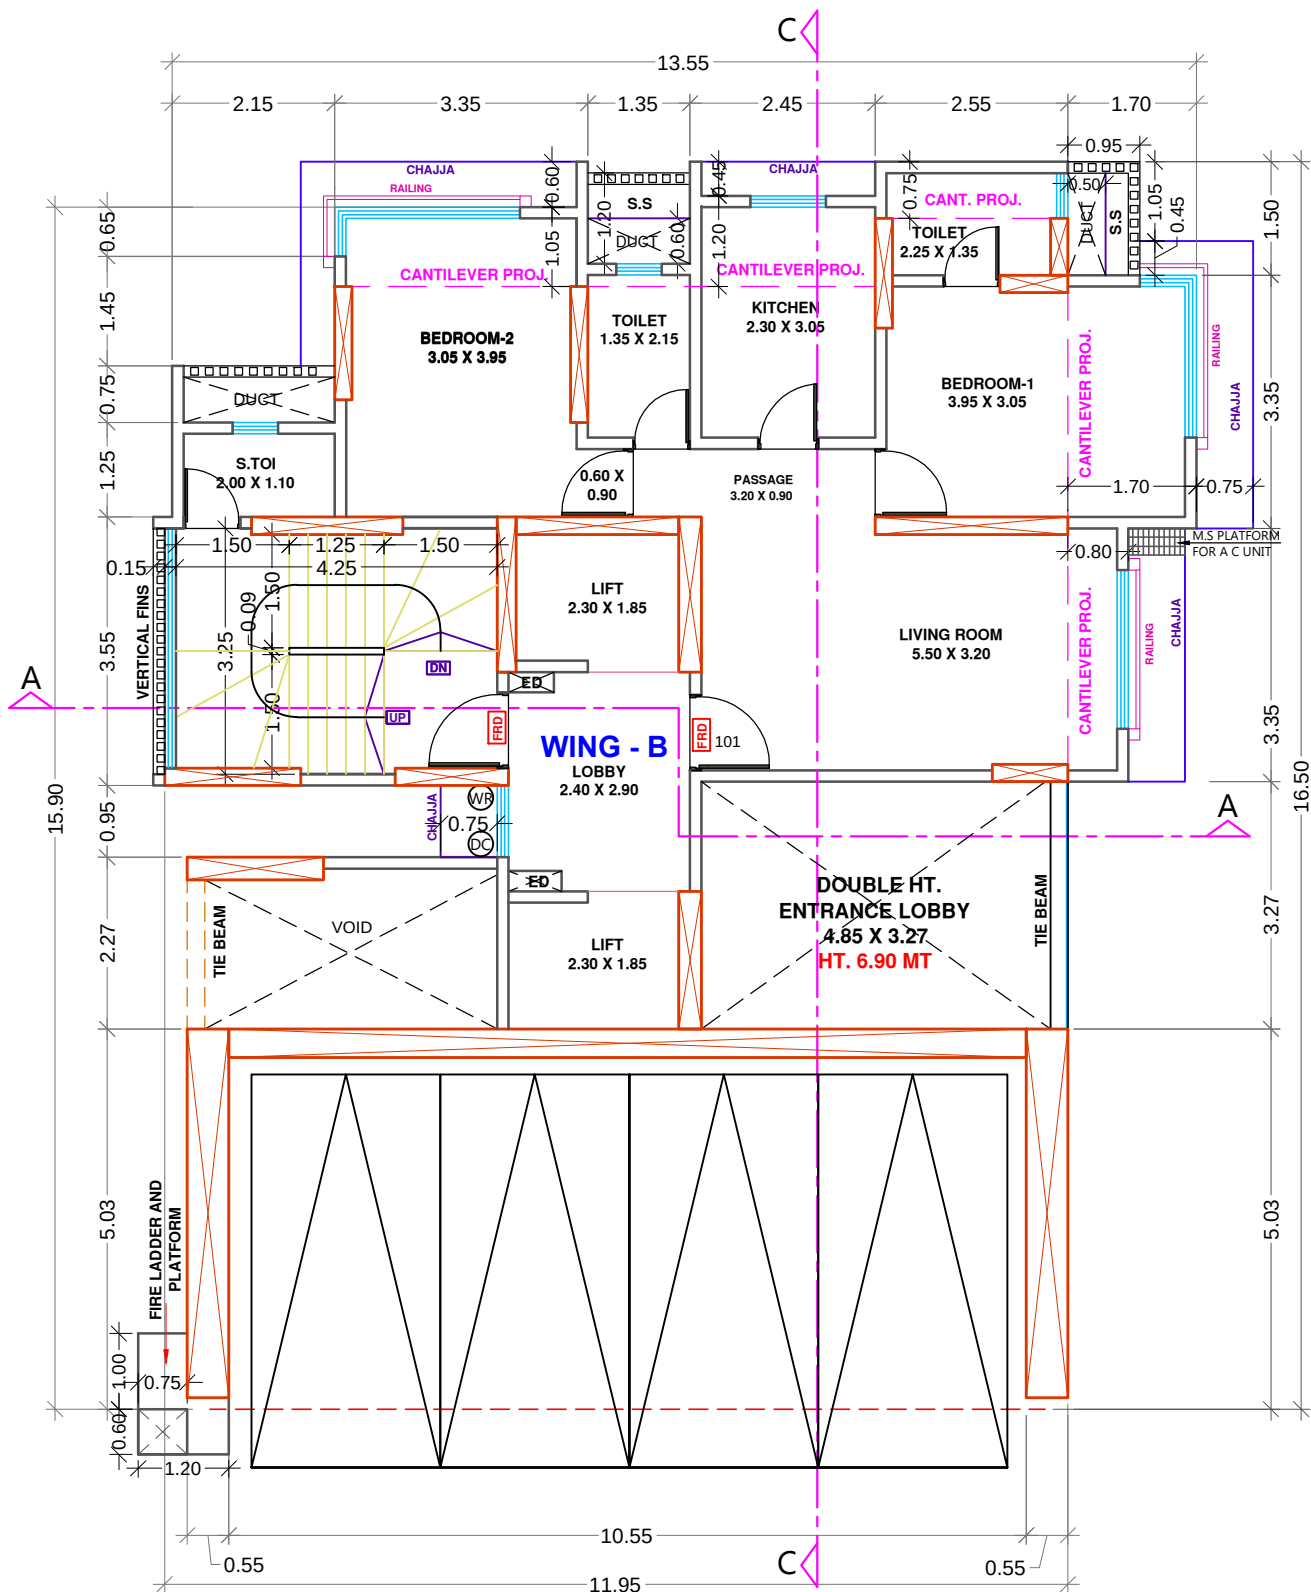


1ST FLOOR PLAN (WING - B)
SCALE 1:100

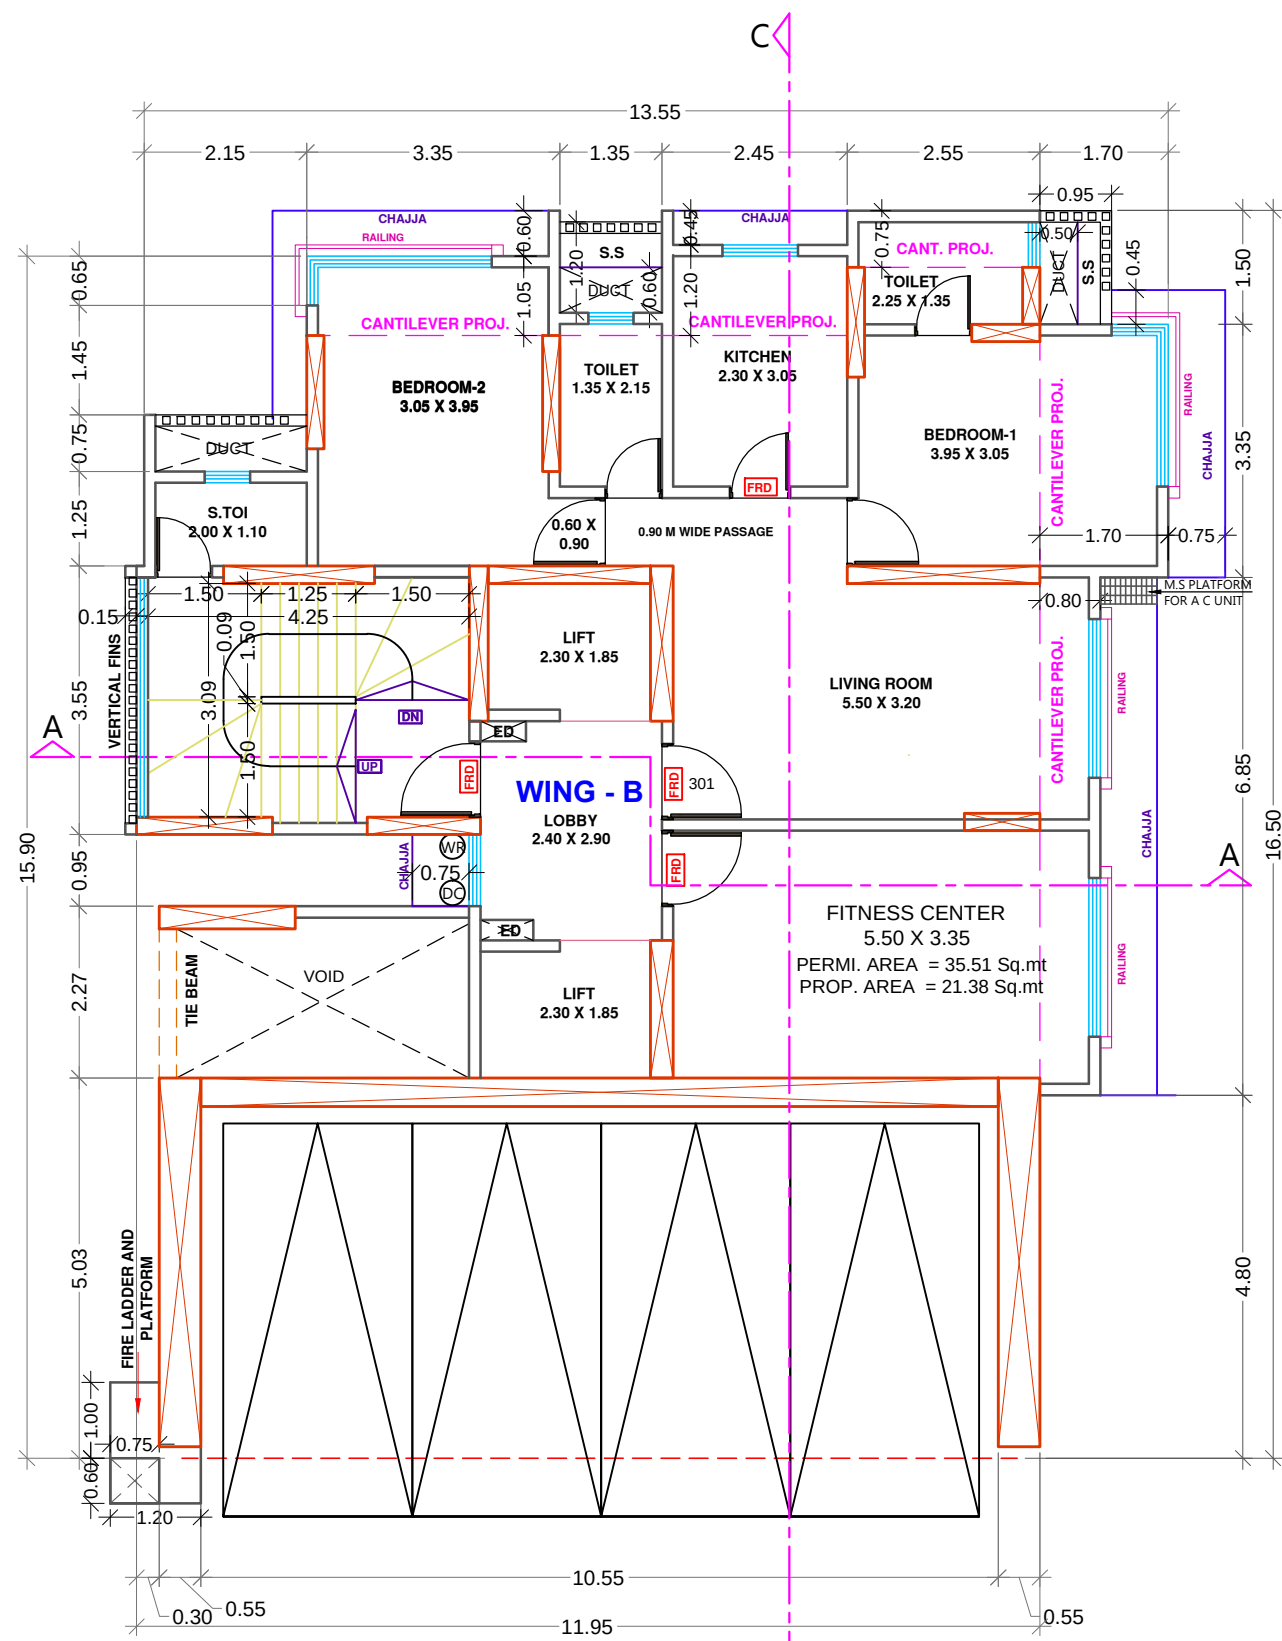


3RD FLOOR PLAN (WING 'B')
SCALE 1:100

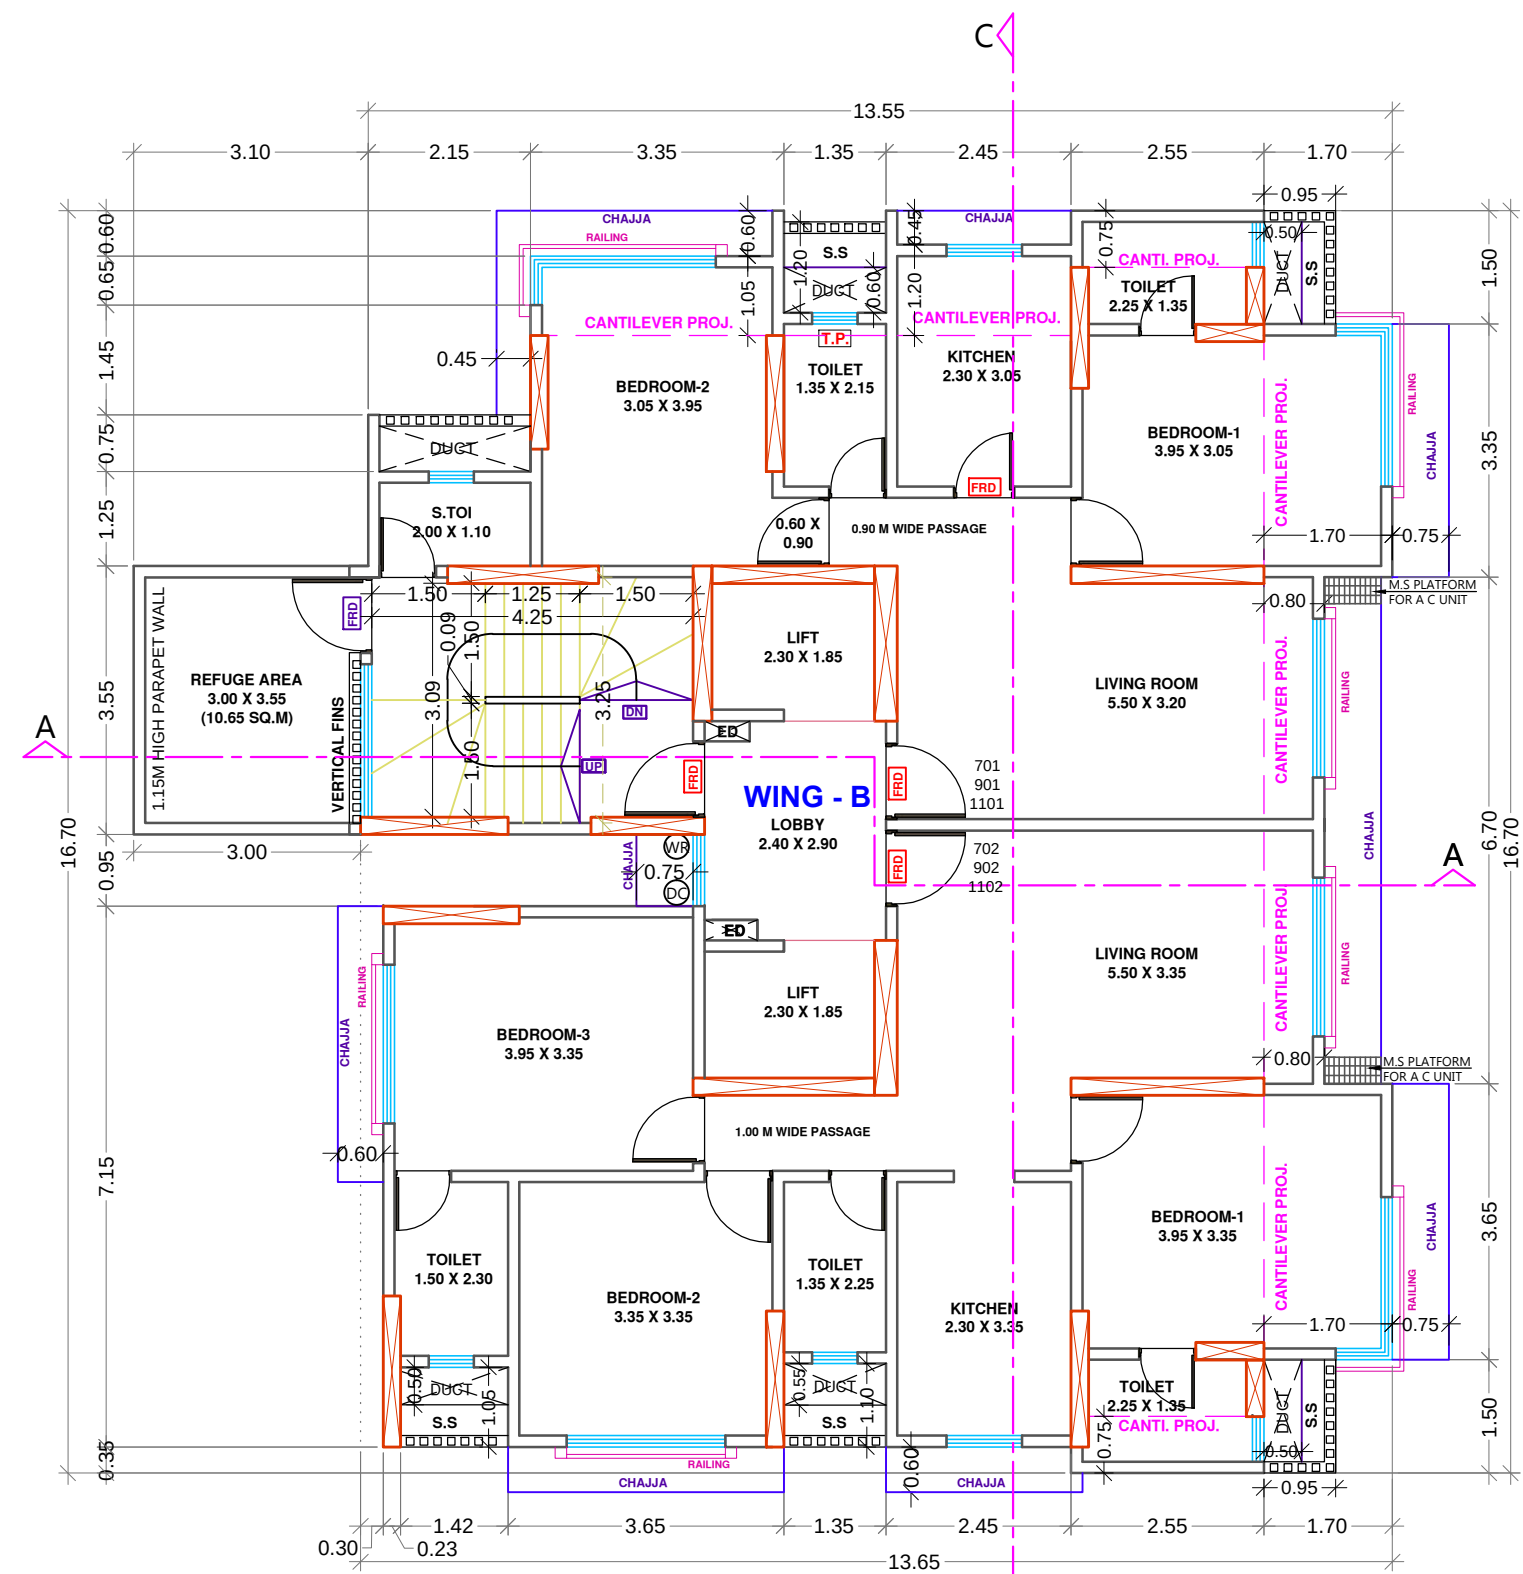


7TH, 9TH, 11TH FLOOR PLAN (WING - B)
SCALE 1:100

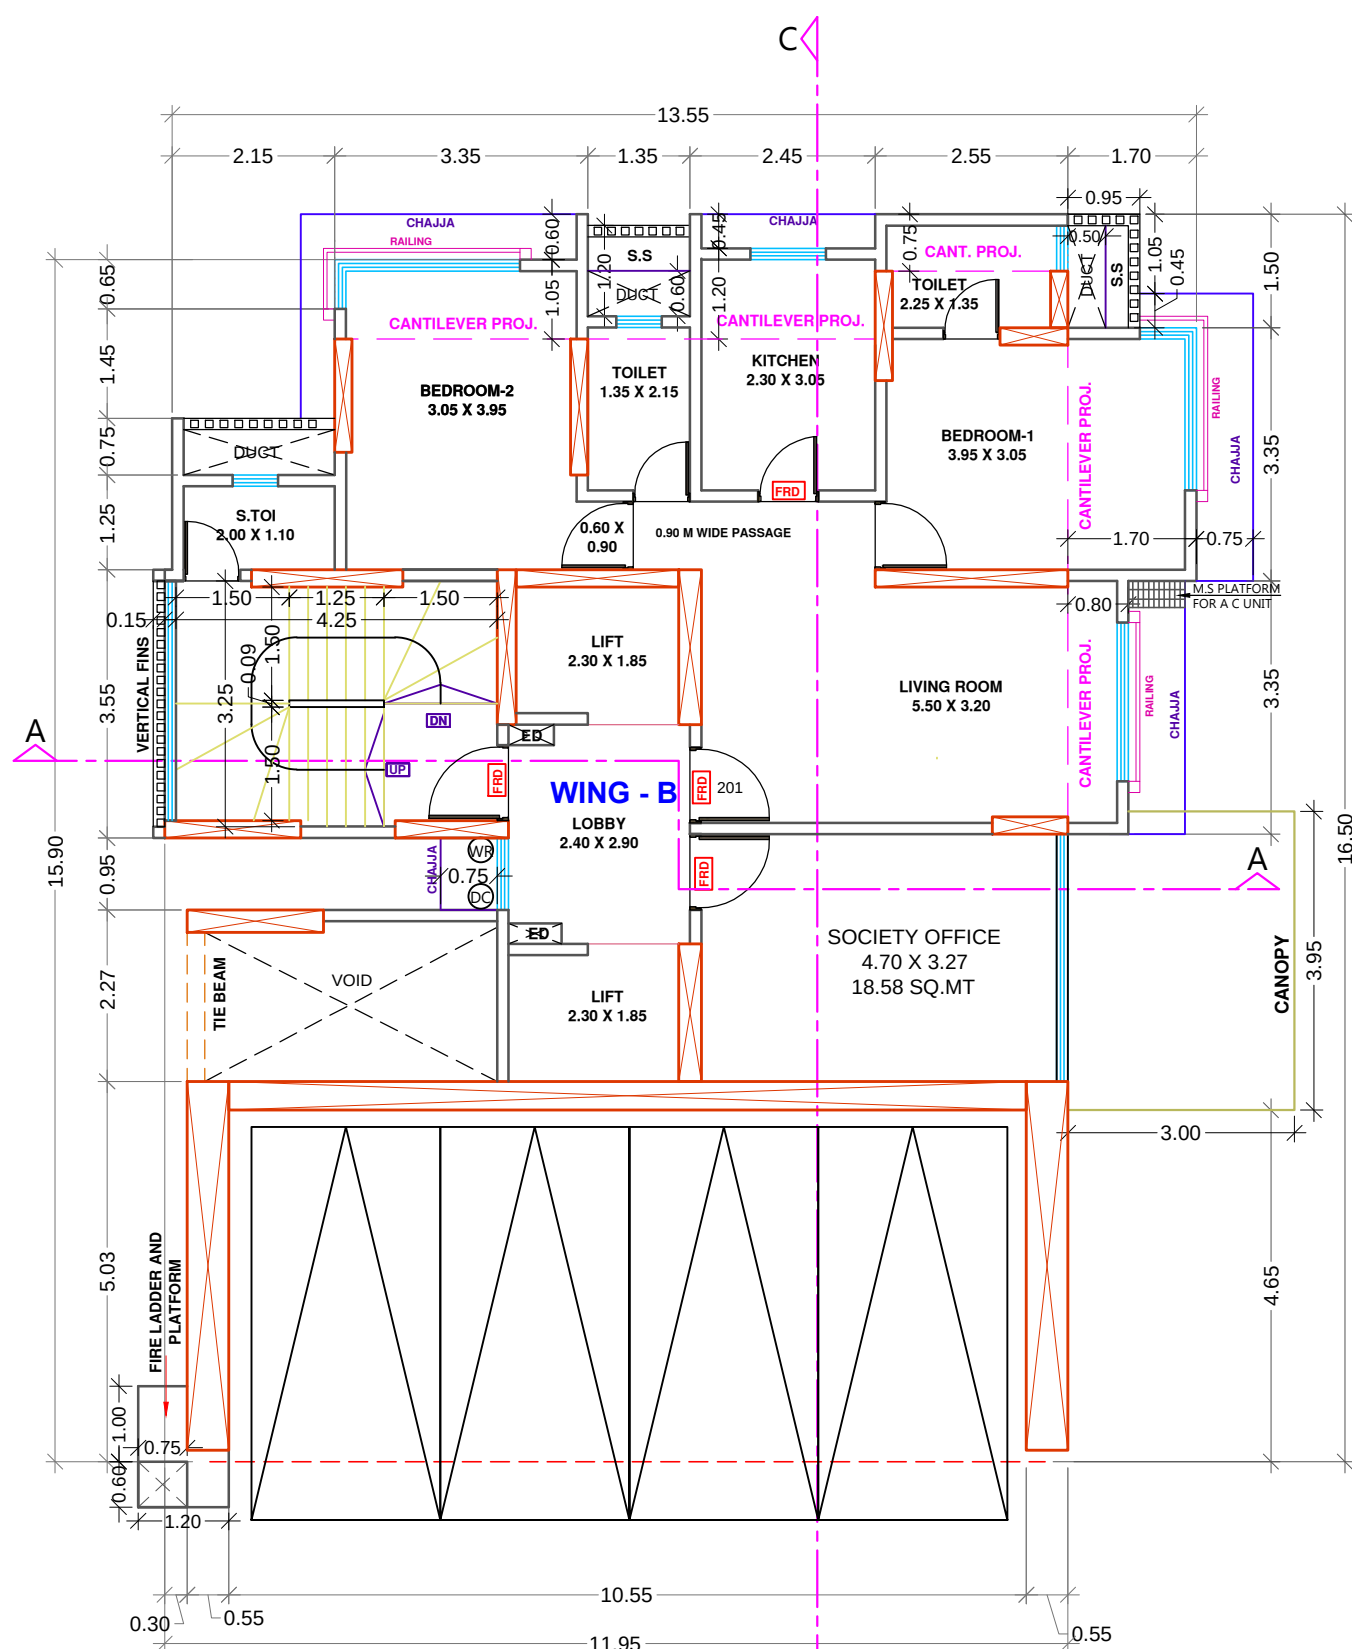

2ND FLOOR PLAN (WING 'B')
SCALE 1:100



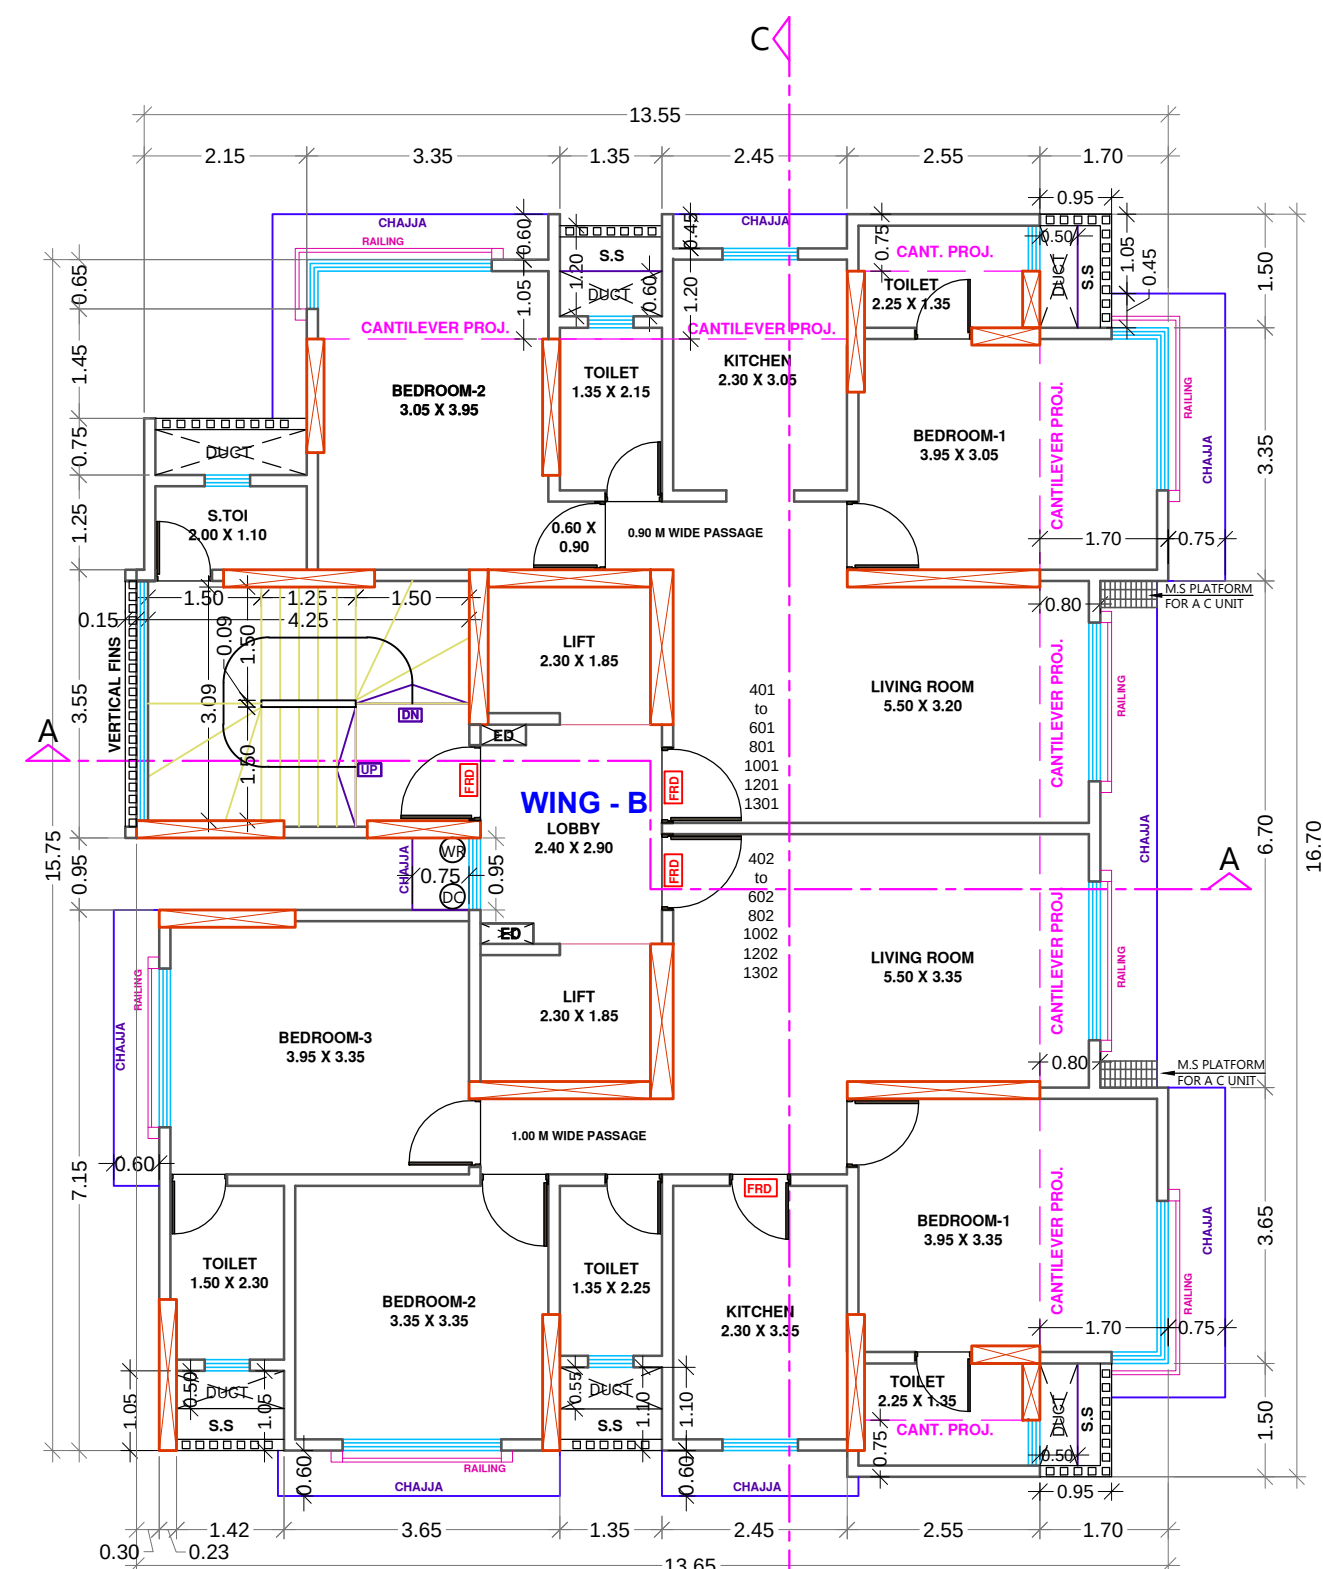


4TH TO 6TH , 8TH, 10TH, 12TH, 13TH FLOOR PLAN (WING - B)
SCALE 1:100

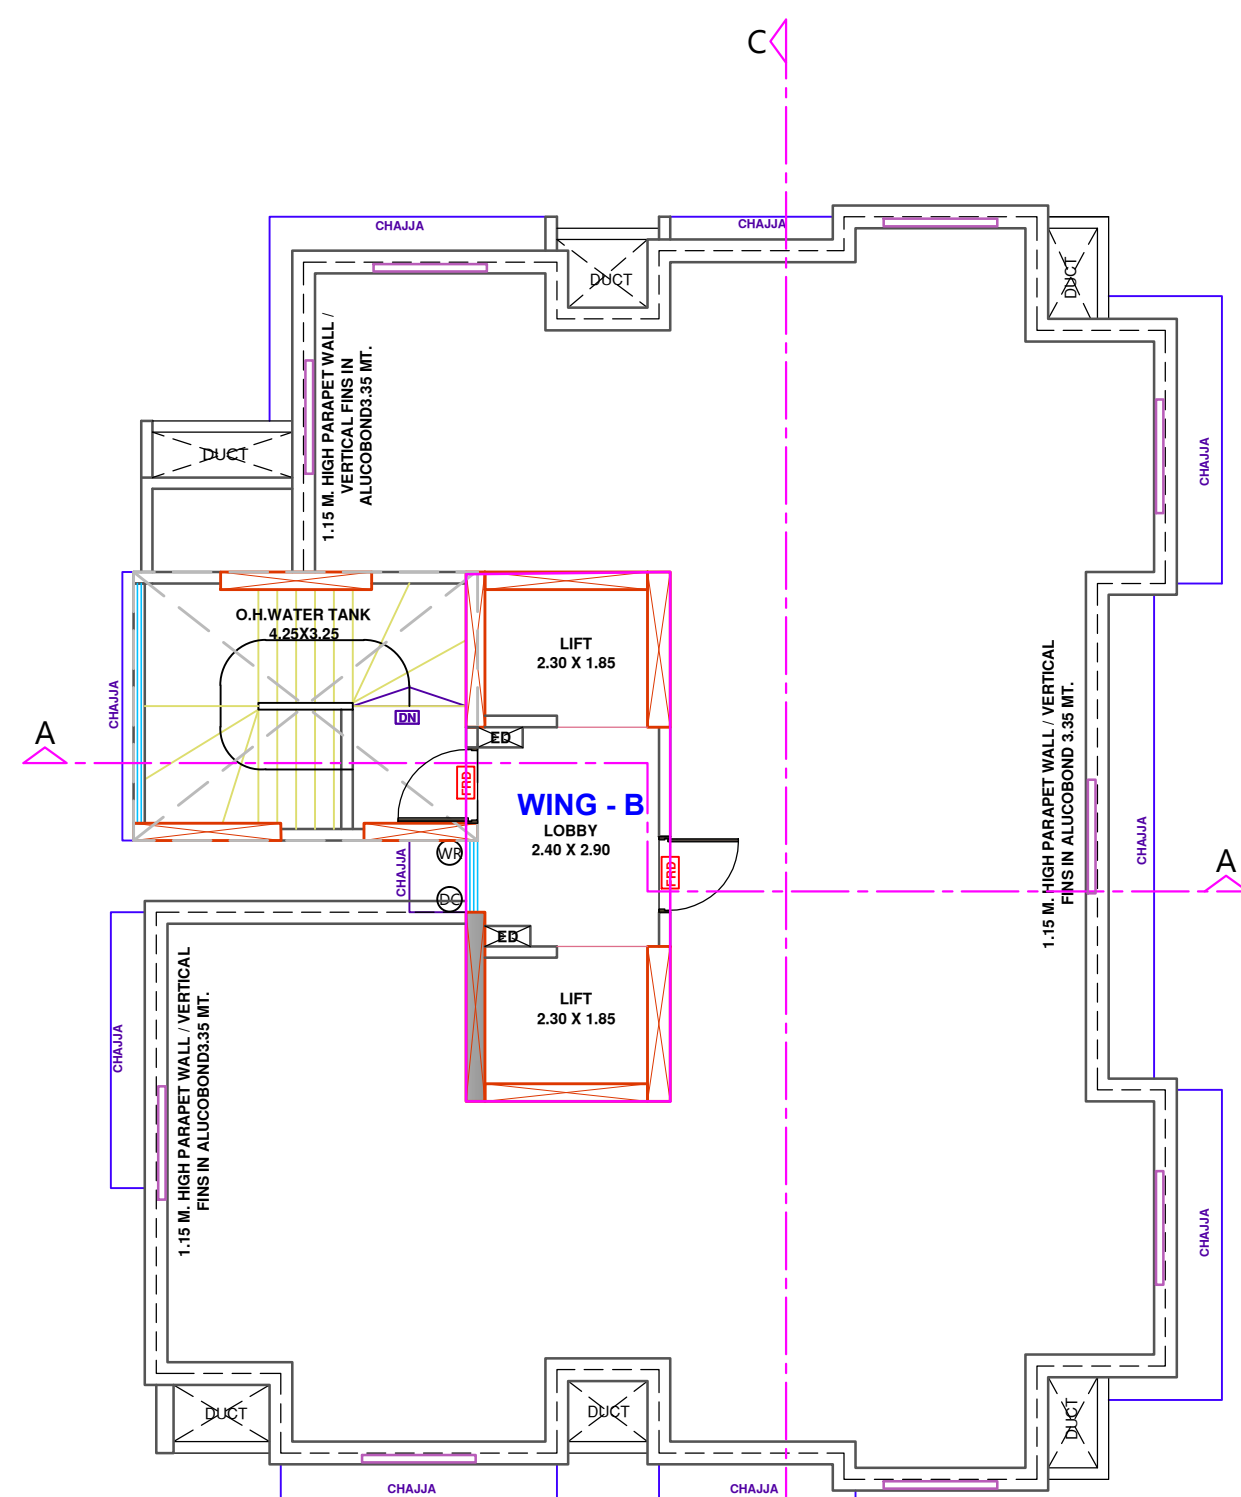

TERRACE FLOOR PLAN (WING - B)
SCALE 1:100

Certificate of Area					
Certificate that the plot under ref. was surveyed by me on 04.02.2018 and the dimensions of site etc. of the plot Stated on the plans are as measured on the site and the area so working-out tallies with the area stated in the Documents of ownership.					
Description of Proposal & Property					
PROPOSED REDEVELOPMENT ON THE PLOT BEARING CTS NO.1370 & 1409 OF VILLAGE MULUND (W) AT VALJI LADHA ROAD, MULUND (WEST). IN 'T' WARD, MUMBAI.					
Name of Owner					
M/S LABH ENTERPRISES					
Date	Scale	Job No-	Drawn By	Checked By	Sign.
01-03-2018	1: 100		BALIRAM	RAJ SIR	
North Line Sign, Name & Address of Architect / LS					
RAJ K. SHAH ARCHITECTS AND INTERIOR DESIGNERS C/39, CHEMBUR GAOTHAN, CHEMBUR (E) Mumbai - 400 071. RAJ K SHAH Digitally signed by RAJ K SHAH DN: cn=RAJ K SHAH, o=RAJ K SHAH, c=India Reason: I am the author of this document Location: Date: 2019-08-13 13:16+05:30					

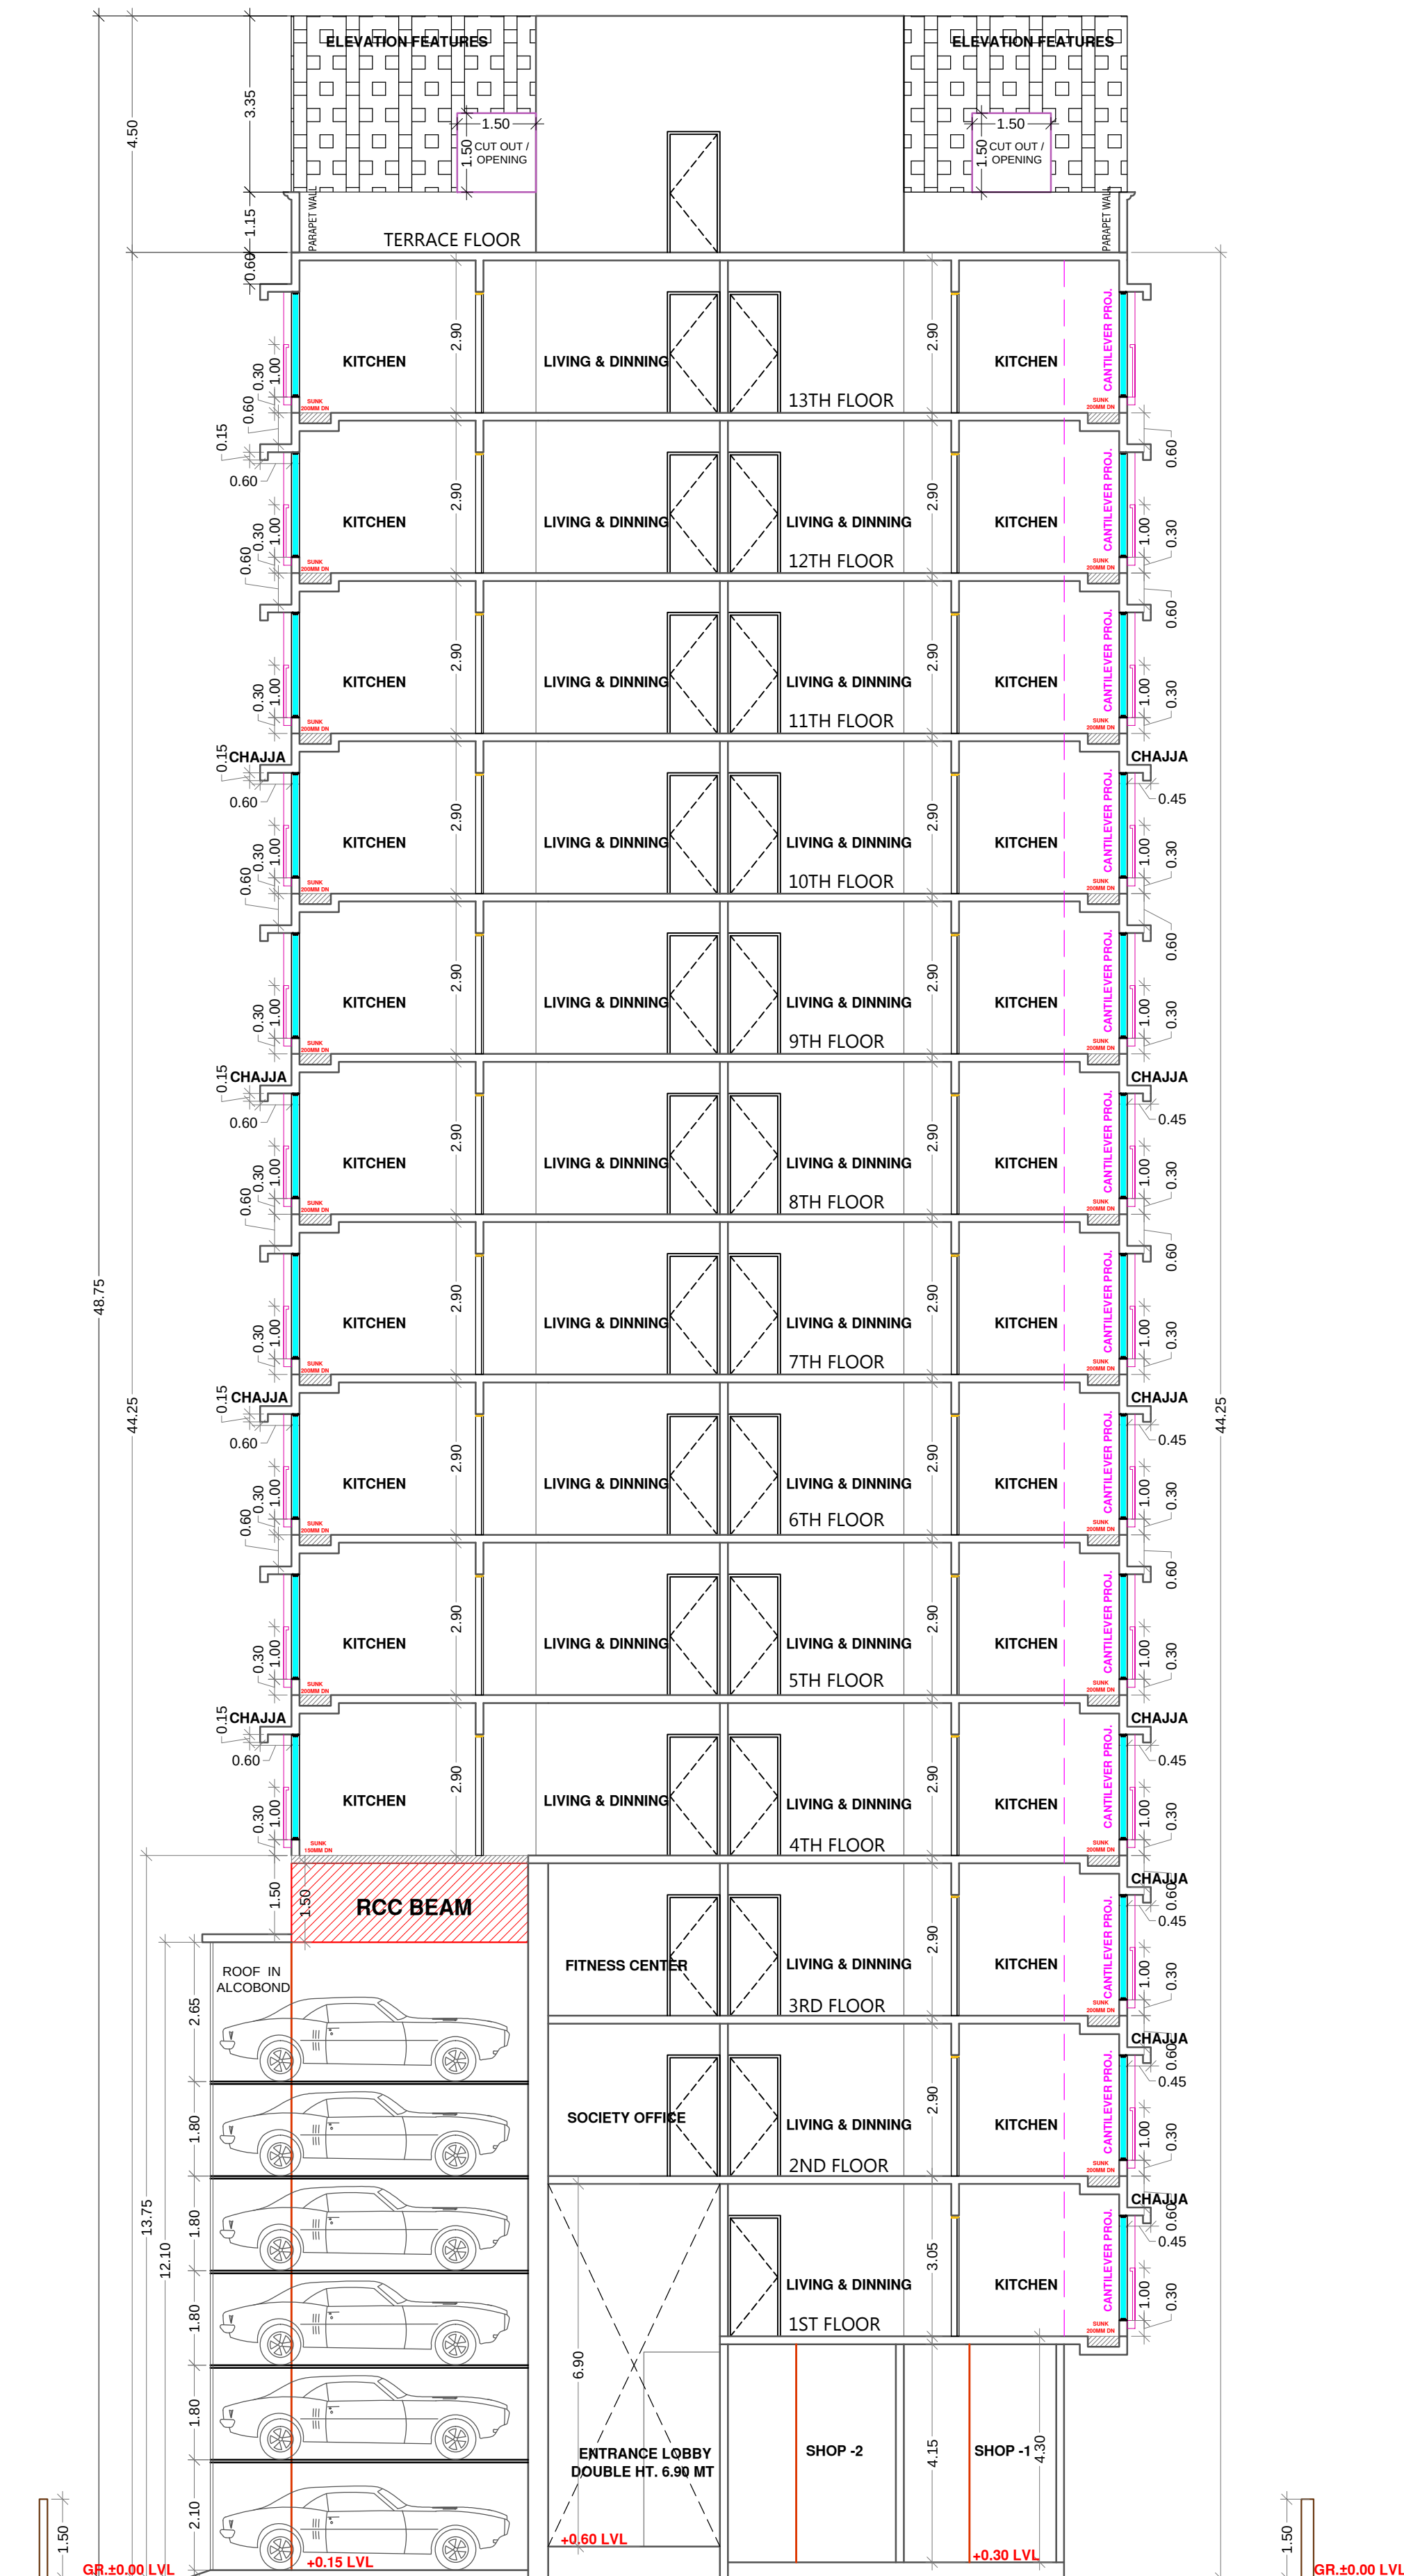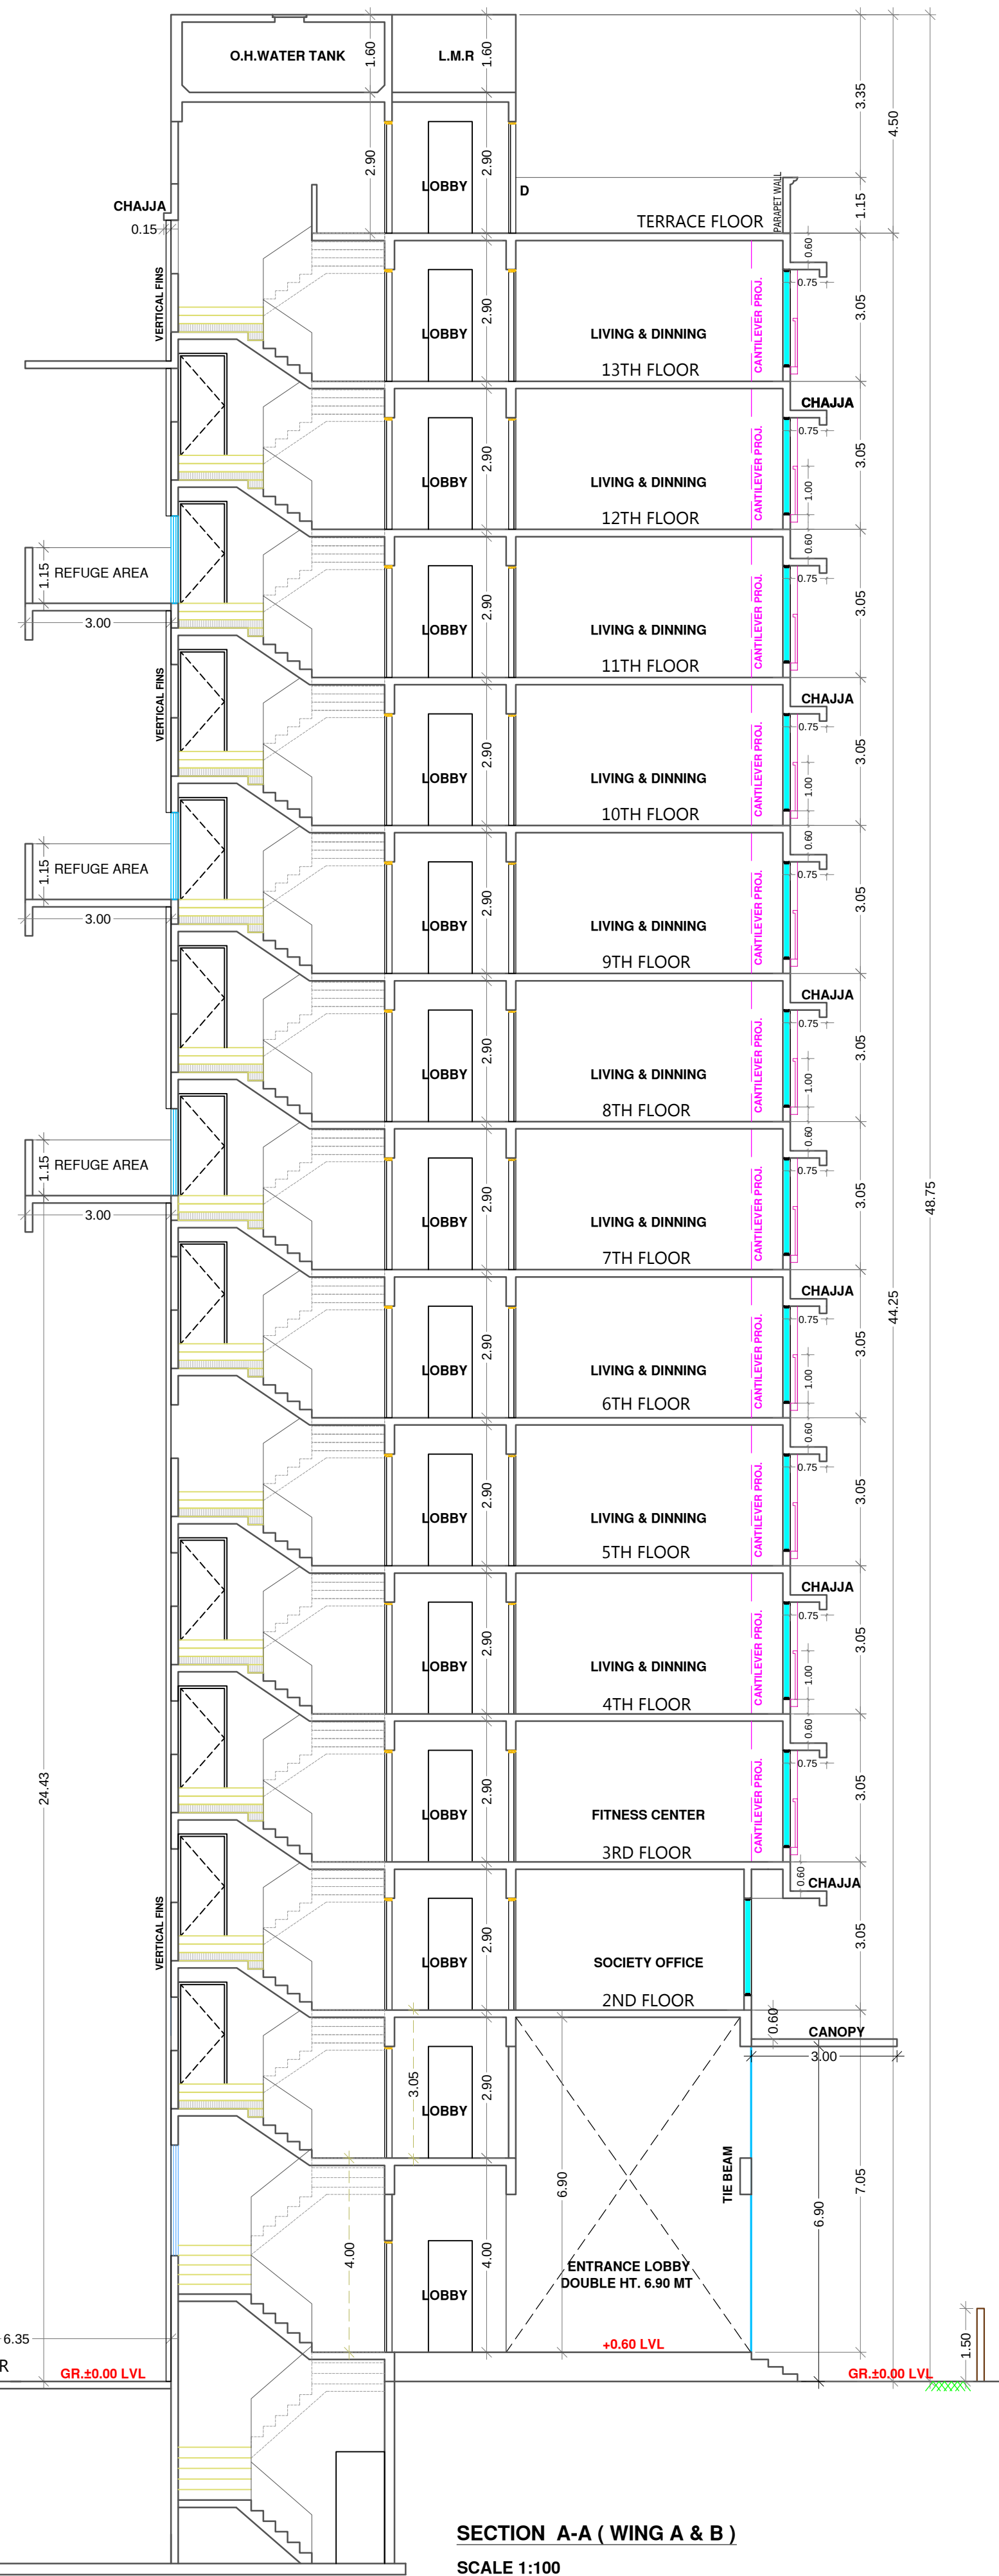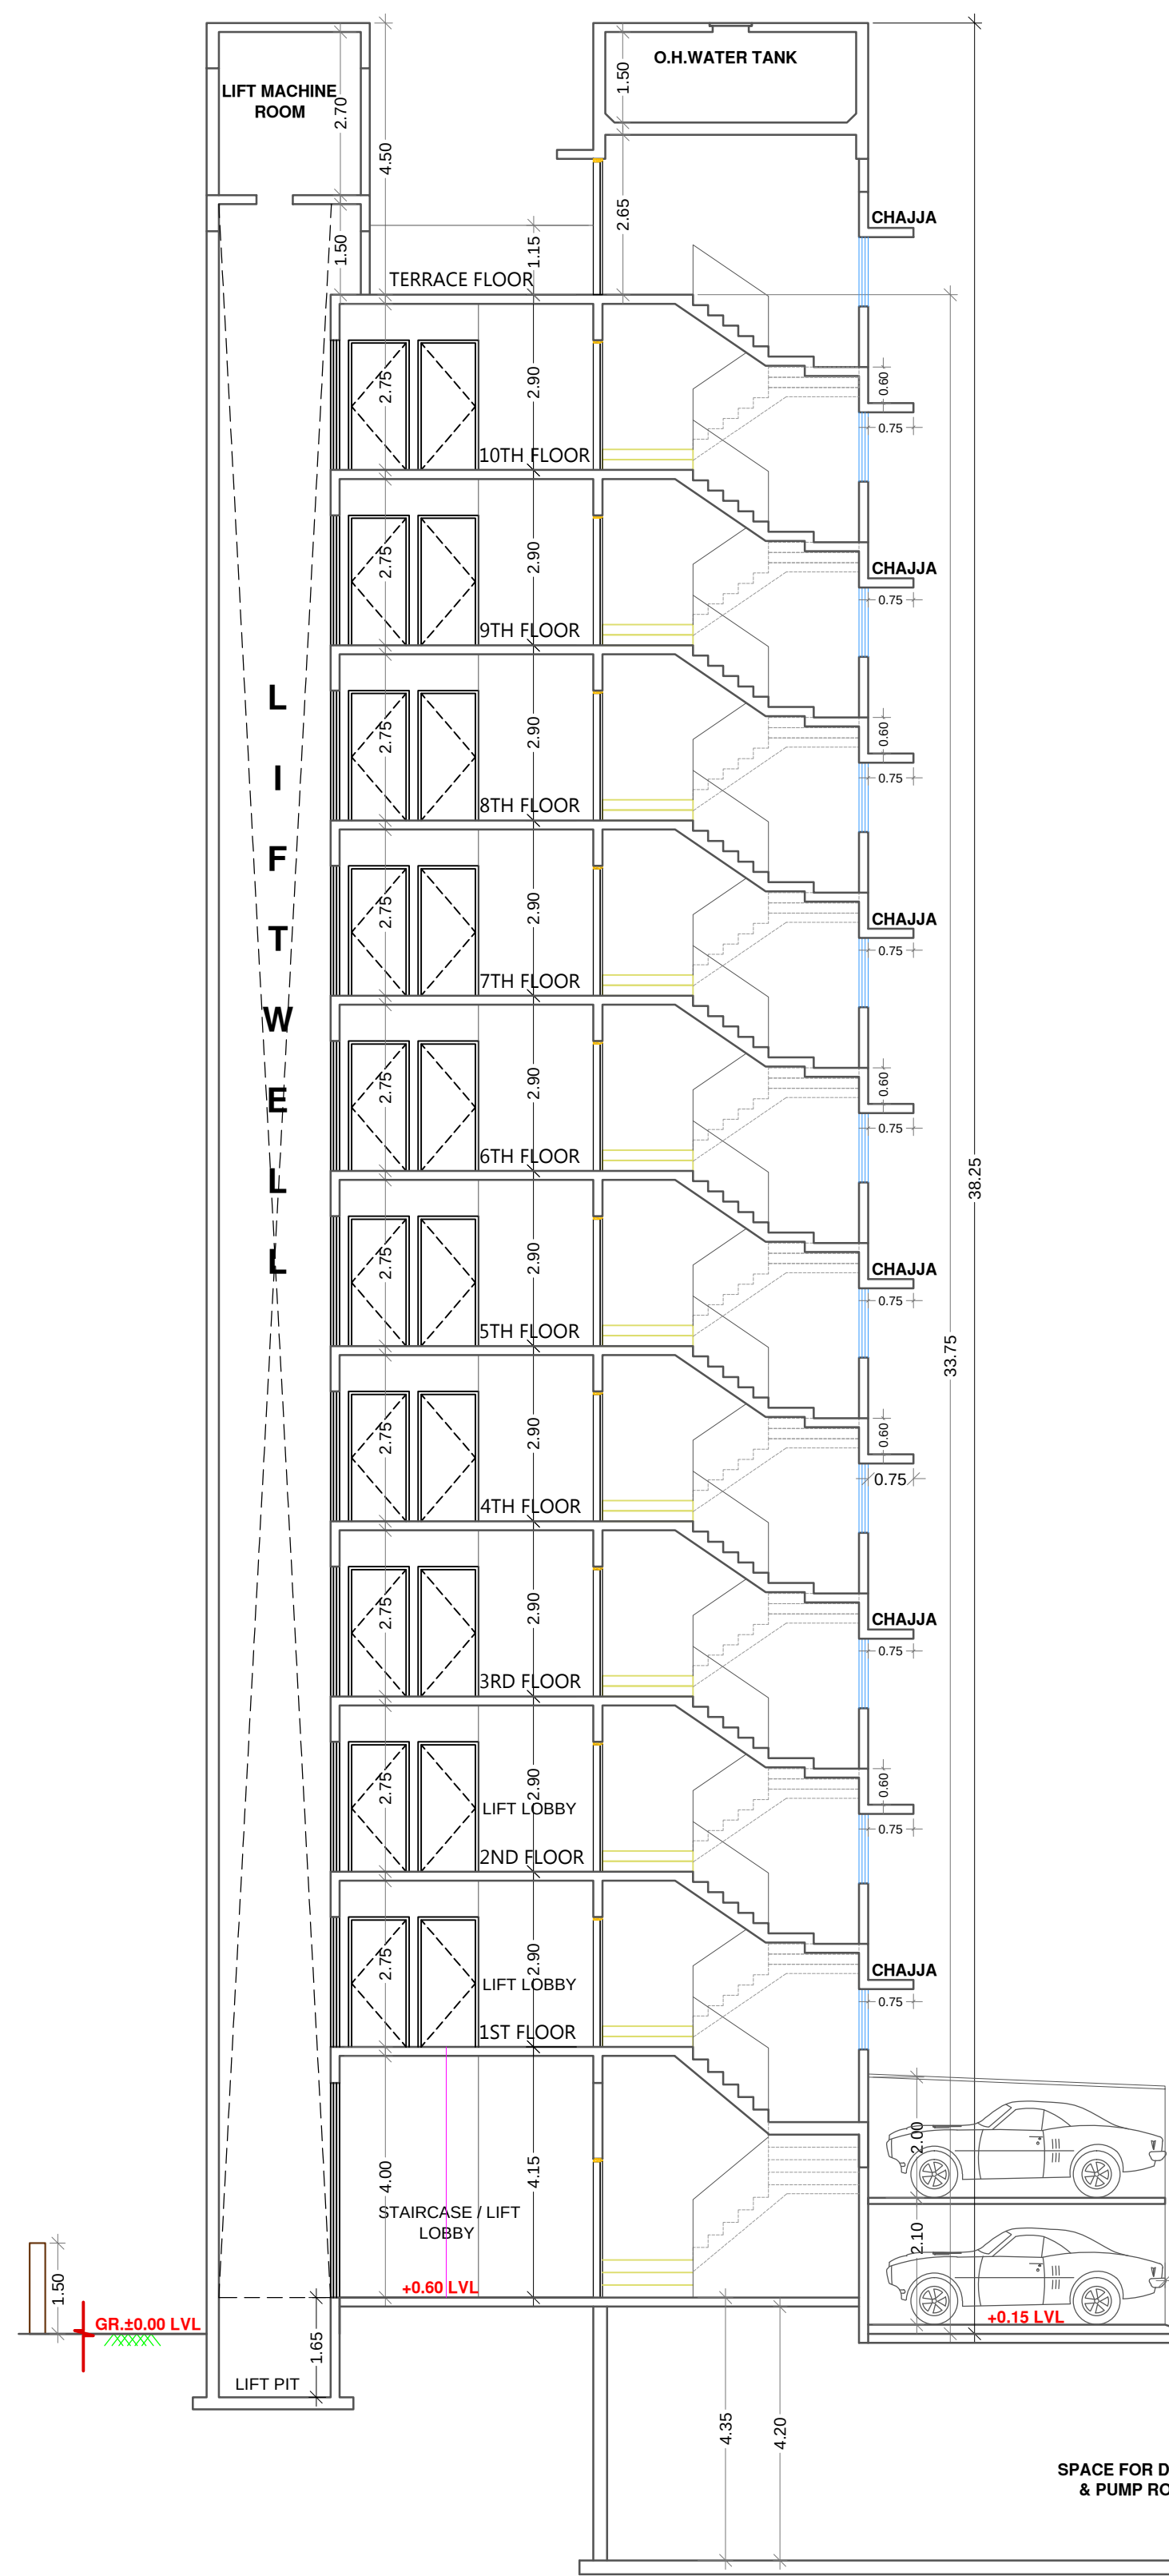

SECTION C-C (WING 'B')
SCALE 1:100

Certificate of Area					
Description of Proposal & Property					
PROPOSED REDEVELOPMENT ON THE PLOT BEARING CTS NO.1370 & 1409 OF VILLAGE MULUND (W) AT VALJI LADHA ROAD, MULUND (WEST). IN 'T' WARD, MUMBAI.					
Name of Owner					
M/S LABH ENTERPRISES					
Date	Scale	Job No-	Drawn By	Checked By	Sign.
01-06-2017	1: 100		BALIRAM	RAJ SIR	
North Line		Sign, Name & Address of Architect / LS			
		RAJ K. SHAH			
ARCHITECTS AND INTERIOR DESIGNERS		RAJ K. SHAH			
C/39, CHEMBUR GAOTHAN, CHEMBUR (E), Mumbai - 400 071.		Reason: I am the author of this document. Date: 2018-08-13 13:17:05:30			