
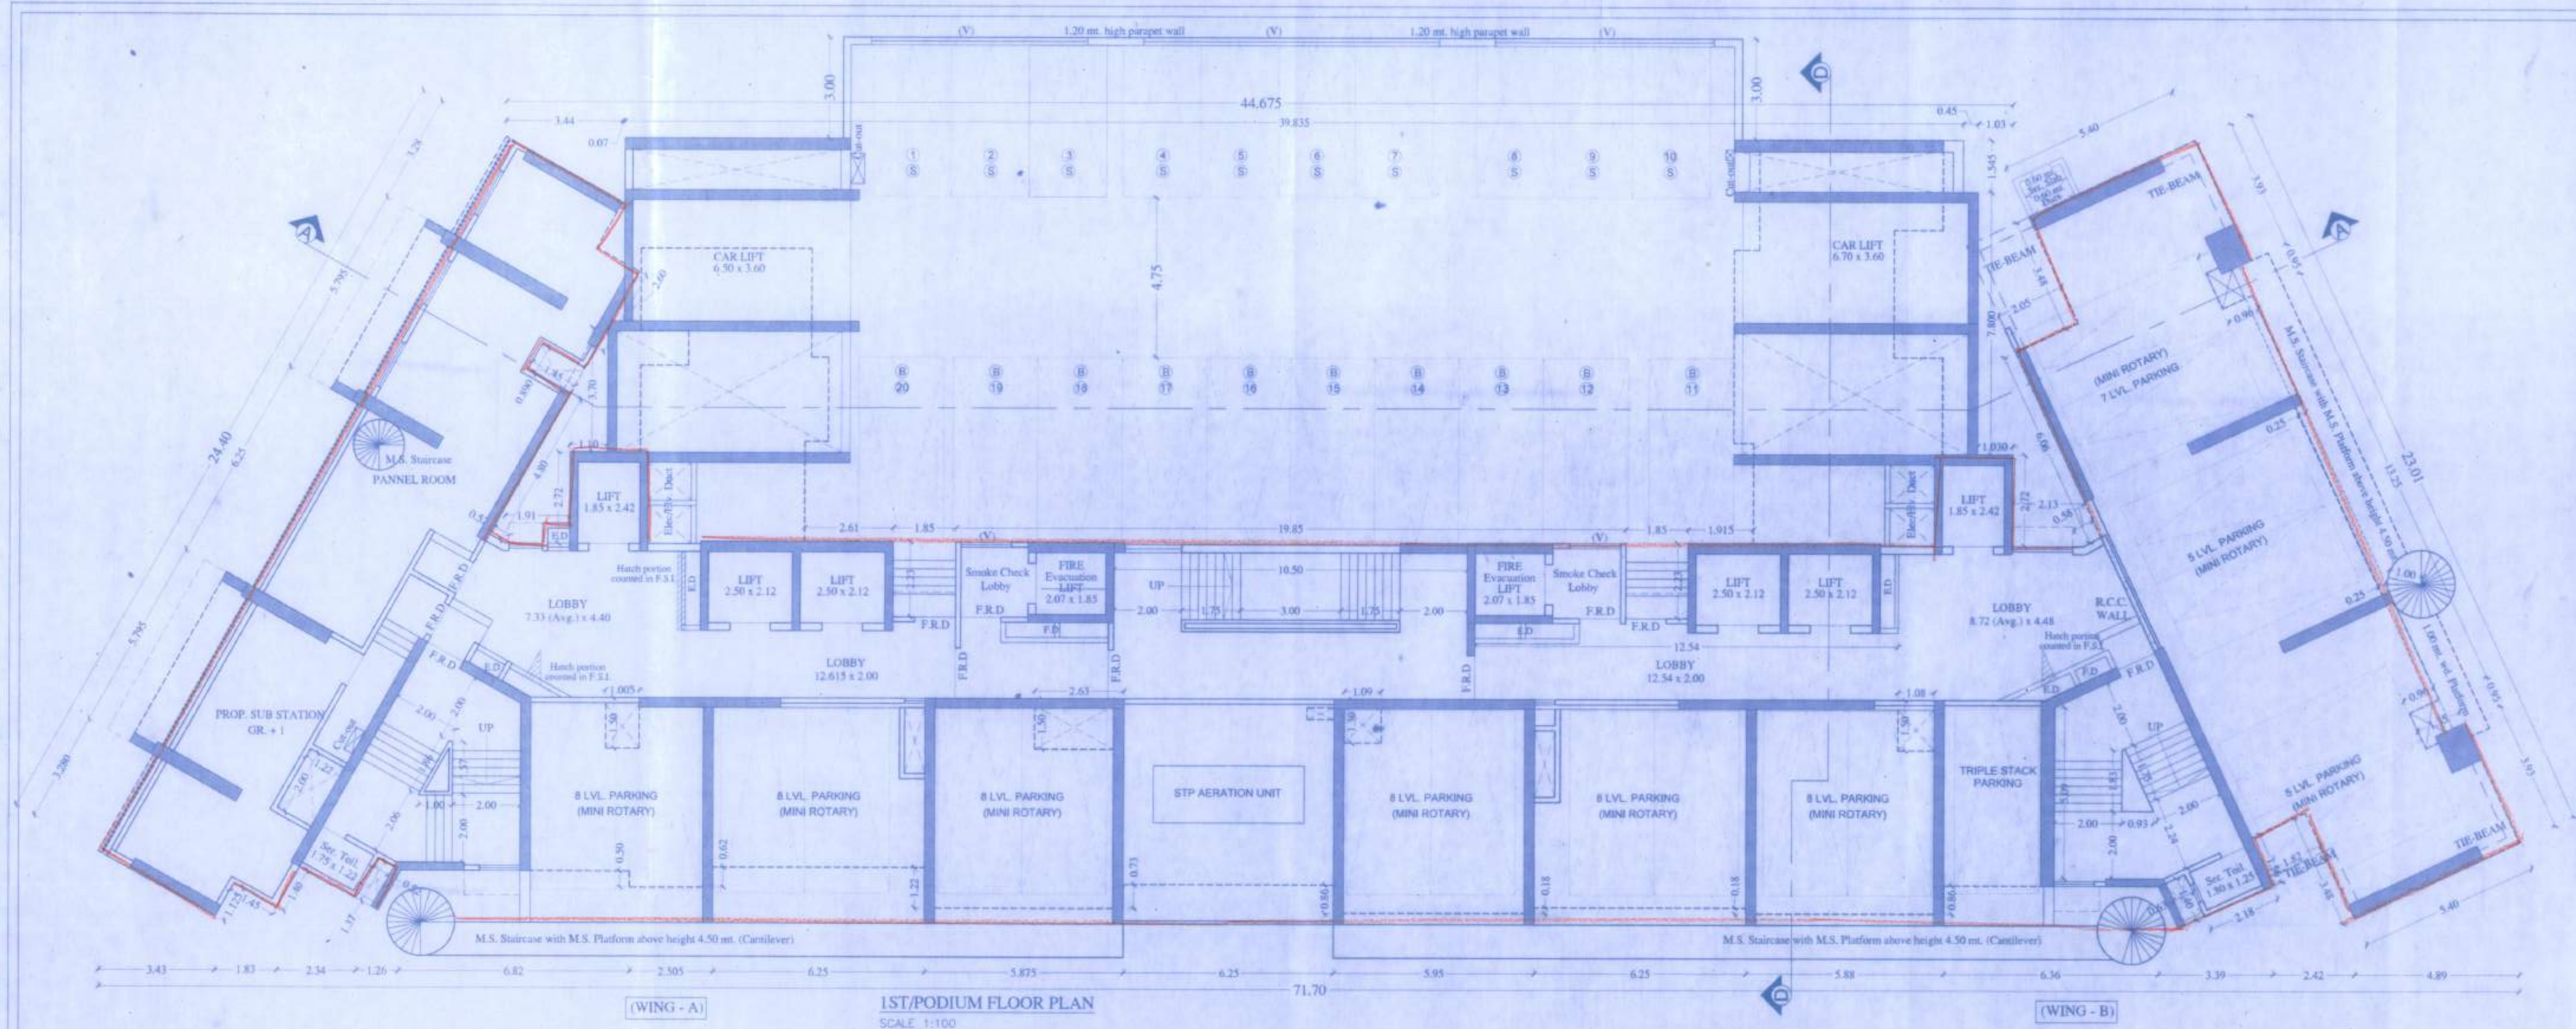


This cancels Approval to the Previous Plans sanctioned under no. 18/10073/2013/18/1AP/S-1
Dated 10/08/2024

Approved Subject to the condition mentioned in this office permission Letter no PS/10073/2013/18/1AP/S-1
Dt. 8 APR 2024
B. G. Patil
Executive Engineer
Slum Rehabilitation Authority

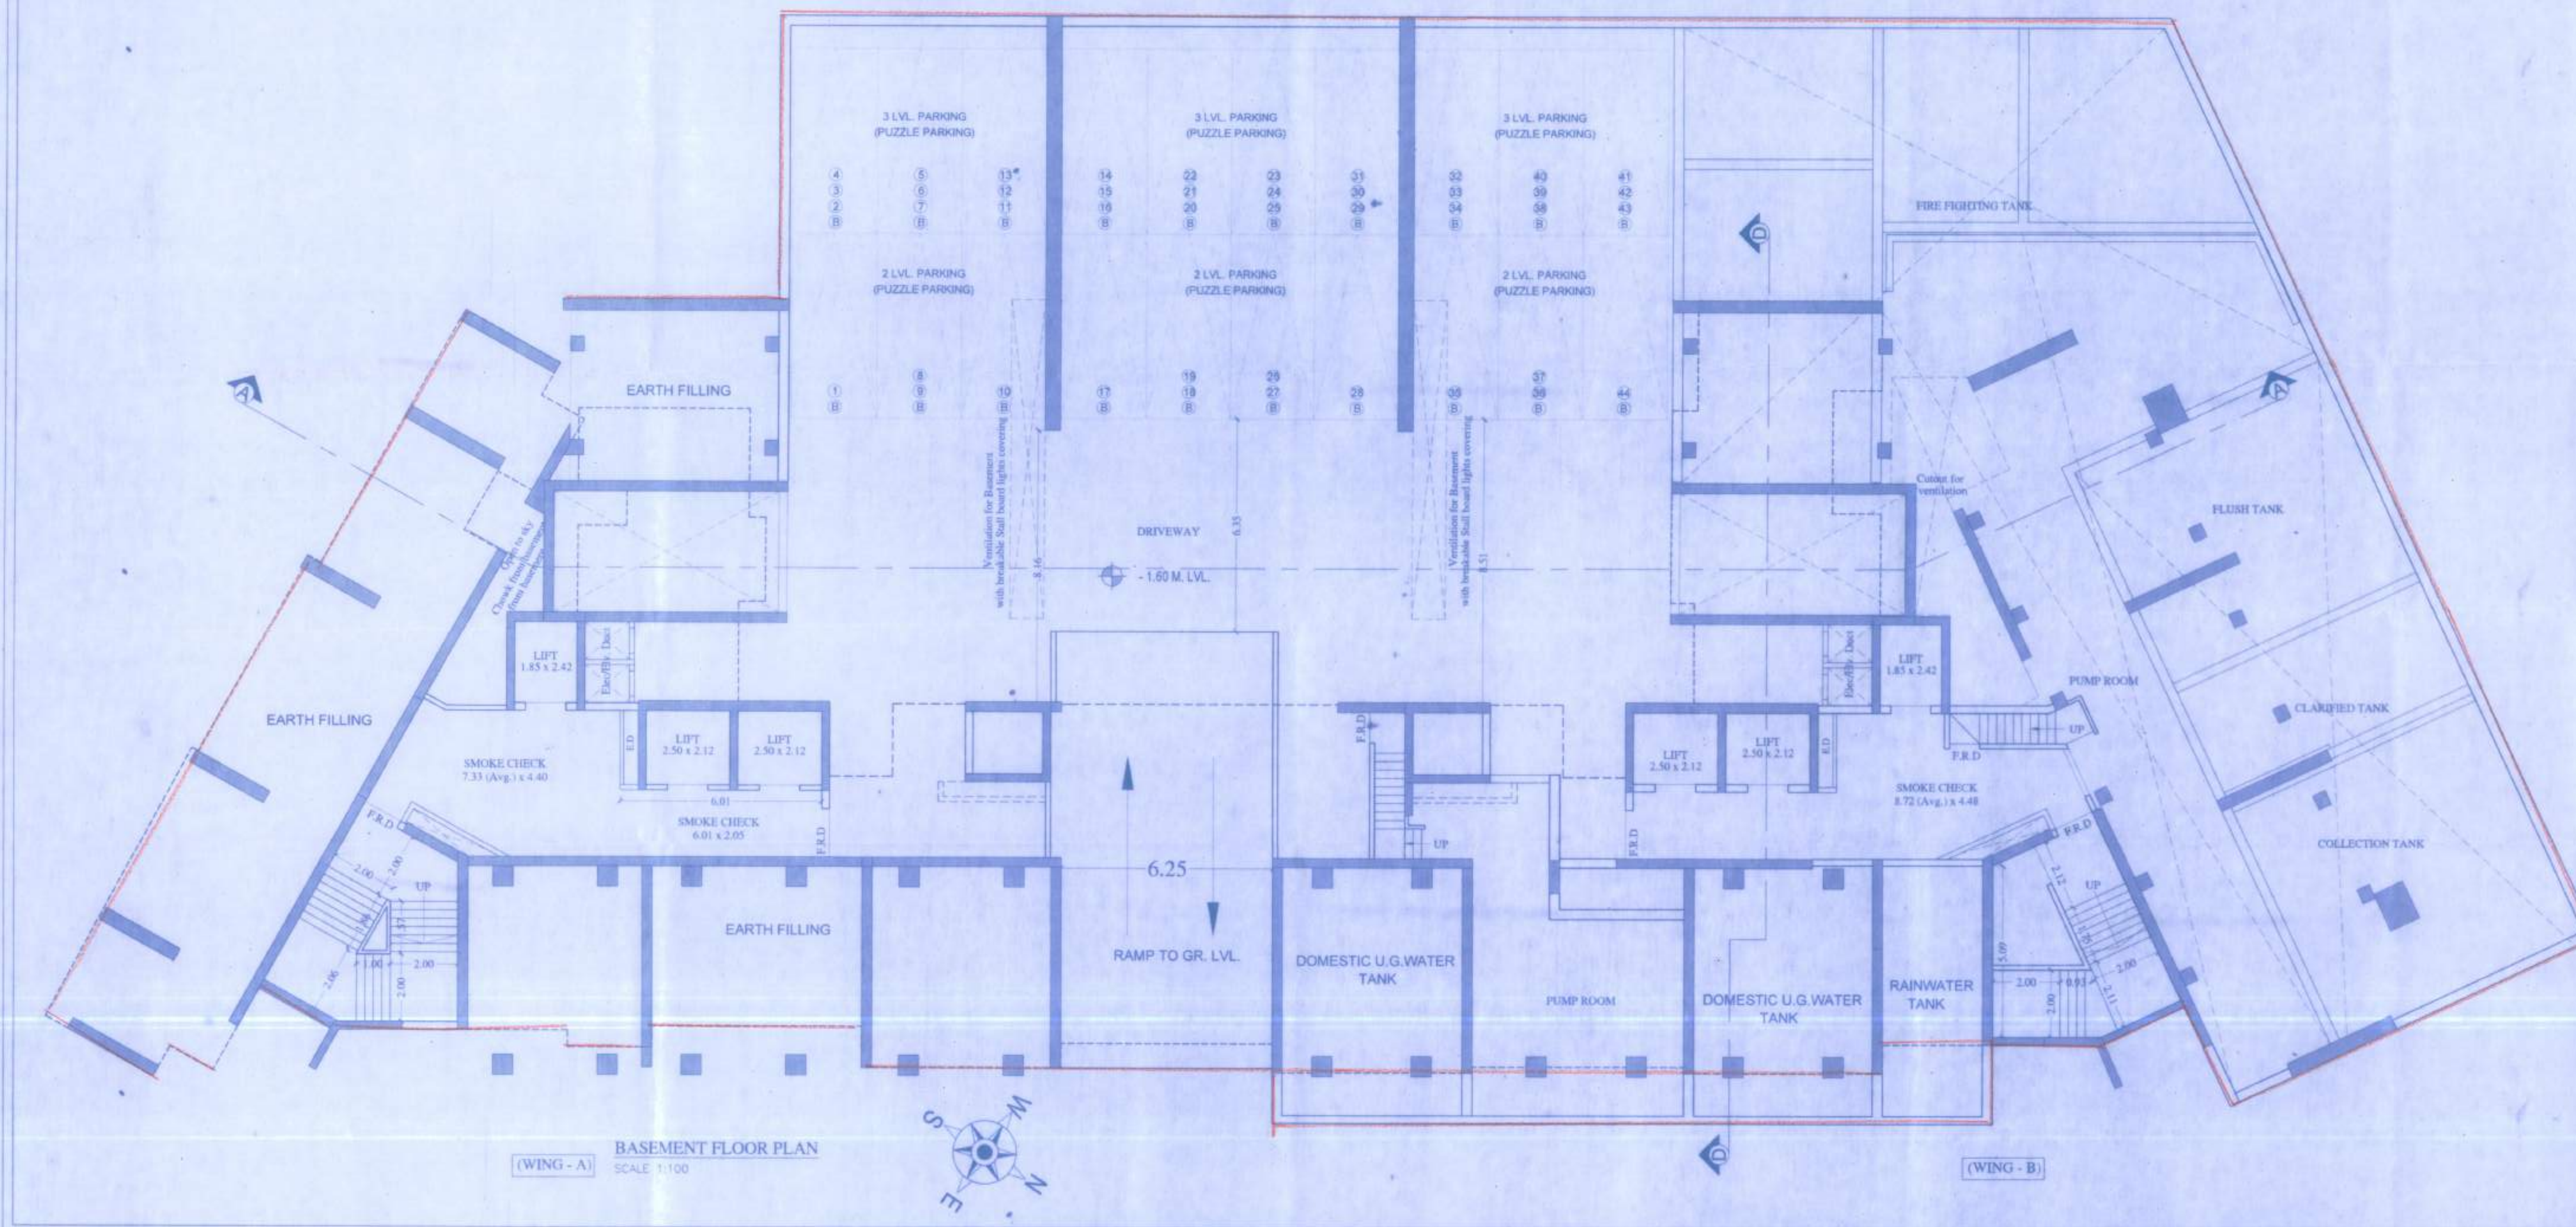

PROFORMA- B
CONTENT OF SHEET

BASEMENT FLOOR & 1ST/PODIUM FLOOR PLAN

STAMP OF APPROVAL OF PLANS

REVISION	DESCRIPTION	DATE	SIGNATURE

CERTIFICATE OF AREA

CERTIFIED THAT THE PLOT UNDER REFERENCE WAS SURVEYED BY ME AND THE DIMENSIONS OF BUILDS, ETC. OF PLOT STATED ON PLAN ARE AS MEASURED ON SITE AND THE AREA IS INCORPORATED TALLER WITH THE AREA STATED IN DOCUMENTS OWNERSHIP

SIGNATURE OF LICENSED ARCHITECT/ENGINEER/STRUCTURAL ENGINEER/SUPERVISOR

DESCRIPTION OF PROPOSAL & PROPERTY

PROPOSED S.R. SCHEME ON C.T.S. NO. 620/1A/4A/2/1/8, OF VILLAGE MALAD (E), J.A.K.V. ROAD, GOREGAON MUMBAI - 400063.

NAME & SIGN. OF OWNER

M/s. NEWONE CONSTRUCTION PVT. LTD.

DRG. NO. 01

DRN. BY

CHK. BY

DATED

SCALE AS SHOWN

ALPESH M. GANDHI
LIC. SURVEYOR
7TH FLOOR, S-14, SOLITAIRE CORPORATE PARK,
ANDHERI-GHATKOPER LINK ROAD, ANDHERI (EAST),
MUMBAI - 400093.