



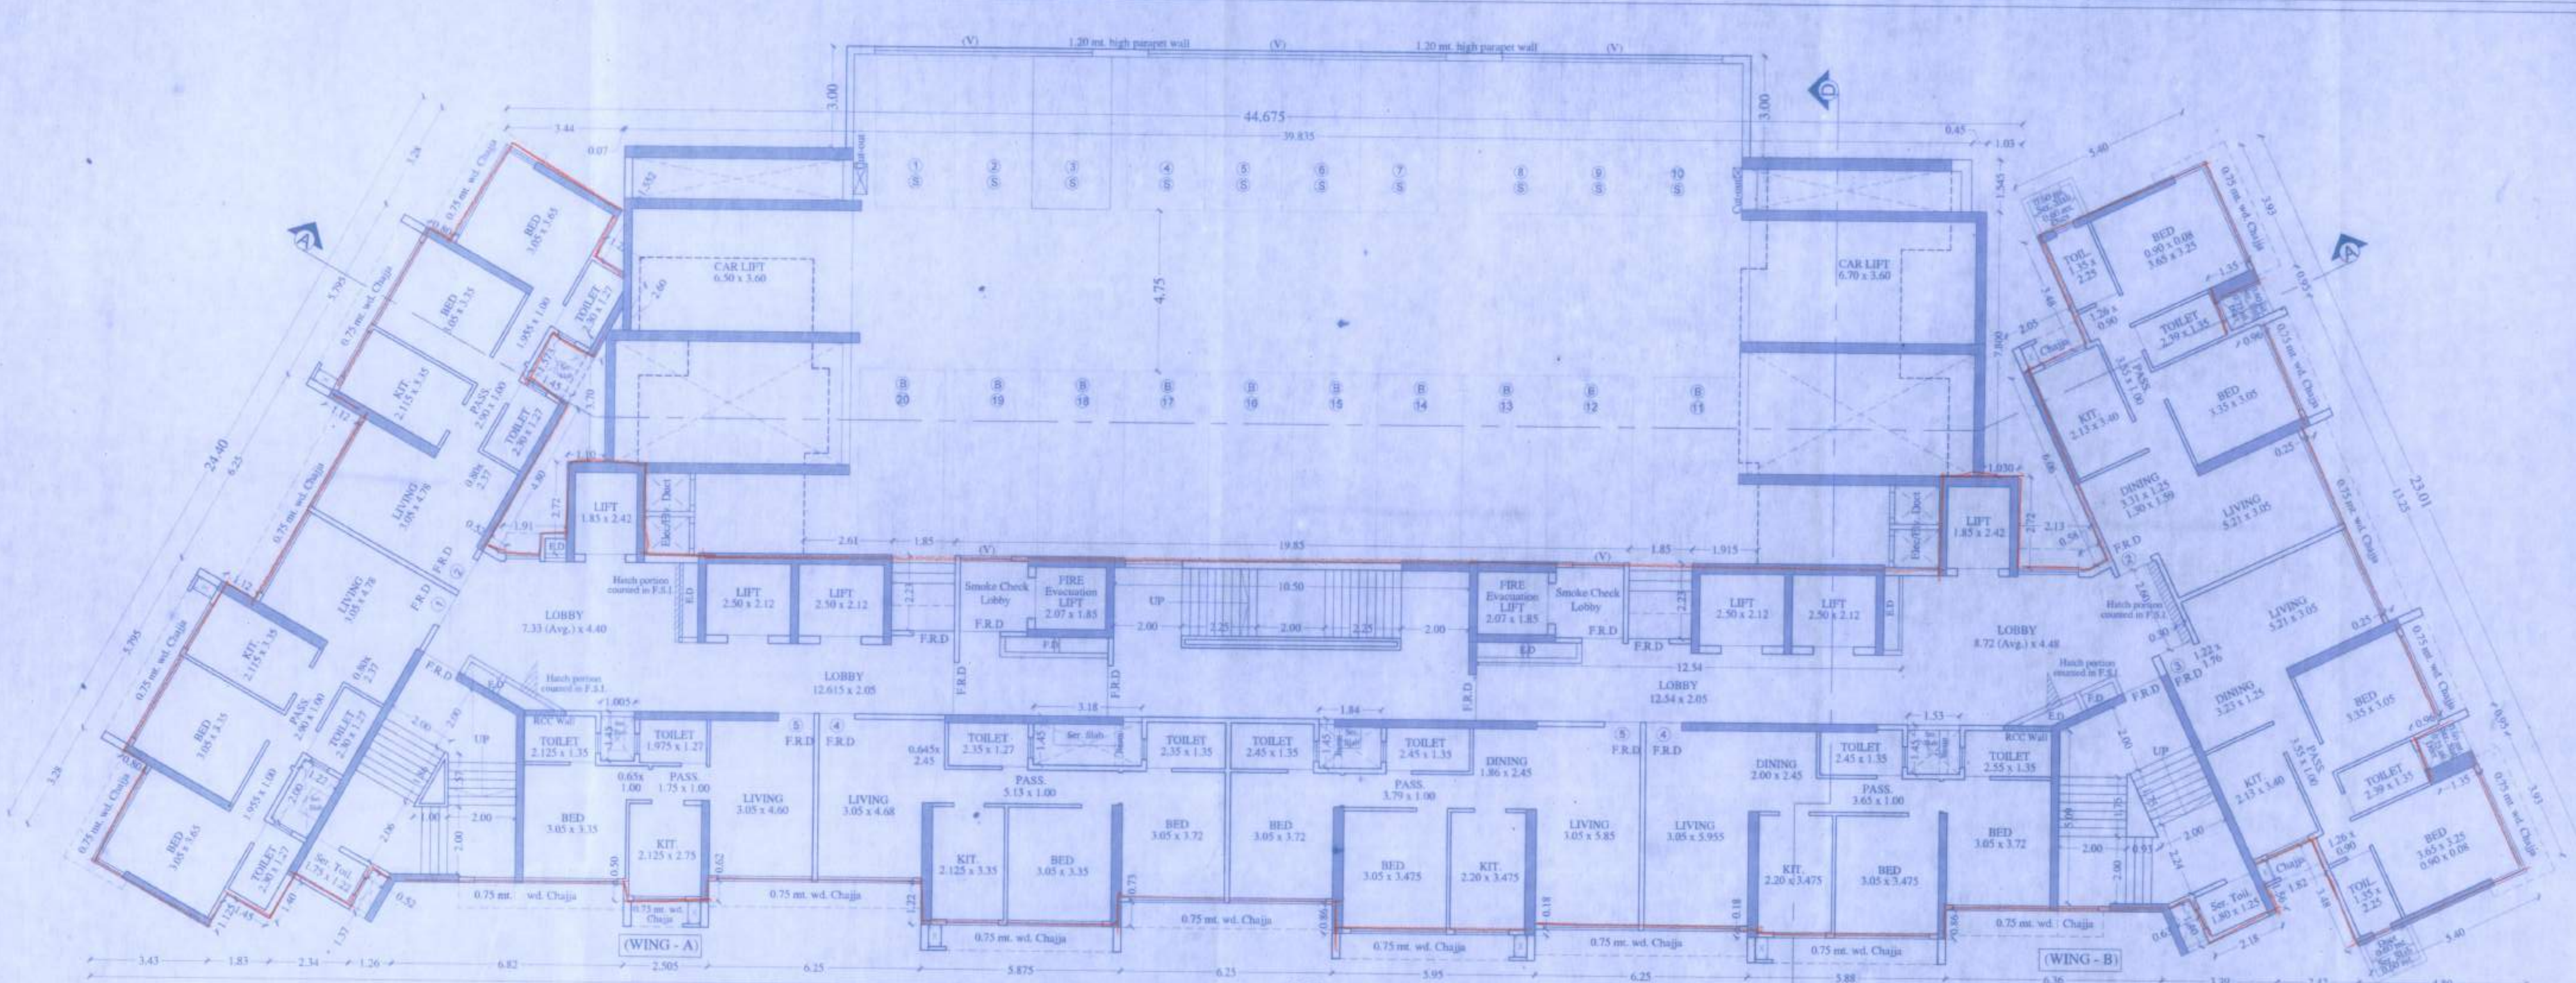

4TH/PODIUM FLOOR PLAN
SCALE 1:100

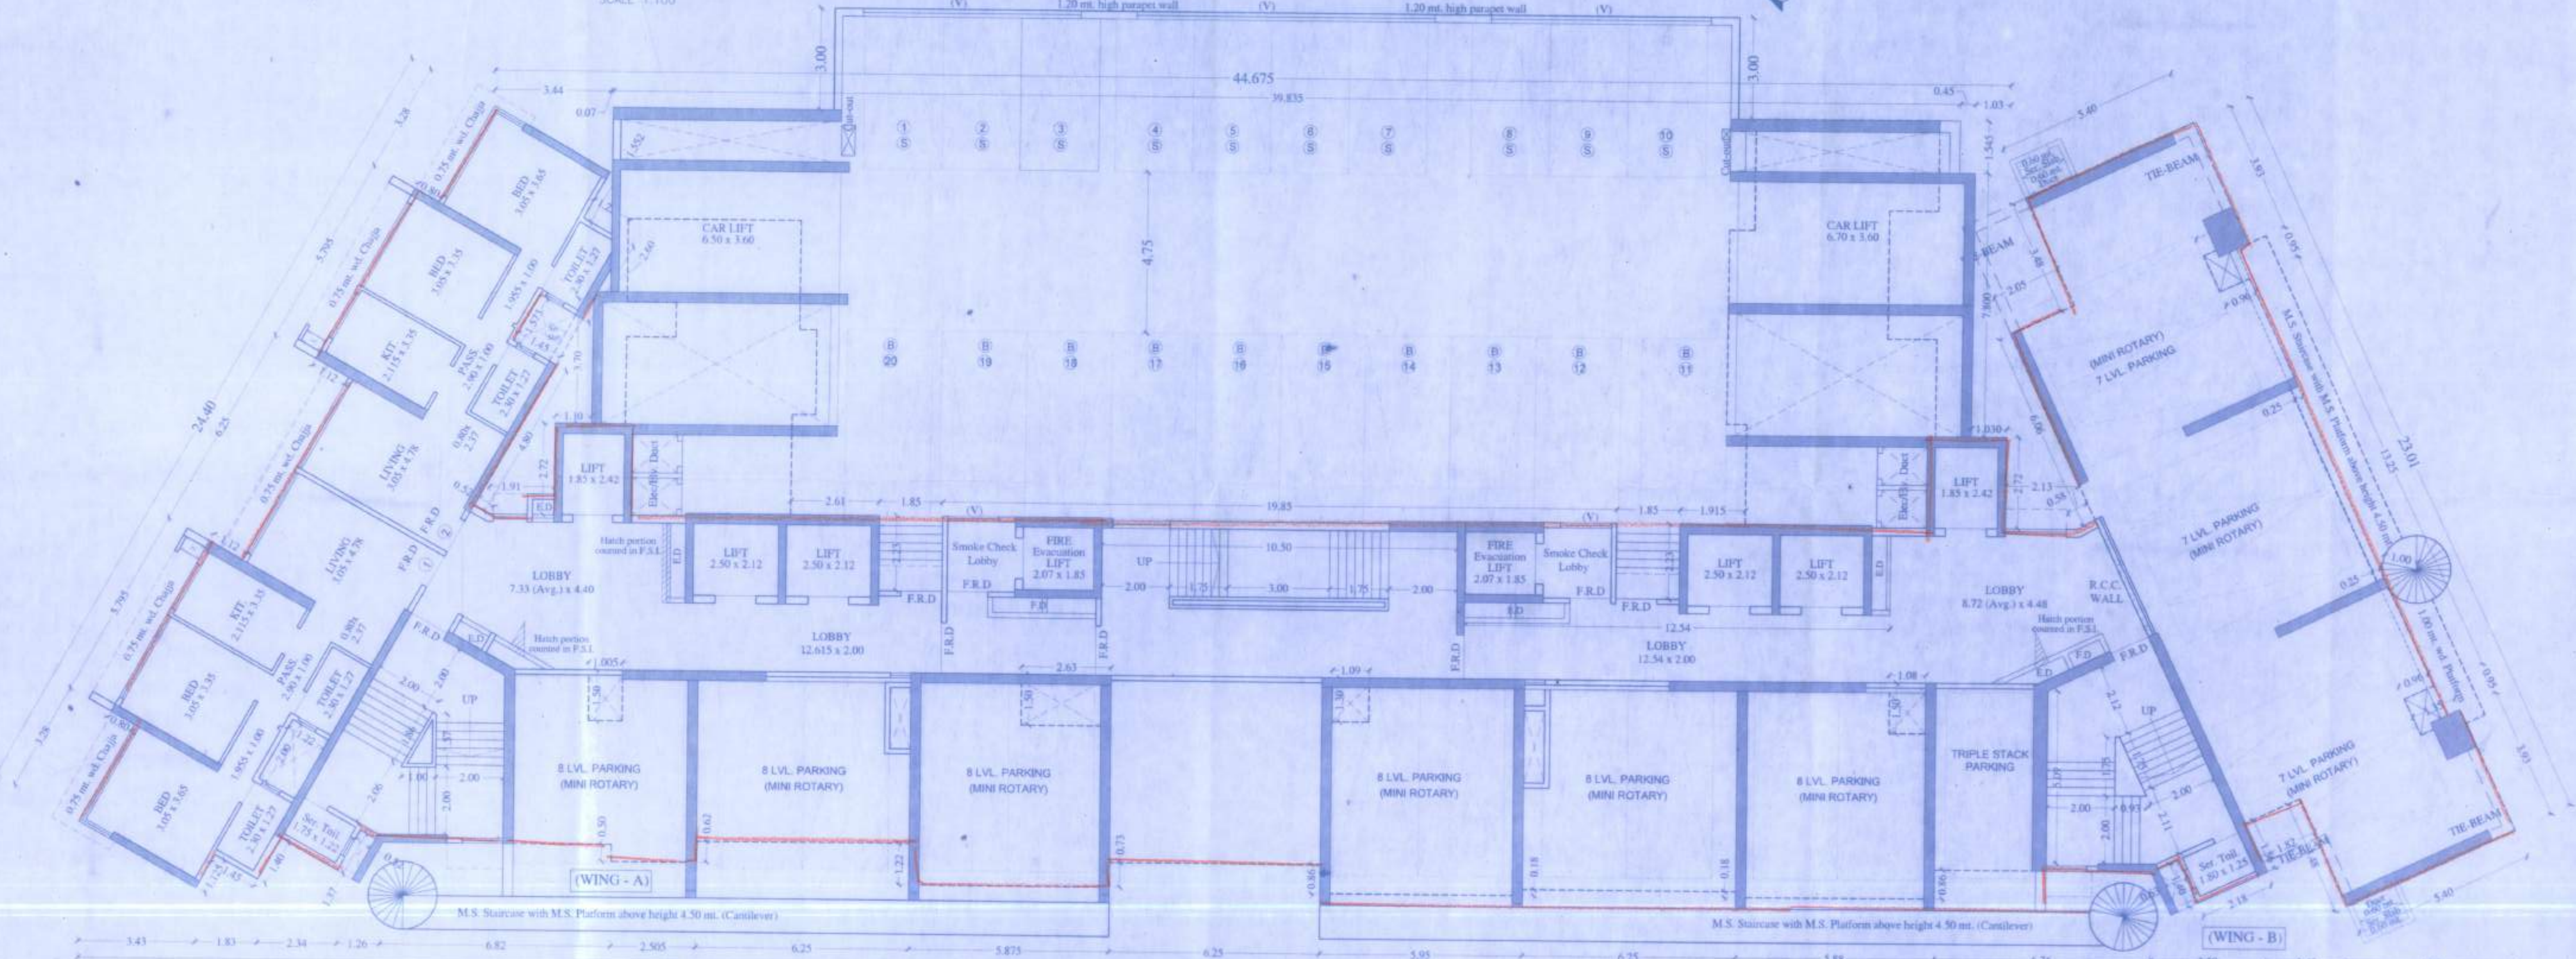

2ND & 3RD/PODIUM FLOOR PLAN
SCALE 1:100

PROFORMA- B

CONTENT OF SHEET

FLOOR PLANS.

STAMP OF APPROVAL OF PLANS

REVISION	DESCRIPTION	DATE	SIGNATURE
----------	-------------	------	-----------

CERTIFICATE OF AREA

CERTIFIED THAT THE PLOT UNDER REFERENCE WAS SURVEYED BY ME
AND THE DIMENSIONS OF BUILT-UP AREA, ETC. OF PLOT STATED ON PLAN
ARE AS MEASURED ON SITE AND THE AREA SO WORKED OUT TALLIES WITH
THE AREA STATED IN DOCUMENTS OWNERSHIP.

SIGNATURE OF LICENSED ARCHITECT/ENGINEER/STRUCTURAL ENGINEER/ SUPERVISOR

DESCRIPTION OF PROPOSAL & PROPERTY

PROPOSED S.R. SCHEME ON C.T.S. NO. 620A/1A/4A/2/1/8
OF VILLAGE MALAD (E), J.A.K.V. ROAD, GOREGAON MUMBAI - 400083.

NAME & SIGN. OF OWNER

M/s. NEWONE CONSTRUCTION PVT. LTD.

DRG. NO. 01
DRN. BY
CHK. BY
DATED
SCALE AS SHOWN

ALPESH M. GANDHI
LIC. SURVEYOR,
7TH FLOOR, S-14, SOLITARY REHABILITATION PARK,
ANDHERI-GHATKOPER LINK ROAD ANDHERI (EAST),
MUMBAI - 400093.