



This cancels Approval to the Previous Plans sanctioned under no. P.S. 27/0093/2014-15/15-1
 Dated: 10/08/2021

Approved Subject to the condition Mentioned in this office permission Letter no. 88/10093/2019-20/15/15-1
 Dt: 8 Apr 2021
 Executive Engineer
 Storm Rehabilitation Authority

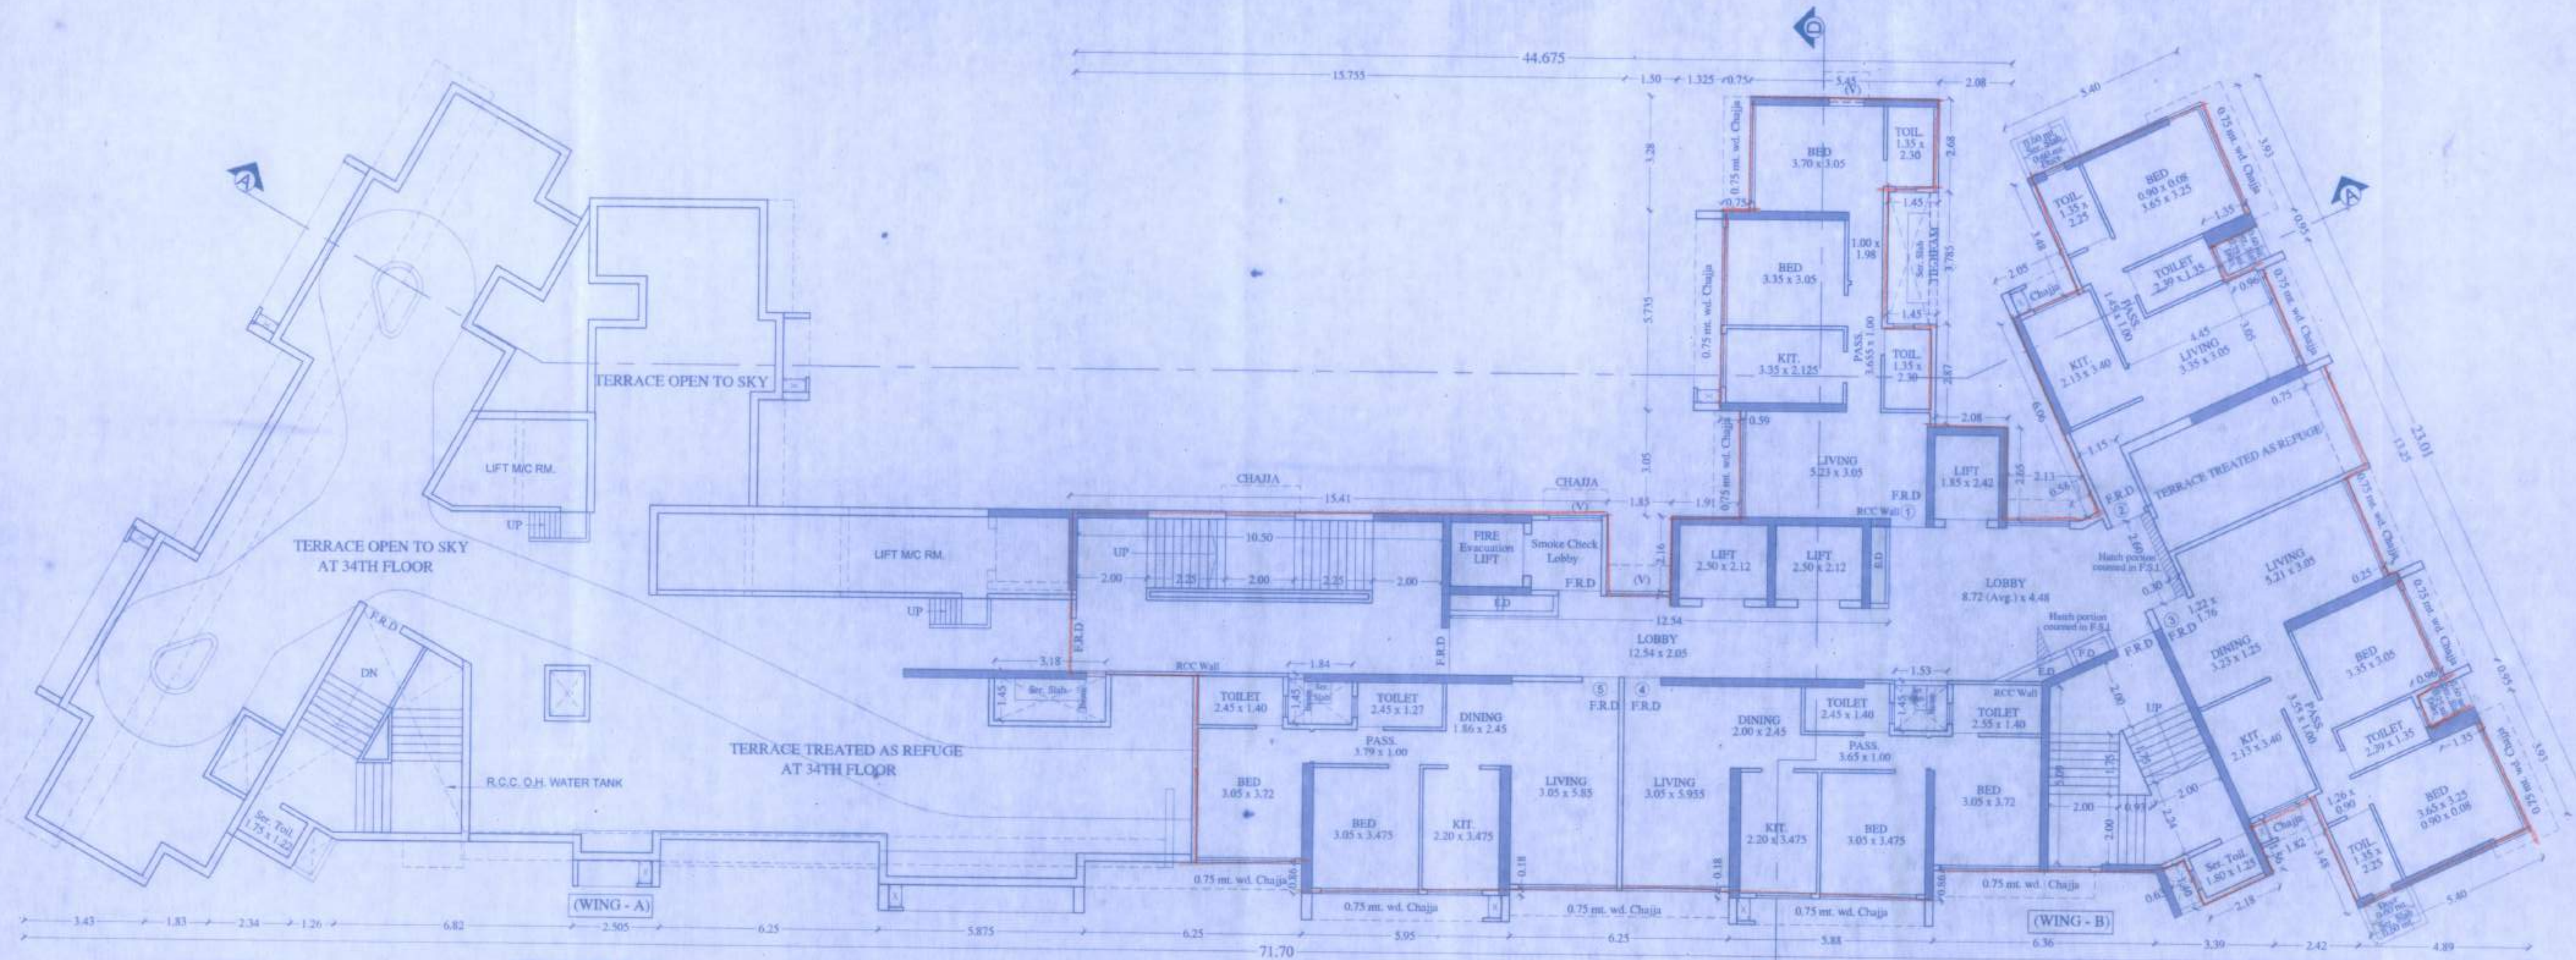

34TH FLOOR PLAN
 SCALE 1:100

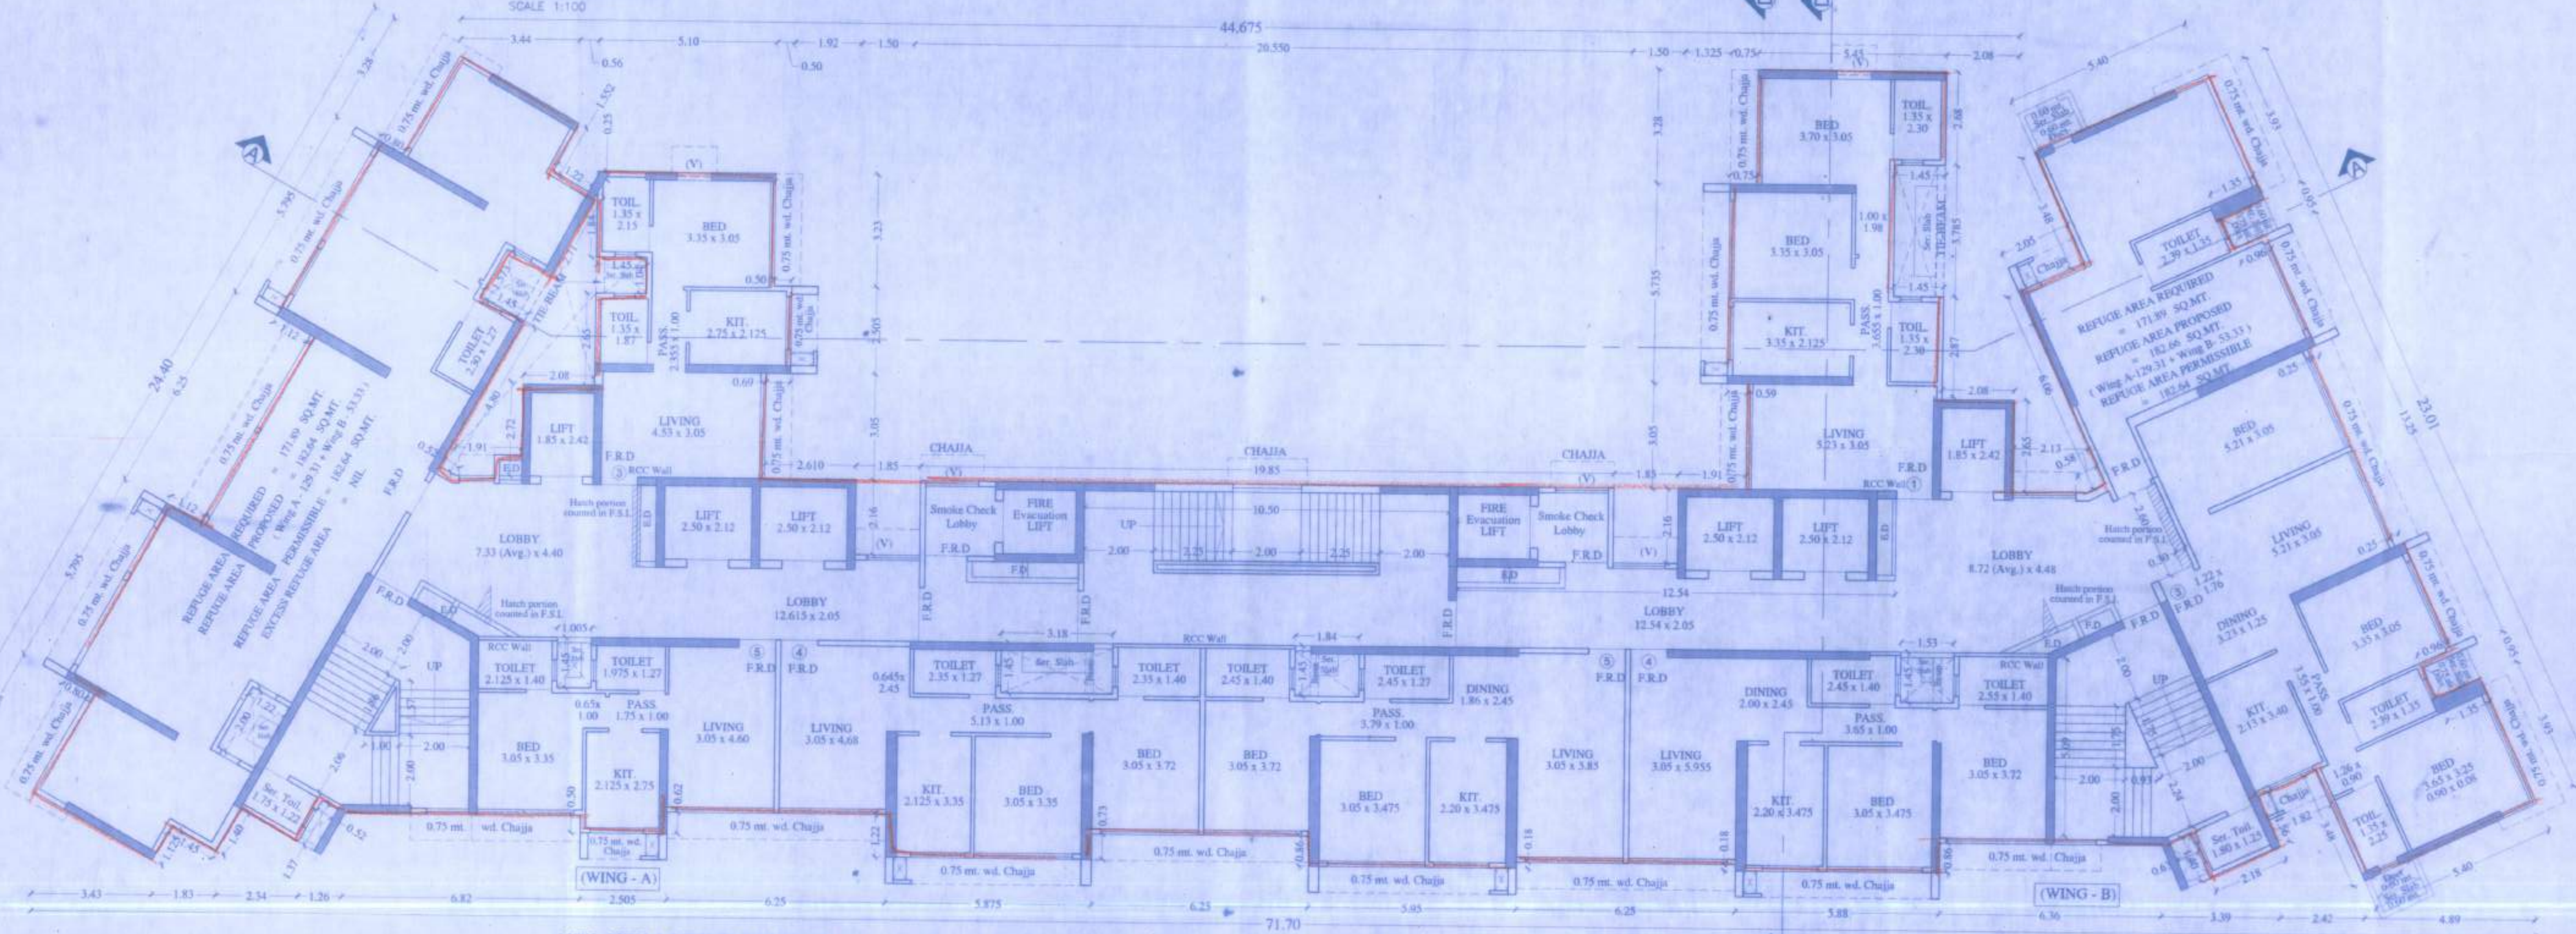

13TH, 20TH & 27TH FLOOR PLAN
 SCALE 1:100

PROFORMA - B

CONTENT OF SHEET

FLOOR PLANS.

STAMP OF APPROVAL OF PLANS

REVISION	DESCRIPTION	DATE	SIGNATURE

CERTIFICATE OF AREA

CERTIFIED THAT THE PLOT UNDER REFERENCE WAS SURVEYED BY ME AND THE DIMENSIONS OF SITES, ETC. OF PLOT STATED ON PLAN ARE AS MEASURED ON SITE AND THE AREA SO WORKED OUT TALLIES WITH THE AREA STATED IN DOCUMENTS OWNERSHIP.

SIGNATURE OF LICENSED ARCHITECT/ENGINEER/STRUCTURAL ENGINEER/SUPERVISOR

DESCRIPTION OF PROPOSAL & PROPERTY

PROPOSED S.R. SCHEME ON C.T.S. NO. 620A/1A/4A/21/18, OF VILLAGE MALAD (E), J.A.K.V. ROAD, DOREGAON MUMBAI - 400063.

NAME & SIGN. OF OWNER

M/s. NEWONE CONSTRUCTION PVT. LTD.

DRN. NO. 01

CHK. BY

DATED

SCALE AS SHOWN

ALPESH M. GANDHI
 LIC. SURVEYOR,
 7TH FLOOR, 8-14, SOLITAIRE CORPORATE PARK,
 ANDHERI-GHATKOPER LINK ROAD ANDHERI (EAST),
 MUMBAI - 400093.

