



5TH PODIUM FLOOR PLAN
SCALE: 1/100

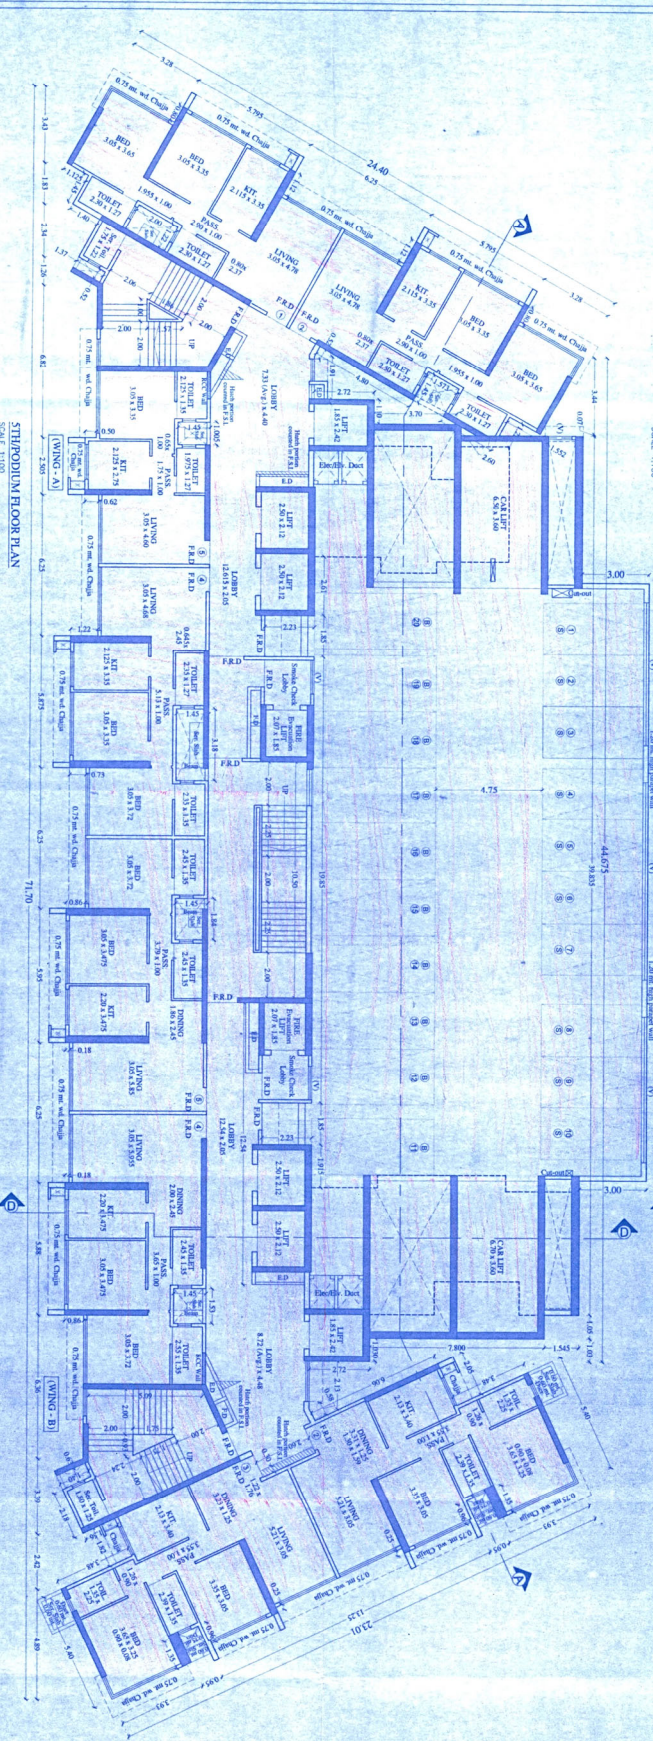

6TH PODIUM FLOOR PLAN
SCALE: 1/100

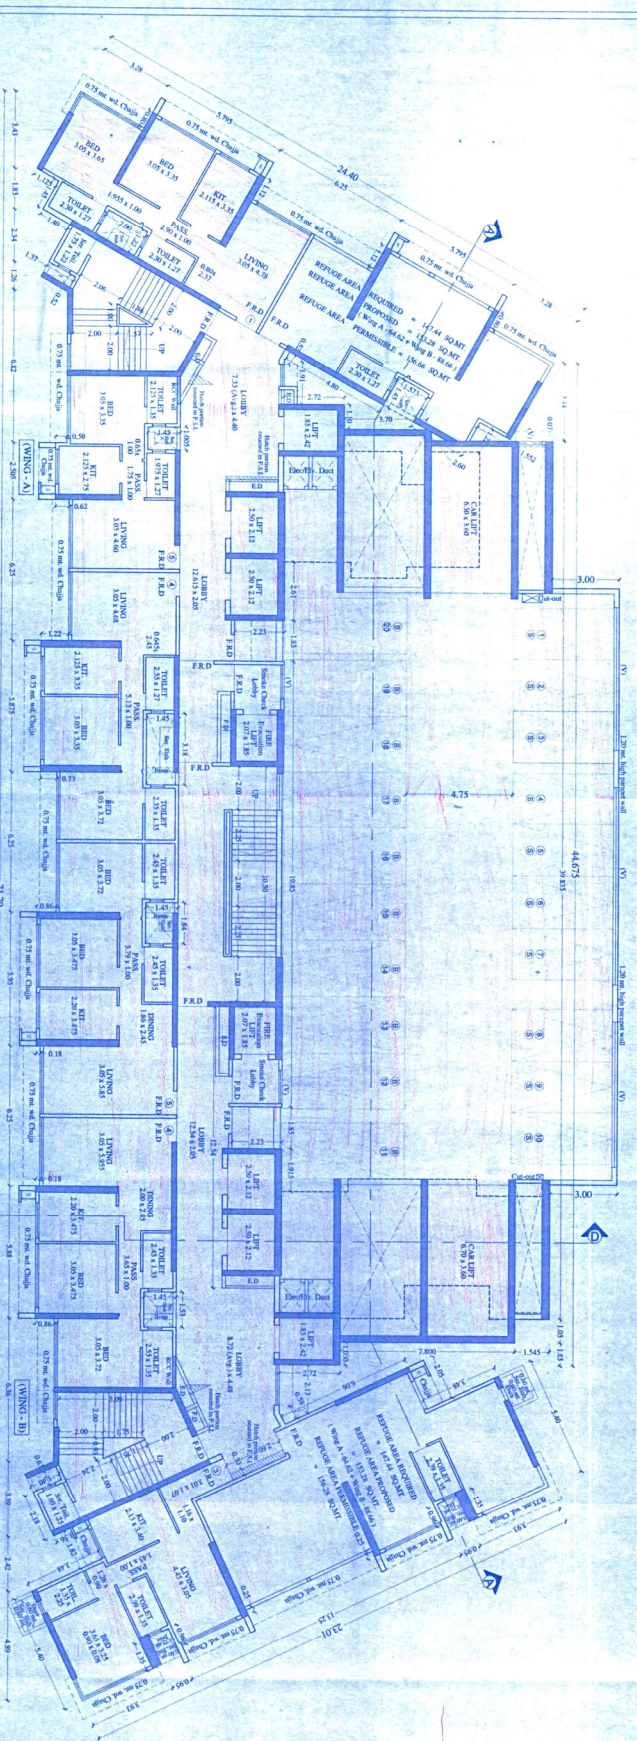

PROFORMA-B	
CONTENT OF SHEET	
FLOOR PLANS	
STAMP OF APPROVAL OF PLANS	
REVISION	DESCRIPTION DATE SIGNATURE
CERTIFICATE OF AREA	
I HEREBY CERTIFY THAT THE AREA OF THE SITE IS AS SHOWN ON THE PLANS AND THAT THE SAME IS IN ACCORDANCE WITH THE REQUIREMENTS OF THE ACT AND THE RULES AND REGULATIONS THEREUNDER.	
DESCRIPTION OF PROPOSAL & PROPERTY	
PROPOSED AS: 5TH & 6TH FLOORS OF THE BUILDING	
OR: VILLAGE MAJOR (E) JALVI ROAD, GOREGAON (WEST), 400035	
NAME & SIGN OF OWNER	
M/S. NERONG CONSTRUCTION PVT. LTD.	
DWG. NO.	1
DRAWN BY	ALPESH M. GARGAL
CHECKED BY	U.C. BALECHANDRAN
DATED	7TH FLOOR & 6TH FLOOR CORRESPONDING PARK
SCALE	AS SHOWN

SALE BLDG. NO. 1 4 12

This certificate is given in accordance with the provisions of the Act and the Rules and Regulations thereunder.

28th May 2014

U.C. BALECHANDRAN

Engineer (Civil)