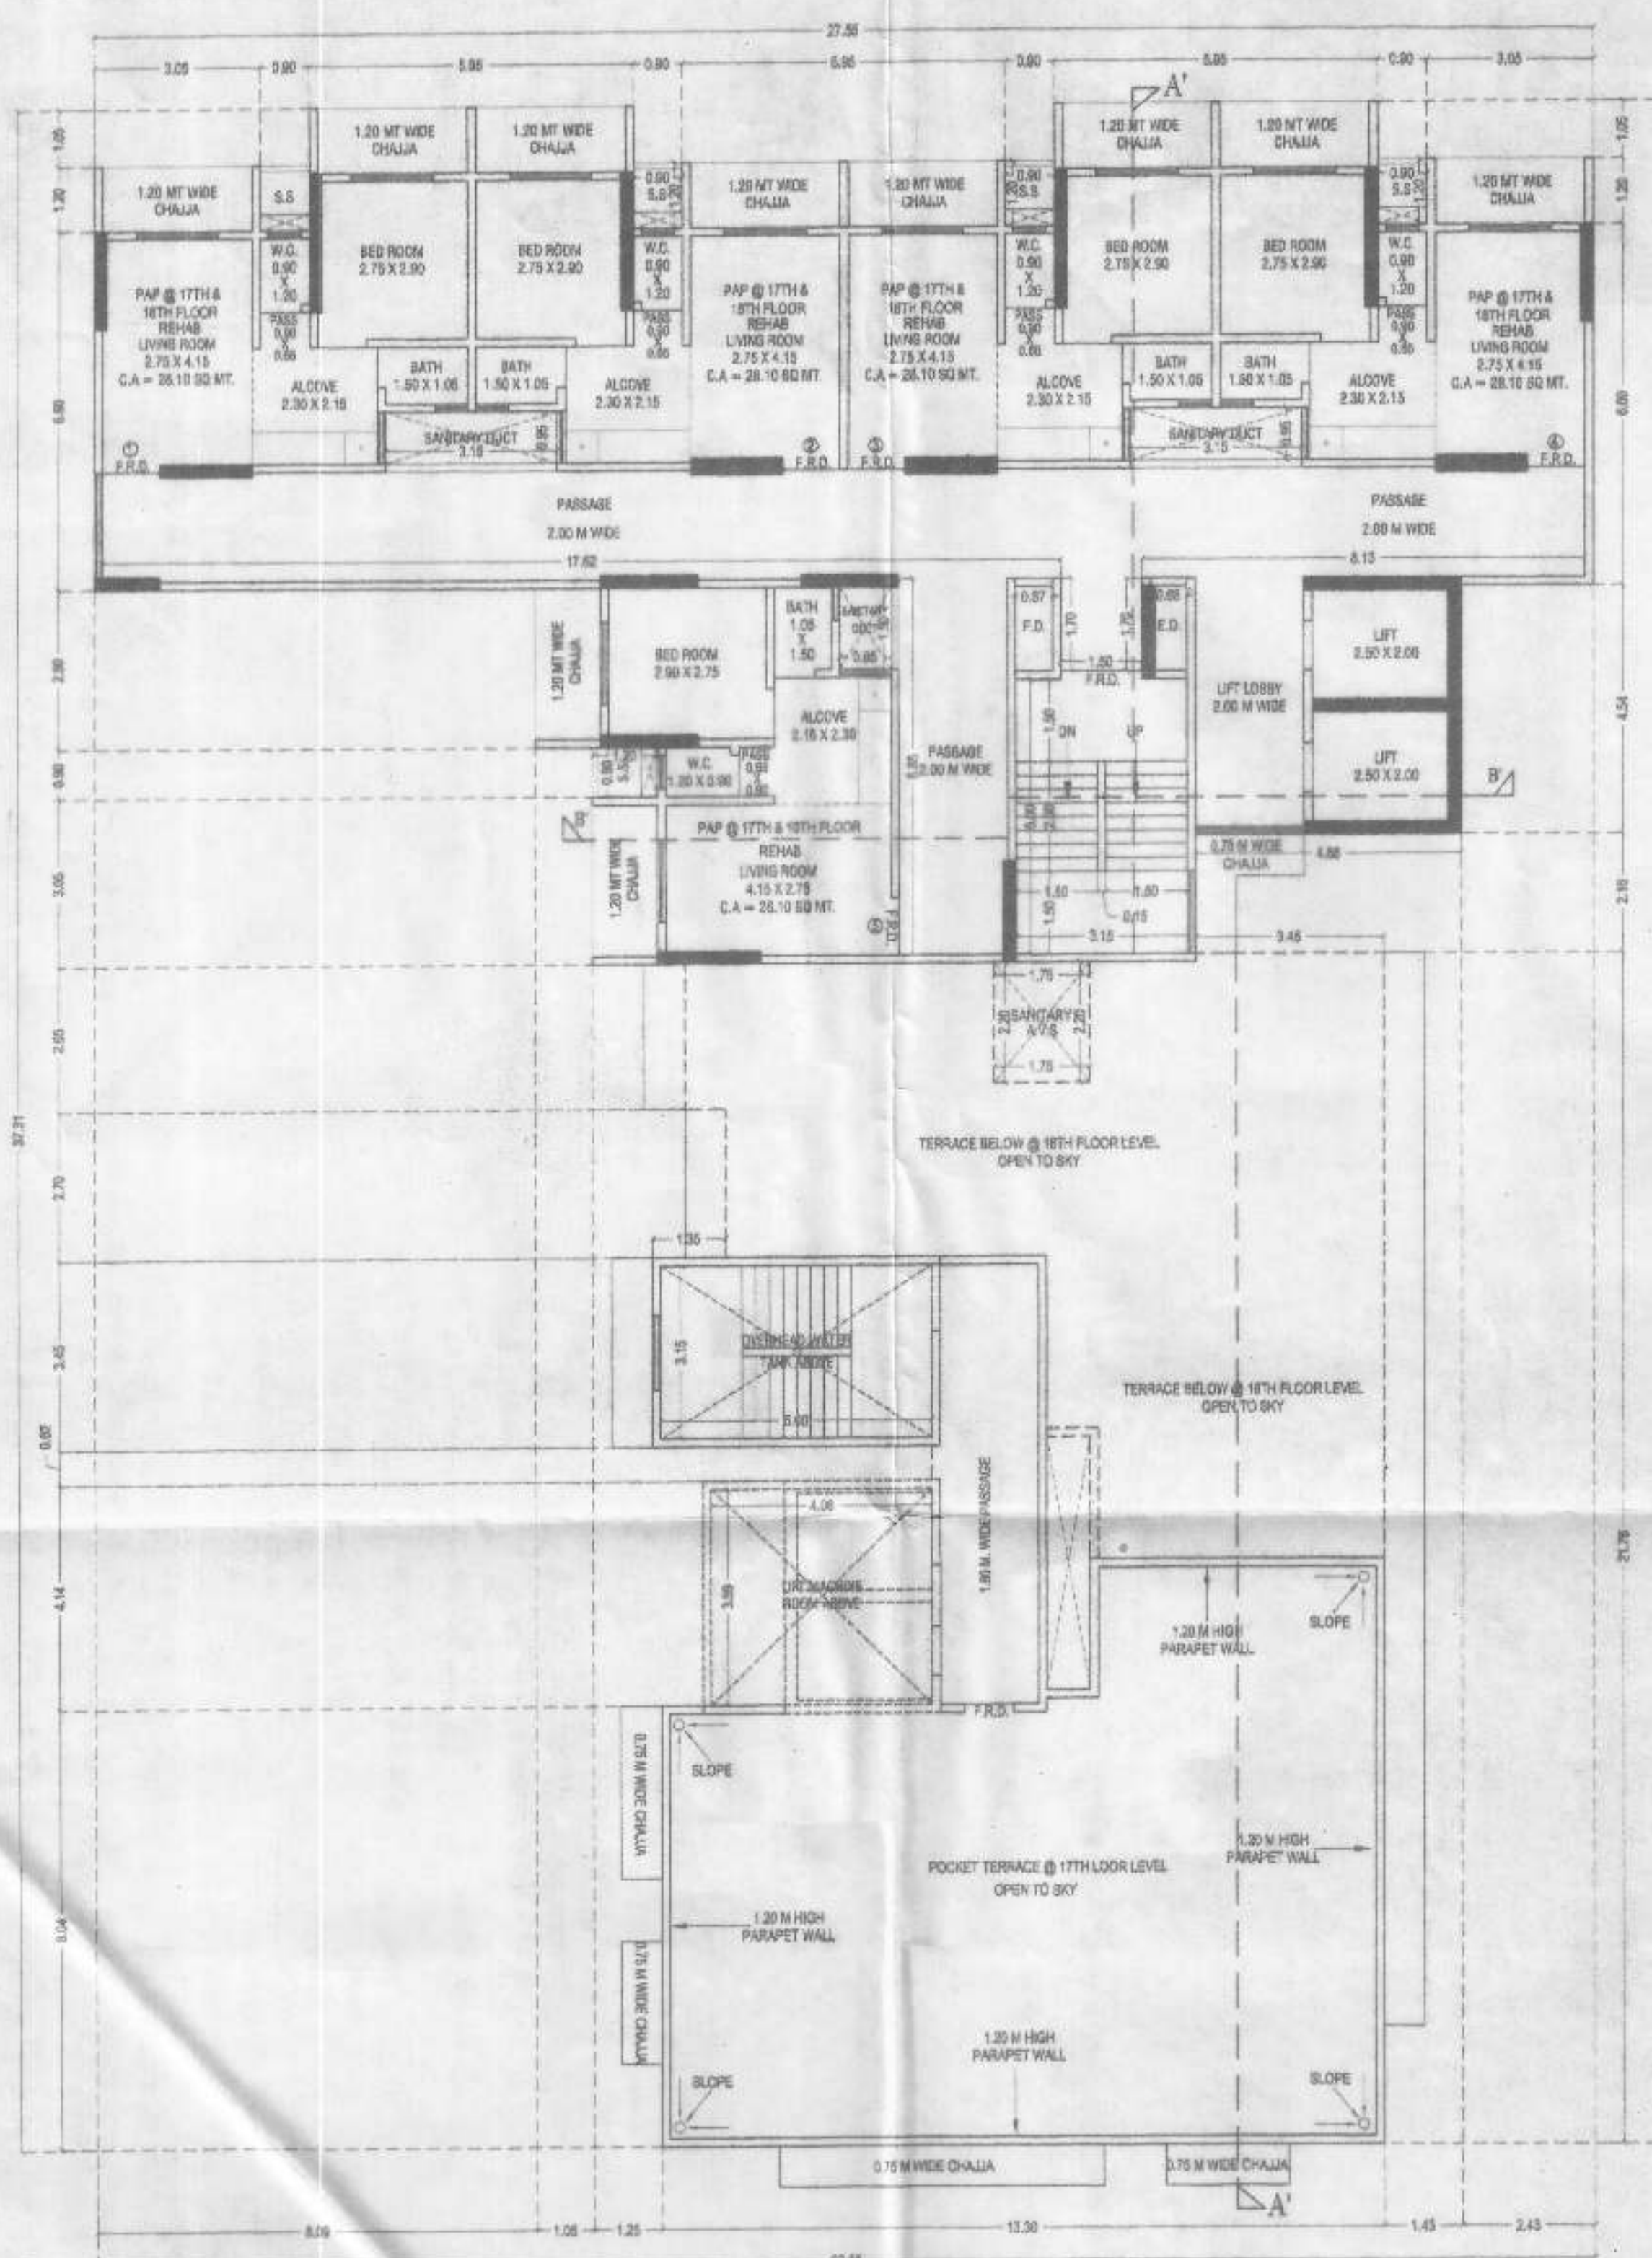
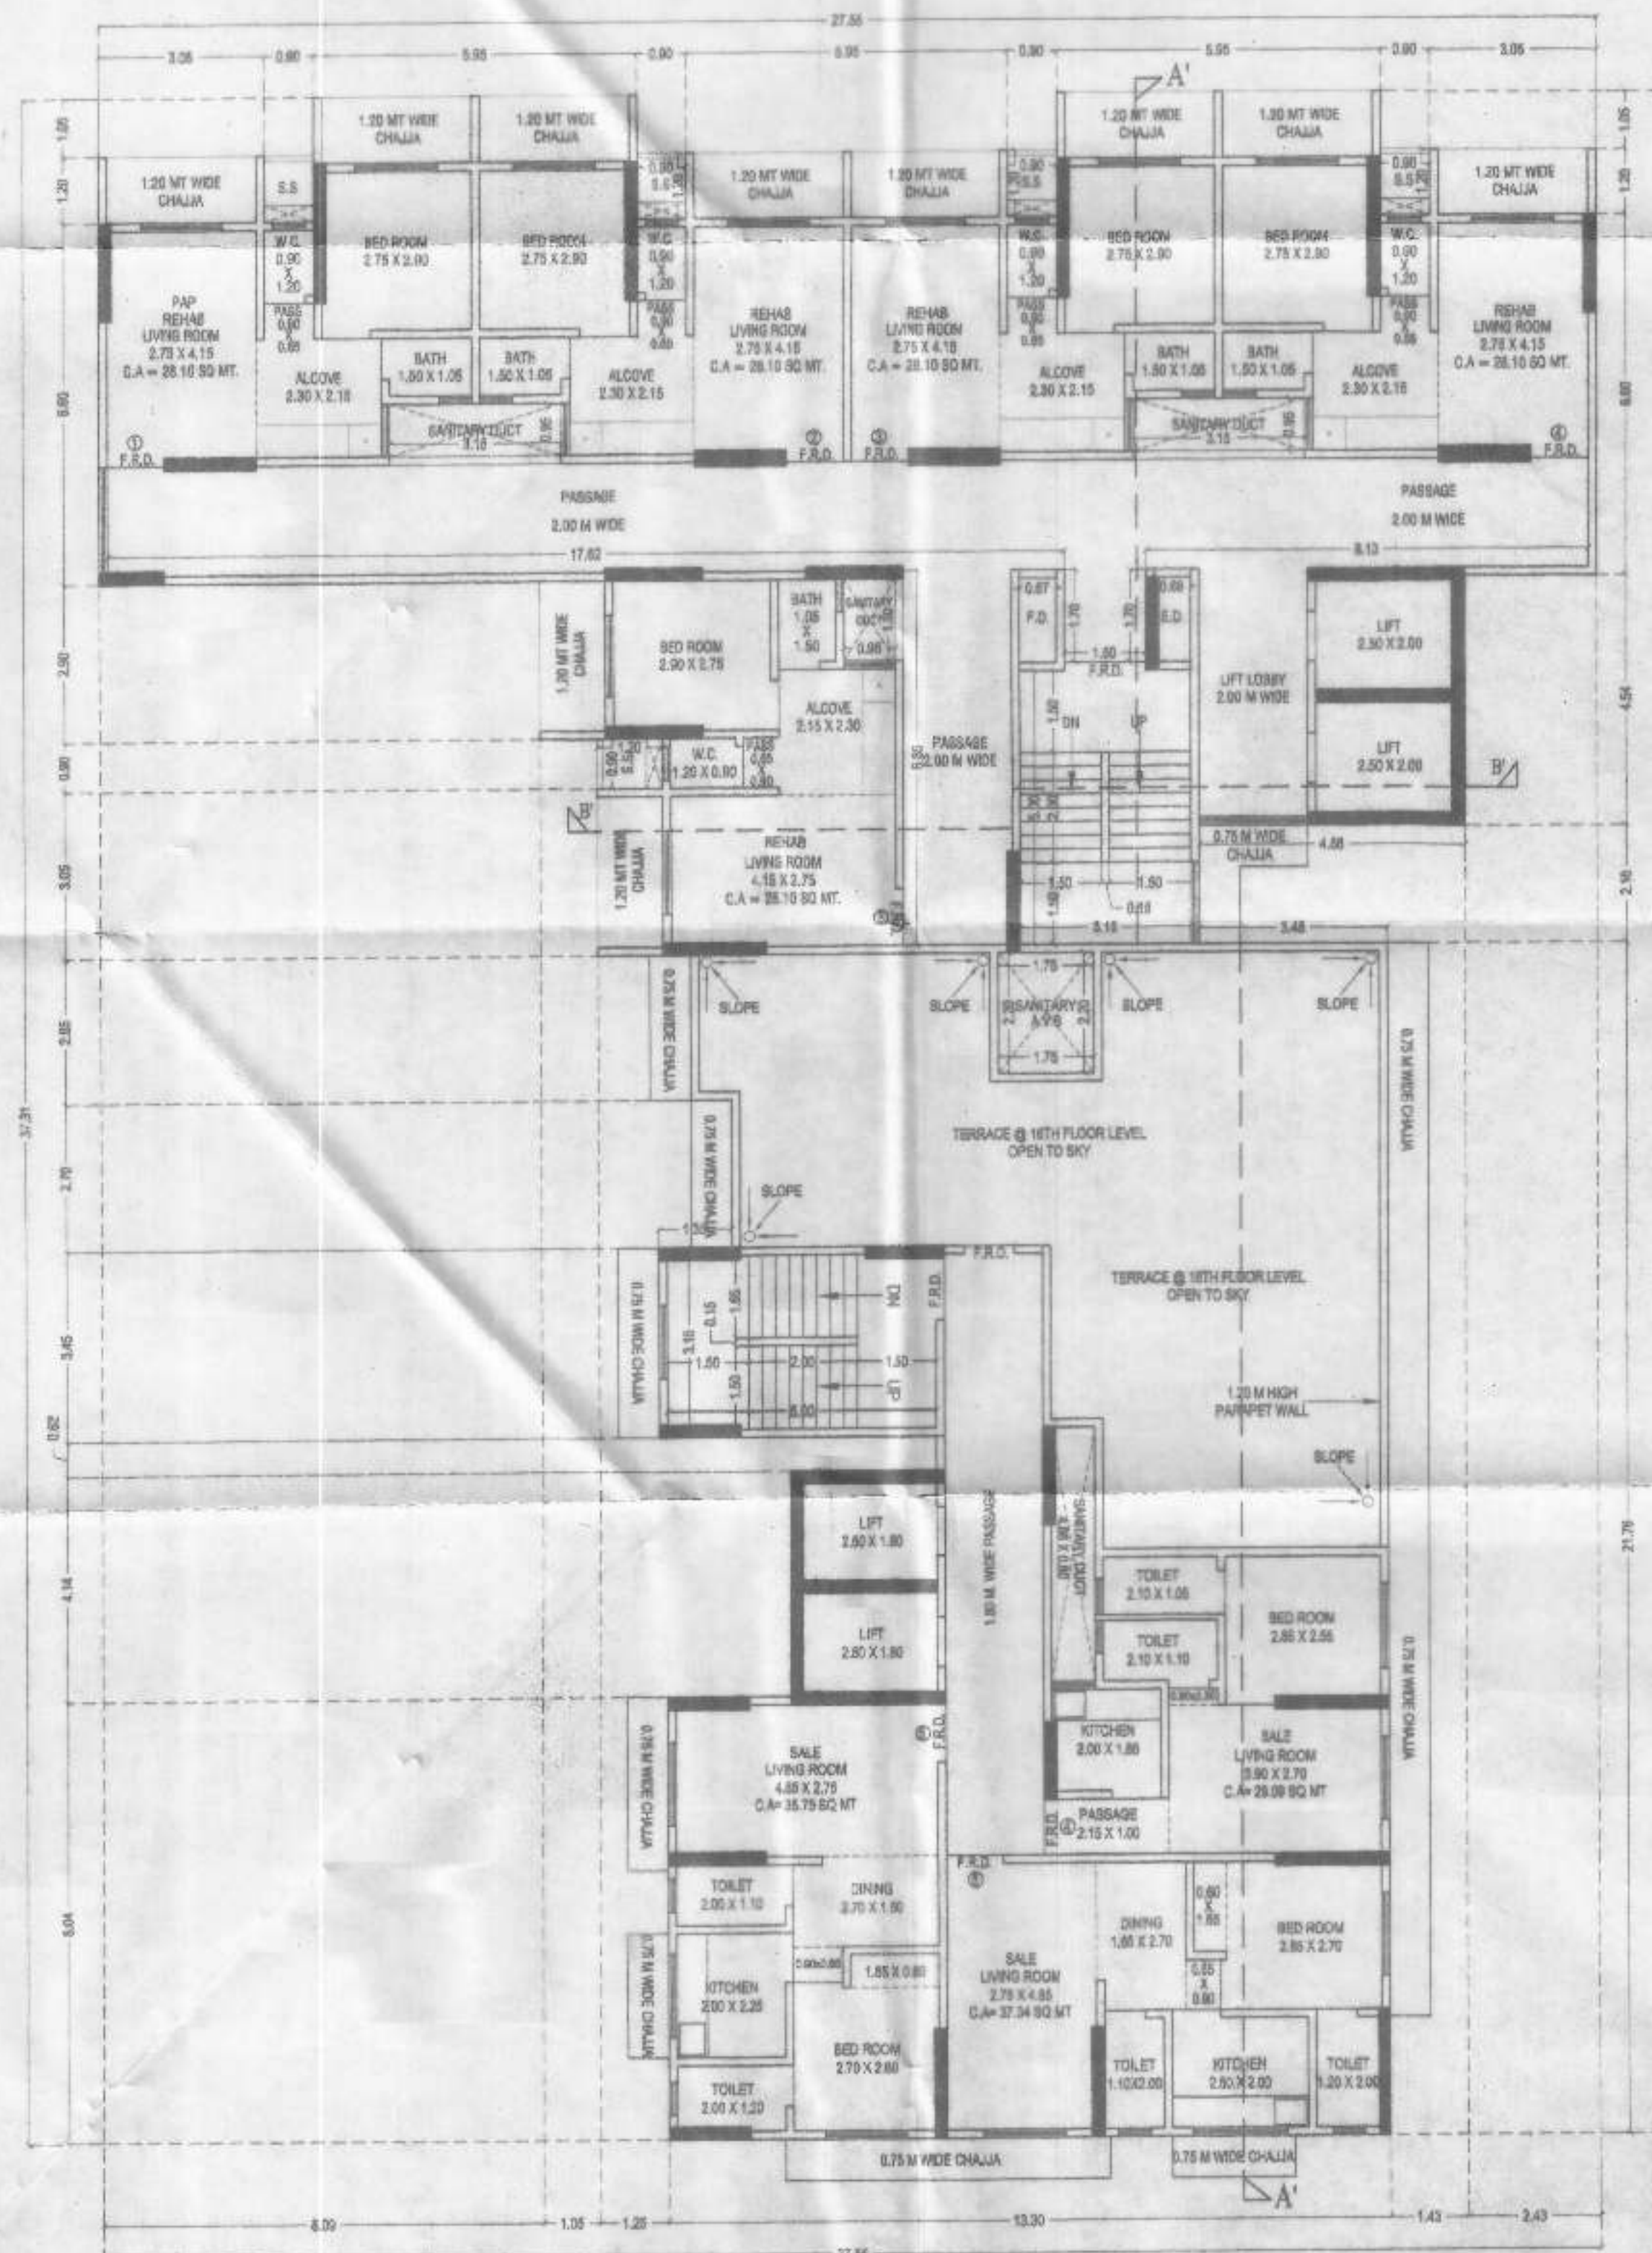
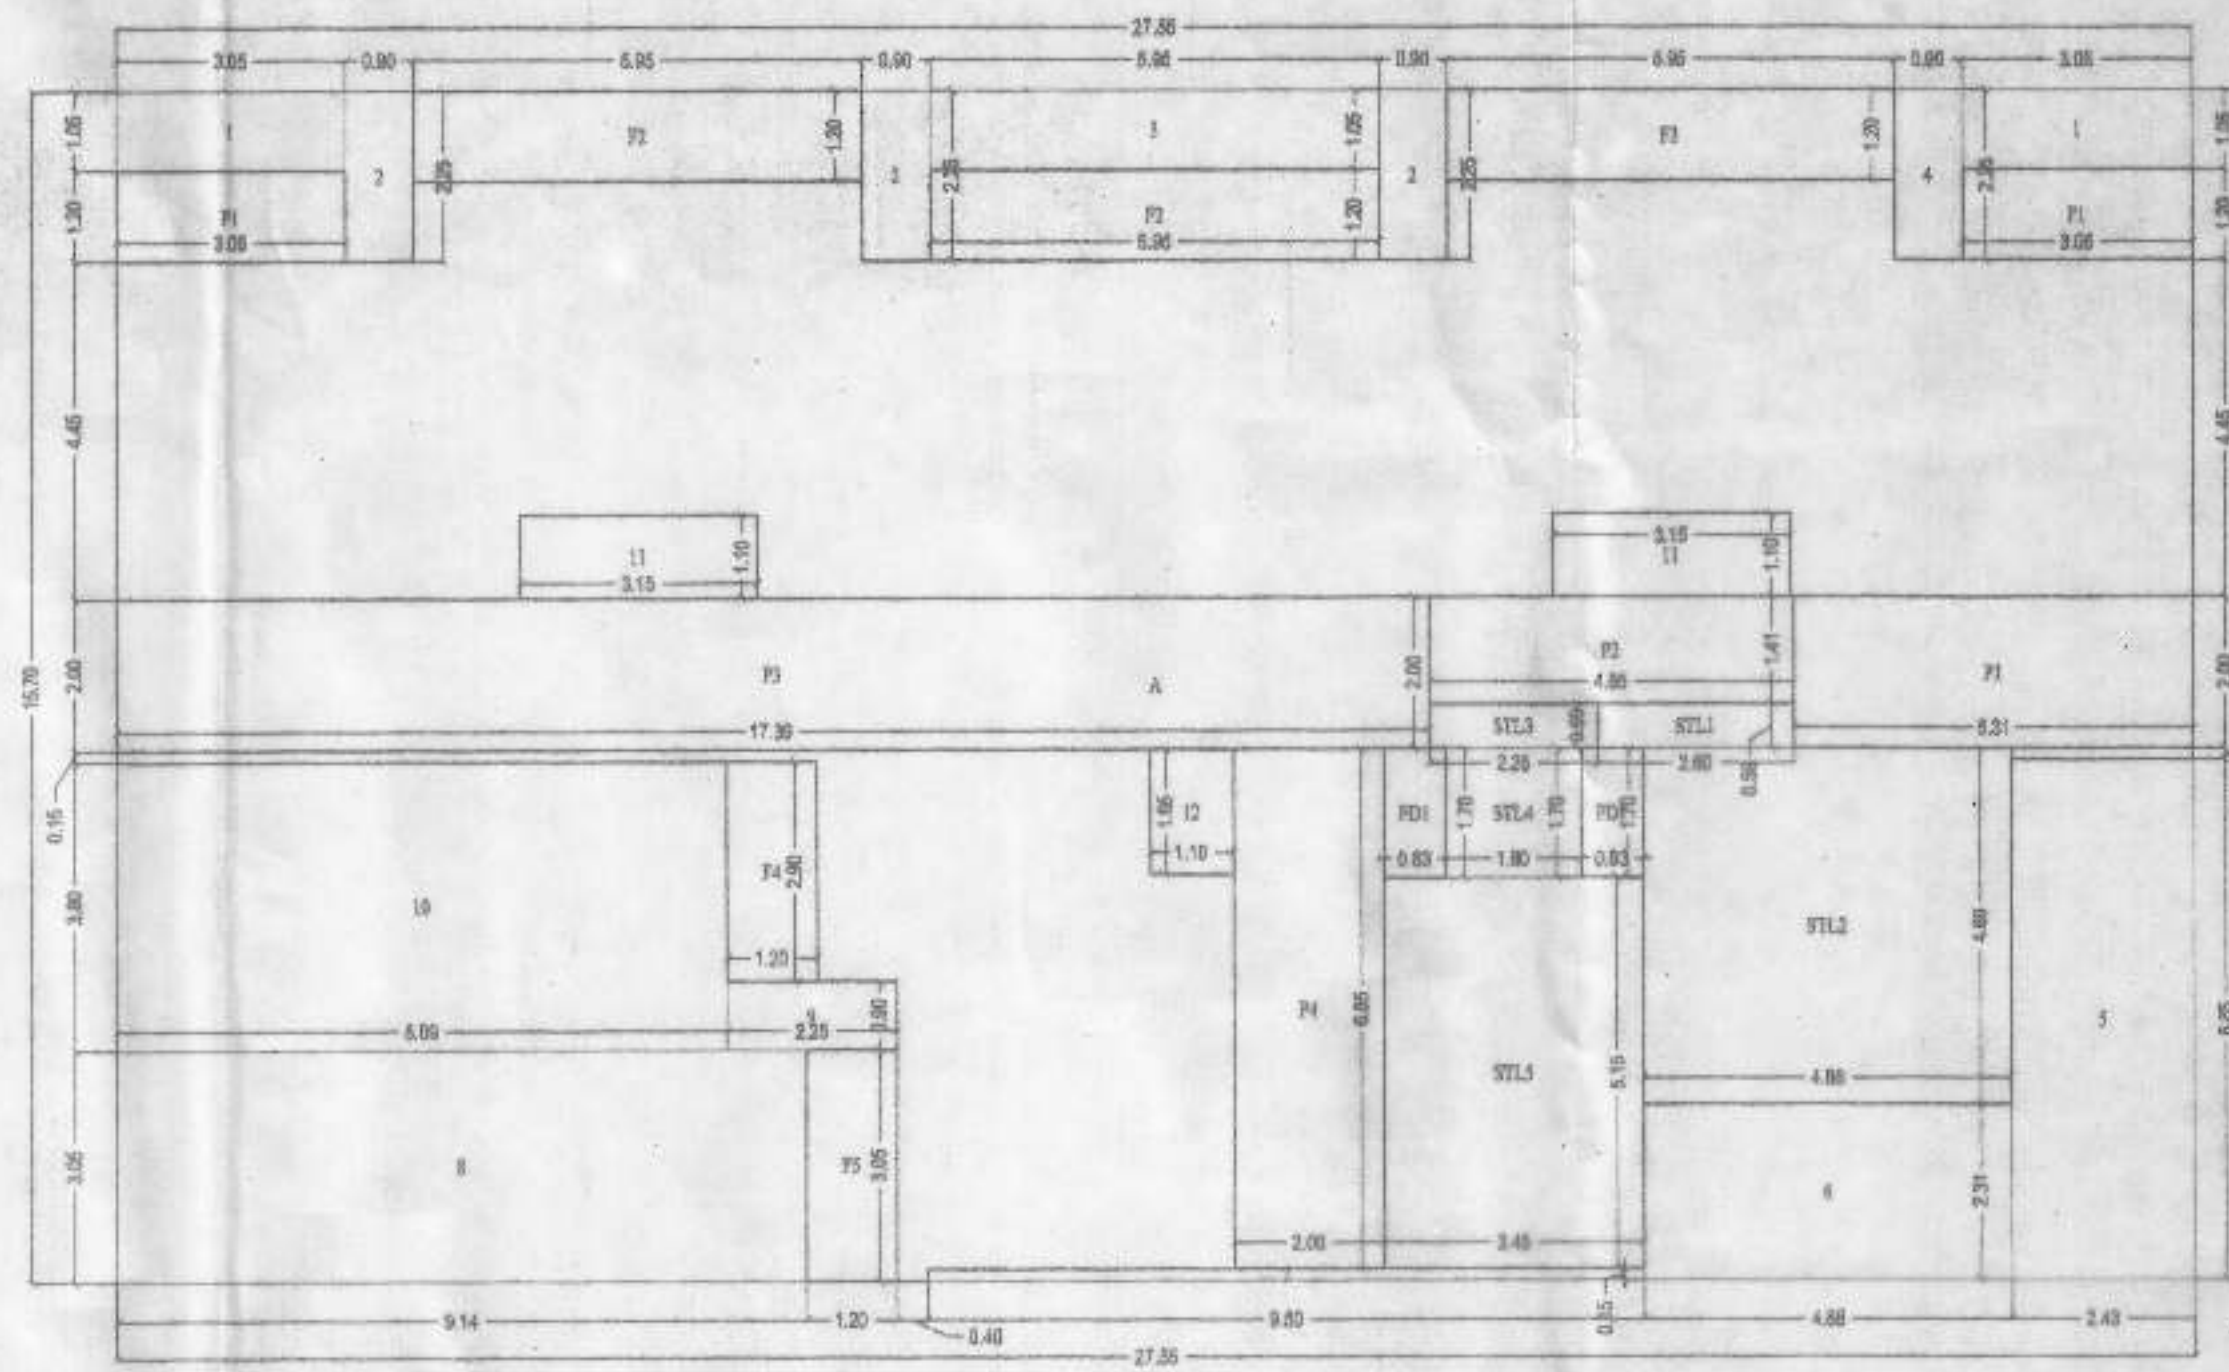


17TH & 18TH FLOOR PLAN
SCALE 1:10016TH FLOOR PLAN
SCALE 1:10017TH & 18TH FLOOR BUA LINE DIAGRAM (REHAB WING)
SCALE 1:100

BUILT UP AREA CALCULATION			
17TH TO 18TH FLOOR (REHAB WING)			
A	27.85	X	18.70 X 1 NO
			= 422.64 SQ.MT
			TOTAL ADDITION = 422.64 SQ.MT
DEDUCTIONS			
1	3.00	X	1.00 X 2 NOS
			= 6.01 SQ.MT
2	0.90	X	2.25 X 3 NOS
			= 6.08 SQ.MT
3	0.90	X	1.00 X 1 NO
			= 0.90 SQ.MT
4	0.90	X	2.25 X 1 NO
			= 2.03 SQ.MT
5	2.43	X	0.85 X 1 NO
			= 2.07 SQ.MT
6	4.86	X	0.31 X 1 NO
			= 1.51 SQ.MT
7	0.90	X	0.15 X 1 NO
			= 0.14 SQ.MT
8	0.94	X	0.20 X 1 NO
			= 0.19 SQ.MT
9	0.90	X	0.90 X 1 NO
			= 0.81 SQ.MT
10	0.90	X	0.80 X 1 NO
			= 0.72 SQ.MT
11	0.15	X	1.10 X 2 NOS
			= 0.33 SQ.MT
12	1.10	X	1.85 X 1 NO
			= 2.04 SQ.MT
			TOTAL DEDUCTION = 19.92 SQ.MT
			TOTAL BUILT UP AREA (X-Y) = 402.72 SQ.MT

STAIRCASE & LIFT LOBBY AREA CALCULATION			
17TH TO 18TH FLOOR (REHAB WING)			
STL1	2.80	X	0.50 X 1 NO
			= 1.40 SQ.MT
STL2	4.86	X	0.85 X 1 NO
			= 4.13 SQ.MT
STL3	2.25	X	0.50 X 1 NO
			= 1.13 SQ.MT
STL4	1.80	X	0.70 X 1 NO
			= 1.26 SQ.MT
STL5	3.45	X	0.15 X 1 NO
			= 0.52 SQ.MT
			TOTAL STAIRCASE & LIFT LOBBY AREA (17TH & 18TH FLOOR) = 8.44 SQ.MT

COMMON PASSAGE AREA CALCULATION			
17TH TO 18TH FLOOR (REHAB WING)			
P1	0.31	X	2.00 X 1 NO
			= 0.62 SQ.MT
P2	4.86	X	1.41 X 1 NO
			= 6.85 SQ.MT
P3	17.38	X	0.20 X 1 NO
			= 3.48 SQ.MT
P4	2.00	X	0.85 X 1 NO
			= 1.70 SQ.MT
			TOTAL COMMON PASSAGE AREA (17TH & 18TH FLOOR) = 12.65 SQ.MT

CHAJJA AREA CALCULATION			
17TH TO 18TH FLOOR (REHAB WING)			
F1	3.00	X	1.20 X 2 NOS
			= 7.32 SQ.MT
F2	0.90	X	1.20 X 2 NOS
			= 2.16 SQ.MT
F3	0.90	X	1.20 X 1 NO
			= 1.08 SQ.MT
F4	1.20	X	0.85 X 1 NO
			= 1.02 SQ.MT
F5	1.20	X	0.85 X 1 NO
			= 1.02 SQ.MT
			TOTAL CHAJJA AREA (17TH & 18TH FLOOR) = 12.60 SQ.MT

NET BUILT UP AREA			
17TH TO 18TH FLOOR (REHAB WING)			
			181.80 SQ.MT

NET BUILT UP AREA			
17TH TO 18TH FLOOR (REHAB WING)			
			181.80 SQ.MT

REHAB CARPET AREA STATEMENT			
FLAT NO. 2 & 4 (REHAB)			
SIZE	3.00 X 1.80	CARPET AREA	5.40 SQ.MT
SIZE	1.05 X 2.75	CARPET AREA	2.89 SQ.MT
SIZE	4.15 X 4.00	CARPET AREA	16.60 SQ.MT
SIZE	4.30 X 1.80	CARPET AREA	7.74 SQ.MT
		CARPET AREA	29.04 SQ.MT

REHAB CARPET AREA STATEMENT			
FLAT NO. 2 & 4 (REHAB)			
SIZE	3.00 X 1.80	CARPET AREA	5.40 SQ.MT
SIZE	1.05 X 2.75	CARPET AREA	2.89 SQ.MT
SIZE	4.15 X 4.00	CARPET AREA	16.60 SQ.MT
SIZE	4.30 X 1.80	CARPET AREA	7.74 SQ.MT
		CARPET AREA	29.04 SQ.MT

BUILT UP AREA CALCULATION			
16TH FLOOR (SALE WING)			
A	13.40	X	19.40 X 1 NO
			= 260.16 SQ.MT
			TOTAL ADDITION = 260.16 SQ.MT
DEDUCTIONS			
1	0.30	X	0.20 X 1 NO
			= 0.06 SQ.MT
2	0.30	X	0.70 X 1 NO
			= 0.21 SQ.MT
3	0.15	X	0.65 X 1 NO
			= 0.10 SQ.MT
4	2.40	X	0.14 X 1 NO
			= 0.34 SQ.MT
5	0.15	X	0.60 X 1 NO
			= 0.09 SQ.MT
6	0.30	X	2.41 X 1 NO
			= 0.73 SQ.MT
			TOTAL DEDUCTION = 1.43 SQ.MT
			TOTAL BUILT UP AREA (X-Y) = 258.73 SQ.MT

STAIRCASE & LIFT LOBBY AREA CALCULATION			
16TH FLOOR (SALE WING)			
STL1	0.30	X	0.40 X 1 NO
			= 0.12 SQ.MT
STL2	1.80	X	1.70 X 1 NO
			= 3.06 SQ.MT
STL3	1.90	X	0.50 X 1 NO
			= 0.95 SQ.MT
STL4	1.90	X	0.50 X 1 NO
			= 0.95 SQ.MT
STL5	0.40	X	4.70 X 1 NO
			= 1.88 SQ.MT
STL6	2.70	X	0.14 X 1 NO
			= 0.38 SQ.MT
			TOTAL STAIRCASE & LIFT LOBBY AREA (16TH FLOOR) = 8.30 SQ.MT

NET BUILT UP AREA			
16TH FLOOR (SALE WING)			
			250.43 SQ.MT

REHAB CARPET AREA STATEMENT			
FLAT NO. 2 & 4 (REHAB)			
SIZE	3.00 X 1.80	CARPET AREA	5.40 SQ.MT
SIZE	1.05 X 2.75	CARPET AREA	2.89 SQ.MT
SIZE	4.15 X 4.00	CARPET AREA	16.60 SQ.MT
SIZE	4.30 X 1.80	CARPET AREA	7.74 SQ.MT
		CARPET AREA	29.04 SQ.MT

REHAB CARPET AREA STATEMENT			
FLAT NO. 2 & 4 (REHAB)			
SIZE	3.00 X 1.80	CARPET AREA	5.40 SQ.MT
SIZE	1.05 X 2.75	CARPET AREA	2.89 SQ.MT
SIZE	4.15 X 4.00	CARPET AREA	16.60 SQ.MT
SIZE	4.30 X 1.80	CARPET AREA	7.74 SQ.MT
		CARPET AREA	29.04 SQ.MT

BUILT UP AREA CALCULATION			
16TH FLOOR (SALE WING)			
A	13.40	X	19.40 X 1 NO
			= 260.16 SQ.MT
			TOTAL ADDITION = 260.16 SQ.MT
DEDUCTIONS			
1	0.30	X	0.20 X 1 NO
			= 0.06 SQ.MT
2	0.30	X	0.70 X 1 NO
			= 0.21 SQ.MT
3	0.15	X	0.65 X 1 NO
			= 0.10 SQ.MT
4	2.40	X	0.14 X 1 NO
			= 0.34 SQ.MT
5	0.15	X	0.60 X 1 NO
			= 0.09 SQ.MT
6	0.30	X	2.41 X 1 NO
			= 0.73 SQ.MT
			TOTAL DEDUCTION = 1.43 SQ.MT
			TOTAL BUILT UP AREA (X-Y) = 258.73 SQ.MT

STAIRCASE & LIFT LOBBY AREA CALCULATION			
16TH FLOOR (SALE WING)			
STL1	0.30	X	0.40 X 1 NO
			= 0.12 SQ.MT
STL2	1.80	X	1.70 X 1 NO
			= 3.06 SQ.MT
STL3	1.90	X	0.50 X 1 NO
			= 0.95 SQ.MT
STL4	1.90	X	0.50 X 1 NO
			= 0.95 SQ.MT
STL5	0.40	X	4.70 X 1 NO
			= 1.88 SQ.MT
STL6	2.70	X	0.14 X 1 NO
			= 0.38 SQ.MT
			TOTAL STAIRCASE & LIFT LOBBY AREA (16TH FLOOR) = 8.30 SQ.MT

NET BUILT UP AREA			
16TH FLOOR (SALE WING)			
			250.43 SQ.MT

REHAB CARPET AREA STATEMENT			
FLAT NO. 2 & 4 (REHAB)			
SIZE	3.00 X 1.80	CARPET AREA	5.40 SQ.MT
SIZE	1.05 X 2.75	CARPET AREA	2.89 SQ.MT
SIZE	4.15 X 4.00	CARPET AREA	16.60 SQ.MT
SIZE	4.30 X 1.80	CARPET AREA	7.74 SQ.MT
		CARPET AREA	29.04 SQ.MT

||
||
||