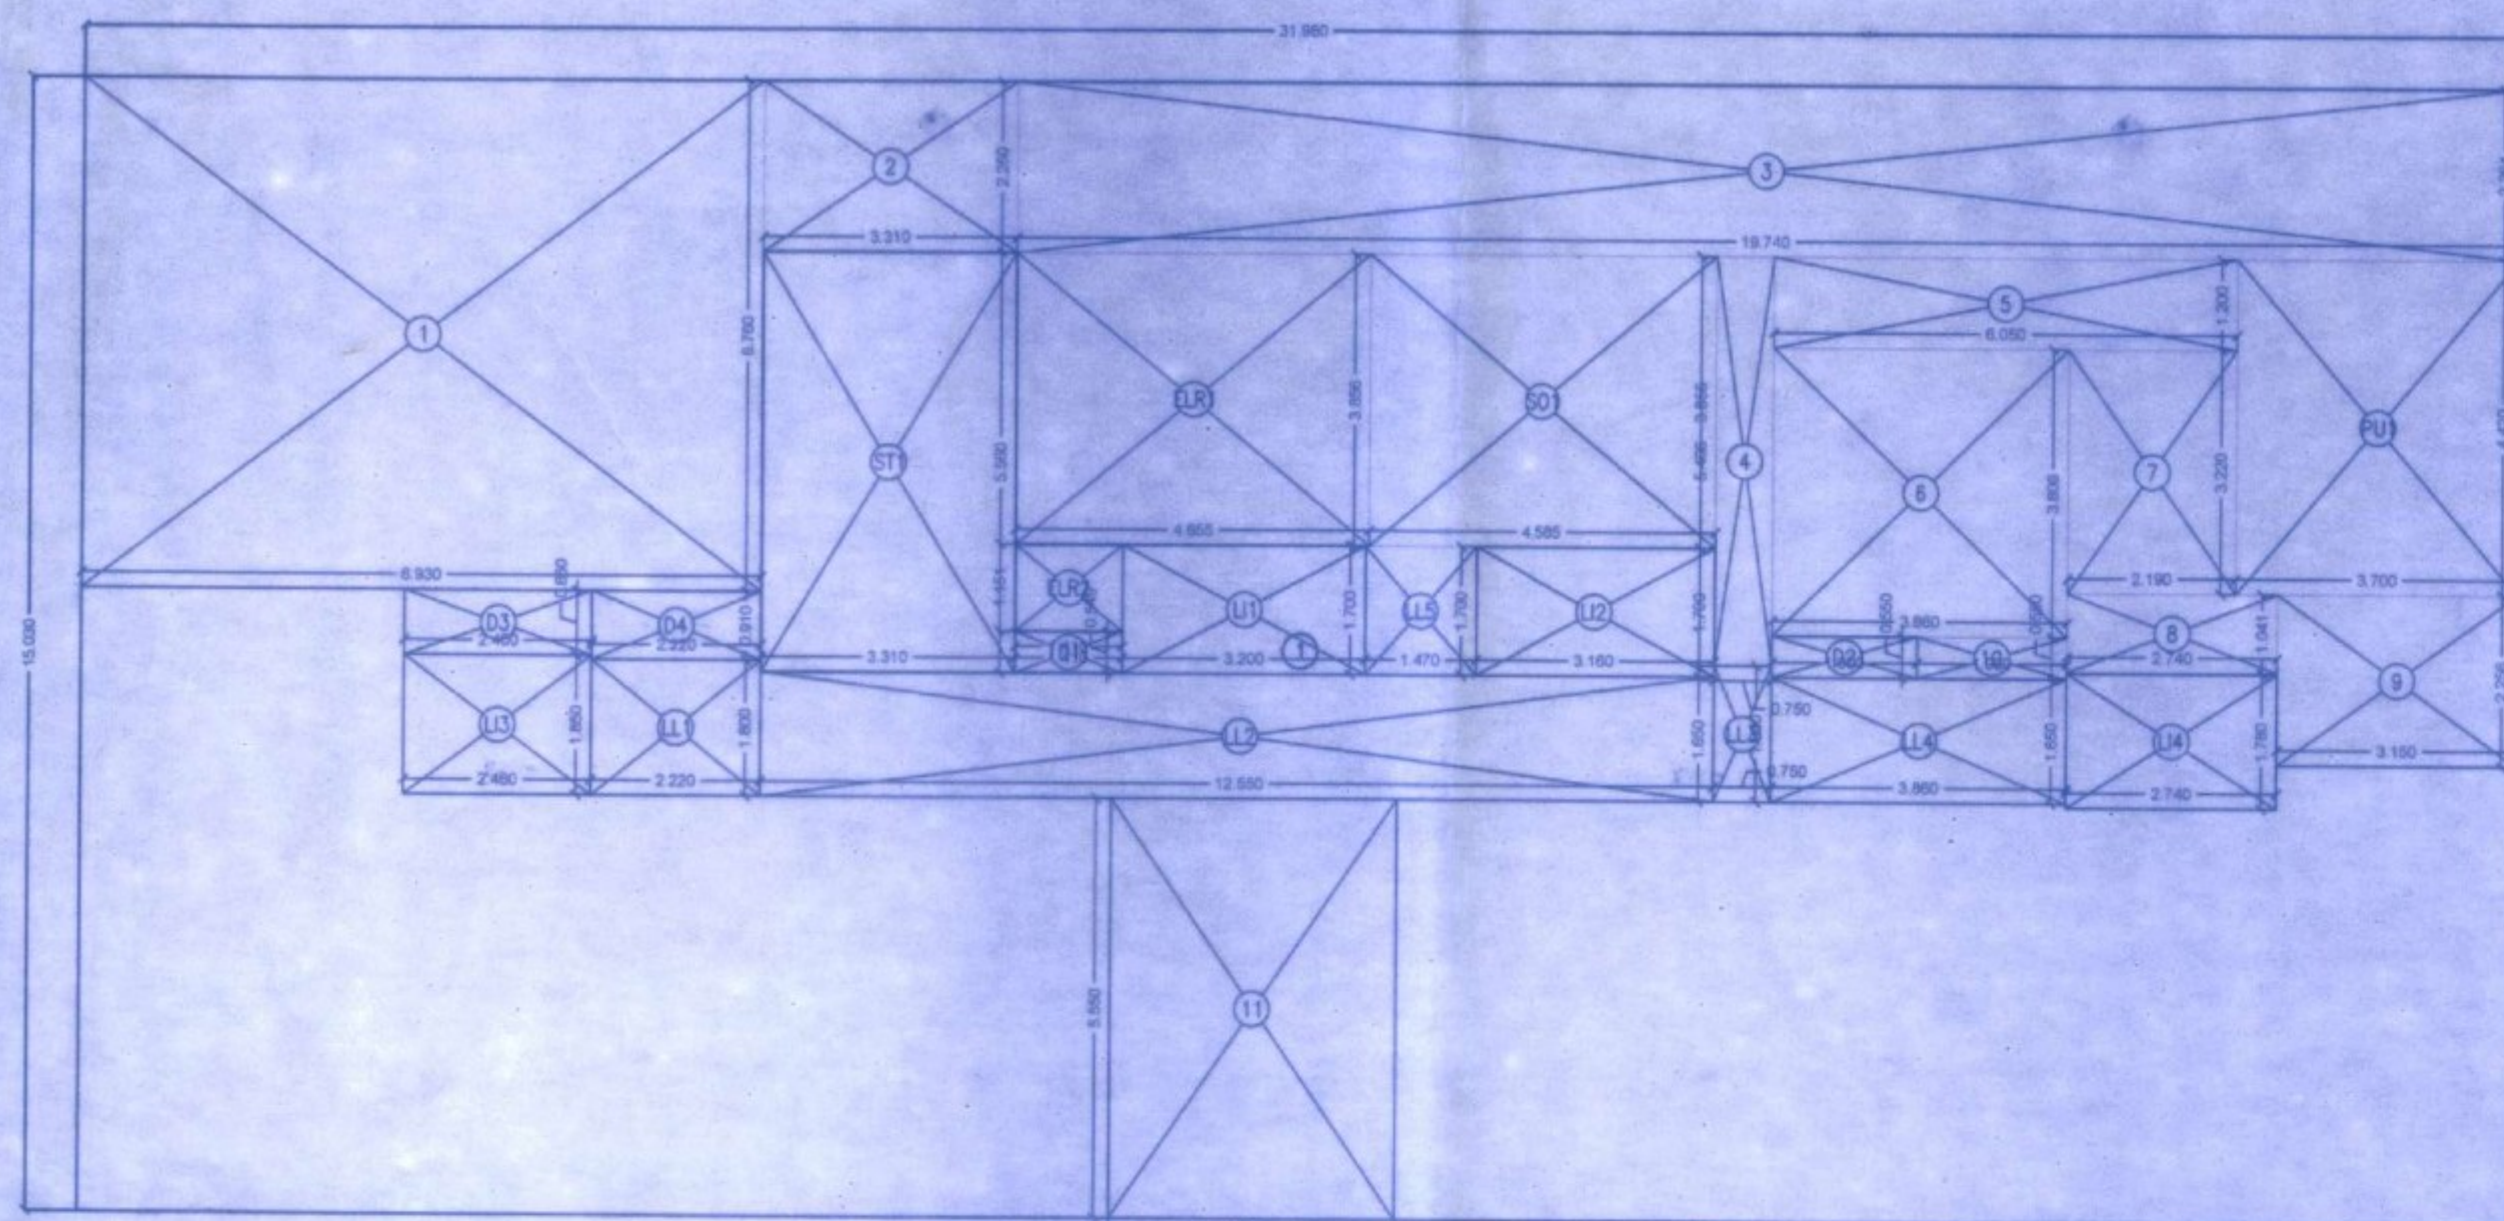


GROUND FLOOR AREA LINE CALCULATIONS
SCALE 1:100

BUILT UP AREA CALCULATION		
GROUND FLOOR		
A	31.98 X 15.02 X 1 NO	= 480.66 SQ.MT
TOTAL ADDITION		= 480.66 SQ.MT X

DEDUCTIONS		
1	8.89 X 6.70 X 1 NO	= 59.57 SQ.MT
2	3.31 X 2.26 X 1 NO	= 7.48 SQ.MT
3	16.74 X 2.26 X 1 NO	= 44.61 SQ.MT
4	0.75 X 0.61 X 1 NO	= 0.46 SQ.MT
5	6.05 X 1.20 X 1 NO	= 7.26 SQ.MT
6	3.86 X 3.61 X 1 NO	= 14.71 SQ.MT
7	2.19 X 0.52 X 1 NO	= 1.14 SQ.MT
8	2.24 X 1.56 X 1 NO	= 3.49 SQ.MT
9	3.15 X 2.26 X 1 NO	= 7.12 SQ.MT
10	1.96 X 0.55 X 1 NO	= 1.08 SQ.MT
11	3.77 X 0.55 X 1 NO	= 2.08 SQ.MT
TOTAL DEDUCTION		= 177.61 SQ.MT Y1
TOTAL BUILT UP AREA (X-Y1)		= 303.05 SQ.MT X1

LIFT AREA CALCULATION		
L1	3.20 X 1.70 X 1 NO	= 5.44 SQ.MT
L2	3.16 X 1.70 X 1 NO	= 5.37 SQ.MT
L3	2.46 X 1.85 X 1 NO	= 4.55 SQ.MT
L4	2.74 X 1.78 X 1 NO	= 4.88 SQ.MT
TOTAL LIFT AREA PER FL		= 20.24 SQ.MT Y2

STAIRCASE AREA CALCULATION		
ST1	3.31 X 0.56 X 1 NO	= 18.40 SQ.MT
TOTAL STAIRCASE AREA PER FL		= 18.40 SQ.MT Y3

LIFT LOBBY AREA CALCULATION		
LL1	2.22 X 1.80 X 1 NO	= 4.00 SQ.MT
LL2	12.55 X 1.85 X 1 NO	= 23.71 SQ.MT
LL3	0.75 X 1.80 X 1 NO	= 1.35 SQ.MT
LL4	3.86 X 1.85 X 1 NO	= 6.37 SQ.MT
LL5	1.47 X 1.10 X 1 NO	= 2.80 SQ.MT
TOTAL LIFT LOBBY AREA PER FL		= 24.93 SQ.MT Y4

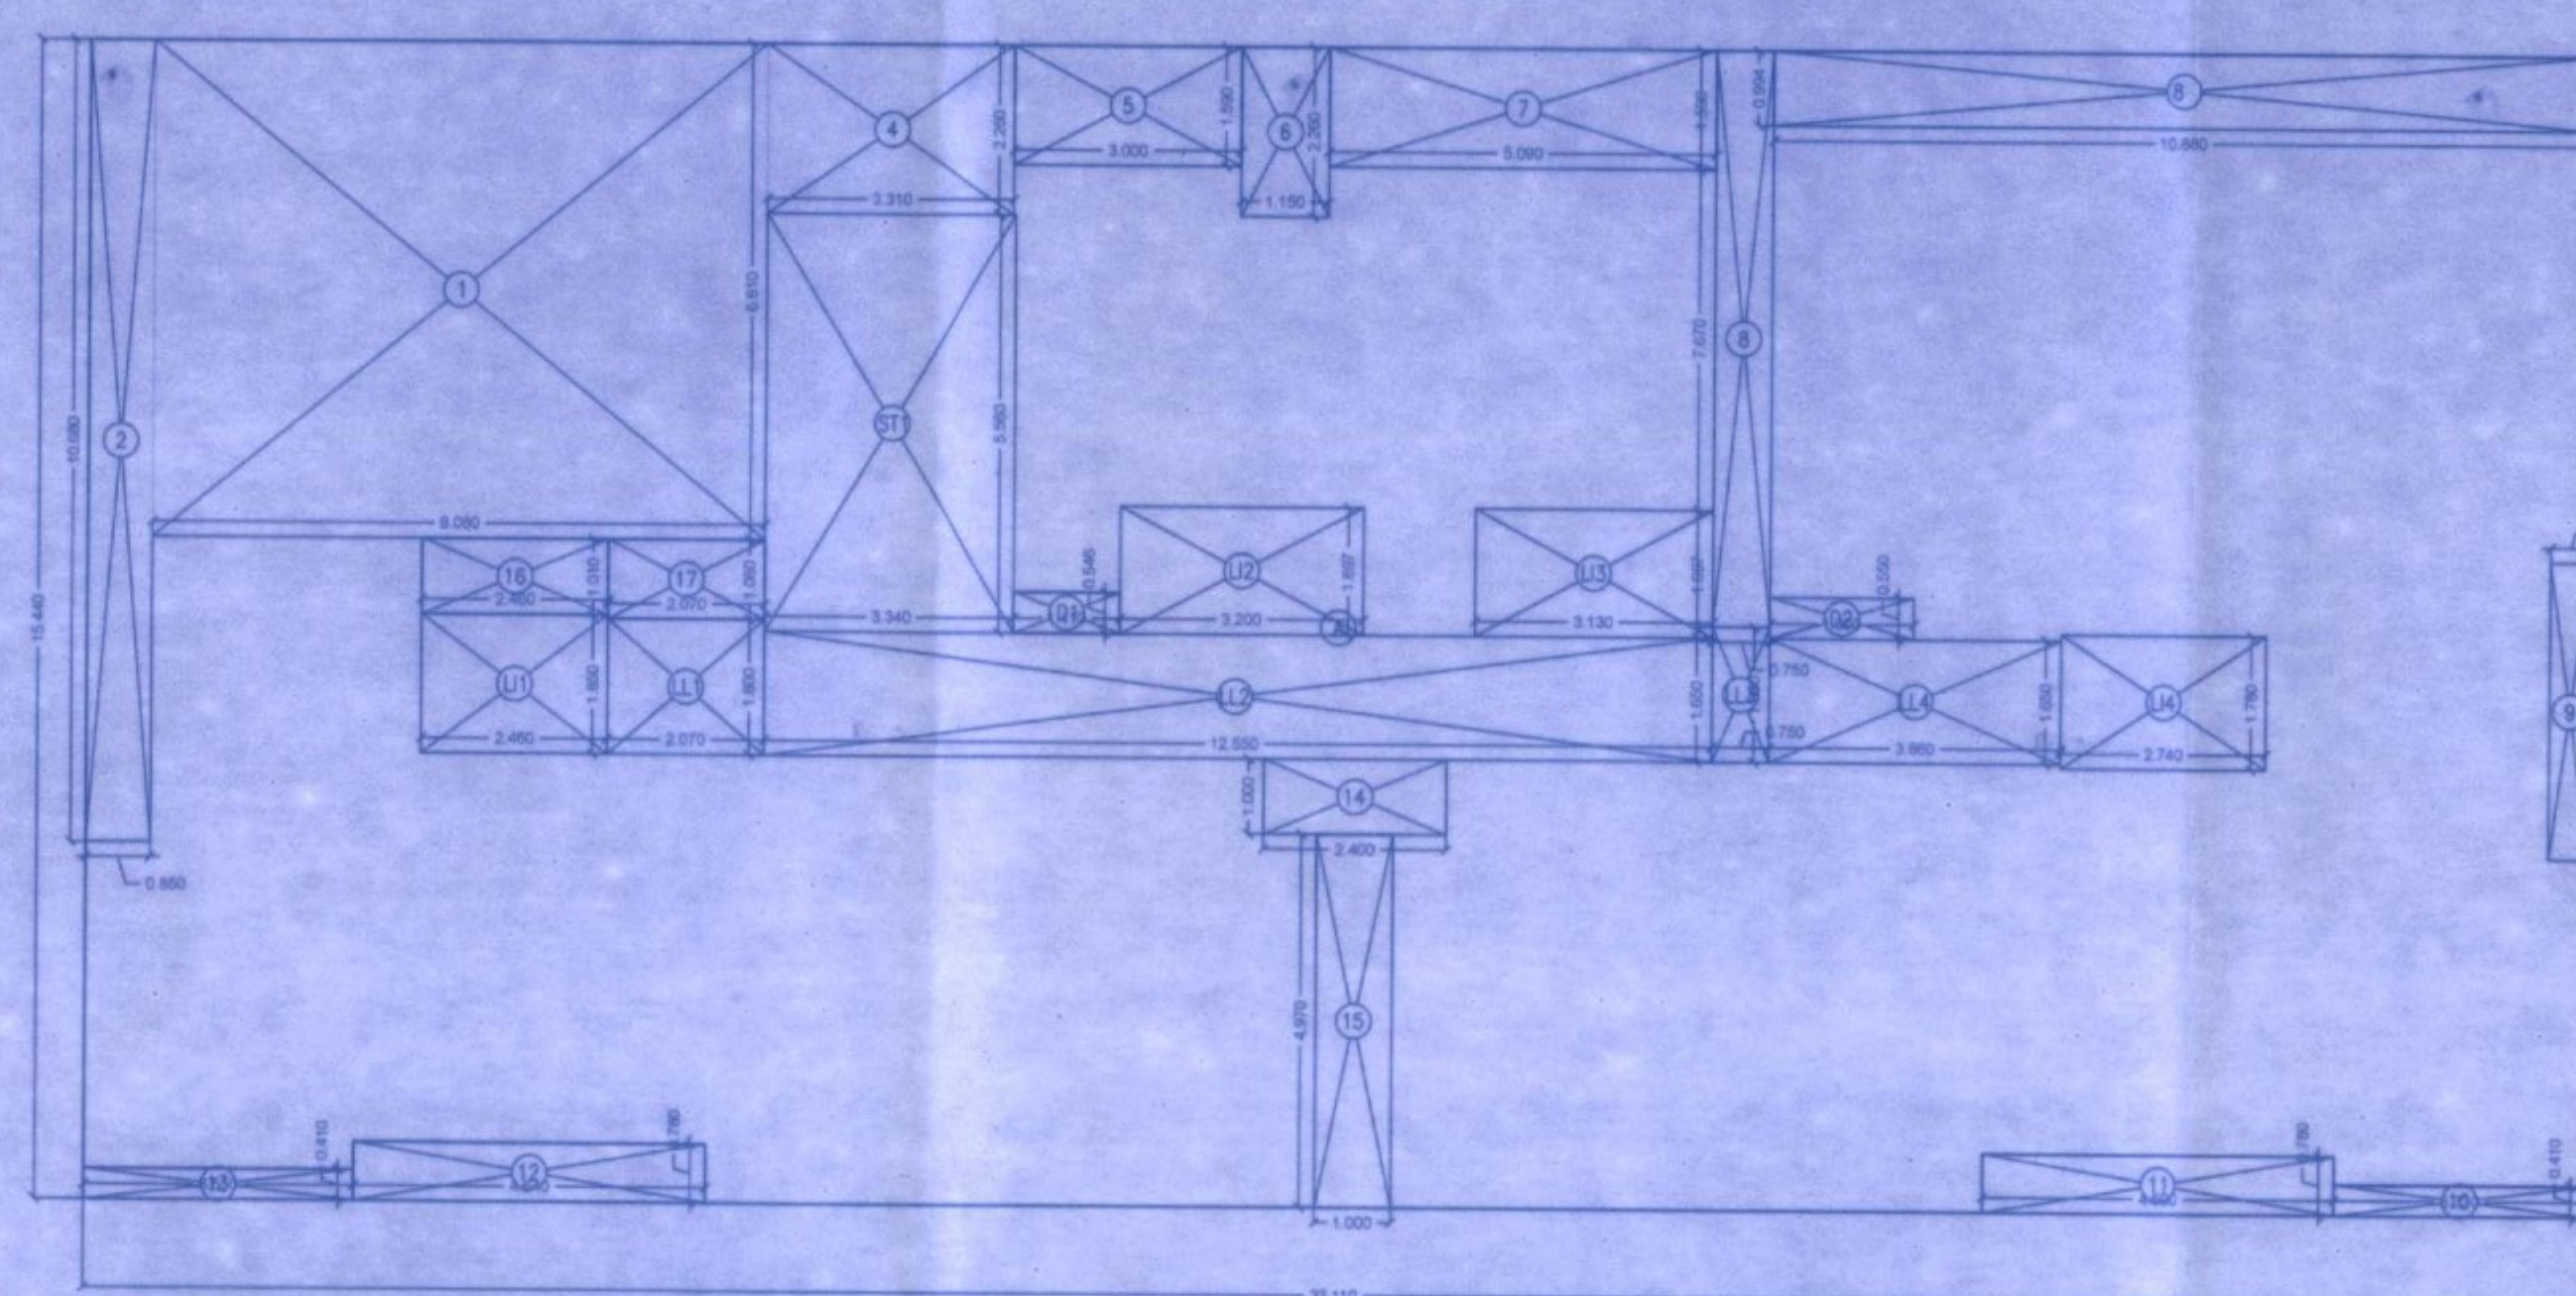
SOCIETY OFFICE AREA CALCULATION		
SO1	4.69 X 3.85 X 1 NO	= 17.72 SQ.MT
TOTAL SOCIETY OFFICE AREA PER FL		= 17.72 SQ.MT Y5

DUCT AREA CALCULATION		
D1	1.41 X 0.55 X 1 NO	= 0.78 SQ.MT
D2	1.80 X 0.55 X 1 NO	= 1.00 SQ.MT
D3	2.46 X 0.55 X 1 NO	= 2.12 SQ.MT
D4	2.22 X 0.91 X 1 NO	= 2.02 SQ.MT
TOTAL DUCT AREA PER FL		= 5.92 SQ.MT Y6

PUMP ROOM AREA CALCULATION		
PR1	3.70 X 4.40 X 1 NO	= 16.36 SQ.MT
TOTAL PUMP ROOM AREA PER FL		= 16.36 SQ.MT Y7

ELEC RM AREA CALCULATION		
ER1	4.88 X 3.86 X 1 NO	= 17.96 SQ.MT
ER2	1.41 X 1.15 X 1 NO	= 1.60 SQ.MT
TOTAL ELEC RM AREA PER FL		= 19.56 SQ.MT Y8

NET BUILT UP AREA		
[X1-Y2+Y3+Y4+Y5+Y6+Y7+Y8]		= 368.93 SQ.MT

10TH - 13TH AND 15TH - 17TH FLOOR PLAN
SCALE 1:100

BUILT UP AREA CALCULATION		
10TH-13TH & 15TH-17TH FLOOR		
A	33.11 X 15.44 X 1 NO	= 511.32 SQ.MT
TOTAL ADDITION		= 511.32 SQ.MT X

DEDUCTIONS		
1	8.89 X 6.61 X 1 NO	= 58.81 SQ.MT
2	8.89 X 10.88 X 1 NO	= 96.59 SQ.MT
3	3.31 X 2.26 X 1 NO	= 7.48 SQ.MT
4	3.00 X 1.59 X 1 NO	= 4.77 SQ.MT
5	1.15 X 2.26 X 1 NO	= 2.60 SQ.MT
6	1.15 X 3.85 X 1 NO	= 4.41 SQ.MT
7	5.09 X 1.59 X 1 NO	= 8.09 SQ.MT
8	0.75 X 0.61 X 1 NO	= 0.46 SQ.MT
9	6.05 X 0.90 X 1 NO	= 5.45 SQ.MT
10	0.53 X 0.55 X 1 NO	= 0.29 SQ.MT
11	3.33 X 0.41 X 1 NO	= 1.37 SQ.MT
12	4.69 X 0.78 X 1 NO	= 3.66 SQ.MT
13	4.64 X 0.78 X 1 NO	= 3.62 SQ.MT
14	3.55 X 0.41 X 1 NO	= 1.46 SQ.MT
15	2.40 X 1.00 X 1 NO	= 2.40 SQ.MT
16	1.00 X 4.97 X 1 NO	= 4.97 SQ.MT
17	2.40 X 1.01 X 1 NO	= 2.42 SQ.MT
18	2.07 X 1.05 X 1 NO	= 2.18 SQ.MT
TOTAL DEDUCTION		= 126.19 SQ.MT Y1
TOTAL BUILT UP AREA (X-Y1)		= 385.03 SQ.MT X1

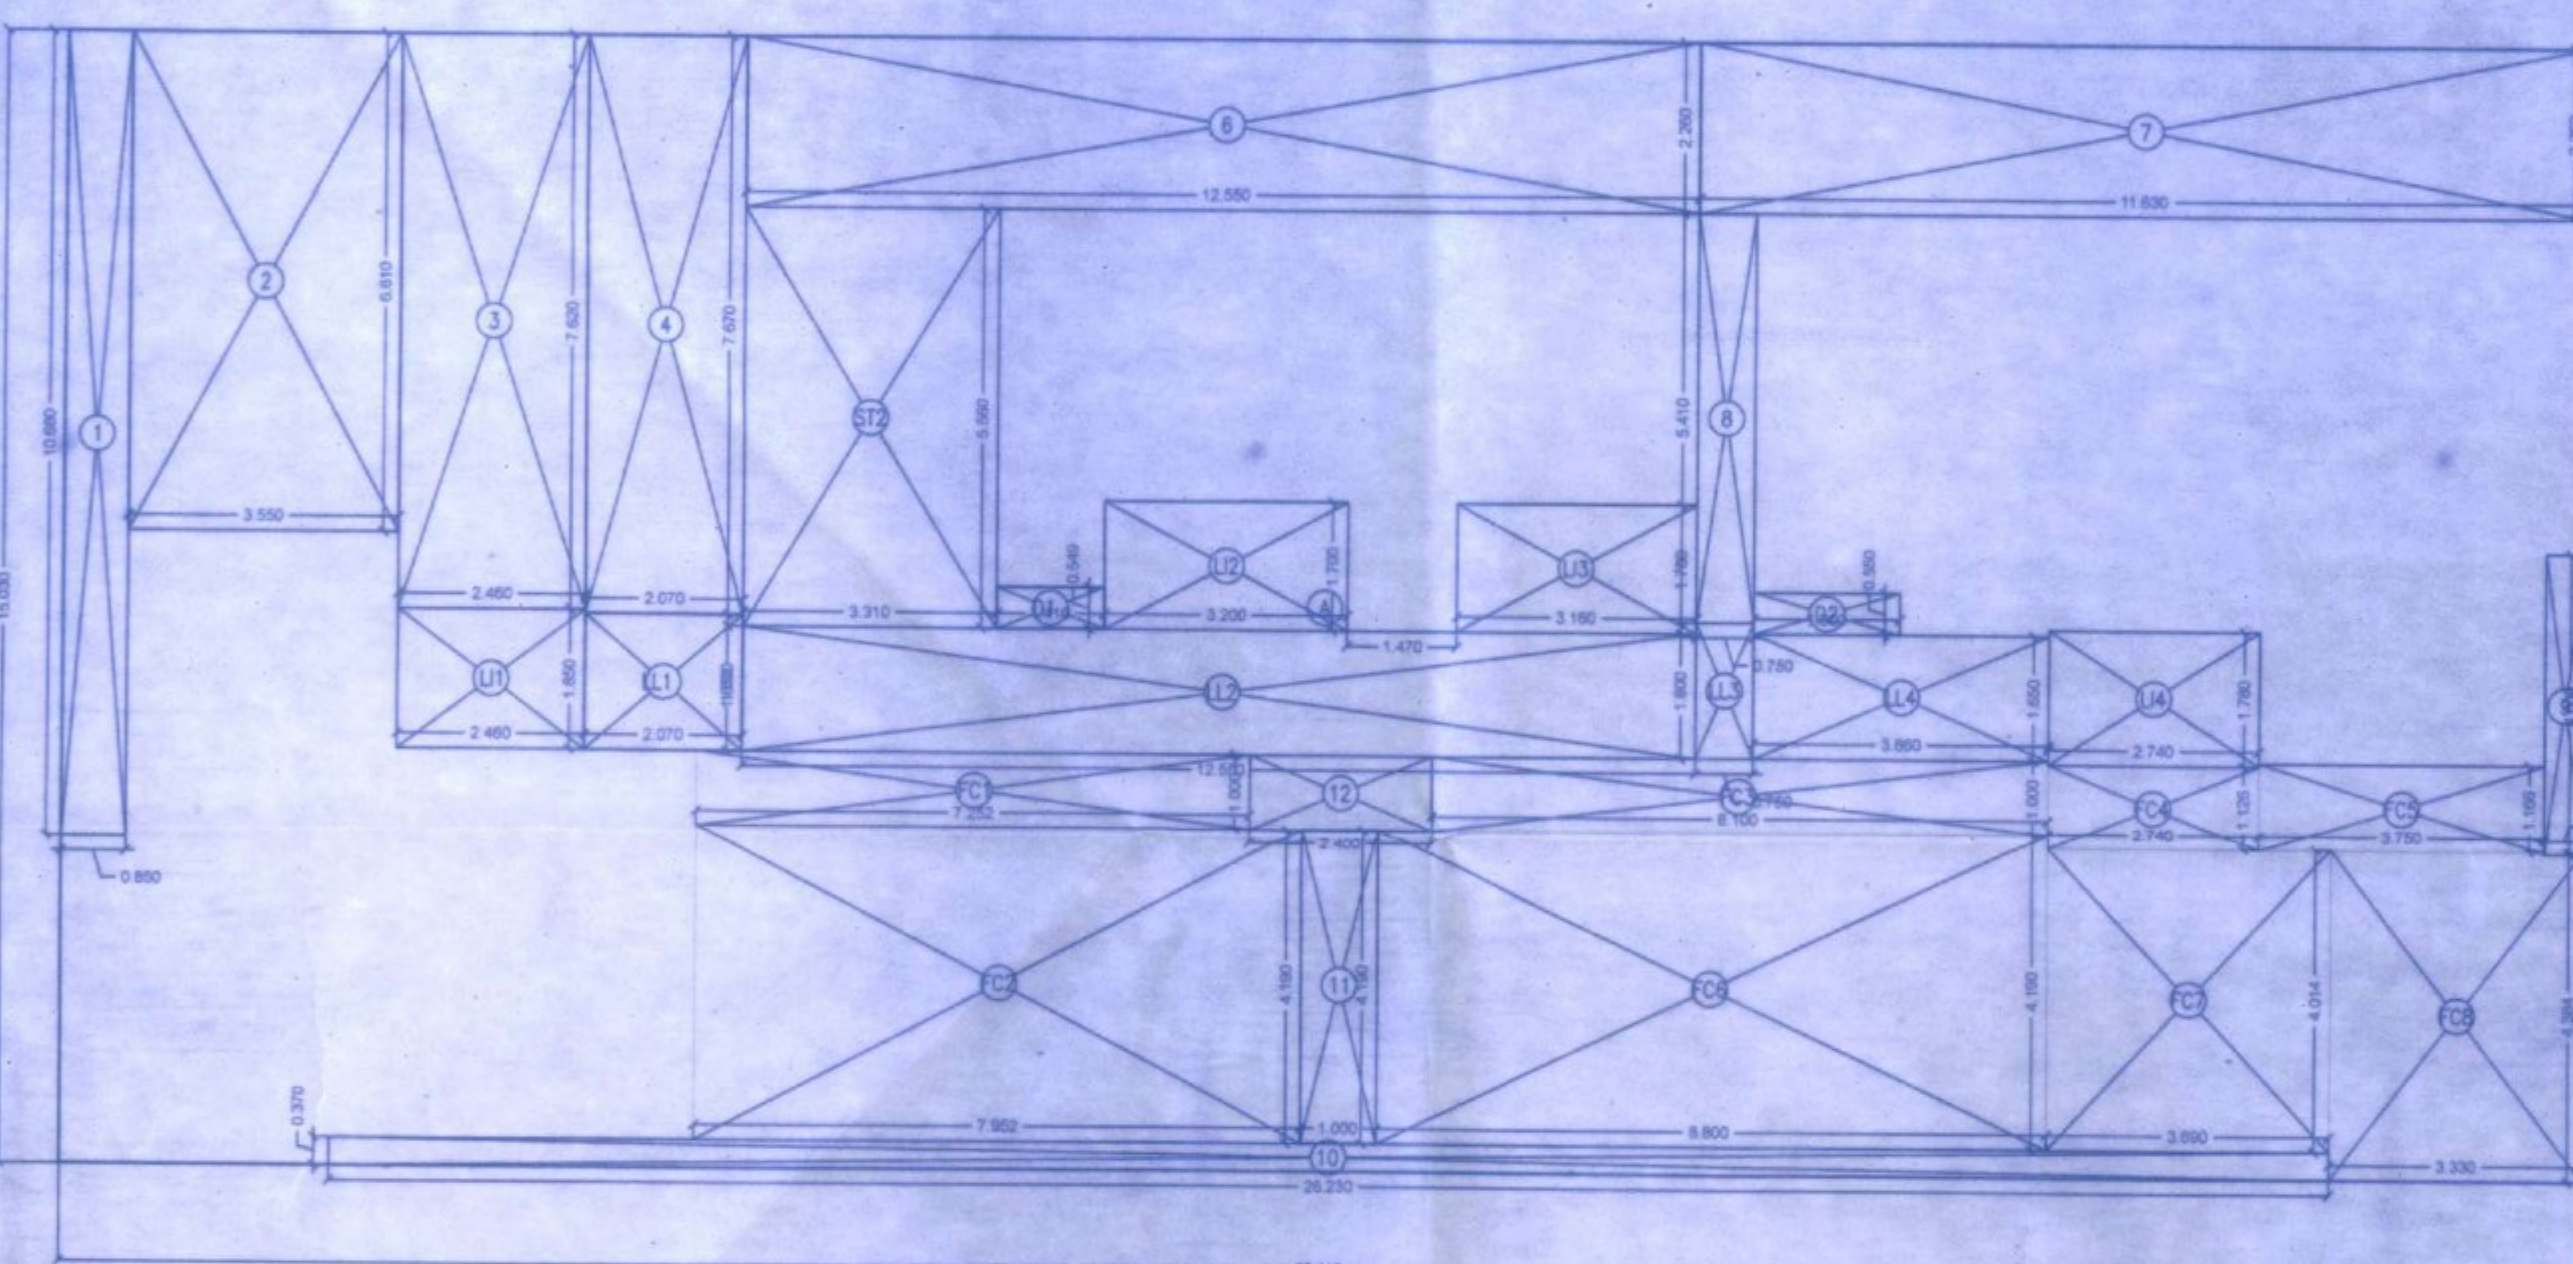
LIFT AREA CALCULATION		
L1	2.46 X 1.85 X 1 NO	= 4.55 SQ.MT
L2	3.20 X 1.70 X 1 NO	= 5.44 SQ.MT
L3	3.13 X 1.70 X 1 NO	= 5.32 SQ.MT
L4	2.74 X 1.78 X 1 NO	= 4.88 SQ.MT
TOTAL LIFT AREA PER FL		= 20.19 SQ.MT Y2

STAIRCASE AREA CALCULATION		
ST1	3.36 X 0.56 X 1 NO	= 18.87 SQ.MT
TOTAL STAIRCASE AREA PER FL		= 18.87 SQ.MT Y3

LIFT LOBBY AREA CALCULATION		
LL1	2.07 X 1.80 X 1 NO	= 3.73 SQ.MT
LL2	12.56 X 1.85 X 1 NO	= 23.71 SQ.MT
LL3	0.75 X 1.80 X 1 NO	= 1.35 SQ.MT
LL4	3.86 X 1.85 X 1 NO	= 6.37 SQ.MT
TOTAL LIFT LOBBY AREA PER FL		= 32.16 SQ.MT Y4

DUCT AREA CALCULATION		
D1	1.41 X 0.55 X 1 NO	= 0.78 SQ.MT
D2	1.80 X 0.55 X 1 NO	= 1.00 SQ.MT
TOTAL DUCT AREA PER FL		= 1.83 SQ.MT Y5

NET BUILT UP AREA		
[X1-Y2+Y3+Y4+Y5]		= 312.88 SQ.MT



1ST FLOOR AREA LINE CALCULATIONS

BUILT UP AREA CALCULATION		
1ST FLOOR		
A	32.11 X 15.02 X 1 NO	= 482.64 SQ.MT
TOTAL ADDITION		= 482.64 SQ.MT X

DEDUCTIONS		
1	8.89 X 10.88 X 1 NO	= 96.59 SQ.MT
2	3.31 X 0.97 X 1 NO	= 3.21 SQ.MT
3	2.46 X 7.60 X 1 NO	= 18.72 SQ.MT
4	2.07 X 7.67 X 1 NO	= 15.88 SQ.MT
5	12.55 X 2.26 X 1 NO	= 28.36 SQ.MT
6	11.63 X 2.26 X 1 NO	= 26.28 SQ.MT
7	0.75 X 0.61 X 1 NO	= 0.46 SQ.MT
8	6.05 X 4.06 X 1 NO	= 24.57 SQ.MT
9	26.53 X 0.57 X 1 NO	= 15.11 SQ.MT
10	1.90 X 4.18 X 1 NO	= 7.95 SQ.MT
11	2.40 X 1.00 X 1 NO	= 2.40 SQ.MT
TOTAL DEDUCTION		= 144.30 SQ.MT Y1
TOTAL BUILT UP AREA (X-Y1)		= 338.34 SQ.MT X1

LIFT AREA CALCULATION		
L1	2.46 X 1.85 X 1 NO	= 4.55 SQ.MT
L2	3.20 X 1.70 X 1 NO	= 5.44 SQ.MT
L3	3.16 X 1.70 X 1 NO	= 5.37 SQ.MT
L4	2.74 X 1.78 X 1 NO	= 4.88 SQ.MT
TOTAL LIFT AREA PER FL		= 20.24 SQ.MT Y2

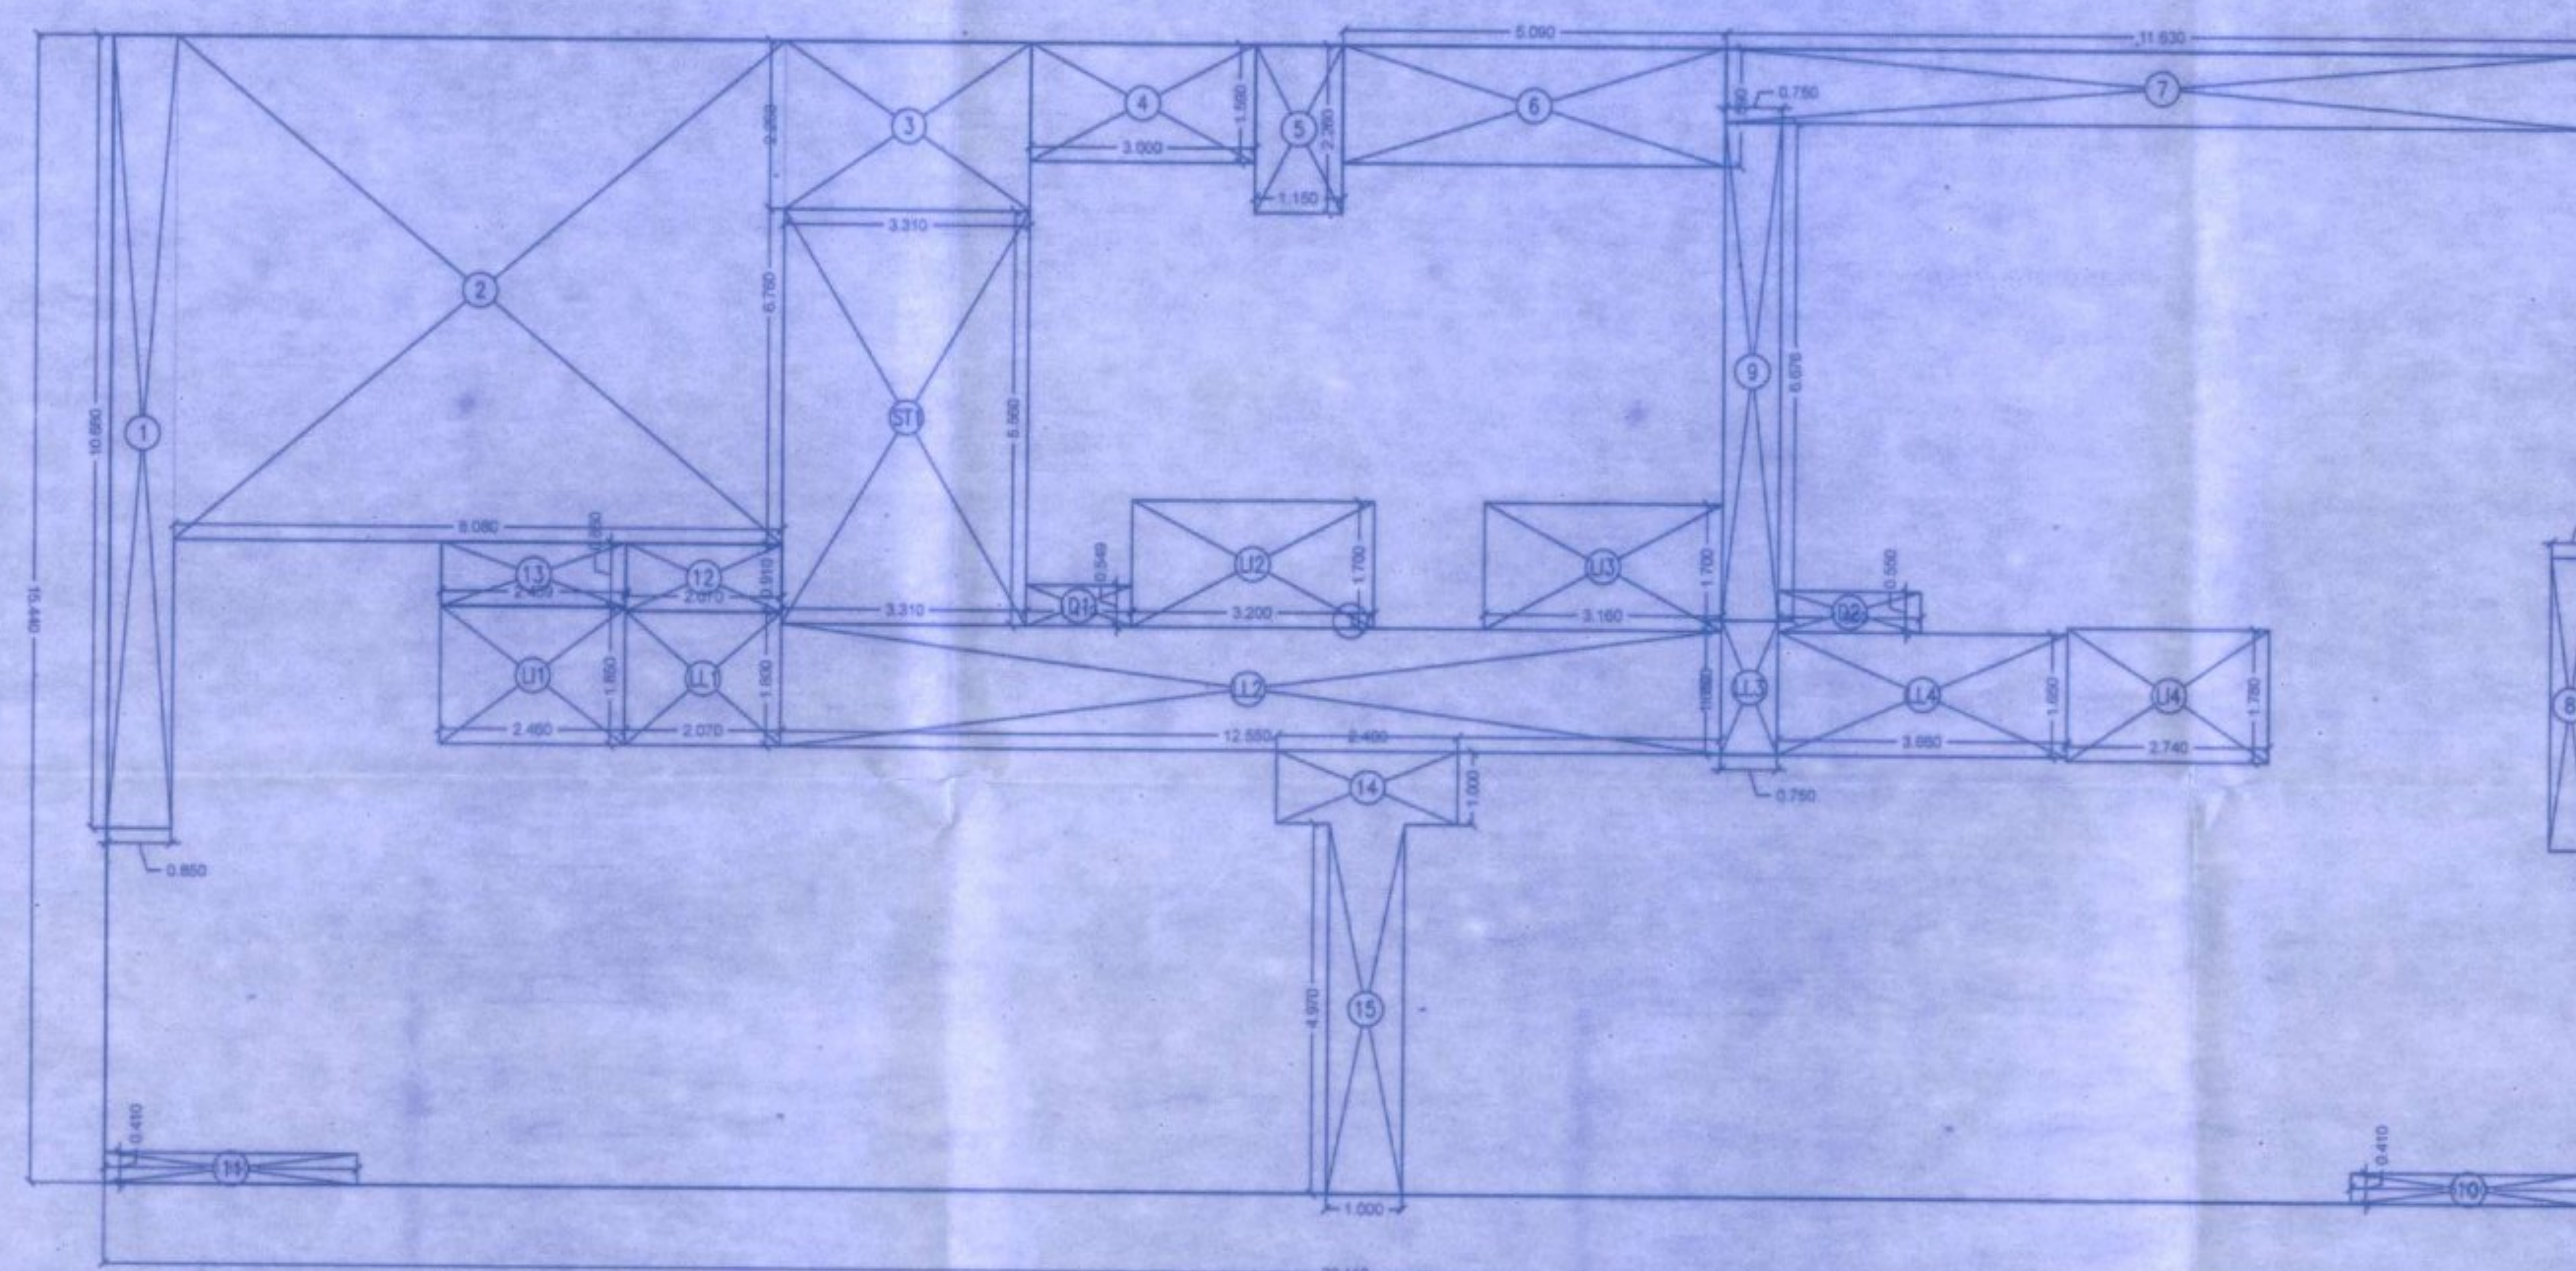
STAIRCASE AREA CALCULATION		
ST1	3.31 X 0.56 X 1 NO	= 18.40 SQ.MT
TOTAL STAIRCASE AREA PER FL		= 18.40 SQ.MT Y3

LIFT LOBBY AREA CALCULATION		
LL1	2.07 X 1.80 X 1 NO	= 3.73 SQ.MT
LL2	12.55 X 1.85 X 1 NO	= 23.71 SQ.MT
LL3	0.75 X 1.80 X 1 NO	= 1.35 SQ.MT
LL4	3.86 X 1.85 X 1 NO	= 6.37 SQ.MT
TOTAL LIFT LOBBY AREA PER FL		= 32.16 SQ.MT Y4

DUCT AREA CALCULATION		
D1	1.41 X 0.55 X 1 NO	= 0.78 SQ.MT
D2	1.80 X 0.55 X 1 NO	= 1.00 SQ.MT
TOTAL DUCT AREA PER FL		= 1.83 SQ.MT Y5

FITNESS CENTER AREA CALCULATION		
FC1	7.25 X 1.00 X 1 NO	= 7.25 SQ.MT
FC2	7.66 X 4.19 X 1 NO	= 32.31 SQ.MT
FC3	8.10 X 1.00 X 1 NO	= 8.10 SQ.MT
FC4	2.56 X 1.17 X 1 NO	= 3.00 SQ.MT
FC5	2.75 X 1.17 X 1 NO	= 3.22 SQ.MT
FC6	8.80 X 4.19 X 1 NO	= 36.87 SQ.MT
FC7	3.69 X 4.91 X 1 NO	= 18.30 SQ.MT
FC8	3.39 X 4.38 X 1 NO	= 14.89 SQ.MT
TOTAL FITNESS CENTER AREA PER FL		= 122.41 SQ.MT Y6

NET BUILT UP AREA		
[X1-Y2+Y3+Y4+Y5+Y6+Y7+Y8]		= 368.93 SQ.MT

18TH TO 19TH FLOOR AREA LINE CALCULATIONS
SCALE 1:100

BUILT UP AREA CALCULATION		
18TH TO 19TH FLOOR		
A	33.13 X 15.44 X 1 NO	= 511.83 SQ.MT
TOTAL ADDITION		= 511.83 SQ.MT X

DEDUCTIONS		
1	8.89 X 10.88 X 1 NO	= 96.59 SQ.MT
2	8.08 X 6.70 X 1 NO	= 54.02 SQ.MT
3	3.31 X 2.26 X 1 NO	= 7.48 SQ.MT
4	3.00 X 1.59 X 1 NO	= 4.77 SQ.MT
5	1.15 X 2.26 X 1 NO	= 2.60 SQ.MT
6	3.08 X 1.59 X 1 NO	= 4.89 SQ.MT
7	11.63 X 0.99 X 1 NO	= 11.51 SQ.MT
8	0.83 X 3.85 X 1 NO	= 3.20 SQ.MT
9	0.75 X 6.69 X 1 NO	= 5.01 SQ.MT
10	3.13 X 0.41 X 1 NO	= 1.28 SQ.MT
11	3.38 X 0.61 X 1 NO	= 2.07 SQ.MT
12	3.07 X 0.61 X 1 NO	= 1.88 SQ.MT
13	2.46 X 0.86 X 1 NO	= 2.12 SQ.MT
14	2.40 X 1.00 X 1 NO	= 2.40 SQ.MT
15	1.00 X 4.97 X 1 NO	= 4.97 SQ.MT
TOTAL DEDUCTION		= 119.27 SQ.MT Y1
TOTAL BUILT UP AREA (X-Y1)		= 392.56 SQ.MT X1

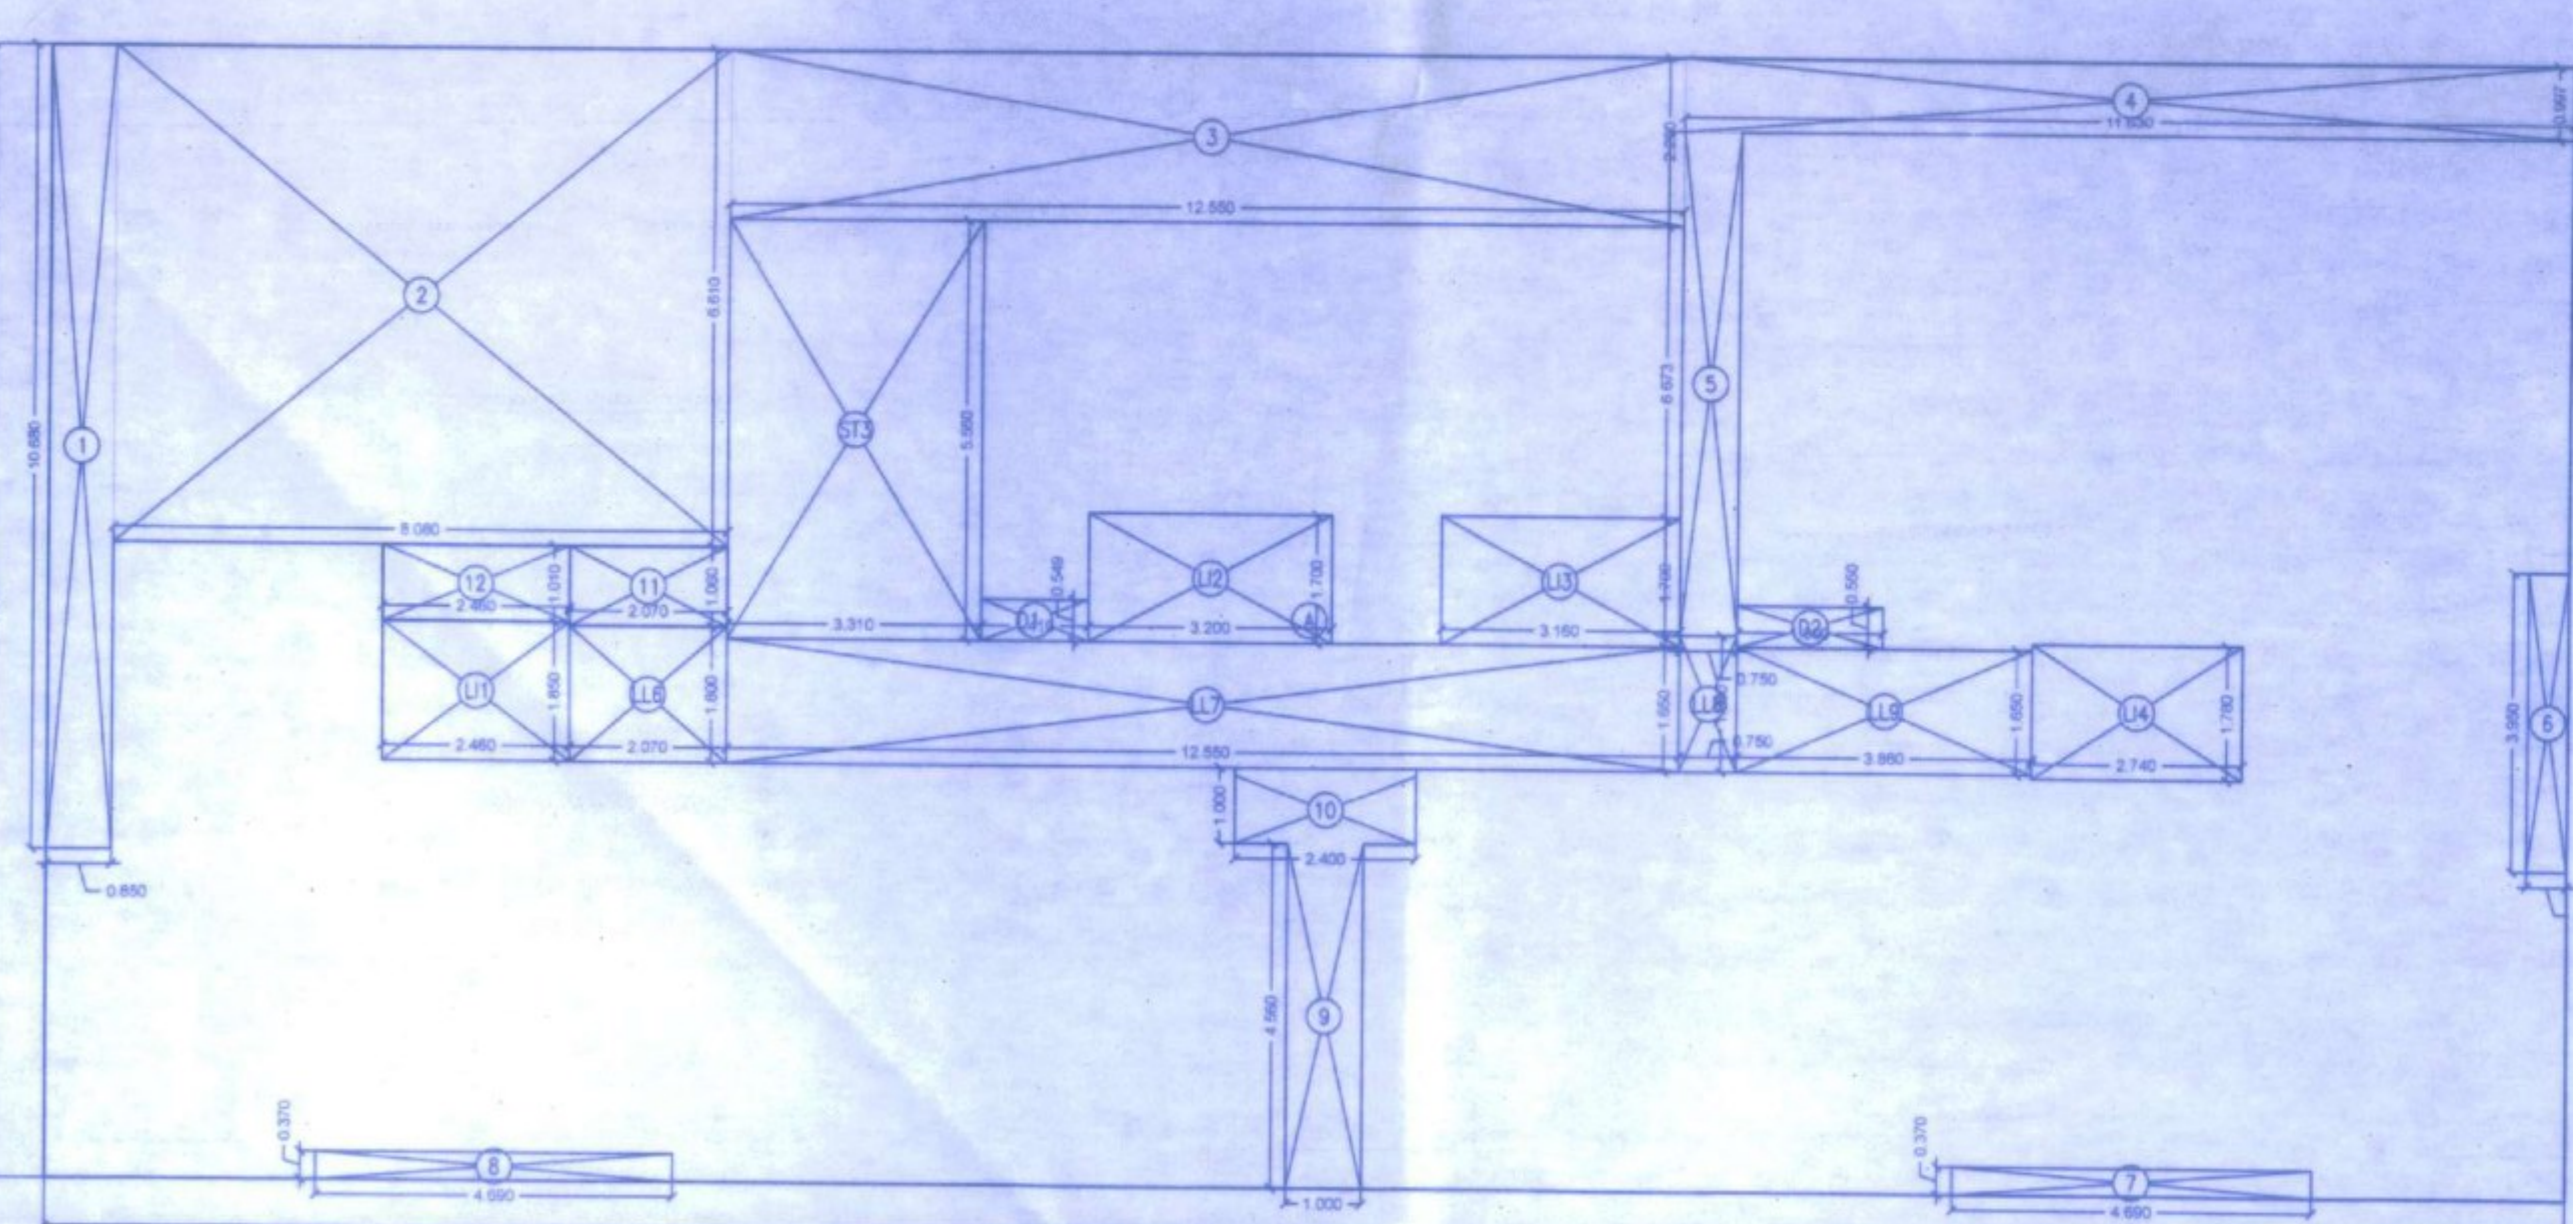
LIFT AREA CALCULATION		
L1	2.46 X 1.85 X 1 NO	= 4.55 SQ.MT
L2	3.20 X 1.70 X 1 NO	= 5.44 SQ.MT
L3	3.16 X 1.70 X 1 NO	= 5.37 SQ.MT
L4	2.74 X 1.78 X 1 NO	= 4.88 SQ.MT
TOTAL LIFT AREA PER FL		= 20.24 SQ.MT Y2

STAIRCASE AREA CALCULATION		
ST1	3.31 X 0.56 X 1 NO	= 18.40 SQ.MT
TOTAL STAIRCASE AREA PER FL		= 18.40 SQ.MT Y3

LIFT LOBBY AREA CALCULATION		
LL1	2.07 X 1.80 X 1 NO	= 3.73 SQ.MT
LL2	12.55 X 1.85 X 1 NO	= 23.71 SQ.MT
LL3	0.75 X 1.80 X 1 NO	= 1.35 SQ.MT
LL4	3.86 X 1.85 X 1 NO	= 6.37 SQ.MT
TOTAL LIFT LOBBY AREA PER FL		= 32.16 SQ.MT Y4

DUCT AREA CALCULATION		
D1	1.41 X 0.55 X 1 NO	= 0.78 SQ.MT
D2	1.80 X 0.55 X 1 NO	= 1.00 SQ.MT
TOTAL DUCT AREA PER FL		= 1.83 SQ.MT Y5

NET BUILT UP AREA		
[X1-Y2+Y3+Y4+Y5]		= 319.63 SQ.MT

2ND TO 9TH FLOOR AREA LINE CALCULATIONS
SCALE 1:100

BUILT UP AREA CALCULATION		
2ND TO 9TH FLOOR		
A	33.11 X 15.02 X 1 NO	= 497.84 SQ.MT
TOTAL ADDITION		= 497.84 SQ.MT X

DEDUCTIONS		
1	8.89 X 10.88 X 1 NO	= 96.59 SQ.MT
2	8.08 X 6.61 X 1 NO	= 53.41 SQ.MT
3	12.55 X 2.26 X 1 NO	= 28.36 SQ.MT
4	11.63 X 1.00 X 1 NO	= 11.63 SQ.MT
5	0.75 X 0.61 X 1 NO	= 0.46 SQ.MT
6	0.53 X 0.55 X 1 NO	= 0.29 SQ.MT
7	4.69 X 0.37 X 1 NO	= 1.74 SQ.MT
8	4.69 X 0.37 X 1 NO	= 1.74 SQ.MT
9	1.00 X 4.97 X 1 NO	= 4.97 SQ.MT
10	2.40 X 0.90 X 1 NO	= 2.16 SQ.MT
11	0.97 X 1.00 X 1 NO	= 0.97 SQ.MT
12	2.46 X 1.01 X 1 NO	= 2.48 SQ.MT
TOTAL DEDUCTION		= 124.44 SQ.MT Y1
TOTAL BUILT UP AREA (X-Y1)		= 373.40 SQ.MT X1

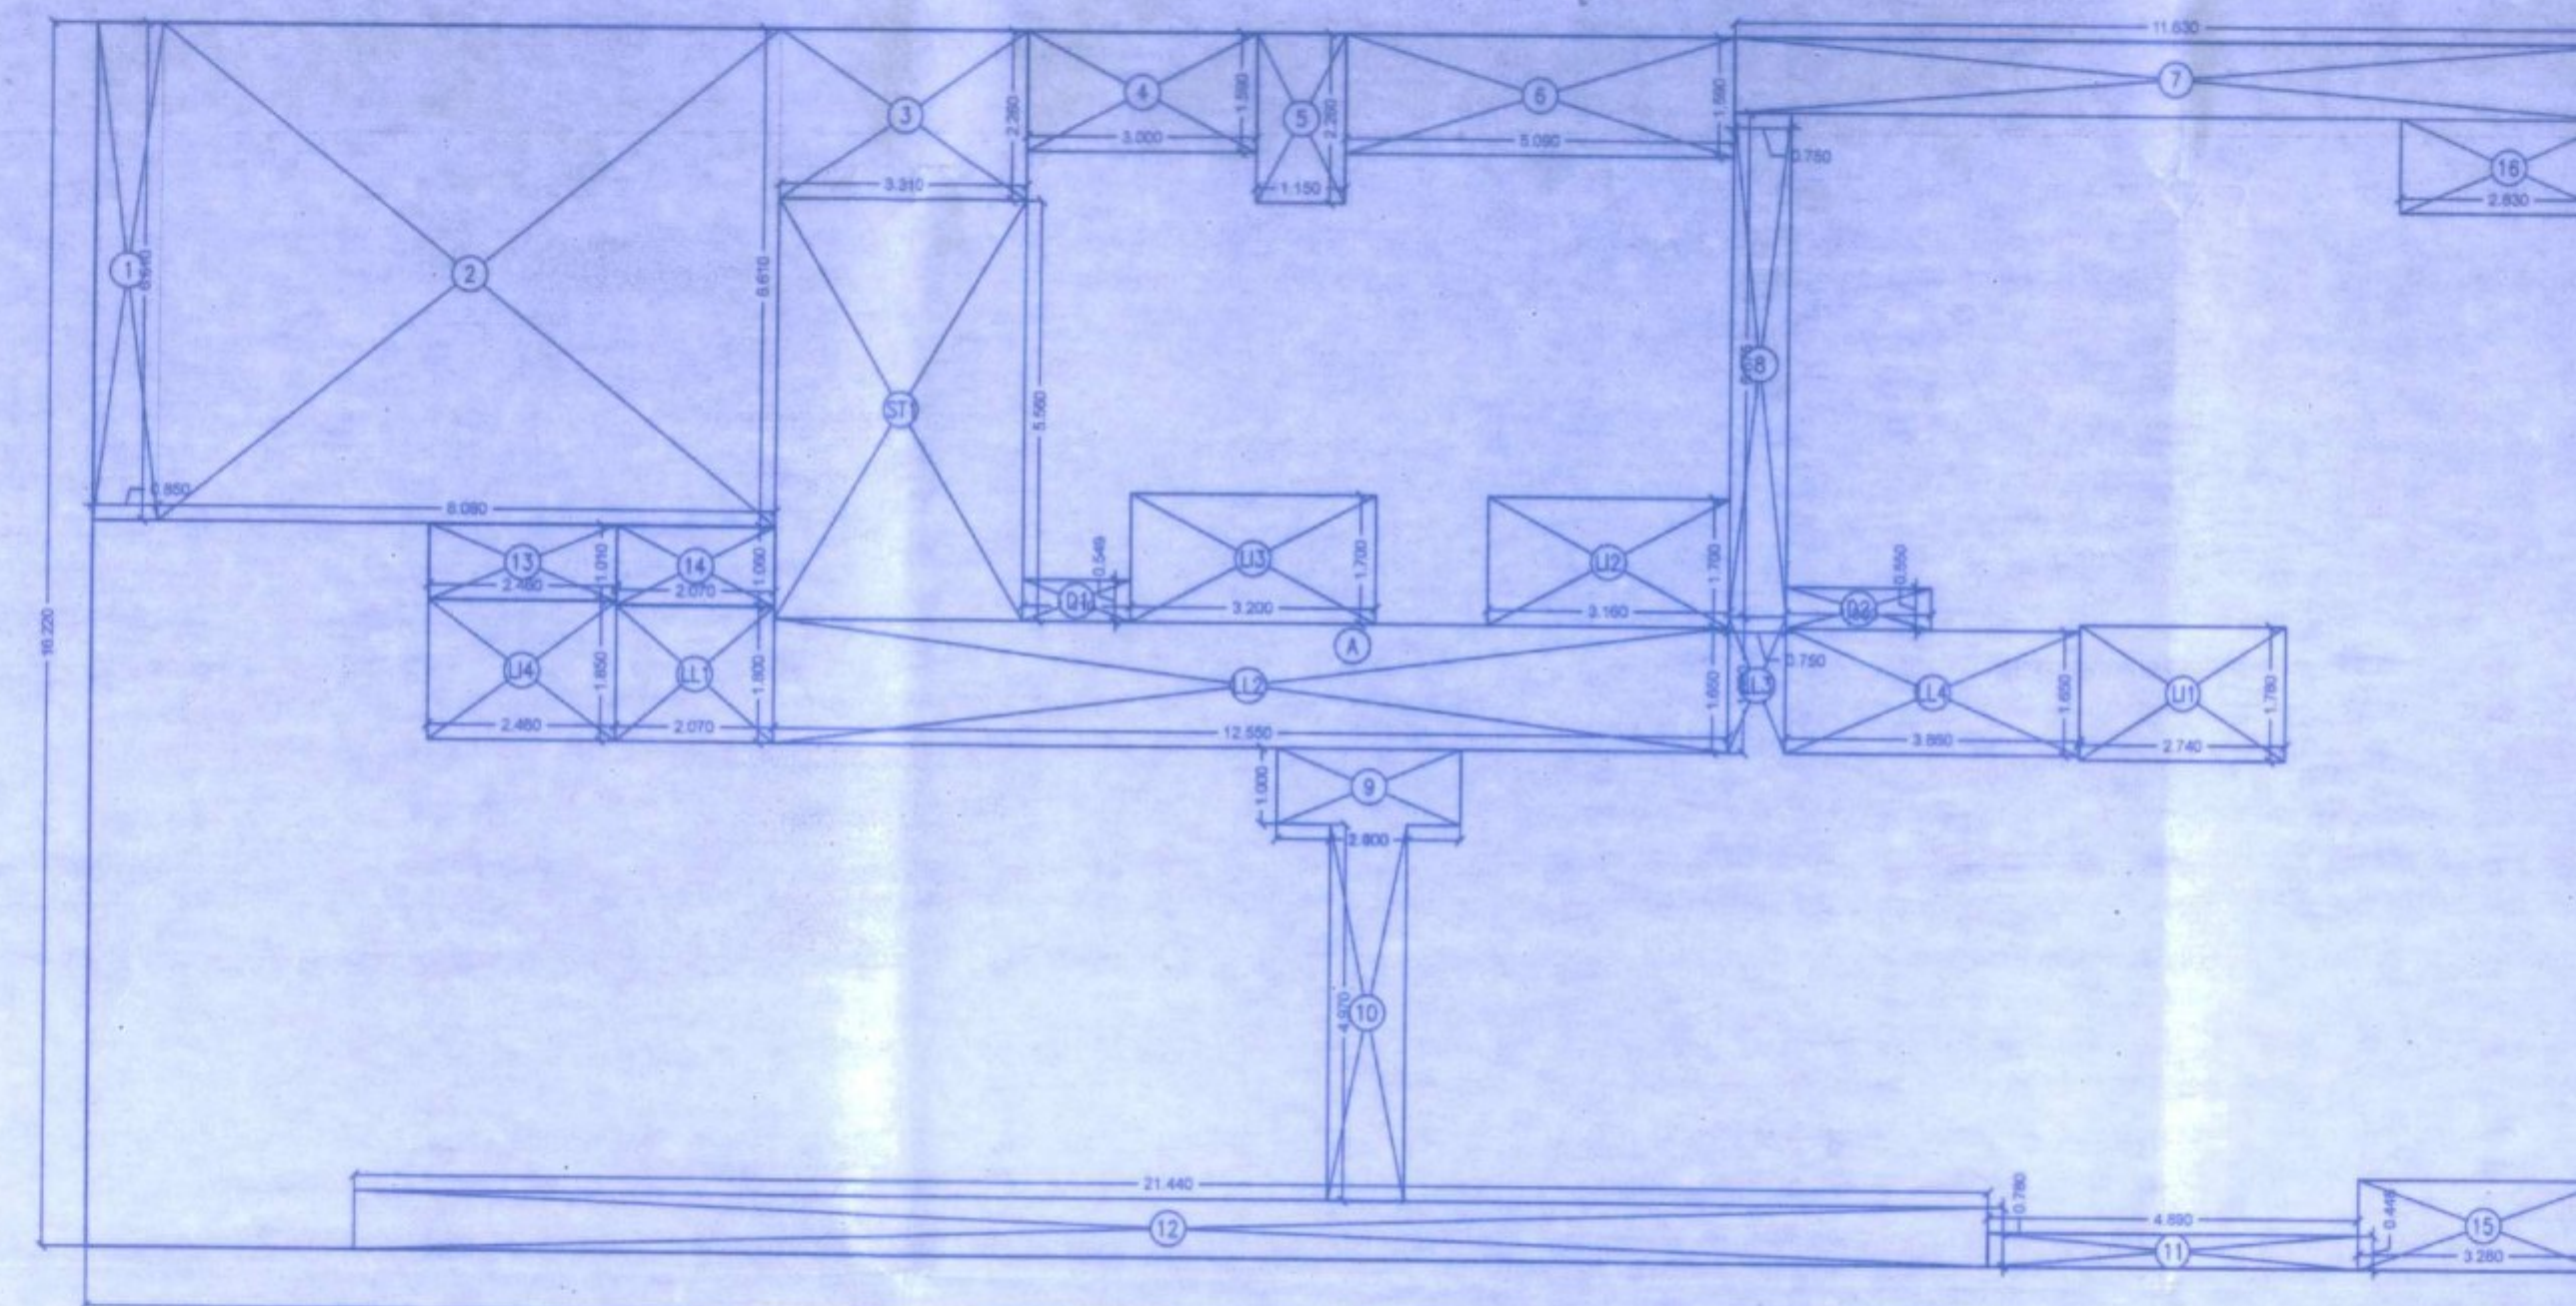
LIFT AREA CALCULATION		
L1	2.46 X 1.85 X 1 NO	= 4.55 SQ.MT
L2	3.20 X 1.70 X 1 NO	= 5.44 SQ.MT
L3	3.16 X 1.70 X 1 NO	= 5.37 SQ.MT
L4	2.74 X 1.78 X 1 NO	= 4.88 SQ.MT
TOTAL LIFT AREA PER FL		= 20.24 SQ.MT Y2

STAIRCASE AREA CALCULATION		
ST1	3.31 X 0.56 X 1 NO	= 18.40 SQ.MT
TOTAL STAIRCASE AREA PER FL		= 18.40 SQ.MT Y3

LIFT LOBBY AREA CALCULATION		
LL1	3.07 X 1.80 X 1 NO	= 5.53 SQ.MT
LL2	12.55 X 1.85 X 1 NO	= 23.71 SQ.MT
LL3	0.75 X 1.80 X 1 NO	= 1.35 SQ.MT
LL4	3.86 X 1.85 X 1 NO	= 6.37 SQ.MT
TOTAL LIFT LOBBY AREA PER FL		= 32.16 SQ.MT Y4

DUCT AREA CALCULATION		
D1	1.41 X 0.55 X 1 NO	= 0.78 SQ.MT
D2	1.80 X 0.55 X 1 NO	= 1.00 SQ.MT
TOTAL DUCT AREA PER FL		= 1.83 SQ.MT Y5

NET BUILT UP AREA		
[X1-Y2+Y3+Y4+Y5]		= 300.97 SQ.MT

20TH FLOOR AREA LINE CALCULATIONS
SCALE 1:1