
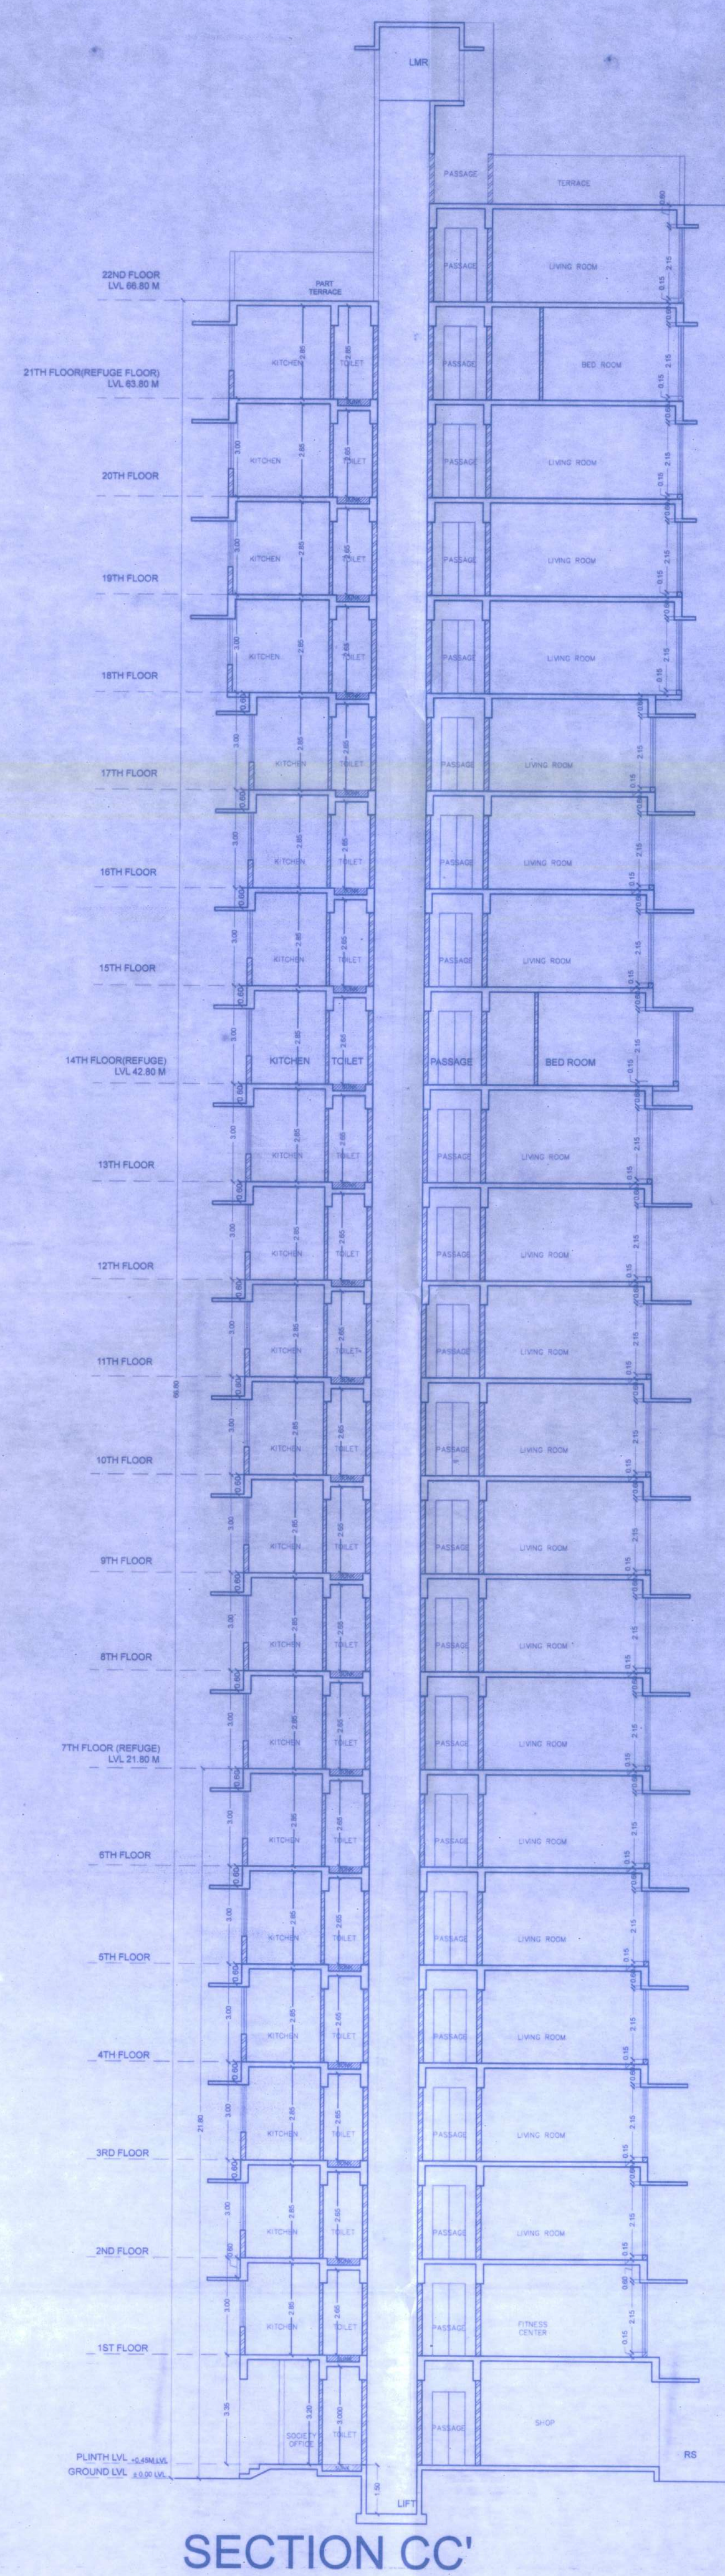
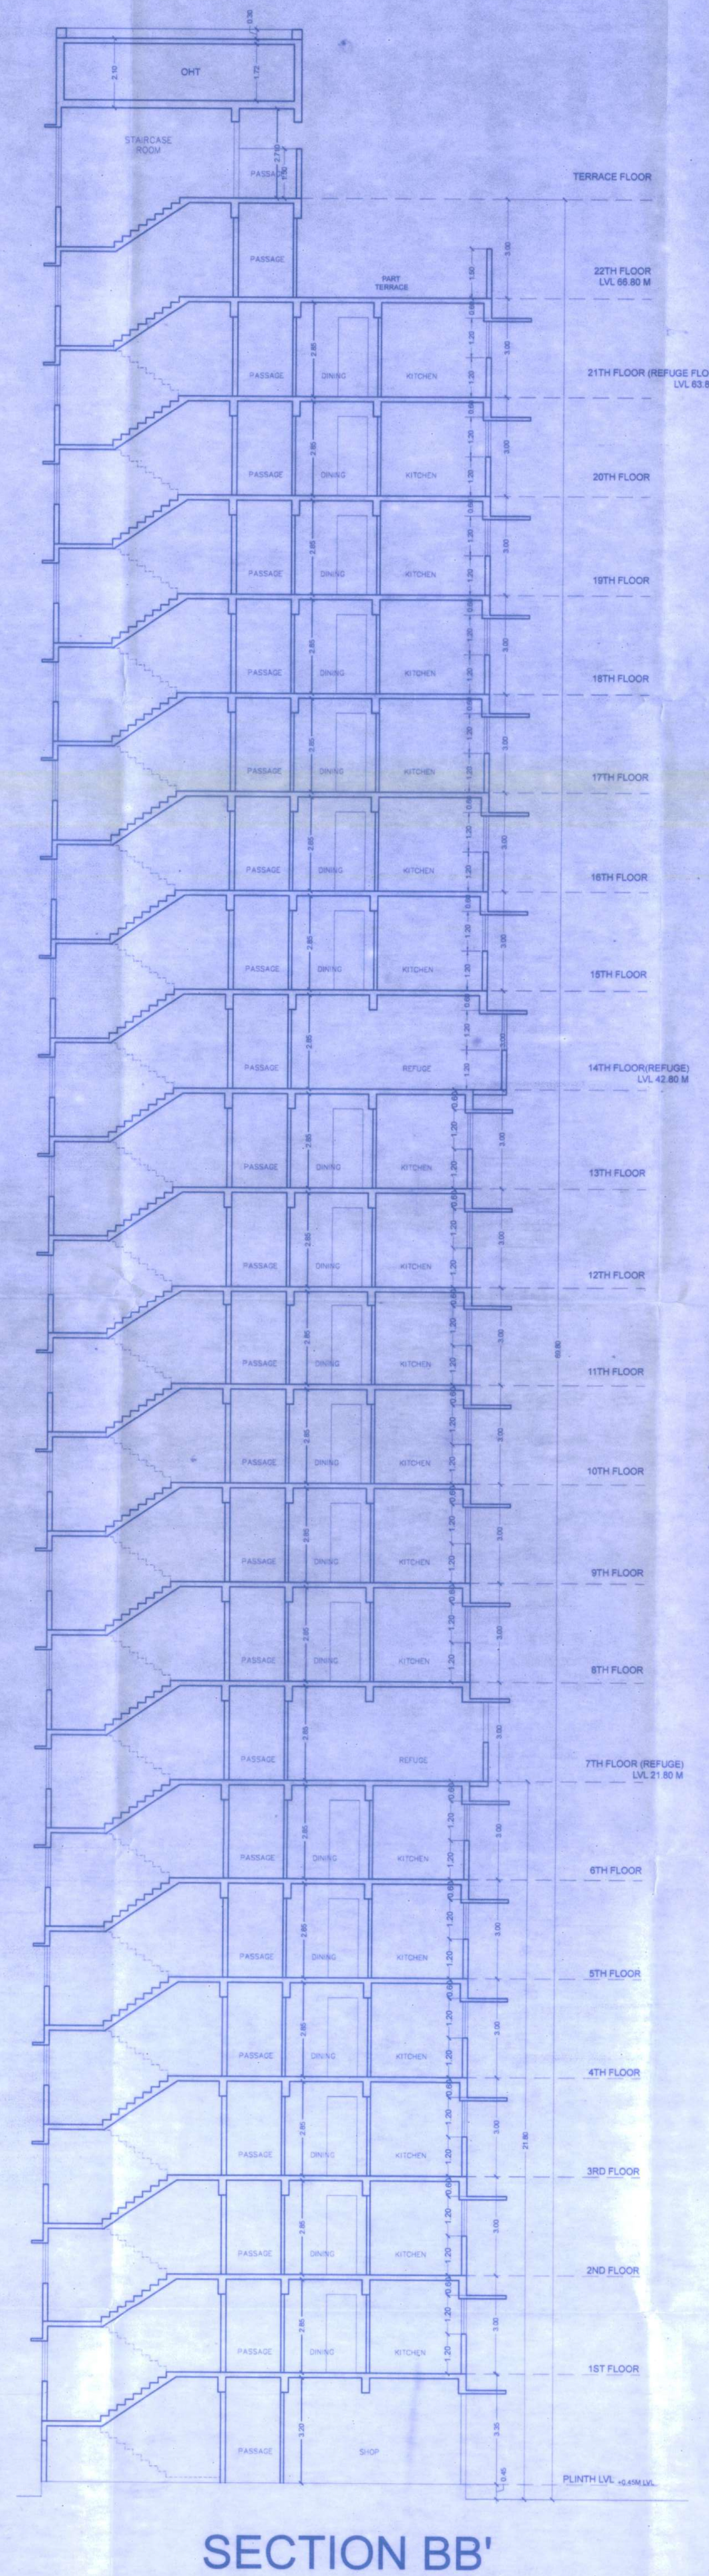


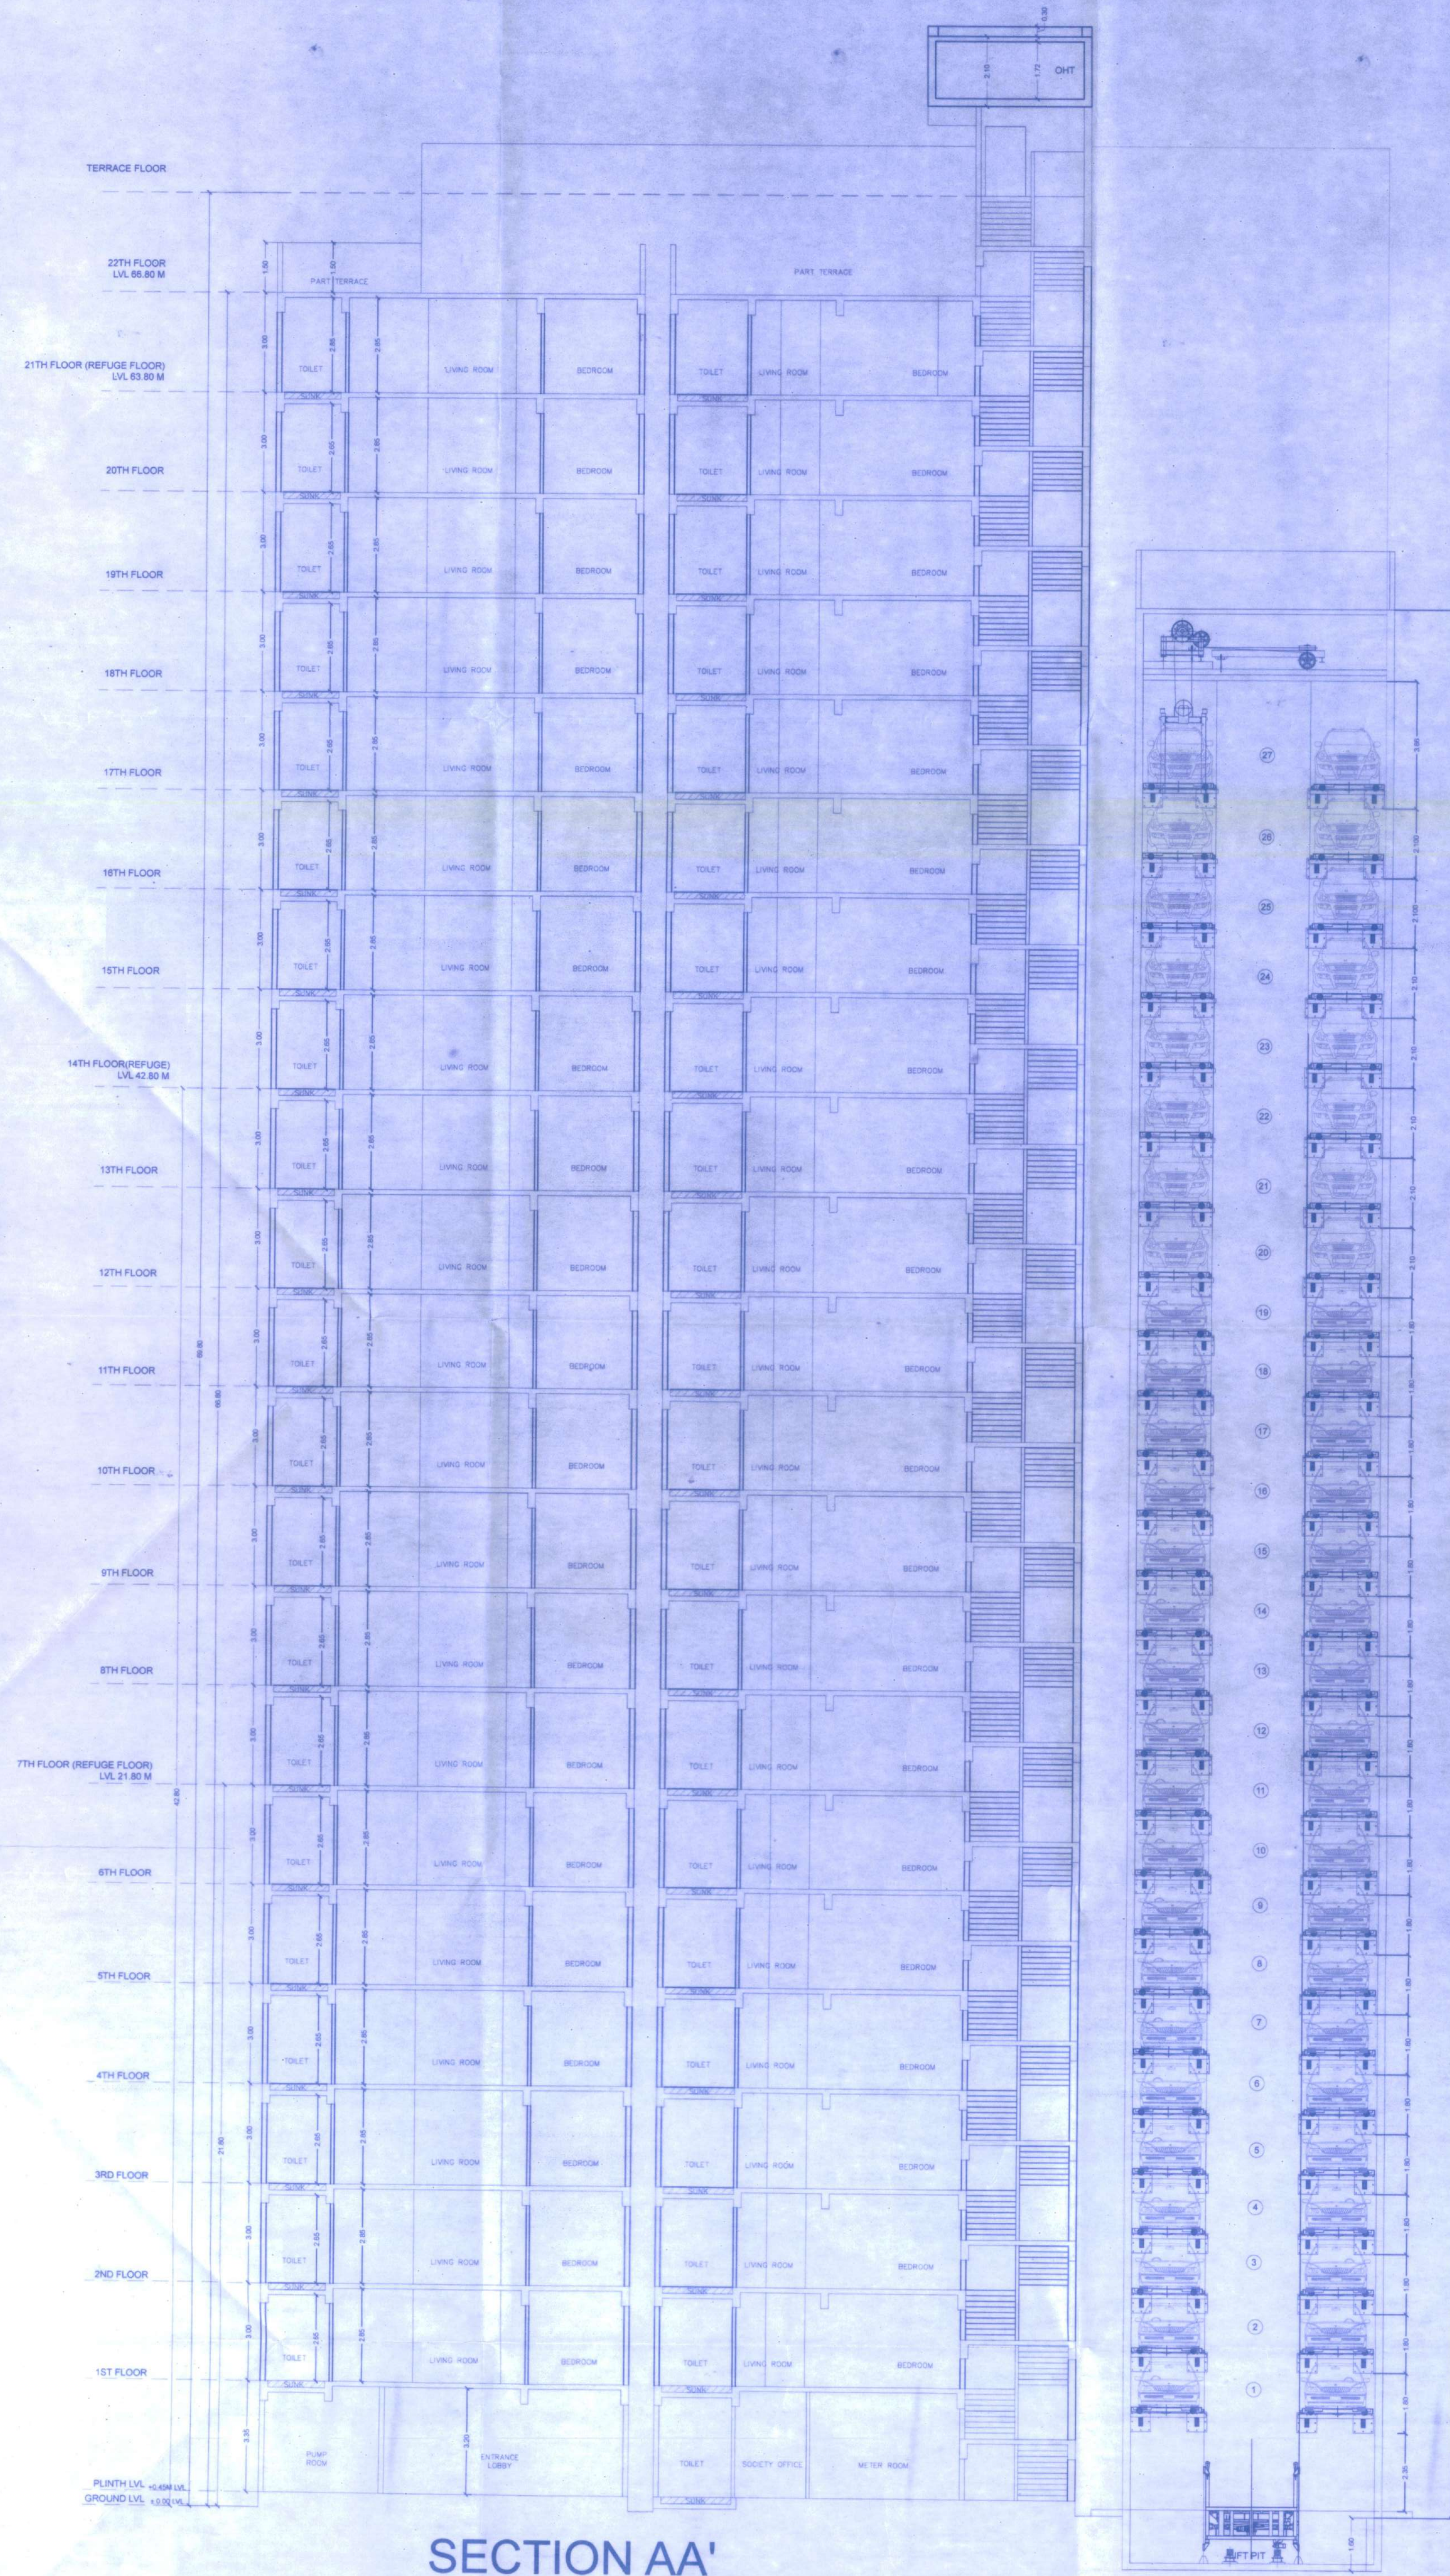

PROFORMA-B

CONTENTS OF SHEET

SECTIONS

STAMP OF DATE RECEIPT OF PLAN

This cancels Approval
to the previous Plans
Sanctioned under no.
MHADA-8130912024
dated 17.12.2022

STAMP OF APPROVAL OF PLAN

Approved subject to conditions mentioned in this
Office Letter No. MHADA-8130912024
Date 06 FEB 2024
Ex. Eng. Bldg. Permission Cell/Officer Mumbai (E.S.)
Maharashtra Housing & Area Development Authority

NOTE:

- 1) ALL DIMENSIONS ARE IN M.
- 2) SCALE USE
a) FLOOR PLAN = 1:100
b) LOCATION PLAN = 1:4500
- 3) THE PLANS ARE PROPOSED AS PER PROVISION OF DCPR 2034 AND AS PER THE PROVIDING REGULATION AND CIRCULAR ISSUED BY MCGM AND MHADA TIME TO TIME.
- 4) GUIDELINES ISSUED ECODS FOLLOWS
- 5) THE ARITHMETIC CALCULATION CHECK BY ME AND FOUND CORRECT.

DESCRIPTION OF PROPOSAL & PROPERTY

PROPOSED REDEVELOPMENT AT PLOT BEARING
BUILDING NO.13, CTS NO.352(P1), TACORE NAGAR MHADA LAYOUT,
WIKROLI (EAST), MUMBAI - 400063

NAME & SIGN OF OWNER

PUSHPAMAJALI CO-OP HSG. SOC. C.A. TO OWNER, M/S
SHREE DHAM DEVELOPER

NAME & SIGN OF ARCHITECT

AR. RITESH THAKUR
CA/2017/81674

DRW. NO. B-11 DANDA WHARF APT. V.N. PURAY MARU, SION (CHANDRABATTI)
MUMBAI-400022
E-mail ID: ar.riteshthakur@gmail.com

SCALE: AS MENTIONED JOB NO.:
DRAWN: CHECKED: