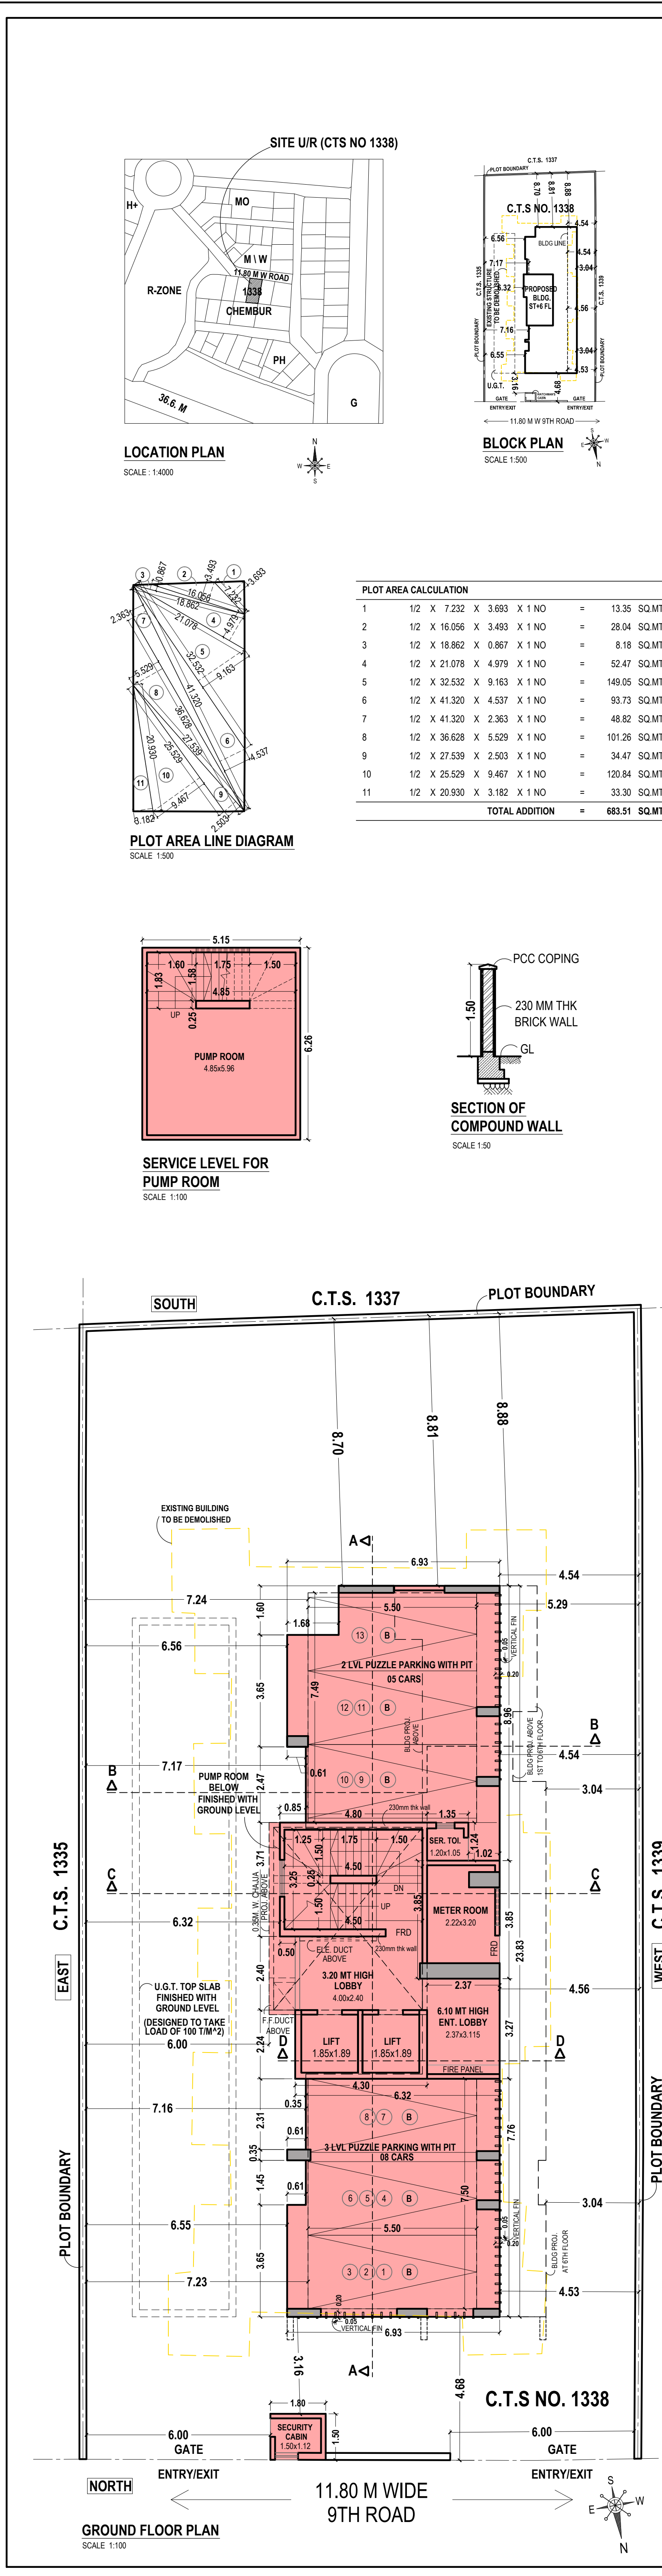


CONTENTS OF SHEET.
ELEVATIONS

DATE AND STAMP OF RECEIPT OF PLANS.

DATE AND STAMP OF APPROVAL OF PLANS.

APPROVED SUBJECT TO THE CONDITIONS MENTIONED
IN THIS OFFICE LETTER NO. CHE/ES/5044/MW/337 (NEW)

VINOD
LAXMA
N DIXIT

S.E.(B.P.)II

MAHES
H B
SINKAR

A.E.(B.P.)M

DEELIP
PARAS
HARAM
PATIL

E.E.(B.P.)E.S.-I

DESCRIPTION OF PROPOSAL & PROPERTY

PROPOSED REDEVELOPMENT OF THE EXISTING BUILDING
KNOWN AS 'ABHYUDAYA CHS. LTD.', ON PLOT BEARING
C.T.S.NO.1338, 1338/1 TO 4, OF VILLAGE CHEMBUR, AT
CHANDRIKA, PLOT NO. 380, S.S.-III, 9TH ROAD, CHEMBUR
MUMBAI- 400 071.

NAME & SIGN. OF OWNER

SHREE KRISHNA PROPERTIES
C.A. TO OWNER

BHAGWANDAS
GOVIND PATEL

Digitally signed by BHAGWANDAS GOVIND
PATEL
DN: cn=BH, o=Personal, postalCode=400071,
ou=MAHARASHTRA,
serialNumber=400071, email=Bhagandas.Govind.Patel@rediffmail.com,
c=IN
Date: 2019.10.31 20:03:14 +05'30'


DATE	DRG.NO	SCALE	DRAWN BY	CHECKED BY
15-10-19	MD-02	1:100	NAMRATA	SURASHREE

NORTH NAME AND SIGNATURE OF LICENSED SURVEYOR:


UJAS NARSHI
PATEL

MR. UJAS N. PATEL


202, NEELKANTH SADAN, HINGWALA LANE,
GHATKOPAR (EAST), MUMBAI 400 077
TEL.: +91-9967043393

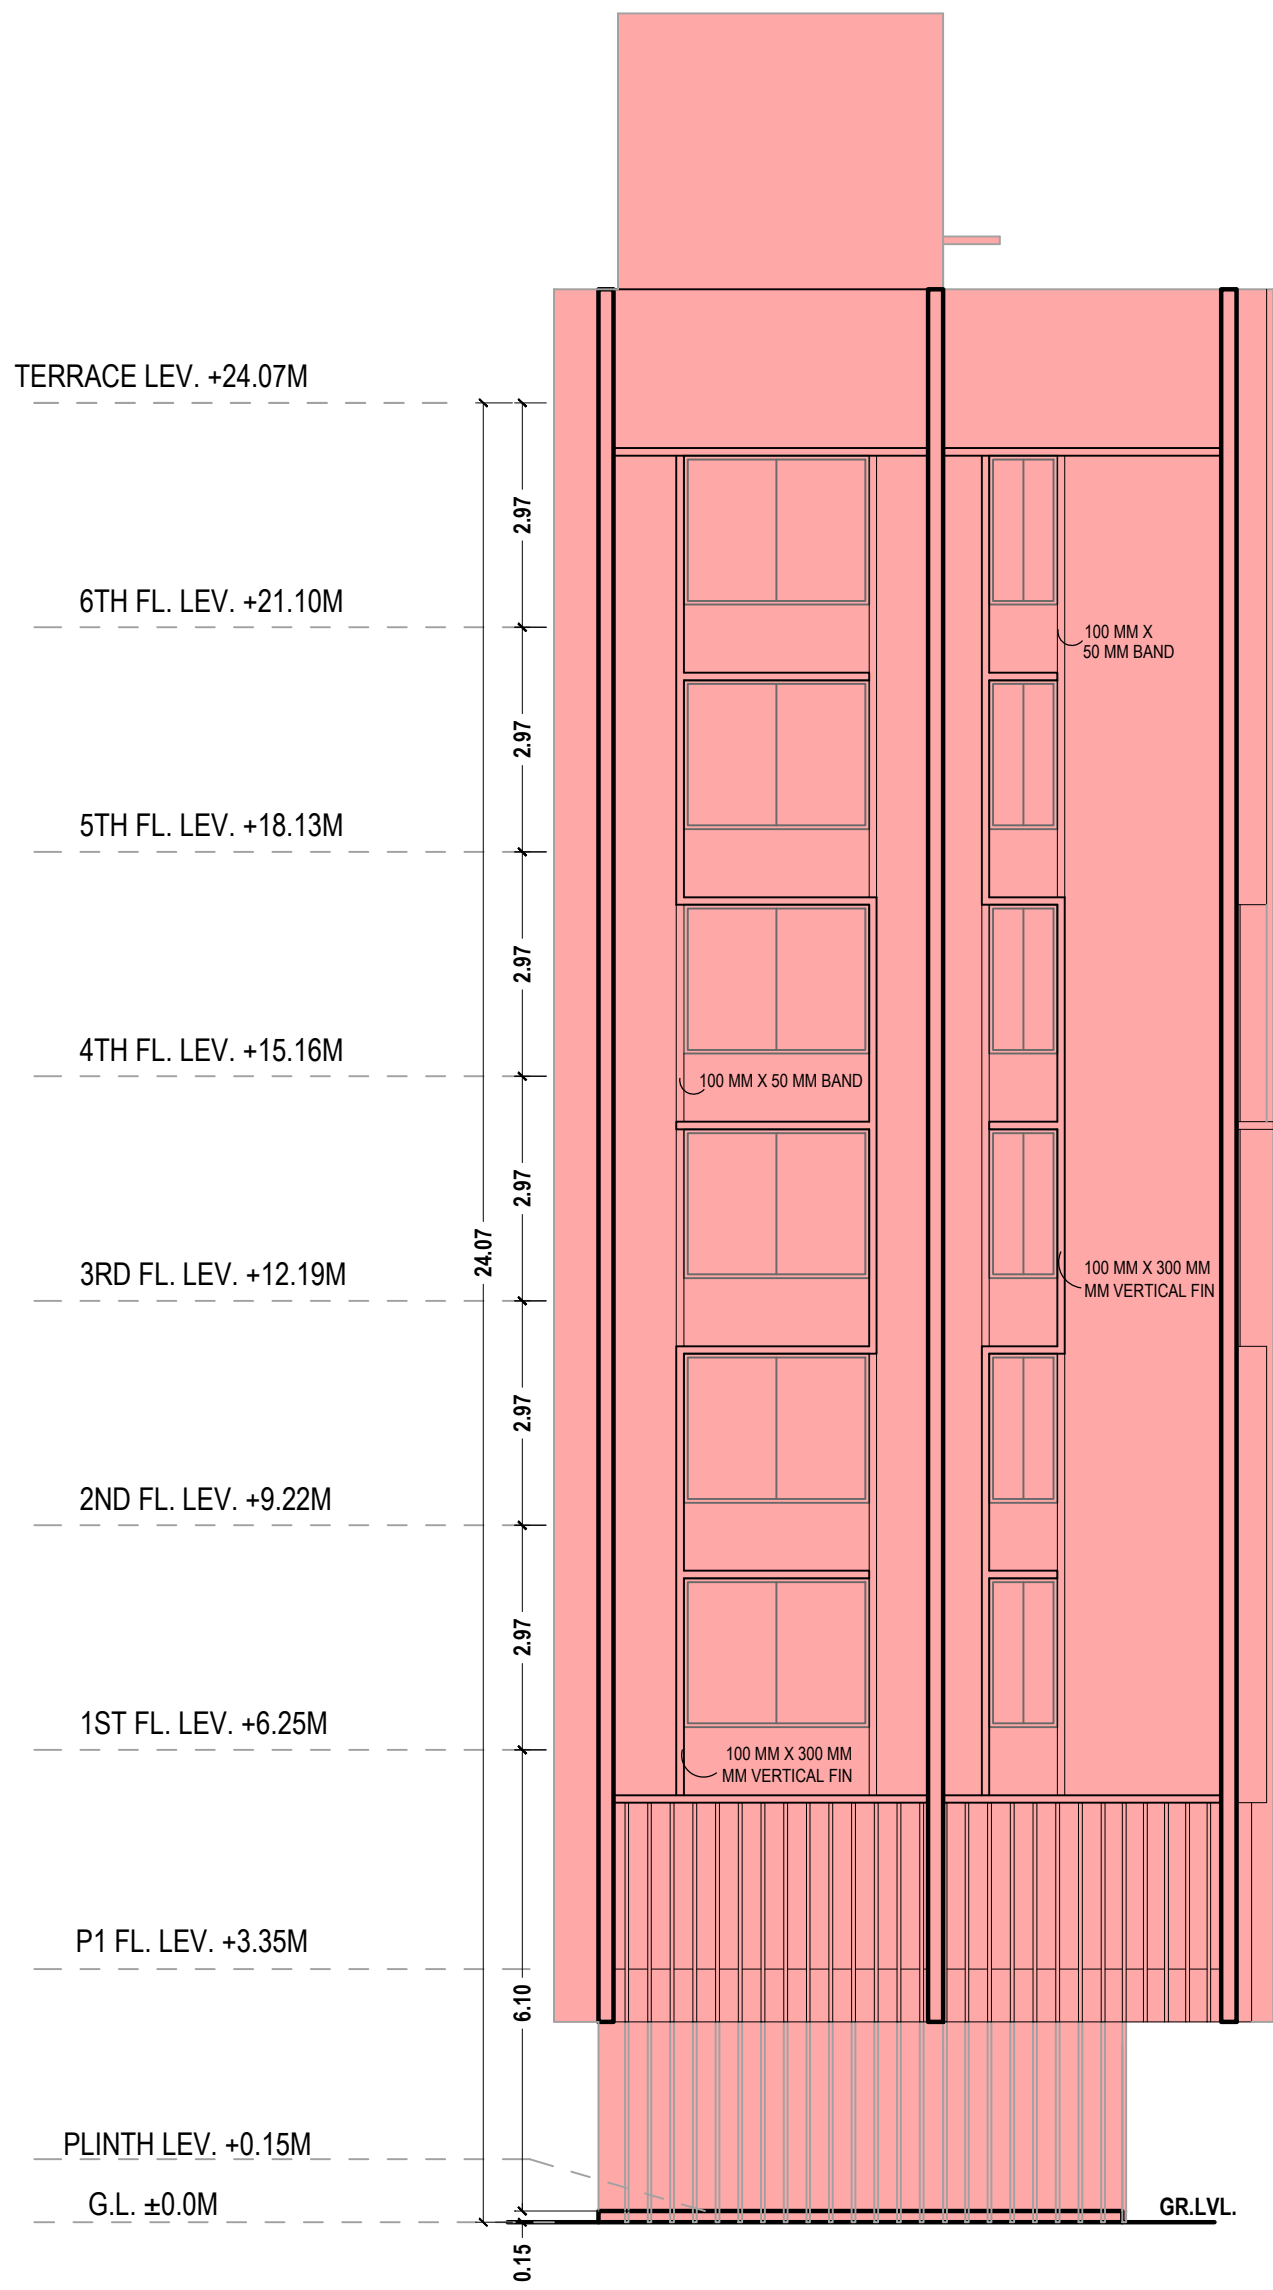


NORTH ELEVATION
SCALE 1:100

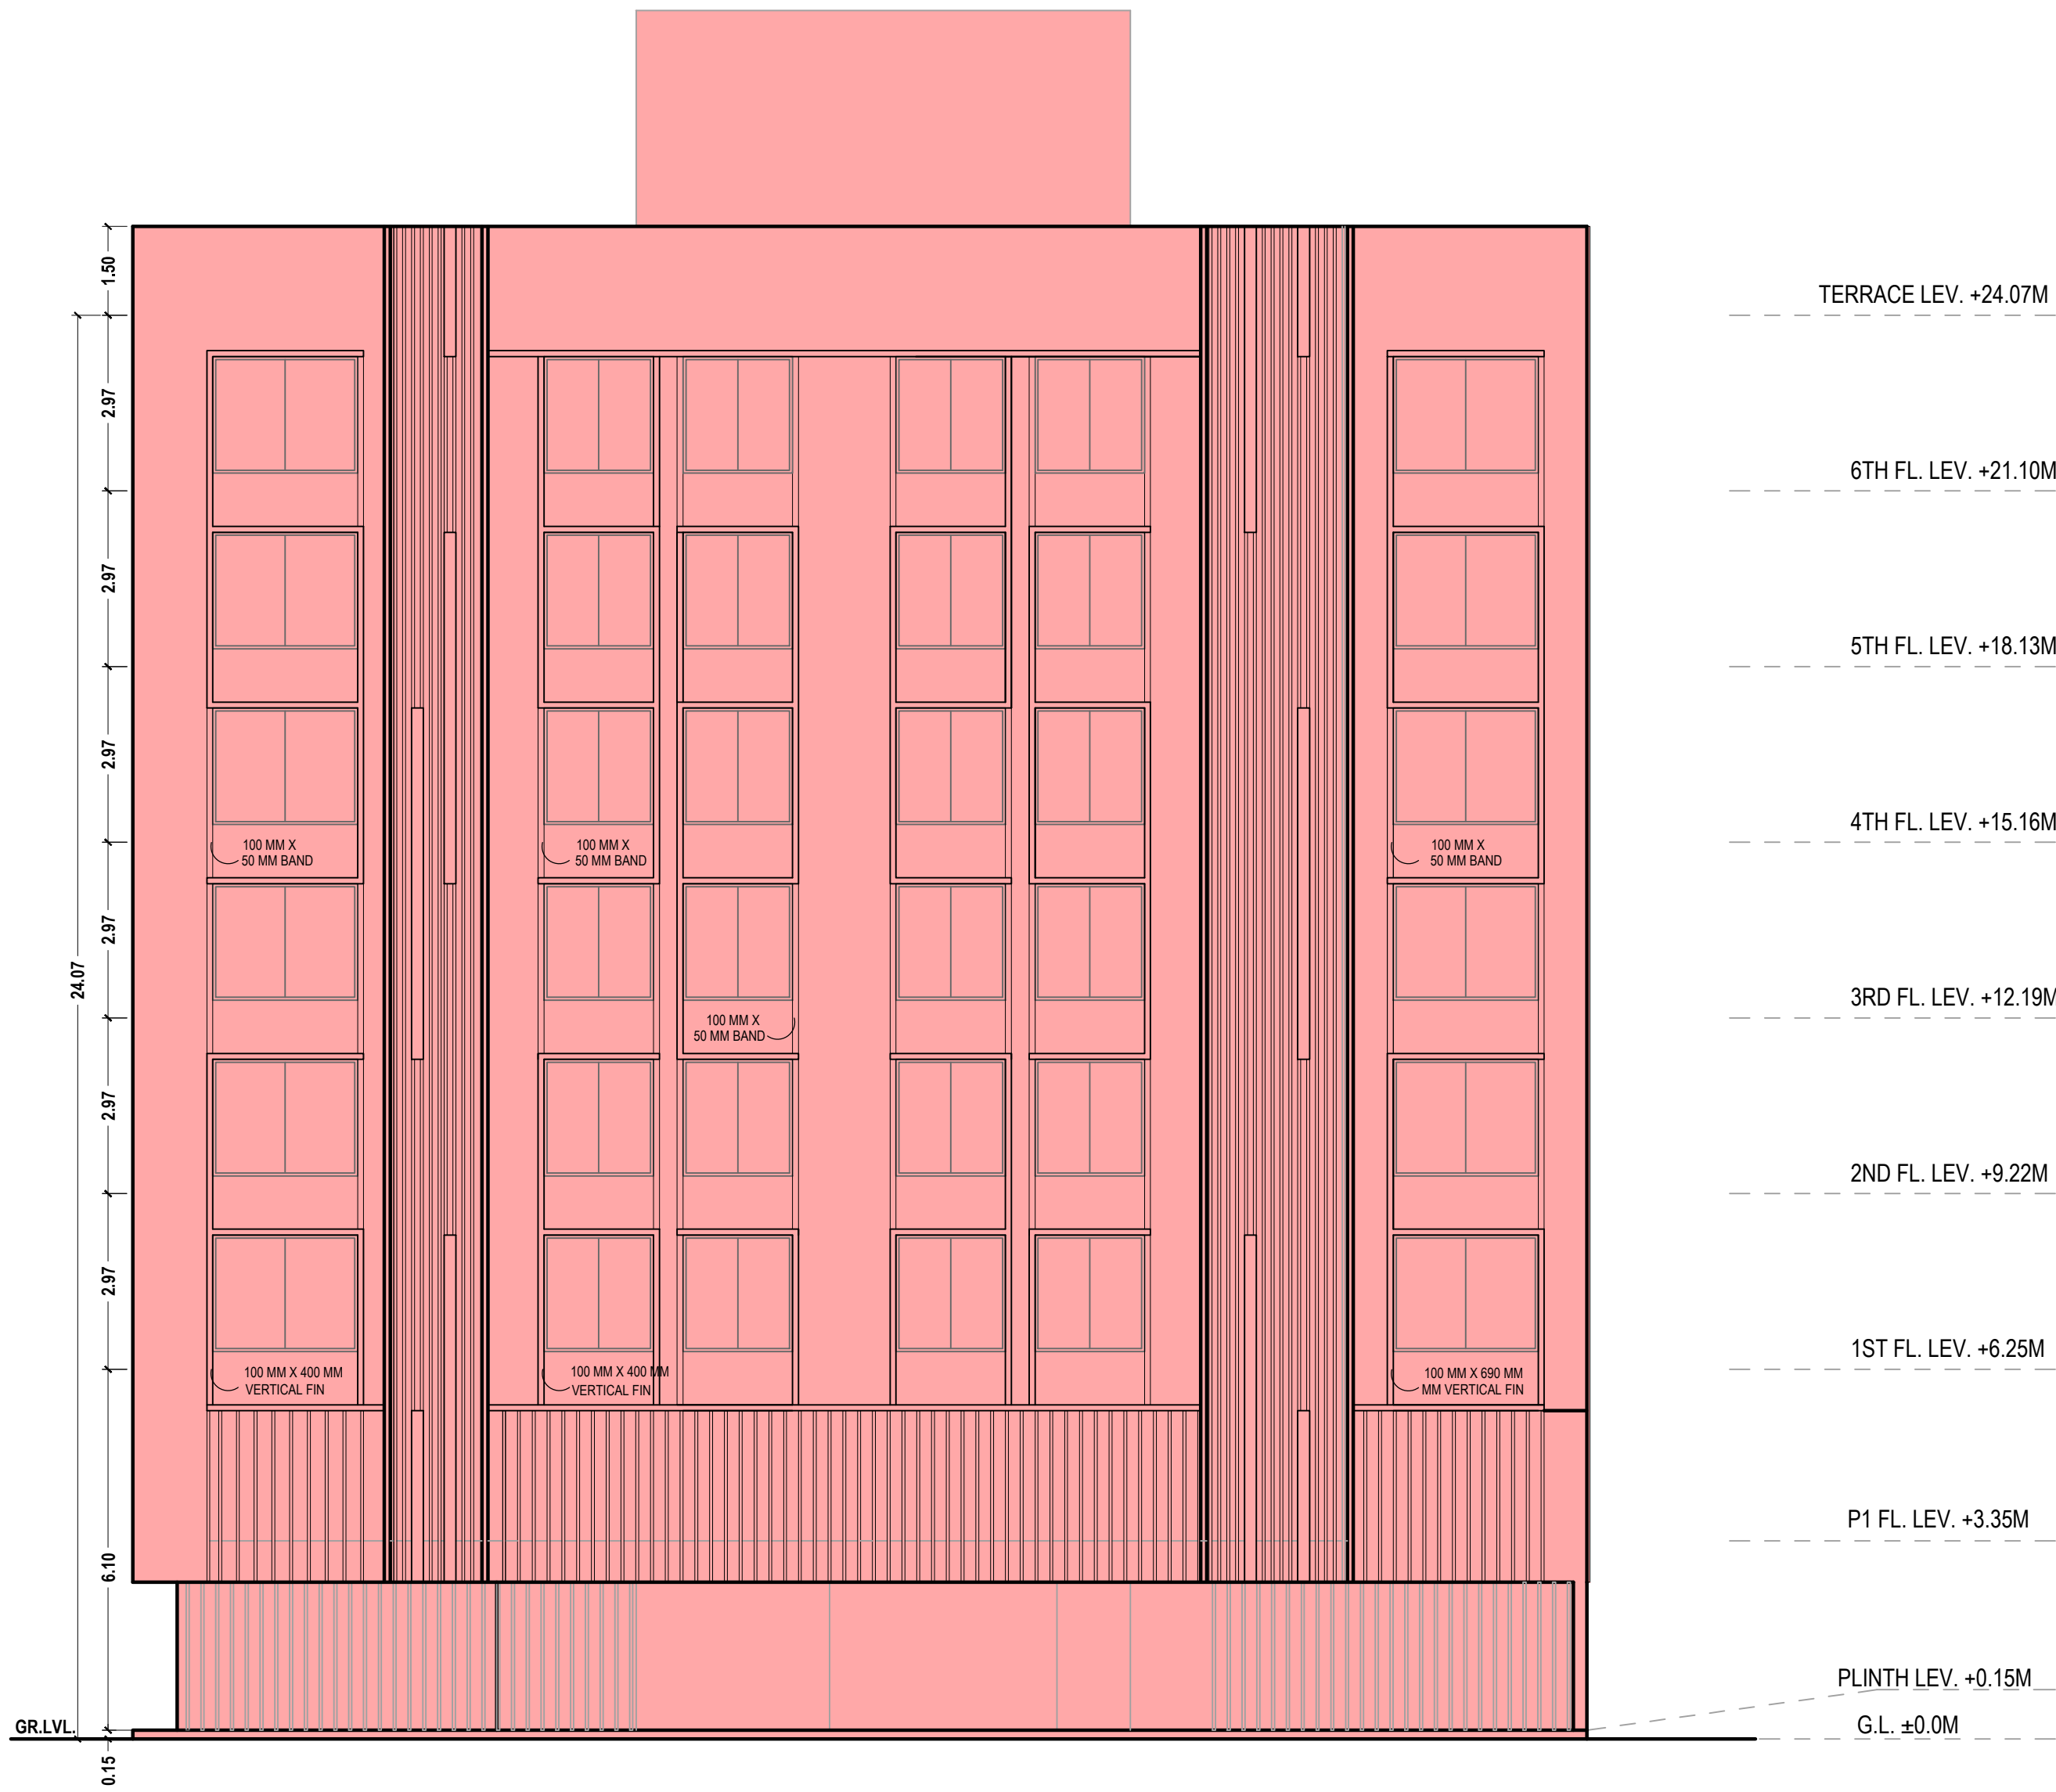

WEST ELEVATION
SCALE 1:100

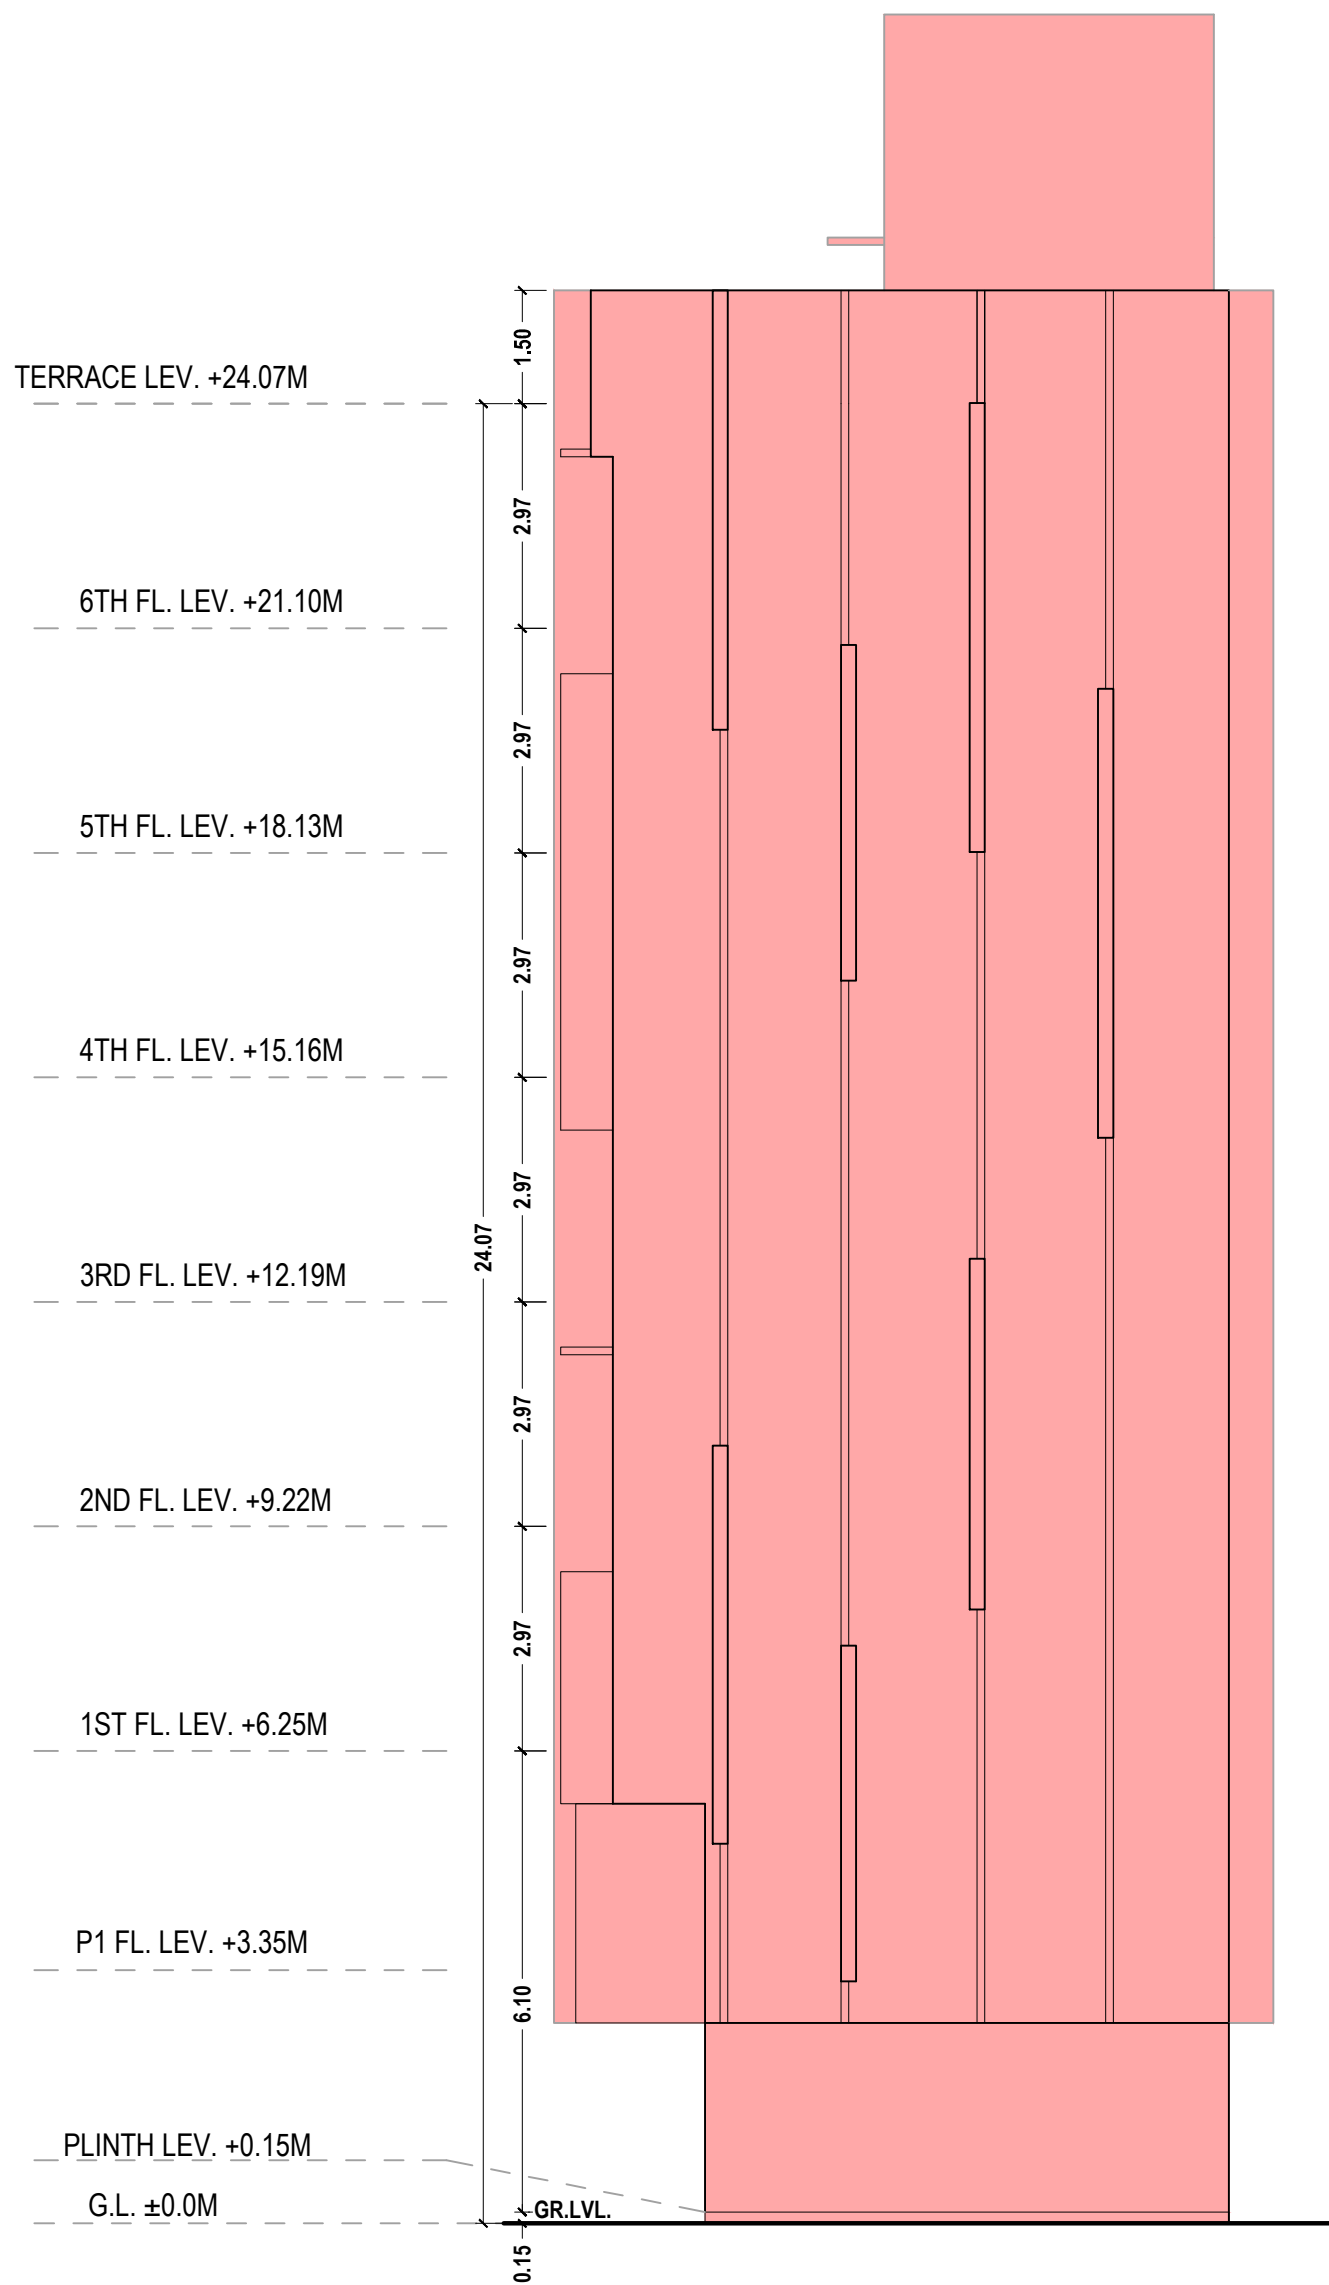

SOUTH ELEVATION
SCALE 1:100

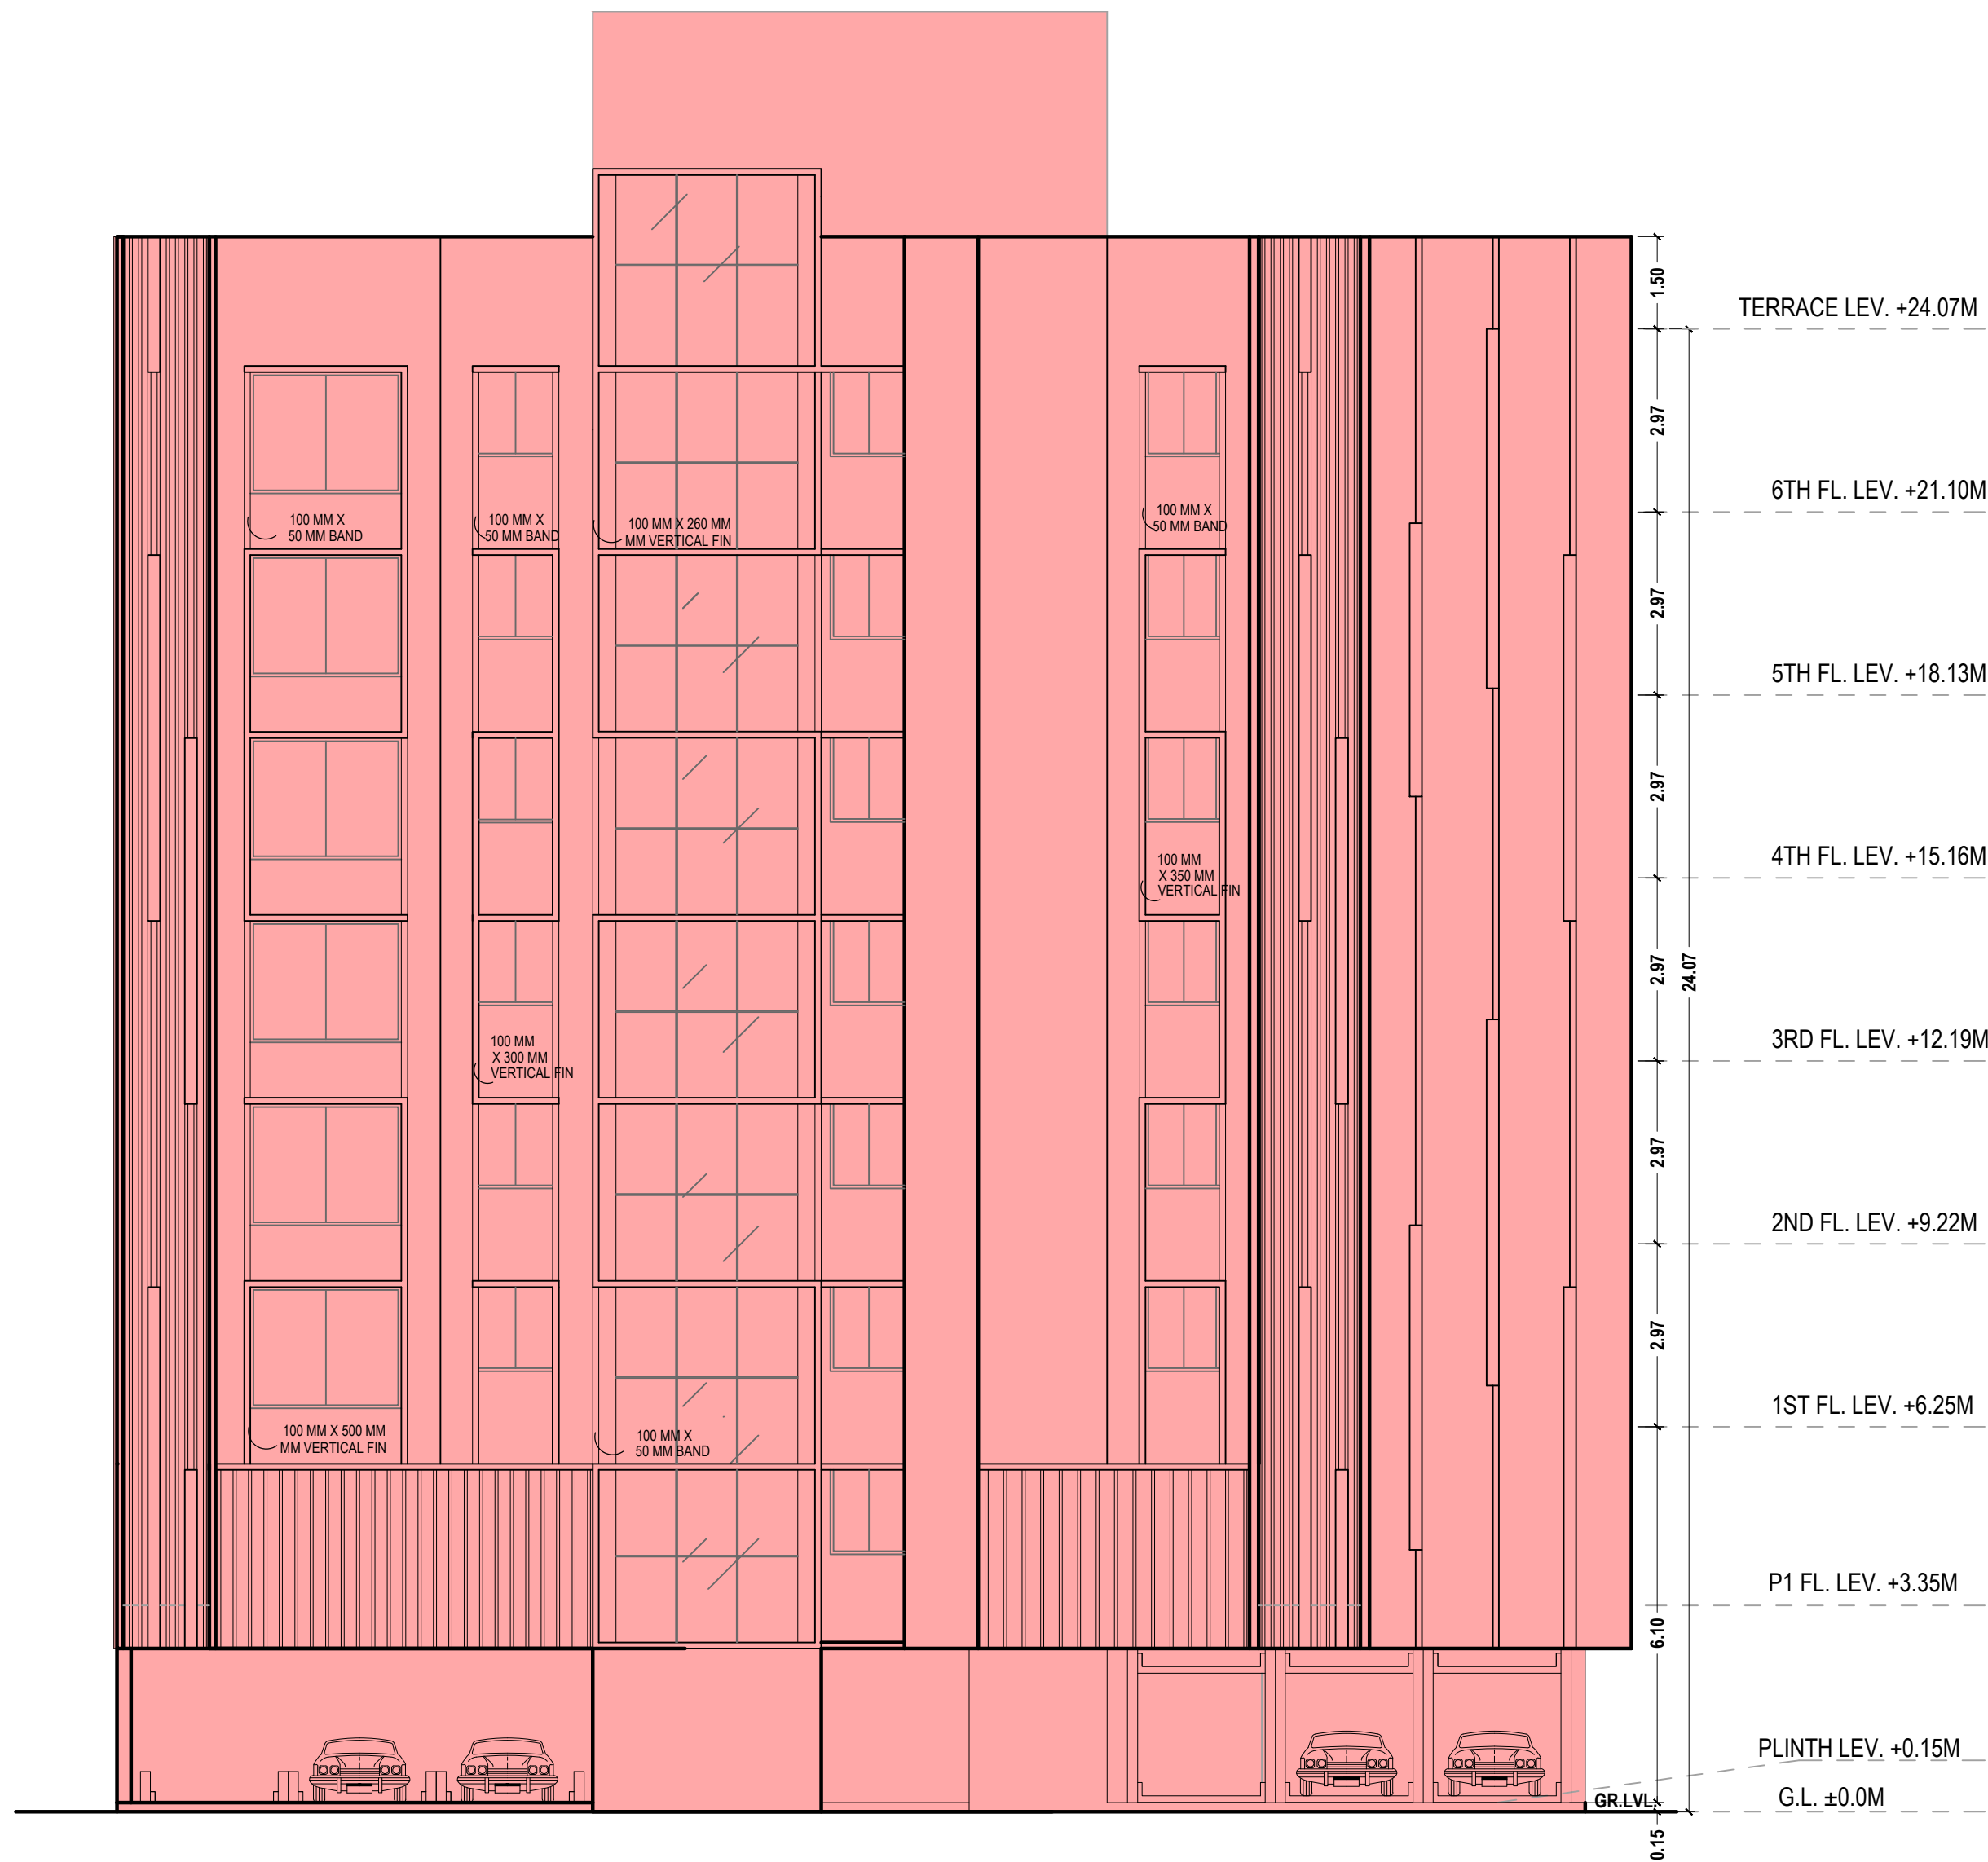

EAST ELEVATION
SCALE 1:100