


(MUNICIPAL) CARPET AREA STATEMENT 2ND TO 5TH FLOOR SALE FLAT NO. 2 A WING

PARTICULARS	SIZES	CARPET AREA
LIVING ROOM	2.40 X 3.40	8.16
DOOR JAM	1.05 X 0.15	0.16
KITCHEN	2.10 X 2.35	4.94
OPENING	0.15 X 0.90	0.14
PASSAGE	1.20 X 0.90	1.08
BATH	1.05 X 1.30	1.37
DOOR JAM	0.75 X 0.15	0.11
W.C.	1.05 X 0.90	0.95
DOOR JAM	0.75 X 0.15	0.11
BED ROOM	2.55 X 2.75	7.01
DOOR JAM	0.15 X 0.90	0.14
CARPET AREA		24.17 SQ.MT.

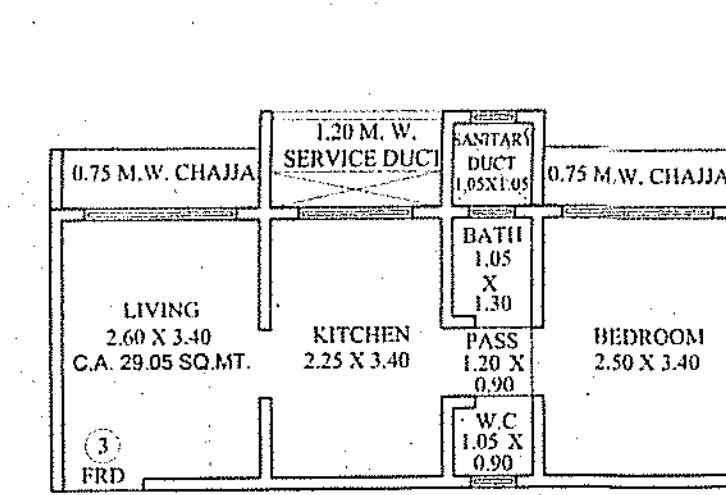

(MUNICIPAL) CARPET AREA STATEMENT 9TH FLOOR SALE FLAT NO. 3 A WING

PARTICULARS	SIZES	CARPET AREA
LIVING ROOM	2.80 X 3.40	9.52
DOOR JAM	1.05 X 0.15	0.16
KITCHEN	2.25 X 3.40	7.65
OPENING	0.15 X 0.90	0.14
PASSAGE	1.20 X 0.90	1.08
BATH	1.05 X 1.30	1.37
DOOR JAM	0.75 X 0.15	0.11
W.C.	1.05 X 0.90	0.95
DOOR JAM	0.75 X 0.15	0.11
BED ROOM	2.50 X 3.40	8.50
DOOR JAM	0.15 X 0.90	0.14
CARPET AREA		29.05 SQ.MT.

(RERA) CARPET AREA STATEMENT FLAT NO. 3 9TH TO 11TH FLOOR (SALE) (A WING)

PARTICULARS	SIZES	CARPET AREA
SALE FLAT 3	1.05 X 3.55	3.73 SQ.MT.
	7.80 X 3.40	26.52 SQ.MT.
CARPET AREA		30.25 SQ.MT.

(MUNICIPAL) CARPET AREA STATEMENT 6TH TO 9TH FLOOR SALE FLAT NO. 2 A WING

PARTICULARS	SIZES	CARPET AREA
LIVING ROOM	2.40 X 3.40	8.16
DOOR JAM	1.05 X 0.15	0.16
KITCHEN	2.10 X 2.35	4.94
OPENING	0.15 X 0.90	0.14
PASSAGE	1.20 X 0.90	1.08
BATH	1.05 X 1.30	1.37
DOOR JAM	0.75 X 0.15	0.11
W.C.	1.05 X 0.90	0.95
DOOR JAM	0.75 X 0.15	0.11
BED ROOM	2.55 X 2.75	7.01
DOOR JAM	0.15 X 0.90	0.14
CARPET AREA		25.43 SQ.MT.

(RERA) CARPET AREA STATEMENT FLAT NO. 2 6TH TO 9TH FLOOR (SALE) (A WING)

PARTICULARS	SIZES	CARPET AREA
SALE FLAT 2	1.05 X 3.55	3.73 SQ.MT.
	2.55 X 3.40	8.67 SQ.MT.
	1.20 X 2.35	2.82 SQ.MT.
	1.05 X 3.40	3.57 SQ.MT.
	2.70 X 2.75	7.43 SQ.MT.
CARPET AREA		26.22 SQ.MT.

(RERA) CARPET AREA STATEMENT FLAT NO. 3 2ND TO 4TH FLOOR (SALE) (A WING)

PARTICULARS	SIZES	CARPET AREA
SALE FLAT 3	1.05 X 3.55	3.73 SQ.MT.
	1.35 X 3.40	4.59 SQ.MT.
	2.40 X 2.35	5.64 SQ.MT.
	1.55 X 3.40	5.27 SQ.MT.
	2.55 X 2.50	6.38 SQ.MT.
	3.70 X 3.40	12.68 SQ.MT.
CARPET AREA		27.96 SQ.MT.

(MUNICIPAL) CARPET AREA STATEMENT 2ND TO 7TH FLOOR SALE FLAT NO. 3 A WING


PARTICULARS	SIZES	CARPET AREA
LIVING ROOM	2.80 X 3.40	9.52
DOOR JAM	1.05 X 0.15	0.16
KITCHEN	2.25 X 2.50	5.63
OPENING	0.15 X 0.90	0.14
PASSAGE	1.20 X 0.90	1.08
BATH	1.05 X 1.30	1.37
DOOR JAM	0.75 X 0.15	0.11
W.C.	1.05 X 0.90	0.95
DOOR JAM	0.75 X 0.15	0.11
BED ROOM	2.50 X 3.40	8.50
DOOR JAM	0.15 X 0.90	0.14
CARPET AREA		27.03 SQ.MT.

(RERA) CARPET AREA STATEMENT FLAT NO. 2 2ND TO 5TH FLOOR (SALE) (A WING)

PARTICULARS	SIZES	CARPET AREA
SALE FLAT 2	1.05 X 3.55	3.73 SQ.MT.
	1.35 X 3.40	4.59 SQ.MT.
	2.40 X 2.35	5.64 SQ.MT.
	1.55 X 3.40	5.27 SQ.MT.
	2.70 X 2.75	7.43 SQ.MT.
CARPET AREA		24.96 SQ.MT.




(RERA) CARPET AREA STATEMENT FLAT NO. 1 TYPICAL FLOOR (SALE)

PARTICULARS	SIZES	CARPET AREA
SALE FLAT 1	1.05 X 4.60	5.04 SQ.MT.
	4.05 X 1.25	5.06 SQ.MT.
	9.00 X 3.40	30.60 SQ.MT.
	2.00 X 1.25	2.50 SQ.MT.
	2.65 X 0.40	1.06 SQ.MT.
CARPET AREA		47.32 SQ.MT.

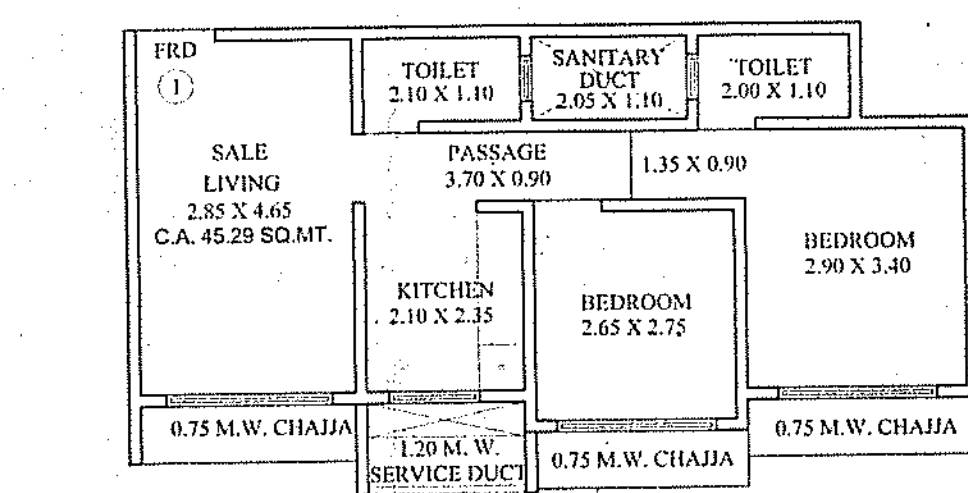

(MUNICIPAL) CARPET AREA STATEMENT TYPICAL FLOOR SALE FLAT NO. 1

PARTICULARS	SIZES	CARPET AREA
LIVING ROOM	2.85 X 4.65	13.25
DOOR JAM	1.05 X 0.15	0.16
PASSAGE	3.70 X 0.90	3.33
TOILET	2.10 X 1.10	2.31
DOOR JAM	0.75 X 0.15	0.11
KITCHEN	2.10 X 2.35	4.94
OPENING	1.50 X 0.15	0.23
BED ROOM	2.65 X 2.75	7.29
DOOR JAM	0.90 X 0.15	0.14
BED ROOM	2.90 X 3.40	9.86
DOOR JAM	0.35 X 0.60	0.21
TOILET	2.00 X 1.10	2.20
DOOR JAM	0.75 X 0.15	0.11
CARPET AREA		45.29 SQ.MT.

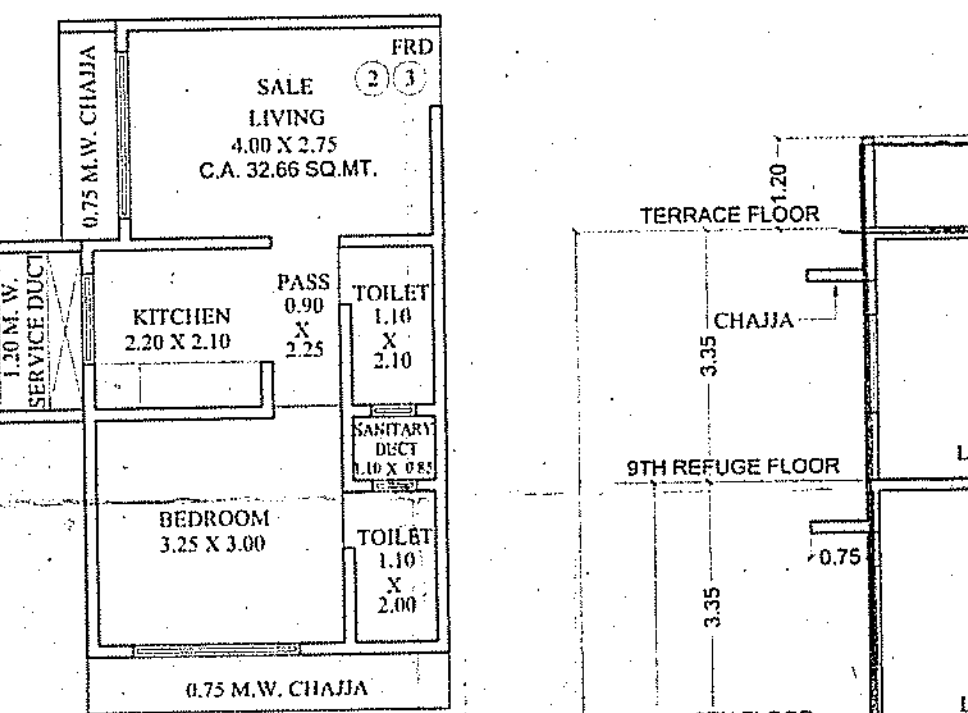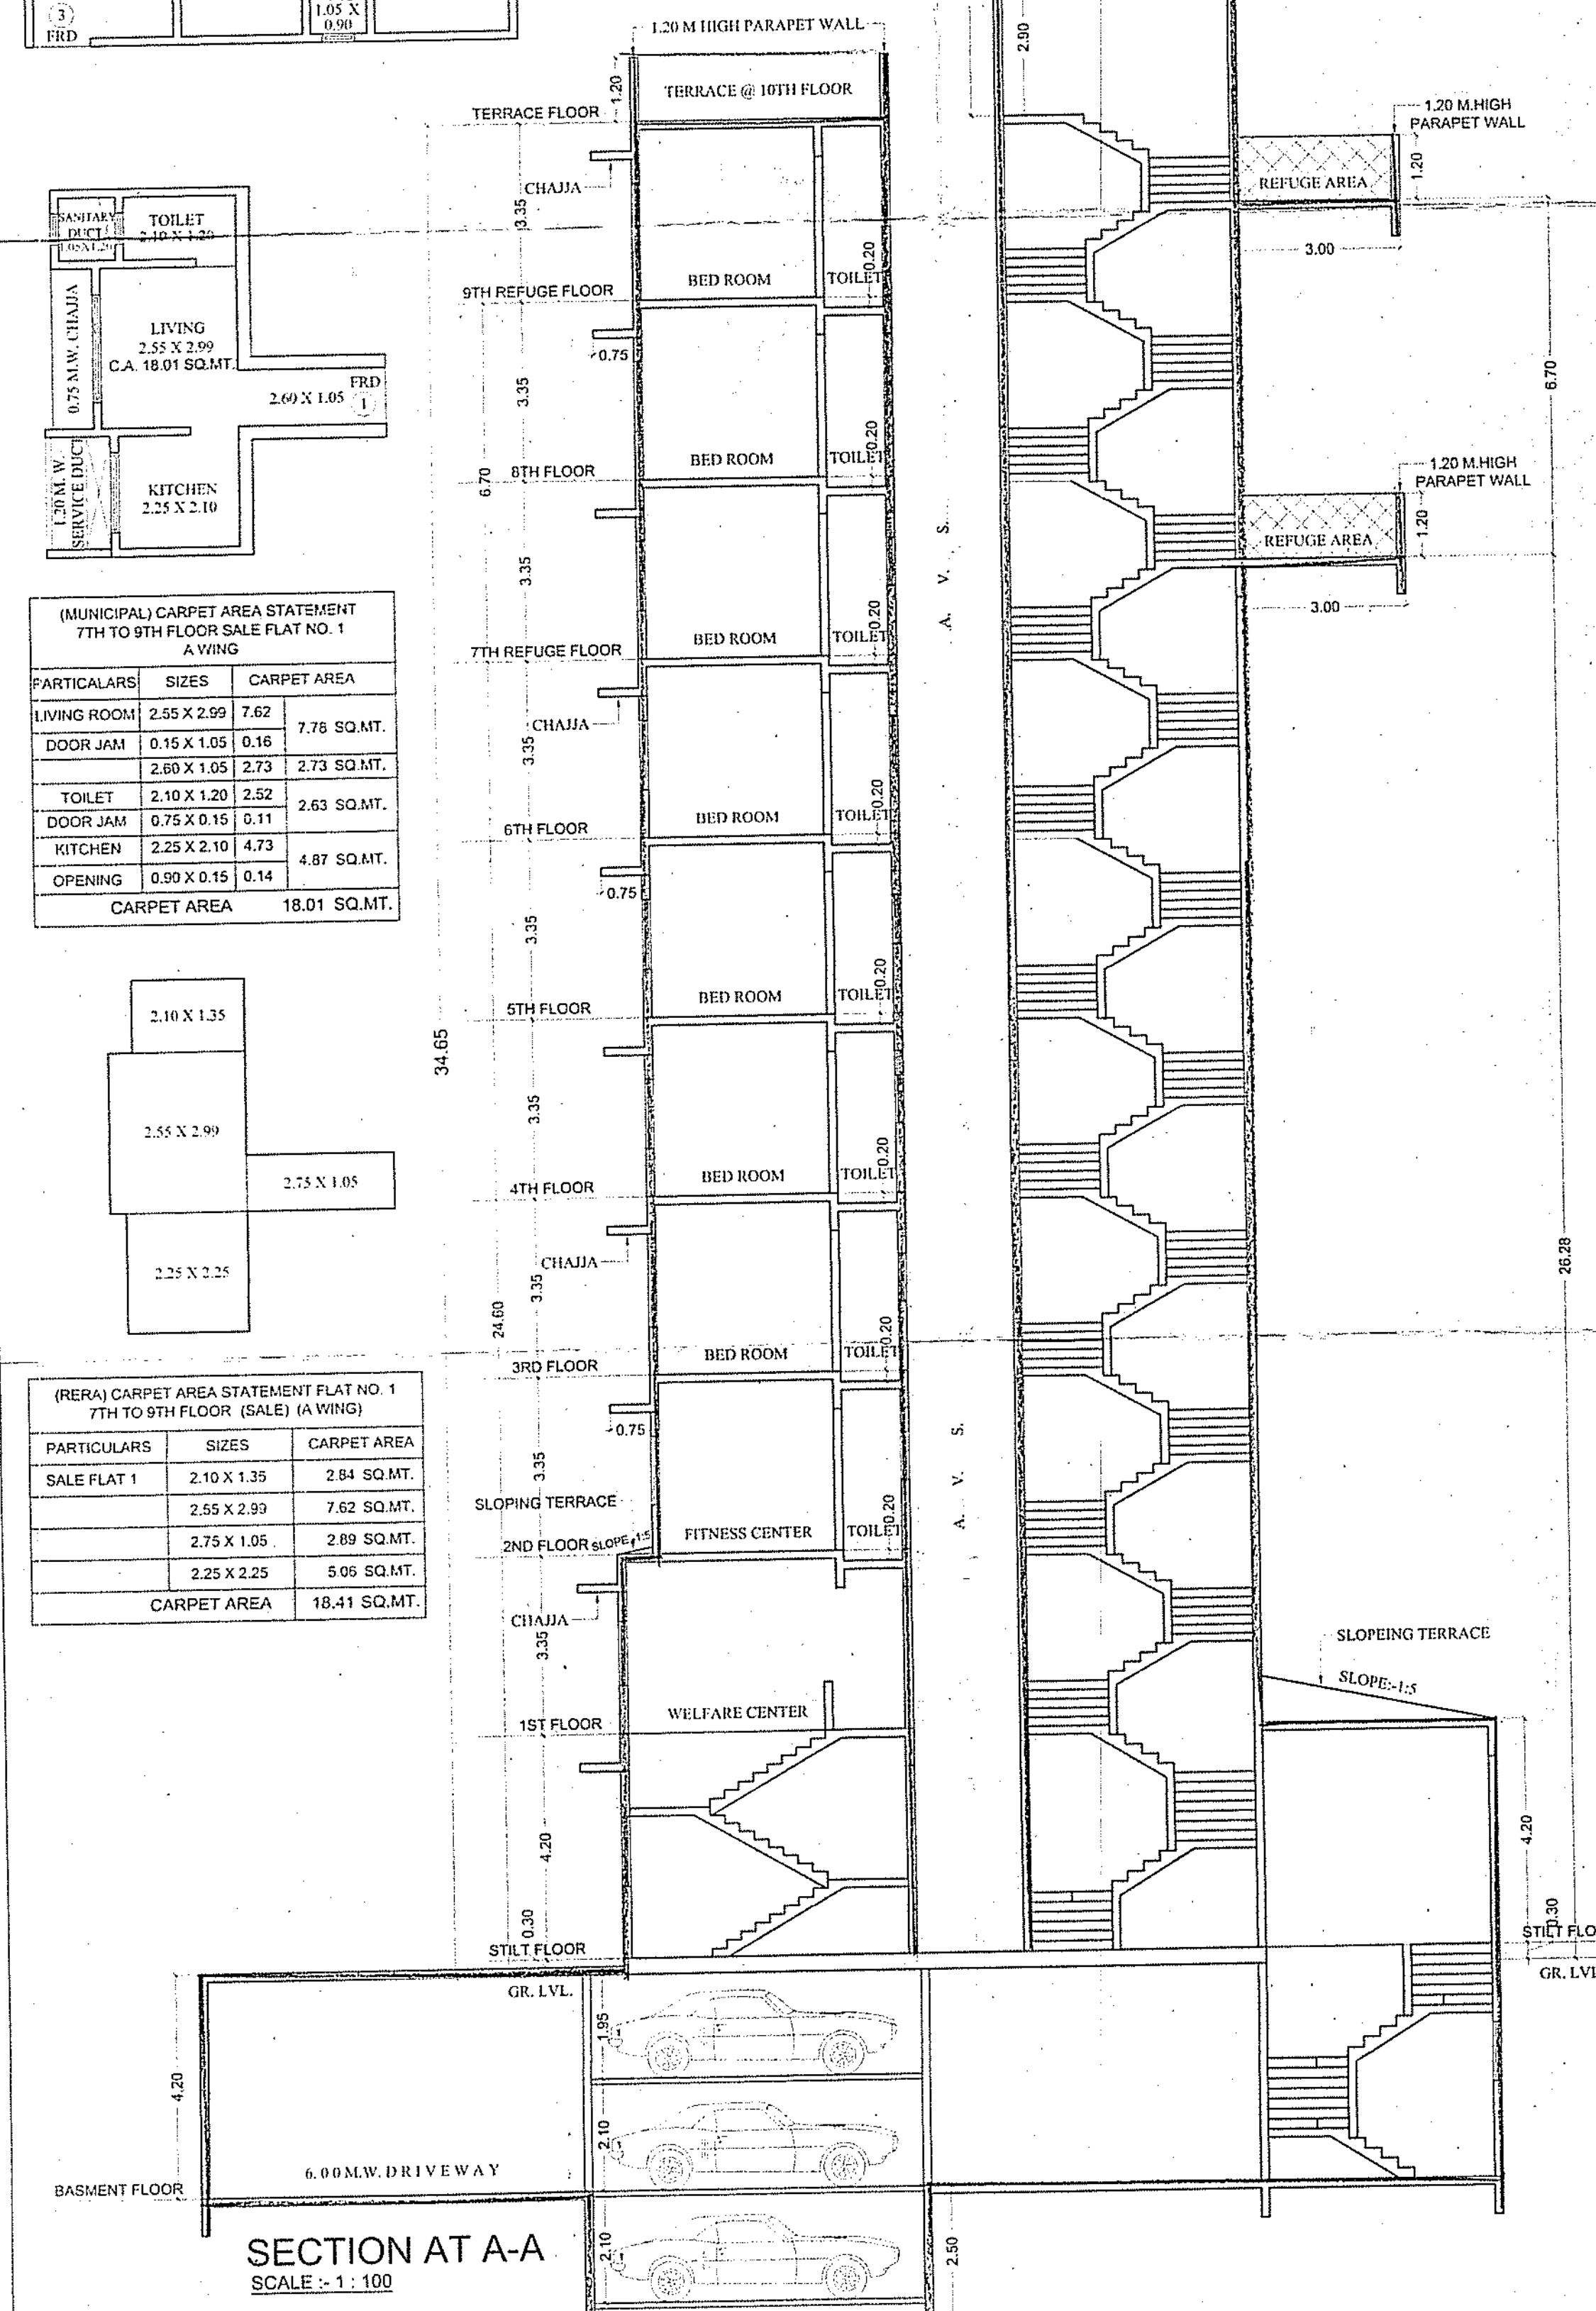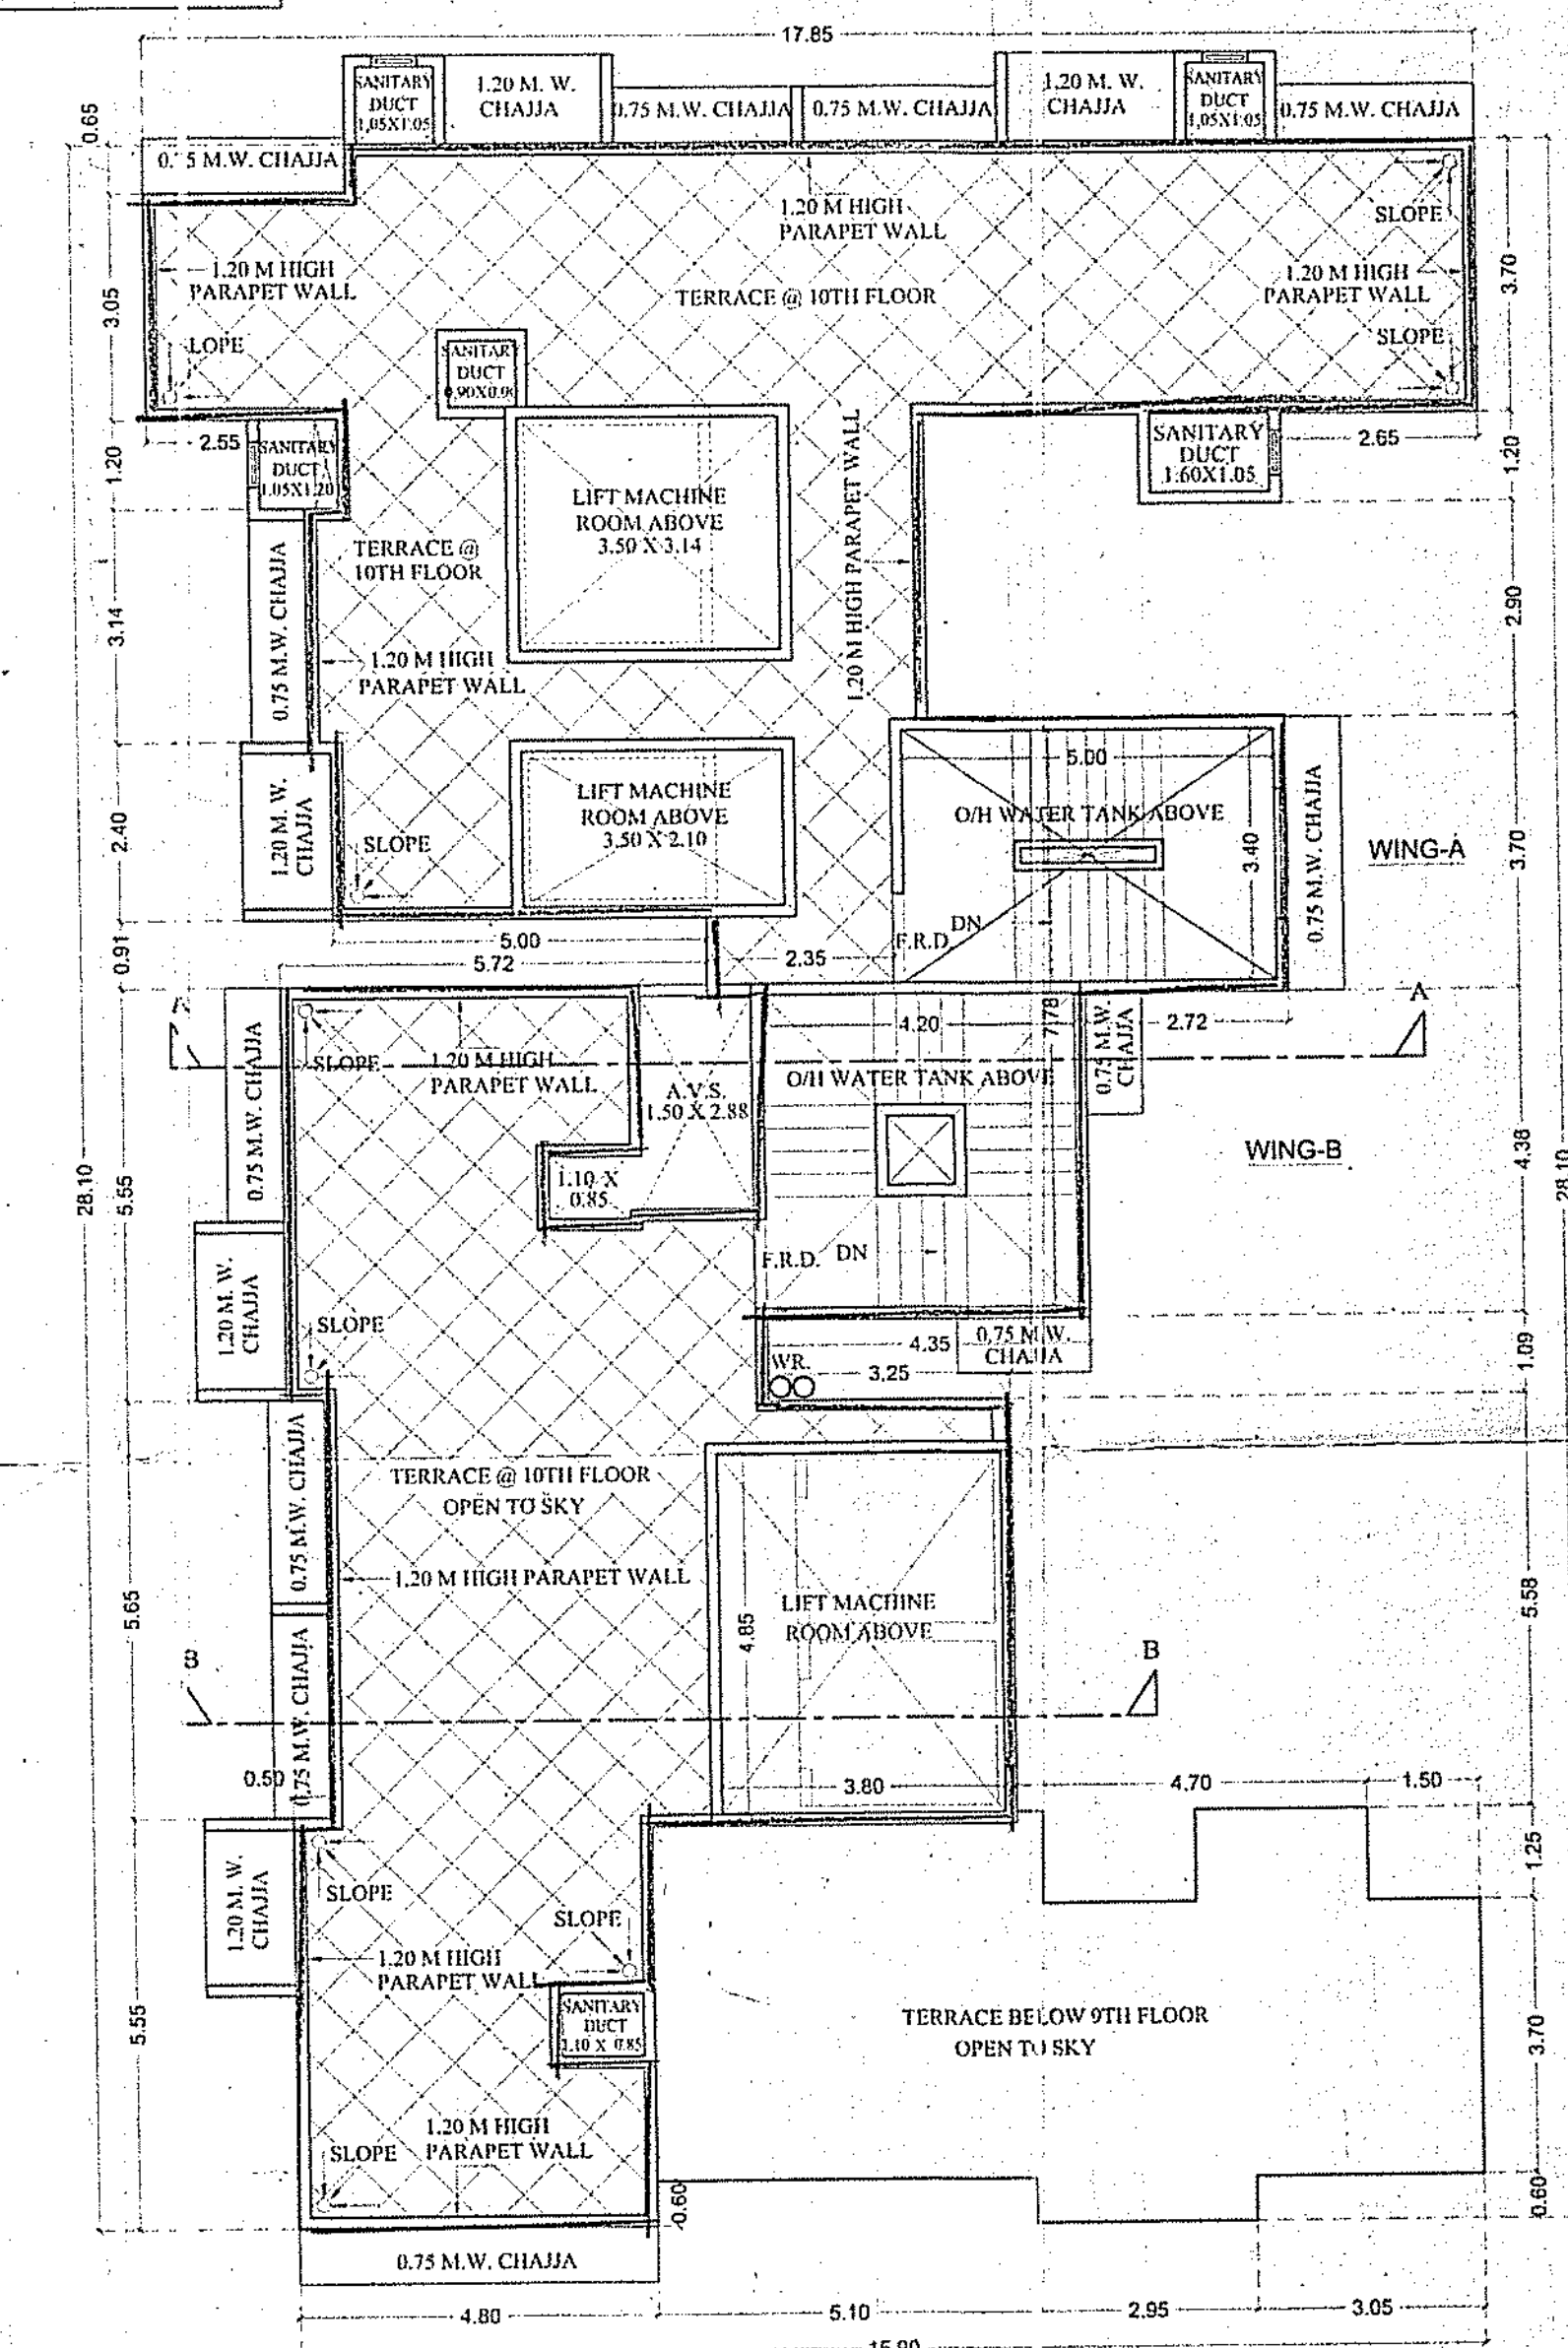


(MUNICIPAL) CARPET AREA STATEMENT TYPICAL FLOOR SALE FLAT NO. 2, 3

PARTICULARS	SIZES	CARPET AREA
LIVING ROOM	4.00 X 2.75	11.00
DOOR JAM	1.05 X 0.15	0.16
PASSAGE	0.90 X 2.25	2.03
TOILET	1.10 X 2.10	2.31
DOOR JAM	0.15 X 0.75	0.11
KITCHEN	2.20 X 2.10	4.62
OPENING	0.15 X 1.50	0.23
BED ROOM	3.25 X 3.00	9.75
DOOR JAM	0.80 X 0.15	0.14
DOOR JAM	1.10 X 2.00	2.20
DOOR JAM	0.15 X 0.75	0.11
CARPET AREA		32.66 SQ.MT.

(RERA) CARPET AREA STATEMENT FLAT NO. 2, 3 TYPICAL FLOOR (SALE)

PARTICULARS	SIZES	CARPET AREA
SALE FLAT 2,3	4.15 X 1.05	4.36 SQ.MT.
	4.00 X 1.85	7.40 SQ.MT.
	4.50 X 2.10	9.45 SQ.MT.
	3.25 X 1.15	3.74 SQ.MT.
	4.50 X 2.00	9.00 SQ.MT.
CARPET AREA		33.95 SQ.MT.

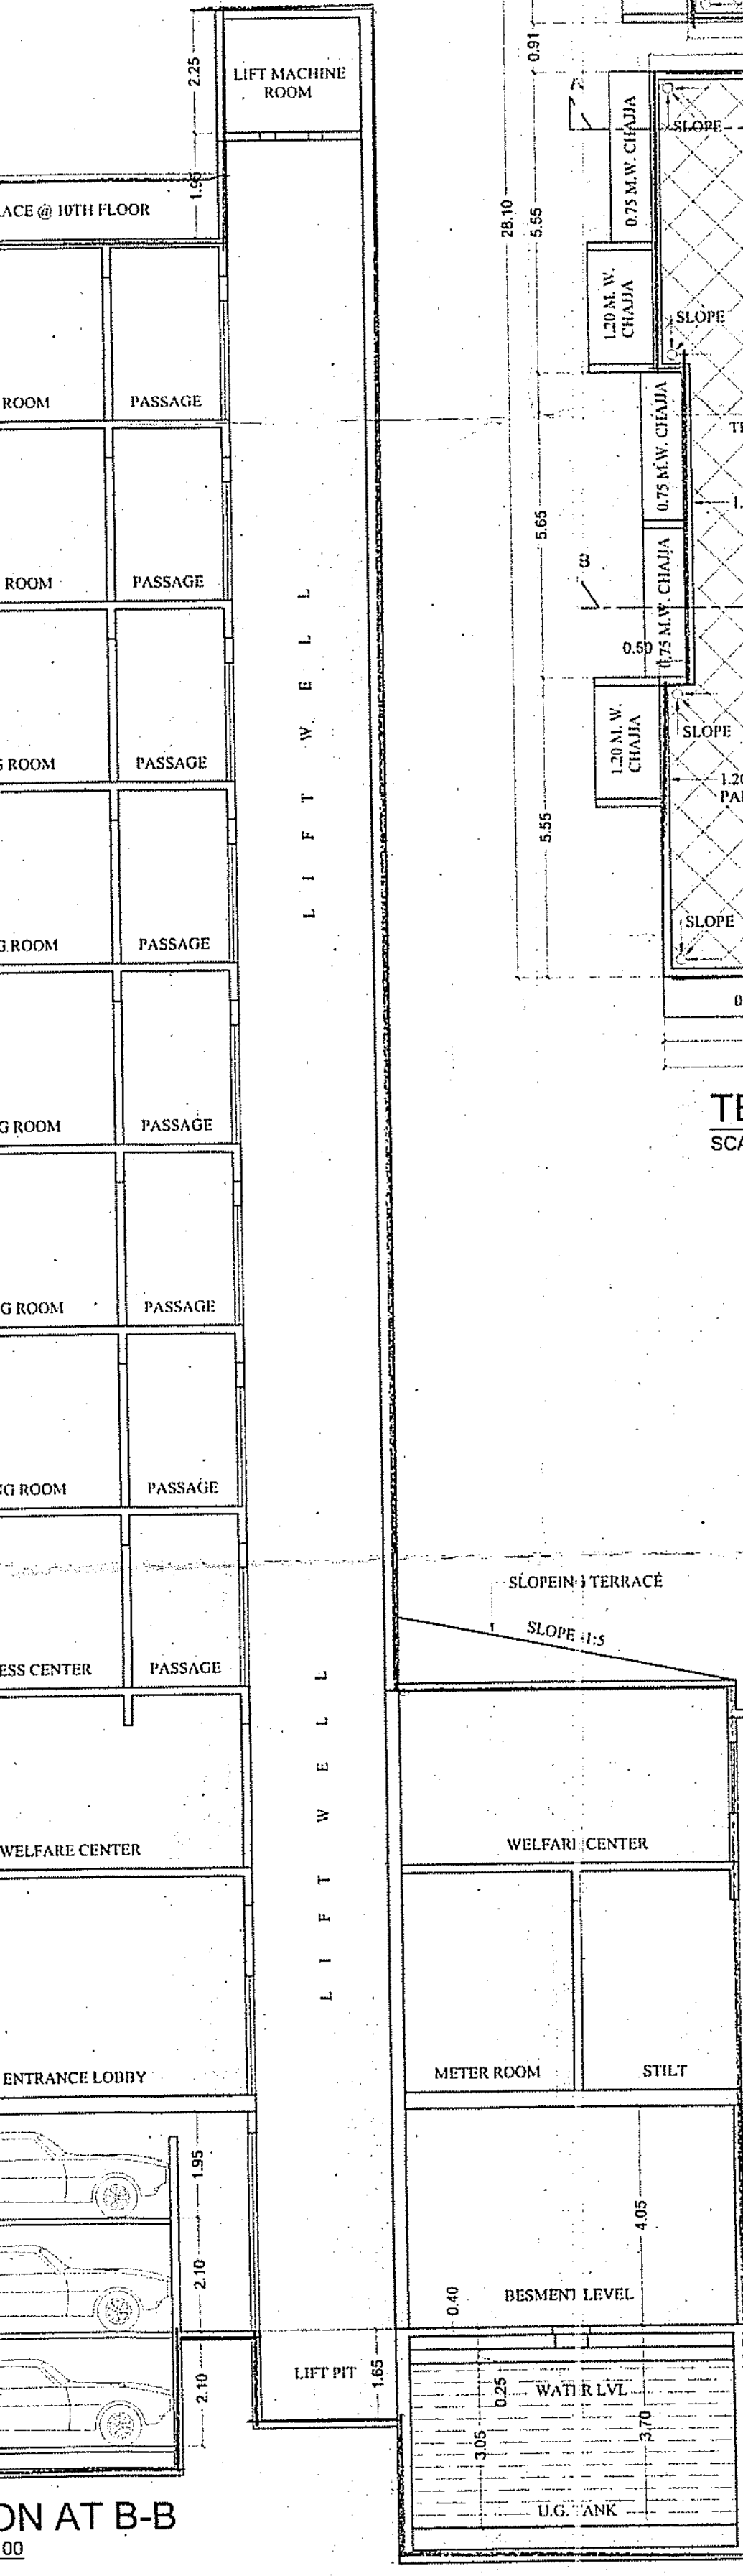

PROFORMA- B
CONTENT OF SHEET

SECTION A - A, B - B, TYPICAL FLAT CARPET AREA STATEMENT, TERRACE FLOOR PLAN.

STAMP OF APPROVAL OF PLANS

Approved Subject to the condition Mentioned in this office permission.
Letter no: SRA/ENG/17377010/12010826/17
Dt. 05 SEP 2018
Executive Engineer
Slum Rehabilitation Authority

REVISION	DESCRIPTION	DATE	SIGNATURE

CERTIFICATE OF AREA

CERTIFIED THAT THE PLOT UNDER REFERENCE WAS SURVEYED BY ME AND THE DIMENSIONS OF SIDES, ETC. OF PLOT STATED ON PLAN ARE AS MEASURED ON SITE AND THE AREA SO WORKED OUT TALLIES WITH THE AREA STATED IN DOCUMENTS OWNERSHIP.

SIGNATURE OF LICENSED ARCHITECT/ENGINEER/ STRUCTURAL ENGINEER/ SUPERVISOR

DESCRIPTION OF PROPOSAL & PROPERTY

PROPOSED S.R. SCHEME ON PLOT BEARING C. T. S. NO. 148, 149, 149/1 OF VILLAGE KANJUR, JANGAL MANGAL ROAD, BHANDUP (W), TALUKA: KURLA, MUMBAI-400 078.

FOR MANAV SRA CHS LTD.

NAME & SIGN. OF OWNER
For BEAUTY GANRAJ CONSTRUCTION LLP
BEAUTY GANRAJ CONSTRUCTION LLP

DRG. NO. 00
DRN BY
CHK BY
DATED
SCALE AS SHOWN

ARCHITECT AND INT. DESIGNER
202, ODYSSEY IT PARK, ROAD NO. 9
NEAR OLD PASSPORT OFFICE LANE.
WAGLE ESTATE, THANE (W)