

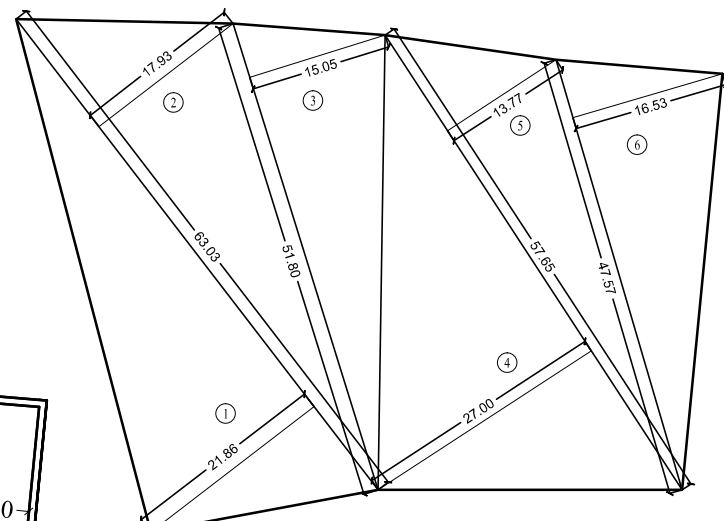


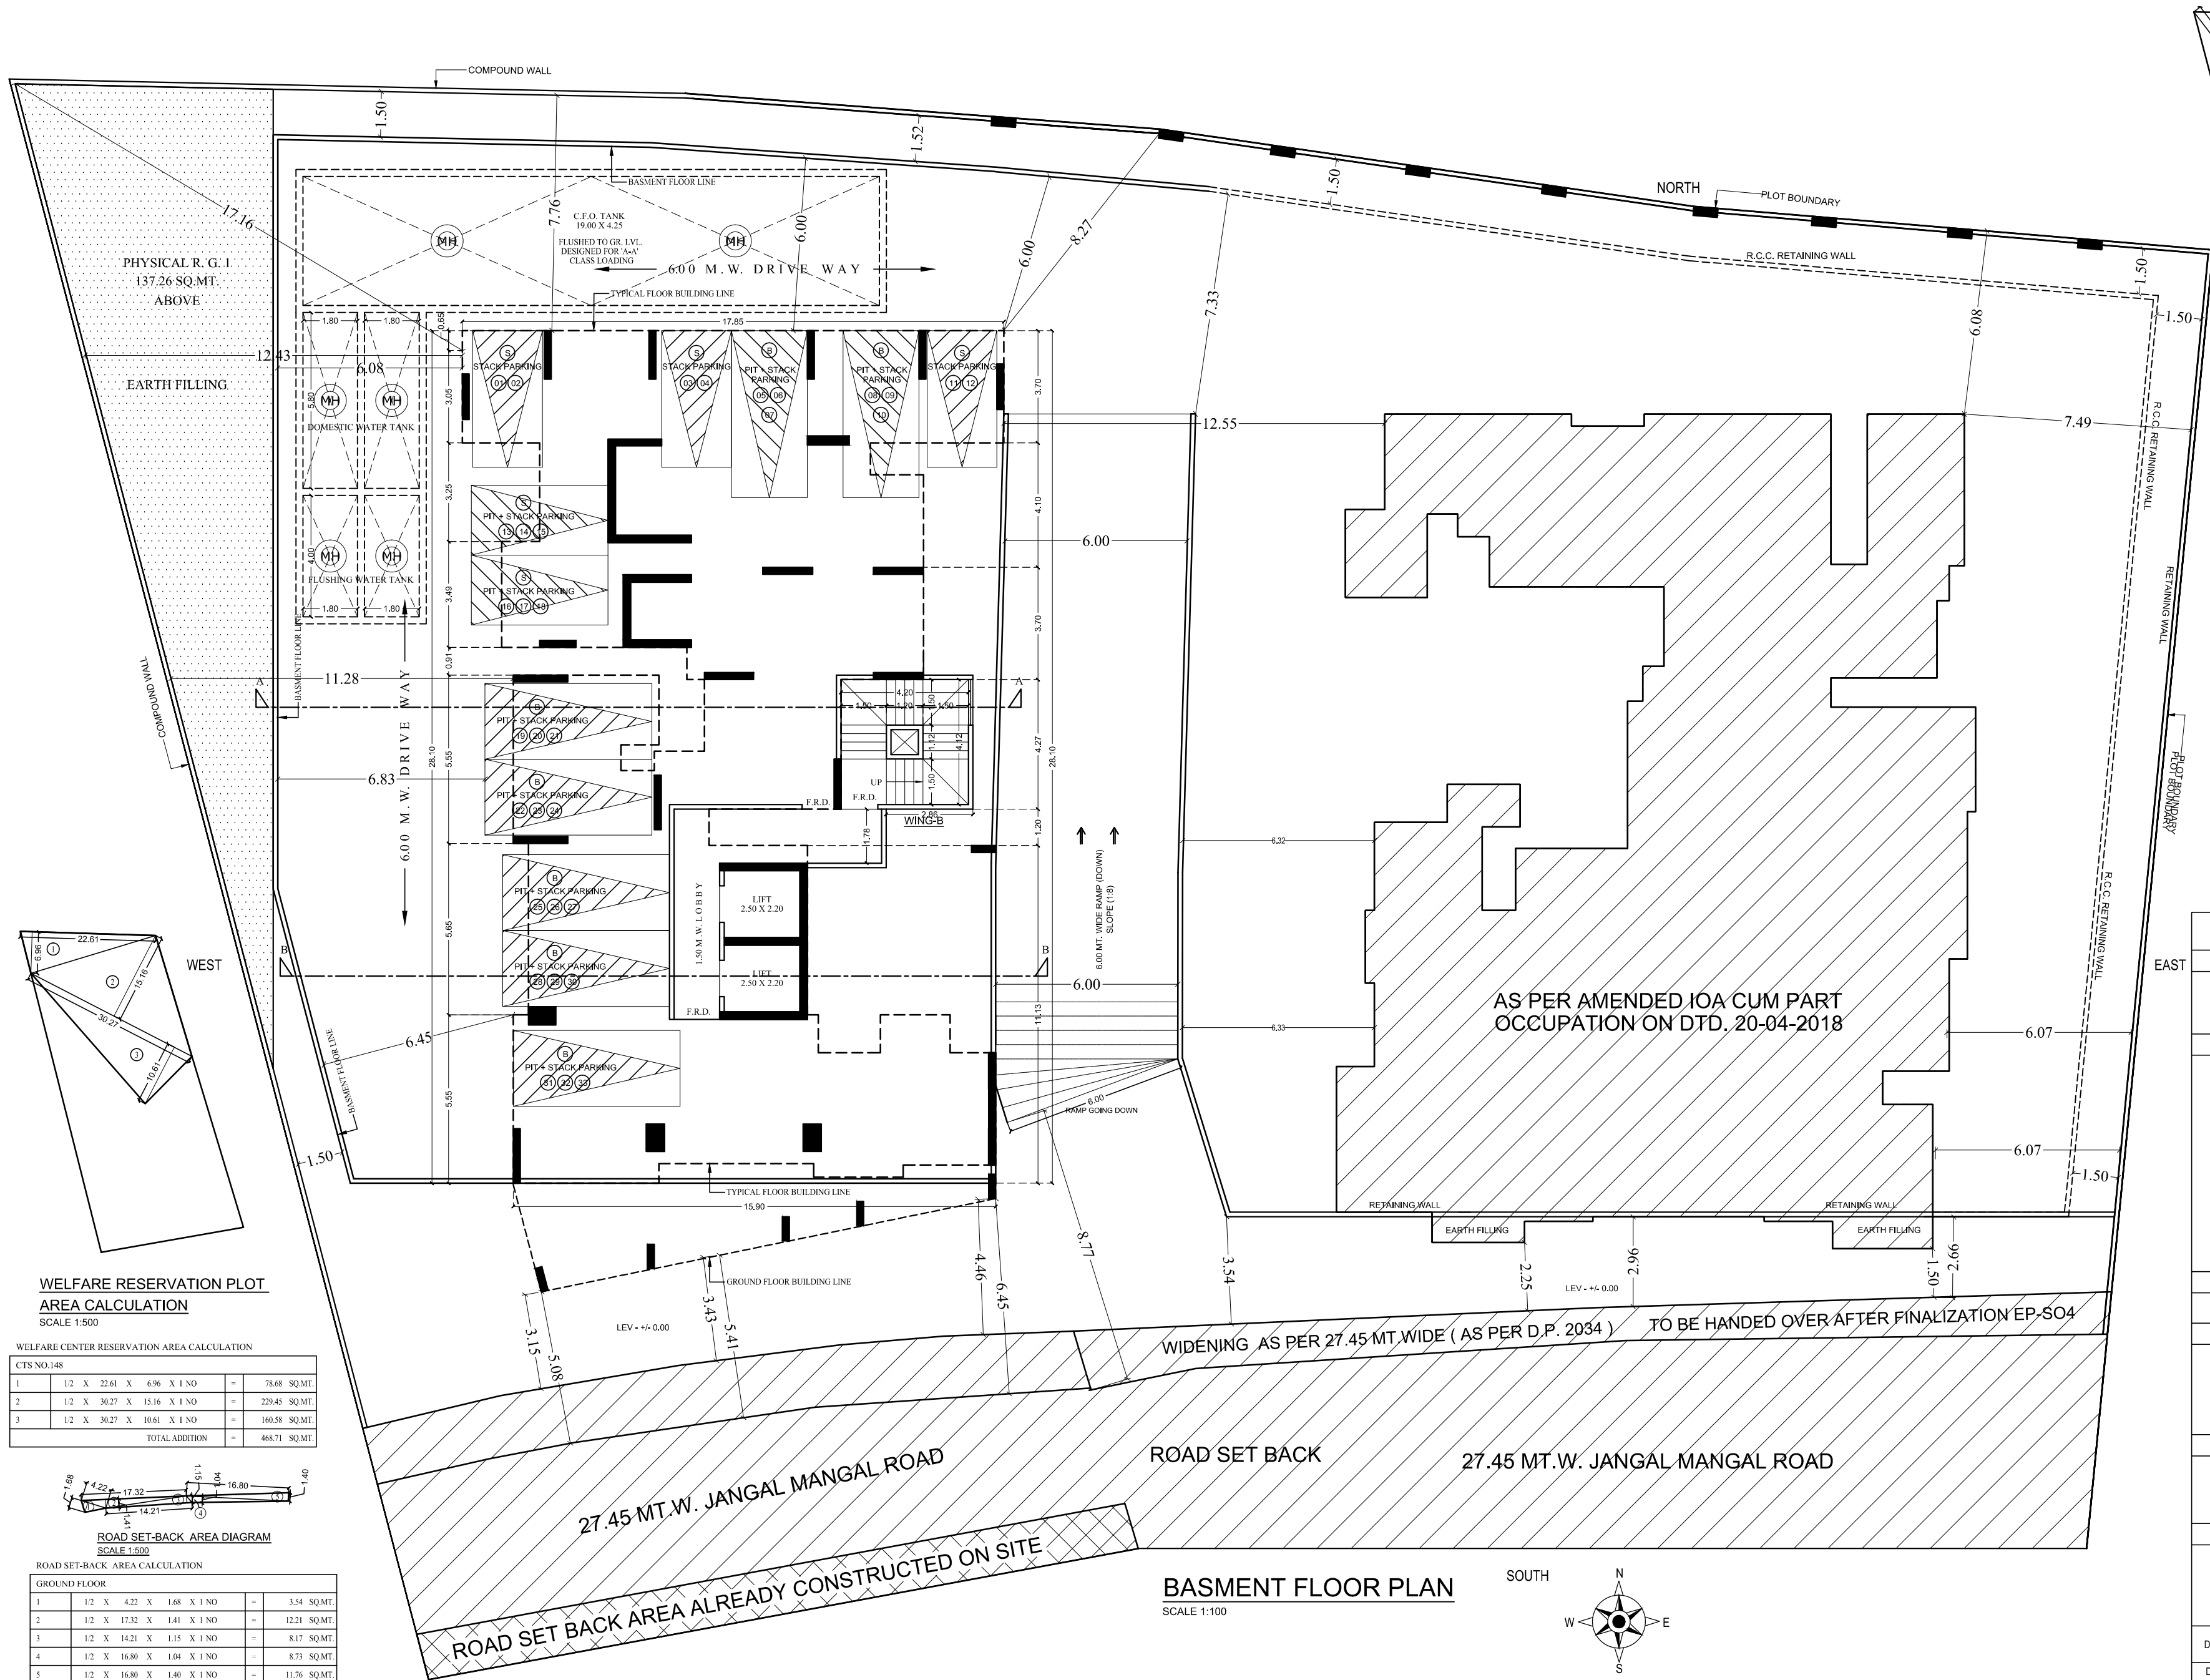

PLOT AREA CALCULATION
SCALE 1:500

PLOT AREA CALCULATION					
CTS NO. 148, 149, 149/1					
1	1/2	X	63.03	X	21.86 X 1 NO = 688.92 SQ.MT.
2	1/2	X	63.03	X	17.93 X 1 NO = 565.06 SQ.MT.
3	1/2	X	51.80	X	15.05 X 1 NO = 389.80 SQ.MT.
4	1/2	X	57.65	X	27.00 X 1 NO = 778.28 SQ.MT.
5	1/2	X	57.65	X	13.77 X 1 NO = 396.92 SQ.MT.
6	1/2	X	47.57	X	16.53 X 1 NO = 393.17 SQ.MT.
TOTAL ADDITION					= 3212.15 SQ.MT.

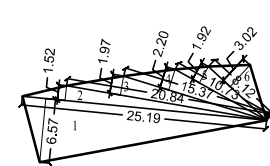

ROAD SET-BACK AREA DIAGRAM
SCALE 1:500

ROAD SET-BACK AREA CALCULATION					
GROUND FLOOR					
1	1/2	X	25.19	X	6.57 X 1 NO = 82.75 SQ.MT.
2	1/2	X	25.19	X	1.52 X 1 NO = 19.14 SQ.MT.
3	1/2	X	20.84	X	1.97 X 1 NO = 20.53 SQ.MT.
4	1/2	X	15.37	X	2.20 X 1 NO = 16.90 SQ.MT.
5	1/2	X	10.73	X	1.92 X 1 NO = 10.30 SQ.MT.
6	1/2	X	8.12	X	3.02 X 1 NO = 12.26 SQ.MT.
TOTAL ADDITION					= 161.88 SQ.MT.

PROFORMA- B

CONTENT OF SHEET

BASMENT FLOOR PLAN, PLOT AREA CALCULATION.

STAMP OF APPROVAL OF PLANS

REVISION	DESCRIPTION	DATE	SIGNATURE

CERTIFICATE OF AREA

CERTIFIED THAT THE PLOT UNDER REFERENCE WAS SURVEYED BY ME AND THE DIMENSIONS OF SIDES, ETC OF PLOT STATED ON PLAN ARE AS MEASURED ON SITE AND THE AREA SO WORKED OUT TALLIES WITH THE AREA STATED IN DOCUMENTS OWNERSHIP.

SIGNATURE OF LICENSED ARCHITECT/ ENGINEER/ STRUCTURAL ENGINEER/ SUPERVISOR

DESCRIPTION OF PROPOSAL & PROPERTY

PROPOSED S.R. SCHEME ON PLOT BEARING C. T. S. NO. 148, 149, 149/1 OF VILLAGE KANJUR, JANGAL MANGAL ROAD, BHANDUP (W), TALUKA: KURLA, MUMBAI : 400 078. FOR MANAV SRA CHS LTD.

NAME & SIGN. OF OWNER

BEAUTY GANRAJ CONSTRUCTION LLP

DRG.NO.	00
DRN.BY	
CHK.BY	
DATED	
SCALE	AS SHOWN


S.S. ASSOCIATES

ARCHITECT AND INT. DESIGNER
202, ODYSSEY IT PARK, ROAD NO. 9
NEAR OLD PASSPORT OFFICE LANE.
WAGLE ESTATE, THANE (W)



WELFARE RESERVATION PLOT
AREA CALCULATION
SCALE 1:500

WELFARE CENTER RESERVATION AREA CALCULATION					
CTS NO.148					
1	1/2	X	22.61	X	6.96 X 1 NO = 78.68 SQ.MT.
2	1/2	X	30.27	X	15.16 X 1 NO = 229.45 SQ.MT.
3	1/2	X	30.27	X	10.61 X 1 NO = 160.58 SQ.MT.
TOTAL ADDITION					= 468.71 SQ.MT.

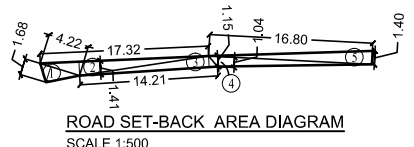

ROAD SET-BACK AREA DIAGRAM
SCALE 1:500

ROAD SET-BACK AREA CALCULATION					
GROUND FLOOR					
1	1/2	X	4.22	X	1.68 X 1 NO = 3.54 SQ.MT.
2	1/2	X	17.32	X	1.41 X 1 NO = 12.21 SQ.MT.
3	1/2	X	14.21	X	1.15 X 1 NO = 8.17 SQ.MT.
4	1/2	X	16.80	X	1.04 X 1 NO = 8.73 SQ.MT.
5	1/2	X	16.80	X	1.40 X 1 NO = 11.76 SQ.MT.
TOTAL ADDITION					= 44.41 SQ.MT.