



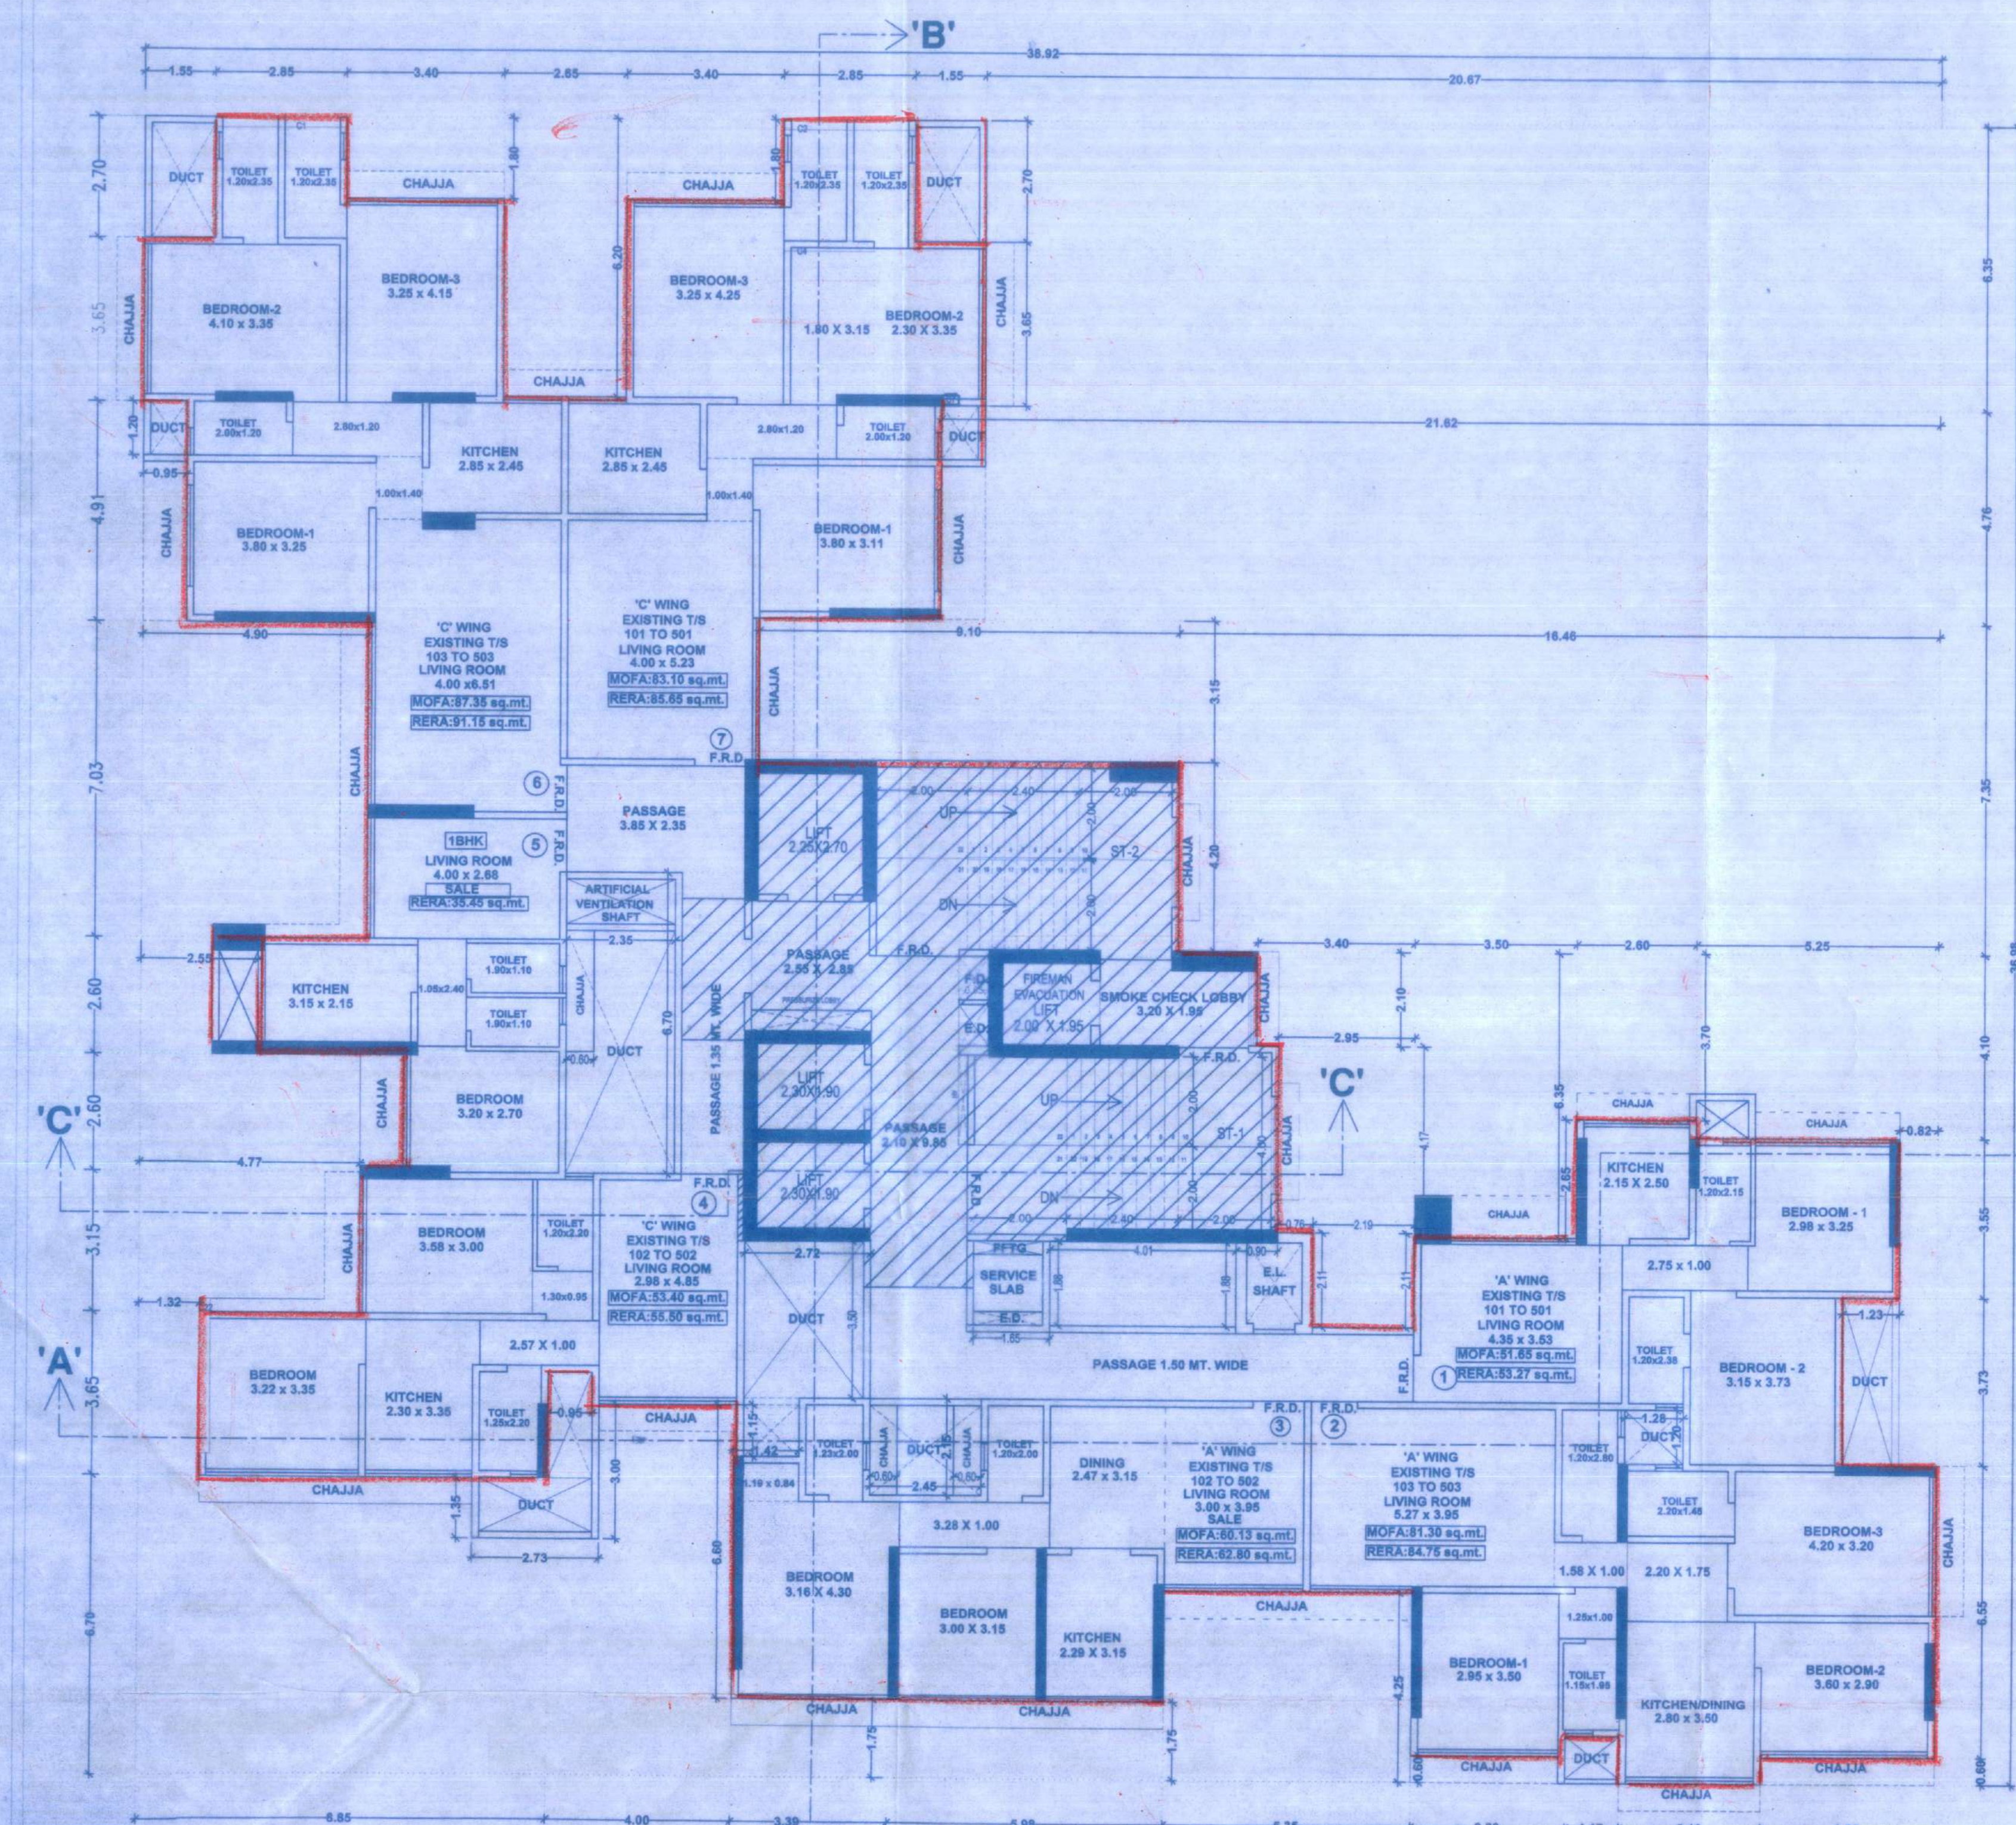

TYP. 9TH TO 12TH & 14TH FL. (EXISTING TS.) RESIDENTIAL FLOOR PLAN
SCALE : - 1 : 100

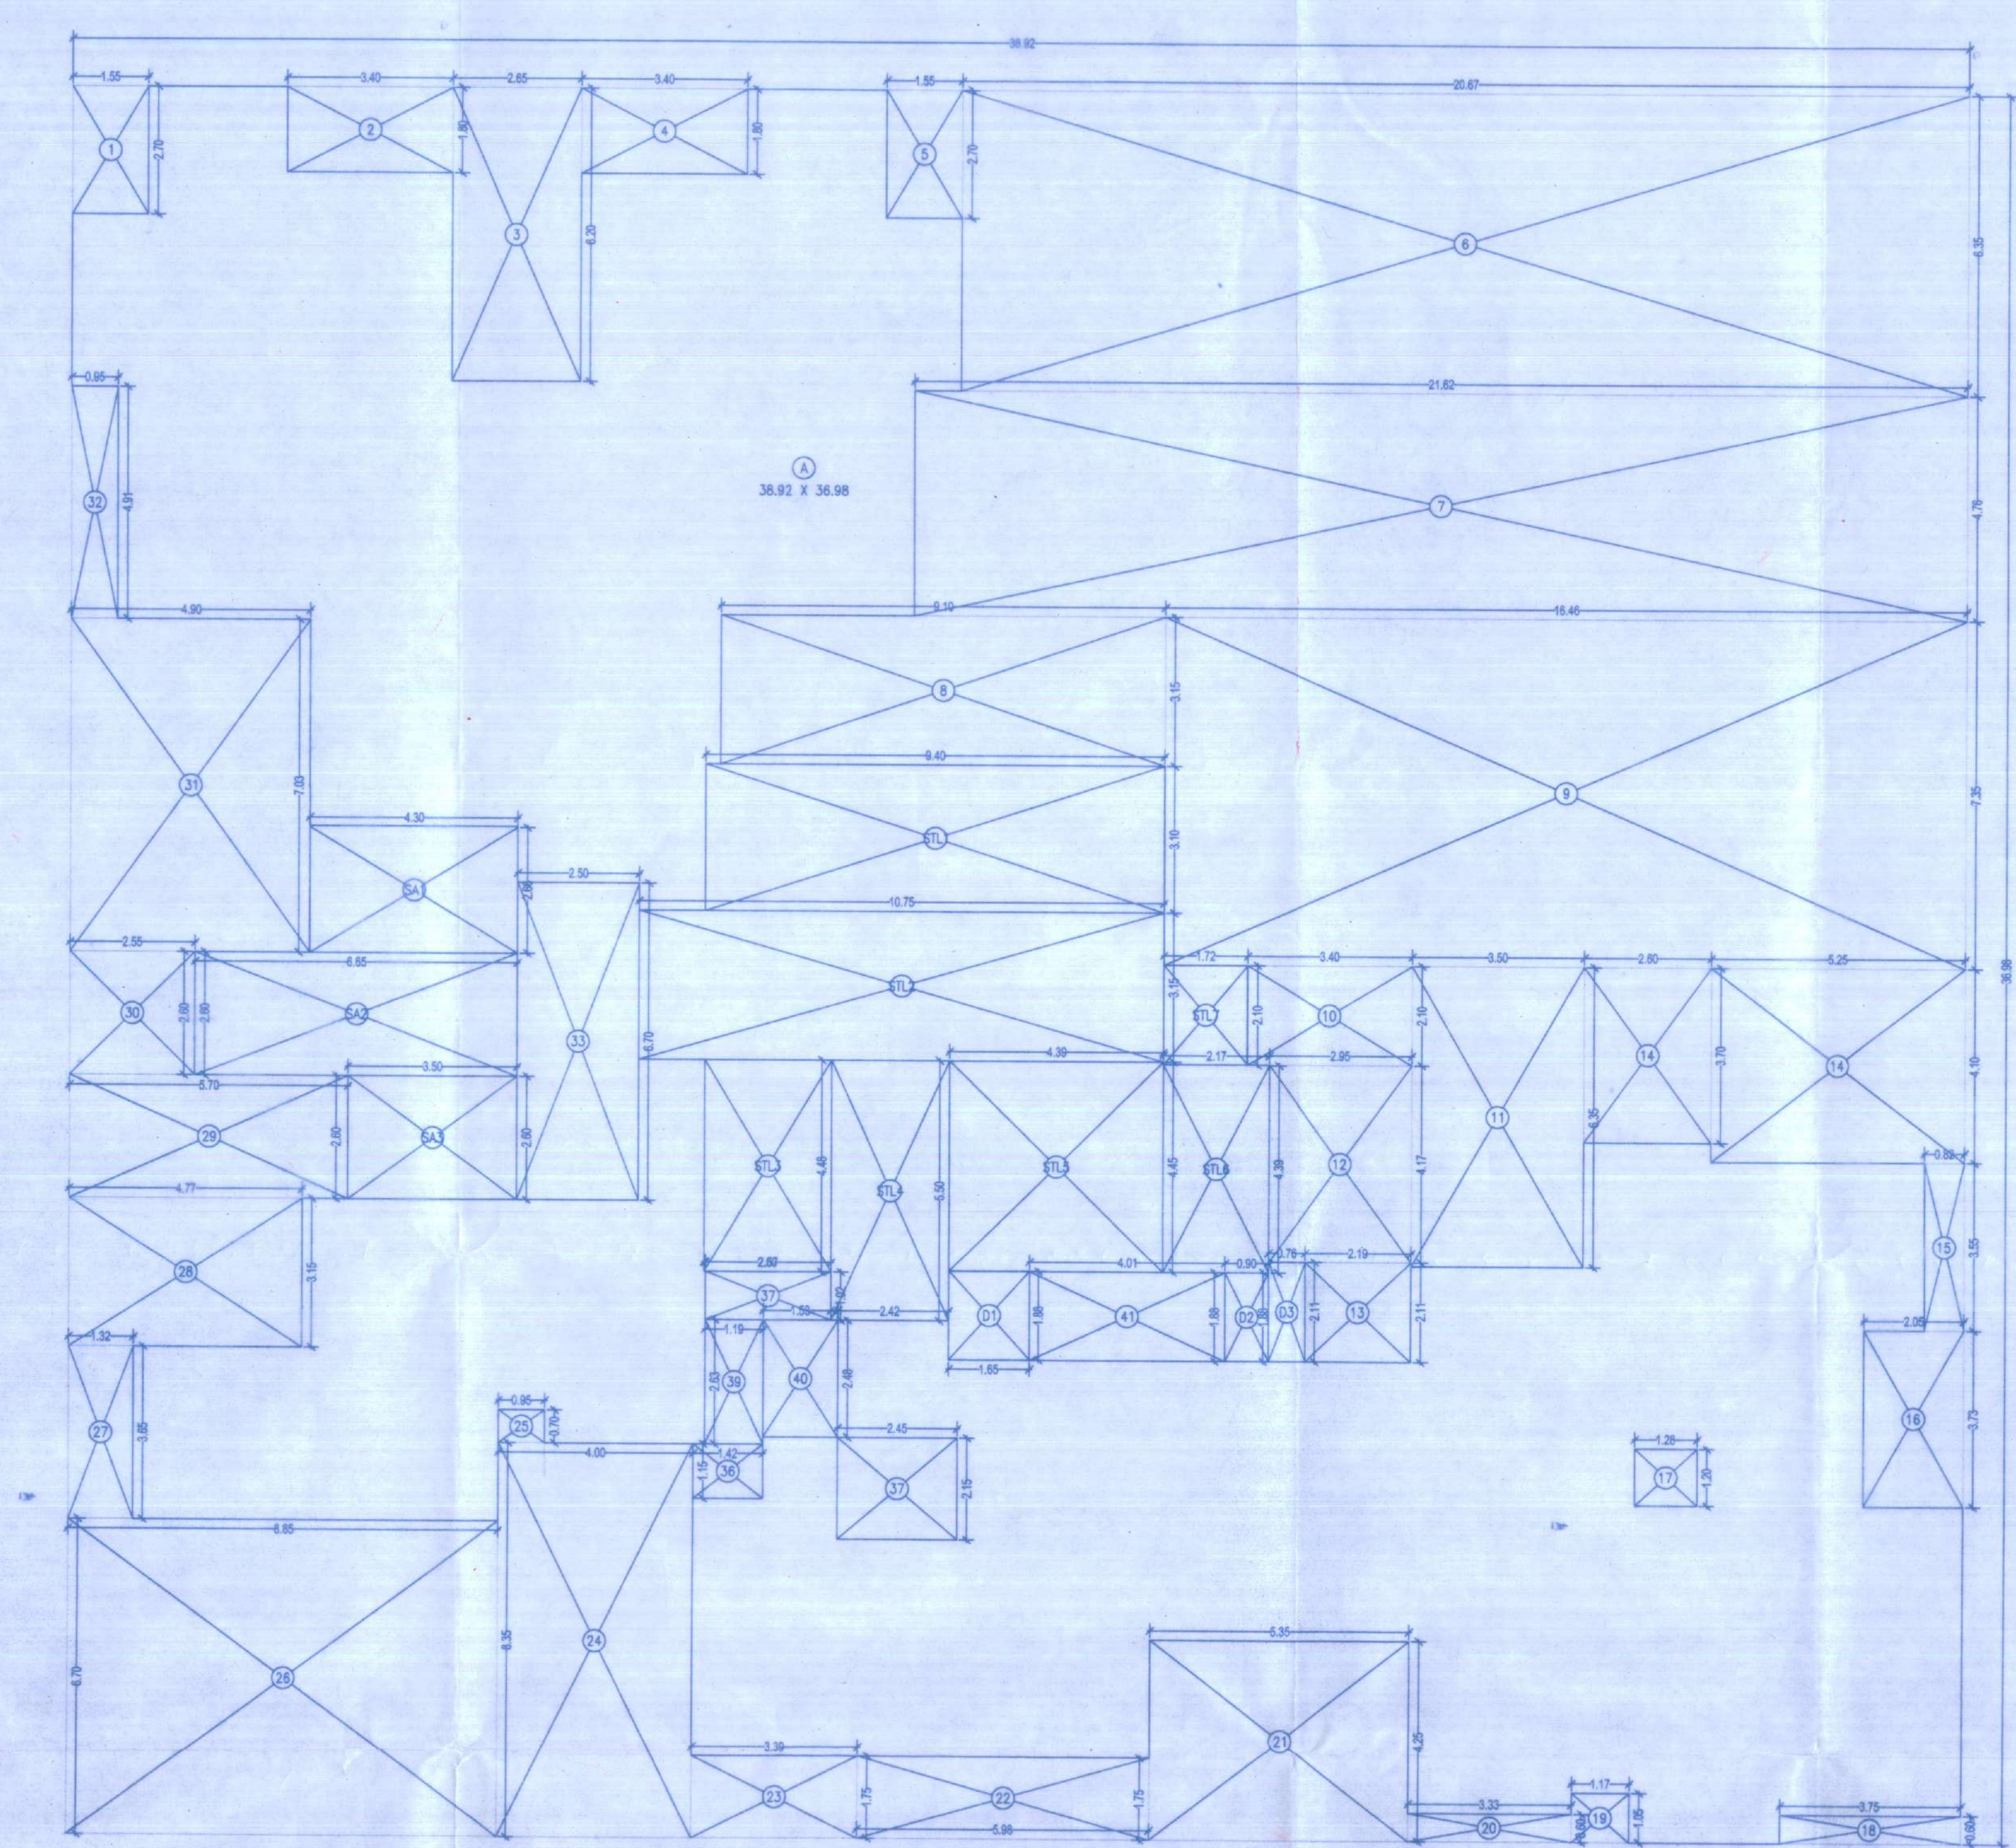

AREA LINE DIAGRAM FOR TYP 9TH TO 12TH & 14TH FL.
SCALE : - 1 : 100

BUILT UP AREA CALCULATION 9TH TO 12TH & 14TH FL.									
A	38.92	X	36.98	X	1 NO	=	1439.26	SQ.MT.	
TOTAL ADDITION							=	1439.26	SQ.MT.
DEDUCTIONS									
1	1.55	X	2.70	X	1 NO	=	4.19	SQ.MT.	
2	3.40	X	1.80	X	1 NO	=	6.12	SQ.MT.	
3	2.85	X	6.20	X	1 NO	=	16.43	SQ.MT.	
4	3.40	X	1.80	X	1 NO	=	6.12	SQ.MT.	
5	1.55	X	2.70	X	1 NO	=	4.19	SQ.MT.	
6	20.87	X	6.35	X	1 NO	=	131.25	SQ.MT.	
7	21.82	X	4.78	X	1 NO	=	102.91	SQ.MT.	
8	9.10	X	3.15	X	1 NO	=	28.67	SQ.MT.	
9	16.46	X	7.35	X	1 NO	=	120.98	SQ.MT.	
10	3.40	X	2.10	X	1 NO	=	7.14	SQ.MT.	
11	3.80	X	6.35	X	1 NO	=	22.23	SQ.MT.	
12	2.95	X	4.17	X	1 NO	=	12.30	SQ.MT.	
13	2.19	X	2.11	X	1 NO	=	4.62	SQ.MT.	
14	5.25	X	4.10	X	1 NO	=	21.53	SQ.MT.	
15	2.80	X	3.70	X	1 NO	=	9.82	SQ.MT.	
16	0.82	X	3.55	X	1 NO	=	2.91	SQ.MT.	
17	2.05	X	3.73	X	1 NO	=	7.65	SQ.MT.	
18	1.28	X	1.20	X	1 NO	=	1.54	SQ.MT.	
19	3.75	X	0.80	X	1 NO	=	2.25	SQ.MT.	
20	1.17	X	1.05	X	1 NO	=	1.23	SQ.MT.	
21	3.33	X	0.80	X	1 NO	=	2.00	SQ.MT.	
22	5.35	X	4.25	X	1 NO	=	22.74	SQ.MT.	
23	5.98	X	1.75	X	1 NO	=	10.47	SQ.MT.	
24	3.39	X	1.75	X	1 NO	=	5.93	SQ.MT.	
25	4.00	X	8.35	X	1 NO	=	33.40	SQ.MT.	
26	0.95	X	0.70	X	1 NO	=	0.67	SQ.MT.	
27	8.85	X	6.70	X	1 NO	=	59.30	SQ.MT.	
28	1.32	X	3.85	X	1 NO	=	4.82	SQ.MT.	
29	4.77	X	3.15	X	1 NO	=	15.03	SQ.MT.	
30	5.70	X	2.80	X	1 NO	=	14.82	SQ.MT.	
31	2.55	X	2.80	X	1 NO	=	6.83	SQ.MT.	
32	4.90	X	7.03	X	1 NO	=	34.45	SQ.MT.	
33	0.95	X	4.91	X	1 NO	=	4.66	SQ.MT.	
34	2.50	X	6.70	X	1 NO	=	16.75	SQ.MT.	
35	1.42	X	1.15	X	1 NO	=	1.63	SQ.MT.	
36	2.57	X	1.02	X	1 NO	=	2.62	SQ.MT.	
37	2.45	X	2.15	X	1 NO	=	5.27	SQ.MT.	
38	1.19	X	2.83	X	1 NO	=	3.13	SQ.MT.	
39	1.53	X	2.48	X	1 NO	=	3.79	SQ.MT.	
41	4.01	X	1.88	X	1 NO	=	7.54	SQ.MT.	
TOTAL DEDUCTION							=	769.53	SQ.MT.
TOTAL BUILT UP AREA (X - Y1)							=	669.73	SQ.MT.

STAIRCASE LOBBY AREA CALCULATION									
STL1	9.40	X	3.10	X	1 NO	=	29.14	SQ.MT.	
STL2	10.75	X	3.15	X	1 NO	=	33.86	SQ.MT.	
STL3	2.80	X	4.48	X	1 NO	=	11.65	SQ.MT.	
STL4	2.42	X	5.50	X	1 NO	=	13.31	SQ.MT.	
STL5	4.39	X	4.45	X	1 NO	=	19.54	SQ.MT.	
STL6	2.17	X	4.39	X	1 NO	=	9.53	SQ.MT.	
STL7	1.72	X	2.10	X	1 NO	=	3.61	SQ.MT.	
TOTAL STAIRCASE LOBBY AREA PER FL.							=	120.64	SQ.MT.

E.D. & F.D. DUCT AREA CALCULATION									
D1	1.65	X	1.88	X	1 NO	=	3.10	SQ.MT.	
D2	0.90	X	1.88	X	1 NO	=	1.69	SQ.MT.	
D3	0.78	X	2.11	X	1 NO	=	1.60	SQ.MT.	
TOTAL DUCT AREA PER FL.							=	6.39	SQ.MT.

SALE AREA CALCULATION									
SA1	4.30	X	2.86	X	1 NO	=	11.44	SQ.MT.	
SA2	6.65	X	2.60	X	1 NO	=	17.29	SQ.MT.	
SA3	3.50	X	2.60	X	1 NO	=	9.10	SQ.MT.	
TOTAL SALE AREA PER FL.							=	37.83	SQ.MT.

NET BUILT UP AREA [X1 - (Y2+Y3+Y4)]									
							=	504.87	SQ.MT.

SHEET NO. 10

CONTENTS OF SHEET
TYP. 9TH TO 12TH & 14TH (EXISTING TS.) FLOOR PLAN & AREA LINE DIAGRAM

STAMP OF DATE OF RECEIPT OF PLANS

This cancels Approval to the previous Plans Sanctioned under no. _____
Date: _____

Approved Subject to the condition Mentioned in this office permission Letter no. SRA/ENG/CLP/15/PVT/CLP/20181219
-4 OCT 2018
CLP/20181219
Executive Engineer
Slum Rehabilitation Authority

STAMP OF DATE OF APPROVAL OF PLANS

For SUDHANSHU INFRASTRUCTURES PVT. LTD.

NAME OF DEVELOPER
SUDHANSHU INFRASTRUCTURE PVT.LTD.

DESCRIPTION OF PROPOSAL AND PROPERTY
PROPOSED C.T.S. NO. 613, 613/1 TO 36 OF VILLAGE KANJUR BHANDUP (W), L.B.S. MARG, OPP. KAKA PETROL PUMP, MUMBAI 400 078.

PROJ.NO. _____ DRN.BY _____ DATE _____
A.A.PARAB 30/09/2023

DRG.NO. _____ CHKED.BY _____ SCALE _____
VINI DESAI

NAME & ADDRESS OF ARCHITECT
PRABHAKAR SATAM ASSOCIATES
SHOP NO. 8, NALINI APARTMENT, SANE GURUJI NAGAR, K.B.P. ROAD, MULUND (EAST), MUMBAI-400 051, INDIA
PHONE : 21632195, EMAIL : prabhakar.satam@gmail.com
SHRI. P. A. SATAM - (M. 9821219203)