

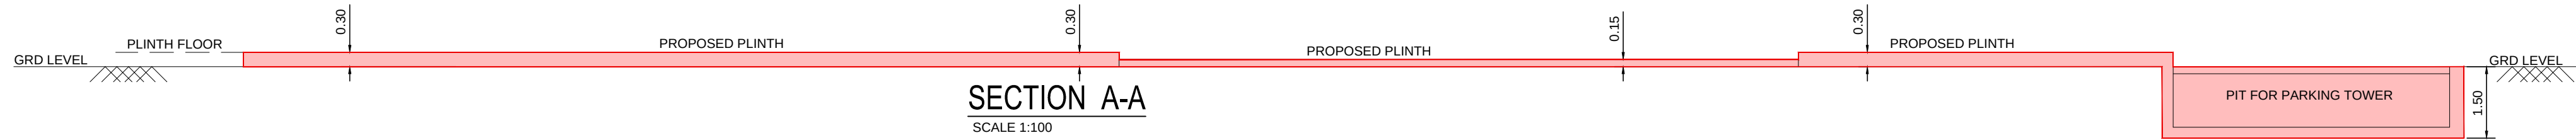
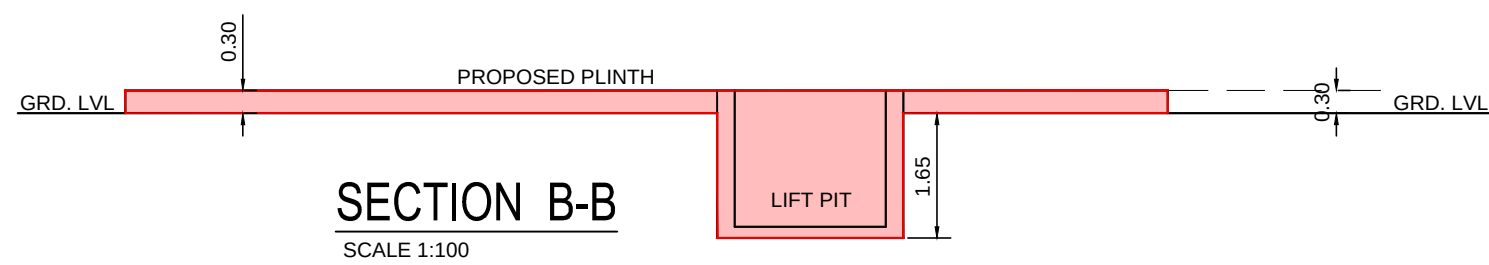
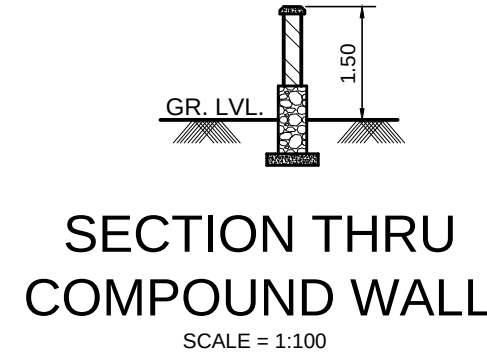
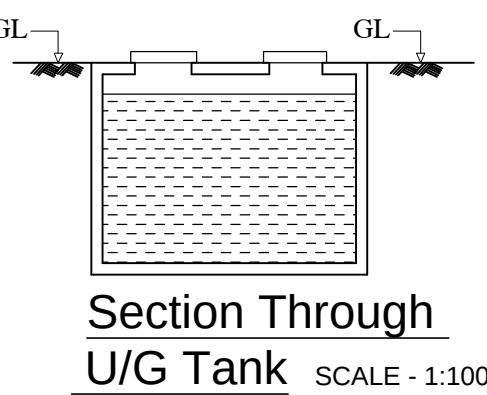
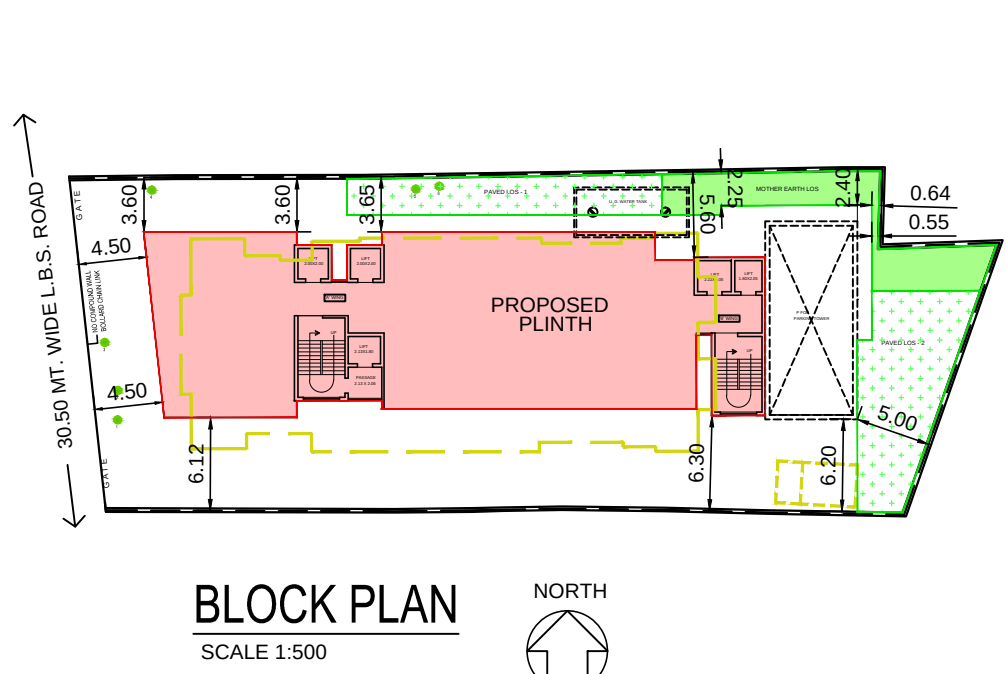
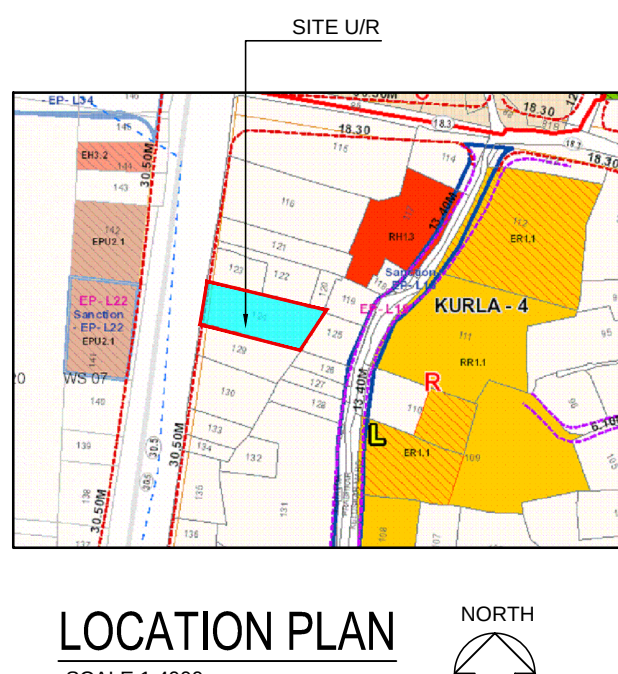


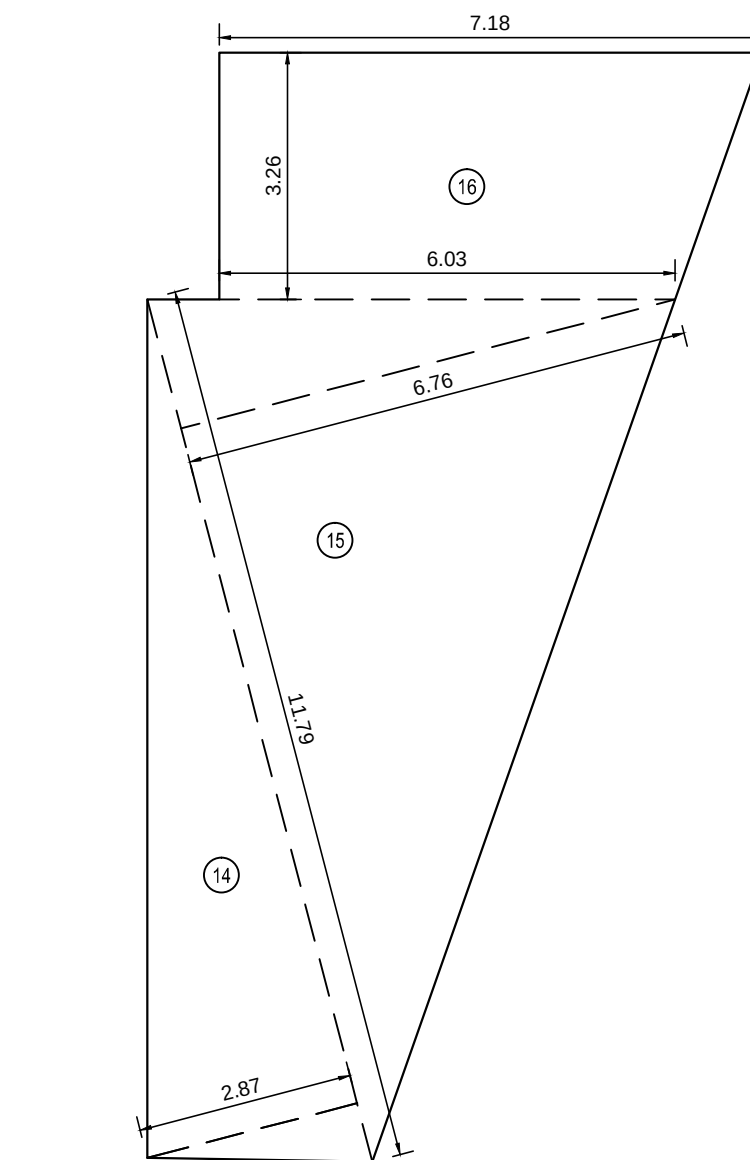


PAVED LOS - 2 AREA CALCULATION													
14	1/2	X	11.79	X	2.87	X	1	NO	=	16.92	SQ.M		
15	1/2	X	11.79	X	6.76	X	1	NO	=	39.85	SQ.M		
16	(	7.18	+	6.03	) / 2	X	3.26	X	1	NO	=	21.53	SQ.M
TOTAL ADDITION										=	78.30	SQ.M	

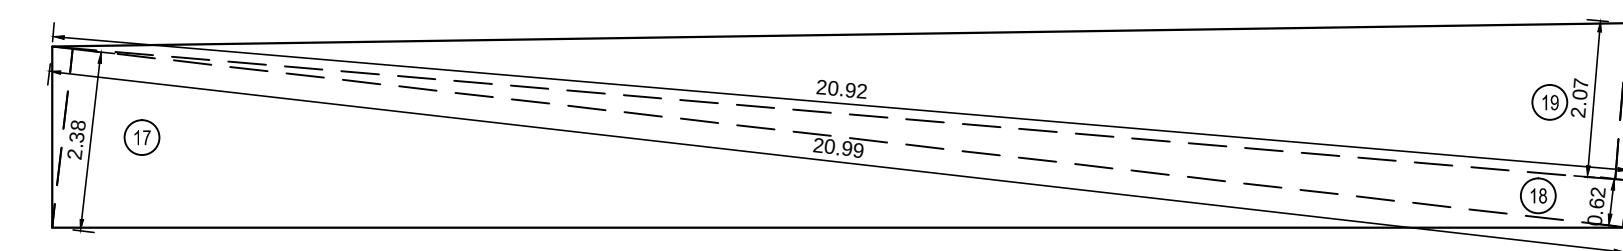



PAVED LOS -1 AREA DAIGRAM

SCALE 1:100

PAVED LOS - 1 AREA CALCULATION												
17	1/2	X	20.99	X	2.38	X	1	NO	=	24.98	SQ.MT.	
18	1/2	X	20.99	X	0.62	X	1	NO	=	6.51	SQ.MT.	
19	1/2	X	20.92	X	2.07	X	1	NO	=	21.65	SQ.MT.	
TOTAL ADDITION										=	53.14	SQ.MT.

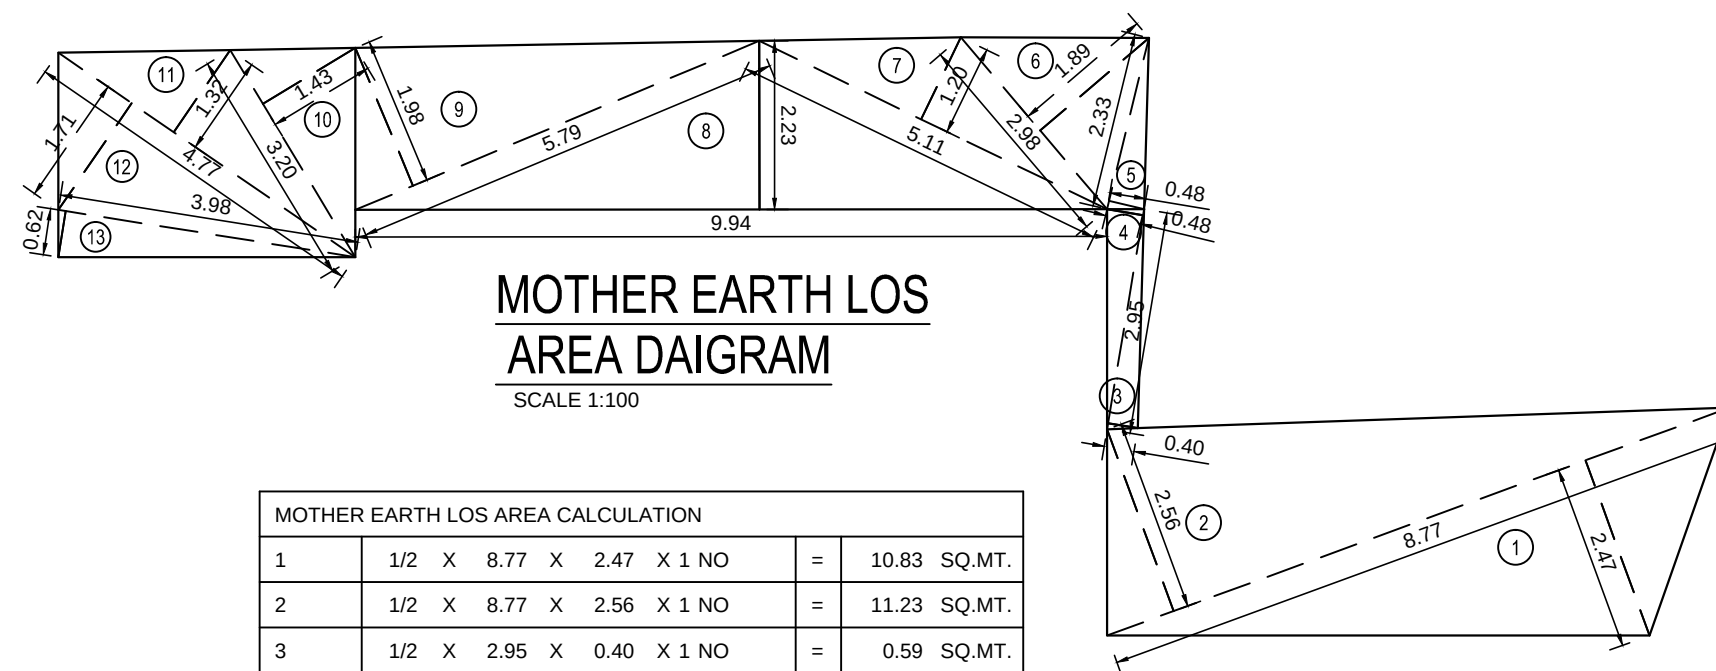

MOTHER EARTH LOS AREA CALCULATION												
1	1/2	X	8.77	X	2.47	X	1	NO	=	10.83	SQ.MT.	
2	1/2	X	8.77	X	2.56	X	1	NO	=	11.23	SQ.MT.	
3	1/2	X	2.95	X	0.40	X	1	NO	=	0.59	SQ.MT.	
4	1/2	X	2.95	X	0.48	X	1	NO	=	0.71	SQ.MT.	
5	1/2	X	2.33	X	0.48	X	1	NO	=	0.56	SQ.MT.	
6	1/2	X	2.98	X	1.89	X	1	NO	=	2.82	SQ.MT.	
7	1/2	X	5.11	X	1.20	X	1	NO	=	3.07	SQ.MT.	
8	1/2	X	9.94	X	2.23	X	1	NO	=	11.08	SQ.MT.	
9	1/2	X	5.79	X	1.98	X	1	NO	=	5.73	SQ.MT.	
10	1/2	X	3.20	X	1.43	X	1	NO	=	2.29	SQ.MT.	
11	1/2	X	4.77	X	1.32	X	1	NO	=	3.15	SQ.MT.	
12	1/2	X	4.77	X	1.71	X	1	NO	=	4.08	SQ.MT.	
13	1/2	X	3.98	X	0.62	X	1	NO	=	1.23	SQ.MT.	
TOTAL ADDITION										=	57.37	SQ.MT.

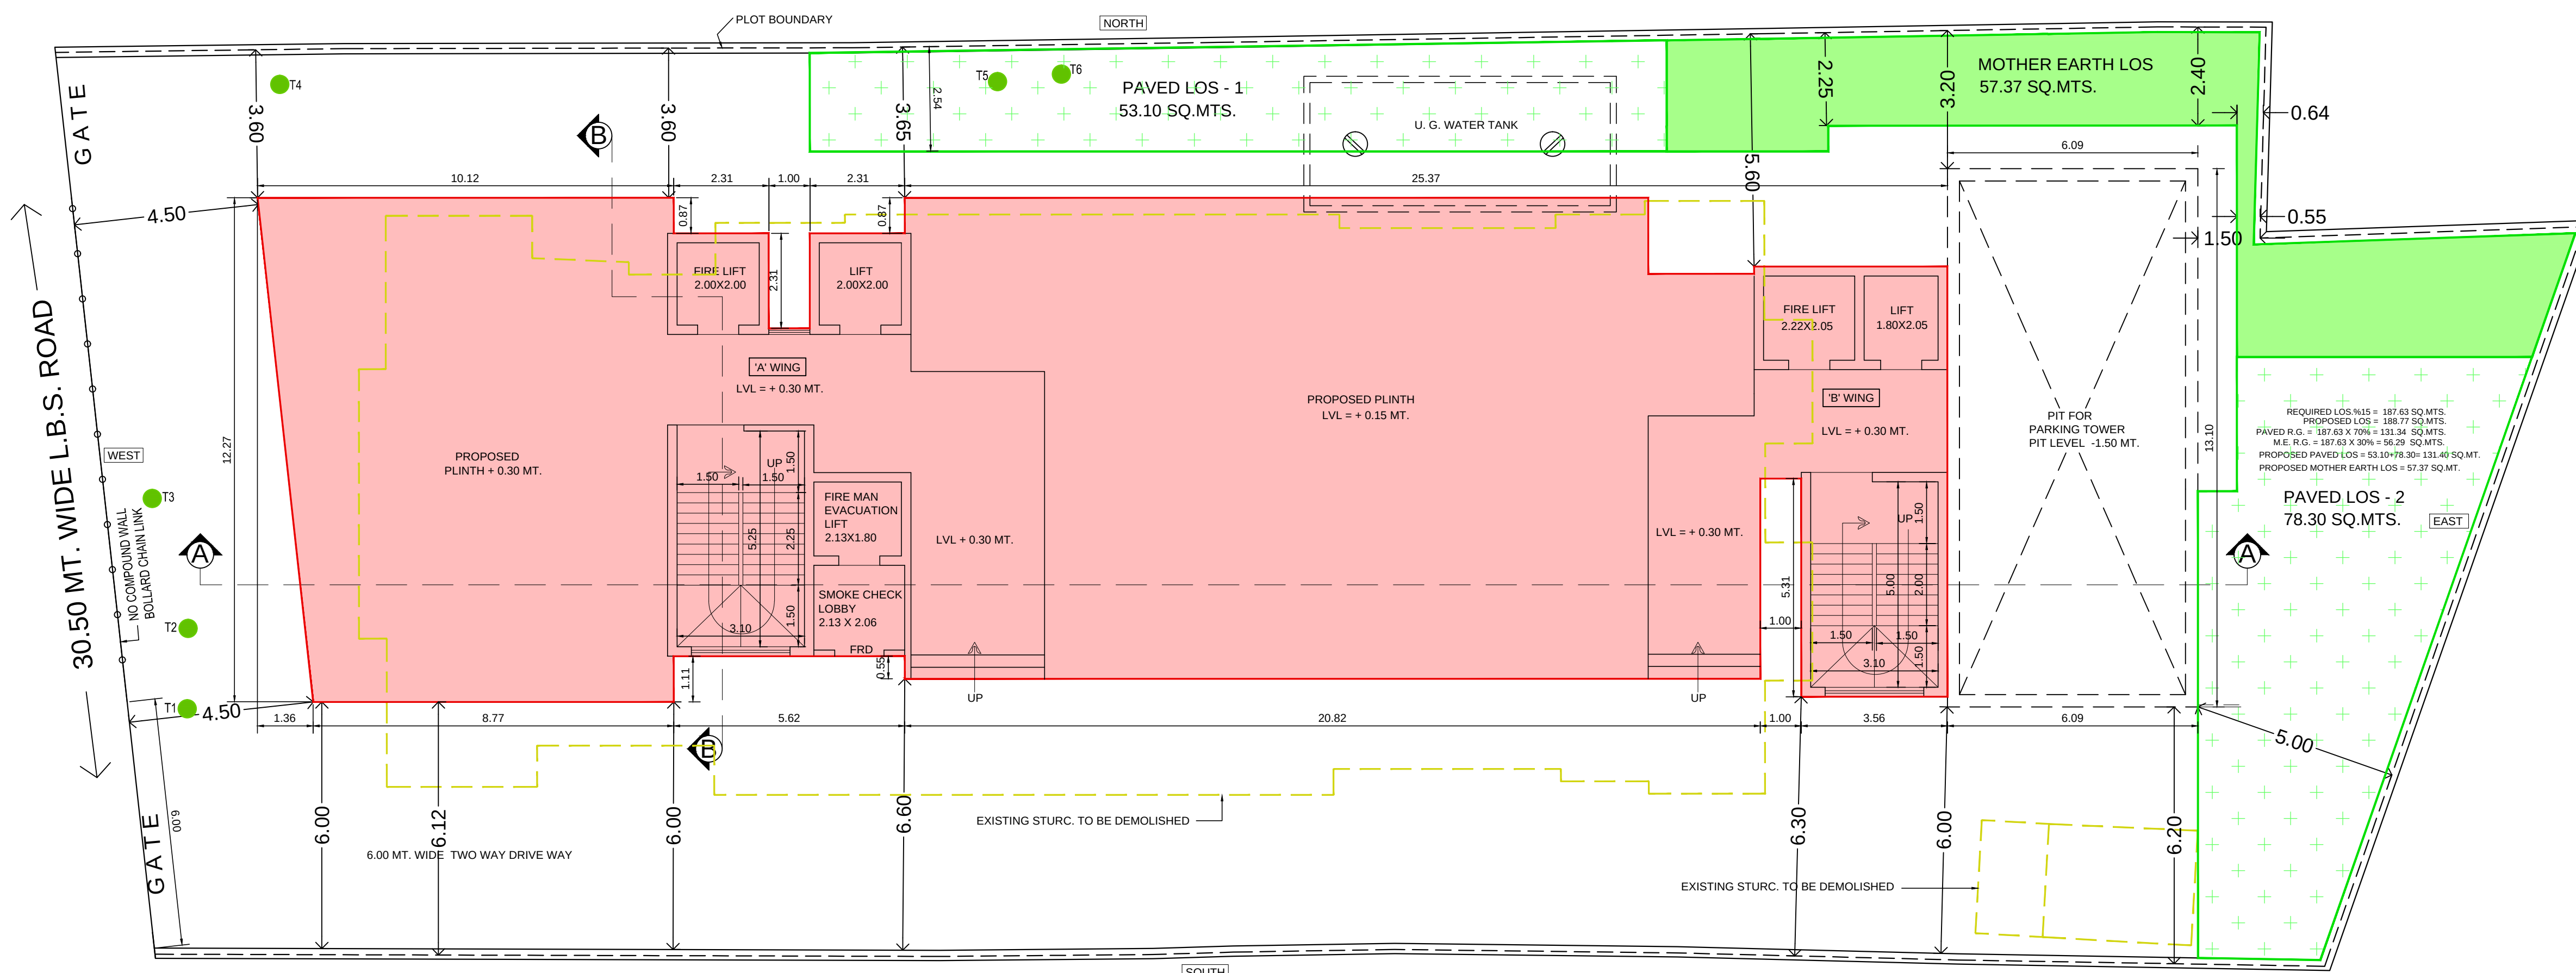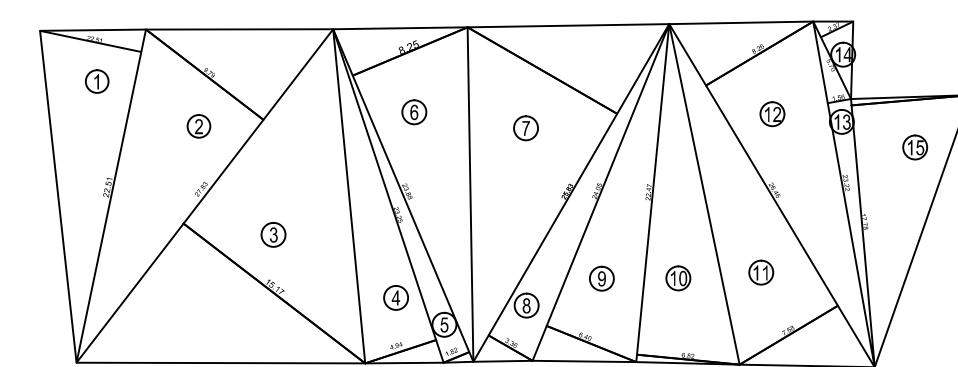

PLOT AREA DAIGRAM

SCALE 1:500												
PLOT AREA CALCULATION												
1	1/2	X	22.51	X	6.85	X	1	NO	=	77.10	SQ.M	
2	1/2	X	27.83	X	9.79	X	1	NO	=	136.23	SQ.M	
3	1/2	X	27.83	X	15.17	X	1	NO	=	211.09	SQ.M	
4	1/2	X	23.25	X	4.94	X	1	NO	=	57.43	SQ.M	
5	1/2	X	23.88	X	1.82	X	1	NO	=	21.73	SQ.M	
6	1/2	X	23.88	X	8.25	X	1	NO	=	98.51	SQ.M	
7	1/2	X	25.83	X	11.43	X	1	NO	=	147.62	SQ.M	
8	1/2	X	25.83	X	3.36	X	1	NO	=	43.39	SQ.M	
9	1/2	X	24.05	X	6.40	X	1	NO	=	76.96	SQ.M	
10	1/2	X	22.47	X	6.82	X	1	NO	=	76.62	SQ.M	
11	1/2	X	26.46	X	7.58	X	1	NO	=	100.28	SQ.M	
12	1/2	X	26.46	X	8.26	X	1	NO	=	109.28	SQ.M	
13	1/2	X	23.22	X	1.56	X	1	NO	=	18.11	SQ.M	
14	1/2	X	5.70	X	2.37	X	1	NO	=	6.75	SQ.M	
15	1/2	X	17.78	X	7.85	X	1	NO	=	69.78	SQ.M	
TOTAL ADDITION										=	1250.88	SQ.M

DATE AND STAMP OF APPROVAL OF PLANS

APPROVED SUBJECT TO CONDITIONS MENTIONED IN THIS OFFICE LETTER
BUILDING PROPOSAL FILE NO. - P-13328/2023(124)JL-WARDKURLA-4

Bajirao Lahu Patil

E.E.(BP) E. S. - I

Hemant Shriram Madhavi

S.E. (BP) S & T-E

Sandeep Atmaram Kolhe

A.E. (BP) L & N WARD

DESCRIPTION OF PROPOSAL & PROPERTY

PROPOSED BUILDING ON PLOT BEARING C.T.S. NO. 124 OF VILLAGE - KURLA - 4, L.B.S MARG, KURLA (W).

I. AREA STATEMENT	PLAN AS PER
1. Area of plot as per P. R. Card	1283.70
Area of plot as per Survey	1250.88
a. Area of Reservation in plot	—
b. Area of Road Set back	—
c. Area of D.P. Road	—
d. Encroachment Area	—
2. Deduction for	—
(A) For Reservation/Road Area	—
a. Road set back area to be handed over (100%) Regulation No.16	—
b. Proposed D.P. road to be handed over (100%) Regulation No.16	—
c. (i) Reservation area to be handed over Regulation No.17	—
(ii) Reservation area to be handed over as per AR Regulation No.17	—
(B) For Amenity area	—
a. area of amenity plots/plots to be handed over as per DCR 14(A)	—
b. area of amenity plots/plots to be handed over as per DCR 14(B)	—
c. area of amenity plots/plots to be handed over as per DCR 25(abeyance)	—
(C) Deduction for Existing BUA to be retained if any/Land component of Existing BUA/Existing BUA as per Regulation under which the development was allowed.	—
3. Total deduction - [2(a)+2(b)+(C)] as and when applicable.	—
4. Balance area of plot (I minus 3)	1250.88
5. a) Plot area under Development areas to be handed over to MCGM Appropriate Authority as per Sr. No. 4 above	—
(b) DEDUCTION FOR RECREATIONAL GROUND (if deductible) 15%	—
6. Zonal (basic) FSI (0.50 or 0.75 or 1 or 1.33)	ONE
7. Built up Area as per Zonal (basic) FSI (5*6) (in case of Mill land permissible BUA kept in abeyance)	1250.88
8. Built up equal to area of land handed over as per Regulation No.30(A)	—
(i) As per 2(A) and (B) except 2(A) (c) (i) above cap of "Admissible TDR" as column 6 of Table - 12 on remaining/balance plot	—
(ii) in case of 2(A)(c) (i) permissible over and above permissible BUA on remaining/balance plot	—
9. Built up area in lieu of cost of construction of built up amenity to be handed over (within the limit of permissible BUA on remaining plot)	—
10. Built up area due to "Additional FSI on payment of premium" as per Table No. 12 of Regulation No.30(A) on remaining/balance plot	NIL
11. Built up area due to admissible "TDR" as per Table No.12 Regulation No. 30(A) and 32 on remaining/balance plot.	NIL
12. Permissible Built up Area as the case may be with/without BUA as per 2(c)	1250.88
13. a) Existing floor area (phase I)	—
b) Proposed BUA (as the case may be with/without BUA as per 2(c))	—
b1) Purely residential built-up area.	NIL
b2) Remaining non residential built-up area.	NIL
14. TDR generated if any as per regulation 30(A) and 32	—
15. Fungible Compensatory area as per regulation No. 31(3)	NIL
a) i) Permissible Fungible Compensatory area for Rehab component without charging premium.	NIL
ii) Fungible Compensatory area available for Rehab component without charging premium.	NIL
b) i) Permissible Fungible Compensatory area by charging premium.	NIL
ii) Fungible Compensatory area available on payment of premium.	NIL
16. Total Built up Area proposed including Fungible Compensatory Area [13 + 15(a)(i)+(b)+(v)]	NIL
17. FSI consumed on Net plot = [13/4]	0.00
(ii). Other Requirements	—
(A) Reservation/Designation	—
a) Name of Reservation	—
b) Area of Reservation affecting the plot	—
c) Area of Reservation land to be handed/handed over as per Regulation No.17	—
d) Built up area of Amenity to be handed over as per Regulation No.17	—
e) Built up area of Designation	—
(B) Plot area/Built up Amenity to be handed over as per Regulation No.	—
i) 14(A)	—
ii) 14(B)	—
iii) 15	—
(C) Requirement of Recreational Open Space in layout/plot per Regulation No.27	—
(D) Tenement Statement	—
(i) Proposed Built up area (13 above)	NIL
(ii) Less deduction of Non residential area (Shop, etc.)	NIL
(iii) Area available for tenement (i) minus (ii)	NIL
(iv) Tenements permissible (density of tenements/hectare)	NIL
(v) Total number of tenements proposed on the plot	NIL
(vi) Tenements For existing tenants	—
(vii) Total Tenement on the plot	NIL
(E) Parking Statement	—
i) Parking required by Regulations for :-	NIL
Car	—
Scooter/Motor cycle	—
Outsiders (visitors)	—
ii) Covered garage permissible	—
iii) Covered garage proposed	—
Car	—
Scooter/Motor cycle	—
Outsiders (visitors)	—
iv) Total parking provided	NIL
(D) Transport Vehicles parking	—
i) Spaces for transport vehicles parking required by Regulations	—
ii) Total No. of transport vehicles parking spaces provided	—

CONTENTS OF SHEET

PLINTH FLOOR PLAN, SECTION A-A, SECTION B-B, BLOCK PLAN, LOCATION PLAN, PLOT AREA CALCULATION, LOS AREA CALCULATION.

GENERAL NOTES

PLOT BOUNDARY SHOWN IN BLACK

PROPOSED WORK SHOWN IN RED

EXISTING STRUCTURE TO BE DEMOLISHED SHOWN IN YELLOW

EXTERNAL WALLS ARE 0.15m. THK.

INTERNAL WALLS ARE 0.15m. THK.

CERTIFICATE OF AREA.

CERTIFIED THAT I HAVE SURVEYED THE PLOT UNDER REFERENCE ON 21.09.2022 AND THAT THE DIMENSIONS OF THE PLOT STATED IN THE PLANS ARE MEASURED ON SITE AND THE AREA SO WORKED OUT IS 1250.88 sq.mt. AND SAME TALLIES WITH AREA STATED IN THE DOCUMENTS OF OWNERSHIP / TOWN PLANNING SCHEME RECORDS.

Sunil Ramchandra Deole

SIGN. OF I.L.S.

NAME & SIGNATURE OF OWNER

NAME & SIGNATURE OF / L.S.

SHAHBAZ ABDUL WALI ANSARI

Sunil Ramchandra Deole

SHREEJI BUILDCON PROJECT PVT. LTD.

SUNIL R. DEOLE Lic no. D/248/L.S.

NORTH

SCALE 1:100

DATE 10.01.2023

Drawn by NADIM

SHEET NO. 1/1

JOB NO. 1543

LICENSED SURVEYORS, ENGINEERS & PROJECT MANAGEMENT CONSULTANTS

701,702,'A' WING, JAY-VIJAY BUILDING, CINEMA ROAD, GHATKOPAR (W), MUMBAI - 400 086.

PHONE: 25140396 / 25149102