


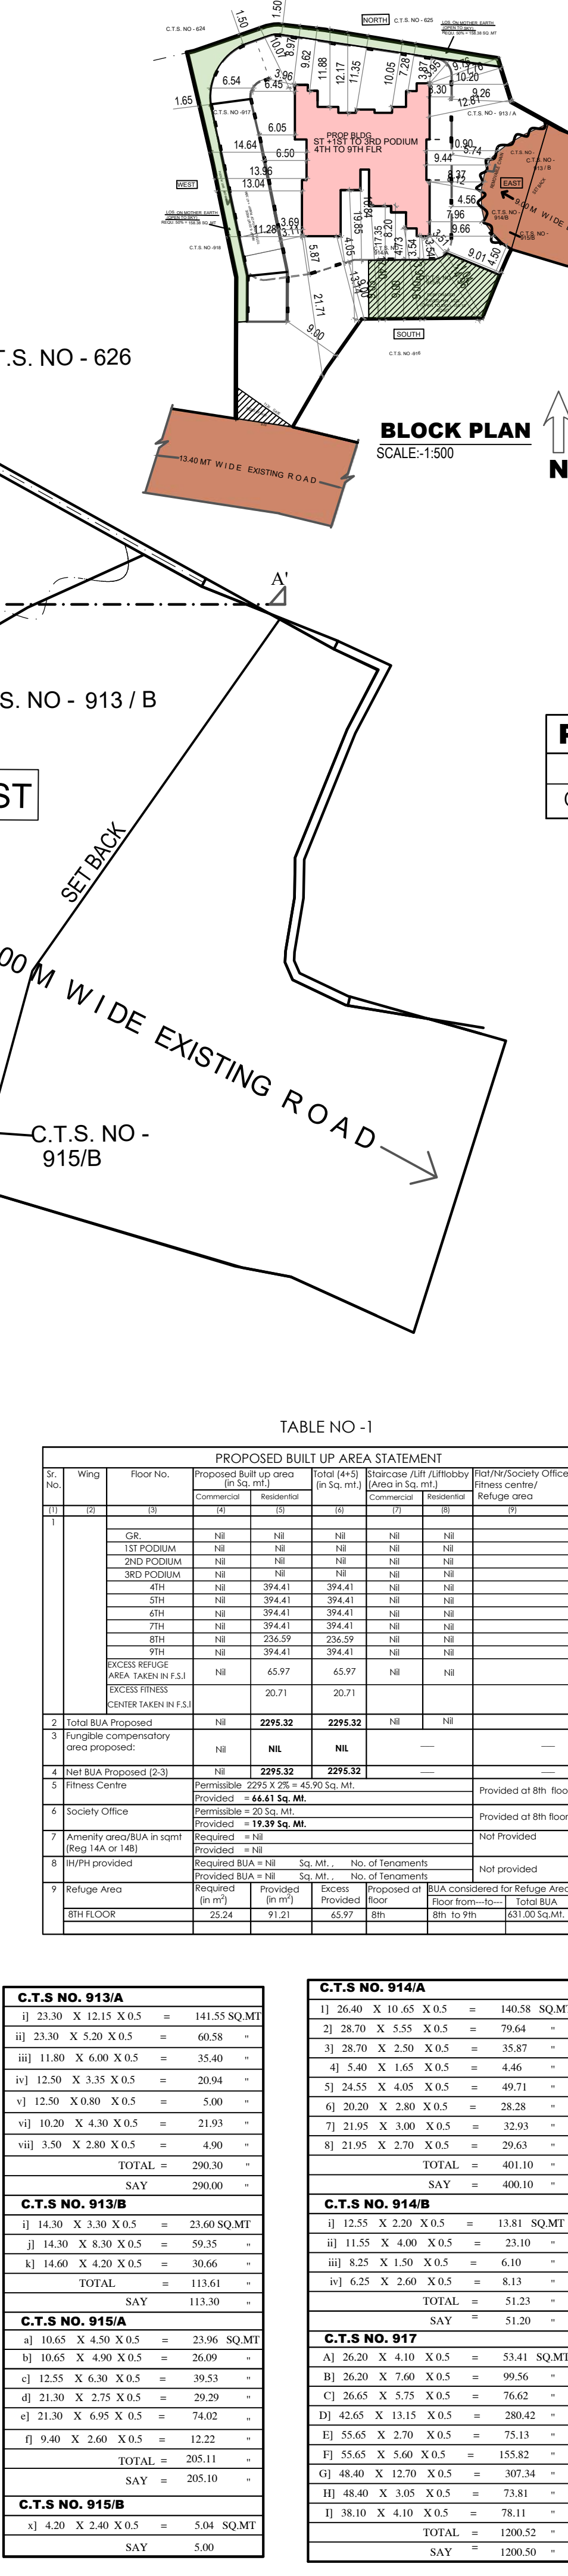

SIANNA HEIGHTS

SERVANT TOOL DIAGRAM
FREE OF F.S.I

FREE OF F.S.I
SERVANT TOOL CALCULATION
 $\bigcirc 1.35 \times 1.55 = 2.09 \text{ SGMT}$


PARKING SUMMARY

	LARGE	SMALL	TOTAL
OR	20 NOS	23 NOS	43 NOS

TABLE NO - 4														
PARKING SPACES STATEMENT														
Sr. No.	Wing	Floor	Carpet Area of Tenement in sq. mt.					No of Tenements Proposed per floor	Parking Spaces				No of Tenements in Group of Required	
			Floor No. 1	Floor No. 2	Floor No. 3	Floor No. 4	Floor No. 5		Below 45 sqmt	Between 45 sqmt to 60 sqmt	Above 60 sqmt to 90 sqmt	Above 90 sqmt to 117 sqm	Above 117 sqm to 275 sqm	Total parking
(1) (2) (3) (4) (5) (6) (7) (8) (9) (10) (11) (12) (13) (14) (15)														
1 (A) Residential :-														
A. CH														
1st	Nil	Nil	Nil	Nil	Nil	Nil	Nil	Nil	Nil	Nil	Nil	Nil	Nil	Nil
2nd	Nil	Nil	Nil	Nil	Nil	Nil	Nil	Nil	Nil	Nil	Nil	Nil	Nil	Nil
3rd	Nil	Nil	Nil	Nil	Nil	Nil	Nil	Nil	Nil	Nil	Nil	Nil	Nil	Nil
4th	33.03	64.67	64.74	84.23	66.80	5	1	Nil	4	Nil	Nil	Nil	Nil	Nil
5th	33.03	64.67	64.74	84.23	66.80	5	1	Nil	4	Nil	Nil	Nil	Nil	Nil
6th	33.03	64.67	64.74	84.23	66.80	5	1	Nil	4	Nil	Nil	Nil	Nil	Nil
7th	33.03	64.67	64.74	84.23	66.80	5	1	Nil	4	Nil	Nil	Nil	Nil	Nil
8th	33.03	64.67	64.74	84.23	66.80	5	1	Nil	4	Nil	Nil	Nil	Nil	Nil
9th	33.03	64.67	64.74	84.23	66.80	5	1	Nil	4	Nil	Nil	Nil	Nil	Nil
2. Total Req. Tenements (See Tenement Details)								28	6	Nil	22	Nil	Nil	Nil
3. Required Parking Spaces (From 2 above)								28	6	Nil	22	Nil	Nil	23.50
4. 25 % Visitor parking (13.425M*6M) = 25.50 x 25% =								5.87	Nil	Nil	Nil	Nil	Nil	5.87
5. Total Required Parking Spaces for Residential Tenements (3 + 4)								33.37	6	Nil	22	Nil	Nil	29.37
6. Total Parking Spaces Permissible (Per Tenement wise & that not be less than that of T/S								33.37	6	Nil	22	Nil	Nil	29.37
(B) Commercial :-														
7. Description								Parking Requirement					BUA in sq.mt	
8. COMMERCIAL (BUILT UP AREA EXC. ST.CASE = SGMT)														
9. a) Comm./SHOP								1/40 FDR 800 SGMT					Nil	
10. b) Convenience Shopping													Nil	
11. c) Office													Nil	
12. d) T/Ss, Visitor (Min 2 Nos.)								10% VISITOR MIN 2NOS.					Nil	
13. Total Required Parking Spaces for Commercial Use													Nil	
14. Total Required Parking Spaces Required for Residential + Commercial Use = (28 + 29.37) =								37.37					29.37	
15. Maximum free								No. of Tenants having Carpet area less than 90.00 sq.mt. + Parking spaces					2	
16. Permissible parking								(Sum = 5% No. 10 or 50.00, 14.50 No. 10) whichever is more.					2	
17. Total Required Parking Spaces Provided													67.50	
18. 10 % Additional Parking Spaces for vehicle loading Area = (14.5 x 10 %)													1.45	
19. Excess to required Parking Spaces Provided = (16-14)													2	
20. 50 % of Required Parking Spaces Permissible free of PSU without charging premium = (14 x 50 %)													7	
21. Transport Vehicle (as per IS 204 4451)								1 for 2000 sq.mt. (225.27/2000) = 1.13					1.00	
22. Transport Vehicle Required													1.00	
DETAILS OF PARKING SPACES PROVIDED														
Sr. No.	Floor	Parking Spaces Provided			Total									
		Small	Large											
1	Ground Floor	23	22	45										
2	1st Floor Podium	9	7	16										
3	2nd Floor Podium	9	7	16										
4	3rd Floor Podium	14	8	22										
Total		55	42	97										
% Ratio to total		57%	43%	100%										

[illegible]



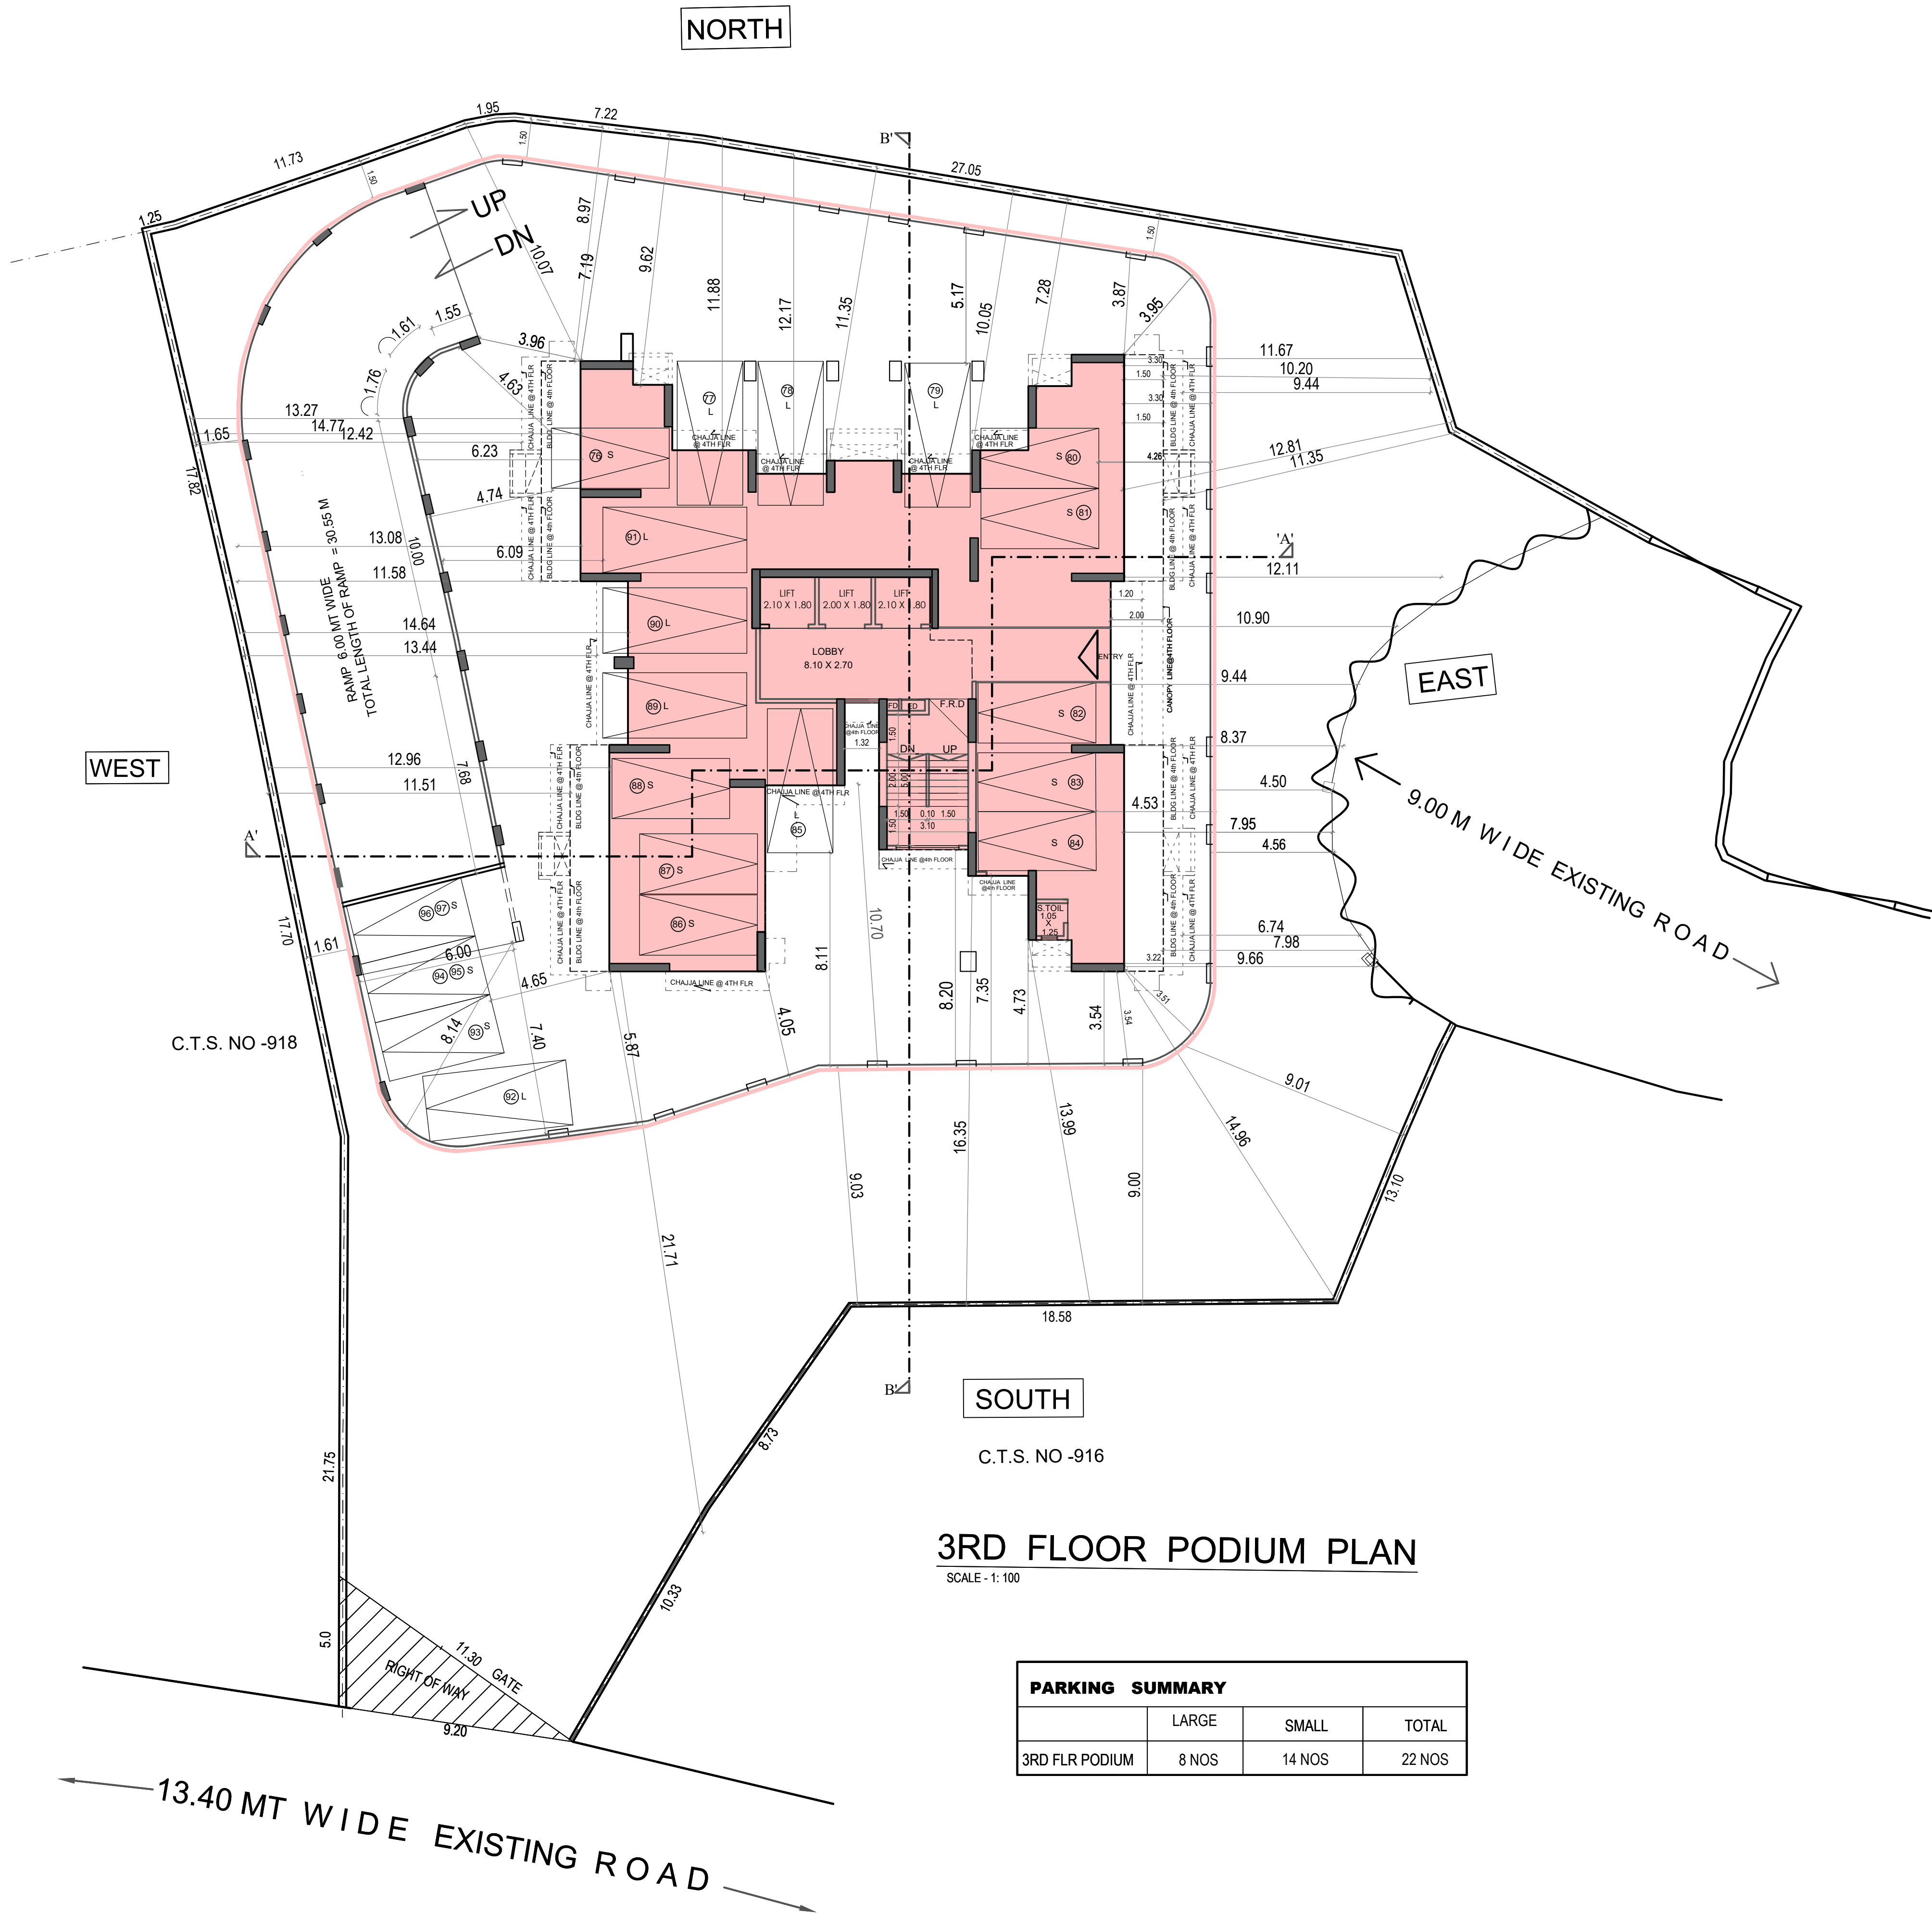


3RD FLOOR PODIUM PLAN

SCALE - 1: 100

PARKING SUMMARY

	LARGE	SMALL	TOTAL
3RD FLR PODIUM	8 NOS	14 NOS	22 NOS

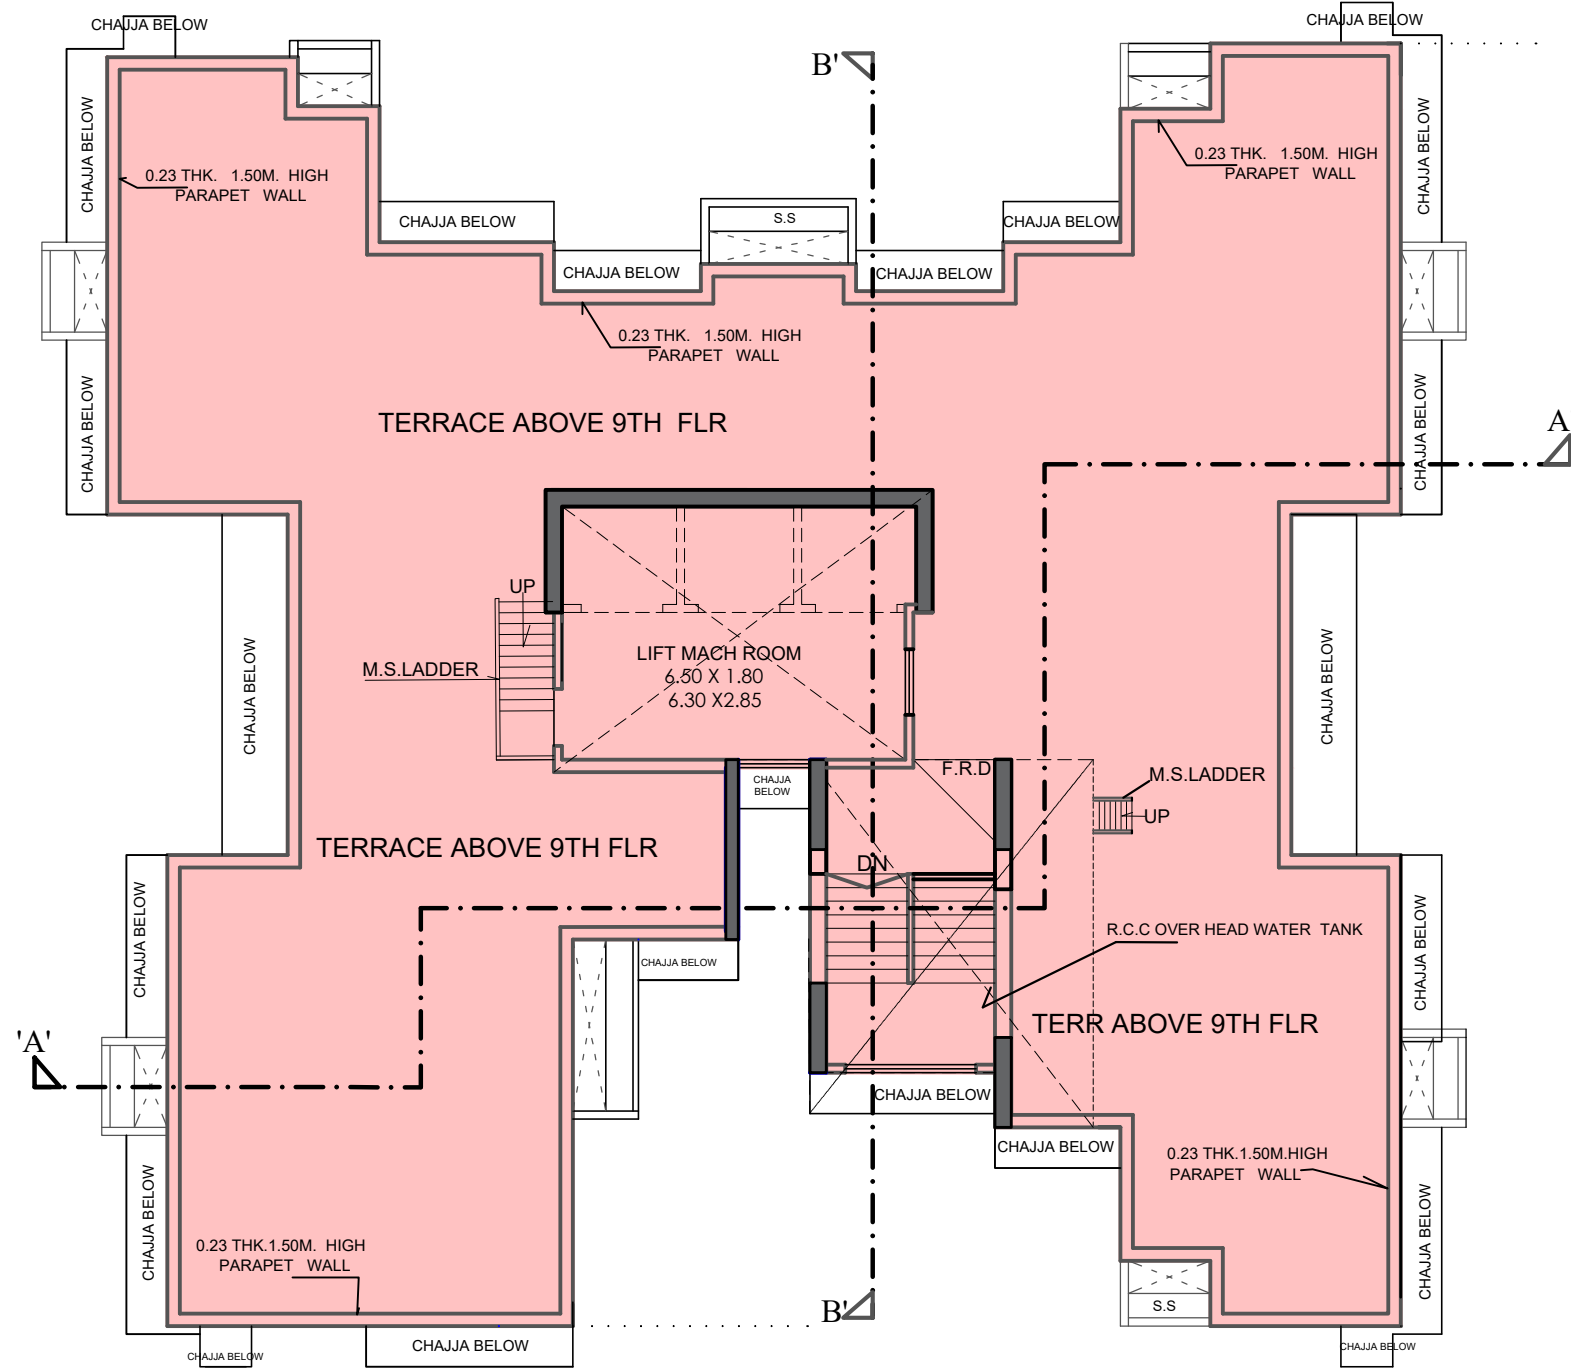

TERRACE FLOOR PLAN

SCALE 1: 100

PROFORMA - B

CONTENTS OF THE SHEET

3RD FLR PODIUM PLAN , PARKING SUMMARY , TERRACE FLOOR PLAN

DESCRIPTION OF PROPOSAL & PROPERTY

PROPOSED OF RESI. BLDG. ON PLOT BEARING
CTS NO. 913/A, 913/B, 914/A, 914/B, 915/A, 915/B, 917, OF VILLAGE EKSAR
AT I.C.COLONY, BORIVALI (W), MUMBAI.

NAME OF OWNER

MANGESH
KESHAV
DALVI

SHRI. MANGESH DALVI, PARTNER OF
M/S. GAURI ENTERPRISES
C.A. TO OWNER
OFFICE - GR.FL. SAFFRON - I BUILDING,
HOLY CROSS ROAD, I.C. COLONY,
BORIVALI (WEST), MUMBAI - 400103.

DRAWN BY	CHECKED BY	SCALE	DATE
SHIVANI		AS SHOWN	06/07/2021

SIGNATURE, NAME & ADDRESS OF ARCHITECT

SARITA
SATISH
MANJUNATH

Digitally signed by SARITA SATISH
MANJUNATH
DN: cn=SARITA SATISH
MANJUNATH, i=IN, c=India,
givenName=SARITA SATISH
MANJUNATH
Date: 2021.07.06 17:07:31 +05'30'

SARITA MANJUNATH

ARCHITECTS PLANNERS VALUERS

1- SAKRUPA APARTMENTS, L. ROAD,
OPPPOSITE SANT ANNE'S SCHOOL,
BORIVALI (WEST), MUMBAI 400052

OFF: 022-2602688, 022-2601669
sara@saritamanjunath.com
sara@saritamanjunath.com

MANISH
SHASHIKANT
JAVANJAL

Digitally signed by
MANISH SHASHIKANT
JAVANJAL
Date: 2021.07.08
16:58:54 +05'30'

S.E.(B.P.) R/N

PARESH
SURYAKANT
T PANCHAL

Digitally signed by
PARESH
SURYAKANT
PANCHAL
Date: 2021.07.10
12:40:26 +05'30'

A.E.(B.P.) R/N

VINOD
KONDIRAM
KEKAN

Digitally signed by
VINOD KONDIRAM
KEKAN
Date: 2021.07.12
13:18:18 +05'30'

E.E.(B.P.) R/ WARD

NAME & SIGN OF STRUCTURAL ENGINEER

SHRI. K. C. SHAH
B.E.(CIVIL) A.M.I.E.
102, SAI GOVIND BHUVAN, NEAR PANJAB NATIONAL BANK, MATHURADAS ROAD,
KANDIVALI (W) MUMBAI - 400 067.

PROFORMA - B

CONTENT OF SHEET

4TH TO 7TH, 8TH FLOOR PLAN, 8TH FLOOR PLAN, RERA CARPET AREA
DIAGRAM & CALCULATION, 8TH FLR REFUGE AREA DIAGRAM & CALC.MANISH
SHASHIKANT
JAVANJALDigitally signed by
MANISH SHASHIKANT
JAVANJAL
Date: 2021.07.08
16:59:07 +05'30'

S.E.(B.P.) R/N

PARESH
SURYAKANT
T PANCHALDigitally signed by
PARESH
SURYAKANT
PANCHAL
Date: 2021.07.10
12:40:50 +05'30'

A.E.(B.P.) R/N

VINOD
KONDIRAM
KEKANDigitally signed by VINOD
KONDIRAM KEKAN
Date: 2021.07.12 13:18:31
+05'30'

E.E.(B.P.) 'R' WARD

NAME & SIGN OF STRUCTURAL ENGINEER

SHRI. K. C. SHAH

B.E.(CIVIL) A.M.I.E.
102, SAI GOVIND BHUVAN, NEAR PANJAB NATIONAL BANK, MATHURADAS ROAD,
KANDIVALI (W) MUMBAI - 400 067.

DESCRIPTION OF PROPOSAL & PROPERTY

PROPOSED OF RESI. BLDG. ON PLOT BEARING
CTS NO. 913/A, 913/B, 914/A, 914/B, 915/A, 915/B, 917, OF VILLAGE EKSAR
AT I.C. COLONY, BORIVALI (W), MUMBAI.

NAME OF OWNER

MANGESH
KESHAV
DALVIDigitally signed by MANGESH
KESHAV DALVI
DN: cn=MANGESH KESHAV
DALVI, l=IN, c=India,
givenName=MANGESH KESHAV
DALVI
Date: 2021.07.06 17:30:04
+05'30'SHRI. MANGESH DALVI, PARTNER OF
M/S. GAURI ENTERPRISESOFFICE - GR.FL. SAFFRON - I BUILDING,
HOLY CROSS ROAD, I.C. COLONY,
BORIVALI (WEST), MUMBAI - 400103.

DRAWN BY

CHECKED BY

SCALE


DATE

SHIVANI

AS SHOWN


06/07/2021

NAME, ADDRESS & SIGN OF ARCHITECT

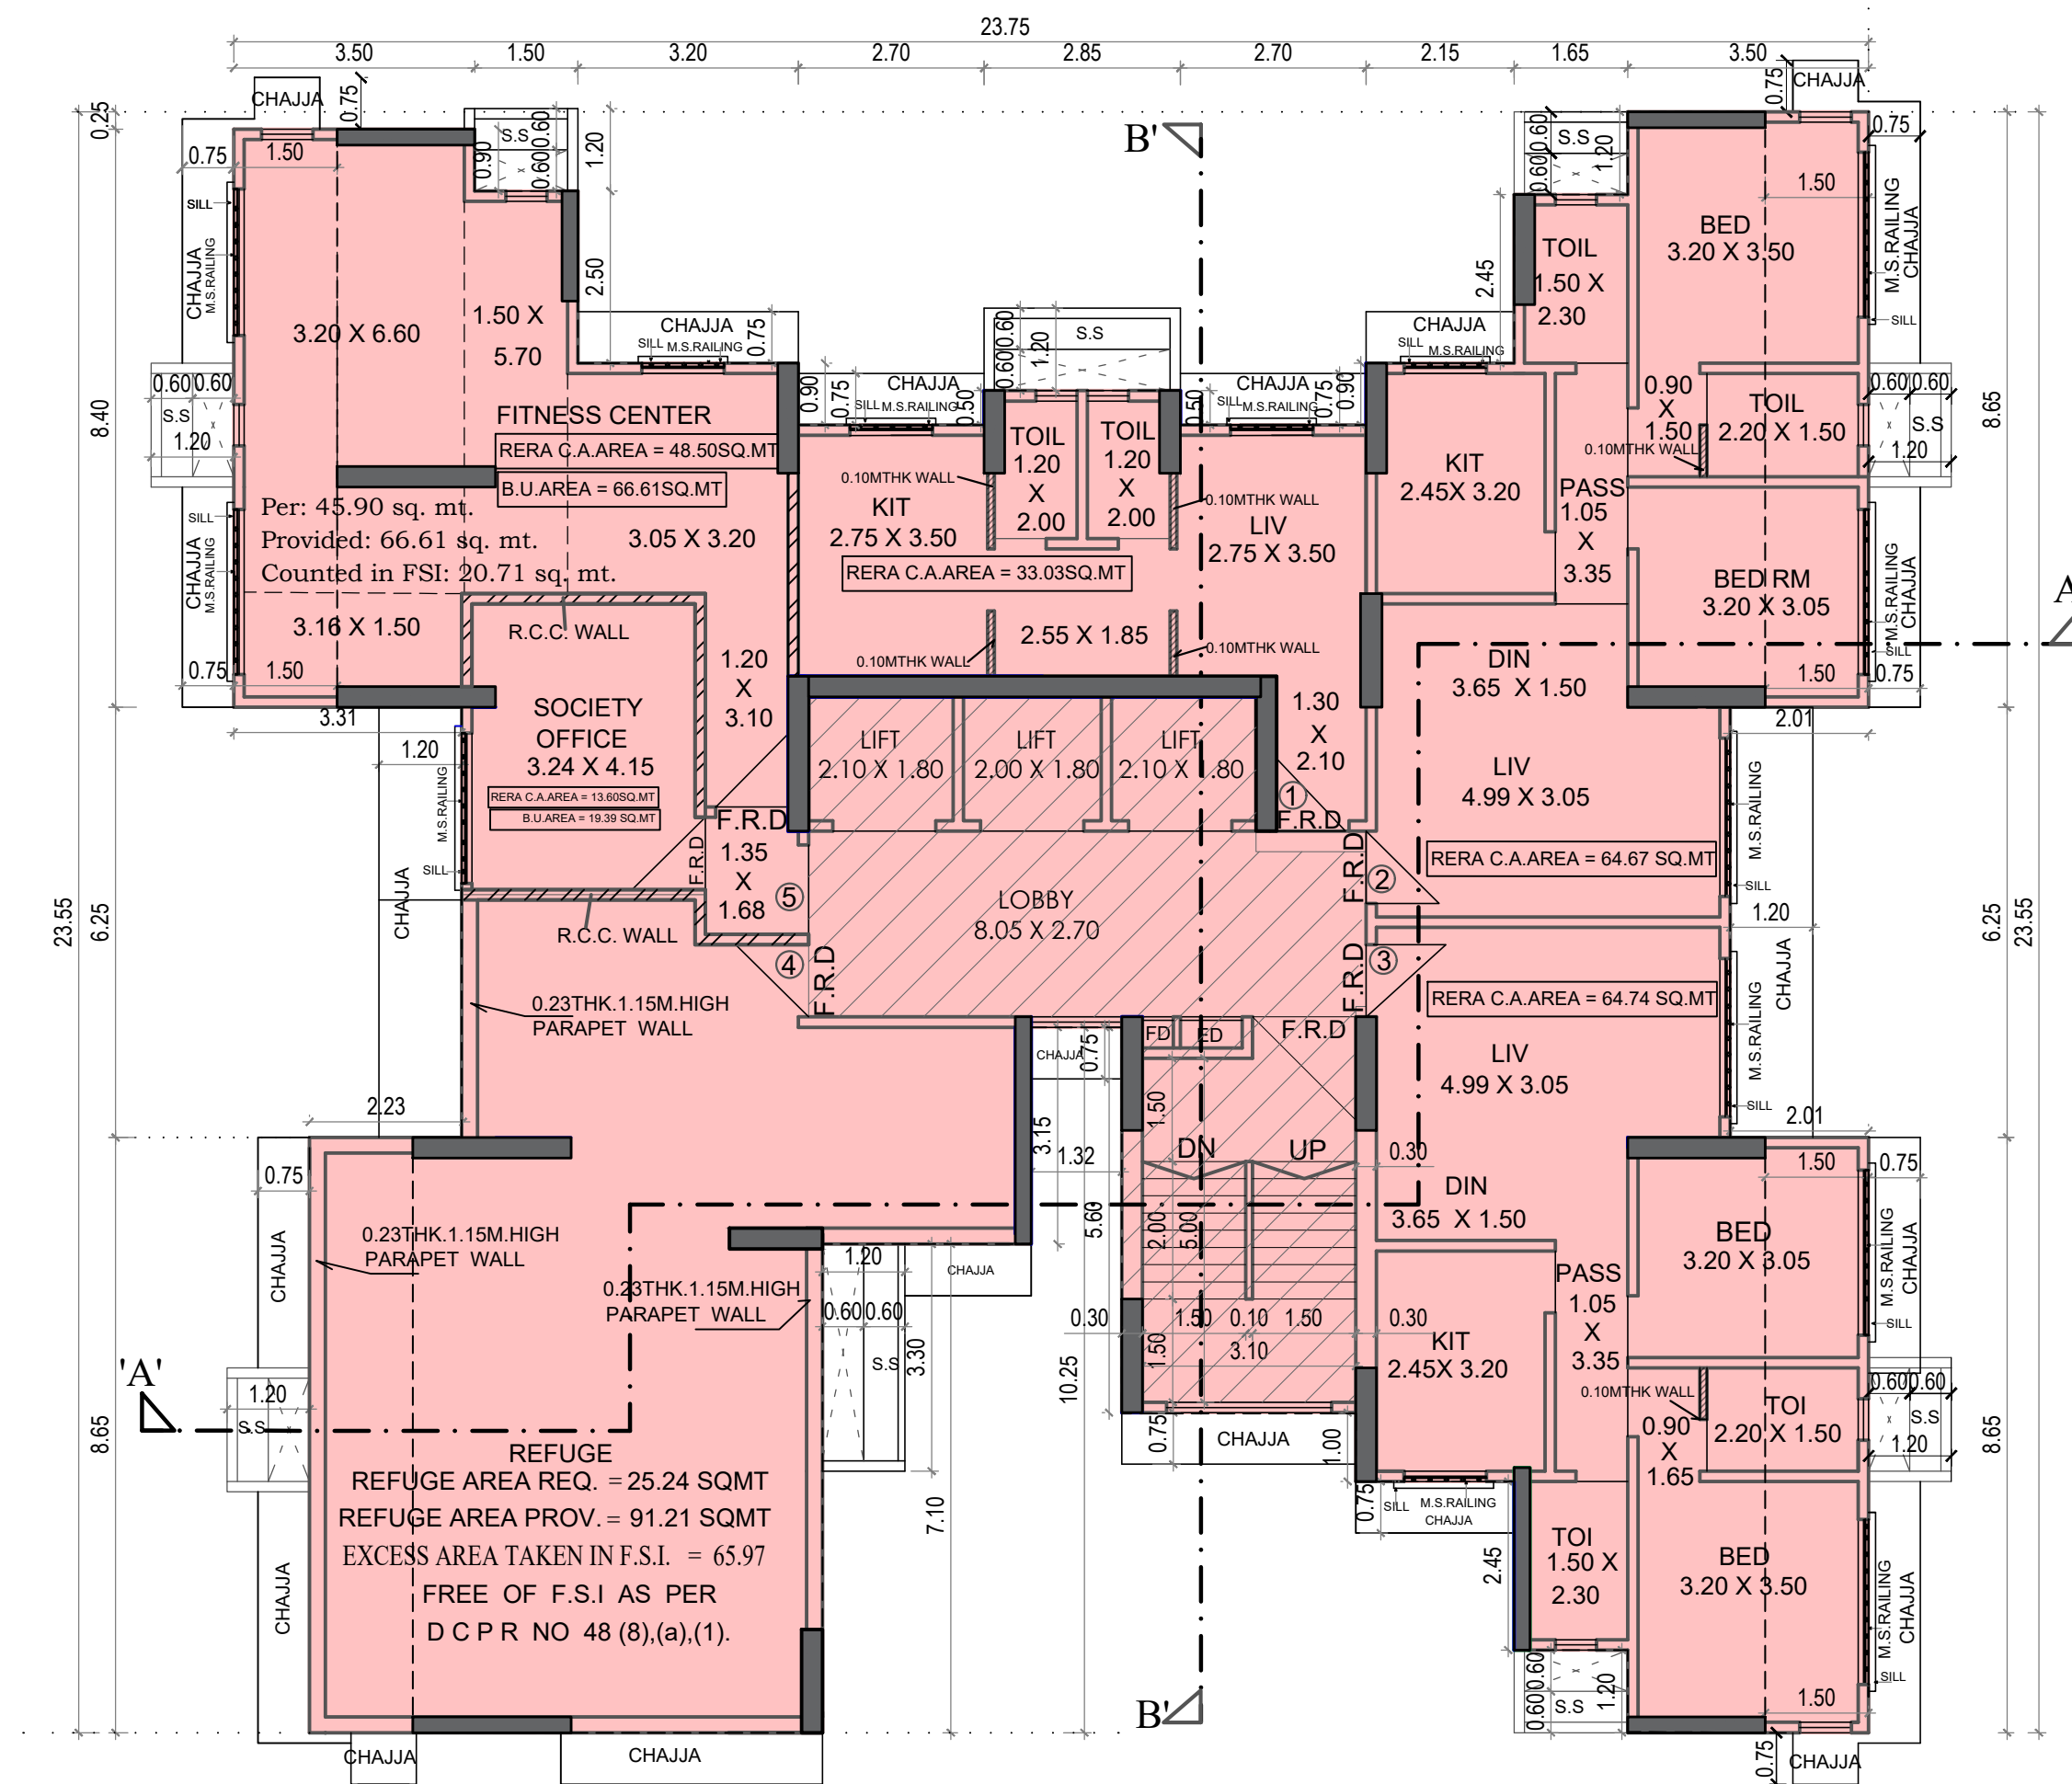SARITA
SATISH
MANJUNATHDigitally signed by SARITA
SATISH MANJUNATH
DN: cn=SARITA SATISH
MANJUNATH, l=IN, c=India,
givenName=SARITA SATISH
MANJUNATH
Date: 2021.07.06 17:08:15
+05'30'SARITA MANJUNATH
ASHOK GANDHI
CONSULTANT LLPARCHITECTS PLANNERS VALUERS
1- SAKRUPA APARTMENTS, L.T. ROAD,
OPPOSITE SAINT ANNIE'S SCHOOL,
BORIVALI (WEST), MUMBAI 4000 92
OFF. 022 28923888 022 28916519
sarita@ashokgandhiconsultants.com
info@ashokgandhiconsultants.com


8TH (REFUGE) FLOOR PLAN

SCALE 1: 100

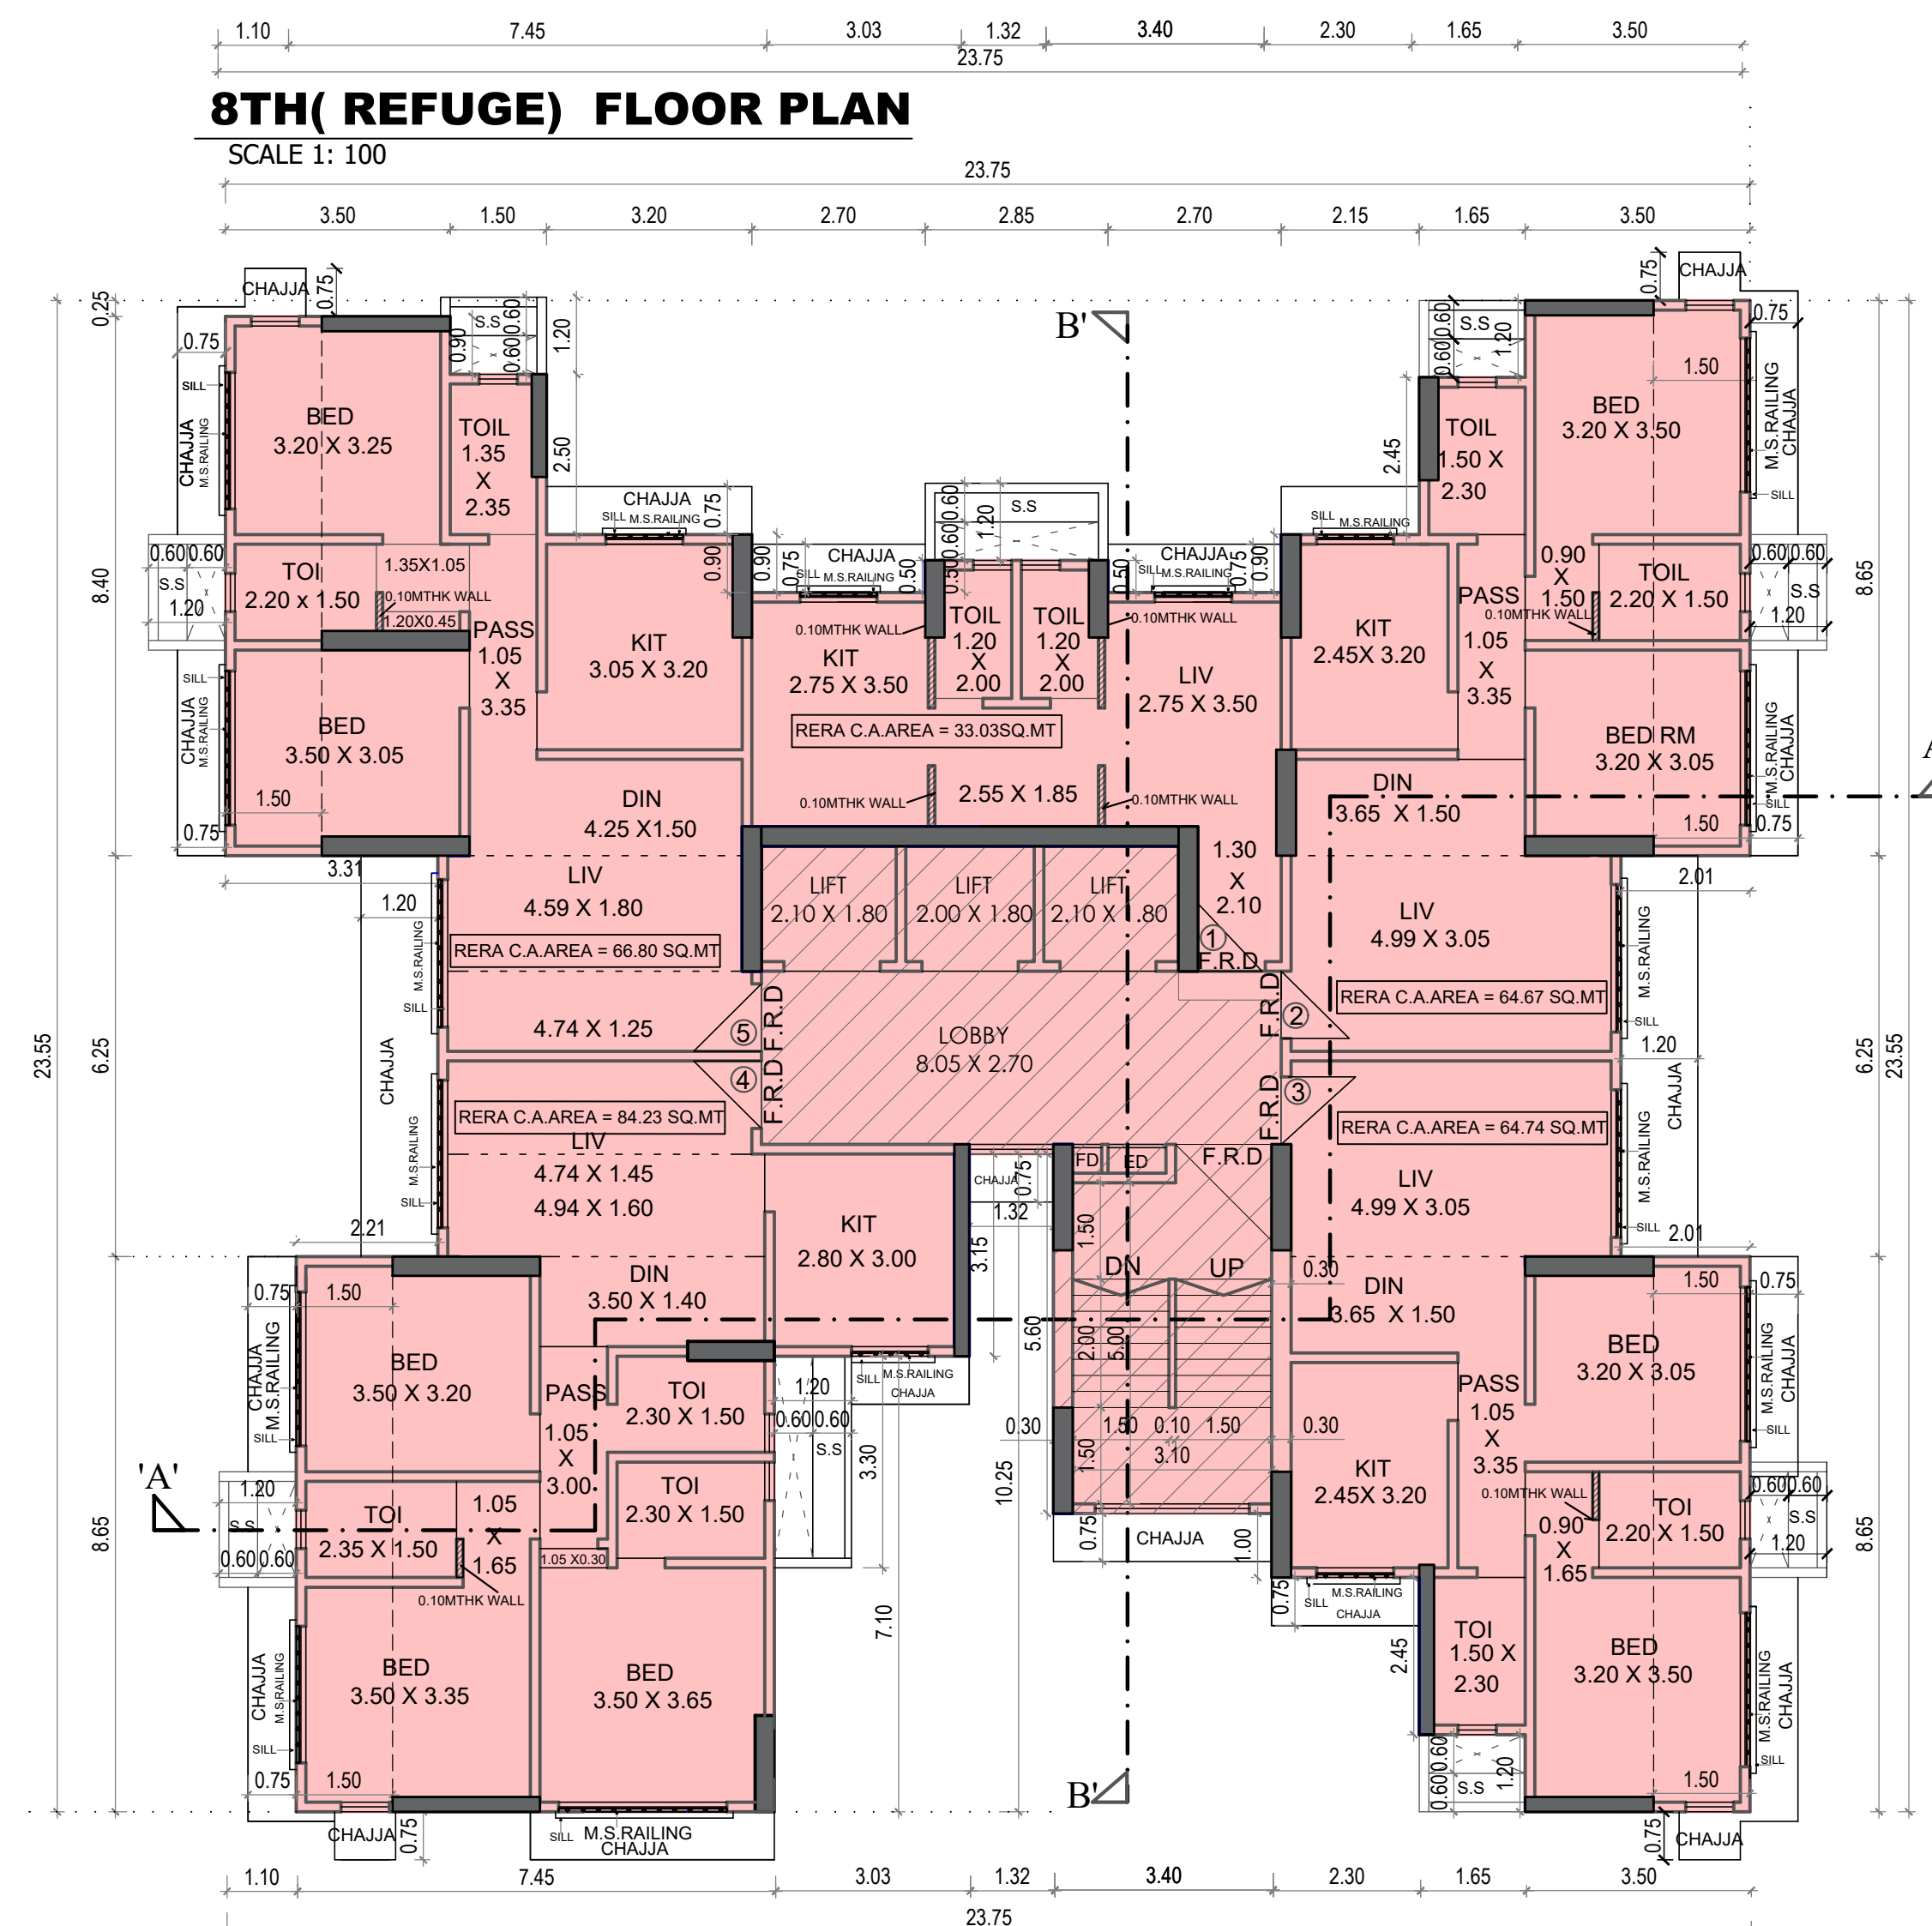

4TH TO 7TH & 9TH FLOOR PLAN


SCALE 1: 100

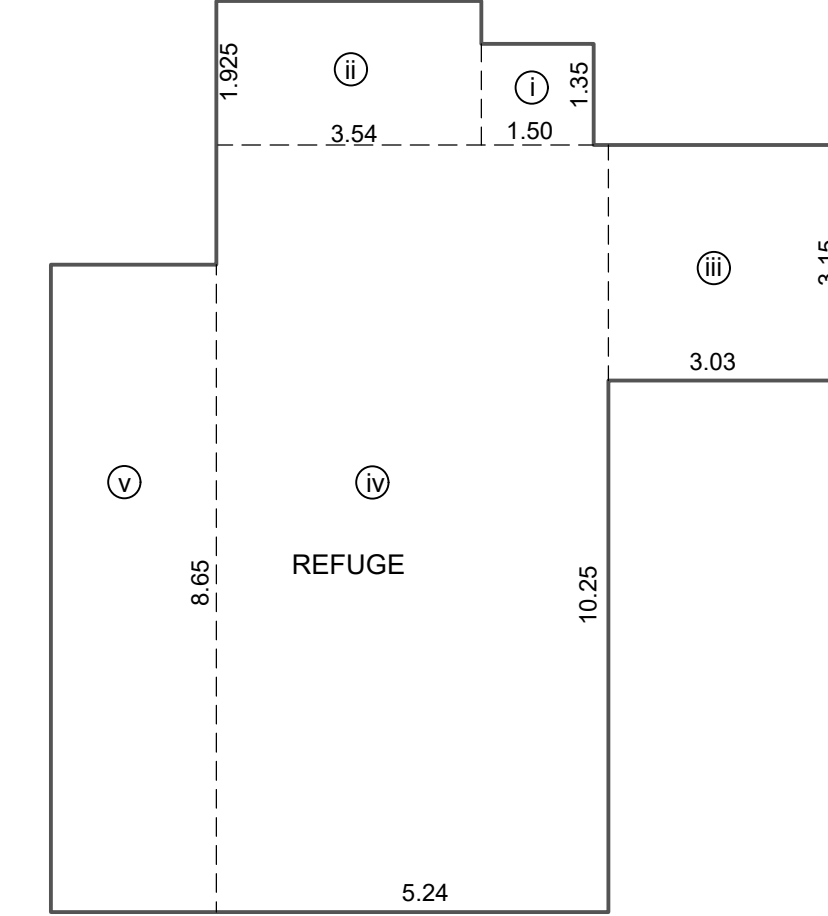

REFUGE AREA DIAGRAM (FOR 8TH FLR)


SCALE 1: 100

RERA CARPET AREA STATEMENT

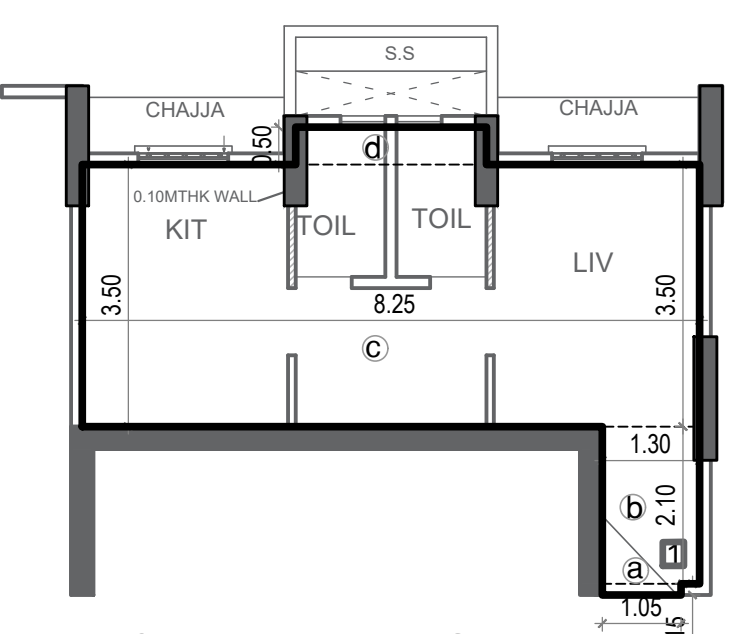RERA CARPET UP AREA DIAGRAM
4TH TO 9TH FLOOR PLAN
FLAT NO - 1


CARPET AREA STATEMENT

4TH TO 9TH FLOOR PLAN	
FLAT NO - 1	
a	1.05 X 0.15 = 0.15 SQ.MT
b	1.30 X 2.10 = 2.73 "
c	8.25 X 3.50 = 28.87 "
d	2.55 X 0.50 = 1.28 "
TOTAL = 33.03 SQ.MT.	
TOTAL FLAT = 6.00 NOS.	

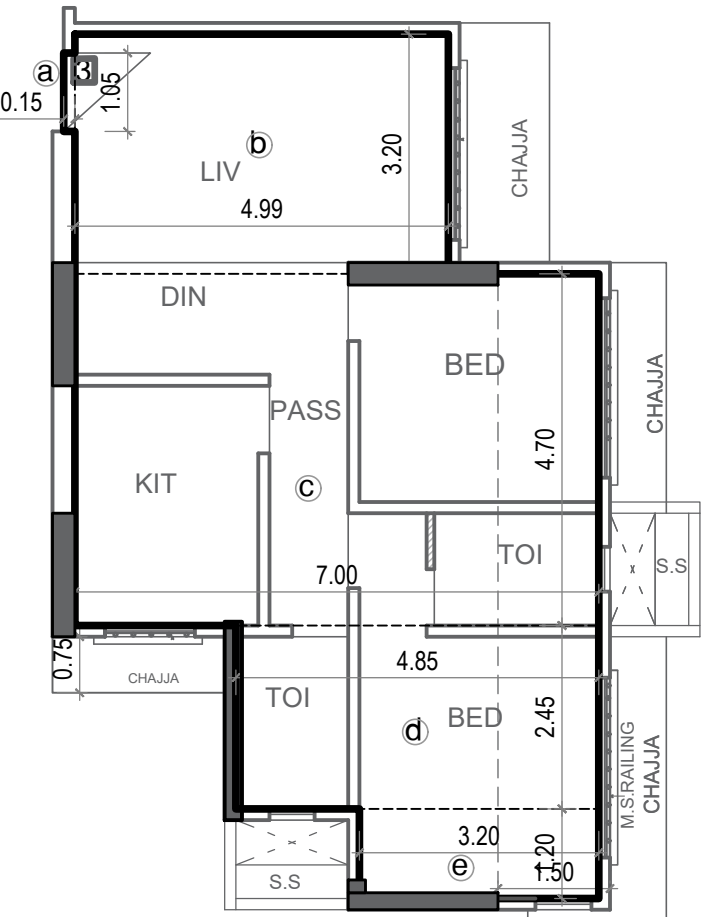RERA CARPET UP AREA DIAGRAM
4TH TO 9TH FLOOR PLAN
FLAT NO - 3

CARPET AREA STATEMENT

4TH TO 9TH FLOOR PLAN	
FLAT NO - 3	
a	0.15 X 1.05 = 0.15 SQ.MT
b	4.99 X 3.20 = 15.97 "
c	7.00 X 4.70 = 32.90 "
d	4.85 X 2.45 = 11.88 "
e	3.20 X 1.20 = 3.84 "
TOTAL = 64.74 SQ.MT.	
TOTAL FLAT = 6.00 NOS.	

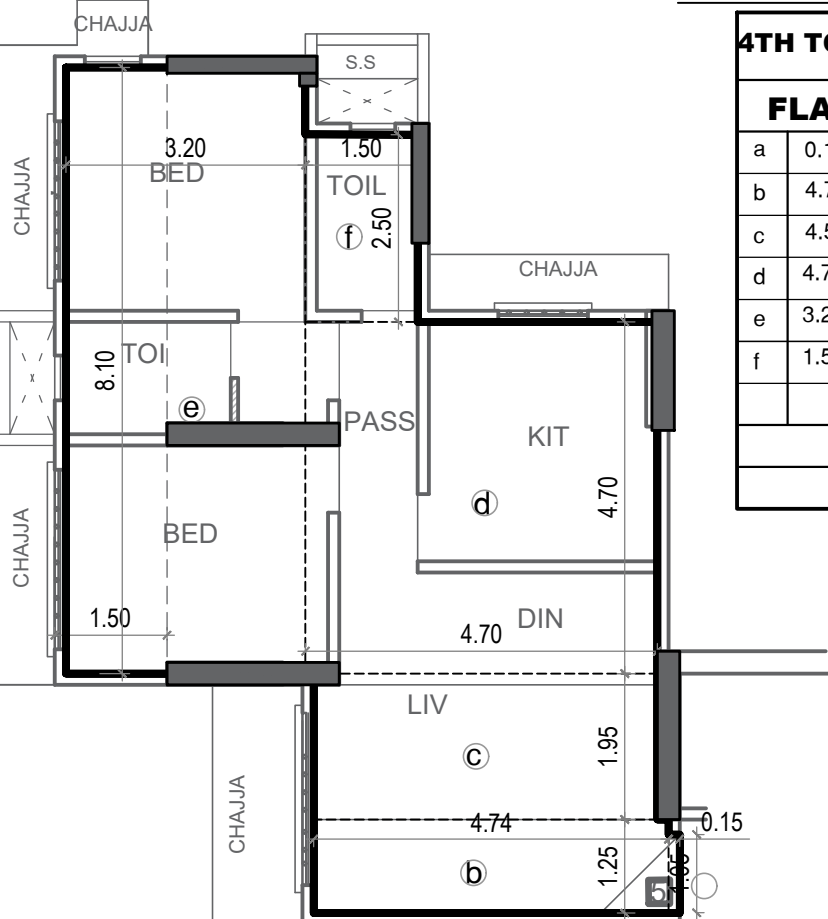RERA CARPET UP AREA DIAGRAM
4TH TO 7TH & 9TH FLOOR PLAN
FLAT NO - 5

TOTAL NO. FLAT = 28 NOS


REFUGE AREA CALCULATION

8TH FLOOR -			
i	1.50 X 1.35	=	2.03 SQ.MT.
ii	3.54 X 1.925	=	6.81 "
iii	3.03 X 3.15	=	9.54 "
iv	5.24 X 10.25	=	53.71 "
v	2.21 X 8.65	=	19.12 "
TOTAL PROP AREA = 91.21 SQ.MT.			
TOTAL BUILT UP AREA ABOVE REFUGE FLOOR X 4% = (236.59 + 394.41)			
= 631.00 X 4% = 25.24 SQMT			
REFUGE AREA REQ. = 25.24 SQMT			
REFUGE AREA PROV. = 91.21 SQMT			
EXCESS AREA = 65.97			
FREE OF F.S.I AS PER D C P R NO 48 (8)(a),(1).			

REFUGE AREA DIAGRAM (FOR 8TH FLR)


SCALE 1: 100

RERA CARPET AREA STATEMENT

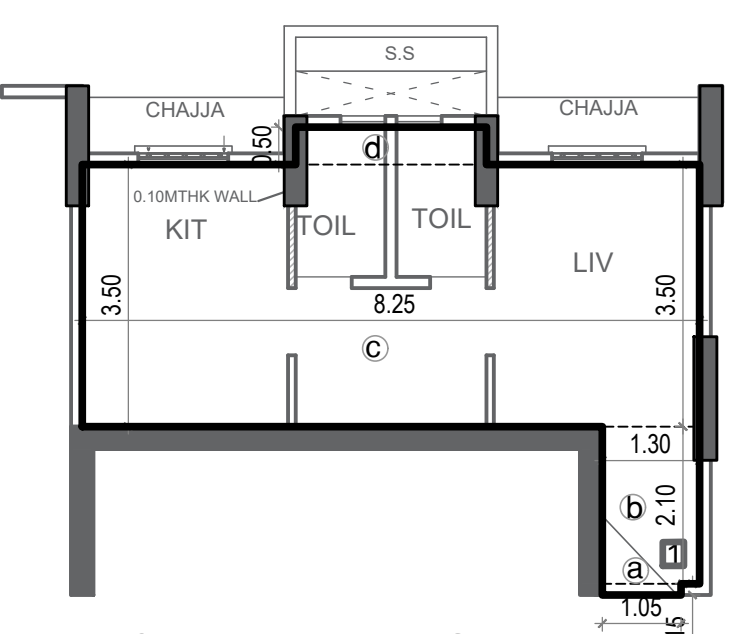RERA CARPET UP AREA DIAGRAM
4TH TO 9TH FLOOR PLAN
FLAT NO - 1


CARPET AREA STATEMENT

4TH TO 9TH FLOOR PLAN	
FLAT NO - 1	
a	1.05 X 0.15 = 0.15 SQ.MT
b	1.30 X 2.10 = 2.73 "
c	8.25 X 3.50 = 28.87 "
d	2.55 X 0.50 = 1.28 "
TOTAL = 33.03 SQ.MT.	
TOTAL FLAT = 6.00 NOS.	

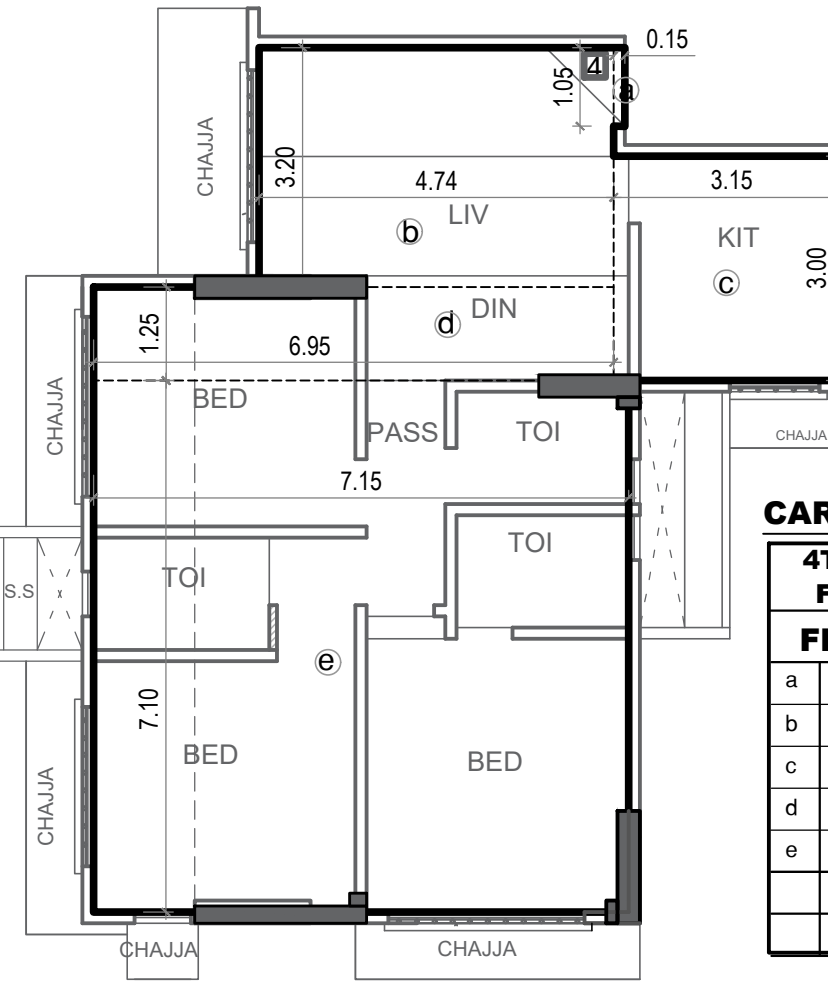RERA CARPET UP AREA DIAGRAM
4TH TO 7TH & 9TH FLOOR PLAN
FLAT NO - 4

CARPET AREA STATEMENT

4TH TO 7TH & 9TH FLOOR PLAN	
FLAT NO - 4	
a	0.15 X 1.05 = 0.15 SQ.MT
b	4.74 X 3.20 = 15.17 "
c	3.15 X 3.00 = 9.45 "
d	6.95 X 1.25 = 8.69 "
e	7.15 X 7.10 = 50.77 "
TOTAL = 84.23 SQ.MT.	
TOTAL FLAT = 5.00 NOS.	

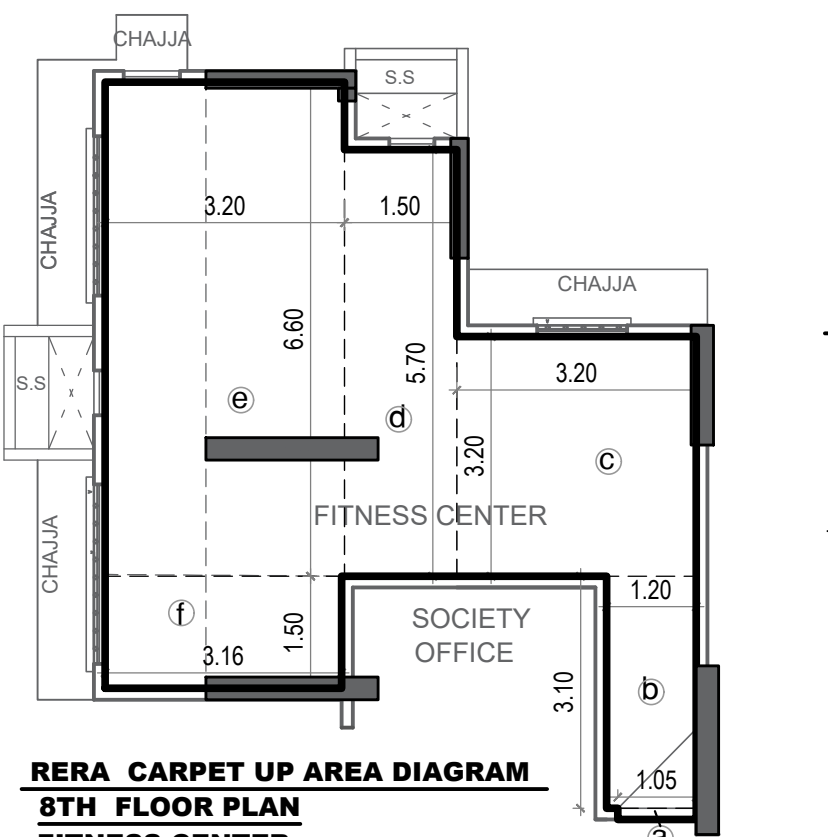RERA CARPET UP AREA DIAGRAM
8TH FLOOR PLAN
FITNESS CENTER
FLAT NO - 5

RERA CAREPT AREA STATEMENT

8TH FLOOR PLAN FITNESS CENTER	
FLAT NO - 5	
a	0.15 X 1.05 = 0.15 SQ.MT
b	1.20 X 3.10 = 3.72 "
c	3.20 X 3.20 = 10.24 "
d	1.50 X 5.70 = 8.55 "
e	3.20 X 6.60 = 21.12 "
f	3.16 X 1.50 = 4.74 "
TOTAL = 48.50 SQ.MT	
1.00 NOS.	

RERA CARPET UP AREA DIAGRAM
8TH FLOOR PLAN
SOCI.OFFICE

CARPET AREA STATEMENT

8TH FLOOR PLAN FLOOR PLAN	
SOCI.OFFICE	
a	0.15 X 1.50 = 0.15 SQ.MT
b	3.24 X 4.15 = 13.45 "
TOTAL = 13.60 SQ.MT.	
= 1.00 NOS.	

PROFORMA - B

CONTENT OF SHEET

4TH TO 7TH,8TH,9TH FLOOR BUILT UP AREA DIAGRAM & CALCULATION ,
SOCIETY OFFICE & FITNESS AREA DIAGRAM& CALCULATION

MANISH SHASHIKANT JAVANJAL

Digitally signed by
MANISH SHASHIKANT
JAVANJAL
Date: 2021.07.08
16:59:24 +05'30'

S.E.(B.P.) R/N

PARESH SURYAKANT PANCHAL

Digitally signed
by PARESH
SURYAKANT
PANCHAL
Date: 2021.07.10
12:41:13 +05'30'

A.E.(B.P.) R/N

VINOD KONDIRAM KEKAN

Digitally signed by
VINOD KONDIRAM
KEKAN
Date: 2021.07.12
13:18:42 +05'30'

E.E.(B.P.) 'R' WARD

NAME & SIGN OF STRUCTURAL ENGINEER

SHRI. K. C. SHAH
B.E.(CIVIL) A.M.I.E.
102, SAI GOVIND BHUVAN , NEAR PANJAB NATIONAL BANK ,MATHURADAS ROAD,
KANDIVALI (W) MUMBAI - 400 067.

DESCRIPTION OF PROPOSAL & PROPERTY

PROPOSED OF RESI. BLDG. ON PLOT BEARING
CTS NO. 913/A, 913/B, 914/A, 914/B, 915/A,915/B, 917, OF VILLAGE EKSAR
AT I.C.COLONY , BORIVALI (W), MUMBAI.

NAME OF OWNER

MANGESH KESHAV DALVI

Digitally signed by MANGESH
KESHAV DALVI
DN: cn=MANGESH KESHAV
DALVI, l=IN, c=India,
givenName=MANGESH KESHAV
DALVI,
Date: 2021.07.06 17:31:01
+05'30'

SHRI . MANGESH DALVI , PARTNER OF
M/S. GAURI ENTERPRISES
C.A. TO OWNER
OFFICE - GR.FL. SAFFRON - I BUILDING,
HOLY CROSS ROAD, I.C. COLONY ,
BORIVALI (WEST) , MUMBAI - 400103.

DRAWN BY	CHECKED BY	SCALE	DATE
SHIVANI		AS SHOWN	06/07/2021


NAME,ADDRESS & SIGN.OF ARCHITECT

SARITA SATISH MANJUNATH

Digitally signed by SARITA
SATISH MANJUNATH
DN: cn=SARITA SATISH
MANJUNATH, l=IN, c=India,
givenName=SARITA SATISH
MANJUNATH,
Date: 2021.07.06 17:08:55 +05'30'


SARITA MANJUNATH
ASHOK GANDHI
CONSULTANT LLP

ARCHITECTS PLANNERS VALUERS
1- SAKRUPA APARTMENTS, L.T.ROAD,
OPPOSITE SAINT ANNIE'S SCHOOL,
BORIVALI (WEST), MUMBAI 4000 92
OFF. 022 28923880 022 28916519
sarita@ashokgandhiconsultants.com
info@ashokgandhiconsultants.com

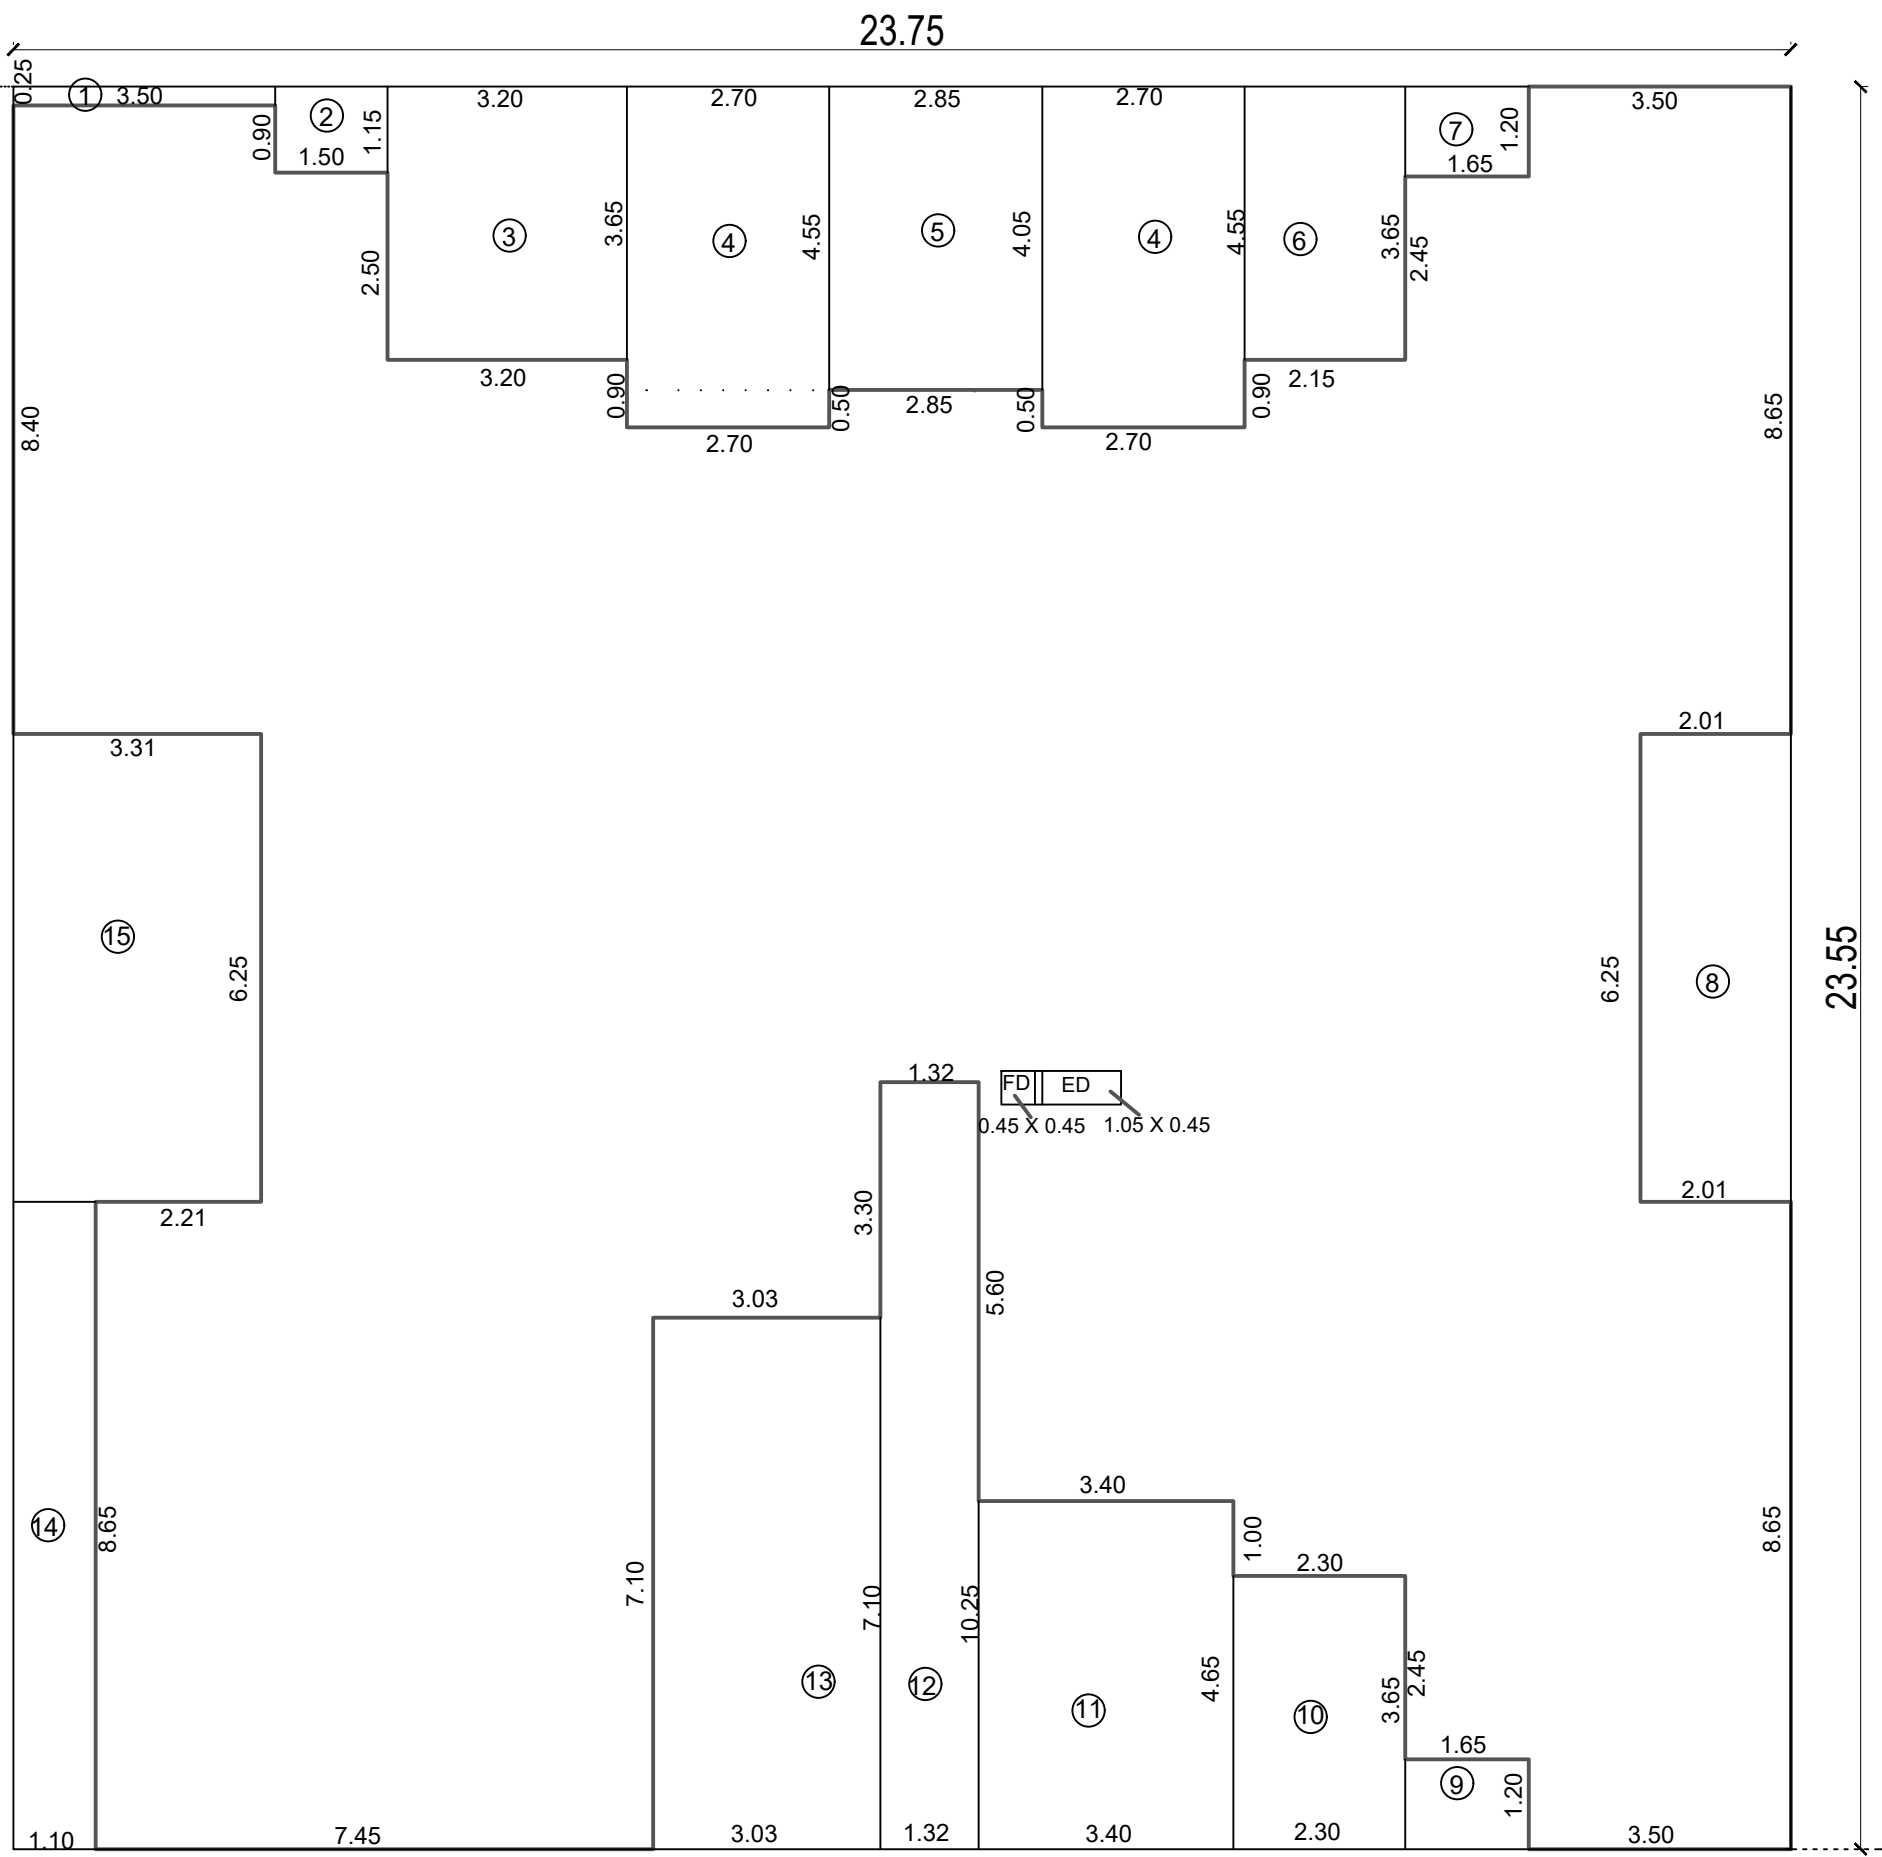

BUILT UP AREA DIAGRAM
4TH TO 7TH & 9TH FLOOR PLAN


SCALE 1: 100

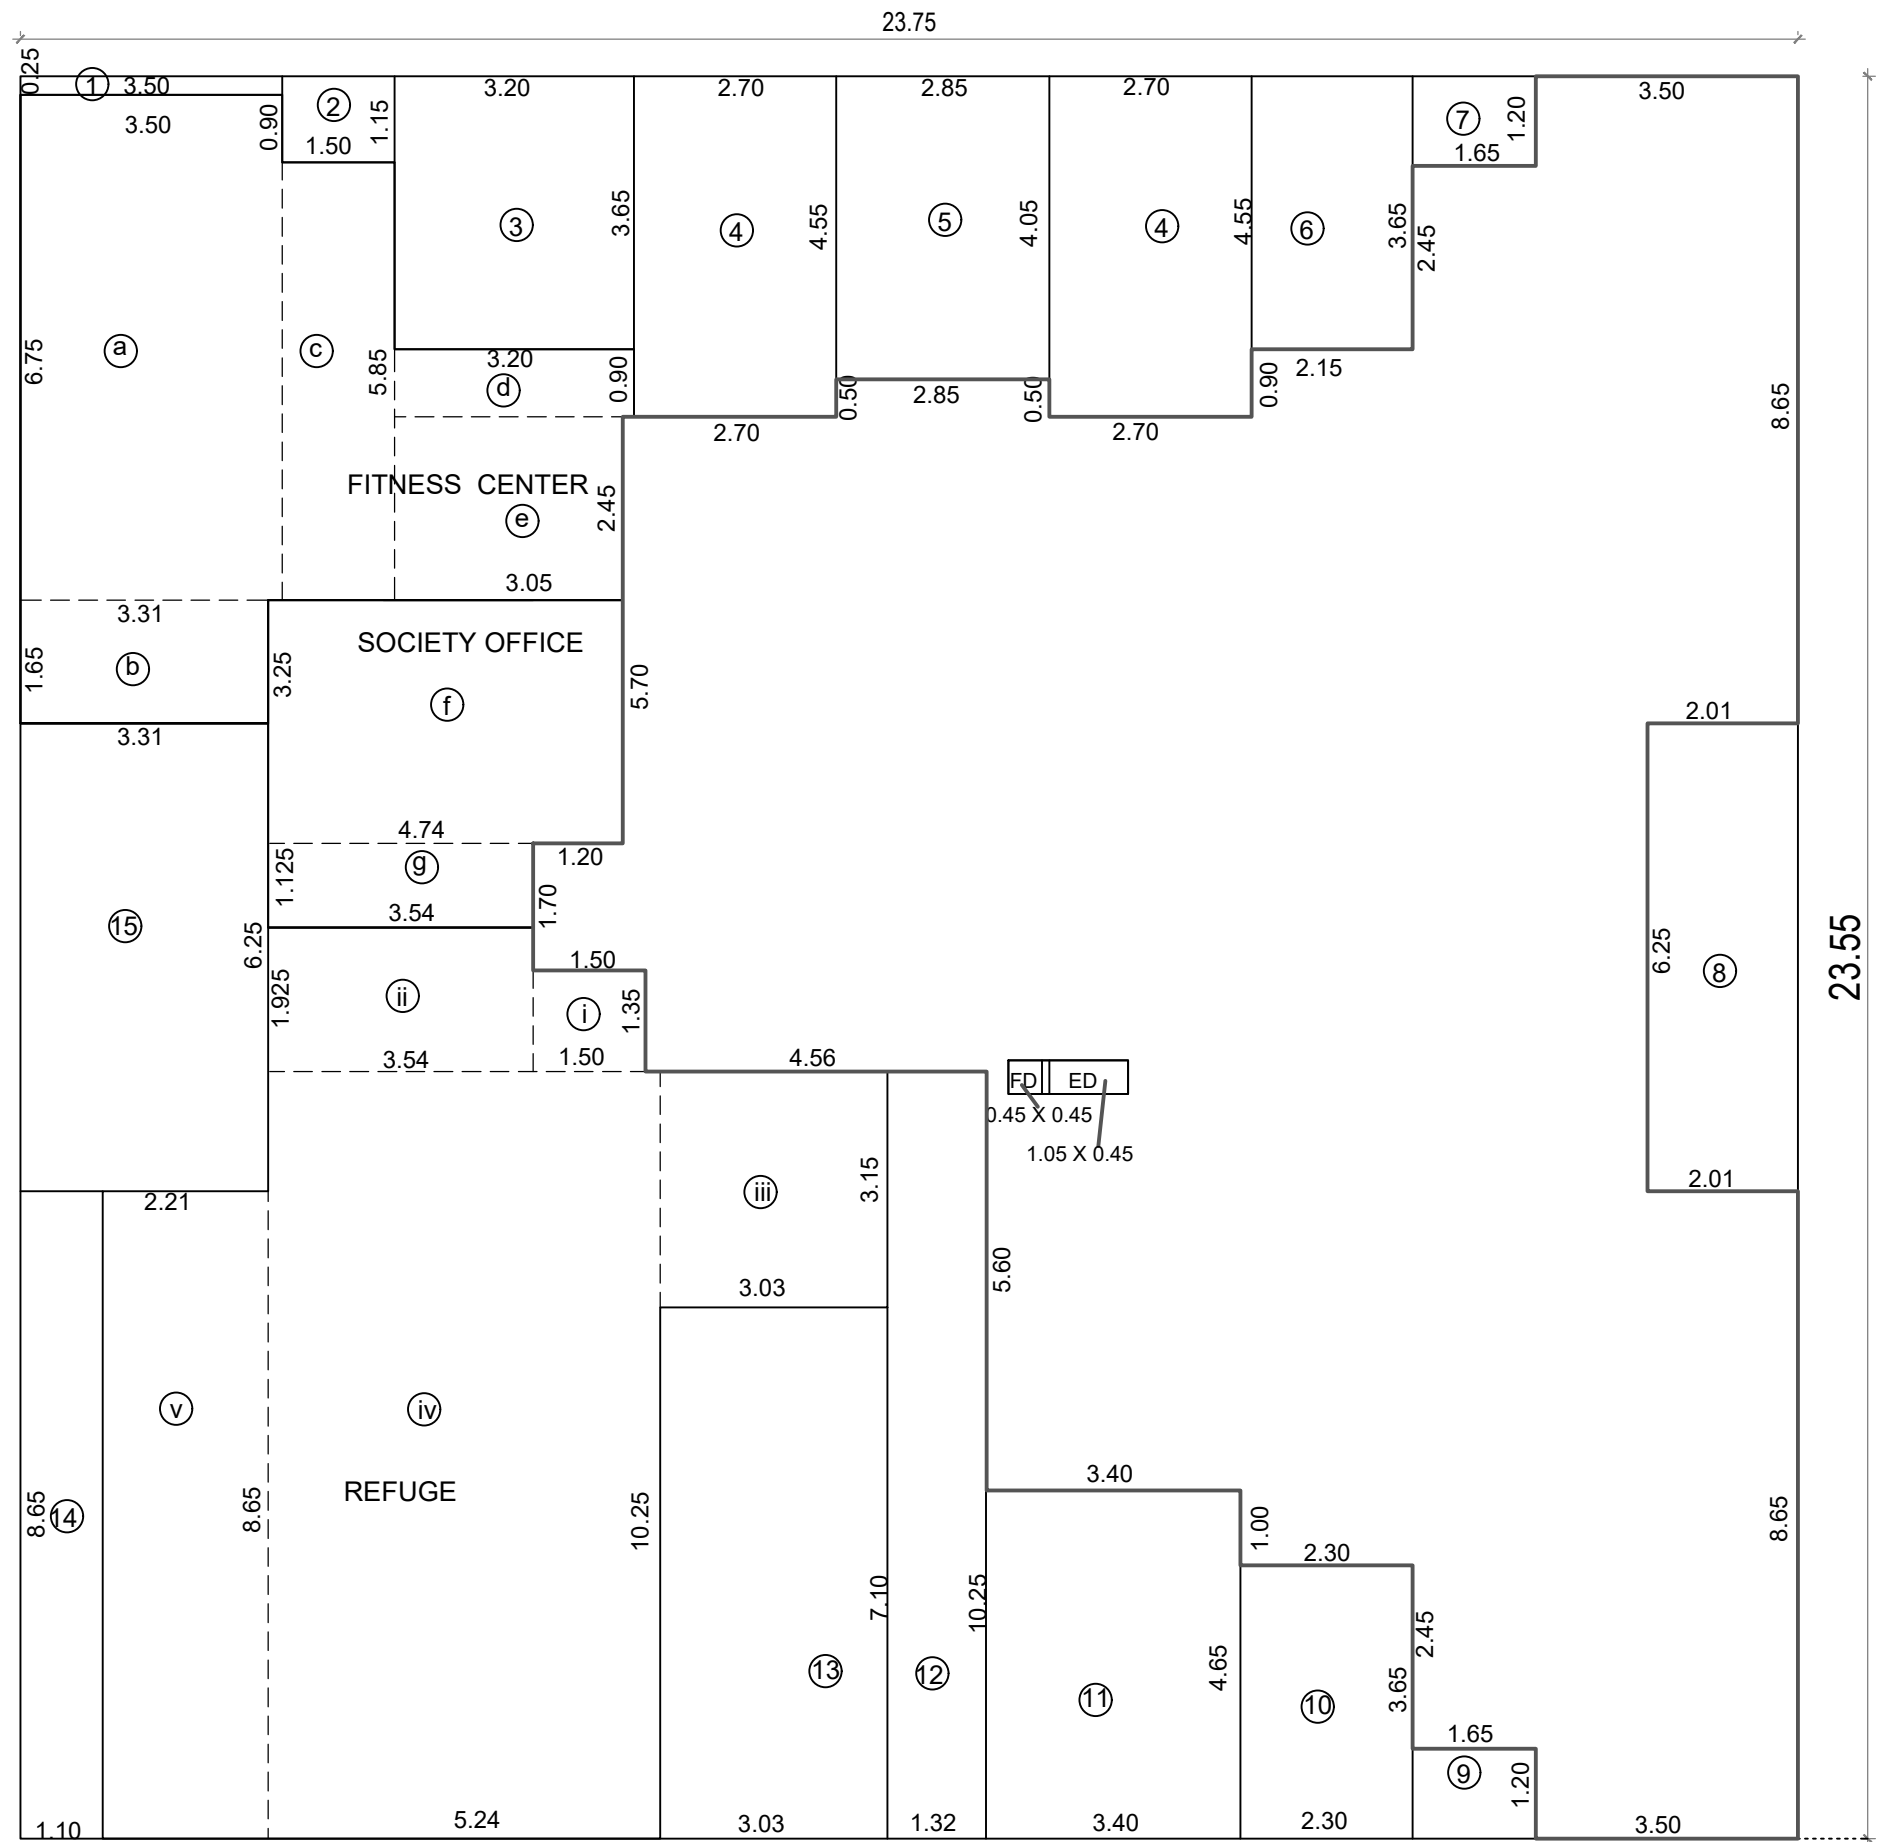

BUILT UP AREA DIAGRAM
8TH(REFUGE) FLOOR PLAN

SCALE 1: 100

BUILT UP AREA CALCULATION				
FOR 4TH TO 7TH & 9TH FLOOR PLAN				
A	23.75	X	23.55	= 559.31 SQ.MT.
TOTAL ADDITION				= 559.31 SQ.MT.
DEDUCTIONS				
1	3.50	X	0.25	= 0.88 SQ.MT.
2	1.50	X	1.15	= 1.73 "
3	3.20	X	3.65	= 11.68 "
4	2.70	X	4.55 X 2	= 24.57 "
5	2.85	X	4.05	= 11.54 "
6	2.15	X	3.65	= 7.85 "
7	1.65	X	1.20	= 1.98 "
8	2.01	X	6.25	= 12.56 "
9	1.65	X	1.20	= 1.98 "
10	2.30	X	3.65	= 8.40 "
11	3.40	X	4.65	= 15.81 "
12	1.32	X	10.25	= 13.53 "
13	3.03	X	7.10	= 21.51 "
14	1.10	X	8.65	= 9.52 "
15	3.31	X	6.25	= 20.69 "
ED	1.05	X	0.45	= 0.47 "
FD	0.45	X	0.45	= 0.20 "
TOTAL DEDUCTION				= 164.90 SQ.MT
NET BUILT UP AREA/ FLR = 394.41 SQMT (559.31 - 164.90)				

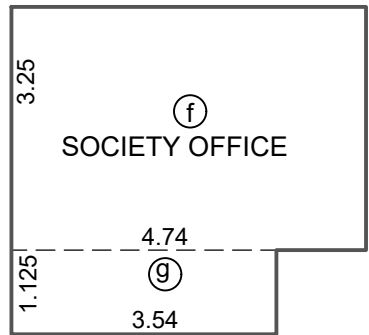


SOCIETY OFFICE (FOR 8TH FLOOR)
BUILT UP AREA CALCULATION

SOCI. OFFICE	
a.	4.74 X 3.25 = 15.41 SQ.MT.
b.	3.54 X 1.125 = 3.98 "
NET BUILT UP AREA = 19.39 SQMT	

BUILT UP AREA DIAGRAM
SOCIETY OFFICE (FOR 8TH FLOOR)

SCALE 1:100

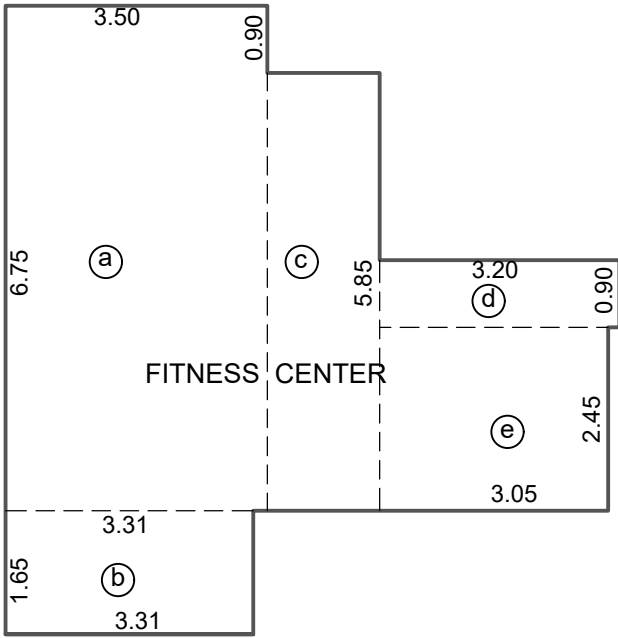


FITNESS CENTER(FOR 8TH FLOOR)
BUILT UP AREA CALCULATION

FITNESS CENTER -		
a	3.50 X 6.75	= 23.63 SQ.MT.
b	3.31 X 1.65	= 4.46 "
c	1.50 X 5.85	= 8.78 "
d	3.20 X 0.90	= 2.88 "
e	3.05 X 2.45	= 7.47 "
f	4.74 X 3.25	= 15.41 "
g	3.54 X 1.125	= 3.98 "
TOTAL PROP AREA = 66.61 SQ.MT		
REQ 2% TOTAL BUILT UP AREA		
2295.32 X 2 % = 45.90 SQ.MT		

FITNESS CENTER BUILT UP
AREA DIAGRAM
(FOR 8TH FLR)


SCALE 1: 100

BUILT UP AREA CALCULATION				
8TH(REFUGE) FLOOR PLAN				
A	23.75	X	23.55	= 559.31 SQ.MT.
TOTAL ADDITION				= 559.31 SQ.MT.
DEDUCTIONS				
1	3.50	X	0.25	= 0.88 SQ.MT.
2	1.50	X	1.15	= 1.73 "
3	3.20	X	3.65	= 11.68 "
4	2.70	X	4.55 X 2	= 24.57 "
5	2.85	X	4.05	= 11.54 "
6	2.15	X	3.65	= 7.85 "
7	1.65	X	1.20	= 1.98 "
8	2.01	X	6.25	= 12.56 "
9	1.65	X	1.20	= 1.98 "
10	2.30	X	3.65	= 8.40 "
11	3.40	X	4.65	= 15.81 "
12	1.32	X	10.25	= 13.53 "
13	3.03	X	7.10	= 21.51 "
14	1.10	X	8.65	= 9.52 "
15	3.31	X	6.25	= 20.69 "
ED	1.05	X	0.45	= 0.47 "
FD	0.45	X	0.45	= 0.20 "
TOTAL DEDUCTION = 164.90SQ.MT---A				
REFUGE-				
i	1.50	X	1.35	= 2.03 SQ.MT.
ii	3.54	X	1.925	= 6.81 "
iii	3.03	X	3.15	= 9.54 "
iv	5.24	X	10.25	= 53.71 "
v	2.21	X	8.65	= 19.12 "
TOTAL DEDUCTION = 91.21 SQ.MT-- B				
FITNESS CENTER & SOCIETY OFFICE -				
a	3.50	X	6.75	= 23.63 SQ.MT.
b	3.31	X	1.65	= 4.46 "
c	1.50	X	5.85	= 8.78 "
d	3.20	X	0.90	= 2.88 "
e	3.05	X	2.45	= 7.47 "
f	4.74	X	3.25	= 15.41 "
g	3.54	X	1.125	= 3.98 "
TOTAL DEDUCTION = 66.61SQ.MT--- C				
TOTAL DEDUCTIONS (A+B+C) = 322.72 SQ.MT				
NET BUILT UP AREA/ FLR = 236.59 SQMT (559.31 - 322.72)				

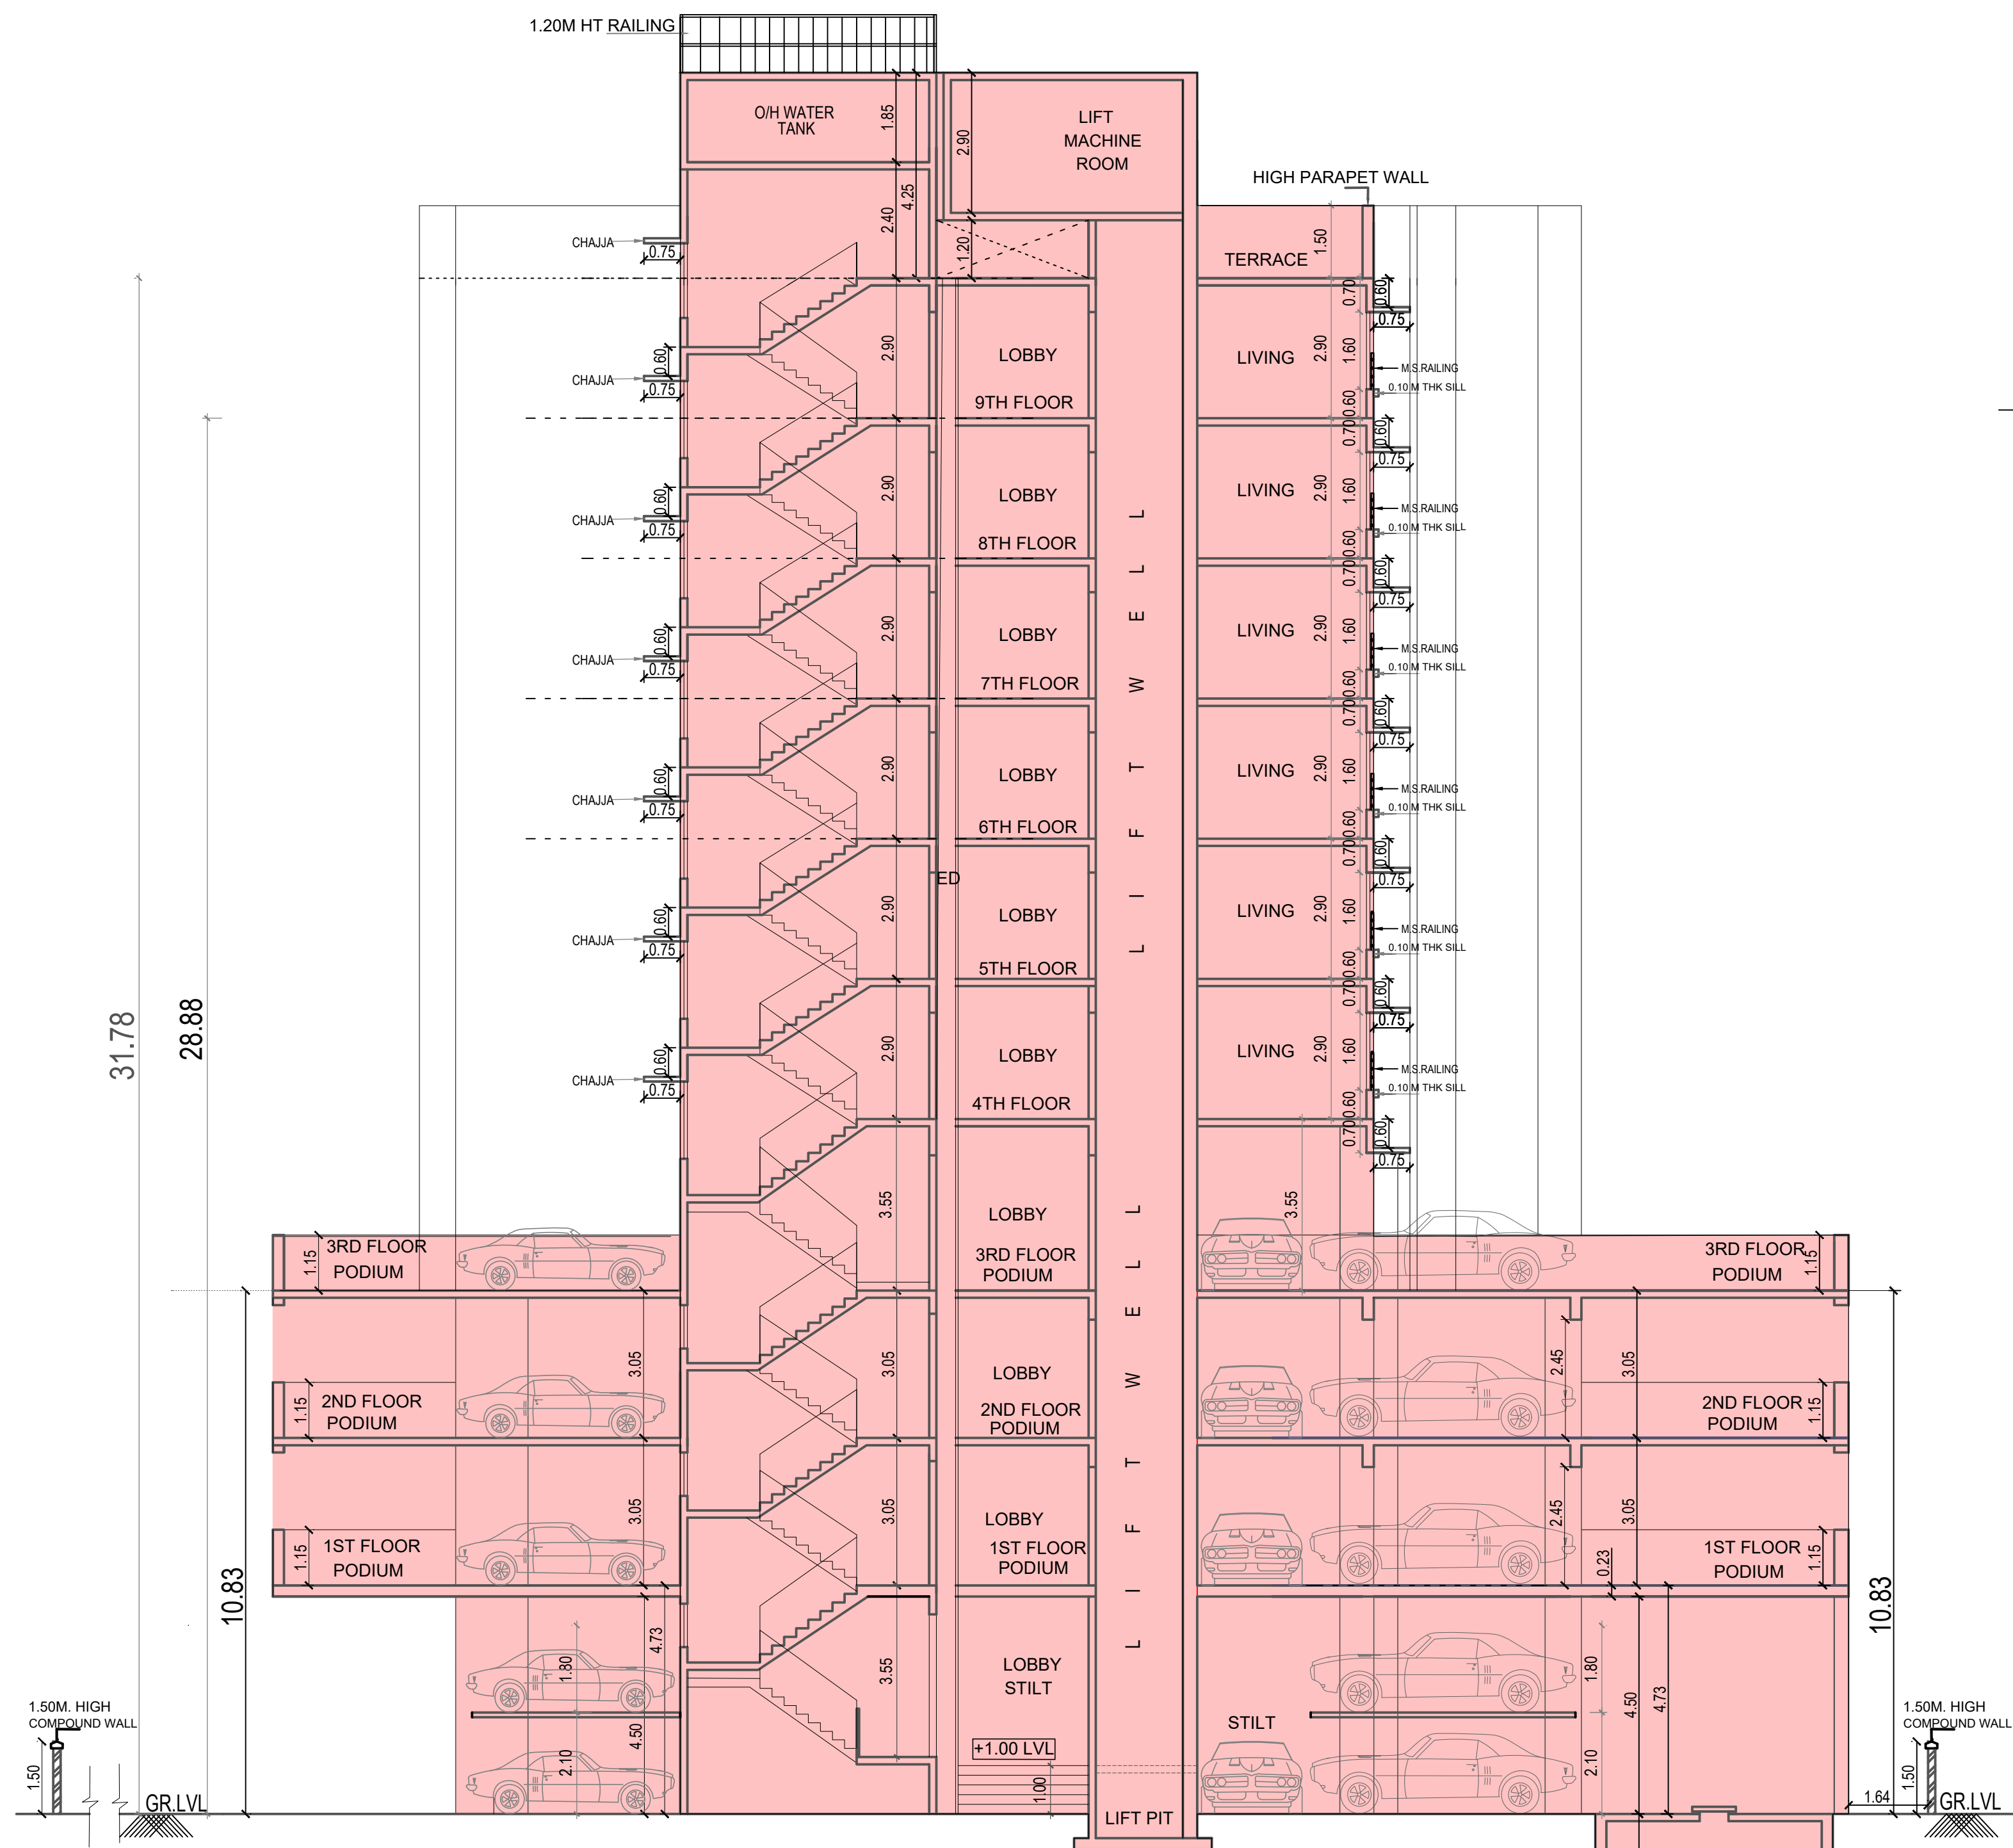

SECTION B - B

SCALE - 1: 100

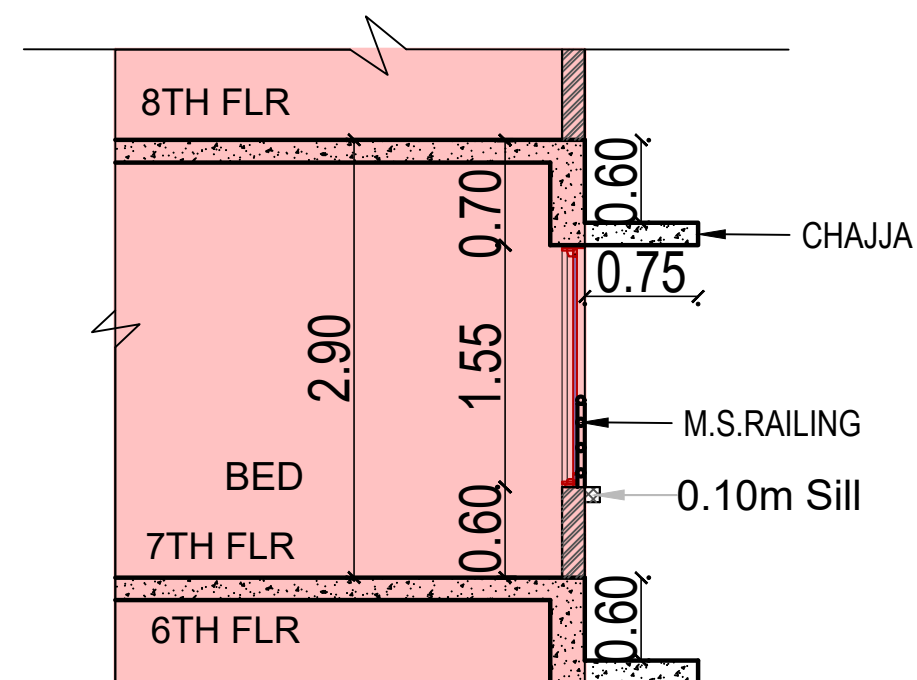

DETAIL -D-D

SCALE:-1:50

PROFORMA - B

CONTENT OF SHEET

SECTION A-A, B-B, DETAIL D-D,

MANISH
SHASHIKANT
JAVANJALDigitally signed by
MANISH SHASHIKANT
JAVANJAL
Date: 2021.07.08
16:59:42 +05'30'

S.E.(B.P.) R/N

PARESH
SURYAKAN
T PANCHALDigitally signed by
PARESH SURYAKANT
PANCHAL
Date: 2021.07.10
12:41:39 +05'30'

A.E.(B.P.) R/N

VINOD
KONDIRA
M KEKANDigitally signed by
VINOD KONDIRAM
KEKAN
Date: 2021.07.12
13:18:53 +05'30'

E.E.(B.P.) 'R' WARD

NAME & SIGN OF STRUCTURAL ENGINEER

SHRI. K. C. SHAH

B.E.(CIVIL) A.M.I.E.

102, SAI GOVIND BHUVAN, NEAR PANJAB NATIONAL BANK, MATHURADAS ROAD,

KANDIVALI (W) MUMBAI - 400 067.

DESCRIPTION OF PROPOSAL & PROPERTY

PROPOSED OF RESI. BLDG. ON PLOT BEARING

CTS NO. 913/A, 913/B, 914/A, 914/B, 915/A, 915/B, 917, OF VILLAGE EKSAR

AT I.C. COLONY, BORIVALI (W), MUMBAI.

NAME OF OWNER

MANGESH
KESHAV
DALVIDigitally signed by MANGESH
KESHAV DALVI
DN: cn=MANGESH KESHAV
DALVI, l=IN, c=India,
givenName=MANGESH KESHAV
DALVI
Date: 2021.07.06 17:32:01 +05'30'SHRI. MANGESH DALVI, PARTNER OF
M/S. GAURI ENTERPRISES
C.A. TO OWNER
OFFICE - GR.FL. SAFFRON - I BUILDING,
HOLY CROSS ROAD, I.C. COLONY,
BORIVALI (WEST), MUMBAI - 400103.

DRAWN BY

SHIVANI

CHECKED BY

AS SHOWN

SCALE

06/07/2021

DATE

NAME, ADDRESS & SIGN OF ARCHITECT

SARITA
SATISH
MANJUNATHSARITA MANJUNATH
ASHOK GANDHI
CONSULTANT LLP

ARCHITECTS PLANNERS VALUERS

1- SAKRUPA APARTMENTS, L.T. ROAD,

OPPOSITE SAINT ANNIE'S SCHOOL,

BORIVALI (WEST), MUMBAI 4000 52

OFF: 022 28923888 022 28916515

sarita@ashokgandhiconsultants.com

info@ashokgandhiconsultants.com

Digitally signed by SARITA SATISH
MANJUNATH
DN: cn=SARITA SATISH
MANJUNATH, l=IN, c=India,
givenName=SARITA SATISH
MANJUNATH
Date: 2021.07.06 17:09:43 +05'30'SARITA MANJUNATH
ASHOK GANDHI
CONSULTANT LLP

ARCHITECTS PLANNERS VALUERS

1- SAKRUPA APARTMENTS, L.T. ROAD,

OPPOSITE SAINT ANNIE'S SCHOOL,

BORIVALI (WEST), MUMBAI 4000 52

OFF: 022 28923888 022 28916515

sarita@ashokgandhiconsultants.com

info@ashokgandhiconsultants.com

SECTION A - A

SCALE 1: 100