
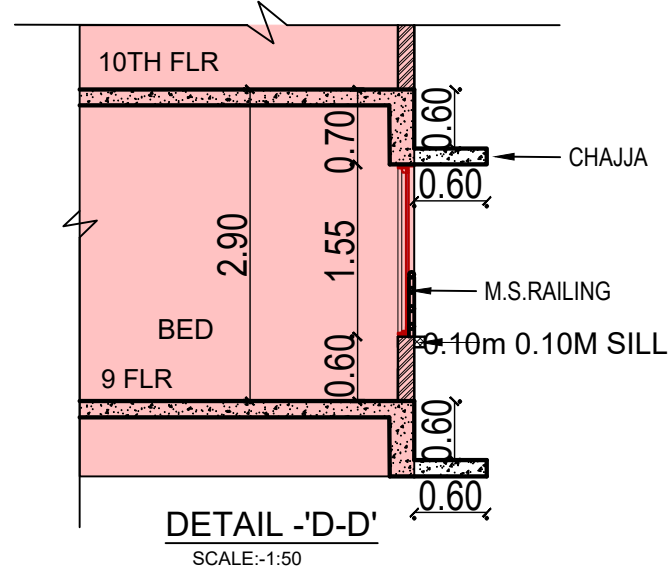
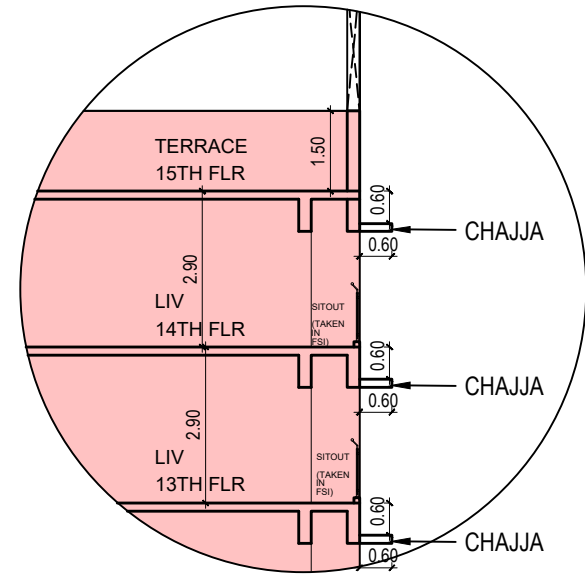


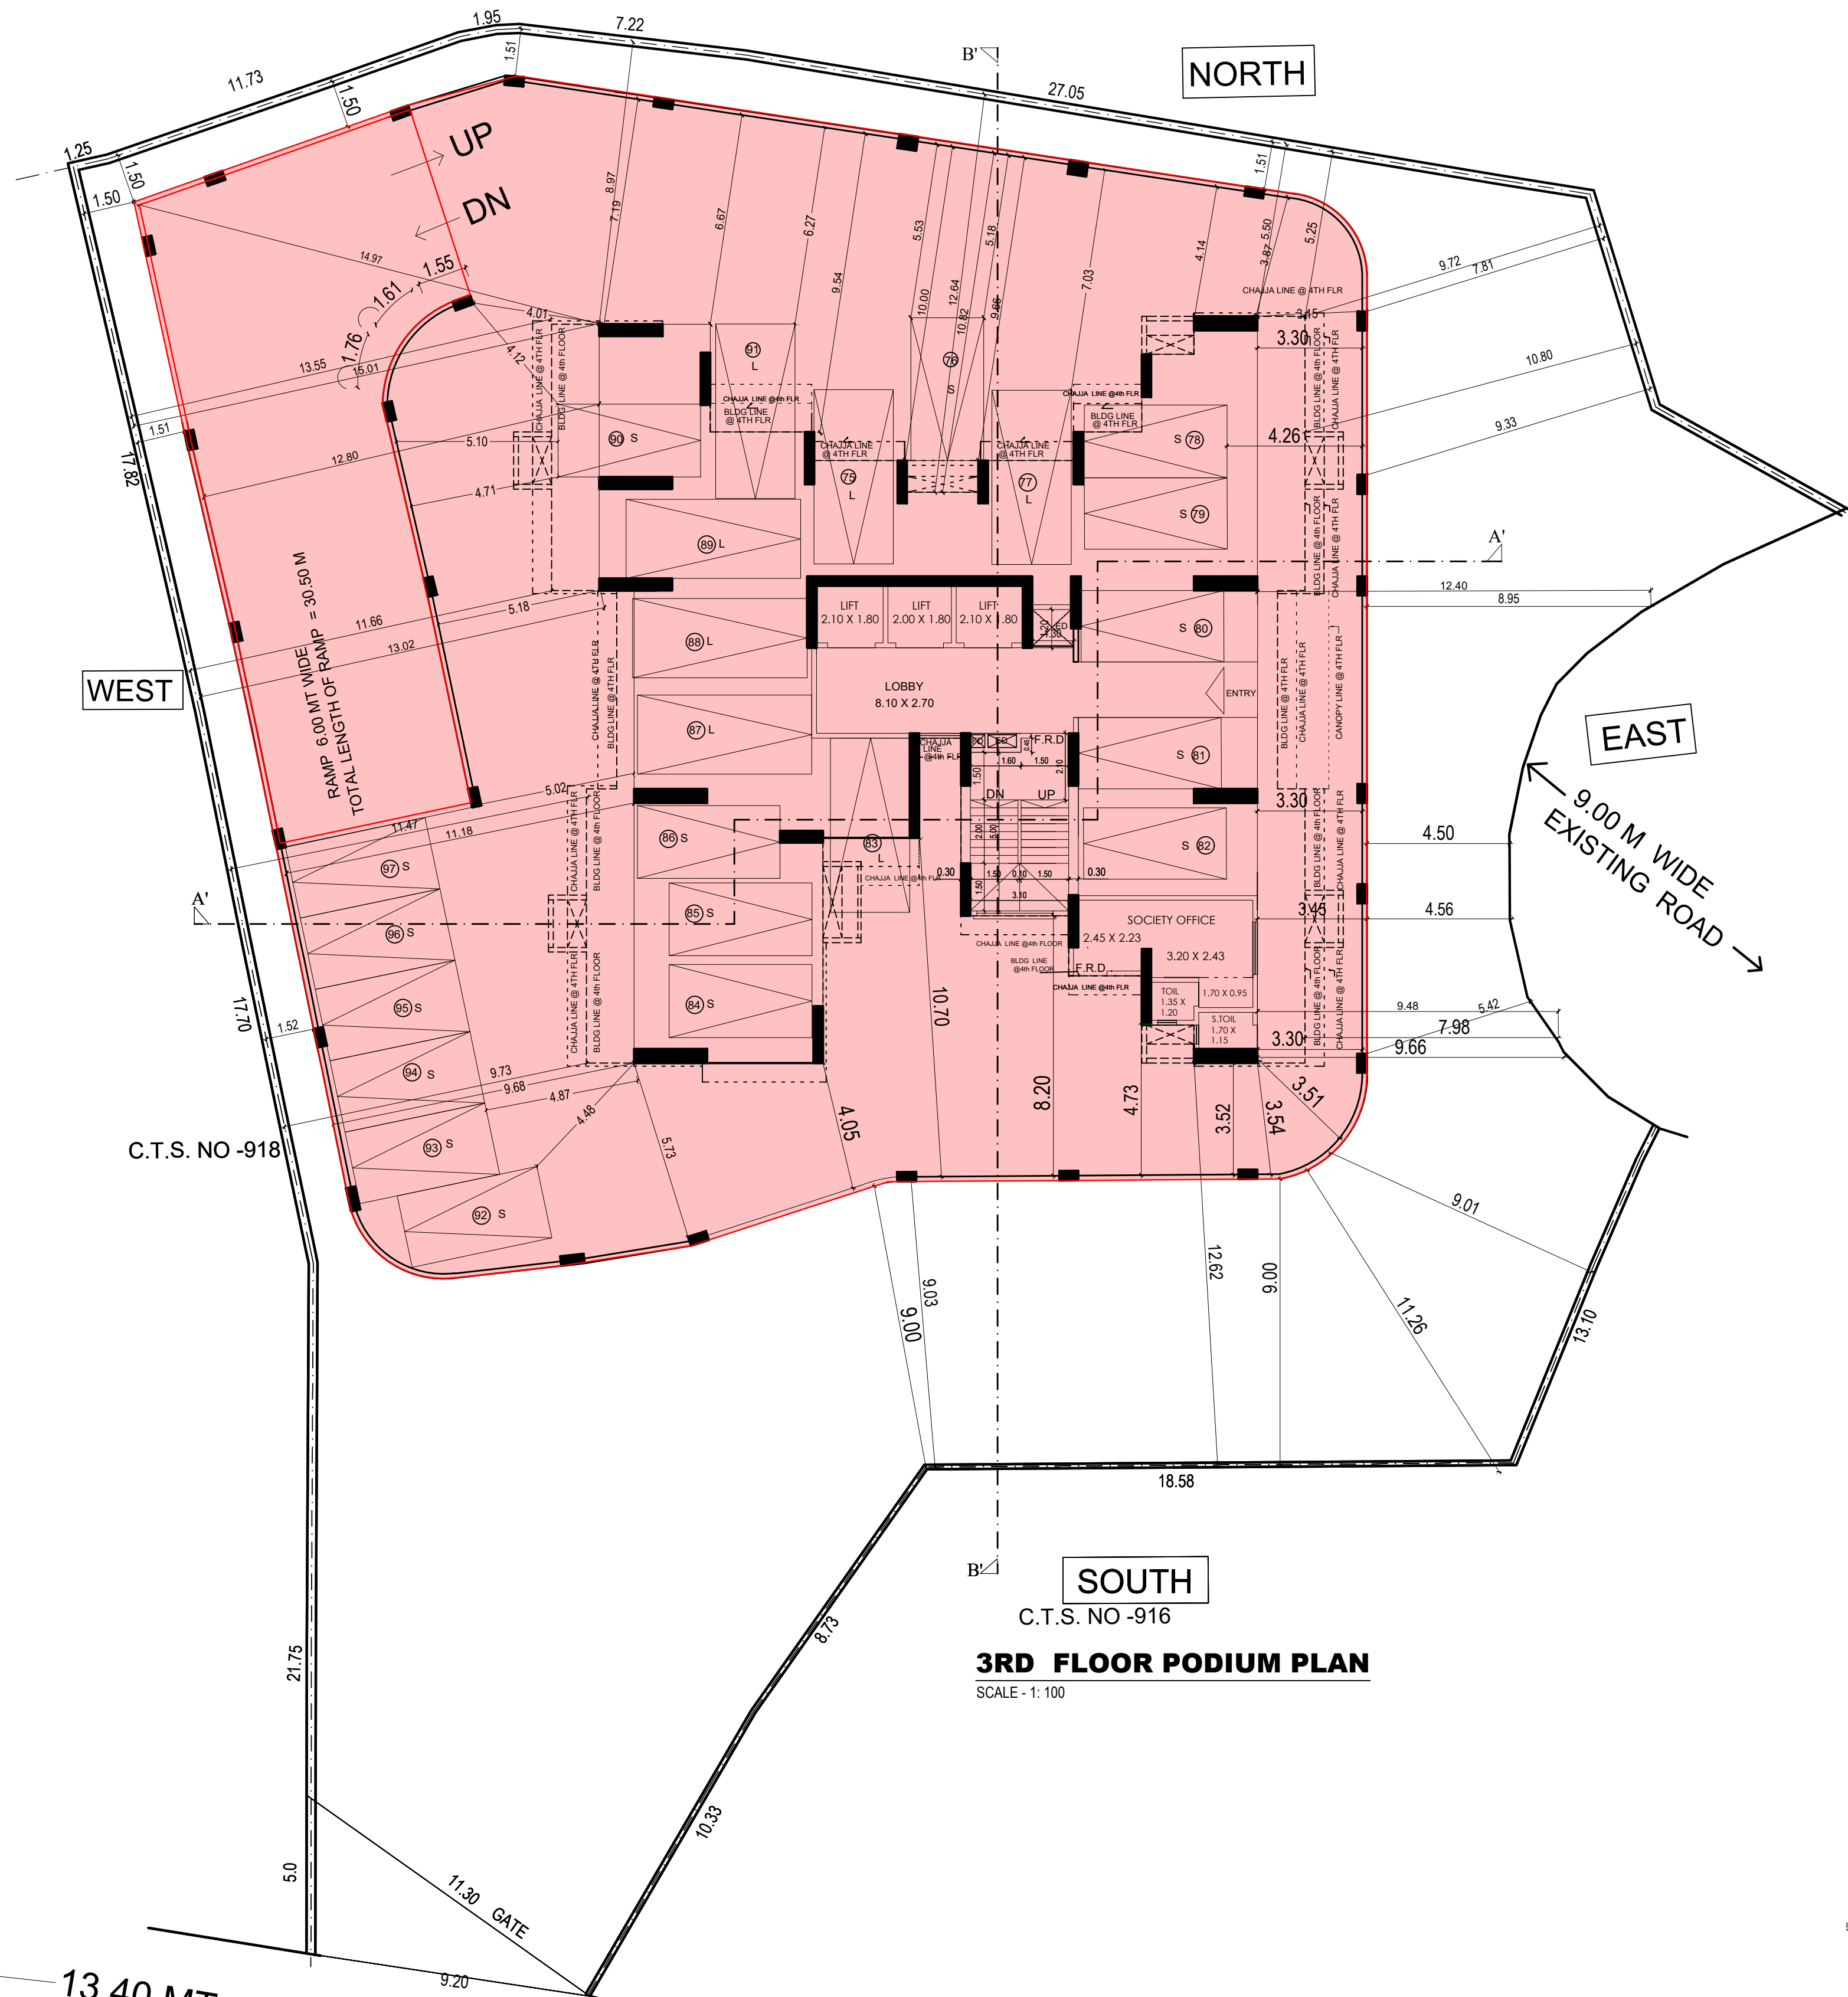

- This cancels approval of the previous plans sanctions under even no. - CHE/A-3031/BP(WS)/AR signed on even date - 02.02.2023
- This plan shall be read in conjunction with letter issued under even no. - CHE/A-3031/BP(WS)/AR Amend signed on even date. -

PROFORMA - B

CONTENTS OF THE SHEET

3RD FLR PODIUM PLAN, TERRACE FLOOR PLAN,
SOCI. OFFICE AREA DIAGRAM 3RD FLOOR (PODIUM)
SECTION B-B, SECTION E-E, DETAIL 'D-D'

DESCRIPTION OF PROPOSAL & PROPERTY

PROPOSED OF RESI. BLDG. ON PLOT BEARING
CTS NO. 913/A, 913/B, 914/A, 914/B, 915/A, 915/B, 917, OF VILLAGE EKSAR
AT I.C.COLONY, BORIVALI (W), MUMBAI.

NAME OF OWNER

BHUPESH JIVANBHAI GOVANI
Digitally signed by BHUPESH JIVANBHAI GOVANI
Date: 2023.08.30 12:55:17 +05'30'

SRI. BHUPESH J GOVANI
DIRECTOR OF BHUSHAN BUILDERS PVT. LTD. C.A TO OWNER
301, GOVAL SHOPPING ARCADE, OPP. RAILWAY STATION, L.T. ROAD, BORIVALI (W), MUMBAI - 400 092.

NAME & SIGN OF STRUCTURAL ENGINEER

SHRI. K. C. SHAH
R.E.(CIVIL) A.M.I.E.
REGD. NO STR/5/103
102, SAI GOVIND BHUVAN, NEAR PANJAB NATIONAL BANK, MATHURADAS ROAD, KANDIVALI (W) MUMBAI - 400 067.

Rahul Ganesh Ishi
Digitally signed by Rahul Ganesh Ishi
Date: 2023.08.30 16:58:46 +05'30'

S.E.(B.P.) R5

Swapnil Bhagwat Patil
Digitally signed by Swapnil Bhagwat Patil
Date: 2023.08.30 18:48:17 +05'30'

A.E.(B.P.) R-II

Mahesh Sambhu Revadekar
Digitally signed by Mahesh Sambhu Revadekar
Date: 2023.08.31 17:41:31 +05'30'

E.E.(B.P.)WS-II R-2

DRAWN BY	CHECKED BY	SCALE	DATE
SHAILESH PAI		AS SHOWN	30/08/2023

SIGNATURE, NAME & ADDRESS OF ARCHITECT

SARITA SATISH MANJUNATH
Digitally signed by SARITA SATISH MANJUNATH
Date: 2023.08.30 12:52:41 +05'30'

SARITA S. MANJUNATH
ASHOK GANDHI CONSULTANTS LLP
ARCHITECTS PLANNERS VALUERS
303/304, E-SQUARE PREMISES, SUSHASH ROAD
VILE PARLE (E), MUMBAI-400 057.
OFFICE : TEL : 022-60440714
M : 98210 39752, 98218 50189
sarita@ashokgandhiconsultants.com
info@ashokgandhiconsultants.com
LICENSE NO CA/87/21264

PARKING SUMMARY			
	LARGE	SMALL	TOTAL
3RD FLR PODIUM	7 NOS	16 NOS	23 NOS

SOCI. OFFICE AREA DIAGRAM 3RD FLOOR (PODIUM)

SOCIETY OFFICE CALCULATION
1) 2.30 X 2.53 = 5.81 SQ.MT.
2) 1.80 X 4.08 = 7.34 SQ.MT.
3) 1.85 X 3.69 = 6.82 SQ.MT.
TOTAL = 19.97 SQ.MT.
(FREE OF FSI)

SECTION B - B

SCALE : 1:100