



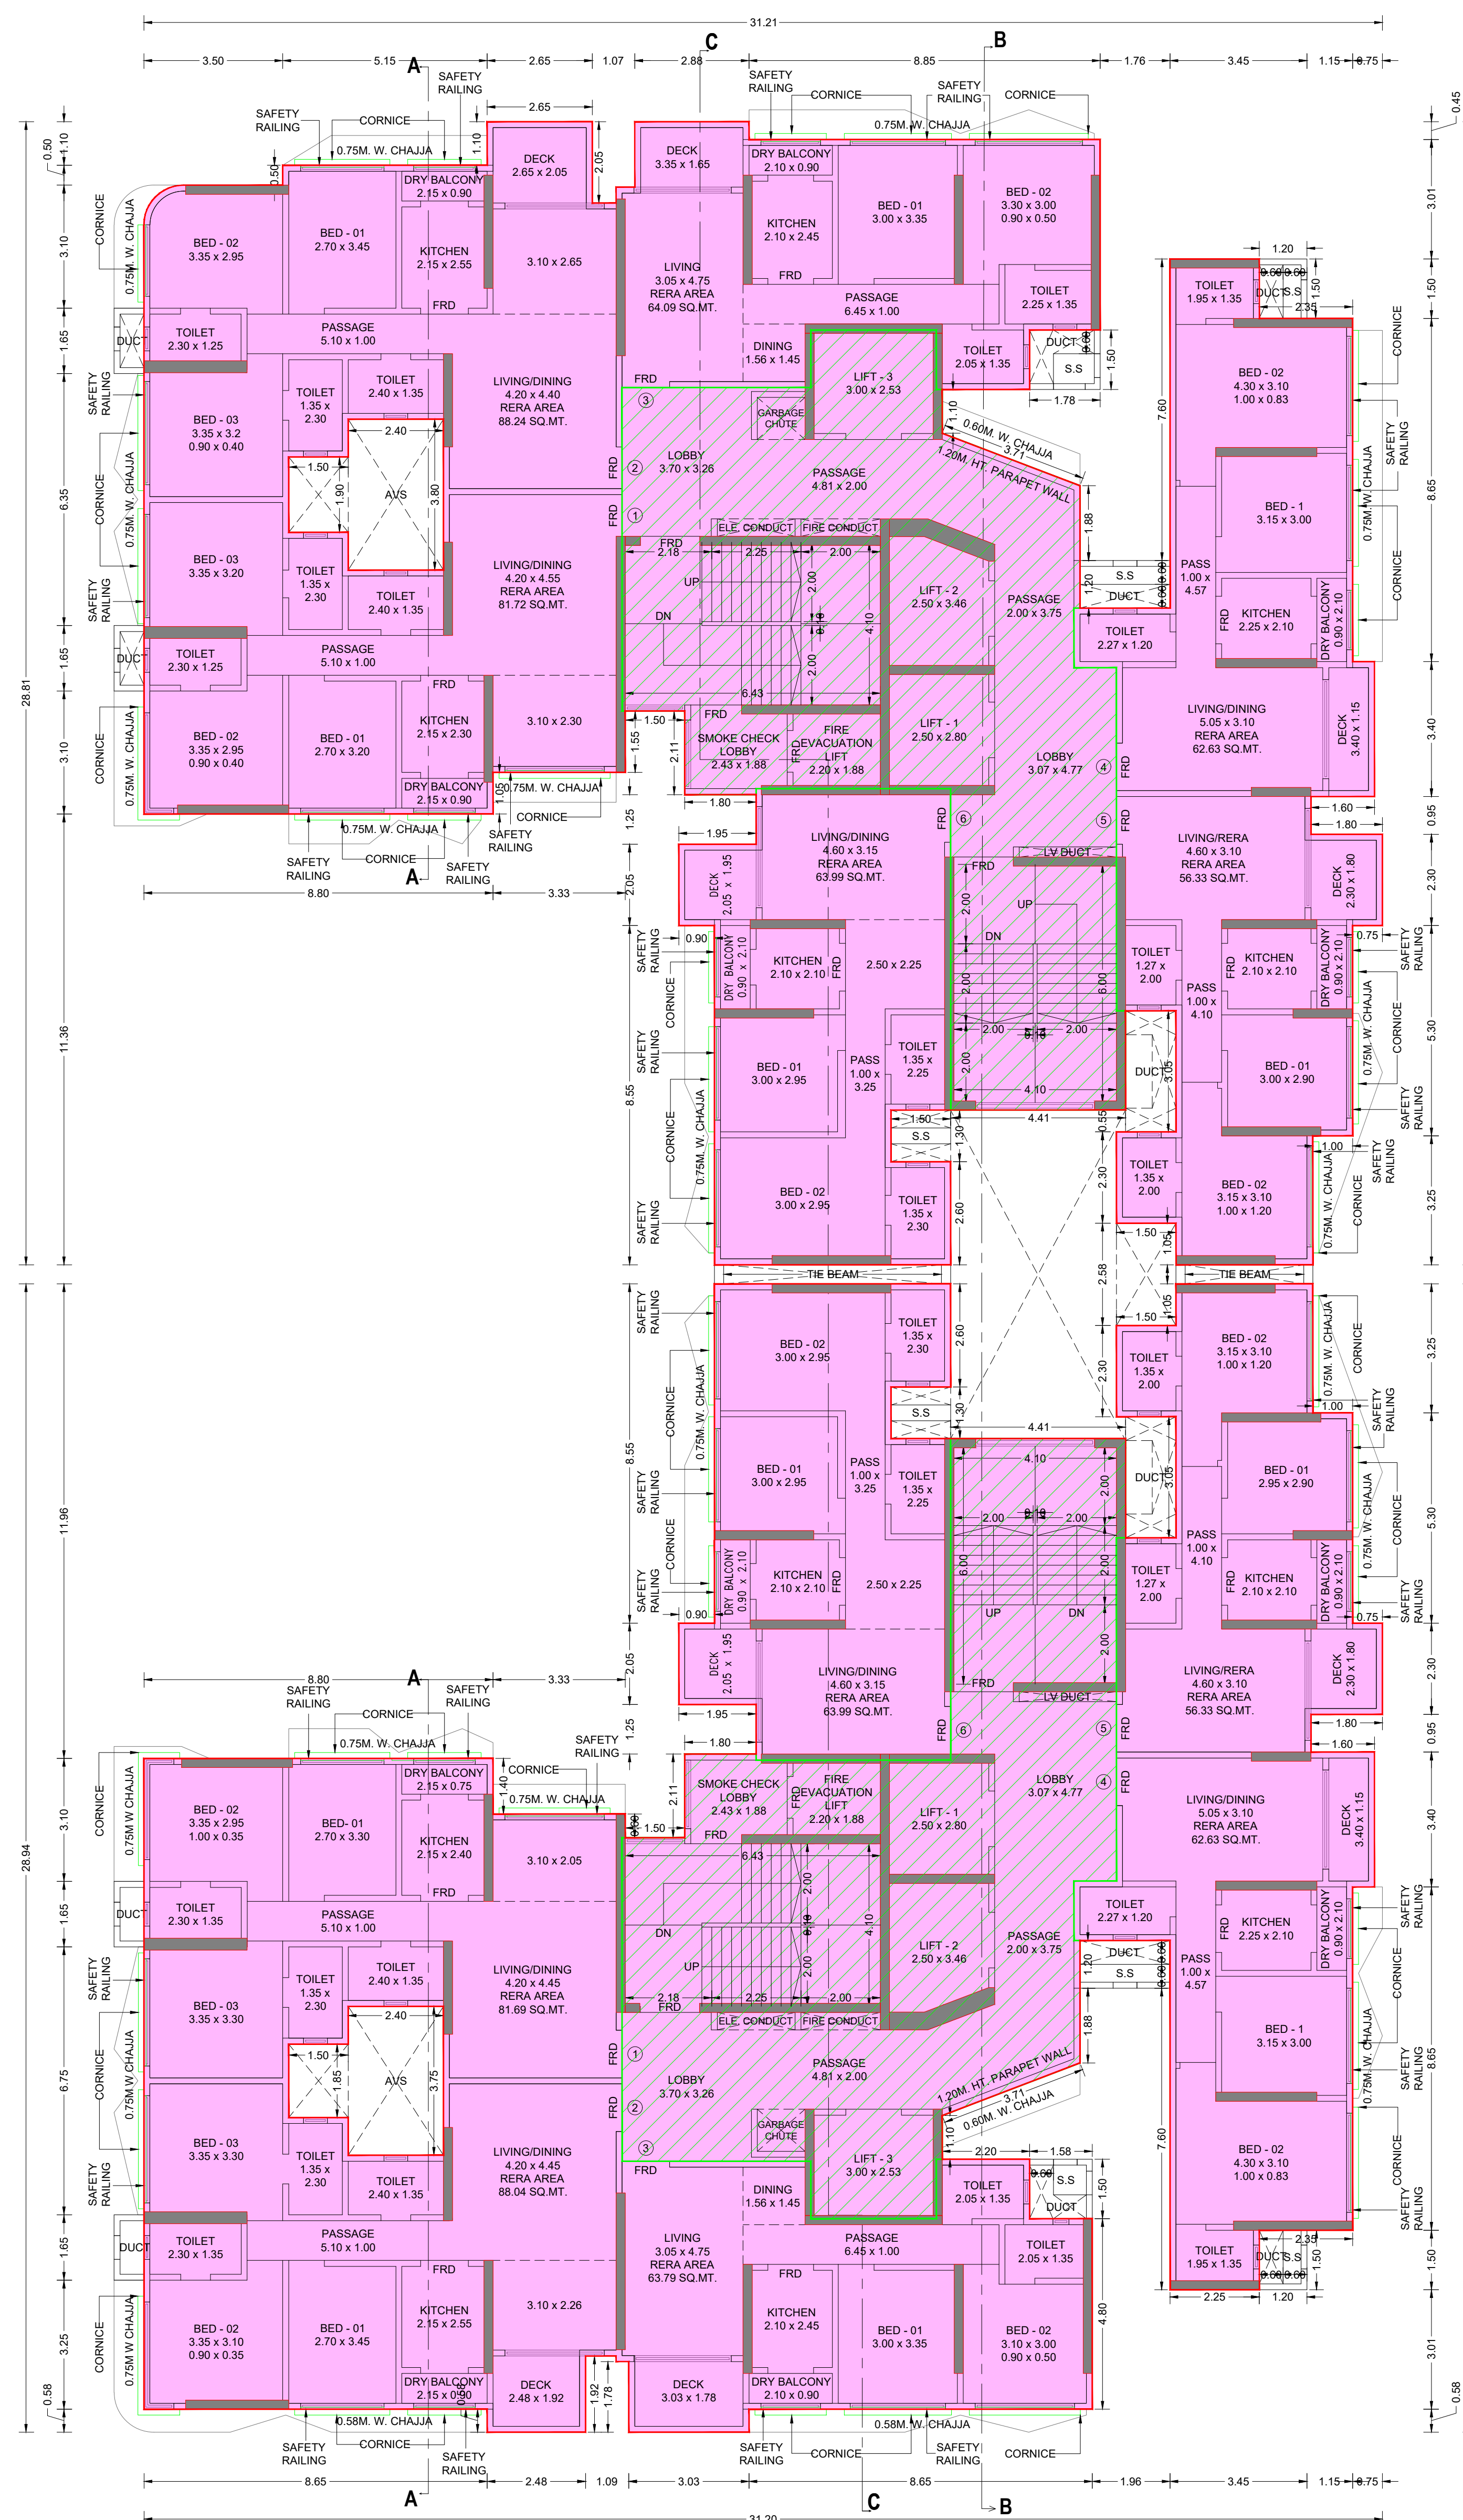


9TH, 10TH, 12TH TO 17TH, 19TH TO 24TH, 26TH TO 30TH FLOOR PLAN

SCALE 1:100

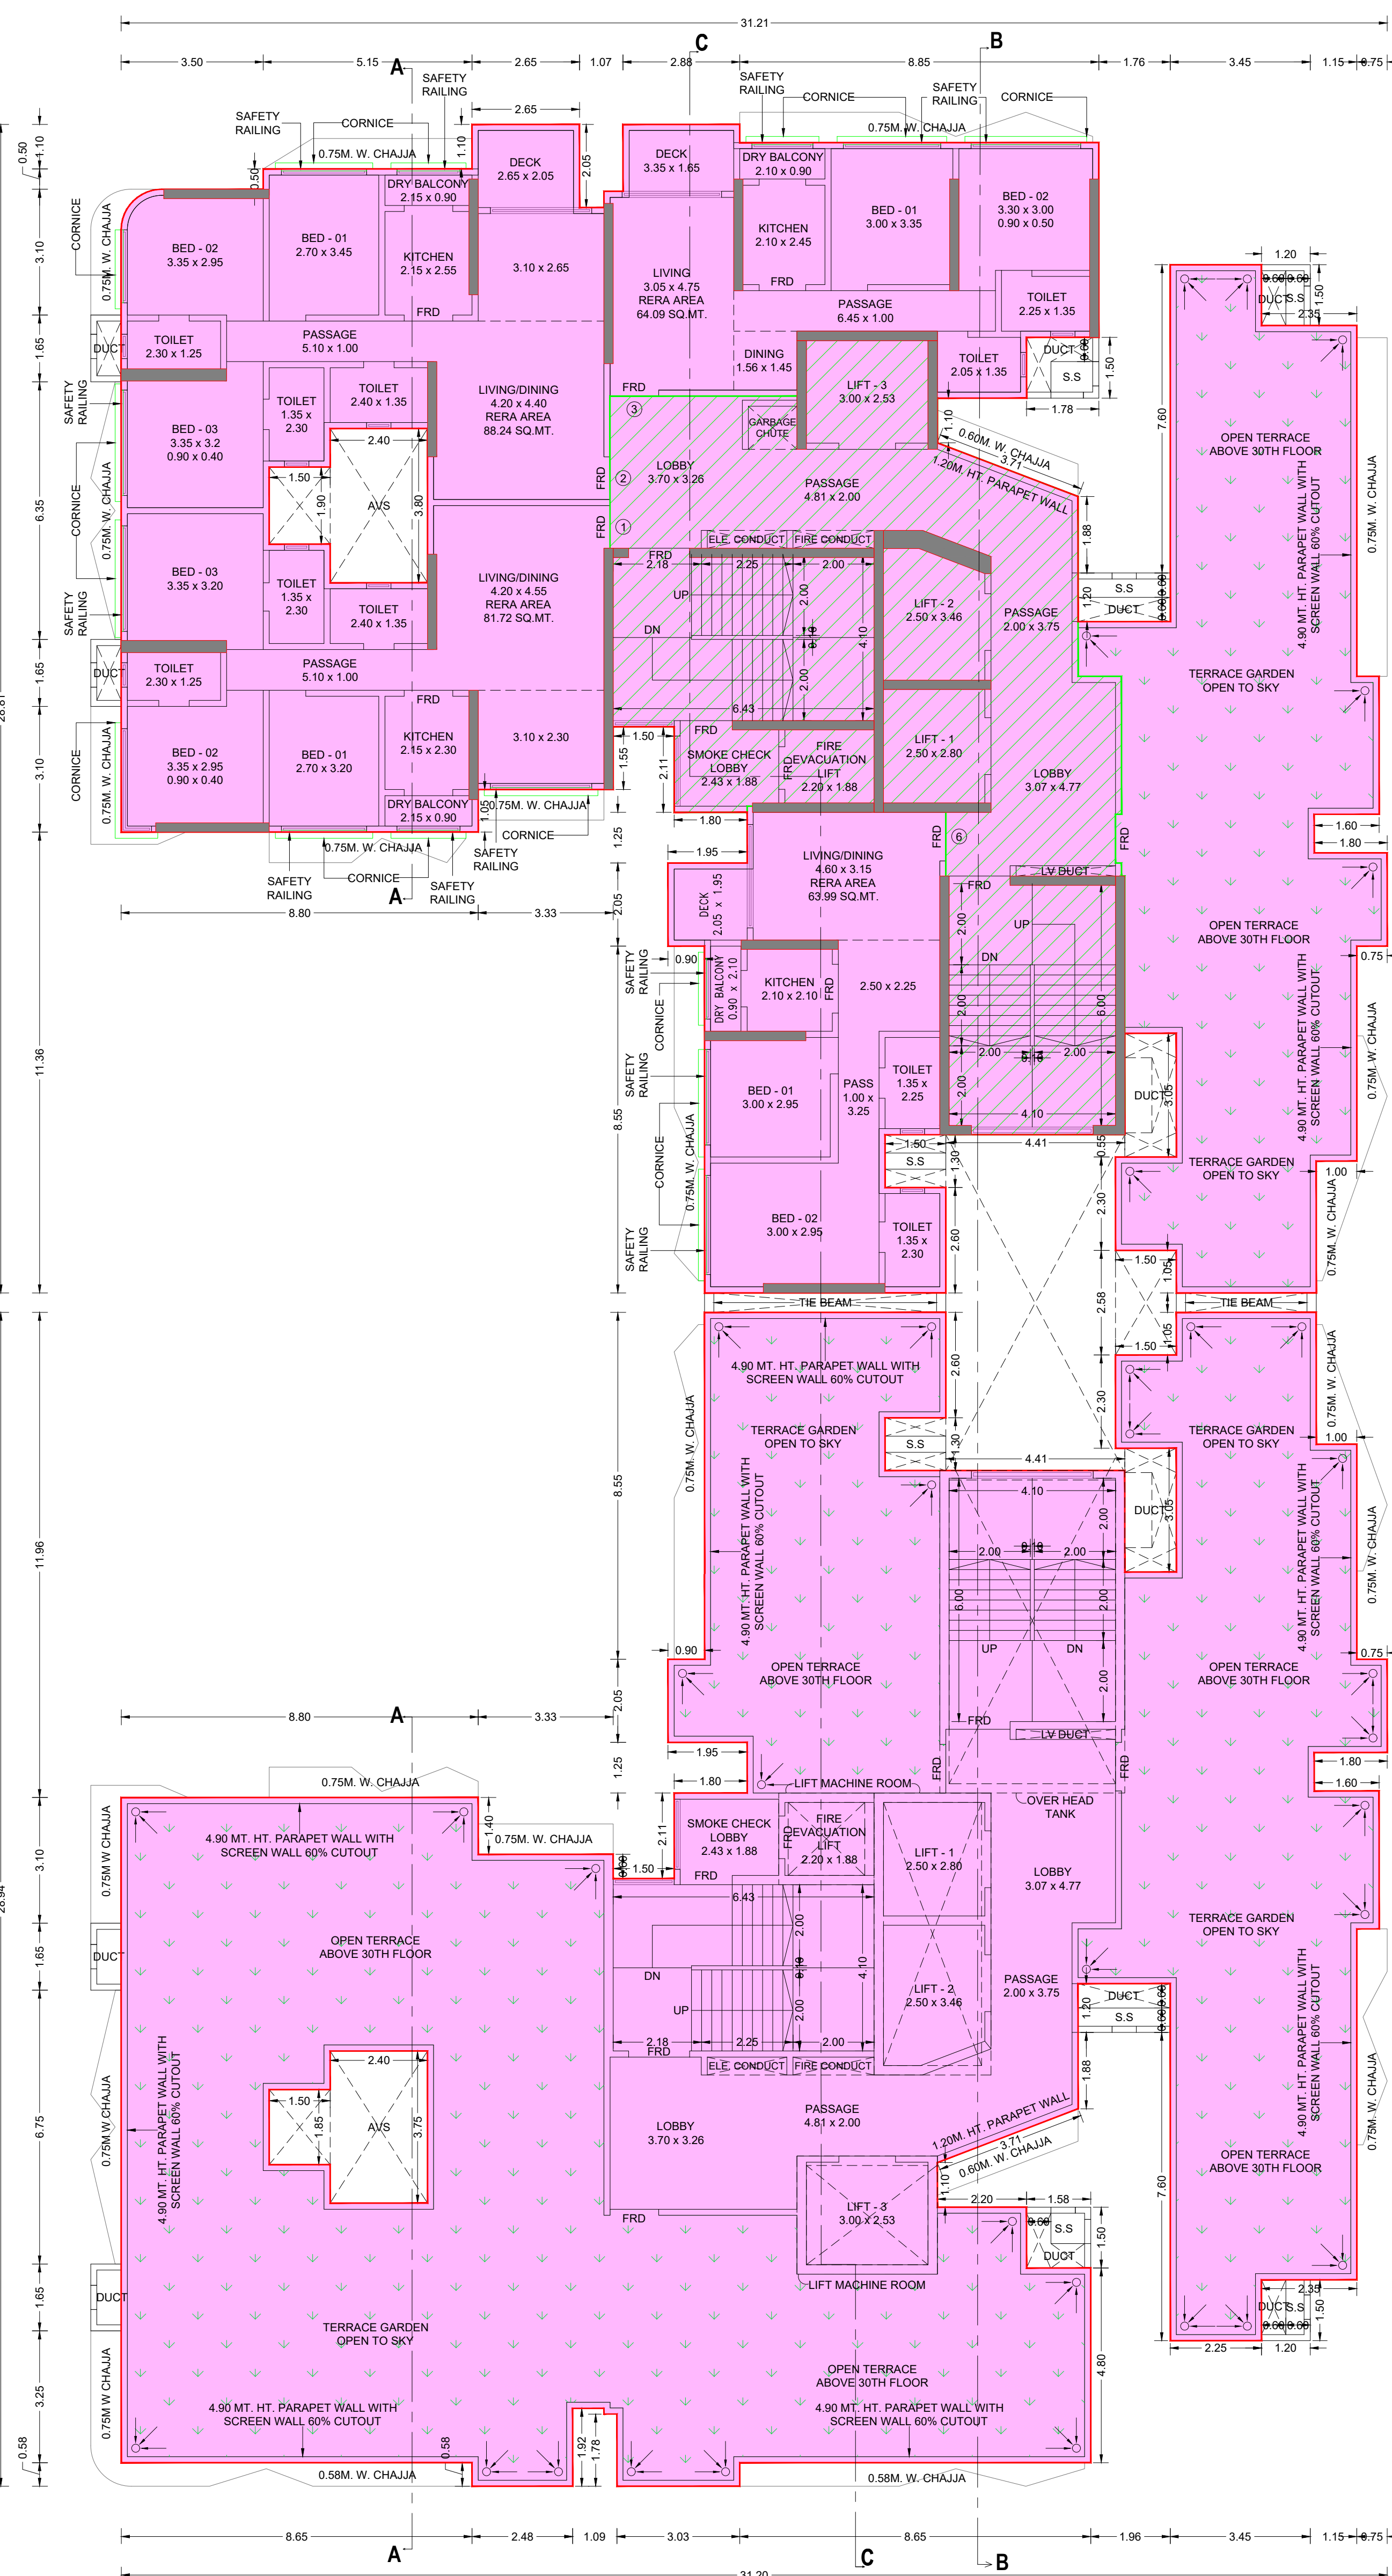

31ST FLOOR PLAN

SCALE 1:100

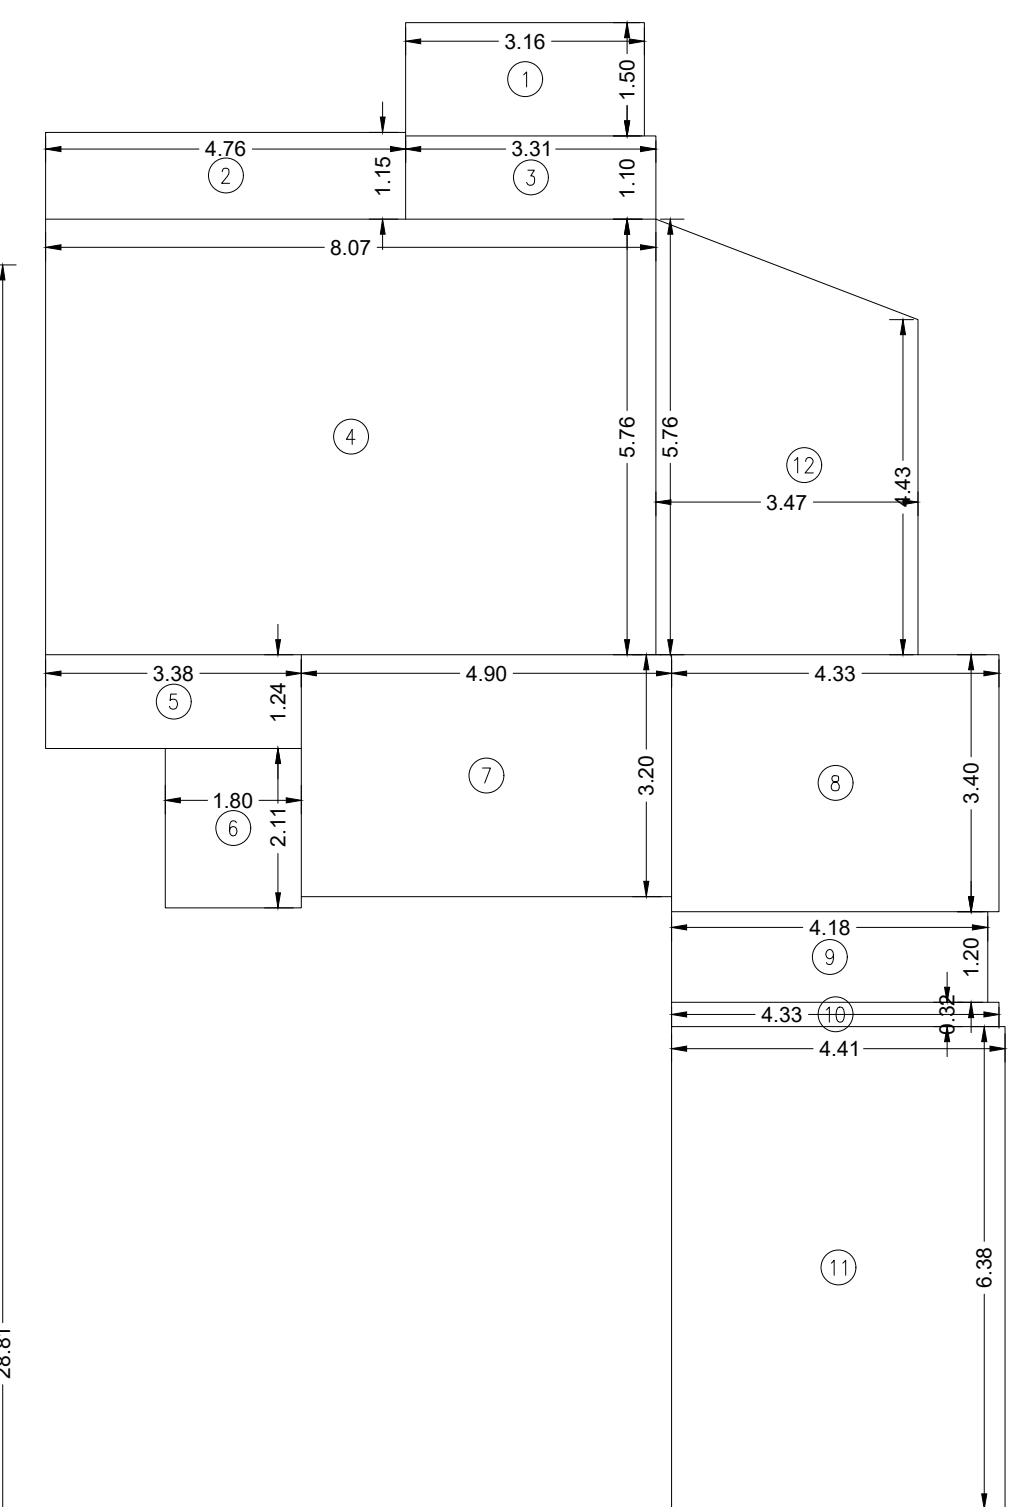31ST FLOOR STAIRCASE, LIFT LOBBY AREA LINE DIA. (WING A)
STAIRCASE AREA CALCULATION

31ST FLOOR (WING A)												
1	3.16	X	1.50	X	1 NO	=	4.74	SQ.MT.				
2	4.76	X	1.15	X	1 NO	=	5.47	SQ.MT.				
3	3.31	X	1.10	X	1 NO	=	3.64	SQ.MT.				
4	8.07	X	5.76	X	1 NO	=	46.48	SQ.MT.				
5	3.38	X	1.24	X	1 NO	=	4.19	SQ.MT.				
6	1.80	X	2.11	X	1 NO	=	3.80	SQ.MT.				
7	4.90	X	3.20	X	1 NO	=	15.68	SQ.MT.				
8	4.33	X	3.40	X	1 NO	=	14.72	SQ.MT.				
9	4.18	X	1.20	X	1 NO	=	5.02	SQ.MT.				
10	4.33	X	0.32	X	1 NO	=	1.39	SQ.MT.				
11	4.41	X	6.38	X	1 NO	=	28.14	SQ.MT.				
12	(5.76 + 4.43) / 2					X	3.47	X	1 NO	=	17.68	SQ.MT.
TOTAL ADDITION										=	150.95	SQ.MT. X

PLAN FOR CONSIDERATION

HANUMANT SADASHIVRAO BURE Digitally signed by HANUMANT SADASHIVRAO BURE
Date: 2023.09.18 17:15:14 +05'30'

Rahul Ganesh Ishi Digitally signed by Rahul Ganesh Ishi
Date: 2023.09.12 18:18:12 +05'30'

Shivshant Sudhakar rao Dake Digitally signed by Shivshant Sudhakar rao Dake
Date: 2023.09.14 13:58:09 +05'30'

RAJESH VISHWANATH SURVE Digitally signed by RAJESH VISHWANATH SURVE
Date: 2023.09.12 18:18:12 +05'30'

SANTOSH SADASHIV SAMANT Digitally signed by SANTOSH SADASHIV SAMANT
Date: 2023.09.12 18:18:12 +05'30'

RAJESH V. SURVE (LICENCE SURVEYER)
LICENCE NO. : S/685/L/S

OWNER / DEVELOPER

PROFORMA 'B'

CONTENTS OF SHEET

9TH, 10TH, 12TH TO 17TH, 19TH TO 24TH, 26TH TO 30TH FLOOR PLAN,
31ST FLOOR PLAN,
31ST FLOOR STAIRCASE, LIFT LOBBY AREA LINE DIA. & CALCULATION (WING A).
DESCRIPTION OF PROP./ PROPERTY
PROPOSED REDEVELOPMENT OF EXISTING BUILDINGS ON PLOT BEARING C.T.S. NO.63/2, 63/4, 63/5, 63/7, 63/3(P.T) & 63/10(P.T) OF VILLAGE - MAGATHANE AT BORVALI (WEST)

NAME & ADDRESS OF OWNER

SHRI SANTOSH S. SAMANT.
DIRECTOR OF
M/S. SHRADDHA PRIME PROJECT LTD.
CA TO PARADISE TOWER CHSL.

NAME, ADDRESS & SIGNATURE OF R.C.C. CONSULTANT

SHRI ABHIGIT V. PHATARPEKAR.
M/S. AVP STRUCTURAL CONSULTANTS.
5EDC, PLOT NO. 17/18, DR. BABASAHEB AMBEDKAR ROAD, GORAI-1, BORVALI (W), MUMBAI-400092.
EMAIL:- design@avpconsultants.in
LICENCE NO. : STR/P/148

NAME, ADDRESS & SIGNATURE OF LICENSED SURVEYOR

RAJESH V. SURVE.
C/16, AUDUMBAR CHSL, PLOT NO. 221,
GORAI II, BORVALI (WEST),
MUMBAI - 400091.

RAJESH V. SURVE (LICENCE SURVEYER)
LICENCE NO. : S/685/L/S

ASSOCIATE L.S.

SAGAR MAKHELA
LIAISONING, CONSULTING & DESIGNING ARCHITECTS

B.M.C. FILE NO.	P-10955/2022/(63/2 AND OTHER) R/C WARD MAGATHANE R/C
DRG. NO.	JOB NO.
06	GAURAV A.