



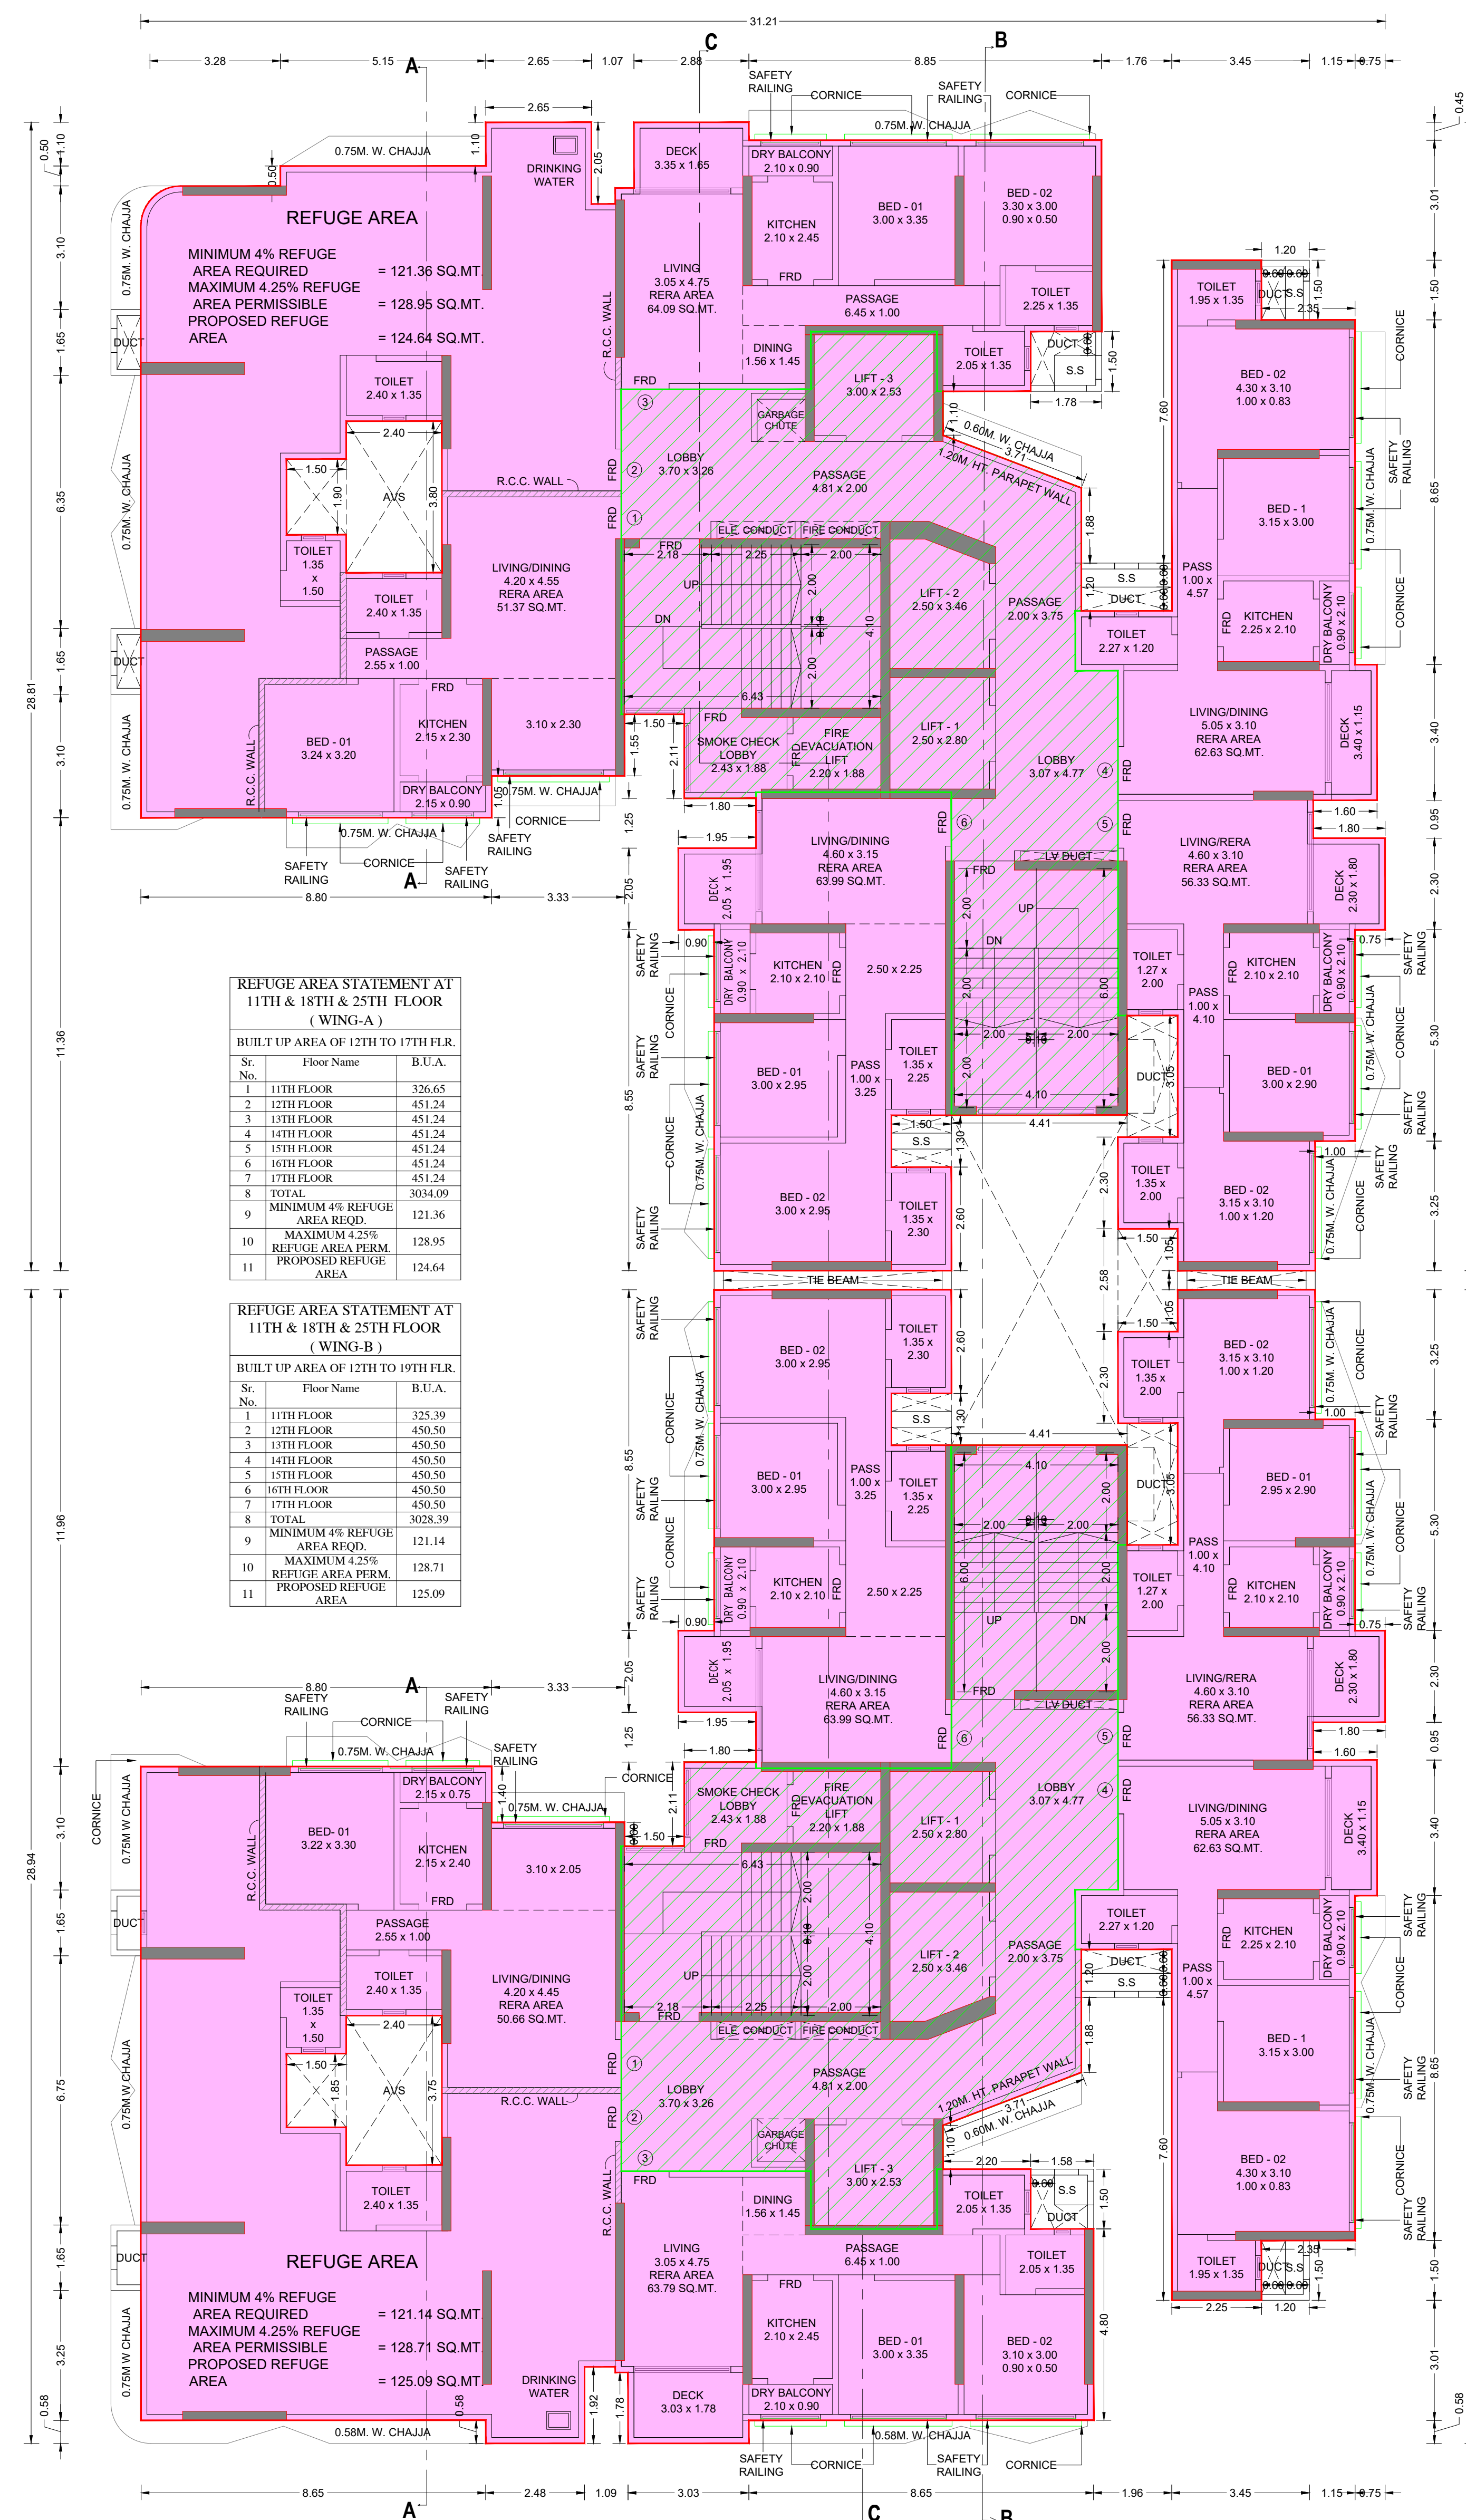


11TH & 18TH FLOOR PLAN (2ND & 3RD REFUGE AREA)

SCALE 1:100

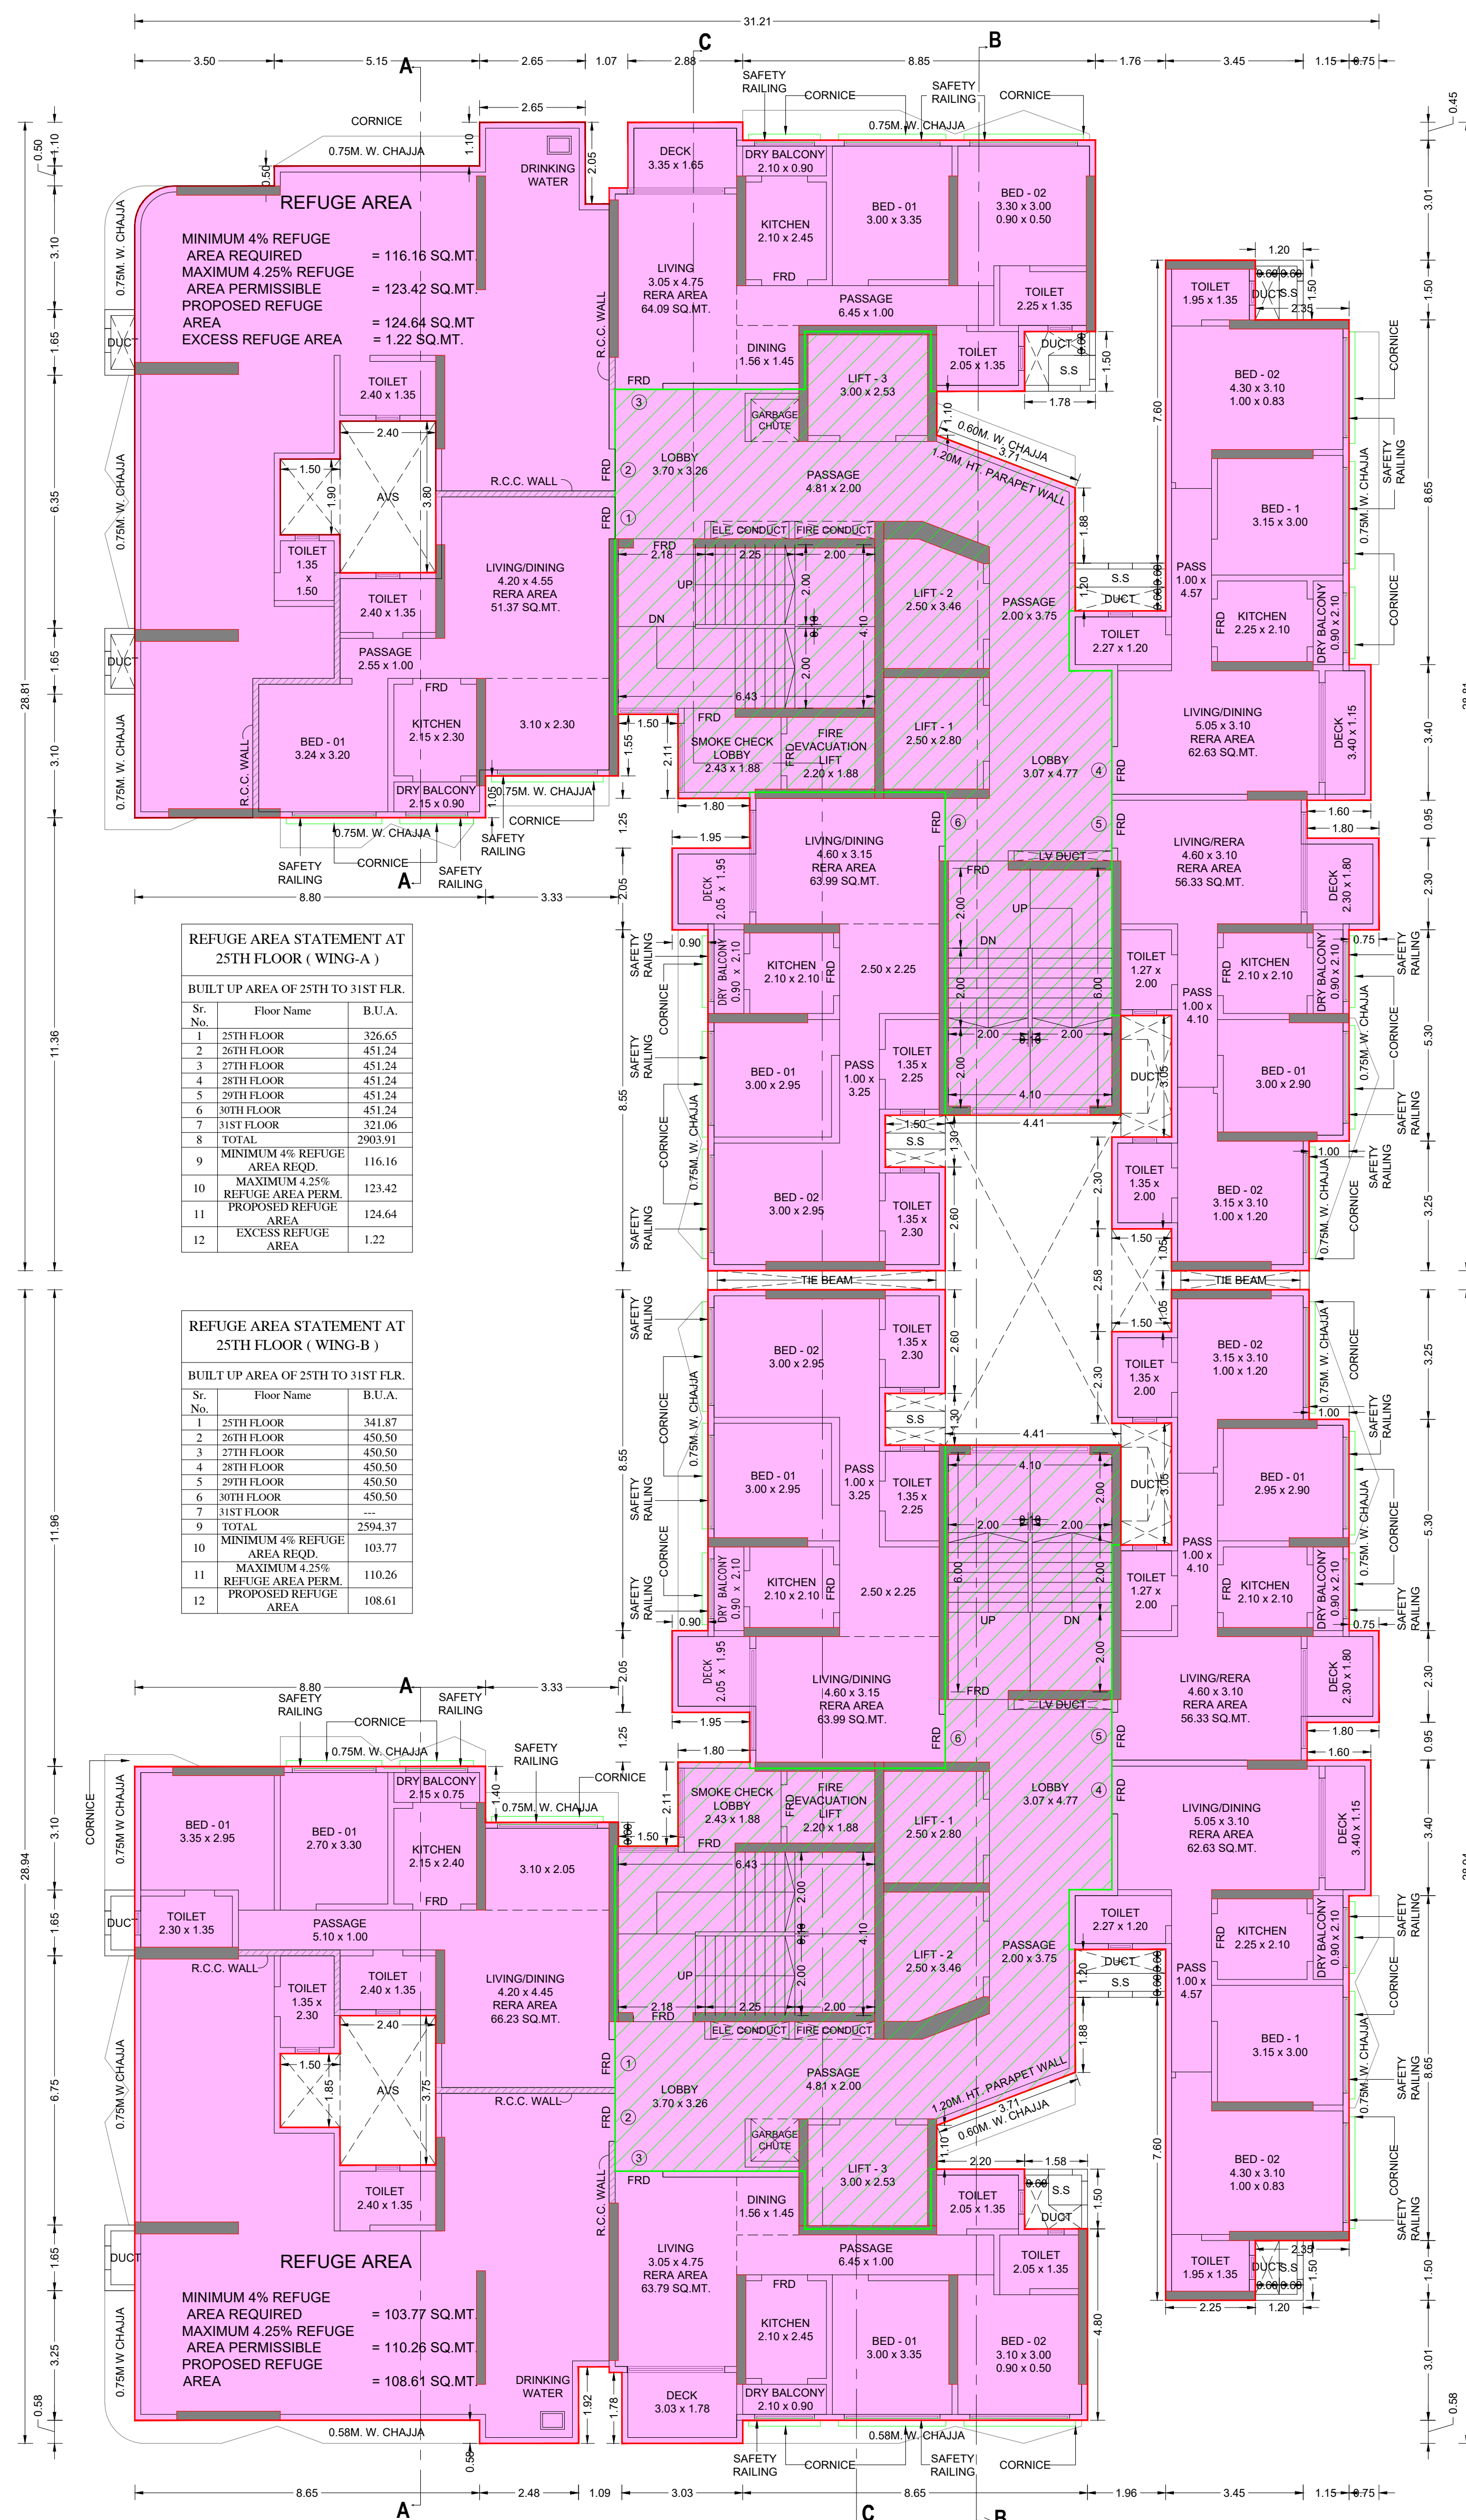

25TH FLOOR PLAN (4TH REFUGE AREA)

SCALE 1:100

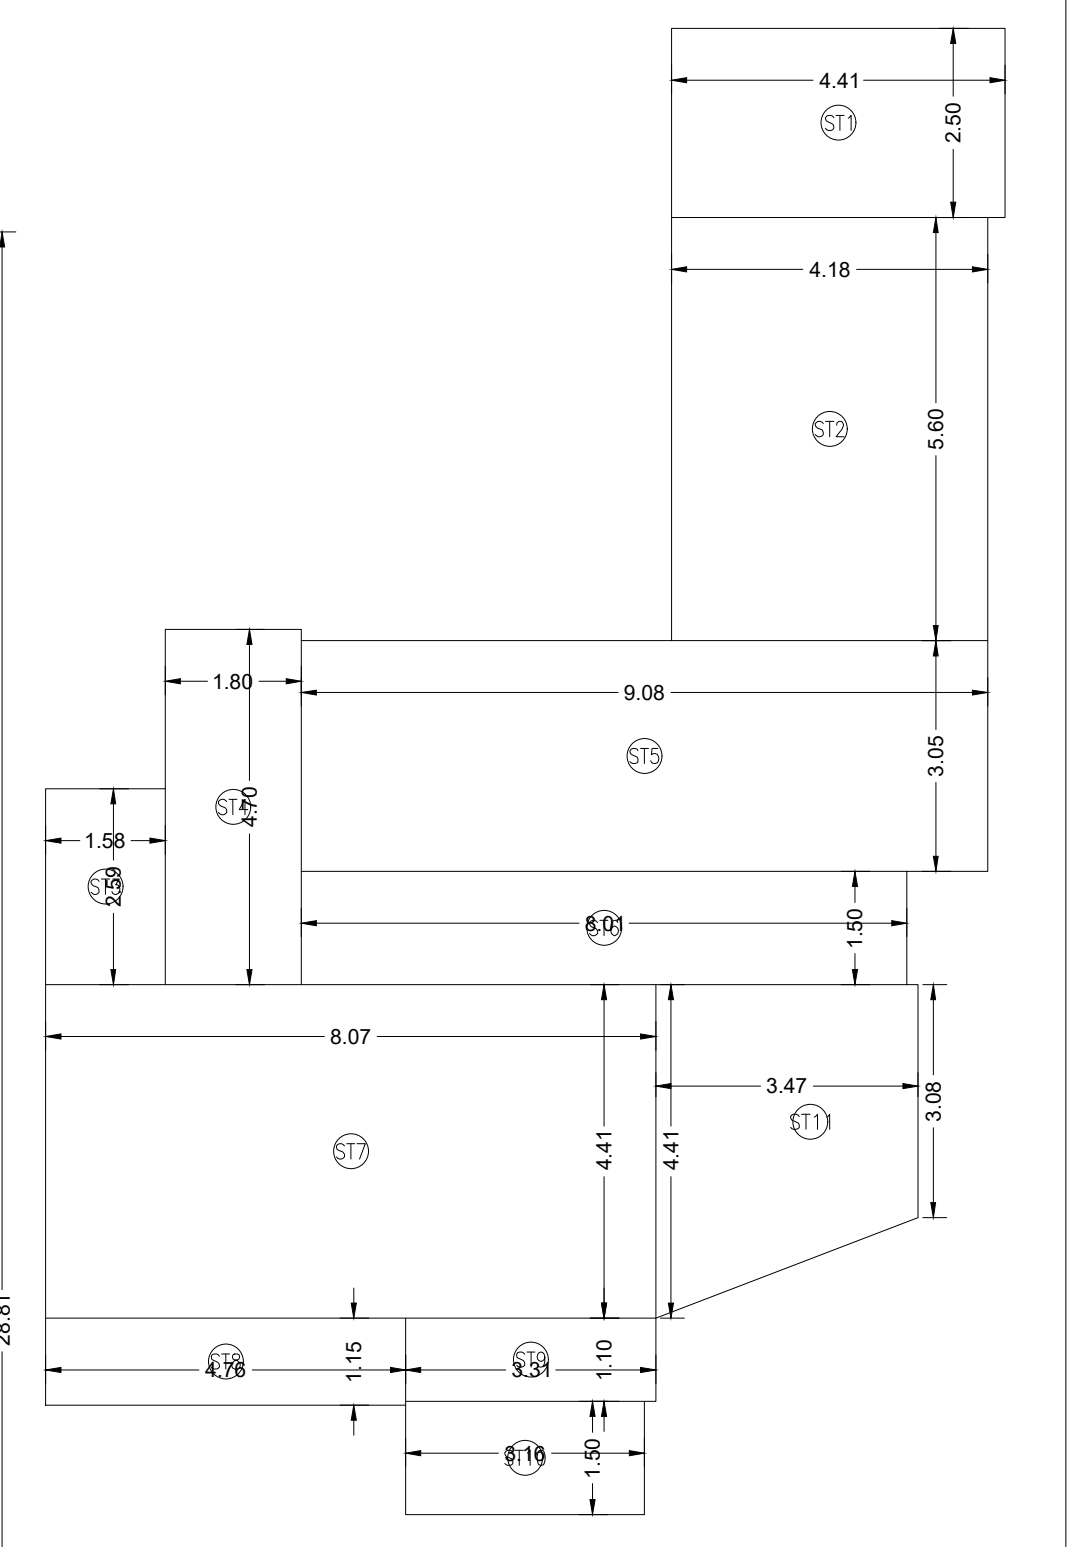

PLAN FOR CONSIDERATION

HANUMANT
SADASHIVRAO BURE
Date: 2023.09.18 17:18:29
+05'30'

E.E.(B.P.) R1 WARD

Rahul Ganesh Ishi
Date: 2023.09.12
18:18:27 +05'30'

S.E.(B.P.) R5

Shivshant Sudhakar Rao
Date: 2023.09.14
13:58:22 +05'30'

A.E.(B.P.) R/C WARD

RAJESH V. SURVE
(LICENCE SURVEYOR)
LICENCE NO. : S/685/L/S

OWNER / DEVELOPER

PROFORMA 'B'

CONTENTS OF SHEET

11TH & 18TH FLOOR PLAN & REFUGE AREA STATEMENT,

25TH FLOOR PLAN & REFUGE AREA STATEMENT.

4TH TO 30TH FLOOR STAIRCASE, LIFT LOBBY AREA LINE

DIA. & CALCULATION (WING B).

DESCRIPTION OF PROP./ PROPERTY

PROPOSED REDEVELOPMENT OF EXISTING BUILDINGS

ON PLOT BEARING C.T.S. NO.63/2, 63/4,63/5,63/7, 63/3(P/T) &

63/10(P/T) OF VILLAGE - MAGATHANE AT BORVALI (WEST)

NAME & ADDRESS OF OWNER

SHRI SANTOSH S. SAMANT.

DIRECTOR OF

M/S. SHRADDHA PRIME PROJECT LTD.

CA TO PARADISE TOWER CHSL.

NAME, ADDRESS & SIGNATURE OF R.C.C. CONSULTANT

SHRI ABHIGIT V. PHATARPEKAR.

M/S. AVP STRUCTURAL CONSULTANTS.

5EDC, PLOT NO. 17/18, DR. BABASAHEB AMBEDKAR ROAD,

GORAI-1, BORVALI (W), MUMBAI-400092.

EMAIL:- design@avpconsultants.in

LICENCE NO. : STR/P/148

NAME, ADDRESS & SIGNATURE OF LICENSED SURVEYOR

RAJESH V. SURVE.

C/16, AUDUMBAR CHSL, PLOT NO.221,

GORAI II, BORVALI (WEST), RAJESH V. SURVE

MUMBAI - 400091. (LICENCE SURVEYOR)

LICENCE NO. : S/685/L/S

ASSOCIATE L.S.

SAGAR MAKHELA

LIAISONING, CONSULTING & DESIGNING ARCHITECTS

B.M.C. FILE NO.

P-10955/2022/(63/2 AND OTHER) R/C WARD MAGATHANE R/C.

DRG. NO.

JOB NO.

FILE NAME

DRAWN BY

07

GAURAV A.

F:\GAURAV\2022-23\SEPTEMBER\KOSMIANGO NAGAR\PROPOSAL\12-09-2023.dwg