


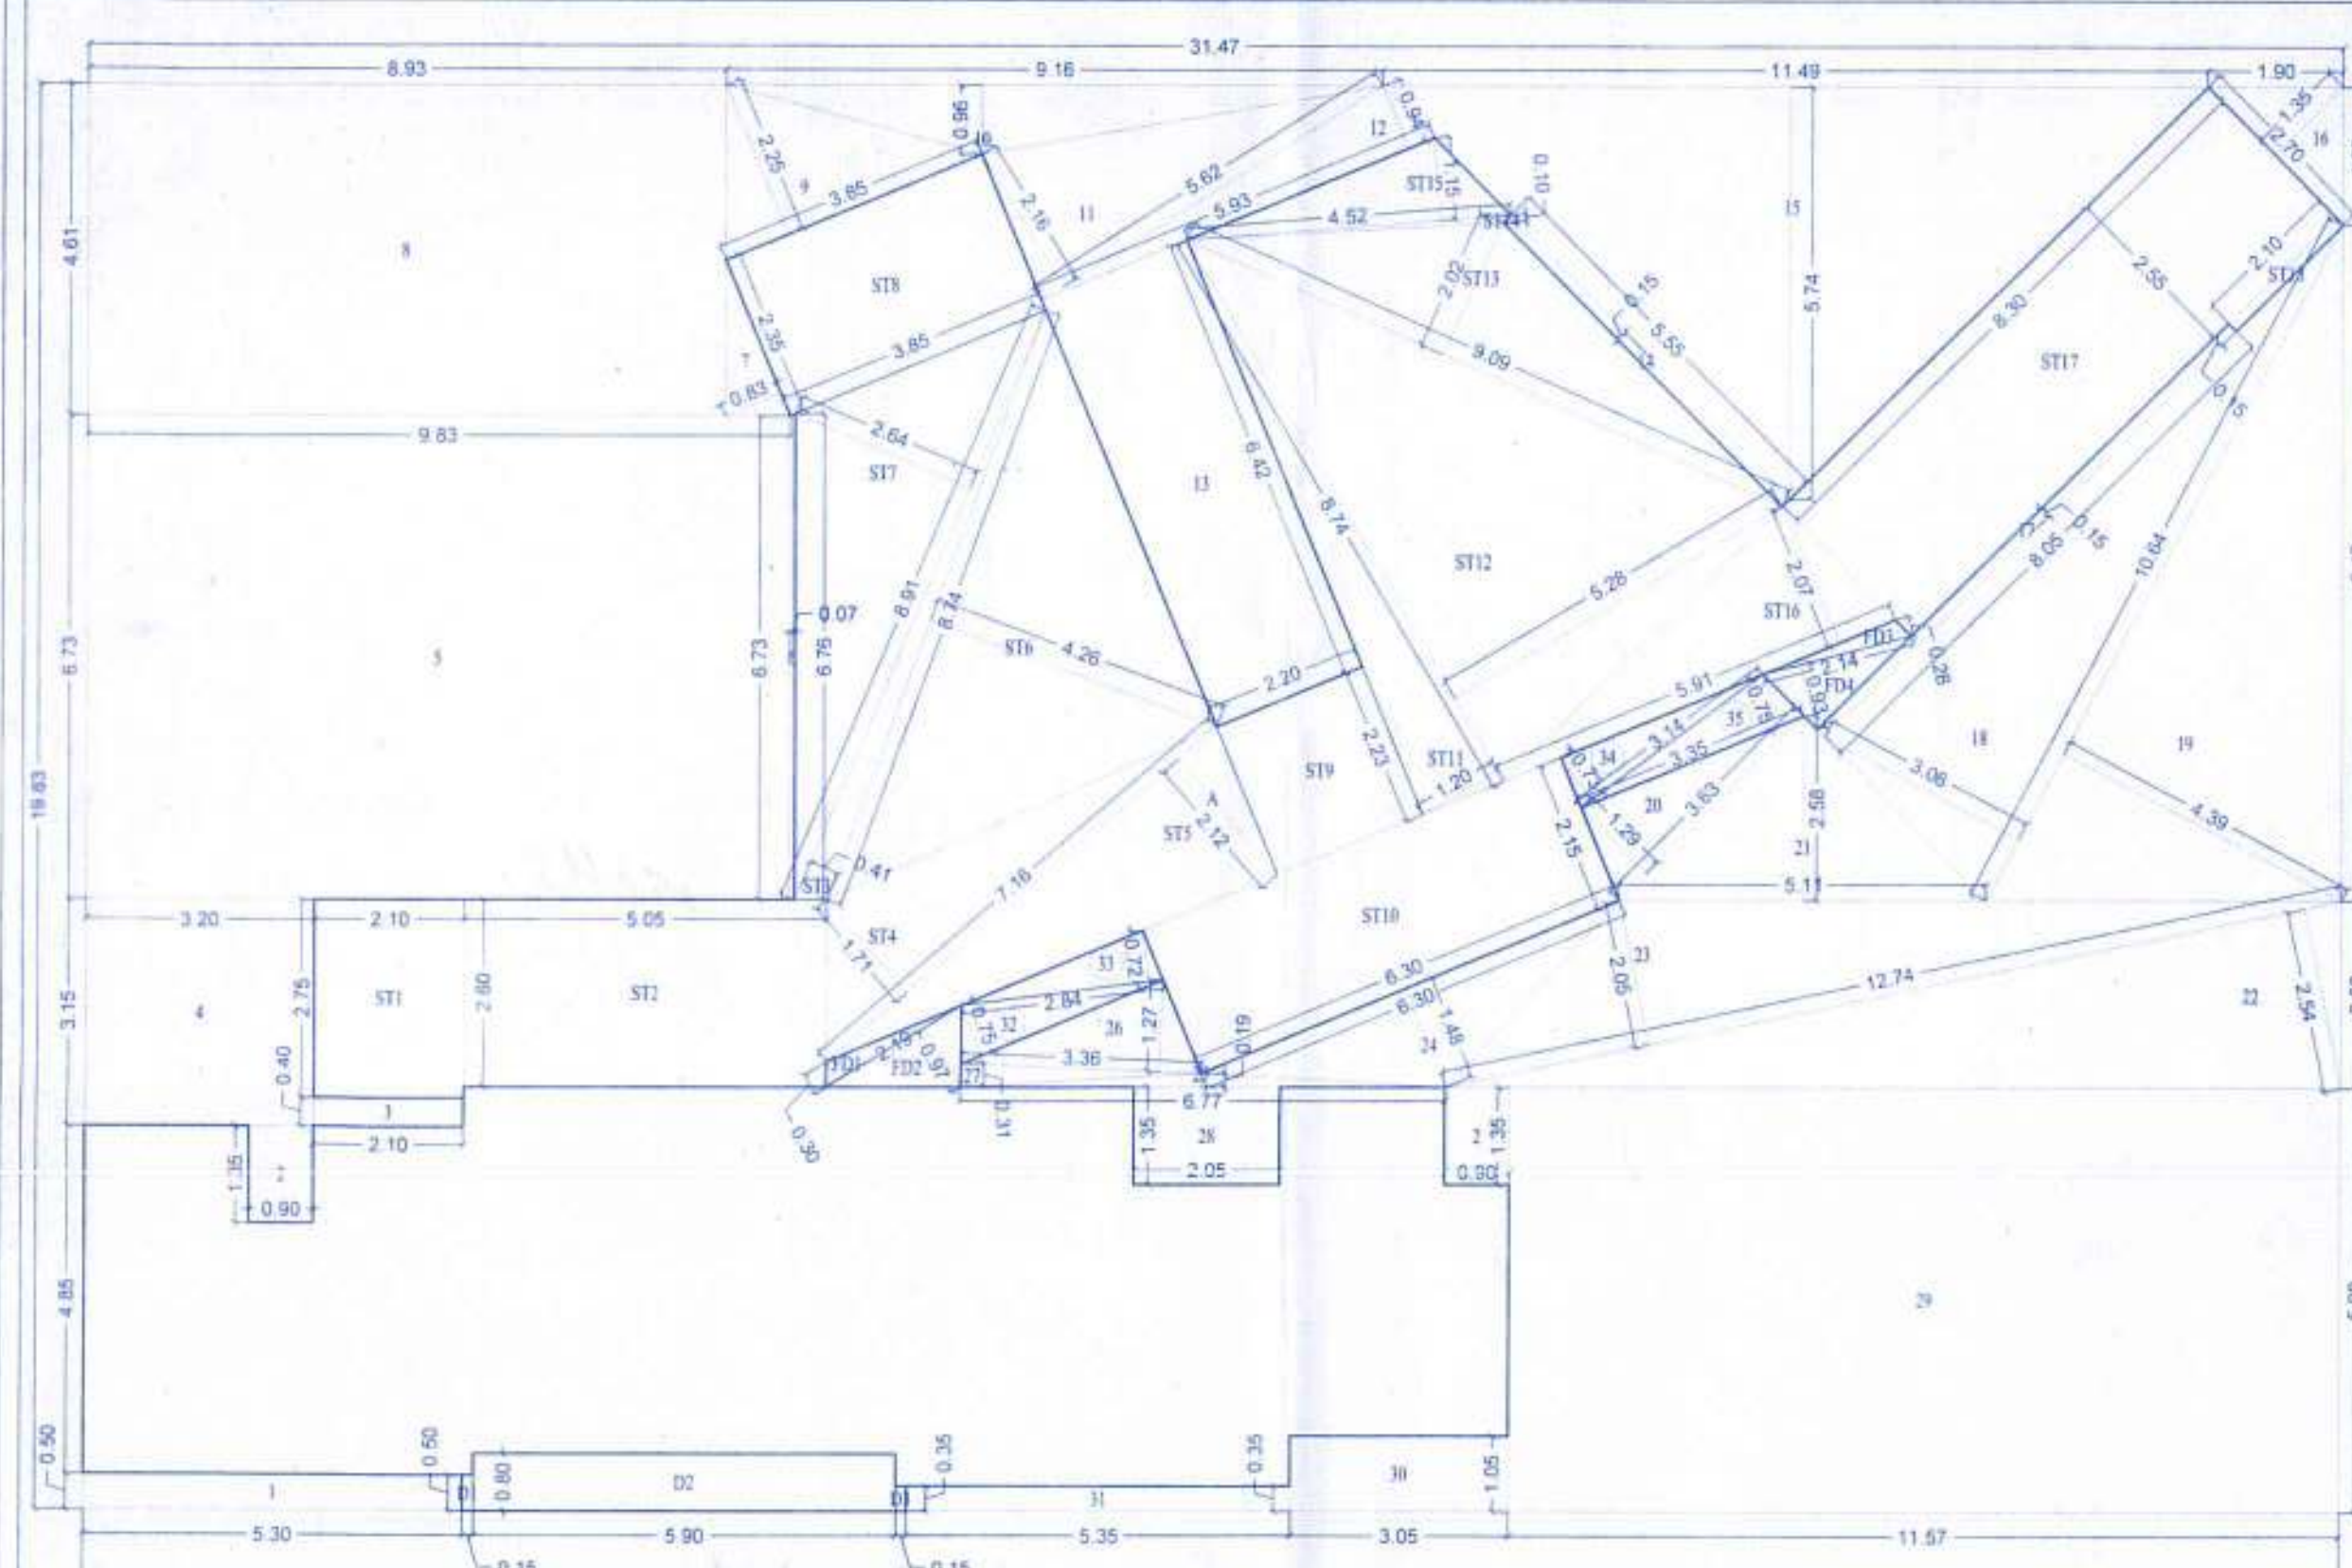

BUILT UP AREA CALCULATION (A WING)

7TH FLOOR (FITNESS CENTER)

ITEM	DESCRIPTION	AREA (SQ.MT)
A	31.47 X 19.83 X 1 NO	624.85
TOTAL ADDITION		624.85
DEDUCTIONS		
1	5.30 X 0.50 X 1 NO	2.65
2	8.90 X 1.35 X 2 NOS	2.41
3	2.10 X 0.40 X 1 NO	0.84
4	3.20 X 3.15 X 1 NO	10.08
5	9.81 X 0.75 X 1 NO	7.36
6	6.73 X 6.76 / 2 X 0.07 X 1 NO	0.47
7	1.2 X 2.35 X 0.83 X 1 NO	0.98
8	8.0 X 4.4 X 1 NO	41.77
9	1.2 X 3.45 X 2.25 X 1 NO	4.30
10	1.2 X 9.16 X 0.96 X 1 NO	4.40
11	1.2 X 5.62 X 2.16 X 1 NO	6.07
12	1.2 X 5.93 X 0.94 X 1 NO	2.79
13	8.42 X 2.20 X 1 NO	14.12
14	8.15 X 5.55 X 1 NO	0.83
15	1.2 X 11.40 X 3.74 X 1 NO	32.98
16	1.2 X 2.70 X 1.25 X 1 NO	1.82
17	8.80 X 0.15 X 1 NO	1.32
18	1.2 X 10.64 X 3.66 X 1 NO	16.28
19	1.2 X 10.64 X 4.39 X 1 NO	23.38
20	1.2 X 3.63 X 1.29 X 1 NO	2.34
21	1.2 X 5.11 X 2.58 X 1 NO	6.59
22	1.2 X 12.74 X 2.54 X 1 NO	16.18
23	1.2 X 12.74 X 2.54 X 1 NO	16.18
24	1.2 X 6.38 X 1.48 X 1 NO	4.66
25	1.2 X 6.77 X 0.19 X 1 NO	0.84
26	1.2 X 3.36 X 1.27 X 1 NO	2.13
27	1.2 X 3.36 X 0.31 X 1 NO	0.53
28	2.68 X 1.35 X 1 NO	2.77
29	11.57 X 5.90 X 1 NO	68.26
30	3.05 X 1.05 X 1 NO	3.20
31	5.55 X 0.35 X 1 NO	1.97
32	1.2 X 3.05 X 0.75 X 1 NO	1.14
33	1.2 X 2.44 X 0.72 X 1 NO	1.02
34	1.2 X 3.14 X 0.73 X 1 NO	1.15
35	1.2 X 3.35 X 0.75 X 1 NO	1.26
TOTAL DEDUCTION		199.75
TOTAL BUILT UP AREA (A-Y)		244.30

STAIRCASE AREA CALCULATION

7TH FLOOR

ITEM	DESCRIPTION	AREA (SQ.MT)
ST1	2.10 X 2.75 X 1 NO	5.78
ST2	5.85 X 2.40 X 1 NO	13.13
ST3	1.2 X 8.81 X 0.41 X 1 NO	1.81
ST4	1.2 X 7.16 X 1.71 X 1 NO	6.12
ST5	1.2 X 7.16 X 2.11 X 1 NO	7.59
ST6	1.2 X 8.79 X 4.26 X 1 NO	19.62
ST7	1.2 X 8.81 X 2.44 X 1 NO	11.76
ST8	2.35 X 3.85 X 1 NO	9.05
ST9	2.20 X 2.21 X 1 NO	4.91
ST10	6.30 X 2.15 X 1 NO	13.55
ST11	1.2 X 8.74 X 1.20 X 1 NO	5.24
ST12	1.2 X 8.74 X 3.28 X 1 NO	23.07
ST13	1.2 X 9.09 X 2.62 X 1 NO	9.18
ST14	1.2 X 4.52 X 0.10 X 1 NO	0.23
ST15	1.2 X 4.52 X 1.15 X 1 NO	2.60
ST16	1.2 X 5.91 X 2.87 X 1 NO	6.12
ST17	2.85 X 8.30 X 1 NO	21.17
ST18	0.15 X 2.10 X 1 NO	0.32
TOTAL STAIRCASE AREA PER FL (7TH FLOOR)		180.27

BALCONY AREA CALCULATION (COUNT IN SALE FS)

7TH FLOOR

ITEM	DESCRIPTION	AREA (SQ.MT)
D1	0.15 X 0.30 X 1 NO	0.08
D2	5.90 X 0.80 X 1 NO	4.72
D3	0.15 X 0.35 X 1 NO	0.05
TOTAL BALCONY AREA PER FL (7TH FLOOR)		4.85


FIRE DUCT AREA CALCULATION (COUNT IN SALE FS)

7TH FLOOR

ITEM	DESCRIPTION	AREA (SQ.MT)
FD1	1.2 X 2.19 X 0.30 X 1 NO	0.31
FD2	1.2 X 2.19 X 0.97 X 1 NO	1.06
FD3	1.2 X 2.14 X 0.28 X 1 NO	0.30
FD4	1.2 X 2.14 X 0.93 X 1 NO	1.00
TOTAL FIRE DUCT AREA PER FL (7TH FLOOR)		2.69

NET BUILT UP AREA (X-Y-Z-V-W)

96.49 SQ.MT

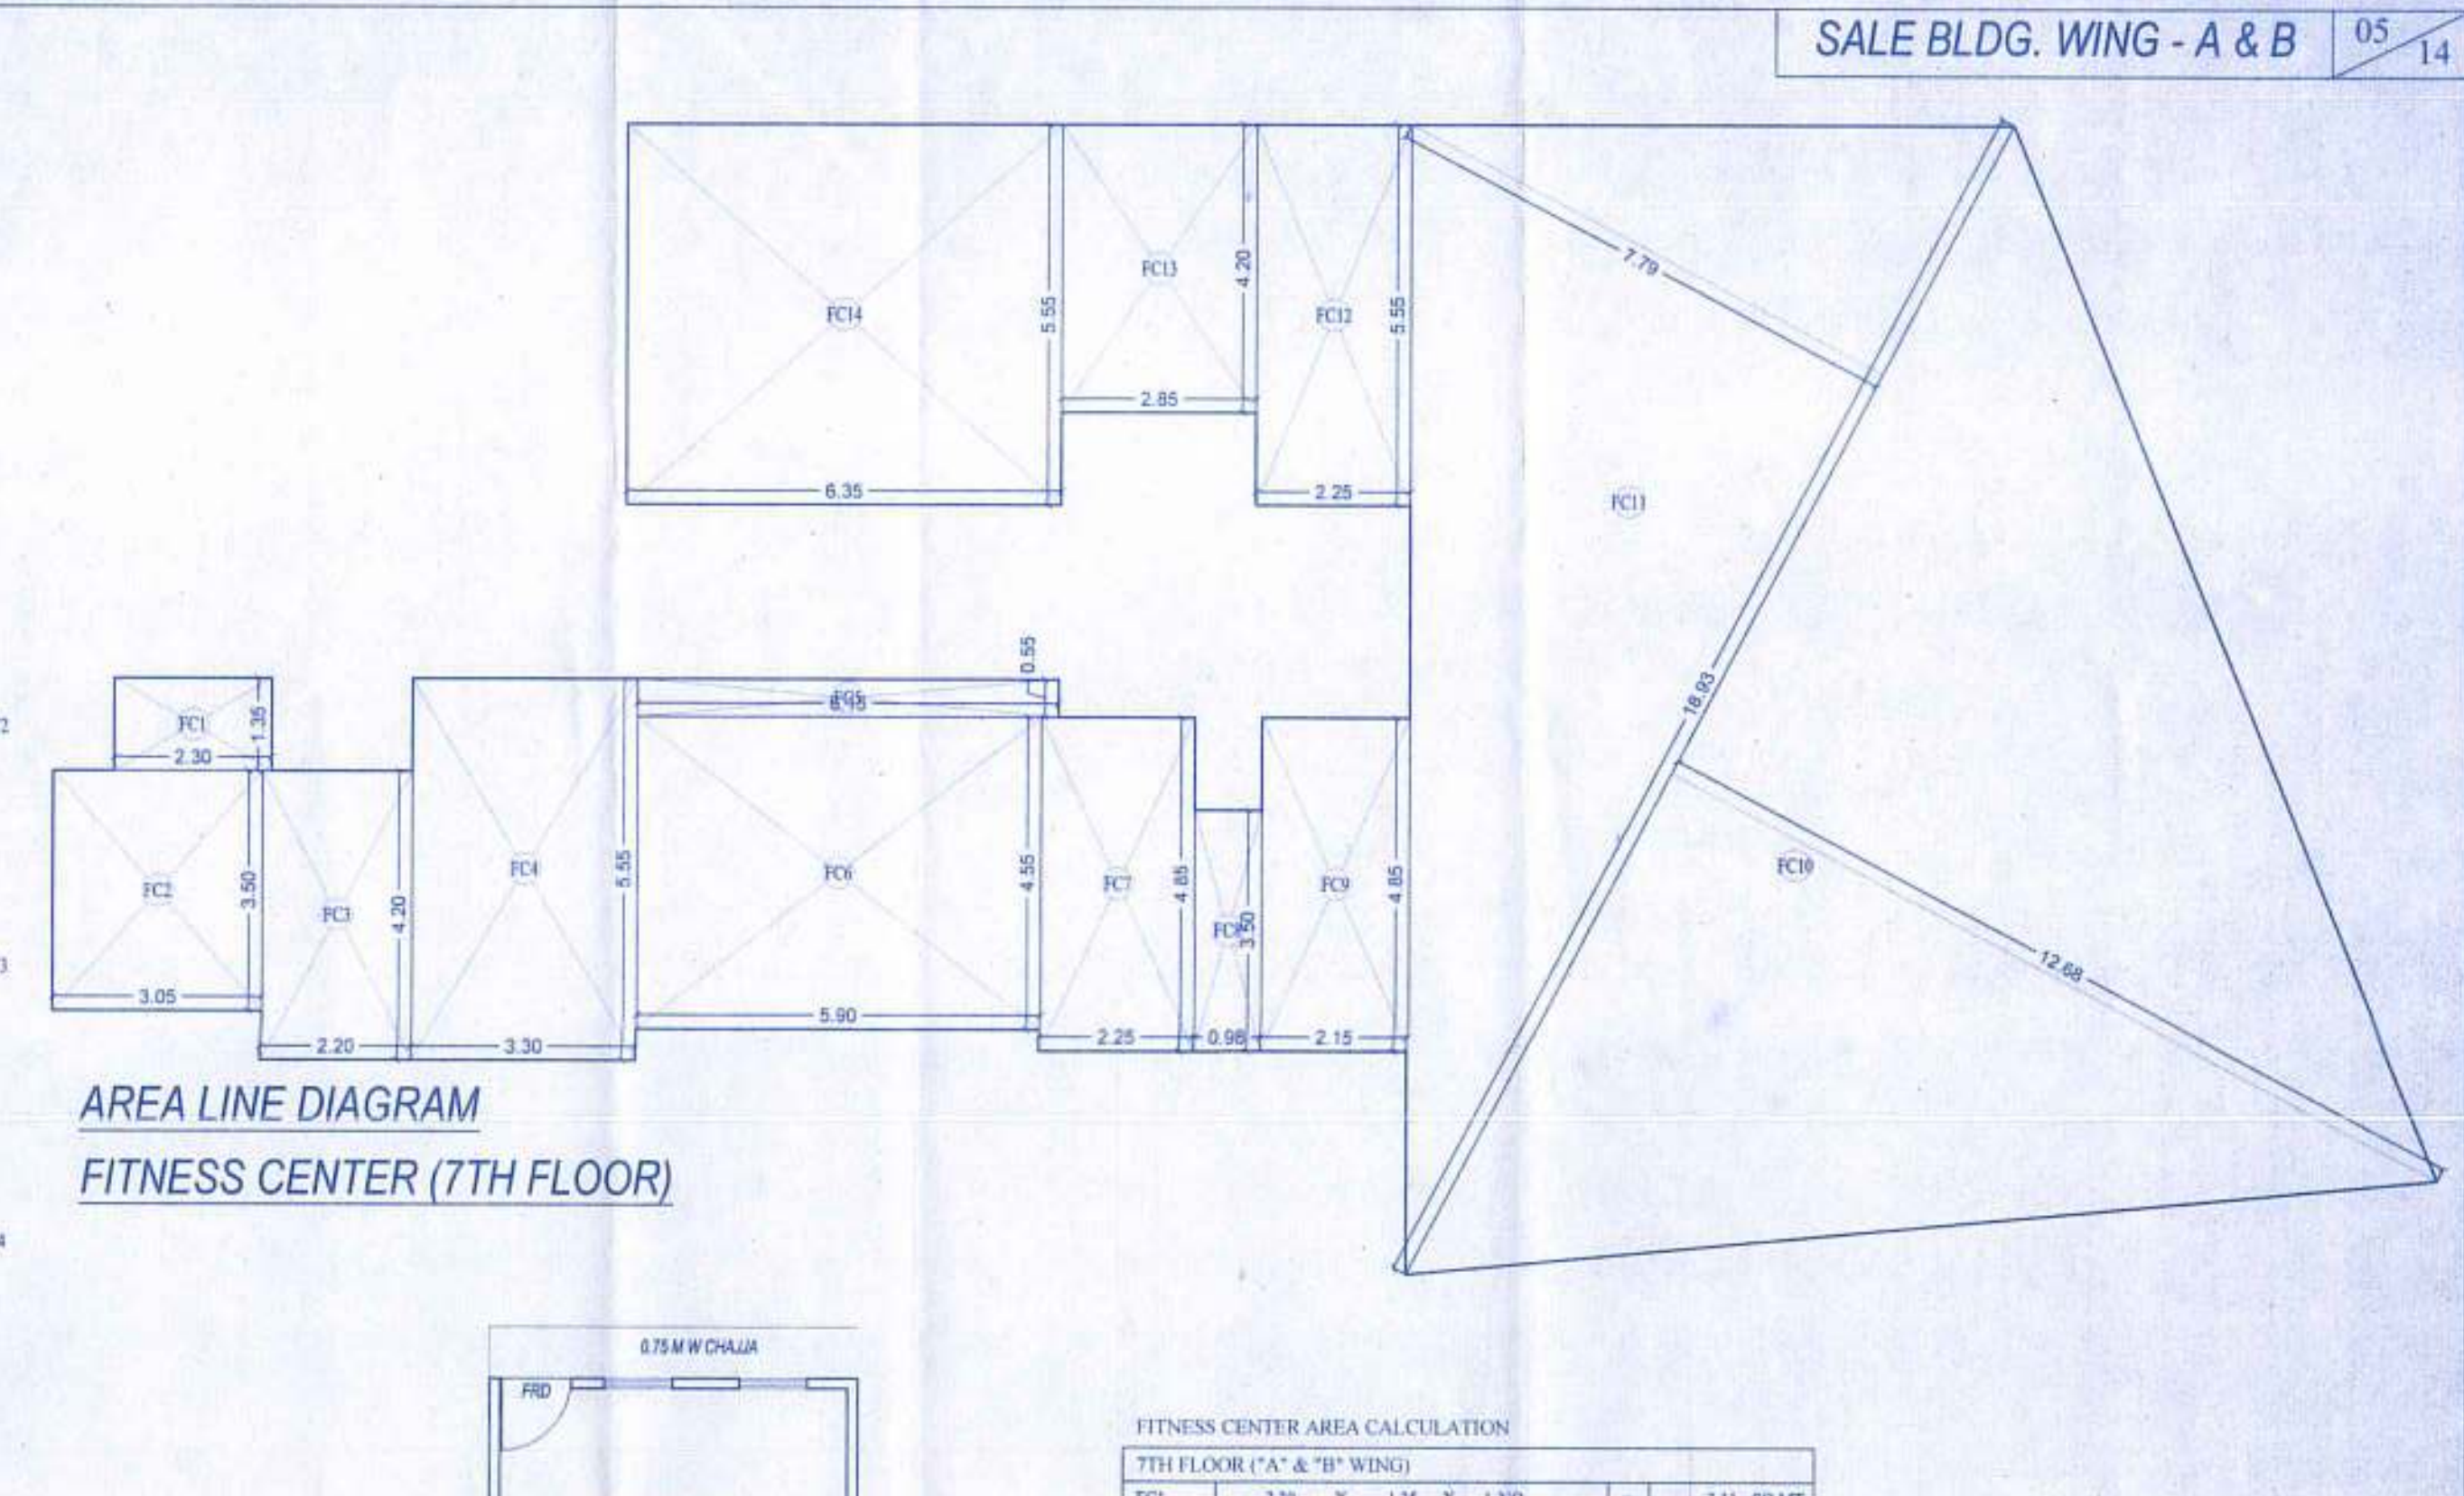

SOCIETY OFFICE

5.10 X 3.90

CA = 19.89 SQ.MT

SOCIETY OFFICE SALE BUILDING

CARPET AREA STATEMENT SOCIETY OFFICE (SALE BLDG)


PARTICULARS	SIZES	CARPET AREA
SOCIETY OFFICE	5.10 X 3.90	19.89
TOTAL CARPET AREA		19.89

FITNESS CENTER AREA CALCULATION

7TH FLOOR (A & B WING)

ITEM	DESCRIPTION	AREA (SQ.MT)
FC1	2.30 X 1.35 X 1 NO	3.11
FC2	3.05 X 3.50 X 1 NO	10.68
FC3	2.20 X 4.20 X 1 NO	9.24
FC4	3.30 X 5.55 X 1 NO	18.32
FC5	6.15 X 0.55 X 1 NO	3.38
FC6	5.90 X 4.55 X 1 NO	26.85
FC7	2.25 X 4.85 X 1 NO	10.81
FC8	0.98 X 5.90 X 1 NO	5.80
FC9	2.15 X 4.85 X 1 NO	10.43
FC10	1.2 X 18.90 X 12.68 X 1 NO	128.02
FC11	1.2 X 18.90 X 7.79 X 1 NO	73.73
FC12	2.25 X 5.55 X 1 NO	12.49
FC13	2.85 X 4.20 X 1 NO	11.97
FC14	6.35 X 5.55 X 1 NO	35.24
TOTAL FITNESS CENTER AREA PER FL (7TH FLOOR)		340.40

BUILT UP AREA LINE DIAGRAM 7TH FLOOR SCALE: 1:100 A WING

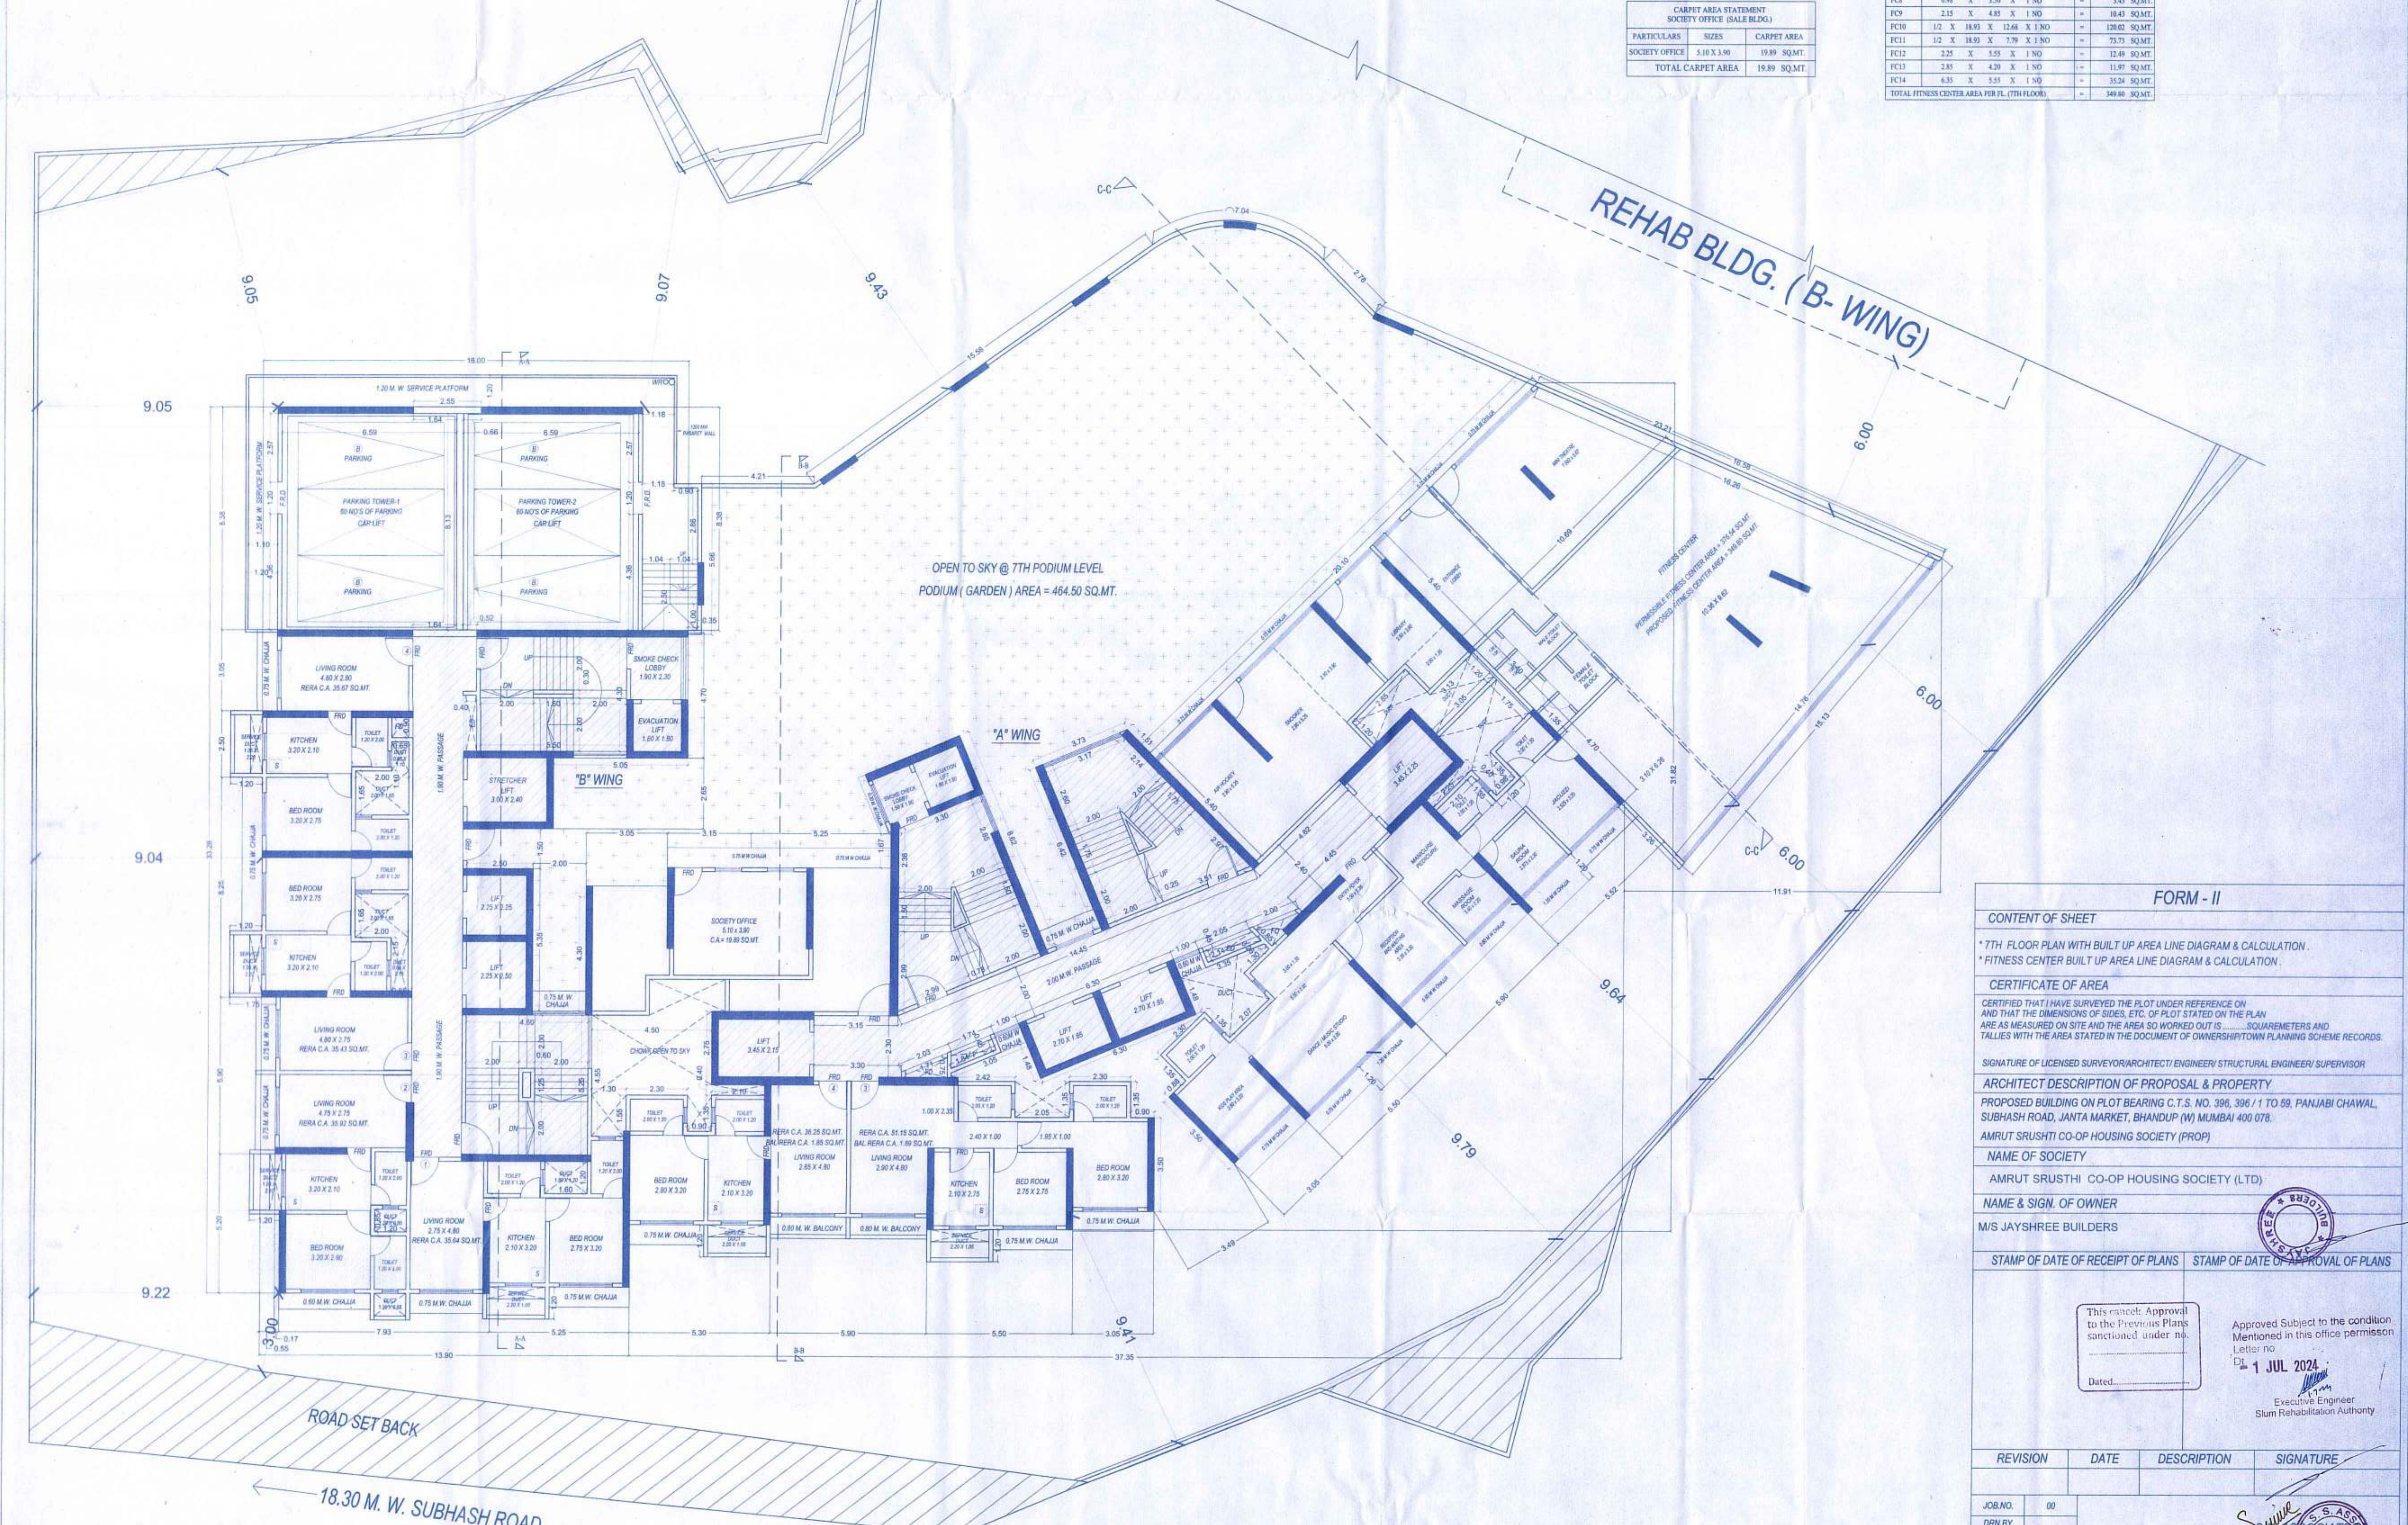

7TH FLOOR PLAN (FITNESS CENTER) SCALE: 1:100

FORM - II

CONTENT OF SHEET

* 7TH FLOOR PLAN WITH BUILT UP AREA LINE DIAGRAM & CALCULATION.

* FITNESS CENTER BUILT UP AREA LINE DIAGRAM & CALCULATION.

CERTIFICATE OF AREA

CERTIFIED THAT I HAVE SURVEYED THE PLOT UNDER REFERENCE ON AND THAT THE DIMENSIONS OF SIDES, ETC. OF PLOT STATED ON THE PLAN ARE AS MEASURED ON SITE AND THE AREA SO WORKED OUT IS ... SQUAREMETERS AND TALLIES WITH THE AREA STATED IN THE DOCUMENT OF OWNERSHIP/TOWN PLANNING SCHEME RECORDS.

SIGNATURE OF LICENSED SURVEYOR/ARCHITECT/ENGINEER/STRUCTURAL ENGINEER/SUPERVISOR

ARCHITECT DESCRIPTION OF PROPOSAL & PROPERTY

PROPOSED BUILDING ON PLOT BEARING C.T.S. NO. 395, 396 / 1 TO 59, PANJABI CHAWAL, SUBHASH ROAD, JANTA MARKET, BHANDUP (W) MUMBAI 400 078.

AMRUT SRUSHTI CO-OP HOUSING SOCIETY (PROP)

NAME OF SOCIETY

AMRUT SRUSHTI CO-OP HOUSING SOCIETY (LTD)

NAME & SIGN. OF OWNER

M/S JAYSHREE BUILDERS

STAMP OF DATE OF RECEIPT OF PLANS

STAMP OF DATE OF APPROVAL OF PLANS

This certificate is valid for the purpose of the plan mentioned in this office permission. Dated: 1 JUL 2024

Approved Subject to the condition. Mentioned in this office permission. Letter no. 1 JUL 2024

Executive Engineer, Slum Rehabilitation Authority

REVISION	DATE	DESCRIPTION	SIGNATURE
JOB NO.	00		
DRN BY			
CHK BY			
SCALE	AS SHOWN		
NORTH			

18.30 M. W. SUBHASH ROAD

