



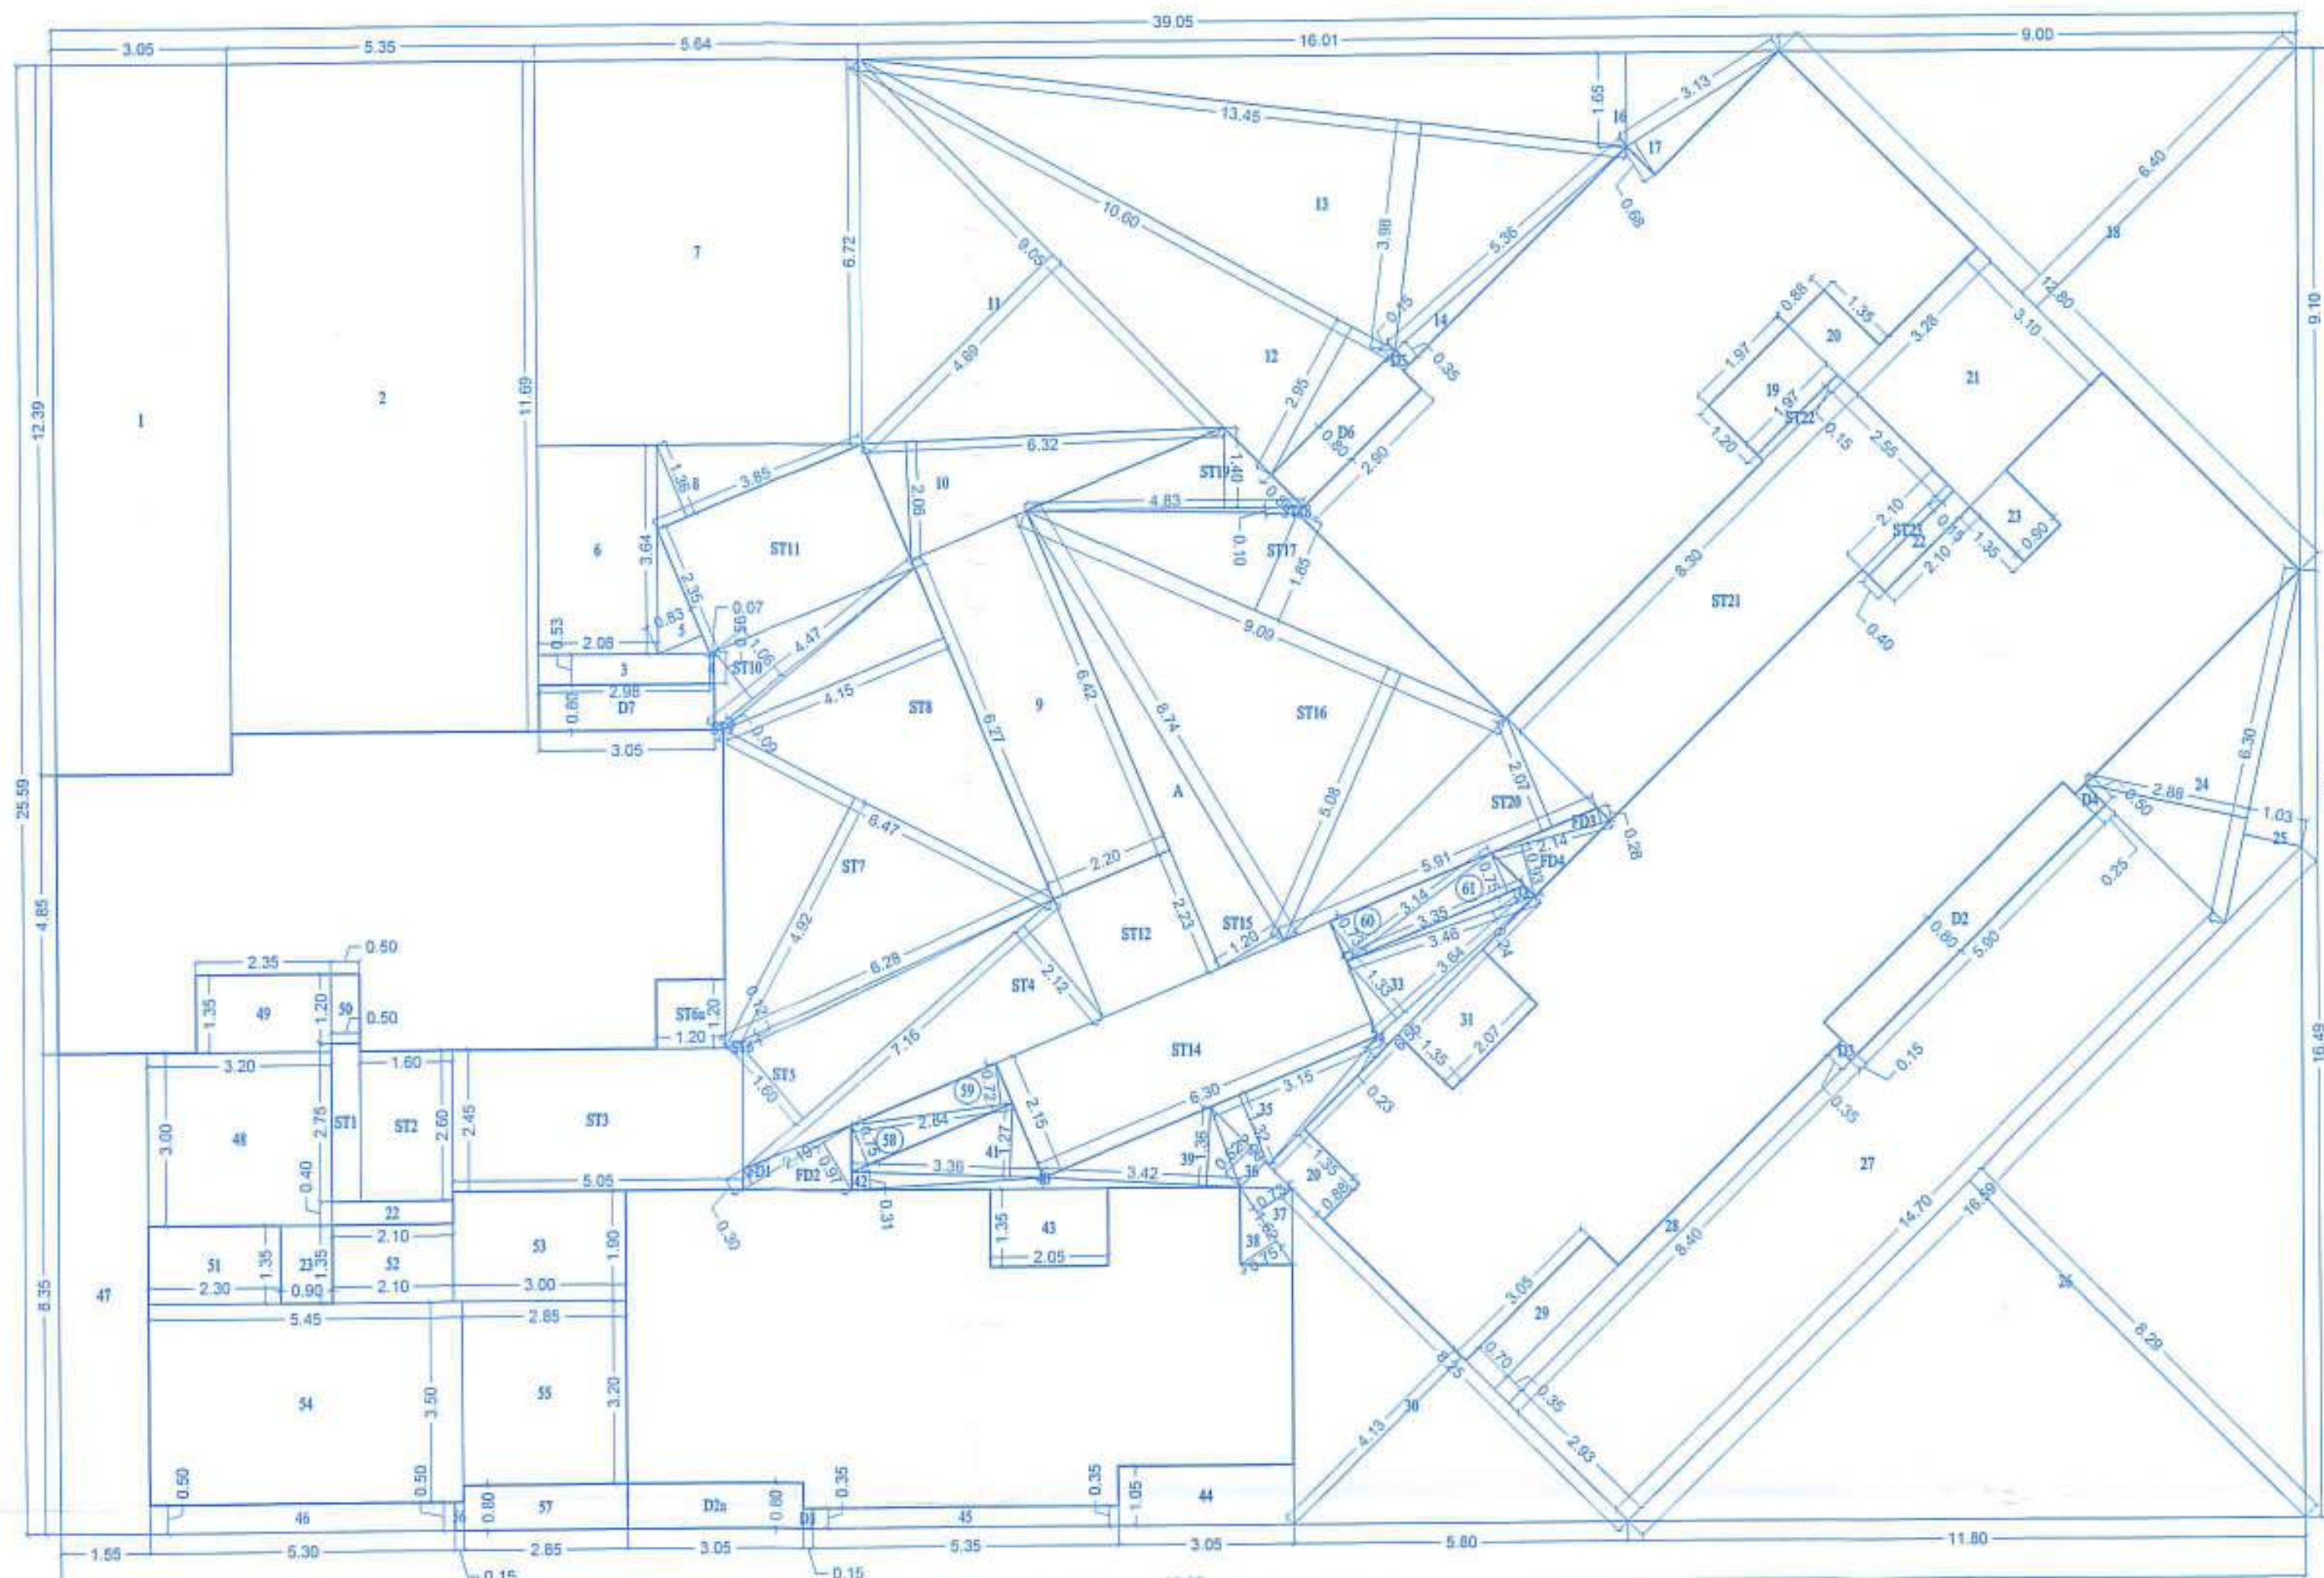

BUILT UP AREA LINE DIAGRAM

36TH FLOOR (REFUGE)

SCALE: 1:100 'A' WING

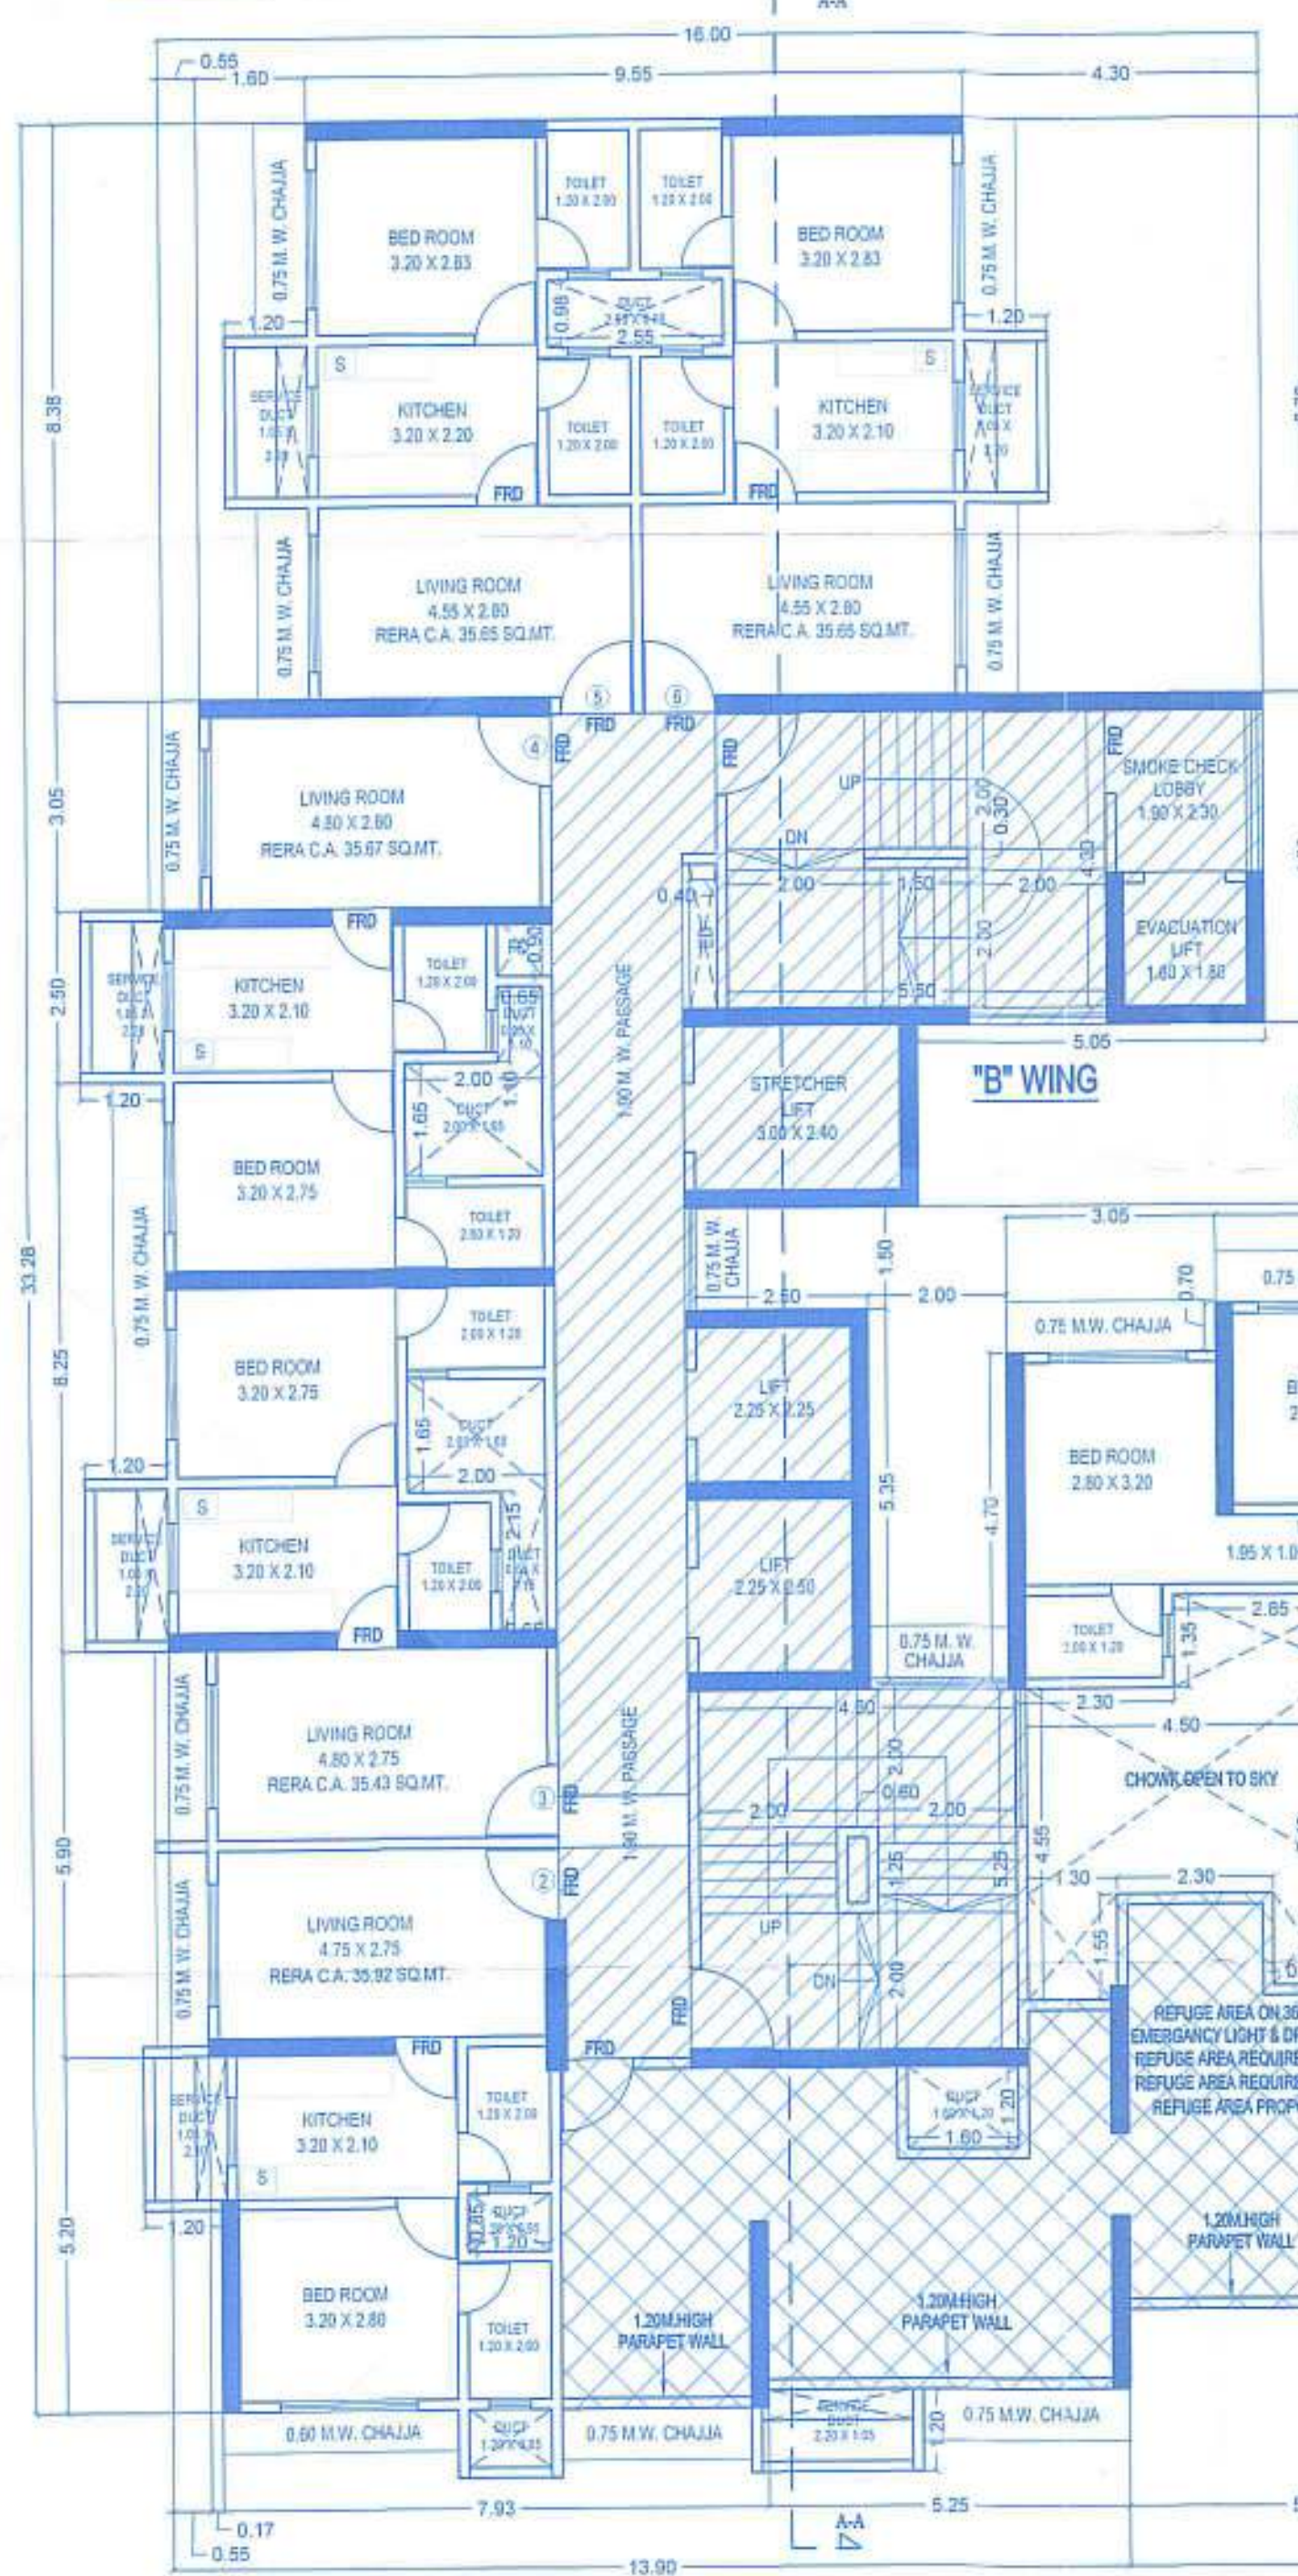

36TH REFUGE FLOOR PLAN

SCALE: 1:100

REFUGE AREA STATEMENT FOR 36TH FLOOR SALE WING-A & WING-B  
 REFUGE AREA CALCULATION FOR 36TH FLOOR  
 36TH FLOOR BUA WING-A = 267.84 SQ. MT.  
 37TH TO 39TH FLOOR BUA WING-A = 307.69 X 3 FLOORS = 923.07 SQ. MT.  
 36TH FLOOR BUA WING-B = 201.45 SQ. MT.  
 37TH TO 39TH FLOOR BUA WING-B = 240.85 X 3 FLOORS = 722.55 SQ. MT.  
 TOTAL BUA FROM (WING A+B) 36TH TO 39TH FLOOR = 2114.91 SQ. MT.  
 REFUGE AREA REQUIRED 4.00% = 84.60 SQ. MT.  
 REFUGE AREA REQUIRED 4.25% = 89.88 SQ. MT.  
 REFUGE AREA PROPOSED = 85.20 SQ. MT.  
 EXCESS REFUGE AREA = NIL.

| BUILT UP AREA CALCULATION ("A" WING) |                |   |                 |
|--------------------------------------|----------------|---|-----------------|
| 36TH FLOOR (REFUGE)                  |                |   |                 |
| A                                    | 39.05          | X | 25.59           |
|                                      | X 1 NO         |   | = 999.29 SQ.MT. |
|                                      | TOTAL ADDITION |   | = 999.29 SQ.MT. |

| DEDUCTIONS                  |       |   |                 |
|-----------------------------|-------|---|-----------------|
| 1                           | 3.05  | X | 12.39           |
| 2                           | 5.59  | X | 11.69           |
| 3                           | 2.98  | X | 0.53            |
| 4                           | 0.53  | X | 6.56            |
| 5                           | 10.2  | X | 3.35            |
| 6                           | 2.08  | X | 3.64            |
| 7                           | 5.64  | X | 6.72            |
| 8                           | 10.2  | X | 3.85            |
| 9                           | 6.42  | X | 2.20            |
| 10                          | 10.2  | X | 6.32            |
| 11                          | 10.2  | X | 9.05            |
| 12                          | 10.2  | X | 10.68           |
| 13                          | 10.2  | X | 13.45           |
| 14                          | 10.2  | X | 5.36            |
| 15                          | 10.2  | X | 16.01           |
| 16                          | 10.2  | X | 3.13            |
| 17                          | 10.2  | X | 12.06           |
| 18                          | 1.20  | X | 1.97            |
| 19                          | 0.88  | X | 1.35            |
| 20                          | 3.28  | X | 3.10            |
| 21                          | 2.10  | X | 0.40            |
| 22                          | 0.90  | X | 1.35            |
| 23                          | 10.2  | X | 6.30            |
| 24                          | 10.2  | X | 6.30            |
| 25                          | 10.2  | X | 6.30            |
| 26                          | 10.2  | X | 16.59           |
| 27                          | 14.70 | X | 2.93            |
| 28                          | 0.35  | X | 8.40            |
| 29                          | 0.70  | X | 3.05            |
| 30                          | 10.2  | X | 6.25            |
| 31                          | 1.35  | X | 2.07            |
| 32                          | 10.2  | X | 3.46            |
| 33                          | 10.2  | X | 6.55            |
| 34                          | 10.2  | X | 3.15            |
| 35                          | 10.2  | X | 2.90            |
| 36                          | 10.2  | X | 1.62            |
| 37                          | 10.2  | X | 1.62            |
| 38                          | 10.2  | X | 1.62            |
| 39                          | 10.2  | X | 1.62            |
| 40                          | 10.2  | X | 1.62            |
| 41                          | 10.2  | X | 1.62            |
| 42                          | 10.2  | X | 1.62            |
| 43                          | 2.65  | X | 1.35            |
| 44                          | 3.65  | X | 1.05            |
| 45                          | 5.35  | X | 0.35            |
| 46                          | 5.30  | X | 0.50            |
| 47                          | 1.55  | X | 0.35            |
| 48                          | 3.20  | X | 3.00            |
| 49                          | 2.35  | X | 1.35            |
| 50                          | 0.50  | X | 1.20            |
| 51                          | 2.30  | X | 1.35            |
| 52                          | 2.10  | X | 1.35            |
| 53                          | 3.00  | X | 1.90            |
| 54                          | 5.45  | X | 3.50            |
| 55                          | 2.85  | X | 3.20            |
| 56                          | 0.15  | X | 0.50            |
| 57                          | 2.85  | X | 0.80            |
| 58                          | 10.2  | X | 3.05            |
| 59                          | 10.2  | X | 2.84            |
| 60                          | 10.2  | X | 3.14            |
| 61                          | 10.2  | X | 3.35            |
| TOTAL DEDUCTION             |       |   | = 556.23 SQ.MT. |
| TOTAL BUILT UP AREA (X - Y) |       |   | = 443.07 SQ.MT. |

REFUGE AREA LINE DIAGRAM 36TH FLOOR SCALE: 1:100 'A' & 'B' WING

| STAIRCASE AREA CALCULATION                |      |   |                 |
|-------------------------------------------|------|---|-----------------|
| 36TH FLOOR                                |      |   |                 |
| ST1                                       | 0.50 | X | 2.75            |
| ST2                                       | 1.60 | X | 2.60            |
| ST3                                       | 5.05 | X | 2.45            |
| ST4                                       | 10.2 | X | 7.16            |
| ST5                                       | 10.2 | X | 7.16            |
| ST6                                       | 10.2 | X | 6.28            |
| ST6a                                      | 1.20 | X | 1.20            |
| ST7                                       | 10.2 | X | 6.47            |
| ST8                                       | 10.2 | X | 6.27            |
| ST9                                       | 10.2 | X | 4.47            |
| ST10                                      | 10.2 | X | 4.47            |
| ST11                                      | 2.35 | X | 3.85            |
| ST12                                      | 2.20 | X | 2.21            |
| ST14                                      | 6.30 | X | 2.15            |
| ST15                                      | 10.2 | X | 8.74            |
| ST16                                      | 10.2 | X | 9.99            |
| ST17                                      | 10.2 | X | 9.99            |
| ST18                                      | 10.2 | X | 4.83            |
| ST19                                      | 10.2 | X | 4.83            |
| ST20                                      | 10.2 | X | 5.91            |
| ST21                                      | 8.30 | X | 2.55            |
| ST22                                      | 1.97 | X | 0.15            |
| ST23                                      | 2.10 | X | 0.15            |
| TOTAL STAIRCASE AREA PER FL. (36TH FLOOR) |      |   | = 160.33 SQ.MT. |

| BALCONY AREA CALCULATION (COUNT IN SALE FS) |      |   |                |
|---------------------------------------------|------|---|----------------|
| 36TH FLOOR                                  |      |   |                |
| D1                                          | 5.90 | X | 0.80           |
| D2a                                         | 3.85 | X | 0.80           |
| D3                                          | 0.15 | X | 0.35           |
| D4                                          | 0.25 | X | 0.50           |
| D5                                          | 0.15 | X | 0.35           |
| D6                                          | 2.90 | X | 0.80           |
| D7                                          | 3.05 | X | 0.80           |
| TOTAL BALCONY AREA PER FL. (36TH FLOOR)     |      |   | = 12.21 SQ.MT. |

| FIRE DUCT AREA CALCULATION (COUNT IN SALE FS) |      |   |               |
|-----------------------------------------------|------|---|---------------|
| 36TH FLOOR                                    |      |   |               |
| FD1                                           | 10.2 | X | 2.19          |
| FD2                                           | 10.2 | X | 2.19          |
| FD3                                           | 10.2 | X | 2.14          |
| FD4                                           | 10.2 | X | 2.14          |
| TOTAL FIRE DUCT AREA PER FL. (36TH FLOOR)     |      |   | = 2.49 SQ.MT. |

| NET BUILT UP AREA (X1 - (Y2+Y3+Y4)) |  |  |                 |
|-------------------------------------|--|--|-----------------|
|                                     |  |  | = 267.84 SQ.MT. |

| BUILT UP AREA CALCULATION ("B" WING) |                |   |                 |
|--------------------------------------|----------------|---|-----------------|
| 36TH FLOOR (REFUGE)                  |                |   |                 |
| A                                    | 16.00          | X | 33.28           |
|                                      | X 1 NO         |   | = 532.48 SQ.MT. |
|                                      | TOTAL ADDITION |   | = 532.48 SQ.MT. |


| DEDUCTIONS                  |      |   |                 |
|-----------------------------|------|---|-----------------|
| 1                           | 0.55 | X | 3.05            |
| 2                           | 2.15 | X | 8.38            |
| 3                           | 4.30 | X | 8.38            |
| 6                           | 5.05 | X | 2.65            |
| 7                           | 8.30 | X | 1.50            |
| 8                           | 2.00 | X | 5.35            |
| 9                           | 3.80 | X | 5.50            |
| 10                          | 3.55 | X | 4.55            |
| 11                          | 2.25 | X | 3.30            |
| 12                          | 2.10 | X | 2.60            |
| 13                          | 5.25 | X | 0.25            |
| 14                          | 0.72 | X | 3.10            |
| 15                          | 0.80 | X | 2.10            |
| 16                          | 0.55 | X | 5.90            |
| 17                          | 1.60 | X | 1.20            |
| 18                          | 1.20 | X | 0.85            |
| 19                          | 0.65 | X | 2.15            |
| 20                          | 2.00 | X | 1.65            |
| 21                          | 0.65 | X | 1.10            |
| 22                          | 2.35 | X | 0.95            |
| 23                          | 5.85 | X | 1.35            |
| 24                          | 3.00 | X | 3.75            |
| 25                          | 5.25 | X | 2.35            |
| 26                          | 5.10 | X | 1.15            |
| 27                          | 1.45 | X | 2.15            |
| TOTAL DEDUCTION             |      |   | = 204.23 SQ.MT. |
| TOTAL BUILT UP AREA (X - Y) |      |   | = 328.25 SQ.MT. |

| STAIRCASE AREA CALCULATION                |      |   |                 |
|-------------------------------------------|------|---|-----------------|
| 36TH FLOOR                                |      |   |                 |
| ST1                                       | 4.30 | X | 4.80            |
| ST2                                       | 3.65 | X | 4.65            |
| ST3                                       | 2.40 | X | 2.85            |
| ST4                                       | 1.90 | X | 2.25            |
| ST5                                       | 2.40 | X | 2.90            |
| ST6                                       | 2.90 | X | 2.65            |
| ST7                                       | 2.05 | X | 1.50            |
| ST8                                       | 4.55 | X | 5.50            |
| ST9                                       | 2.00 | X | 0.15            |
| ST10                                      | 4.90 | X | 4.55            |
| ST11                                      | 1.90 | X | 1.50            |
| ST12                                      | 1.90 | X | 3.10            |
| ST13                                      | 3.15 | X | 0.80            |
| ST14                                      | 1.60 | X | 0.85            |
| TOTAL STAIRCASE AREA PER FL. (36TH FLOOR) |      |   | = 124.95 SQ.MT. |

| ELEC DUCT AREA CALCULATION                |      |   |               |
|-------------------------------------------|------|---|---------------|
| 36TH FLOOR                                |      |   |               |
| ED1                                       | 0.50 | X | 2.25          |
| TOTAL ELEC DUCT AREA PER FL. (36TH FLOOR) |      |   | = 1.13 SQ.MT. |

| FIRE DUCT AREA CALCULATION (COUNT IN SALE FS) |      |   |               |
|-----------------------------------------------|------|---|---------------|
| 36TH FLOOR                                    |      |   |               |
| FD1                                           | 0.50 | X | 0.90          |
| TOTAL FIRE DUCT AREA PER FL. (36TH FLOOR)     |      |   | = 0.72 SQ.MT. |

| NET BUILT UP AREA (X1 - (Y2+Y3+Y4)) |  |  |                 |
|-------------------------------------|--|--|-----------------|
|                                     |  |  | = 291.45 SQ.MT. |

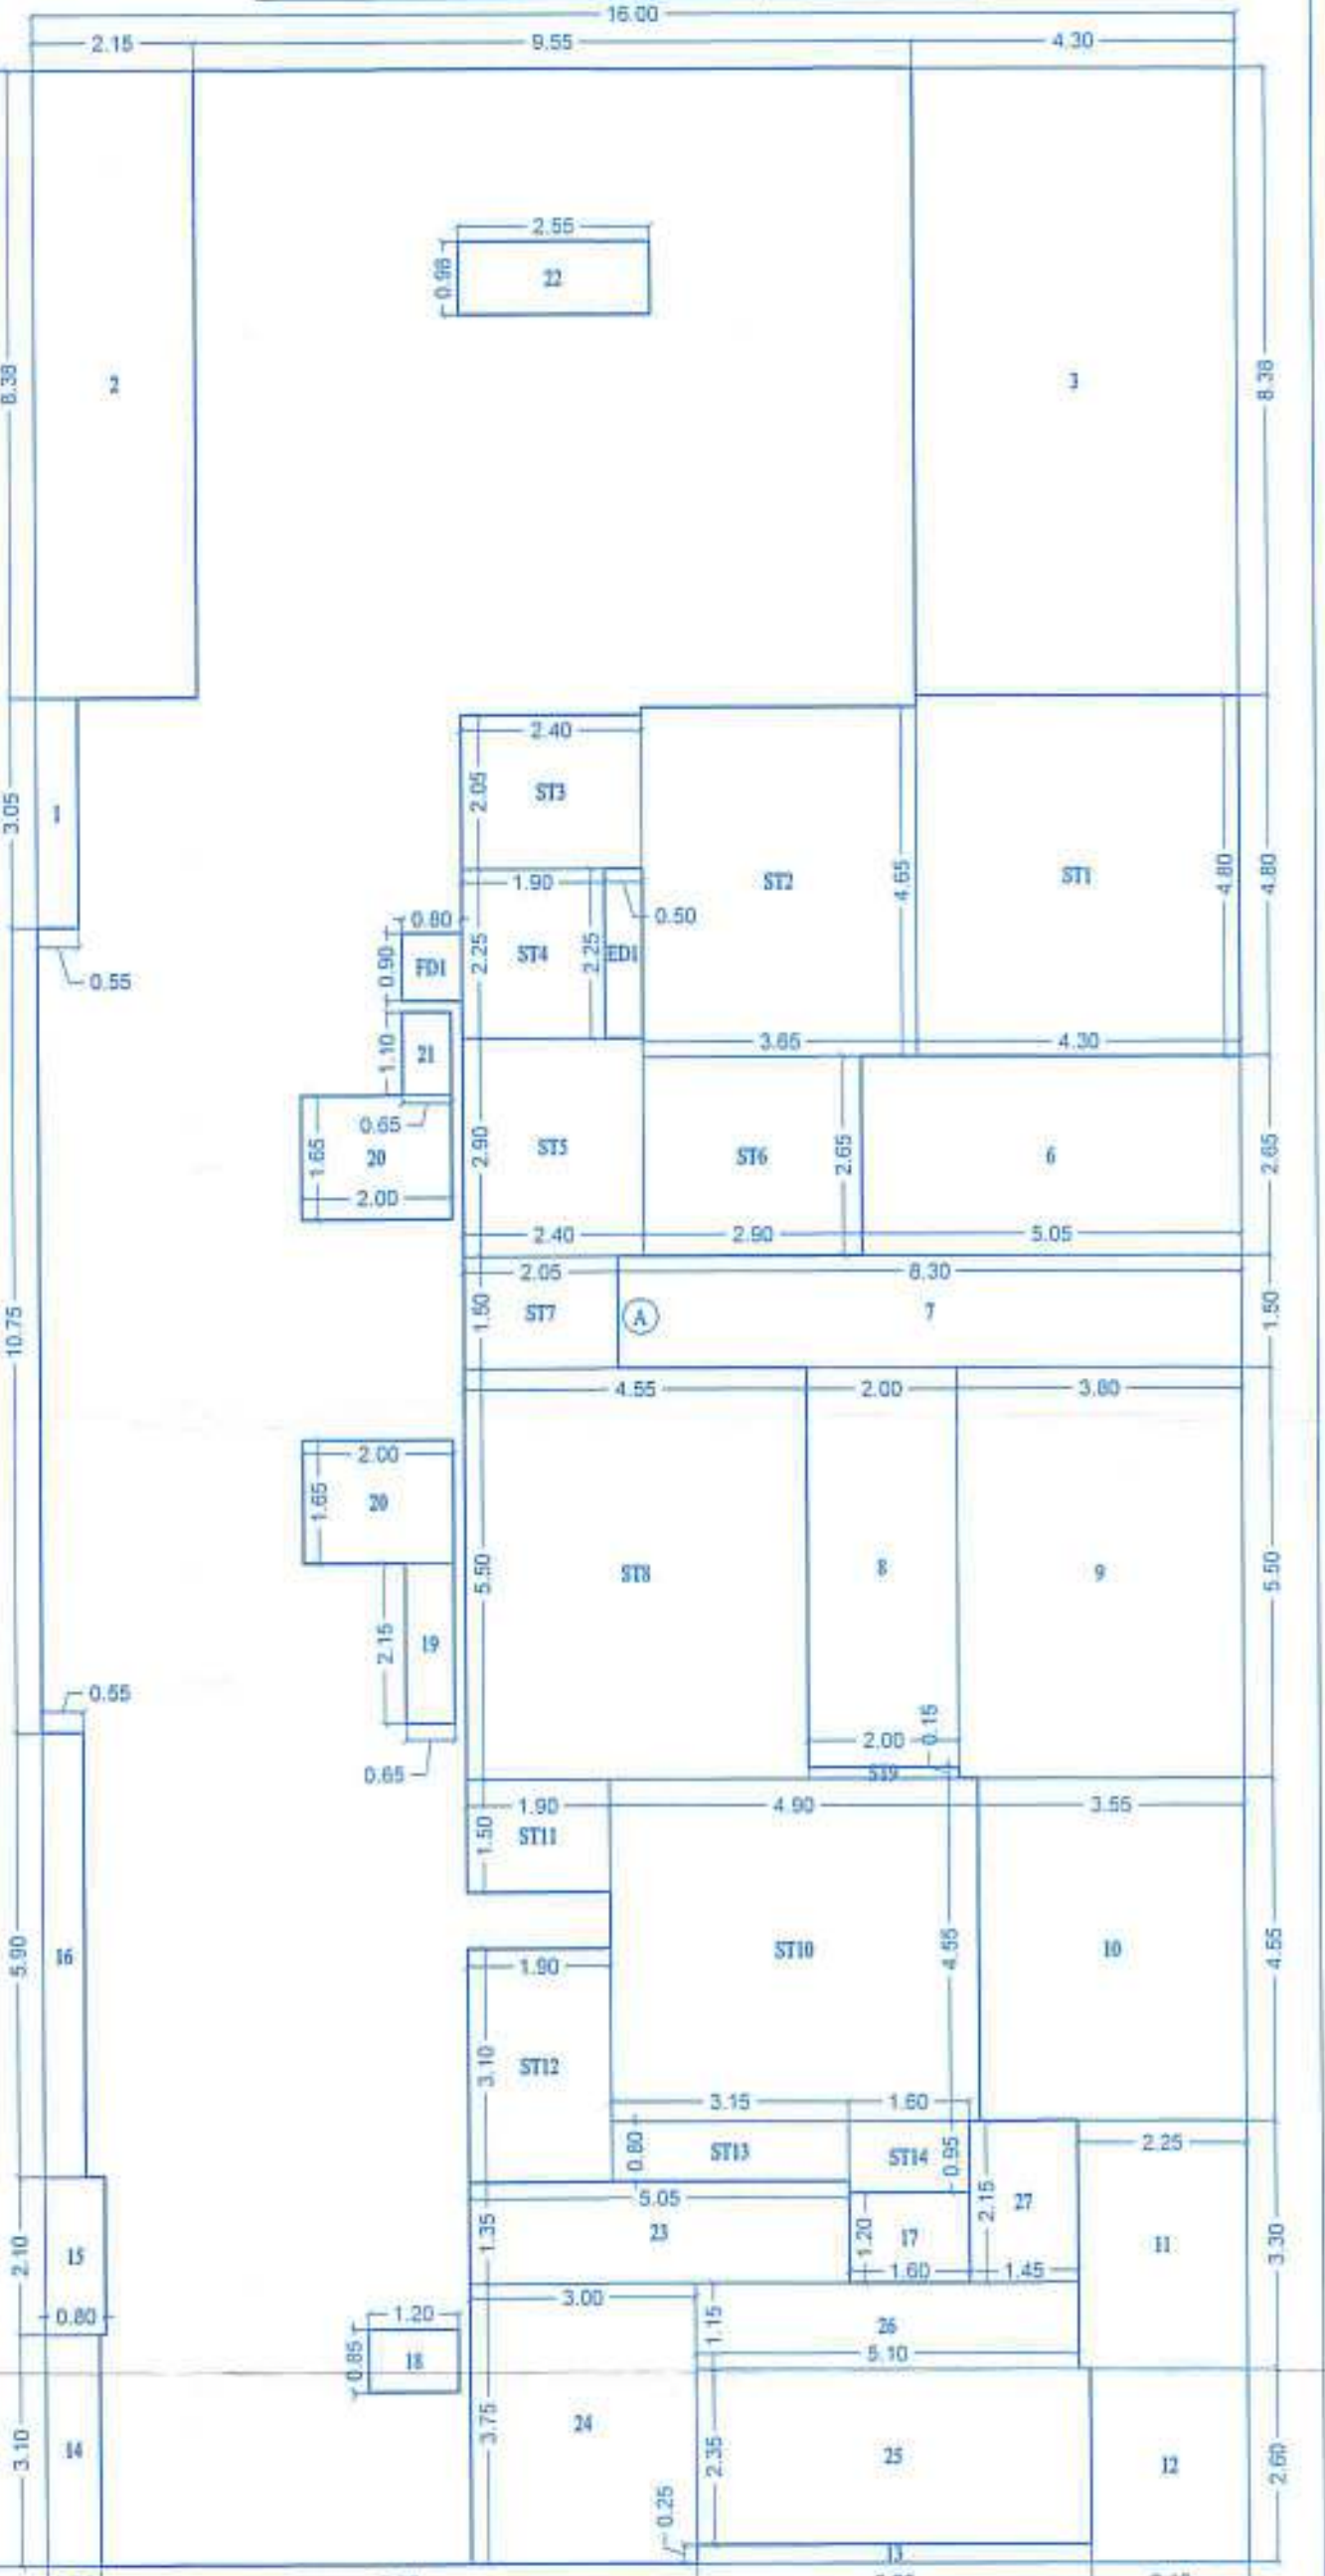

BUILT UP AREA LINE DIAGRAM 36TH FLOOR (REFUGE)

SCALE: 1:100 'B' WING

FORM - II

CONTENT OF SHEET

\* 36TH REFUGE FLOOR PLAN WITH BUILT UP AREA LINE DIAGRAM & CALCULATION.

CERTIFICATE OF AREA

CERTIFIED THAT I HAVE SURVEYED THE PLOT UNDER REFERENCE ON AND THAT THE DIMENSIONS OF SIDES, ETC. OF PLOT STATED ON THE PLAN ARE AS MEASURED ON SITE AND THE AREA SO WORKED OUT IS IN SQUARE METERS AND TALLIES WITH THE AREA STATED IN THE DOCUMENT OF OWNERSHIP/PLANNING SCHEME RECORDS.

SIGNATURE OF LICENSED SURVEYOR/ARCHITECT/ENGINEER/STRUCTURAL ENGINEER/SUPERVISOR

ARCHITECT DESCRIPTION OF PROPOSAL & PROPERTY

PROPOSED BUILDING ON PLOT BEARING C.T.S. NO. 396, 396/1 TO 59, PANJABI CHAWAL, SUBHASH ROAD, JANTA MARKET, BHANDUP (W) MUMBAI 400 078.

AMRUT SRUSHTI CO-OP HOUSING SOCIETY (PROP)

NAME OF SOCIETY

AMRUT SRUSHTI CO-OP HOUSING SOCIETY (LTD)

NAME & SIGN. OF OWNER

M/S JAYSHREE BUILDERS

STAMP OF DATE OF RECEIPT OF PLANS / STAMP OF DATE OF APPROVAL OF PLANS

This certificate is to be used for the purpose of Sanctioned under no. SRA/EN/2023/1512/14 dated 1-01-2024

Approved Subject to the condition Mentioned in this office permission Letter No. SRA/EN/2023/1512/14 Dt. 1-5 OCT-2023

Signature of Engineer in Charge Slum Rehabilitation Authority Brihanmumbai

| REVISION | DATE     | DESCRIPTION | SIGNATURE |
|----------|----------|-------------|-----------|
| JOB NO.  | 00       |             |           |
| DRN BY   |          |             |           |
| CHK BY   |          |             |           |
| SCALE    | AS SHOWN |             |           |
| NORTH    |          |             |           |

Signature of ARCHITECT AND INT. DESIGNER 1103, 11TH FLOOR, OPAL SQUARE, NEAR MIDC, WAGLE ESTATE, THANE (W), 022 20813969