

CONTENTS OF SHEET.

1	FIRST FLOOR PLAN
2	TYPICAL FLOOR PLAN (2ND TO 4TH)
3	5TH FLOOR PLAN
4	TERRACE FLOOR PLAN
5	FLOOR B.U.A. DIA & CAL. (1ST TO 5TH)

STAMP OF APPROVAL PLANS.

THIS CANCELS APPROVAL
TO THE PREVIOUS PLANS
SANCTIONED UNDER
NO-CHE/ES/1705/L/337(NEW)
DT. 25-01-2023

APPROVED SUBJECT TO THE
CONDITIONS MENTIONS
IN THIS OFFICE
NO- CHE / ES / 1705 / L / 337 (NEW)

NARENDRA
MADHUKA
R KOTKAR
E.E.(B.P.)E-S-I

Sagar
Prasad
Manjrekar
S.E.(B.P.)L/W

NANASHEB
RAMSING
KUNALE
A.E.(B.P.)L&N

STAMP OF DATE OF RECEIPT OF PLANS.

REV.	DESCRIPTION.	DATE.	SIGNATURE
------	--------------	-------	-----------

DESCRIPTION OF PROPOSAL & PROPERTY

PROPOSED RESI/COMM REDEVELOPMENT BLDG.
ON PLOT BEARING C.T.S. NO- 222, 222/1 TO 222/4
OF VILLAGE KURLA - II SITUATED AT KALE MARG
(KURLA- ANDHERI RD) KURLA (West)
MUMBAI - 400 070.

NAME OF OWNER


Mr. Ehsaan Ul Haq Khan
Partner of J.N. Developers,
C.A. to Owner.

NAME & ADDRESS OF ARCHITECT

nikhil
santosh patil
NP3 Architects & Consultants
302, Nav Monica Apt.,
Near Castle Mill Junction,
Uthalsar road, Thane (w) 400601.


NORTH LINE
F.S.I. - 150
JOB NO :
DRG. NO : 02
DATE: 12.08.2023
SCALE : AS SHOWN
DRN BY : Sangam
CHKD BY : Vivek

C:\2nd may 2022\KURLA - 12.11.2022\FSI-1.5--17.7.2023

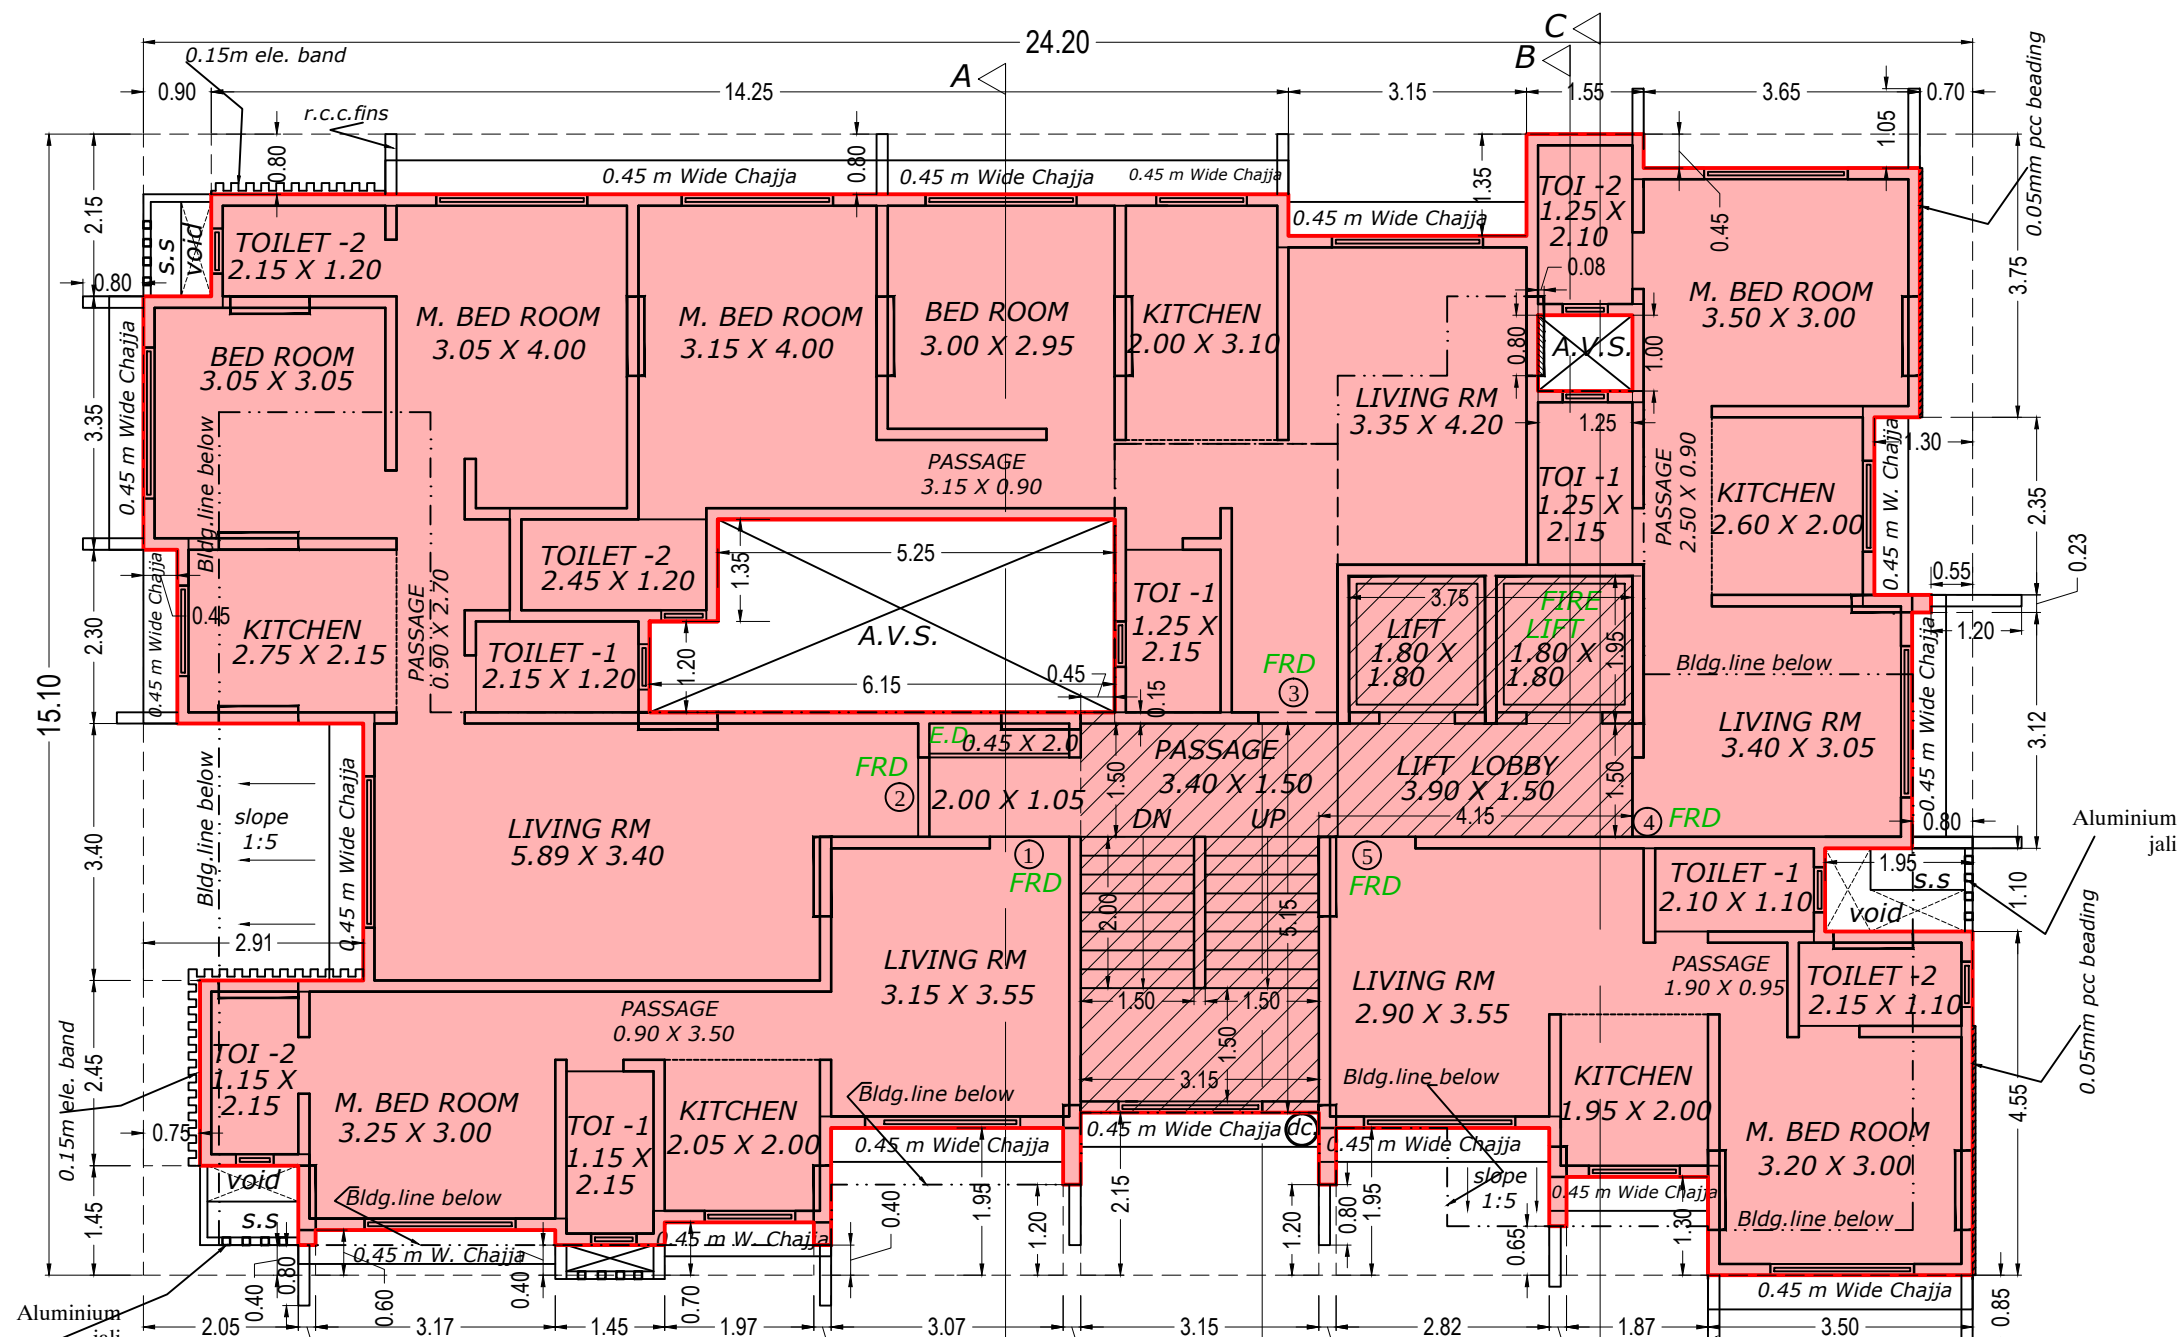


FIRST FLOOR PLAN

Scale 1:100

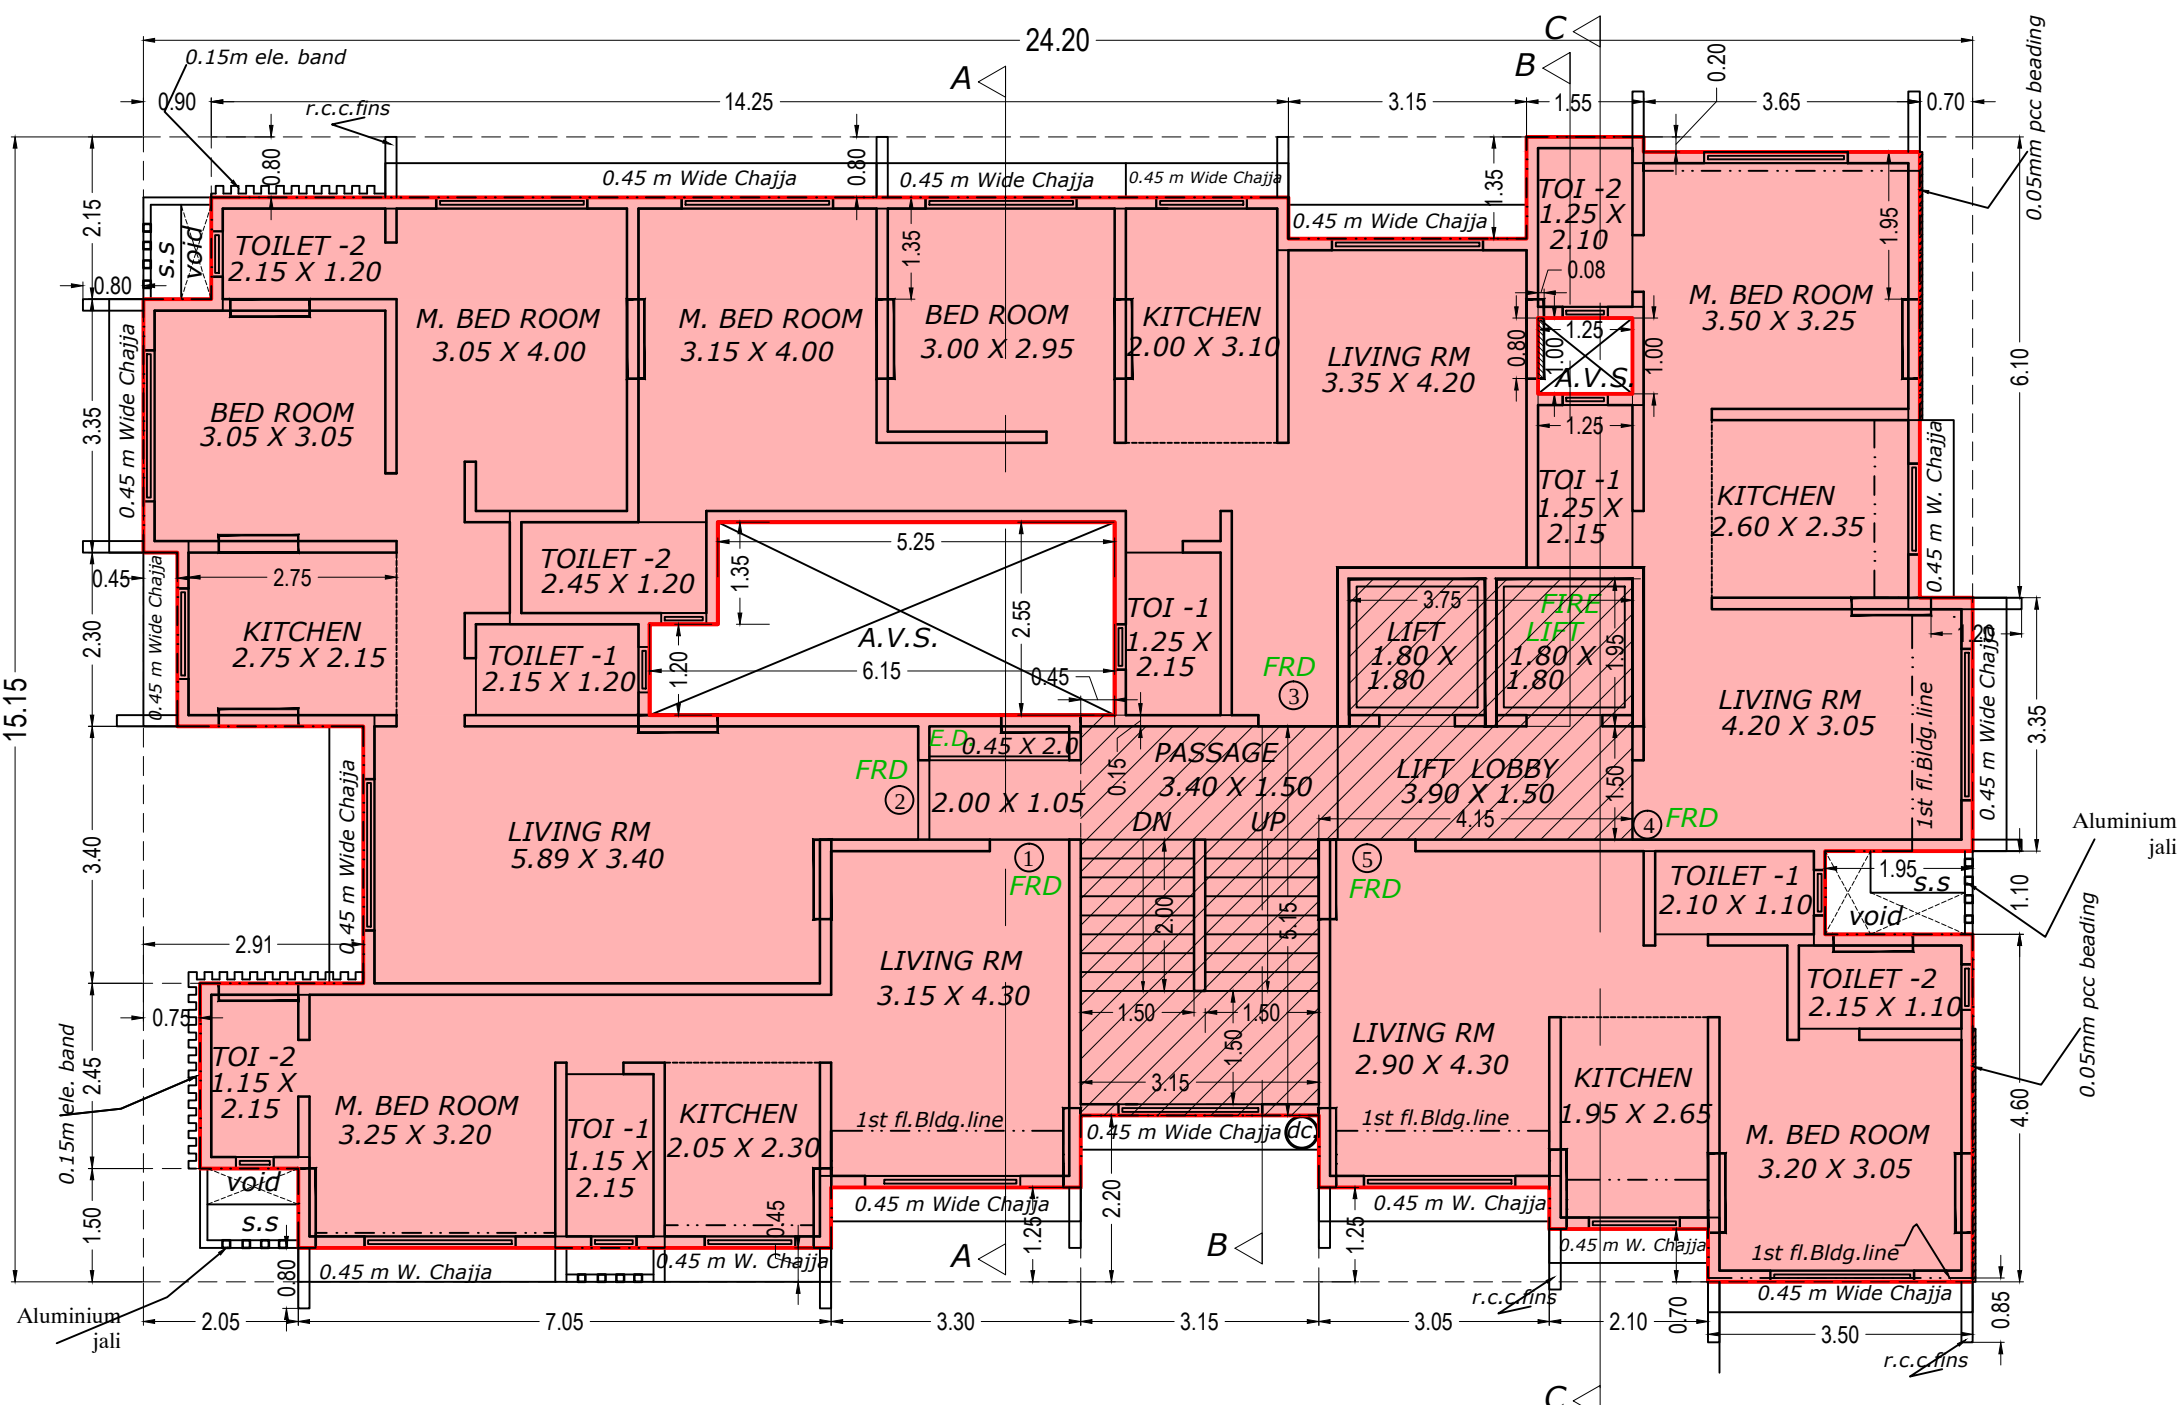


TYPICAL FLOOR PLAN (2ND & 4TH)

Scale 1:100

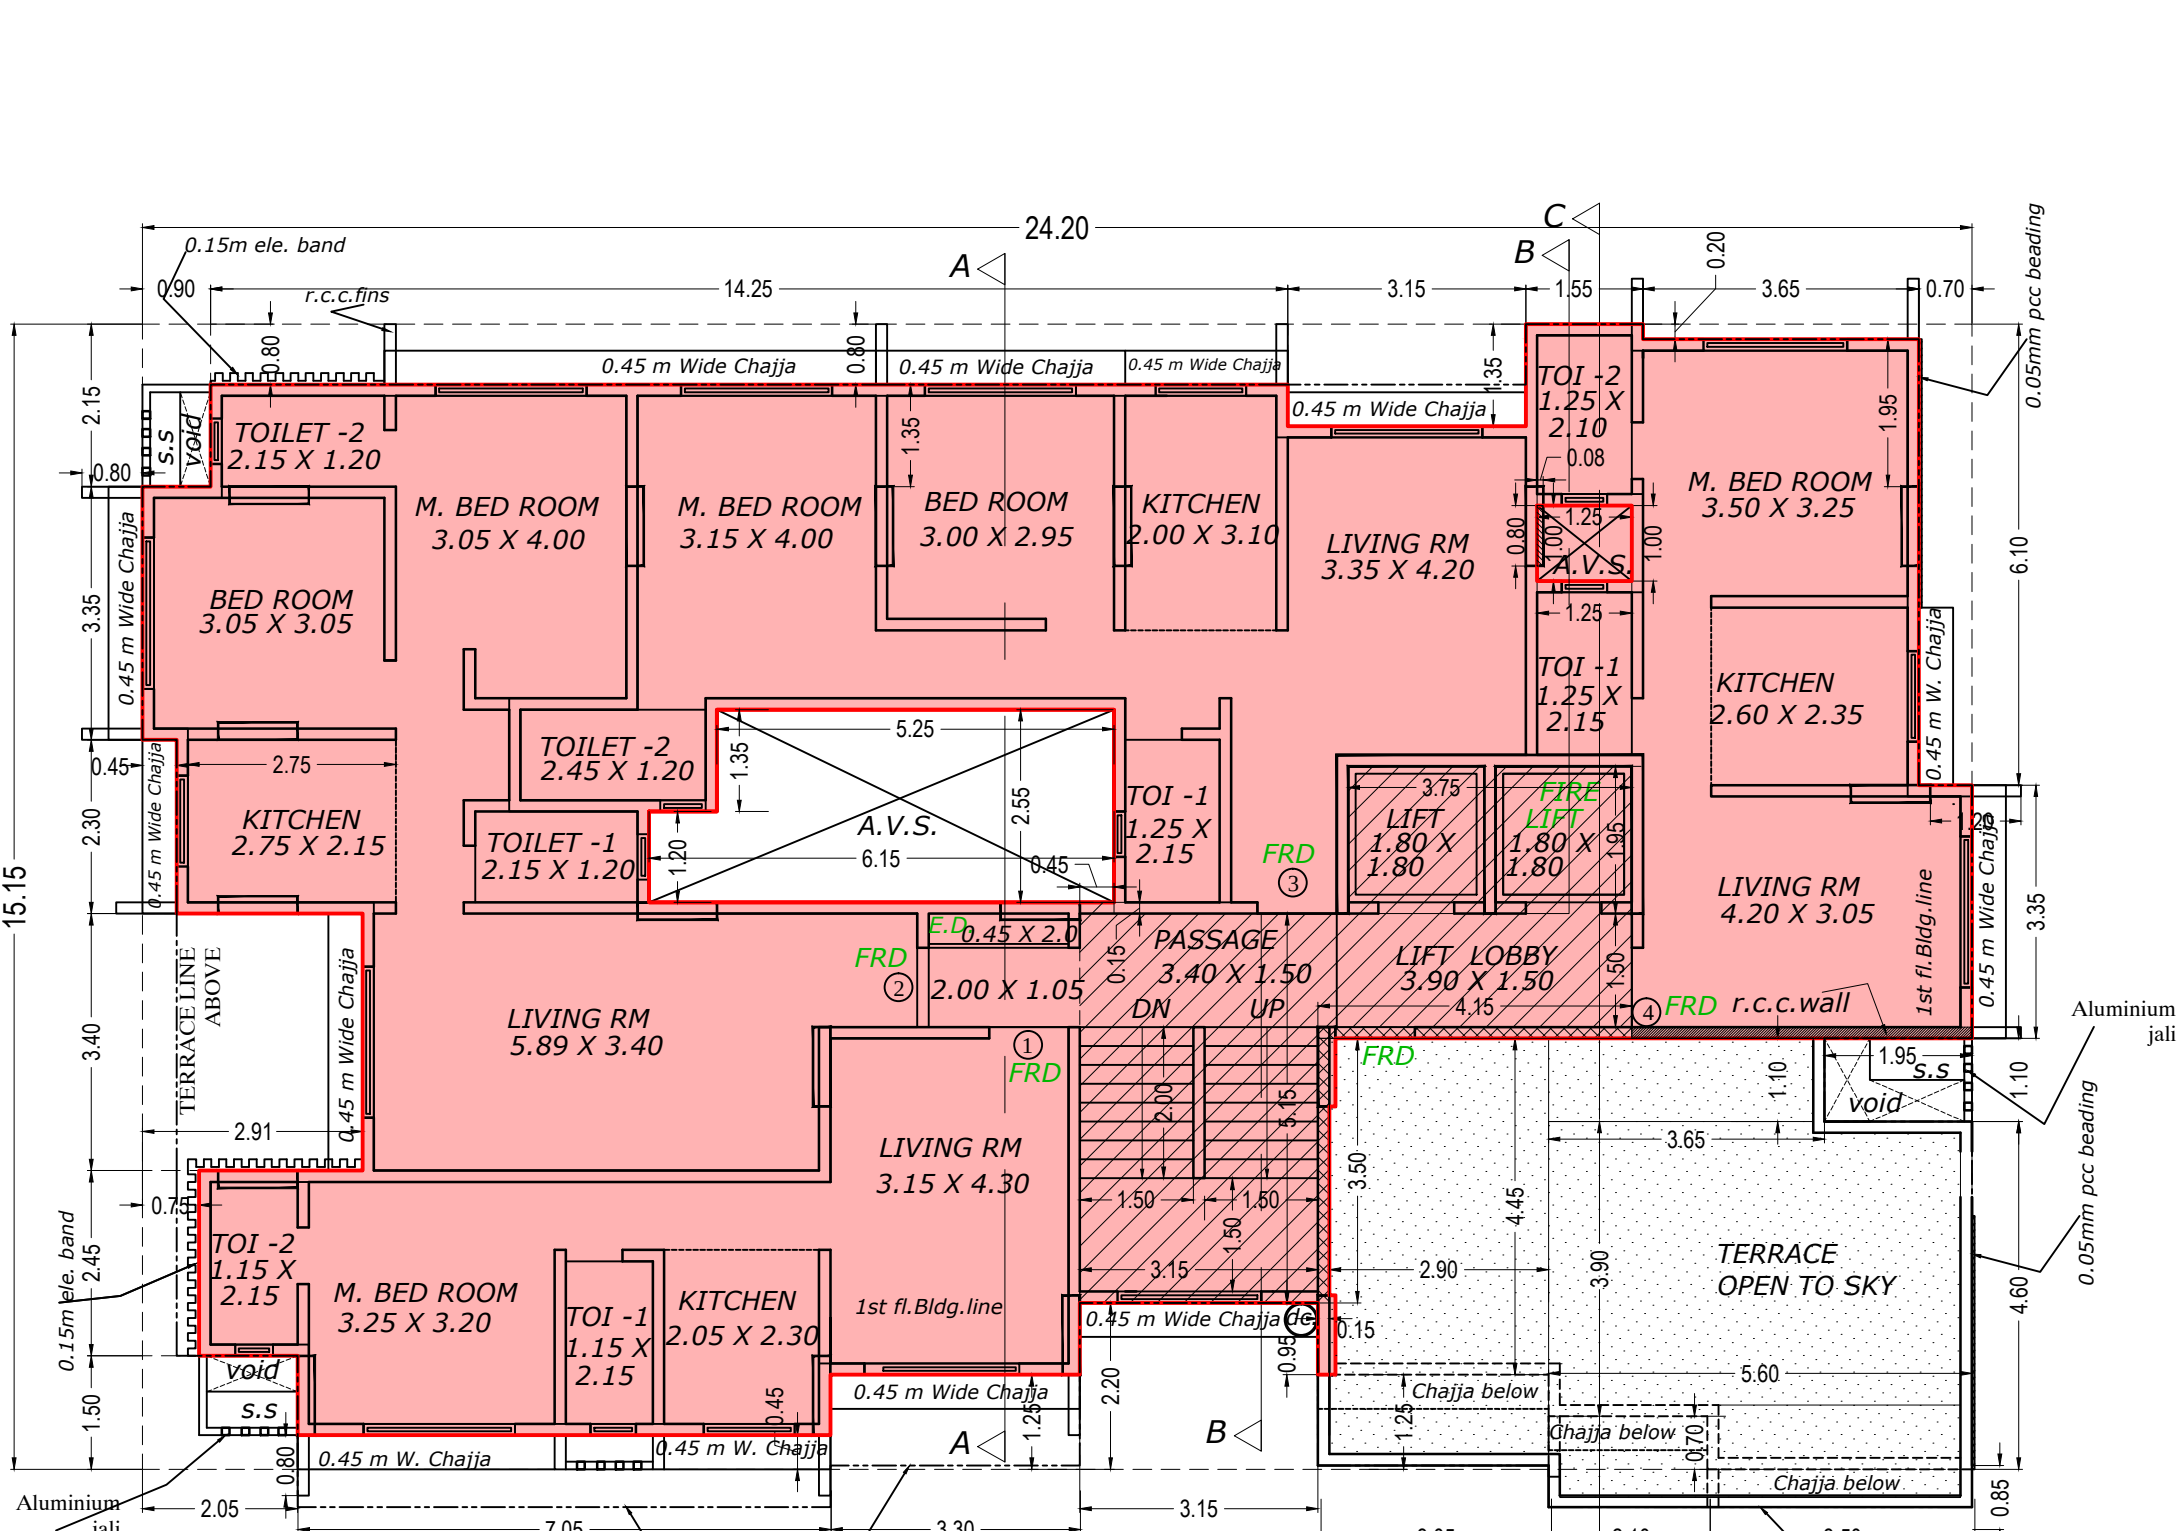


5TH FLOOR PLAN

Scale 1:100

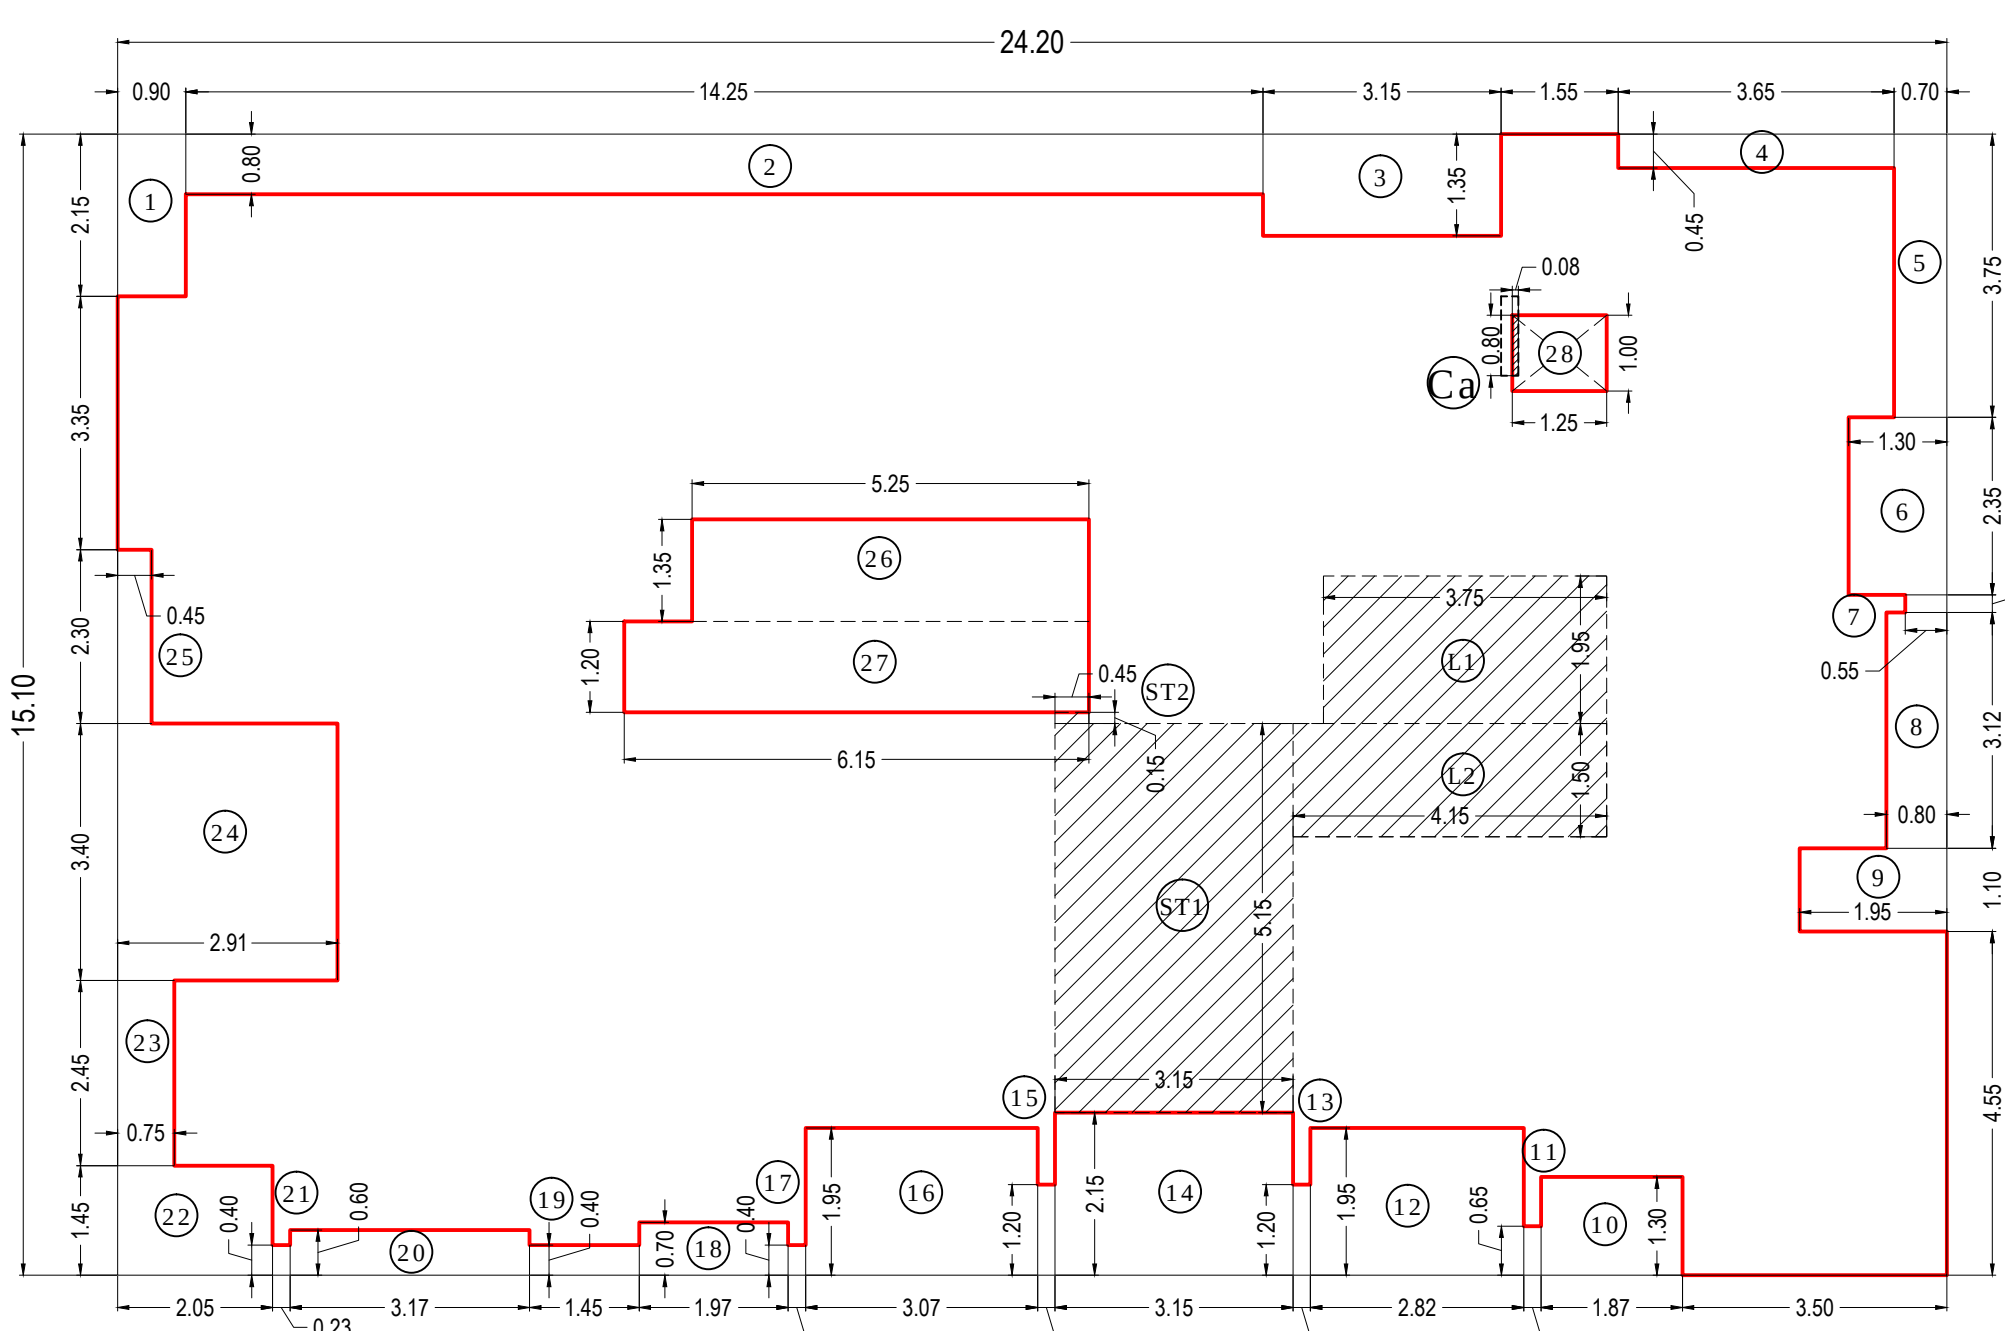


FIRST FLOOR B.U.A. DIA

Scale 1:100

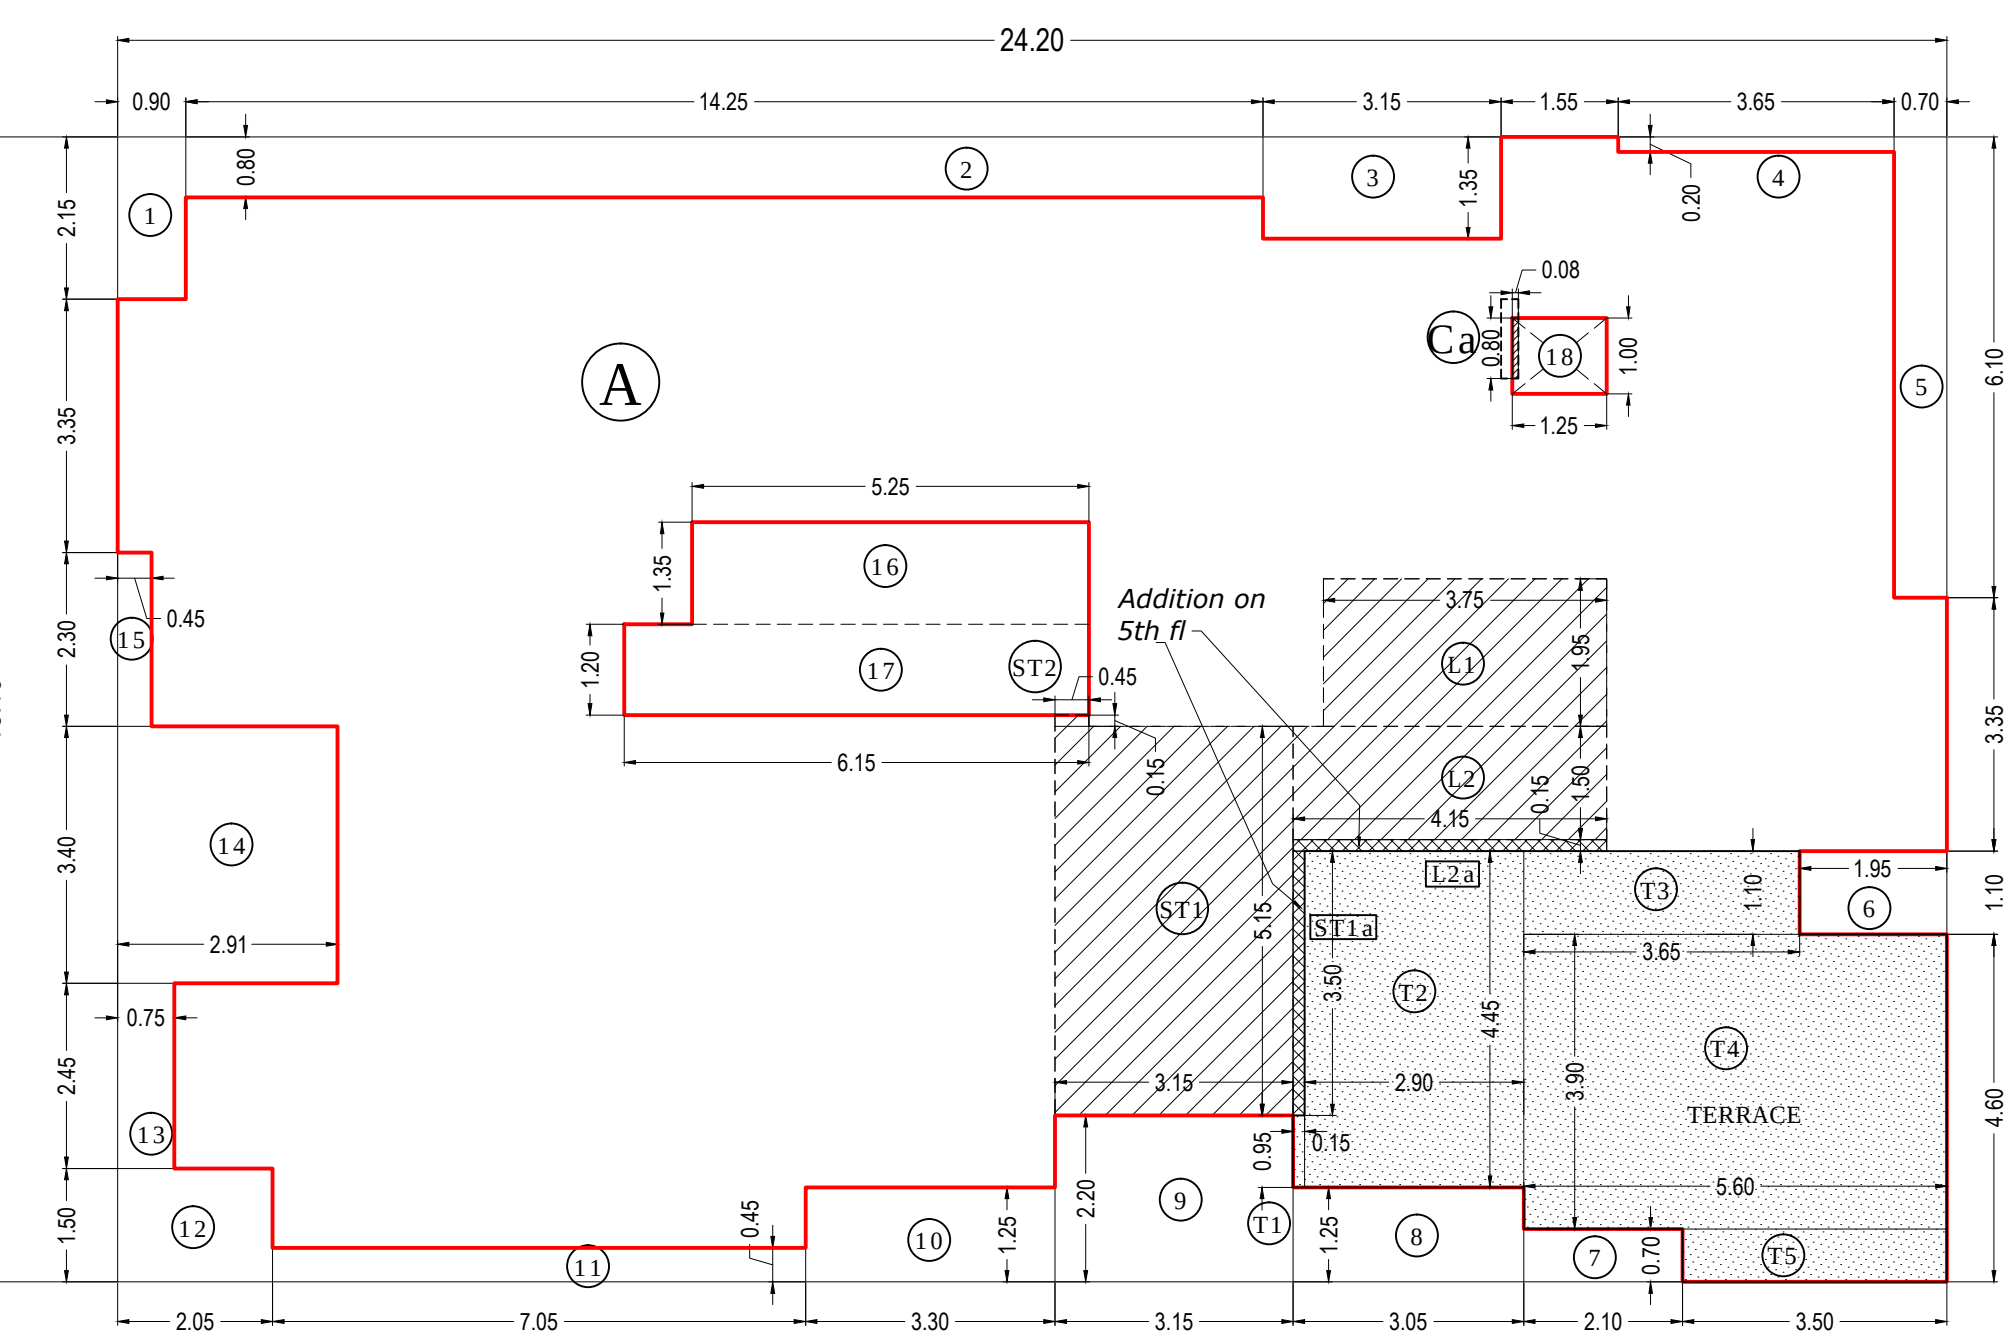

TYPICAL FLOOR B.U.A. DIA. (2nd to 5th fl)

Scale 1:100

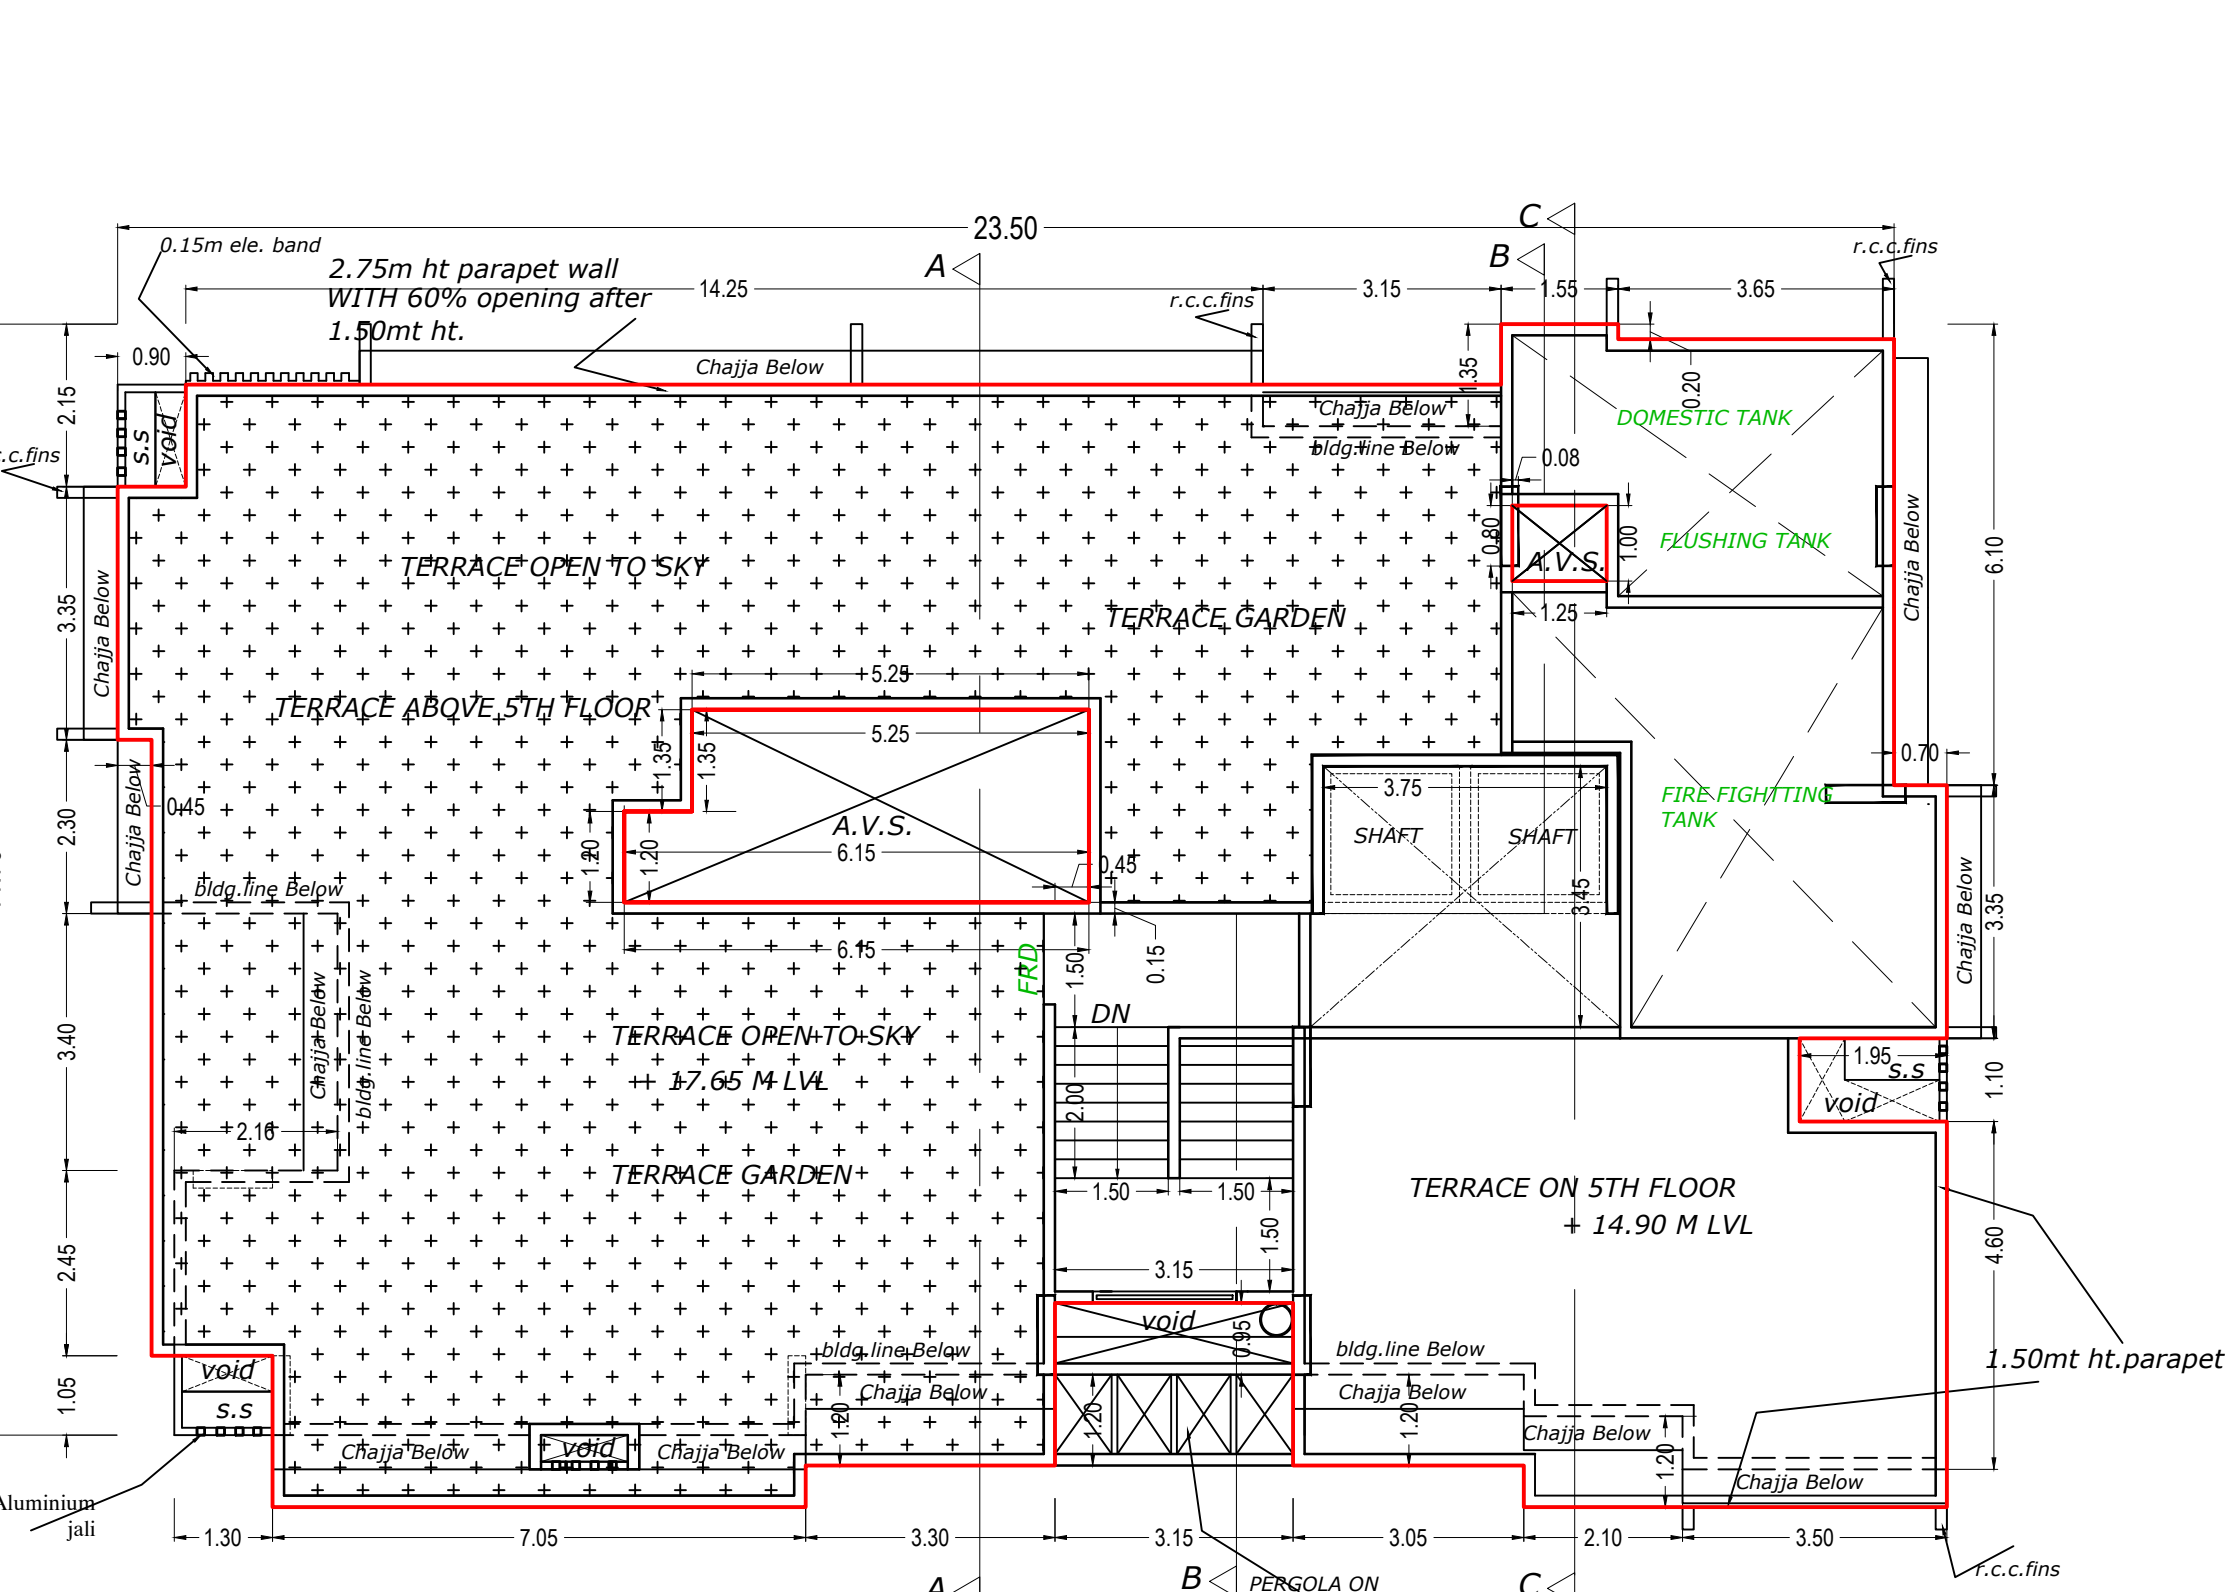

TERRACE FLOOR PLAN

Scale 1:100

BUILT UP AREA CALCULATION 1ST FLOOR									
A	24.20	X	15.10	X	1	=	365.42	sq.mt	
Ca	0.08	X	0.80	X	1	=	0.06	sq.mt	
TOTAL							365.48	sq.mt	x

DEDUCTIONS									
1	0.90	X	2.15	X	1	=	1.94	sq.mt	
2	14.25	X	0.80	X	1	=	11.40	sq.mt	
3	3.15	X	1.35	X	1	=	4.25	sq.mt	
4	3.65	X	0.45	X	1	=	1.64	sq.mt	
5	0.70	X	3.75	X	1	=	2.63	sq.mt	
6	1.30	X	2.35	X	1	=	3.06	sq.mt	
7	0.55	X	0.23	X	1	=	0.13	sq.mt	
8	0.80	X	3.12	X	1	=	2.50	sq.mt	
9	1.95	X	1.10	X	1	=	2.15	sq.mt	
10	1.87	X	1.30	X	1	=	2.43	sq.mt	
11	0.23	X	0.65	X	1	=	0.15	sq.mt	
12	2.82	X	1.95	X	1	=	5.50	sq.mt	
13	0.23	X	1.20	X	1	=	0.28	sq.mt	
14	3.15	X	2.15	X	1	=	6.77	sq.mt	
15	0.23	X	1.20	X	1	=	0.28	sq.mt	
16	3.07	X	1.95	X	1	=	5.99	sq.mt	
17	0.23	X	0.40	X	1	=	0.09	sq.mt	
18	1.97	X	0.70	X	1	=	1.38	sq.mt	
19	1.45	X	0.40	X	1	=	0.58	sq.mt	
20	3.17	X	0.60	X	1	=	1.90	sq.mt	
21	0.23	X	0.40	X	1	=	0.09	sq.mt	
22	2.05	X	1.45	X	1	=	2.97	sq.mt	
23	0.75	X	2.45	X	1	=	1.84	sq.mt	
24	2.91	X	3.40	X	1	=	9.89	sq.mt	
25	0.45	X	2.30	X	1	=	1.04	sq.mt	
26	5.25	X	1.35	X	1	=	7.09	sq.mt	
27	6.15	X	1.20	X	1	=	7.38	sq.mt	
28	1.25	X	1.00	X	1	=	1.25	sq.mt	
TOTAL							86.57	sq.mt	Y

TOTAL GROSS BUILT UP AREA	X-Y	365.48 - 86.57	=	278.91	sq.mt	Y1
---------------------------	-----	----------------	---	--------	-------	----

STAIRCASE, LIFT, LIFT LOBBY AREA CALCULATION									
ST1	3.15	X	5.15	X	1	=	16.22	sq.mt	
ST2	0.45	X	0.15	X	1	=	0.07	sq.mt	
L1	3.75	X	1.95	X	1	=	7.31	sq.mt	
L2	4.15	X	1.50	X	1	=	6.23	sq.mt	
TOTAL STAIRCASE AREA							29.83	sq.mt	Y2

NET BUILT UP AREA (Y1-Y2)	278.91 - 29.83	=	249.09	sq.mt	Y3
---------------------------	----------------	---	--------	-------	----

BUILT UP AREA CALCULATION TYPICAL FLOOR (2ND & 4TH)									
A	24.20	X	15.15	X	1	=	366.63	sq.mt	
Ca	0.08	X	0.80	X	1	=	0.06	sq.mt	
TOTAL							366.69	sq.mt	x

DEDUCTIONS									
1	0.90	X	2.15	X	1	=	1.94	sq.mt	
2	14.25	X	0.80	X	1	=	11.40	sq.mt	
3	3.15	X	1.35	X	1	=	4.25	sq.mt	
4	3.65	X	0.20	X	1	=	0.73	sq.mt	
5	0.70	X	6.10	X	1	=	4.27	sq.mt	
6	1.95	X	1.10	X	1	=	2.15	sq.mt	
7	2.10	X	0.70	X	1	=	1.47	sq.mt	
8	3.05	X	1.25	X	1	=	3.81	sq.mt	
9	3.15	X	2.20	X	1	=	6.93	sq.mt	
10	3.30	X	1.25	X	1	=	4.12	sq.mt	
11	7.05	X	0.45	X	1	=	3.17	sq.mt	
12	2.95	X	1.50	X	1	=	4.43	sq.mt	
13	0.75	X	2.45	X	1	=	1.84	sq.mt	
14	2.91	X	3.40	X	1	=	9.89	sq.mt	
15	0.45	X	2.30	X	1	=	1.04	sq.mt	
16	5.25	X	1.35	X	1	=	7.09	sq.mt	
17	6.15	X	1.20	X	1	=	7.38	sq.mt	
18	1.25	X	1.00	X	1	=	1.25	sq.mt	
TOTAL							75.80	sq.mt	Y

TOTAL GROSS BUILT UP AREA	X-Y	366.69 - 75.80	=	290.89	sq.mt	Y1
---------------------------	-----	----------------	---	--------	-------	----

STAIRCASE, LIFT, LIFT LOBBY AREA CALCULATION									
ST1	3.15	X	5.15	X	1	=	16.22	sq.mt	
ST2	0.45	X	0.15	X	1	=	0.07	sq.mt	
L1	3.75	X	1.95	X	1	=	7.31	sq.mt	
L2	4.15	X	1.50	X	1	=	6.23	sq.mt	
TOTAL STAIRCASE AREA							29.83	sq.mt	Y2

NET BUILT UP AREA (Y1-Y2)	290.89 - 29.83	=	261.07	sq.mt	Y3
---------------------------	----------------	---	--------	-------	----

BUILT UP AREA CALCULATION TYPICAL FLOOR (5TH FL.)

Refer 2nd to 4th floor calculation

A TO Ca	=	366.69	sq.mt
---------	---	--------	-------

TOTAL	=	366.69	sq.mt	x
-------	---	--------	-------	---

DEDUCTIONS									
T1	0.15	X	0.95	X	1	=	0.14	sq.mt	
T2	2.90	X	4.45	X	1	=	12.91	sq.mt	
T3	3.65	X	1.10	X	1	=	4.02	sq.mt	
T4	5.60	X	3.90	X	1	=	21.84	sq.mt	
T5	3.50	X	0.70	X	1	=	2.45	sq.mt	
TOTAL							117.15	sq.mt	Y

TOTAL GROSS BUILT UP AREA	X-Y	366.69 - 117.15	=	249.54	sq.mt	Y1
---------------------------	-----	-----------------	---	--------	-------	----

STAIRCASE, LIFT, LIFT LOBBY AREA CALCULATION									
L2a	4.15	X	0.15	X	1	=	0.62	sq.mt	
ST1a	0.15	X	3.50	X	1	=	0.53	sq.mt	
TOTAL STAIRCASE AREA							30.98	sq.mt	Y2

NET BUILT UP AREA (Y1-Y2)	249.54 - 30.98	=	218.56	sq.mt	Y3
---------------------------	----------------	---	--------	-------	----