


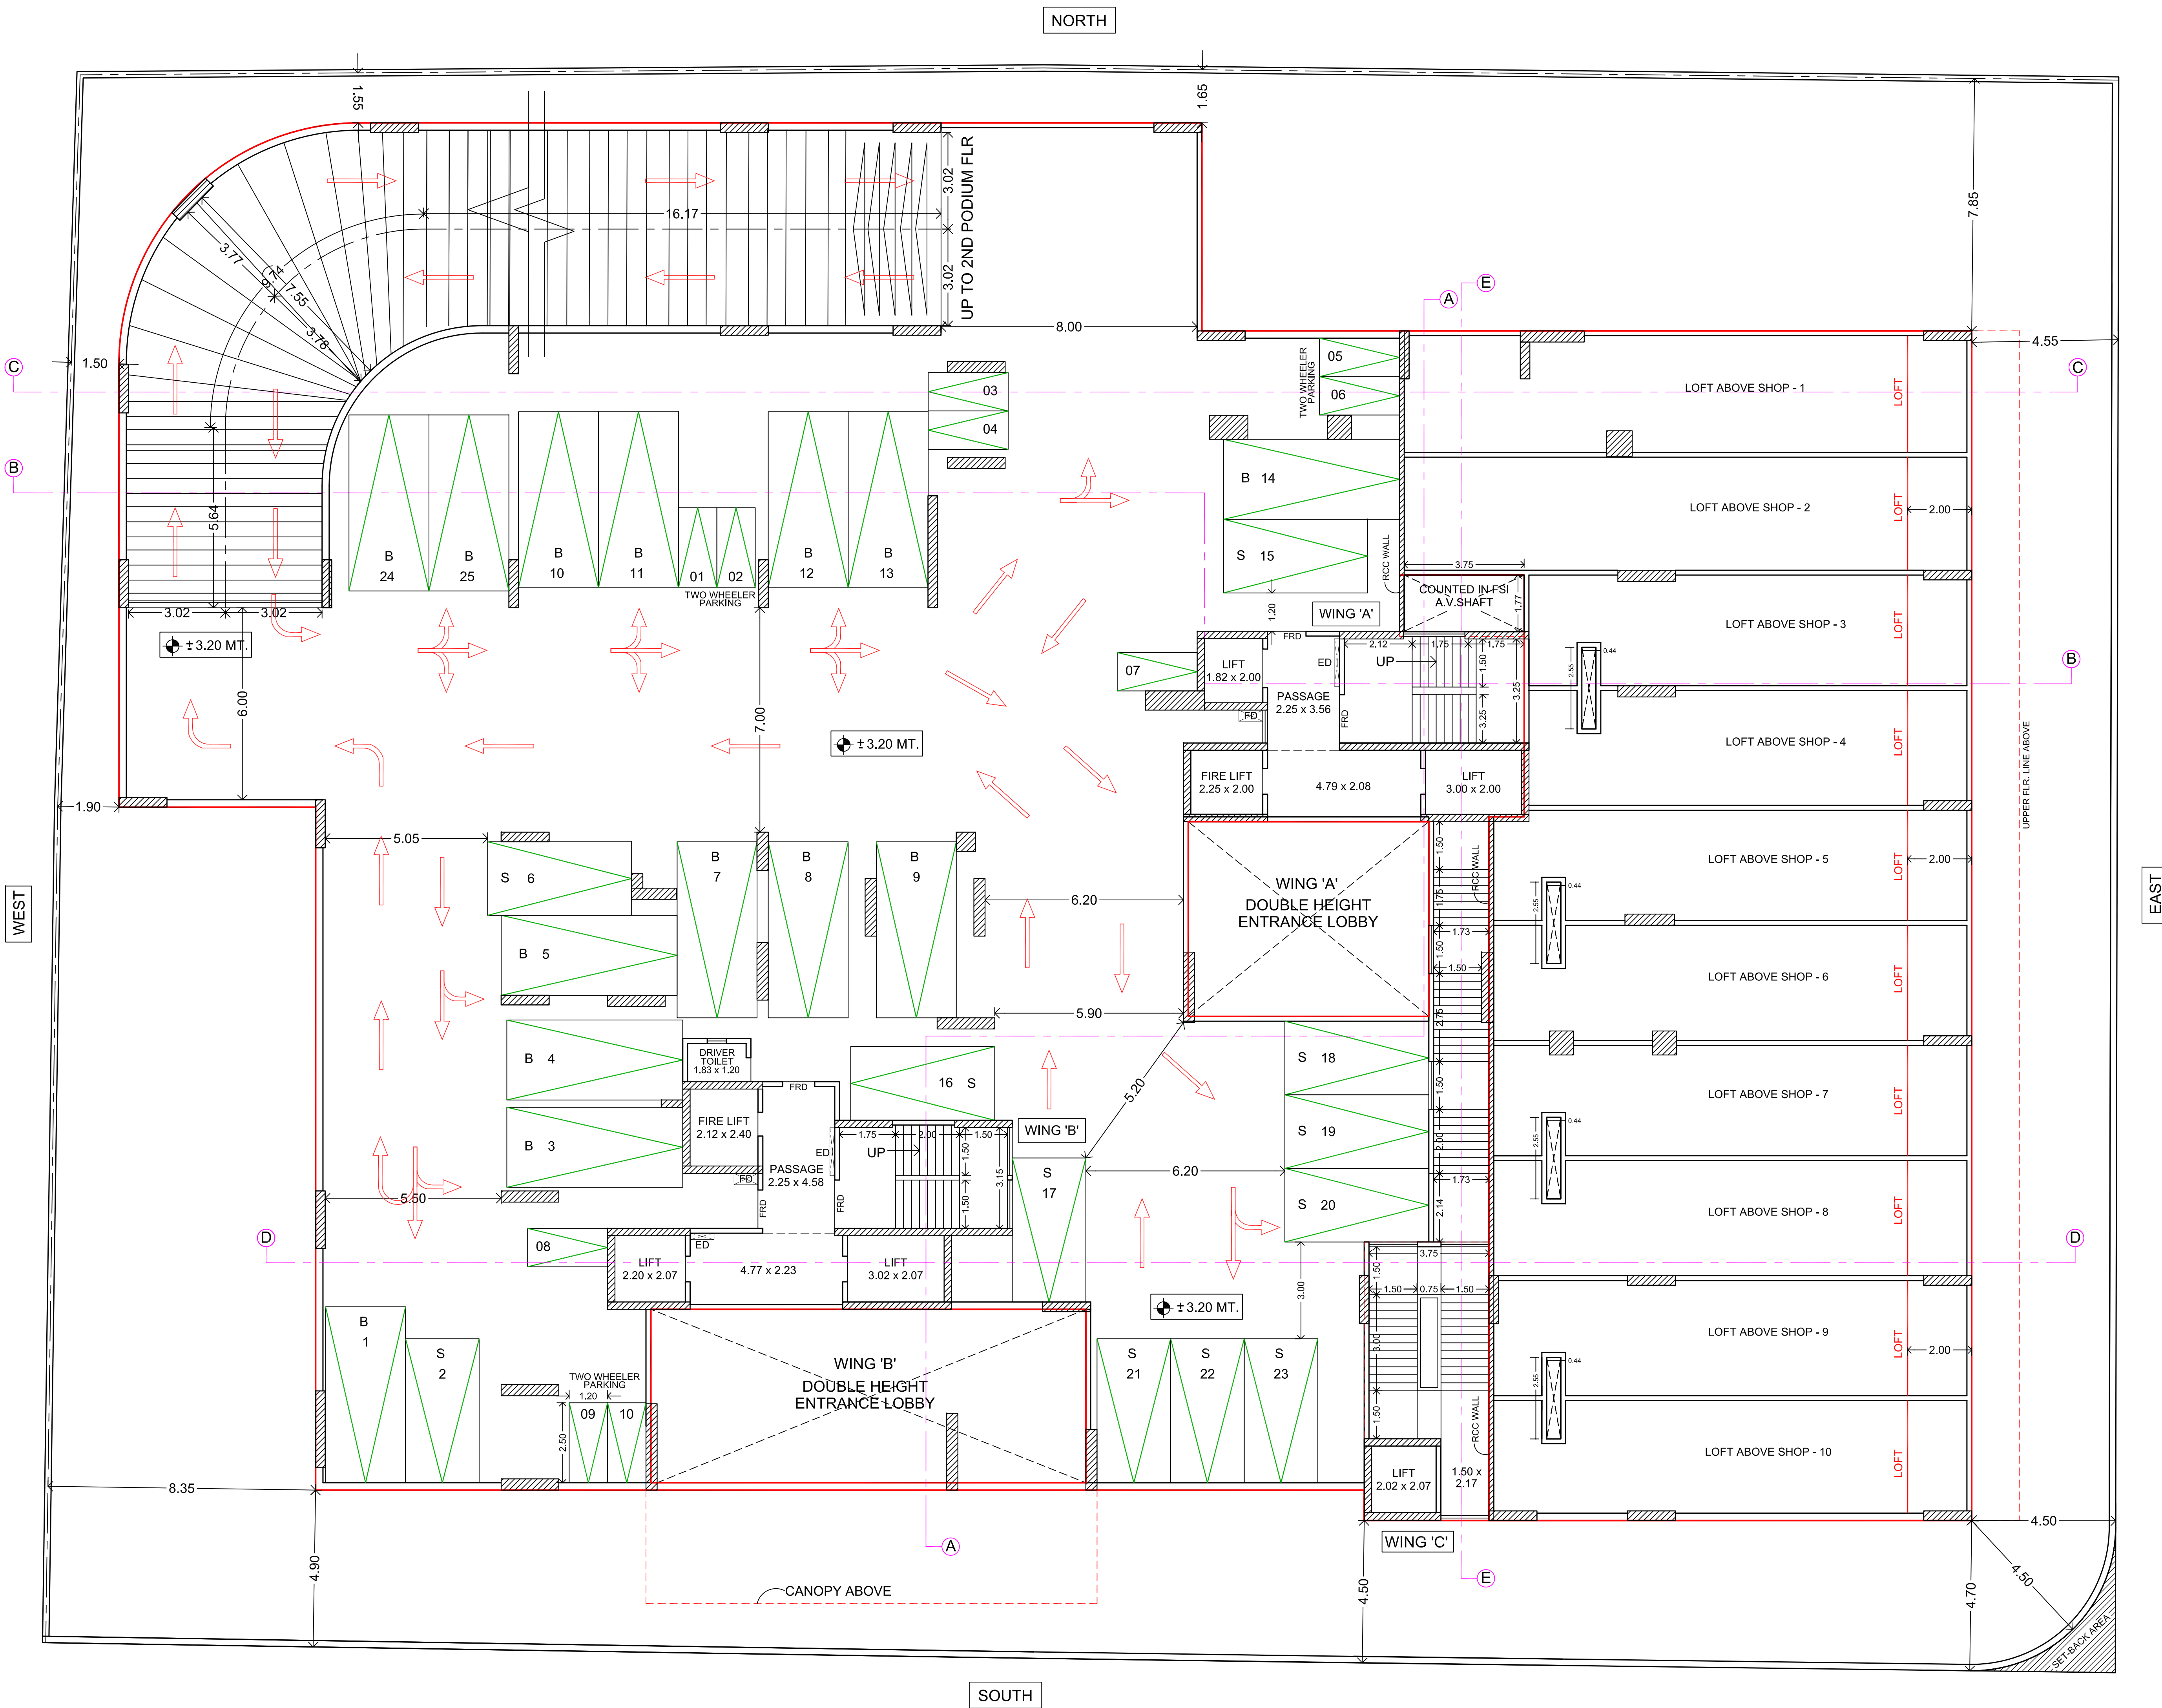

1ST PODIUM FLOOR PLAN
SCALE 1:100

PROFORMA - B	
CONTENTS OF SHEET: 1ST PODIUM FLOOR PLAN	
DESCRIPTION OF PROPOSAL AND PROPERTY	
PROPOSED REDEVELOPMENT OF BUILDING ON PLOT BEARING CTS NO. 831/14 OF VILLAGE AMBIVALI, ANDHERI (WEST) MUMBAI - 400053.	
NAME, ADDRESS OF C.A. TO OWNER	DIGITAL SIGN
SHRI. ARSHAD A. LASHKARIA DIRECTOR OF LASHKARIA HOUSING & INFRASTRUCTURE PVT. LTD.	MOHD ARSHAD LASHKARIA Digitally signed by: MOHD ARSHAD LASHKARIA DN: CN = MOHD ARSHAD LASHKARIA C = IN O = Personal Date: 2023.04.13 18:29:58 +0630
LASHKARIA ANURAG, 1ST FLOOR, J.P. ROAD, MODEL TOWN, FOUR BUNGALOW, NEAR VERSOVA METRO STATION, ANDHERI (WEST), MUMBAI 400053.	
B.M.C. FILE NO. CHE/WS/1745/K/W/337(NEW)	
 THIS PLAN IS DIGITALLY SIGNED AND PHYSICAL SIGN IS NOT REQUIRED APPROVED SUBJECT TO CONDITIONS MENTIONED IN THIS OFFICE LETTER UNDER NO. CHEWS/1745/K/W/337(NEW) DATED : 17.04.2023	
APPROVED subject to conditions mentioned in this office letter under no. CHE/WS/1745/K/W/337(NEW)	
SURENDRA MADHAO TOPLE S.E.B.P. (KWN-1)	AMIT PRAKASH PATIL A.E.B.P. (KW)
NORTH	
1:100	
NAME AND ADDRESS OF ARCHITECT	
SHRI. KEDAR A. PATHARE ENVISIONS ARCHITECTURE AND INTERIOR DESIGN STUDIO 12-13, GROUND FLOOR ABHISHEK BUILDING ANDHERI (WEST), MUMBAI 400 053	DIGITAL SIGN KEDAR ARVIND PATHARE Digitally signed by: KEDAR ARVIND PATHARE DN: CN = KEDAR ARVIND PATHARE C = IN O = Personal Date: 2023.04.13 18:25:47 +0630 ARCHITECT