
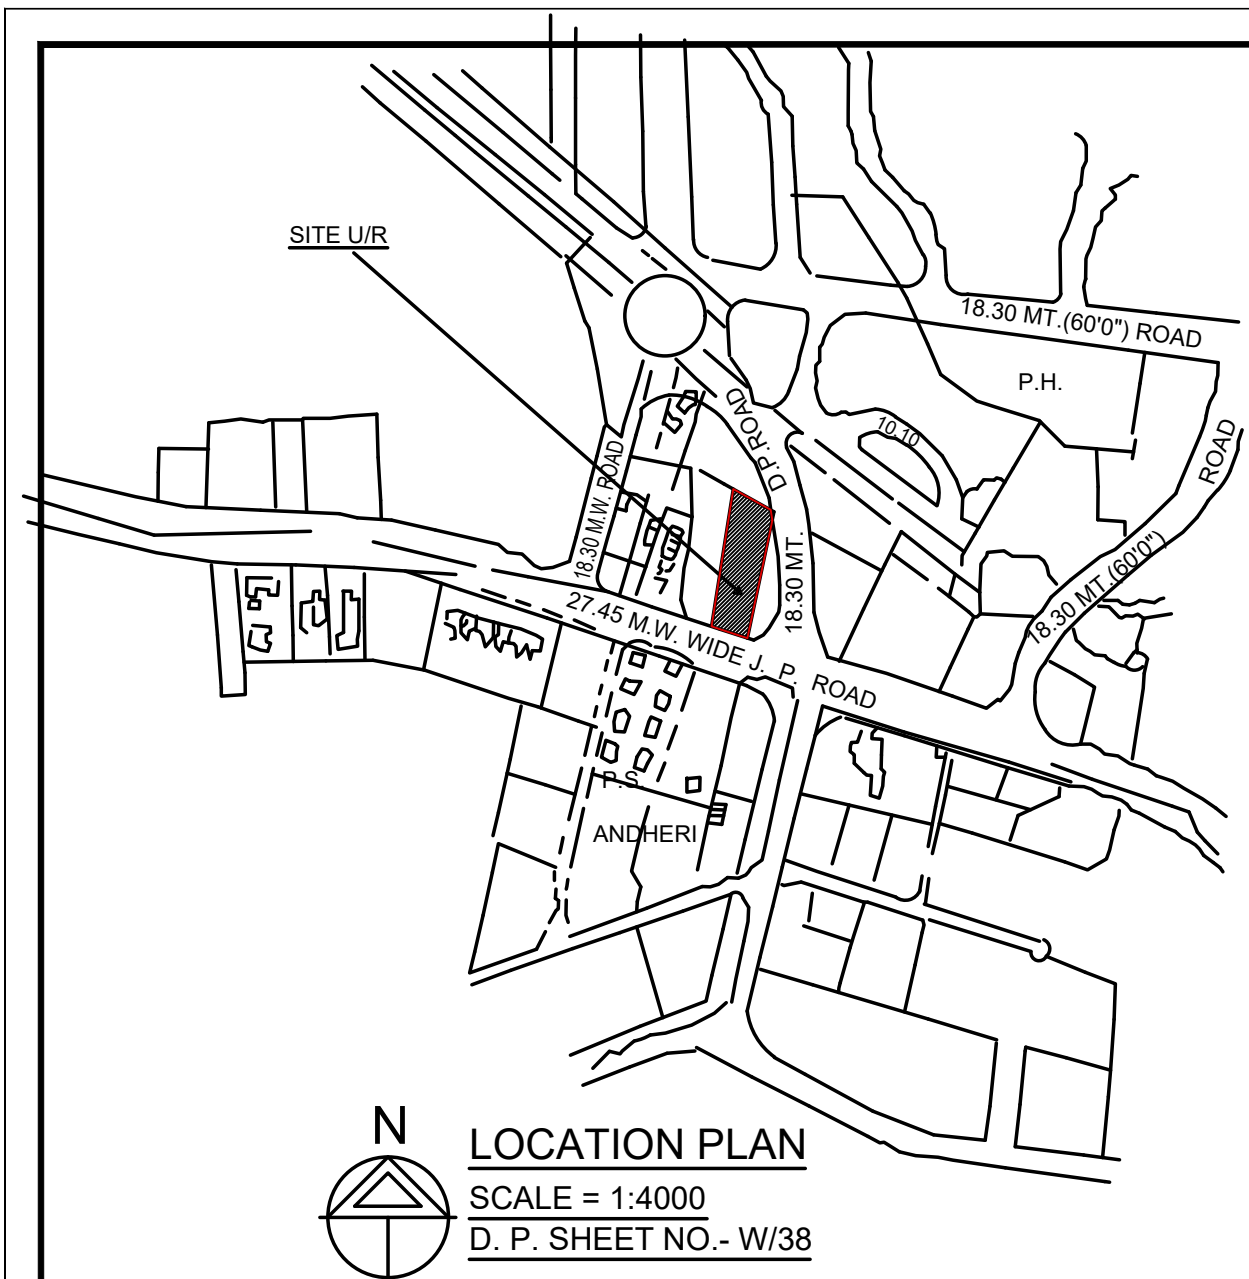
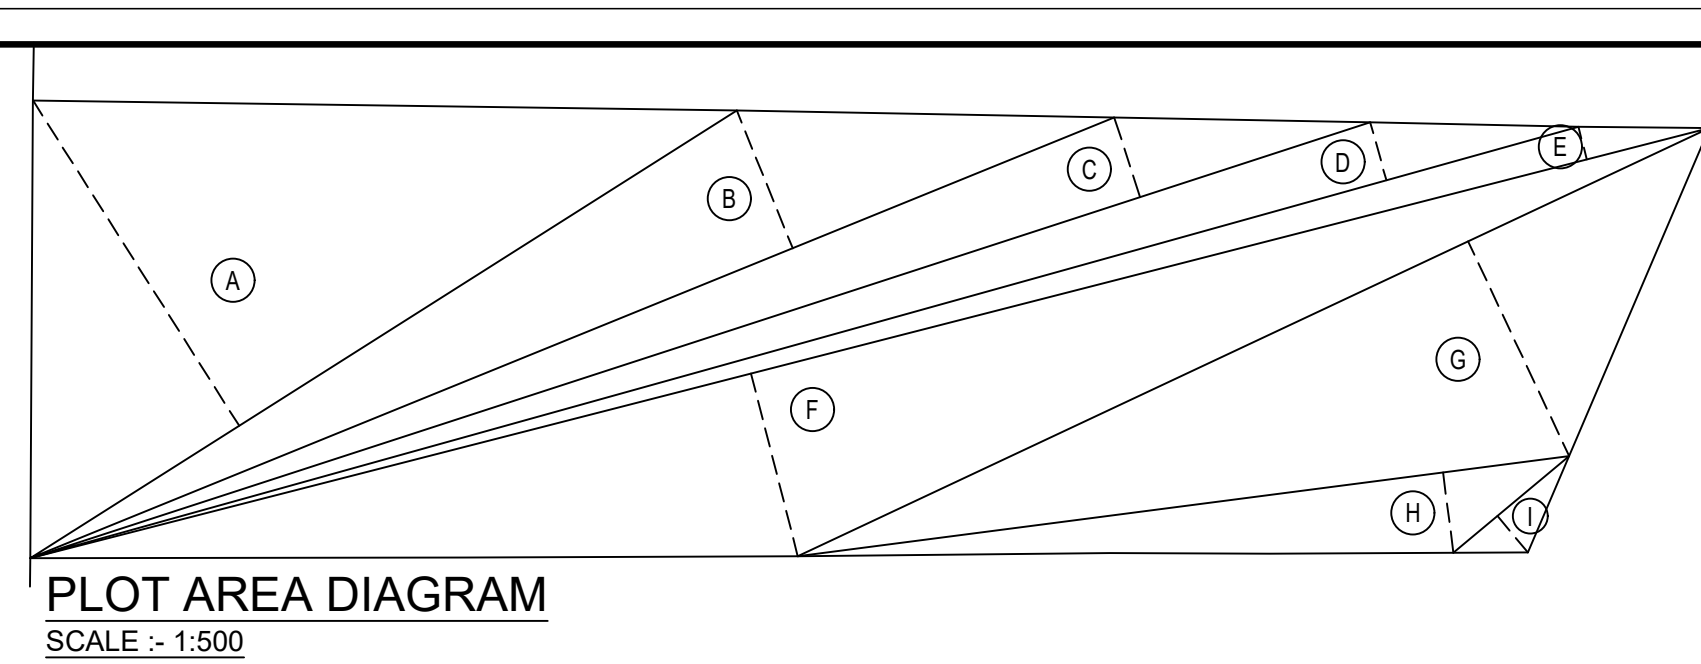


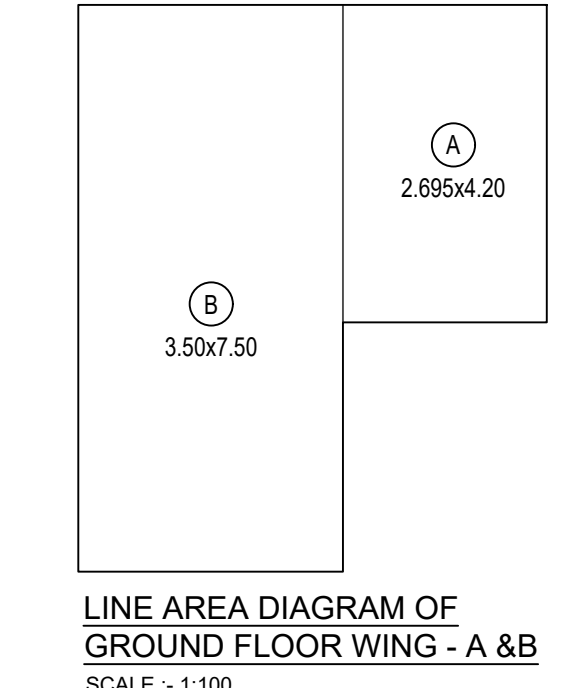

PLOT AREA CALCULATION

A	1/2 x 55.49 x 25.49 x 1NO	=	707.22 SQ.MT.
B	1/2 x 77.44 x 9.84 x 1NO	=	381.00 SQ.MT.
C	1/2 x 93.26 x 5.55 x 1NO	=	258.80 SQ.MT.
D	1/2 x 106.37 x 3.98 x 1NO	=	211.68 SQ.MT.
E	1/2 x 114.85 x 2.22 x 1NO	=	127.48 SQ.MT.
F	1/2 x 114.85 x 12.49 x 1NO	=	717.24 SQ.MT.
G	1/2 x 66.66 x 15.71 x 1NO	=	523.61 SQ.MT.
H	1/2 x 51.48 x 5.36 x 1NO	=	137.97 SQ.MT.
I	1/2 x 9.85 x 2.64 x 1NO	=	13.00 SQ.MT.
TOTAL		=	3078.00 SQ.MT.

BUILT UP AREA CALCULATION
GROUND FLOOR (WING-A&B)

A	2.695 X 4.20 X 1NO	=	11.32 SQ.MT.
B	3.50 X 7.50 X 1NO	=	26.25 SQ.MT.
TOTAL ADDITION		=	37.57 SQ.MT.

CARPET AREA STATEMENT
WING - C
(SQ.MT.)
COMMERCIAL (SHOPS)
I.T. OFFICE

FLOOR	SHOPS / STORE ROOM. NO.	STILT FLOOR	STILT FLOOR
1	27.12	-	-
2	27.12	-	-
3	18.04	-	-
4	17.76	-	-
5	54.87	-	-
6	-	30.34	-
7	-	89.26	-
8	-	27.48	-
TOTAL	144.91	147.08	-

CARPET AREA STATEMENT FOR SHOPS / OFFICES

FLOOR	SHOPS AREA (SQ.MT.)	SHOPS AREA ABOVE 20.00 SQ.MT.	OFFICE AREA	SHOPS (NOS.)	OFFICE (NOS.)
STILT	35.80	109.11	-	5	-
TOTAL	144.91	-	-	5	-

CAR PARKING STATEMENT (RESIDENTIAL)
AS PER APPROVED PLAN DT. 16.09.2013

CARPET AREA IN SQ.M.	NOS. OF TENEMENTS	PARKING PERMI. AS PER D.C.R.	PARKING REQUIRED
BELOW 35	03 NOS.	1 PARKING / 4 TENANTS	0.75 NOS.
BETWEEN 35 TO 45	NIL	1 PARKING / 2 TENANTS	NIL
BETWEEN 45 & 70	NIL	1 PARKING / 1 TENANTS	NIL
70 & ABOVE	03 NOS.	1 PARKING / 0.5 TENANTS	6.00 NOS.
TOTAL	06 NOS.		6.75 NOS.
ADD 25% VISITORS PARKING			1.69 NOS.
TOTAL RESIDENTIAL PARKING REQUIRED			8.44 NOS.
TOTAL RESIDENTIAL PARKING REQUIRED (SAY)			9.00 NOS.

CAR PARKING STATEMENT (RESIDENTIAL) (AS PER DCPR-2034)

CARPET AREA IN SQ.M.	NOS. OF TENEMENTS	PARKING PERMI. AS PER D.C.R.	PARKING REQUIRED
BELOW 45	NIL	1 PARKING / 4 TENANTS	NIL
BETWEEN 45 TO 60	NIL	1 PARKING / 2 TENANTS	NIL
BETWEEN 60 & 90	20 NOS.	1 PARKING / 1 TENANTS	20.00 NOS.
90 & ABOVE	10 NOS.	1 PARKING / 0.5 TENANTS	20.00 NOS.
TOTAL	30 NOS.		40.00 NOS.
ADD 10% VISITORS PARKING			4.00 NOS.
TOTAL RESIDENTIAL PARKING REQUIRED			44.00 NOS.
TOTAL RESIDENTIAL PARKING REQUIRED (SAY)			44.00 NOS.

CAR PARKING STATEMENT (SHOP)

3(a) SHOPPING / CONVENIENCE SHOPPING ONE PARKING SPACE FOR EVERY 150 SQ.MT. OF EACH SHOP AREA UP TO 20 SQ.MT. = 36.80 SQ.MT. / 150 SQ.MT. ONE PARKING SPACE FOR EVERY 50 SQ.MT. OF EACH SHOP AREA ABOVE 20 SQ.MT. = 109.11 SQ.MT. / 50 SQ.MT.	0.24	2.42 NOS.
TOTAL NOS. PARKING FOR SHOPPING / CONVENIENCE SHOPPING		2.42 NOS.

CAR PARKING STATEMENT (OFFICE)

OFFICE AREA 147.08 SQ.MT.	ONE PARKING SPACE FOR EVERY 37.5 SQ.M. OF OFFICE SPACE UPTO 1500 SQ.M AND FOR EVERY 75-SQ.M OF ADDITIONAL SPACE FOR AREAS EXCEEDING 1500 SQ.M IN OTHER AREAS	3.92 NOS.
TOTAL PARKING FOR OFFICE		3.92 NOS.
TOTAL PARKING FOR COMMERCIAL (2.42 + 3.92)		6.34 NOS.
ADD. 10% VISITORS PARKING FOR COMMERCIAL		0.63 NOS.
TOTAL REQUIRED PARKING		6.97 NOS.
TOTAL REQUIRED PARKING (SAY)		7.00 NOS.

TOTAL PARKING REQUIRED FOR WINGS - A, B & C (X+Y+Z)

60 NOS.
168 NOS.

BUILT UP AREA STATEMENT

FLOOR	WING - A & B RESI. FSI (SQ.MT.)	WING - C COMM. FSI (SQ.MT.)
STILT	37.57	317.18
1st podium	NA	NIL
2nd podium	NA	NIL
3rd podium	NA	NIL
1st	295.49	
2nd	289.79	
3rd	289.79	
4th	508.82	
5th	438.39	
6th	435.39	
7th	439.68	
8th	434.99	
9th	434.98	
10th	340.80	
TOTAL	3945.69	317.18
	4262.87	

STAIRCASE AREA STATEMENT

FLOOR	WING - A & B RESI. FSI (SQ.MT.)	WING - C COMM. FSI (SQ.MT.)
STILT	-	-
1st podium	NA	NIL
2nd podium	NA	NIL
3rd podium	NA	NIL
1st	35.17	3.62
2nd	36.61	
3rd	36.61	
4th	-	
5th	-	
6th	-	
7th	-	
8th	-	
9th	-	
10th	-	
TOTAL	108.39	3.62
	112.01	

WING FLOORS DESCRIPTION BIG CAR SMALL CAR TOTAL

A & B	STILT	PUZZLE PARKING	46	-	46
		SINGLE LEVEL PARKING	4	-	10
C	STILT FLOOR	SINGLE LEVEL PARKING	4	-	4
		SINGLE LEVEL PARKING	-	4	4
	1ST PODIUM	STACK PARKING	16	20	36
		SINGLE LEVEL PARKING	-	4	4
	2ND PODIUM	STACK PARKING	16	24	40
		SINGLE LEVEL PARKING	8	16	24
	3RD PODIUM	SINGLE LEVEL PARKING	8	16	24
		TOTAL PROPOSED PARKING	94	74	168

CARPET AREA & TENEMENT STATEMENT

FLOOR	WING-A (SQ.MT.) FLAT NO.	WING-B (SQ.MT.) FLAT NO.	TENEMENT (NOS.)
STILT	-	-	-
1st	86.76	24.68	107.52
2nd	86.10	24.68	107.52
3rd	86.10	24.68	107.52
4th	93.41	73.76	167.17
5th	92.76	72.76	165.52
6th	92.14	72.76	164.90
7th	92.14	72.76	164.90
8th	92.14	72.76	164.90
9th	92.14	72.76	164.90
10th	92.14	72.76	164.90
TOTAL			36

SANITARY STATEMENT

FOR N/R USERS (GR. FLOOR)	
OCCUPANCY LOAD = 33.3 PERSON / 100.00 SQ.MT.	
BUILT-UP AREA = 62.92 SQ.MT.	
TOTAL OCCUPANTS = 20.95 NOS.	
50% MALE = 10.48 NO.	50% FEMALE = 10.48 NO.
WC. REQUIRED @ 1/25 PERSON = 0.42NOS	WC. REQUIRED @ 1/15 PERSON = 0.70 NOS
WC. PROPOSED = 1.00 NOS	WC. PROPOSED = 1.00 NOS

FUNGIBLE COMPENSATORY AREA PREMIUM STATEMENT

SR	PARTICULARS	SQ.MT.
1	B.U.A. PERMISSIBLE	3788.00
2	EXISTING FLOOR AREA	
3	B.U.A. PROPOSED	
	(a) RESIDENTIAL	3766.64
	(b) COMMERCIAL	3449.46
4	PERMISSIBLE FUNGIBLE FSI	
	(a) RESIDENTIAL (3a X 35%)	1207.31
	(b) COMMERCIAL (3b X 35%)	111.01
5	PROPOSED FUNGIBLE FSI	
	(a) RESIDENTIAL	496.23
	(b) COMMERCIAL	-
6	EXISTING BUILT UP AREA (AS PER APPROVED PLAN P-LINE FILE NO. GB/9719A-1988)	
	(i) RESIDENTIAL = 2166.13 SQ.MT.	-
	(ii) COMMERCIAL = NIL	-
7	FUNGIBLE FSI	
A	(i) WITHOUT CHARGING PREMIUM RESIDENTIAL (5i X 35%) PERMISSIBLE 758.15 SQ. MT. AT THIS STAGE CLAIMED	496.23
	(ii) WITHOUT CHARGING PREMIUM COMMERCIAL (5ii X 35%)	-
B	(i) BY CHARGING PREMIUM RESIDENTIAL (5a-7A i)	-
	(ii) BY CHARGING PREMIUM COMMERCIAL (5b-7A ii)	-

INDEX

PROPOSED WORK	ROAD
THIS PLAN IS DIGITALLY SIGNED	
APPROVED SUBJECT TO CONDITIONS MENTIONED IN THIS OFFICE LETTER UNDER NO.CE / 8534 / WS / AK DATED - 31.03.2023	
SHAHBAJ ALIMODDIN PEERZADE	AMIT PRAKASH PATIL
Vijay Shankarrao Tawde	
S.E.(B.P.)KWS-4	A.E.(B.P.)KWS
EXECUTIVE ENGINEER BUILDING PROPOSAL-A	


CE / 8534 / WS / AK 1/15

CONTENTS OF SHEET


BLOCK & LOCATION PLAN, PLOT AREA DIAGRAM & CALCULATION, STILT FLOOR PLAN, UG.TANK & COMPOUND WALL SECTION, BUILT UP AREA STATEMENT.

PROFORMA 'A'

A	AREA STATEMENT	LAST APPROVED MOD. DCR 1991	ADDITION AS PER DCPR 2034 (AS PER REG 9 (B))	TOTAL
1	AREA OF THE PLOT (AS PER P.R.CARD)	3078.00	-	3078.00
2	DEDUCTION FOR			
	(a) ROAD SET BACK AREA	10.00	-	10.00
	(b) PROPOSED ROAD	-	-	-
	(c) ANY RESERVATION	-	-	-
	TOTAL [2(a)+(b)+(c)]	10.00	-	10.00
3	BALANCE AREA OF PLOT (1-2)	3068.00	-	3068.00
	(a) 15% RECREATIONAL OPEN SPACE	460.20	(+460.20)	-
	(b) 10% AMENITY SPACE	-	-	-
4	NET PLOT AREA	2607.80	(+460.20)	3068.00
5	F.S.I. PERMISSIBLE	ONE	ONE	ONE
6	TOTAL AREA (4 X 5) BASE FSI	2607.80	(+460.20)	3068.00
7	ADDITIONS FOR F.S.I. PURPOSE (REG. 30(A) TABLE 12 - DCPR- 2034)			
	(A) FOR SET - BACK (200%) [DCR 32(4)]	-	-	-
	(B) FOR D.P. ROAD (RESERVATION)	-	-	-
	(C) OTHER FSI [DCR33] (AS PER REG. 33(7)(B) INCENTIVE FSI 10% SQ.MT FOR 36 NOS. REHAB MEMBERS) (CLAIMED AT THIS STAGE FOR 12 NOS. REHAB TENEMENTS)	-	(+220.00)	220.00
	(D) EXTERNAL 100% SLUM TDR CLAIMED EARLIER PERMISSIBLE (AS PER REG. 33(8) OF DCPR-2034)	-	-	-
	(I) SLUM TDR (MIN. 20% - MAX. 50%)	-	-	-
	(II) RESERVATION TDR/ADD.FSI (MAX 50%)	500.00	-	500.00
	(E) GOVERNMENT FSI (0.50) (PERMISSIBLE = 1534.00 sq.mt.)	500.00	(+220.00)	720.00
	TOTAL [7]	500.00	(+220.00)	720.00
8	PERMISSIBLE FLOOR AREA	[6+7]	3107.80	(+680.20) 3788.00
9	TOTAL BUILT UP AREA (EXISTING + PROPOSED)			
	(A) EXISTING BUILT UP AREA	2701.36	(-2701.36)	-
	(B) PROPOSED BUILT UP AREA	-	(+3057.93)	3449.46
	(a) RESIDENTIAL BUILT UP AREA	391.53	(+3157.18)	317.18
	(b) NON-RESIDENTIAL BUILT UP AREA	-	(+317.18)	-
	TOTAL BUILT UP AREA PROPOSED (B)	391.53	(+3375.11)	3766.64
10	F.S.I. CONSUMED ON NET HOLDING (9/4)	0.13	(+11.10)	1.23
B	DETAILS OF FSI AVAILABLE AS PER DCR 31 (3)			
1	FUNGIBLE BUILT - UP AREA COMPONENT PROPOSED VIDE DCR 31 (3) FOR PURELY RESIDENTIAL - OR < (14A X 0.35)	-	(+496.23)	496.23
2	FUNGIBLE BUILT - UP AREA COMPONENT PROPOSED VIDE DCR 31 (3) FOR NON-RESIDENTIAL - OR < (14B X 0.35)	-	(+496.23)	496.23
3	TOTAL FUNGIBLE BUILT - UP AREA VIDE DCR 31 (3) = (B.1 + B.2)	-	(+496.23)	496.23
4	TOTAL GROSS BUILT-UP AREA PROPOSED (14 + B.3)	391.53	(+3871.34)	4262.87
C	TENEMENT STATEMENT			
	(i) PROPOSED AREA (ITEM A-12 ABOVE)	391.53	(+3871.34)	4262.87
	(ii) LESS DEDUCTION FOR NON-RESI. AREA (shops etc.)	-	(+317.18)	317.18
	(iii) AREA AVAILABLE FOR TENEMENTS (I - II)	391.53	(+3554.16)	3945.69
	(iv) TENEMENTS PERMISSIBLE (450 / HECTOR)	18 nos.	(+160 nos.)	178 nos.
	(v) TENEMENTS PROPOSED	06 nos.	(+30 nos.)	36 nos.
	(vi) TENEMENTS EXISTING	-	-	-
	TOTAL TENEMENTS ON THE PLOT	-	-	-
D	PARKING STATEMENT			
	(i) PARKING REQUIRED BY REGULATIONS FOR CAR, SCOOTER / MOTOR CYCLE & OUTSIDERS (VISITORS)	-	-	-
	(ii) COVERED GARAGES PERMISSIBLE	-	-	-
	(iii) COVERED GARAGES PROVIDED	-	-	-
	(iv) CAR, SCOOTER / MOTOR CYCLE & OUTSIDERS (VISITORS)	-	-	-
	(v) TOTAL PARKING PROVIDED	-	-	-
E	TRANSPORT VEHICLES PARKING			
	(i) SPACES FOR TRANSPORT VEHICLES PARKING REQUIRED BY REGULATIONS	-	-	-
	(ii) TOTAL NO. OF TRANSPORT VEHICLES PARKING SPACES PROVIDED	-	-	-
F	CERTIFICATE OF AREA			
CERTIFIED THAT I HAVE SURVEYED THE PLOT UNDER REFERENCE ON DT. 17.02.2011 THAT THE DIMENSIONS OF THE SIDES, ETC. OF THE PLOT STATED ON THE PLAN ARE AS MEASURED ON SITE AND THAT THE AREA SO WORKED OUT IS 3078.00 SQ. MTS. (THREE THOUSAND SEVENTY EIGHT) AND TALLIES WITH THE AREA STATED IN THE DOCUMENT OF OWNERSHIP. I, PROPERTY REGISTER CARD.				
Yomesh Narayan Rao Digitally signed by Yomesh Narayan Rao Date: 2023.03.28 13:26:53 +05'30'				
SIGNATURE OF LICENSED SURVEYOR				
NOTES				
BOUNDARY OF PLOT SHOWN THICK BLACK PROPOSED WORK SHOWN RED WASH DRAINAGE LINE SHOWN RED DOTTED RECREATION GROUND SHOWN GREEN WASH EX. STRUCTURES TO BE DEMOLISHED SHOWN HATCHED BLACK SETBACK AREA SHOWN BURNT SIENNA				
PROFORMA 'B'				
DESCRIPTION OF PROPOSAL & PROPERTY:				
PROPOSED REDEVELOPMENT OF THE RESIDENTIAL CUM COMMERCIAL BUILDING ON PLOT BEARING C.T.S. NO. 638/1 OF VILLAGE AMBIVALI, AT J.P. ROAD, ANDHERI (WEST), MUMBAI - IN K.W. WARD.				
NAME OF OWNER, ADDRESS & SIGNATURE :-				
M/S. INTEGRATED SPACES LTD. C.A TO OWNER				
KANTILAL MANILAL SAVLA Digitally signed by KANTILAL MANILAL SAVLA Date: 2023.03.24 13:26:53 +05'30'				
D-WING: KARMA SANKALP, CORNER OF 6TH AND 7TH ROAD OF RAJAWADI, GHATKOPAR (EAST), MUMBAI - 400077.				
Yomesh Narayan Rao Digitally signed by Yomesh Narayan Rao Date: 2023.03.28 13:26:53 +05'30'				
YOMESH RAO LS/R-151 BE-CIVIL				
202, SHREE-PRASAD HOUSE, PLOT NO 517, 35TH ROAD TPS III, OFF LINK ROAD, BANDRA (W), MUMBAI - 400 050.				

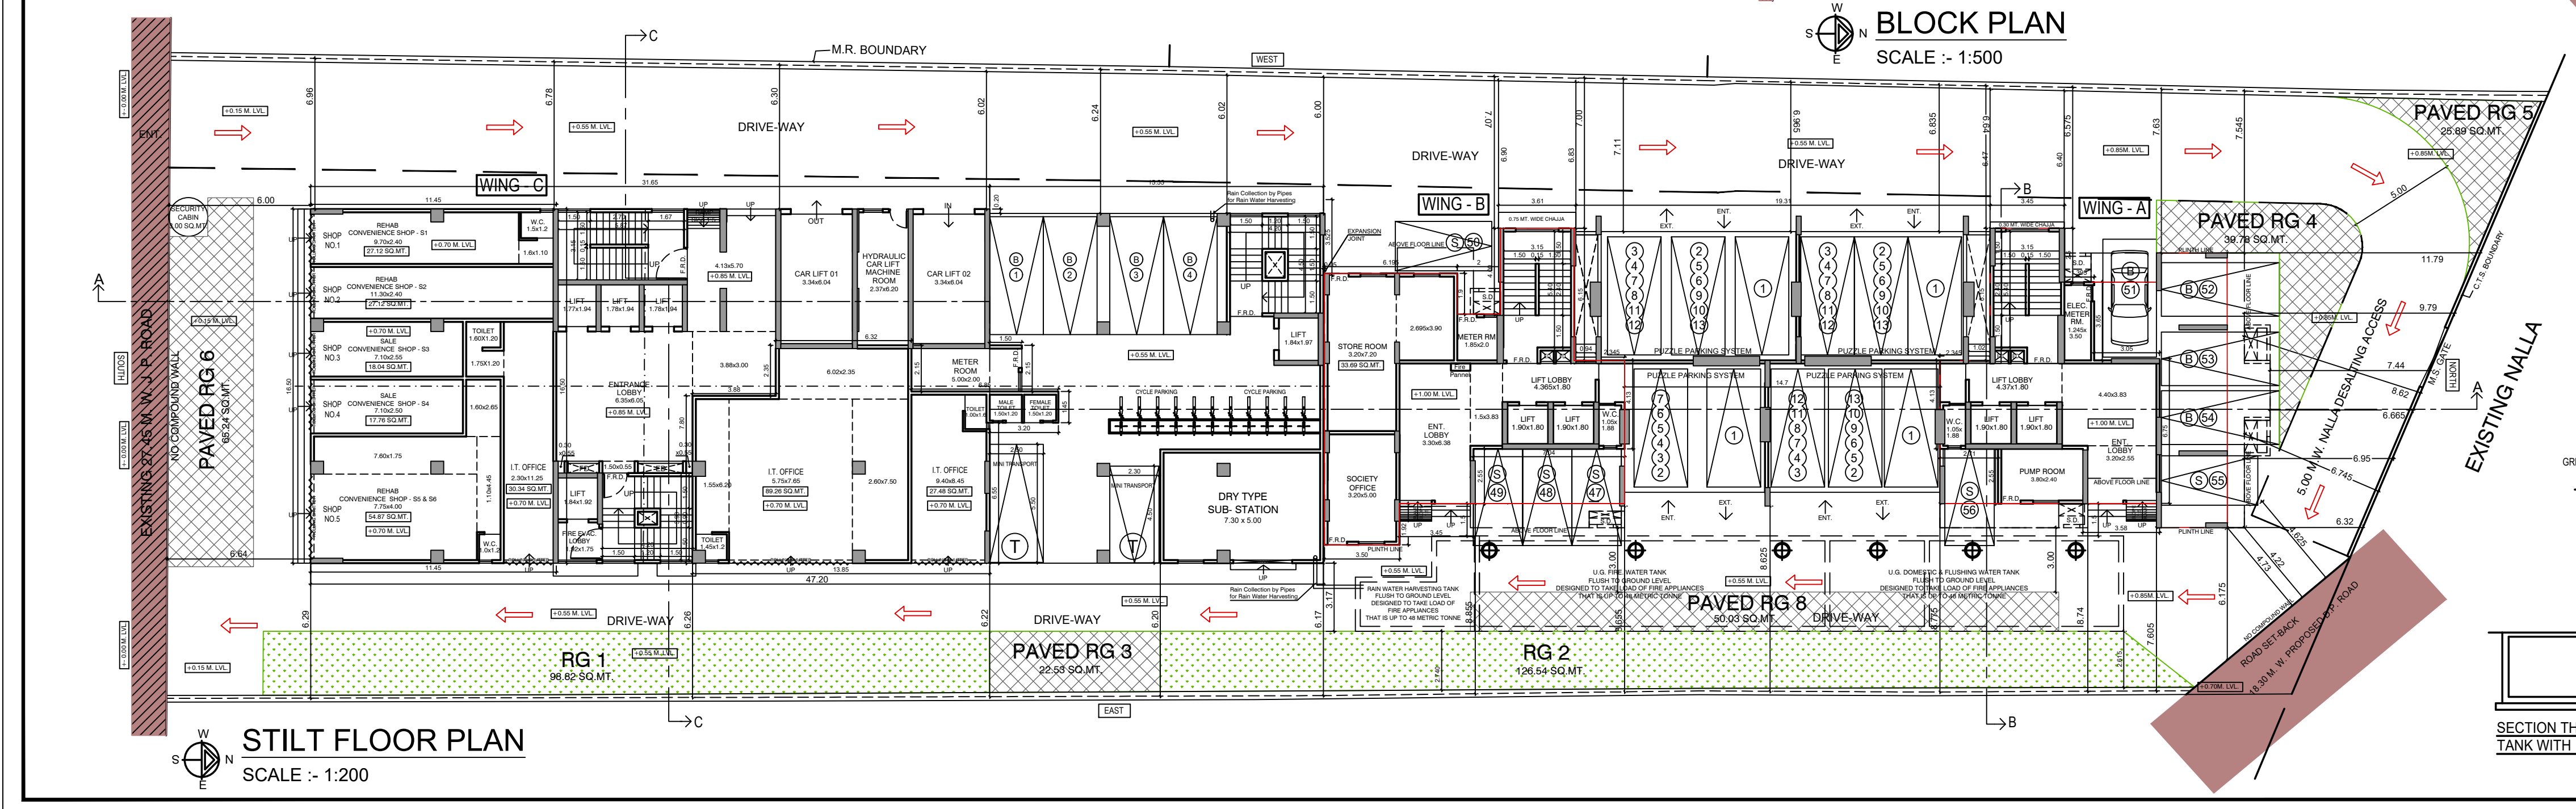

CONTENTS OF SHEET

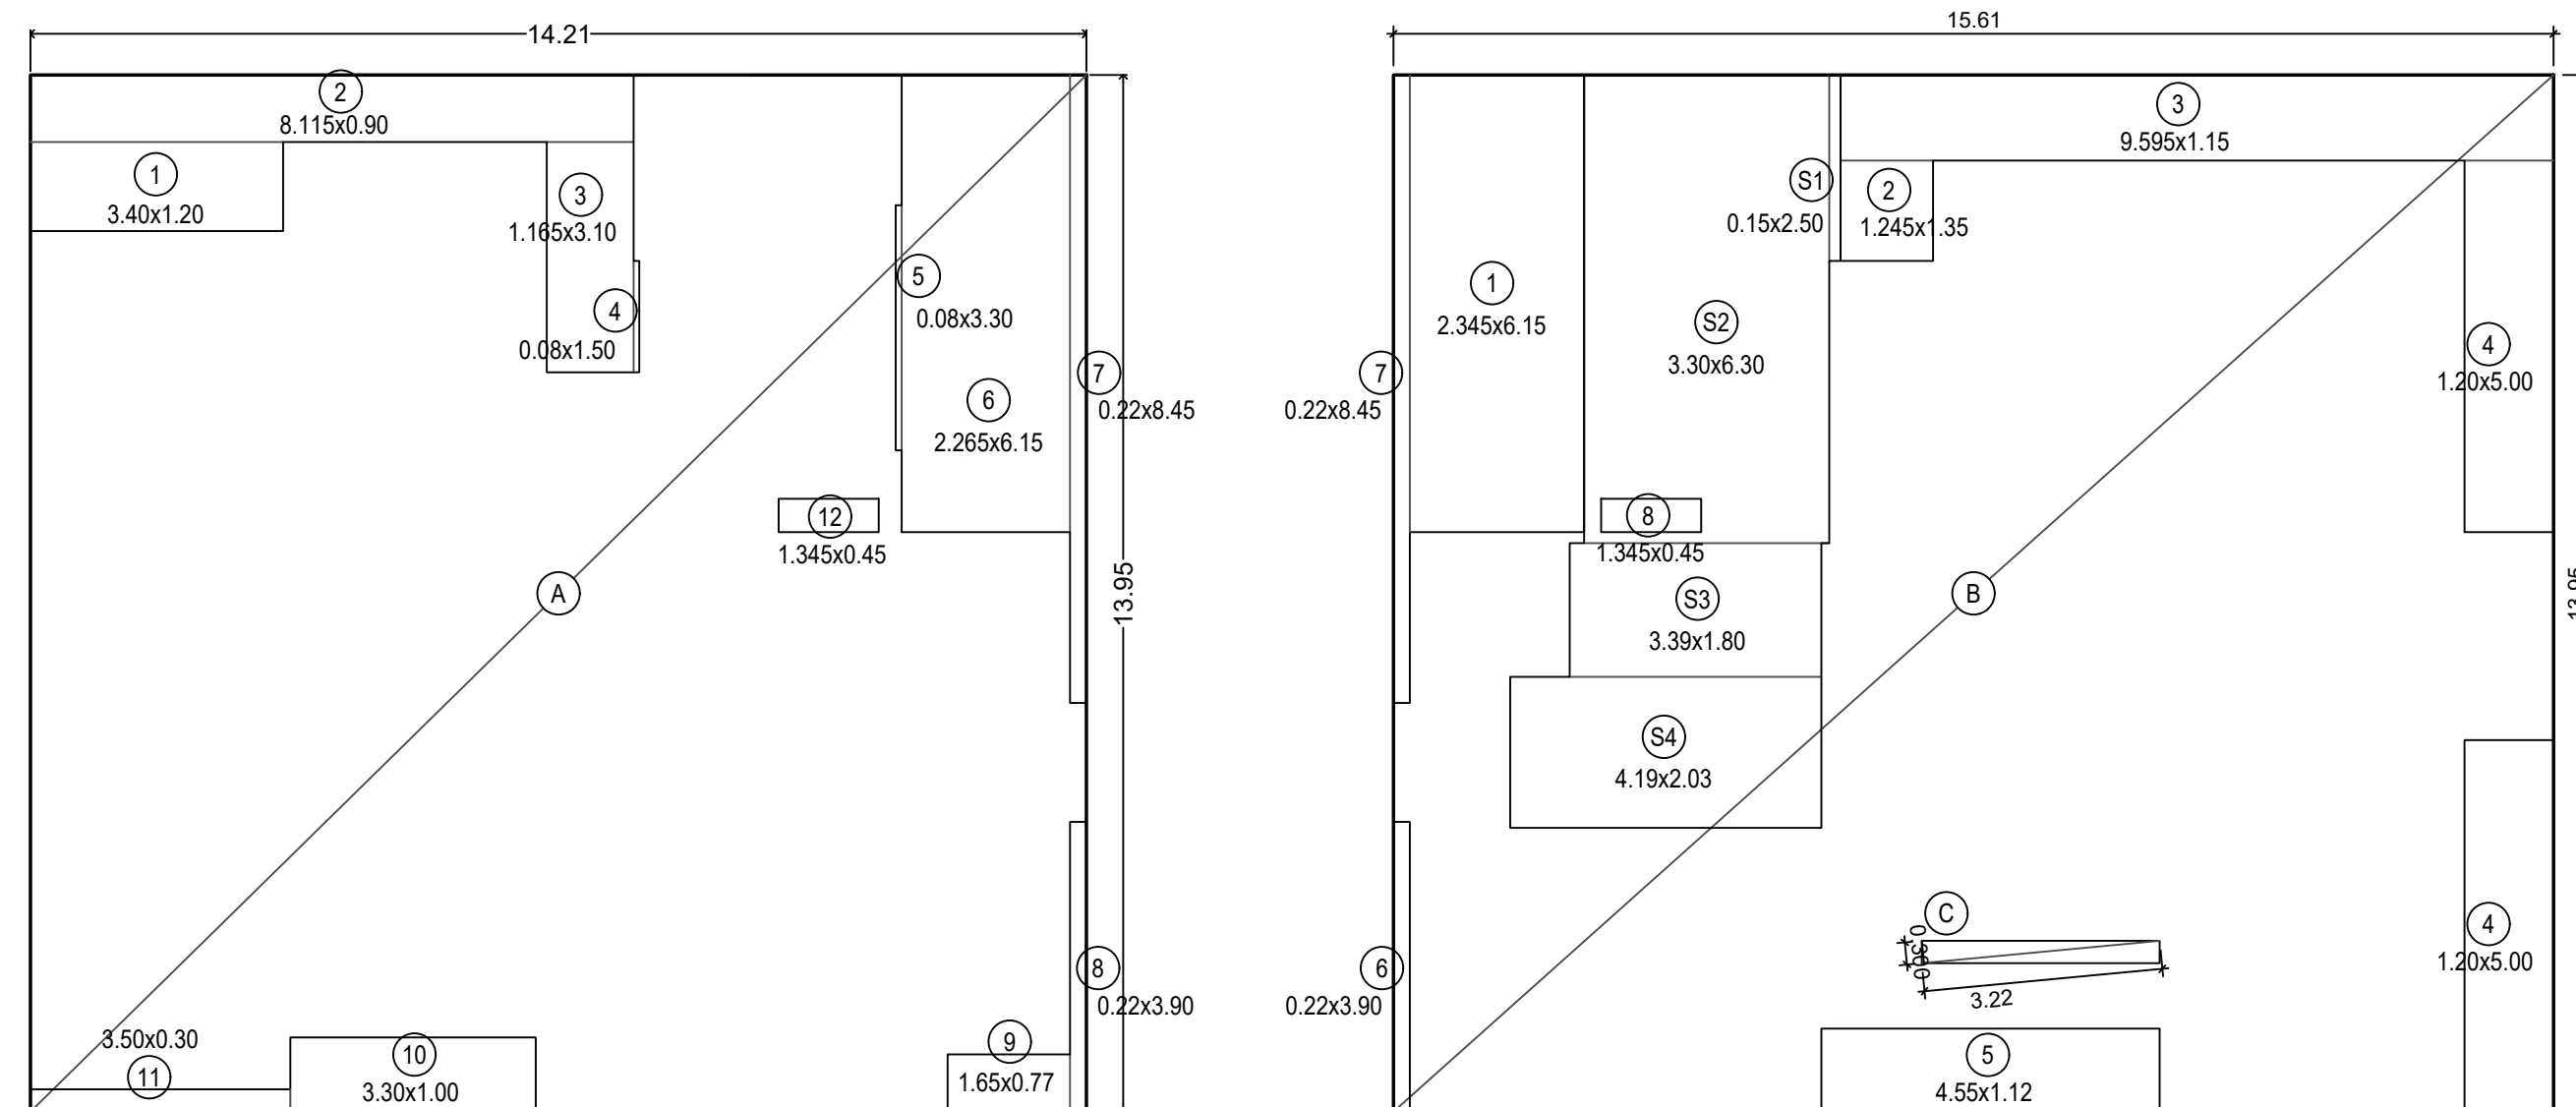1ST FLOOR PLAN
FLOOR AREA DIAGRAM, BUILT UP AREA STATEMENT.
(WING - A & B)

BUILT UP AREA CALCULATION

1ST FLOOR (WING - B)					
A	14.21	X	13.95	X	1 NO
TOTAL ADDITION					= 198.23 SQ.MT.

DEDUCTIONS

1	3.40	X	1.20	X	1 NO	=	4.08	SQ.MT.	
2	8.115	X	0.90	X	1 NO	=	7.30	SQ.MT.	
3	1.165	X	3.10	X	1 NO	=	3.61	SQ.MT.	
4	0.08	X	1.50	X	1 NO	=	0.12	SQ.MT.	
5	0.08	X	3.30	X	1 NO	=	0.26	SQ.MT.	
6	2.265	X	6.15	X	1 NO	=	13.93	SQ.MT.	
7	0.22	X	8.45	X	1 NO	=	1.86	SQ.MT.	
8	0.22	X	3.90	X	1 NO	=	0.86	SQ.MT.	
9	1.65	X	0.77	X	1 NO	=	1.27	SQ.MT.	
10	3.30	X	1.00	X	1 NO	=	3.30	SQ.MT.	
11	3.50	X	0.30	X	1 NO	=	1.05	SQ.MT.	
12	1.345	X	0.45	X	1 NO	=	0.61	SQ.MT.	
TOTAL DEDUCTION							=	38.25	SQ.MT. Y

NET BUILT UP AREA (WING-B) [X - Y1]						= 159.98 SQ.MT.A
--	--	--	--	--	--	-----------------------

BUILT UP AREA CALCULATION

1ST FLOOR (WING - A)					
B	15.61	X	13.95	X	1 NO
C	1/2	X	3.22	X	0.30 x 1 NO
TOTAL ADDITION					= 218.24 SQ.MT. X

DEDUCTIONS


1	2.345	X	6.15	X	1 NO	=	14.42	SQ.MT.
2	1.245	X	1.35	X	1 NO	=	1.68	SQ.MT.
3	9.595	X	1.15	X	1 NO	=	11.03	SQ.MT.
4	1.20	X	5.00	X	2 NOS	=	12.00	SQ.MT.
5	4.55	X	1.12	X	1 NO	=	5.10	SQ.MT.
6	0.22	X	3.90	X	1 NO	=	0.86	SQ.MT.
7	0.22	X	8.45	X	1 NO	=	1.86	SQ.MT.
8	1.345	X	0.45	X	1 NO	=	0.61	SQ.MT.
TOTAL DEDUCTION						=	47.56	SQ.MT.
TOTAL BUILT UP AREA [X - Y1]						=	170.68	SQ.MT.

STAIRCASE & LIFT AREA

1ST FLOOR						
S1	0.15	X	2.50	X	1 NO	= 0.38 SQ.MT.
S2	3.30	X	6.30	X	1 NO	= 20.79 SQ.MT.
S3	3.39	X	1.80	X	1 NO	= 6.10 SQ.MT.
S4	4.19	X	2.03	X	1 NO	= 8.51 SQ.MT.
TOTAL STAIR & LIFT AREA						= 35.78 SQ.MT.
DEDUCTION						
8	1.345	X	0.45	X	1 NO	= 0.61 SQ.MT.
TOTAL STAIR & LIFT AREA						= 35.17 SQ.MT.


NET BUILT UP AREA (WING-A) [X1 - Y2]						= 135.51 SQ.MT. ...B
---	--	--	--	--	--	----------------------

NET BUILT UP AREA FOR 1ST FLOOR (WING - A & B)[A+B]						= 295.49 SQ.MT.
---	--	--	--	--	--	-----------------

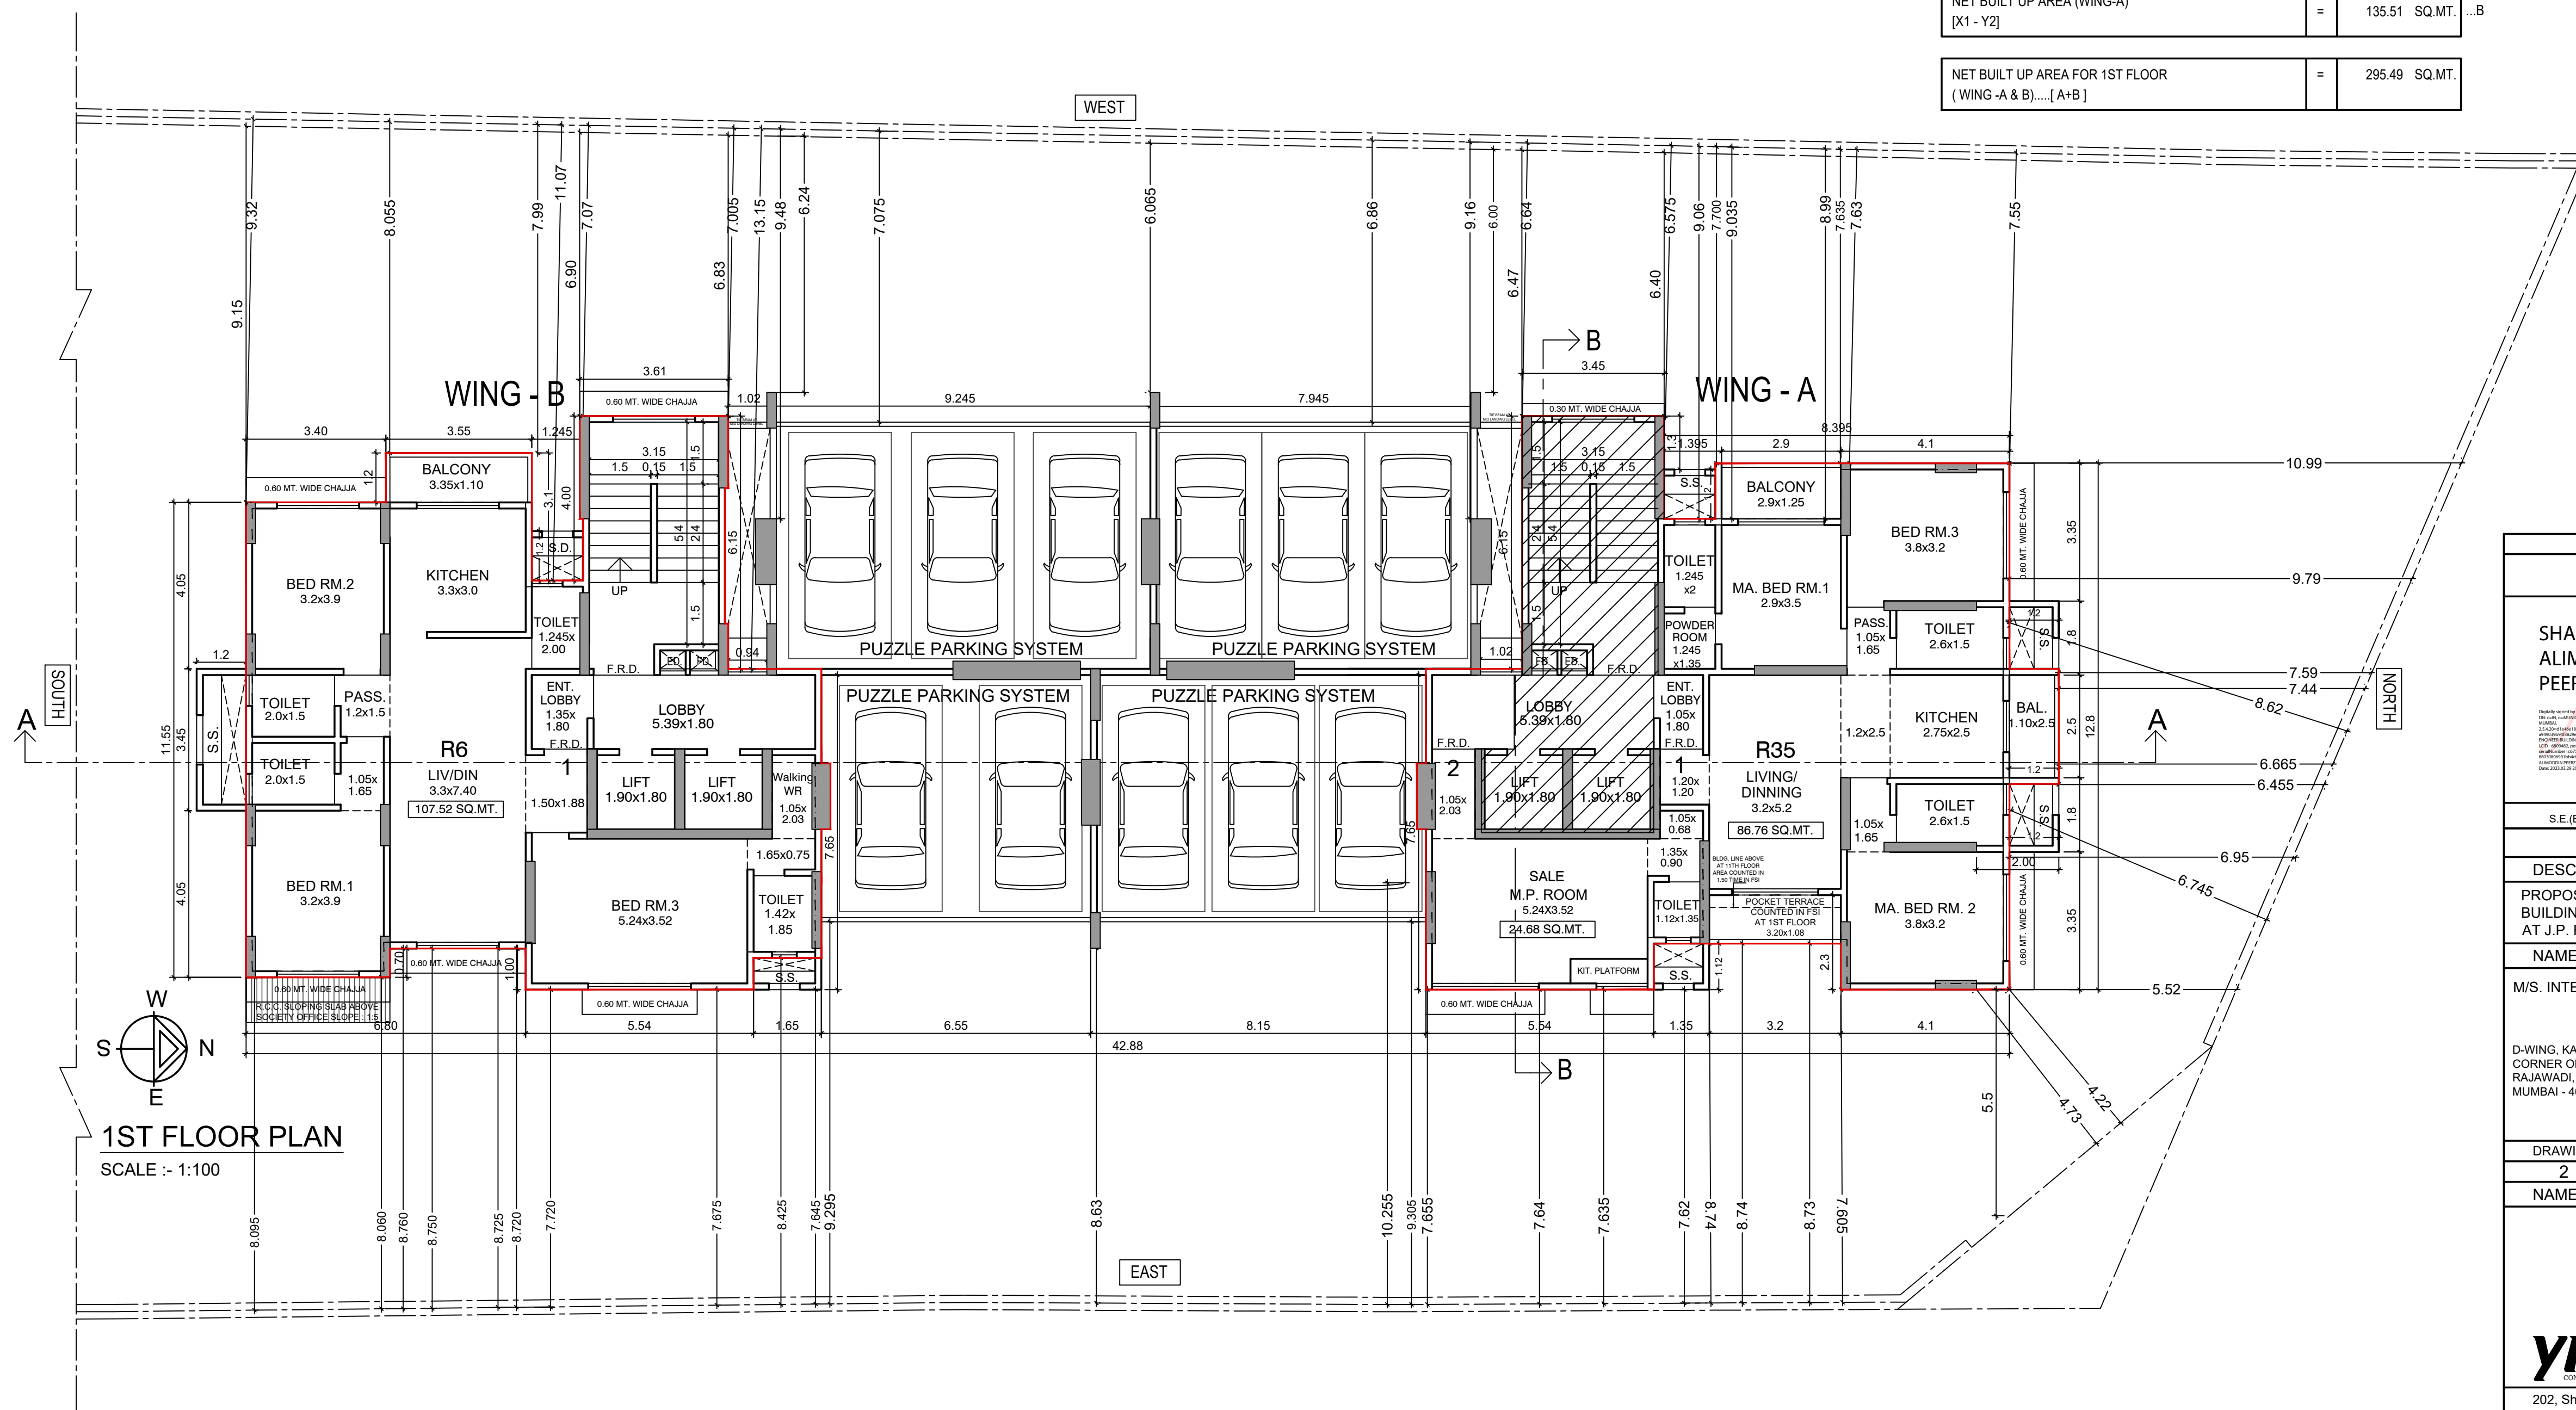

THIS PLAN IS DIGITALLY SIGNED		
APPROVED SUBJECT TO CONDITIONS MENTIONED IN THIS OFFICE LETTER UNDER NO.CE / 8534 / WS / AK DATED : 31.03.2023		
SHAHBAJ ALIMODDIN PEERZADE	AMIT PRAKASH PATIL	Vijay Shankarrao Tawde
S.E.(B.P.)KWS-II	A.E.(B.P.)KW	EXECUTIVE ENGINEER, BUILDING PROPOSAL - K
PROFORMA 'B'		
DESCRIPTION OF PROPOSAL & PROPERTY:		
PROPOSED REDEVELOPMENT OF THE RESIDENTIAL CUM COMMERCIAL BUILDING ON PLOT BEARING C.T.S. NO. 638/1 OF VILLAGE AMBIVALI, AT J.P. ROAD, ANDHERI (WEST), MUMBAI - IN K/W WARD.		
NAME OF OWNER, ADDRESS & SIGNATURE :-		
M/S. INTEGRATED SPACES LTD. C/A TO OWNER		
D-WING, KARMA SANKALP, CORNER OF 6TH AND 7TH ROAD OF RAJAWADI, GHATKOPAR (EAST), MUMBAI - 400077.		
KANTILAL MANILAL SAVLA		
Digitally signed by KANTILAL MANILAL SAVLA Date: 2023.03.24 13:27:27 +05'30'		
DRAWING No.	SCALE	JOB NO.
2	PR-018	24.03.2023
NAME, ADDRESS & SIGNATURE OF LICENSED SURVEYOR:-		
Yomesh Narayan Rao		
Digitally signed by Yomesh Narayan Rao Date: 2023.03.28 18:06:17 +05'30'		
YOMESH RAO LS/R-151 BE-CIVIL		
202, Shree-Prasad House, Plot No 517, 35th Road TPS III, Off Link Road, Bandra (W), Mumbai - 400 050. (TEL :- 022 6742 7403)		

CONTENTS OF SHEET

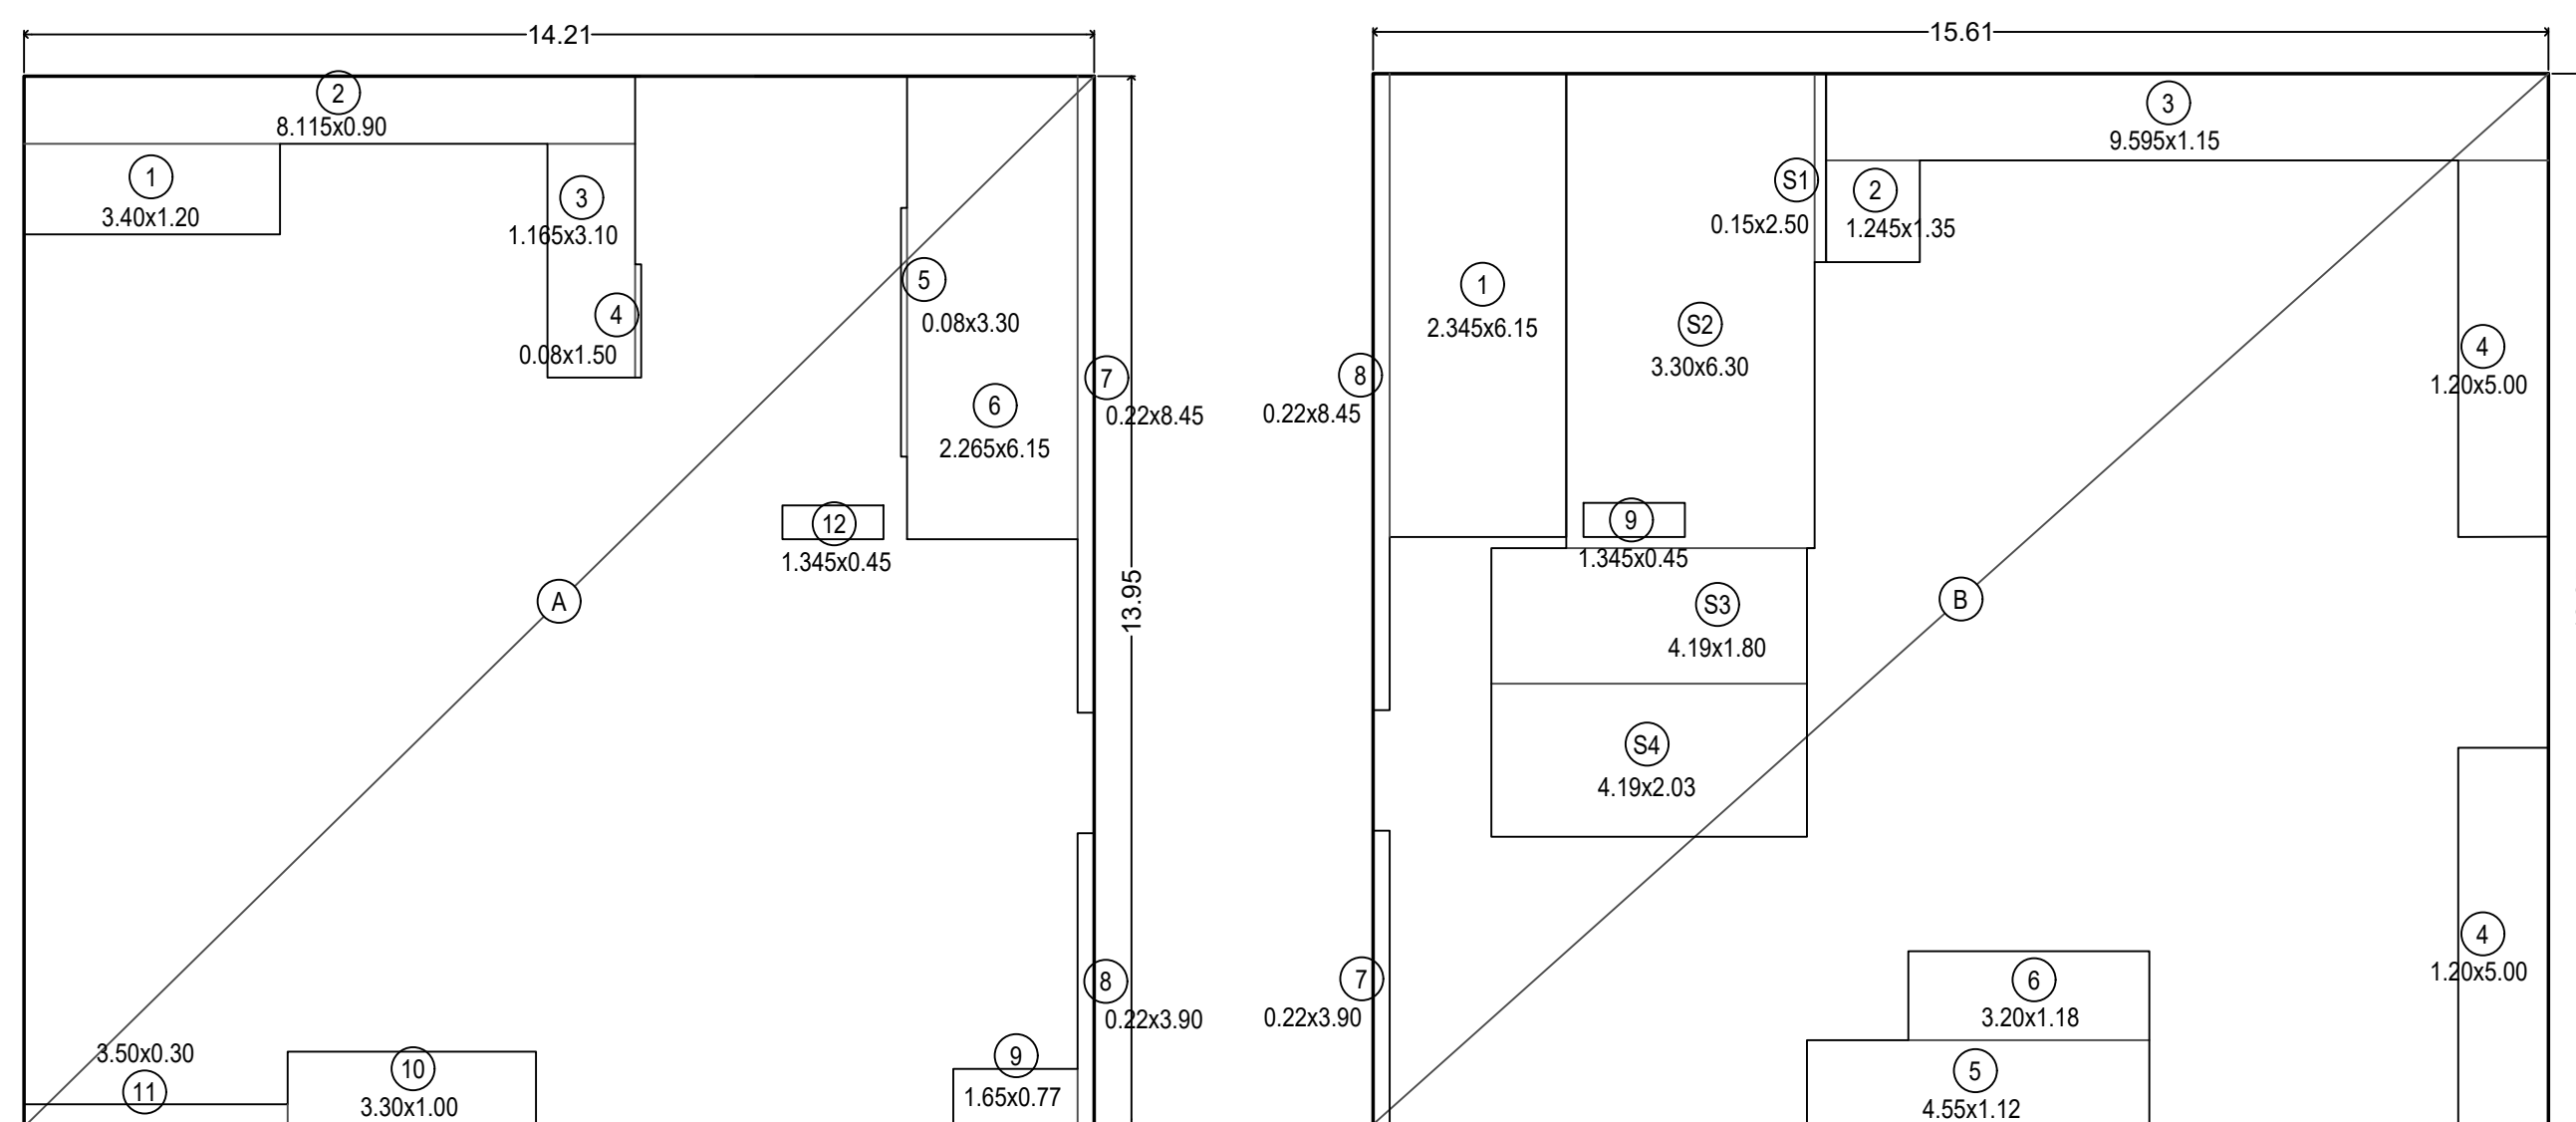2ND & 3RD FLOOR PLAN
FLOOR AREA DIAGRAM, BUILT UP AREA STATEMENT.
(WING - A & B)LINE AREA DIAGRAM OF
2ND & 3RD FLOOR (WING - B)
SCALE :- 1:100LINE AREA DIAGRAM OF
2ND & 3RD FLOOR (WING - A)
SCALE :- 1:100

BUILT UP AREA CALCULATION

2ND & 3RD FLOOR (WING - B)					
A	14.21	X	13.95	X	1 NO
TOTAL ADDITION					= 198.23 SQ.MT.

DEDUCTIONS

1	3.40	X	1.20	X	1 NO
2	8.115	X	0.90	X	1 NO
3	1.165	X	3.10	X	1 NO
4	0.08	X	1.50	X	1 NO
5	0.08	X	3.30	X	1 NO
6	2.265	X	6.15	X	1 NO
7	0.22	X	8.45	X	1 NO
8	0.22	X	3.90	X	1 NO
9	1.65	X	0.77	X	1 NO
10	3.30	X	1.00	X	1 NO
11	3.50	X	0.30	X	1 NO
12	1.345	X	0.45	X	1 NO
TOTAL DEDUCTION					= 38.25 SQ.MT.

NET BUILT UP AREA (WING-B) [X - Y1]					= 159.98 SQ.MT.A
--	--	--	--	--	-----------------------

BUILT UP AREA CALCULATION

2ND & 3RD FLOOR (WING - A)					
B	15.61	X	13.95	X	1 NO
TOTAL ADDITION					= 217.76 SQ.MT. X

DEDUCTIONS

1	2.345	X	6.15	X	1 NO
2	1.245	X	1.35	X	1 NO
3	9.595	X	1.15	X	1 NO
4	1.20	X	5.00	X	2 NOS
5	4.55	X	1.12	X	1 NO
6	3.20	X	1.18	X	1 NO
7	0.22	X	3.90	X	1 NO
8	0.22	X	8.45	X	1 NO
9	1.345	X	0.45	X	1 NO
TOTAL DEDUCTION					= 51.34 SQ.MT. Y1

TOTAL BUILT UP AREA [X - Y1]					= 166.42 SQ.MT. X1
------------------------------	--	--	--	--	--------------------


STAIRCASE & LIFT AREA

2ND & 3RD FLOOR					
S1	0.15	X	2.50	X	1 NO
S2	3.30	X	6.30	X	1 NO
S3	4.19	X	1.80	X	1 NO
S4	4.19	X	2.03	X	1 NO
TOTAL STAIR & LIFT AREA					= 37.22 SQ.MT.


DEDUCTION					
9	1.345	X	0.45	X	1 NO
TOTAL STAIR & LIFT AREA					= 36.61 SQ.MT. Y2

NET BUILT UP AREA (WING-A) [X1 - Y2]					= 129.81 SQ.MT. ...B
---	--	--	--	--	----------------------

NET BUILT UP AREA FOR 2ND & 3RD FLOOR (WING - A & B) ...[A+B+C]					= 289.79 SQ.MT.
--	--	--	--	--	-----------------

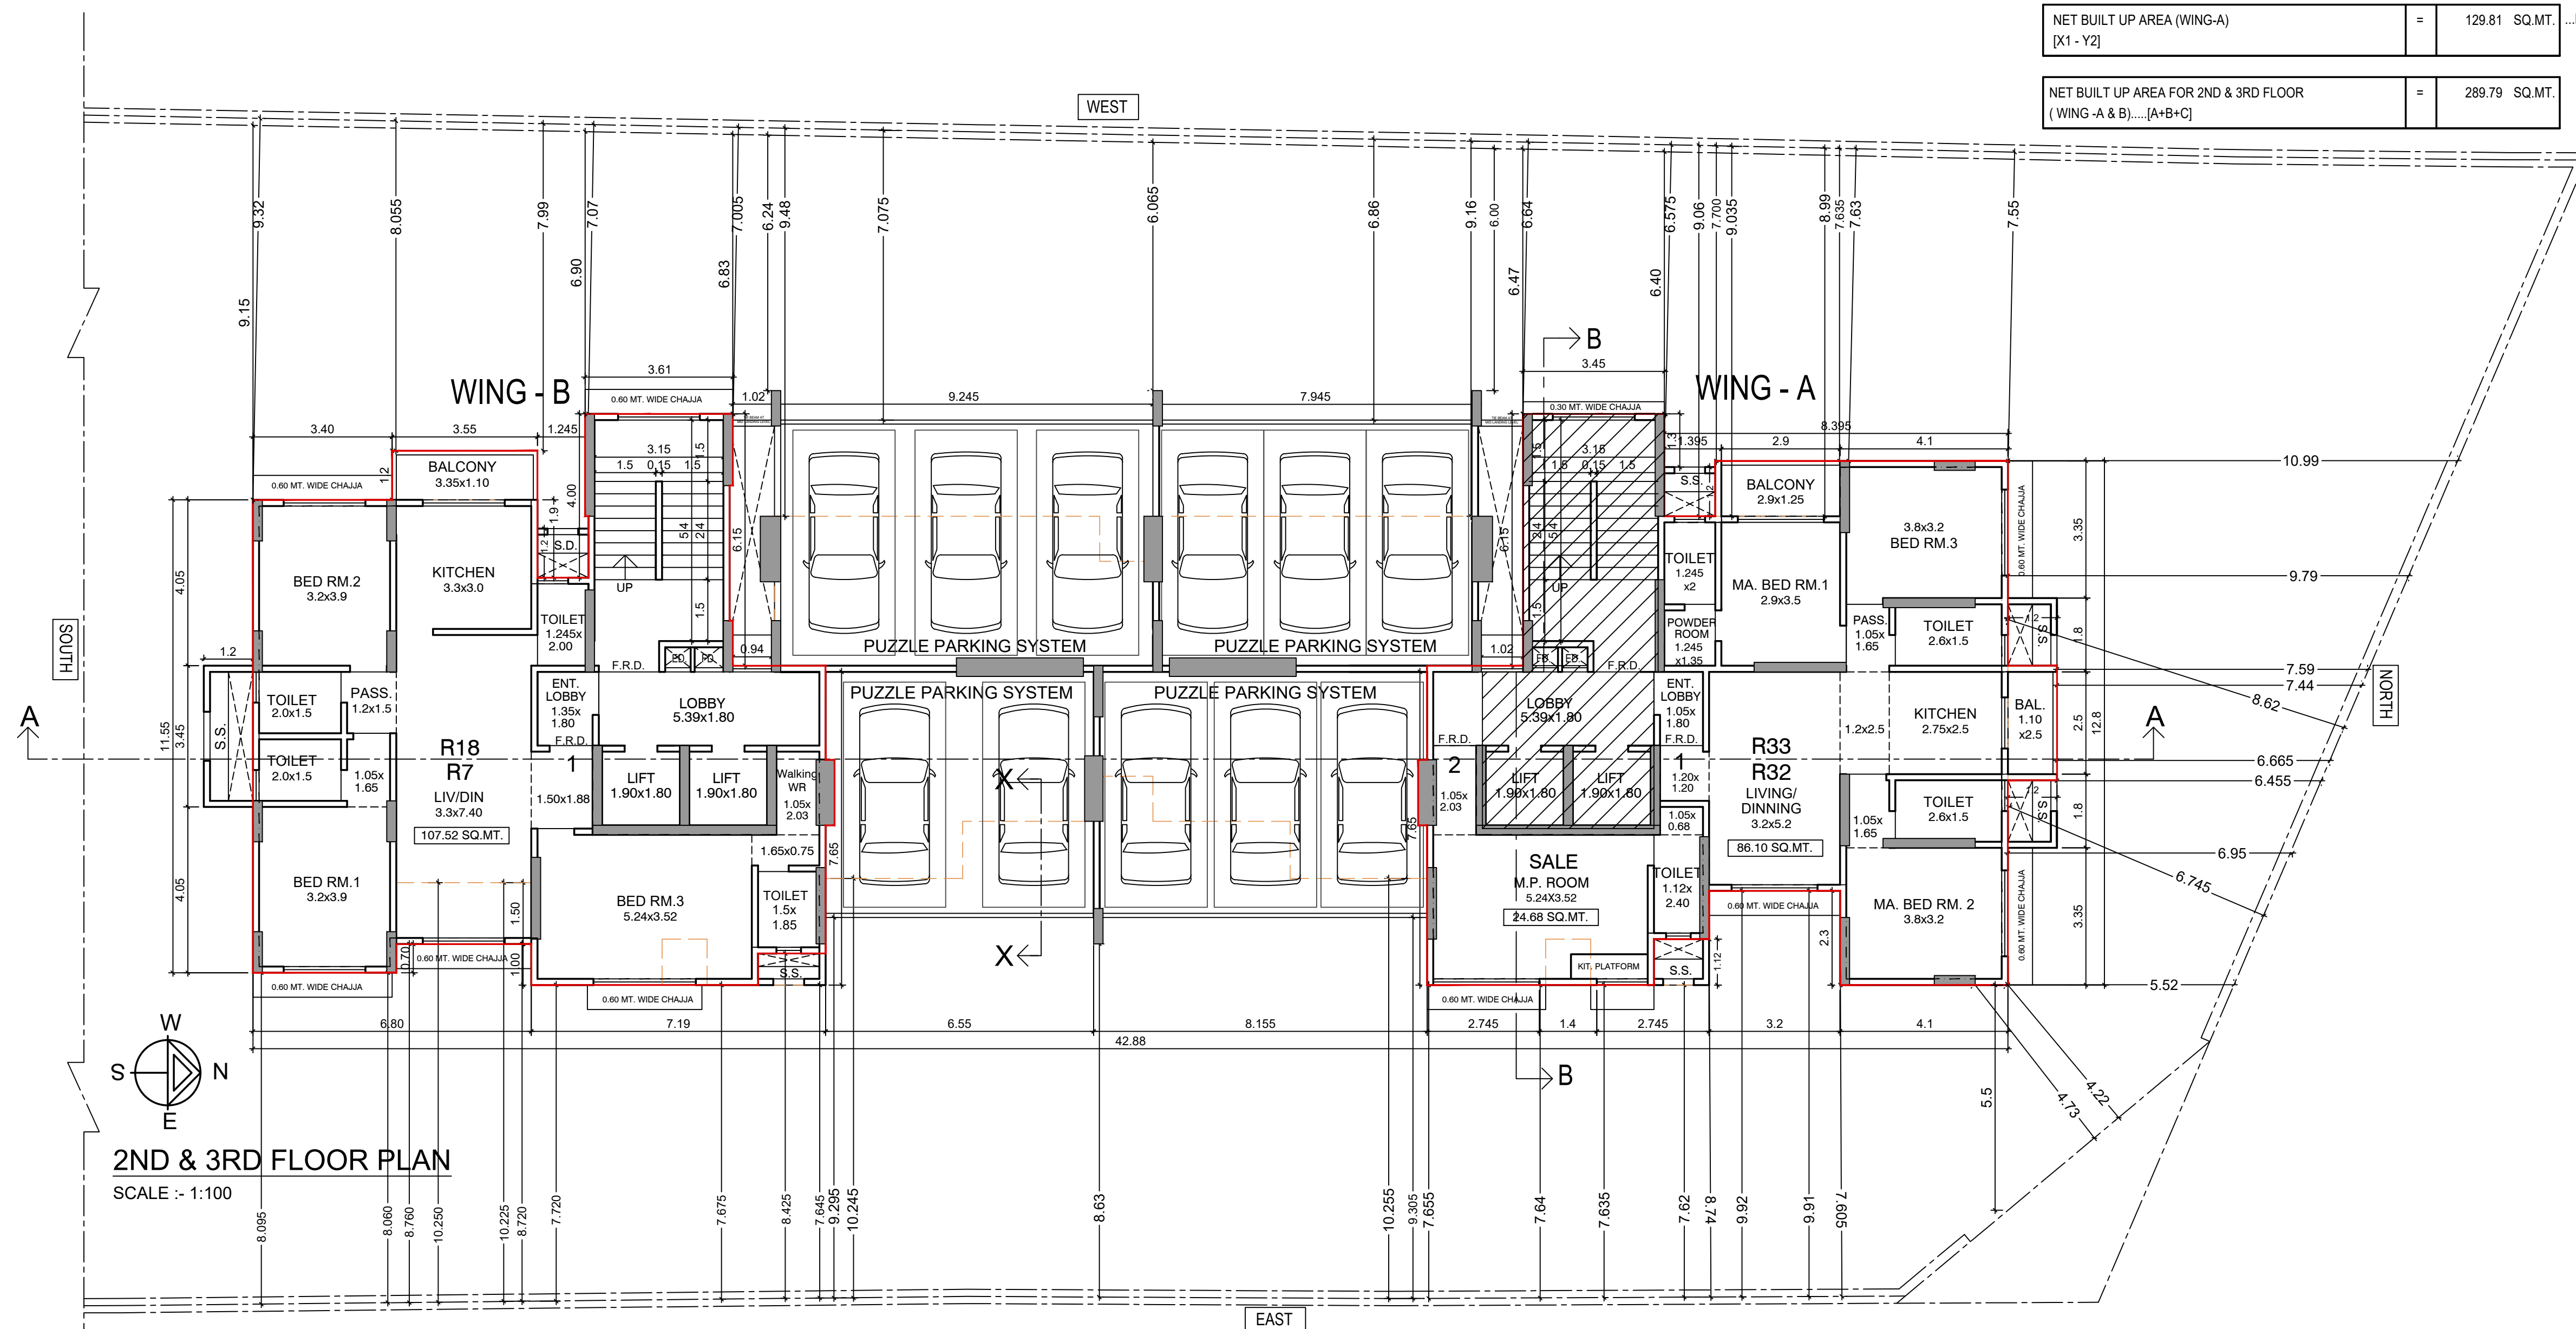2ND & 3RD FLOOR PLAN
SCALE :- 1:100

THIS PLAN IS DIGITALLY SIGNED APPROVED SUBJECT TO CONDITIONS MENTIONED IN THIS OFFICE LETTER UNDER NO.CE / 8534 / WS / AK DATED : 31.03.2023		
SHAHBAJ ALIMODDIN PEERZADE	AMIT PRAKASH PATIL	Vijay Shankarrao Tawde
S.E.(B.P.)KWS-II	A.E.(B.P.)KW	EXECUTIVE ENGINEER, BUILDING PROPOSAL - K
PROFORMA 'B'		
DESCRIPTION OF PROPOSAL & PROPERTY:		
PROPOSED REDEVELOPMENT OF THE RESIDENTIAL CUM COMMERCIAL BUILDING ON PLOT BEARING C.T.S. NO. 638/1 OF VILLAGE AMBIVALI, AT J.P. ROAD, ANDHERI (WEST), MUMBAI - IN K/W WARD.		
NAME OF OWNER, ADDRESS & SIGNATURE :-		
M/S. INTEGRATED SPACES LTD. C.A TO OWNER		
D-WING, KARMA SANKALP, CORNER OF 6TH AND 7TH ROAD OF RAJAWADI, GHATKOPAR (EAST), MUMBAI - 400077.		
KANTILAL MANILAL SAVLA		
DRAWING No.	SCALE	JOB NO.
3	AS SHOWN	PR-018
DATE	DRAWN BY	CHECK BY
24.03.2023	Sachin Kini	YNR
NAME, ADDRESS & SIGNATURE OF LICENSED SURVEYOR:-		
Yomesh Narayan Rao		
YOMESH RAO LS/R-151 BE-CIVIL		
202, Shree-Prasad House, Plot No 517, 35th Road TPS III, Off Link Road, Bandra (W), Mumbai - 400 050. (TEL :- 022 6742 7403)		

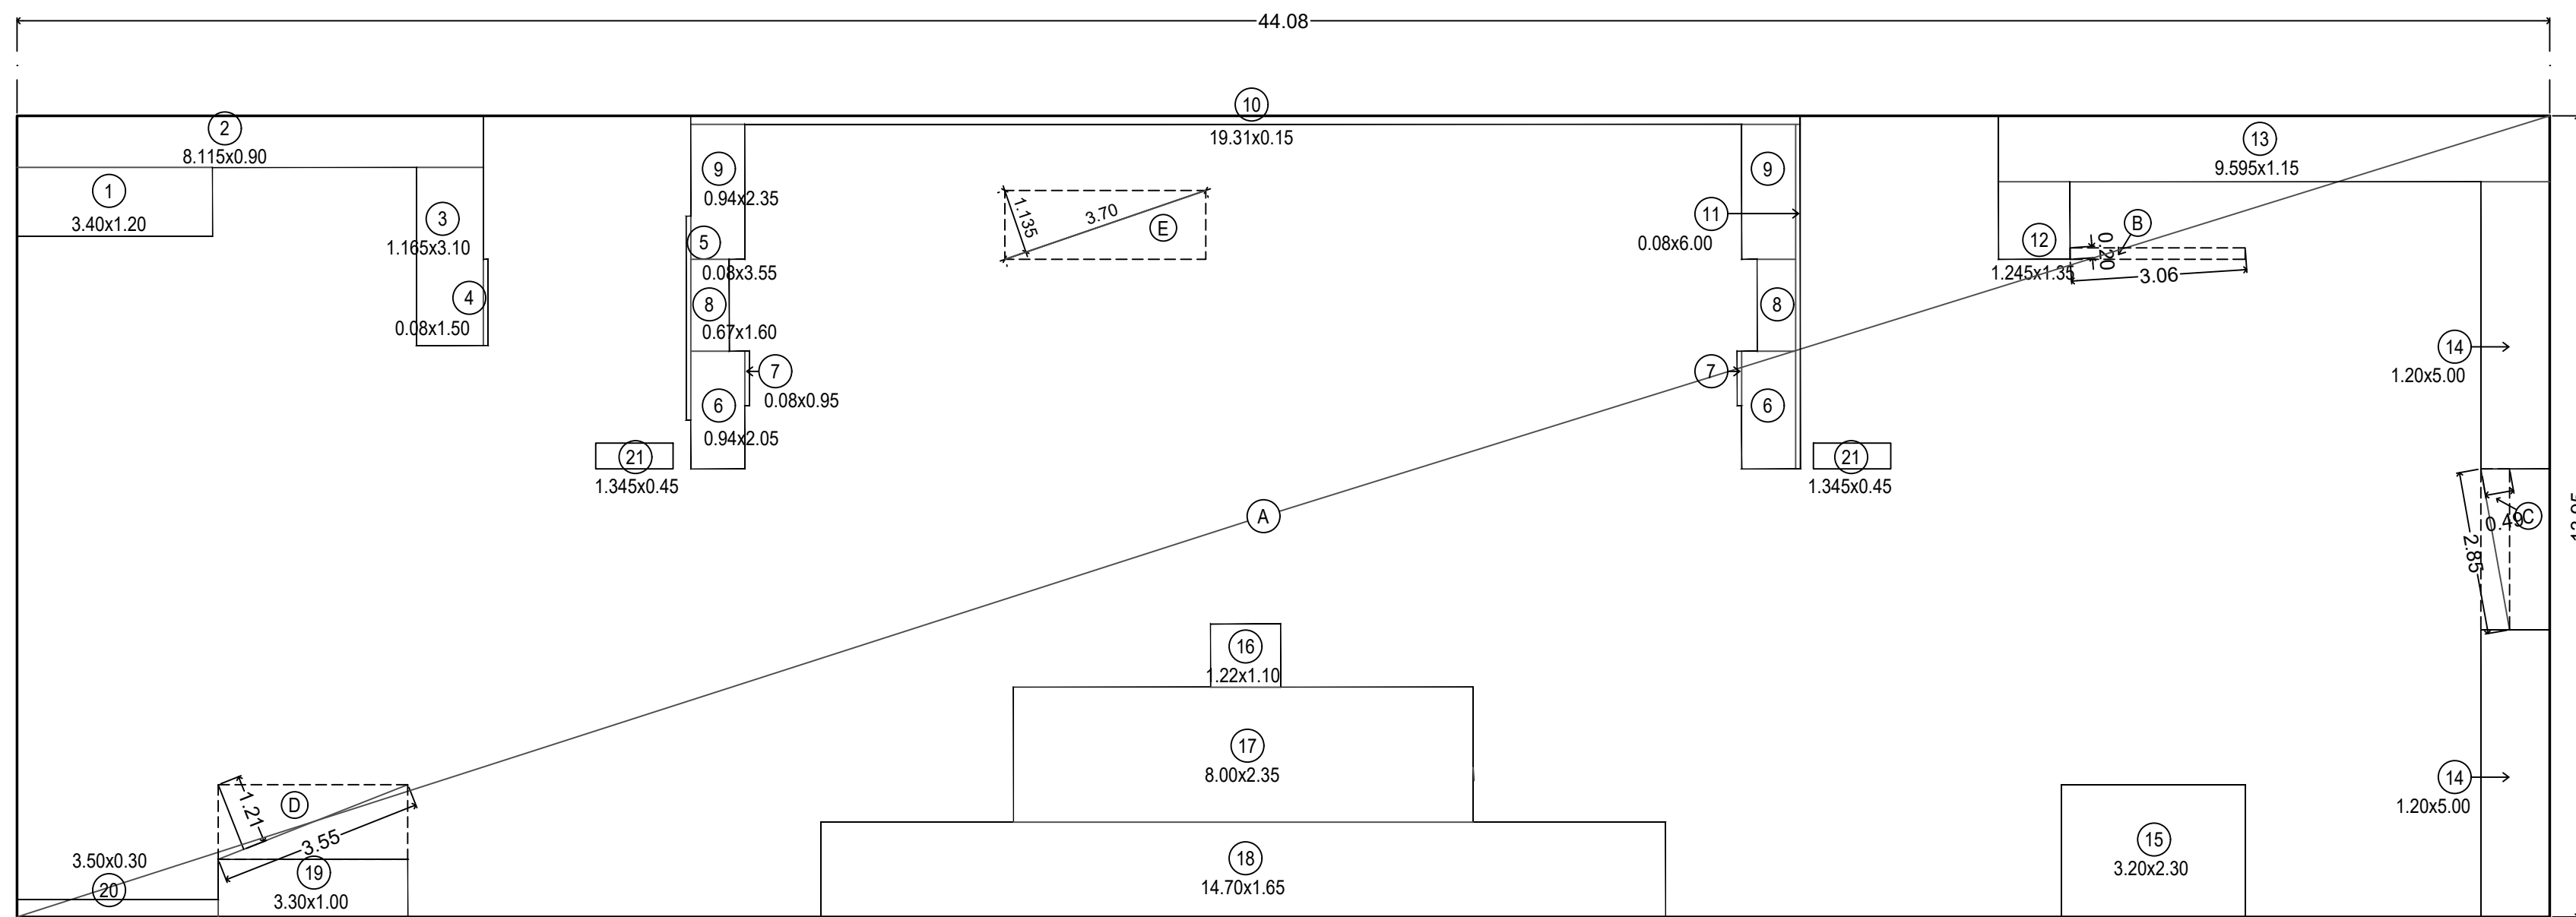

LINE AREA DIAGRAM OF 4TH FLOOR (WING - A & B)

SCALE :- 1:100

BUILT UP AREA CALCULATION

4TH FLOOR (WING- A&B)

A	44.08	X	13.95	X	1 NO	=	614.92	SQ.MT.
B	1/2	x	3.06	x	0.20 x 1 NO	=	0.31	SQ.MT.
C	1/2	x	2.85	x	0.49 x 1 NO	=	0.70	SQ.MT.
D	1/2	x	3.55	x	1.21 x 1 NO	=	2.15	SQ.MT.
E	1/2	x	3.70	x	1.135 x 1 NO	=	2.10	SQ.MT.
TOTAL ADDITION						=	620.18	SQ.MT.

DEDUCTIONS

1	3.40	X	1.20	X	1 NO	=	4.08	SQ.MT.
2	8.115	X	0.90	X	1 NO	=	7.30	SQ.MT.
3	1.165	X	3.10	X	1 NO	=	3.61	SQ.MT.
4	0.08	X	1.50	X	1 NO	=	0.12	SQ.MT.
5	0.08	X	3.55	X	1 NO	=	0.28	SQ.MT.
6	0.94	X	2.05	X	2 NOS	=	3.85	SQ.MT.
7	0.08	X	0.95	X	2 NOS	=	0.15	SQ.MT.
8	0.67	X	1.60	X	2 NOS	=	2.14	SQ.MT.
9	0.94	X	2.35	X	2 NOS	=	4.42	SQ.MT.
10	19.31	X	0.15	X	1 NO	=	2.90	SQ.MT.
11	0.08	X	6.00	X	1 NO	=	0.48	SQ.MT.
12	1.245	X	1.35	X	1 NO	=	1.68	SQ.MT.
13	9.595	X	1.15	X	1 NO	=	11.03	SQ.MT.
14	1.20	X	5.00	X	2 NOS	=	12.00	SQ.MT.
15	3.20	X	2.30	X	1 NO	=	7.36	SQ.MT.
16	1.22	X	1.10	X	1 NO	=	1.34	SQ.MT.
17	8.00	X	2.35	X	1 NO	=	18.80	SQ.MT.
18	14.70	X	1.65	X	1 NO	=	24.26	SQ.MT.
19	3.30	X	1.00	X	1 NO	=	3.30	SQ.MT.
20	3.50	X	0.30	X	1 NO	=	1.05	SQ.MT.
21	1.345	X	0.45	X	2 NOS	=	1.21	SQ.MT.

NET BUILT UP AREA (WING-A&B)


[X - Y1]

CE / 8534 / WS / AK

4/15

CONTENTS OF SHEET

4TH FLOOR PLAN
FLOOR AREA DIAGRAM, BUILT UP AREA STATEMENT.
(WING - A & B)

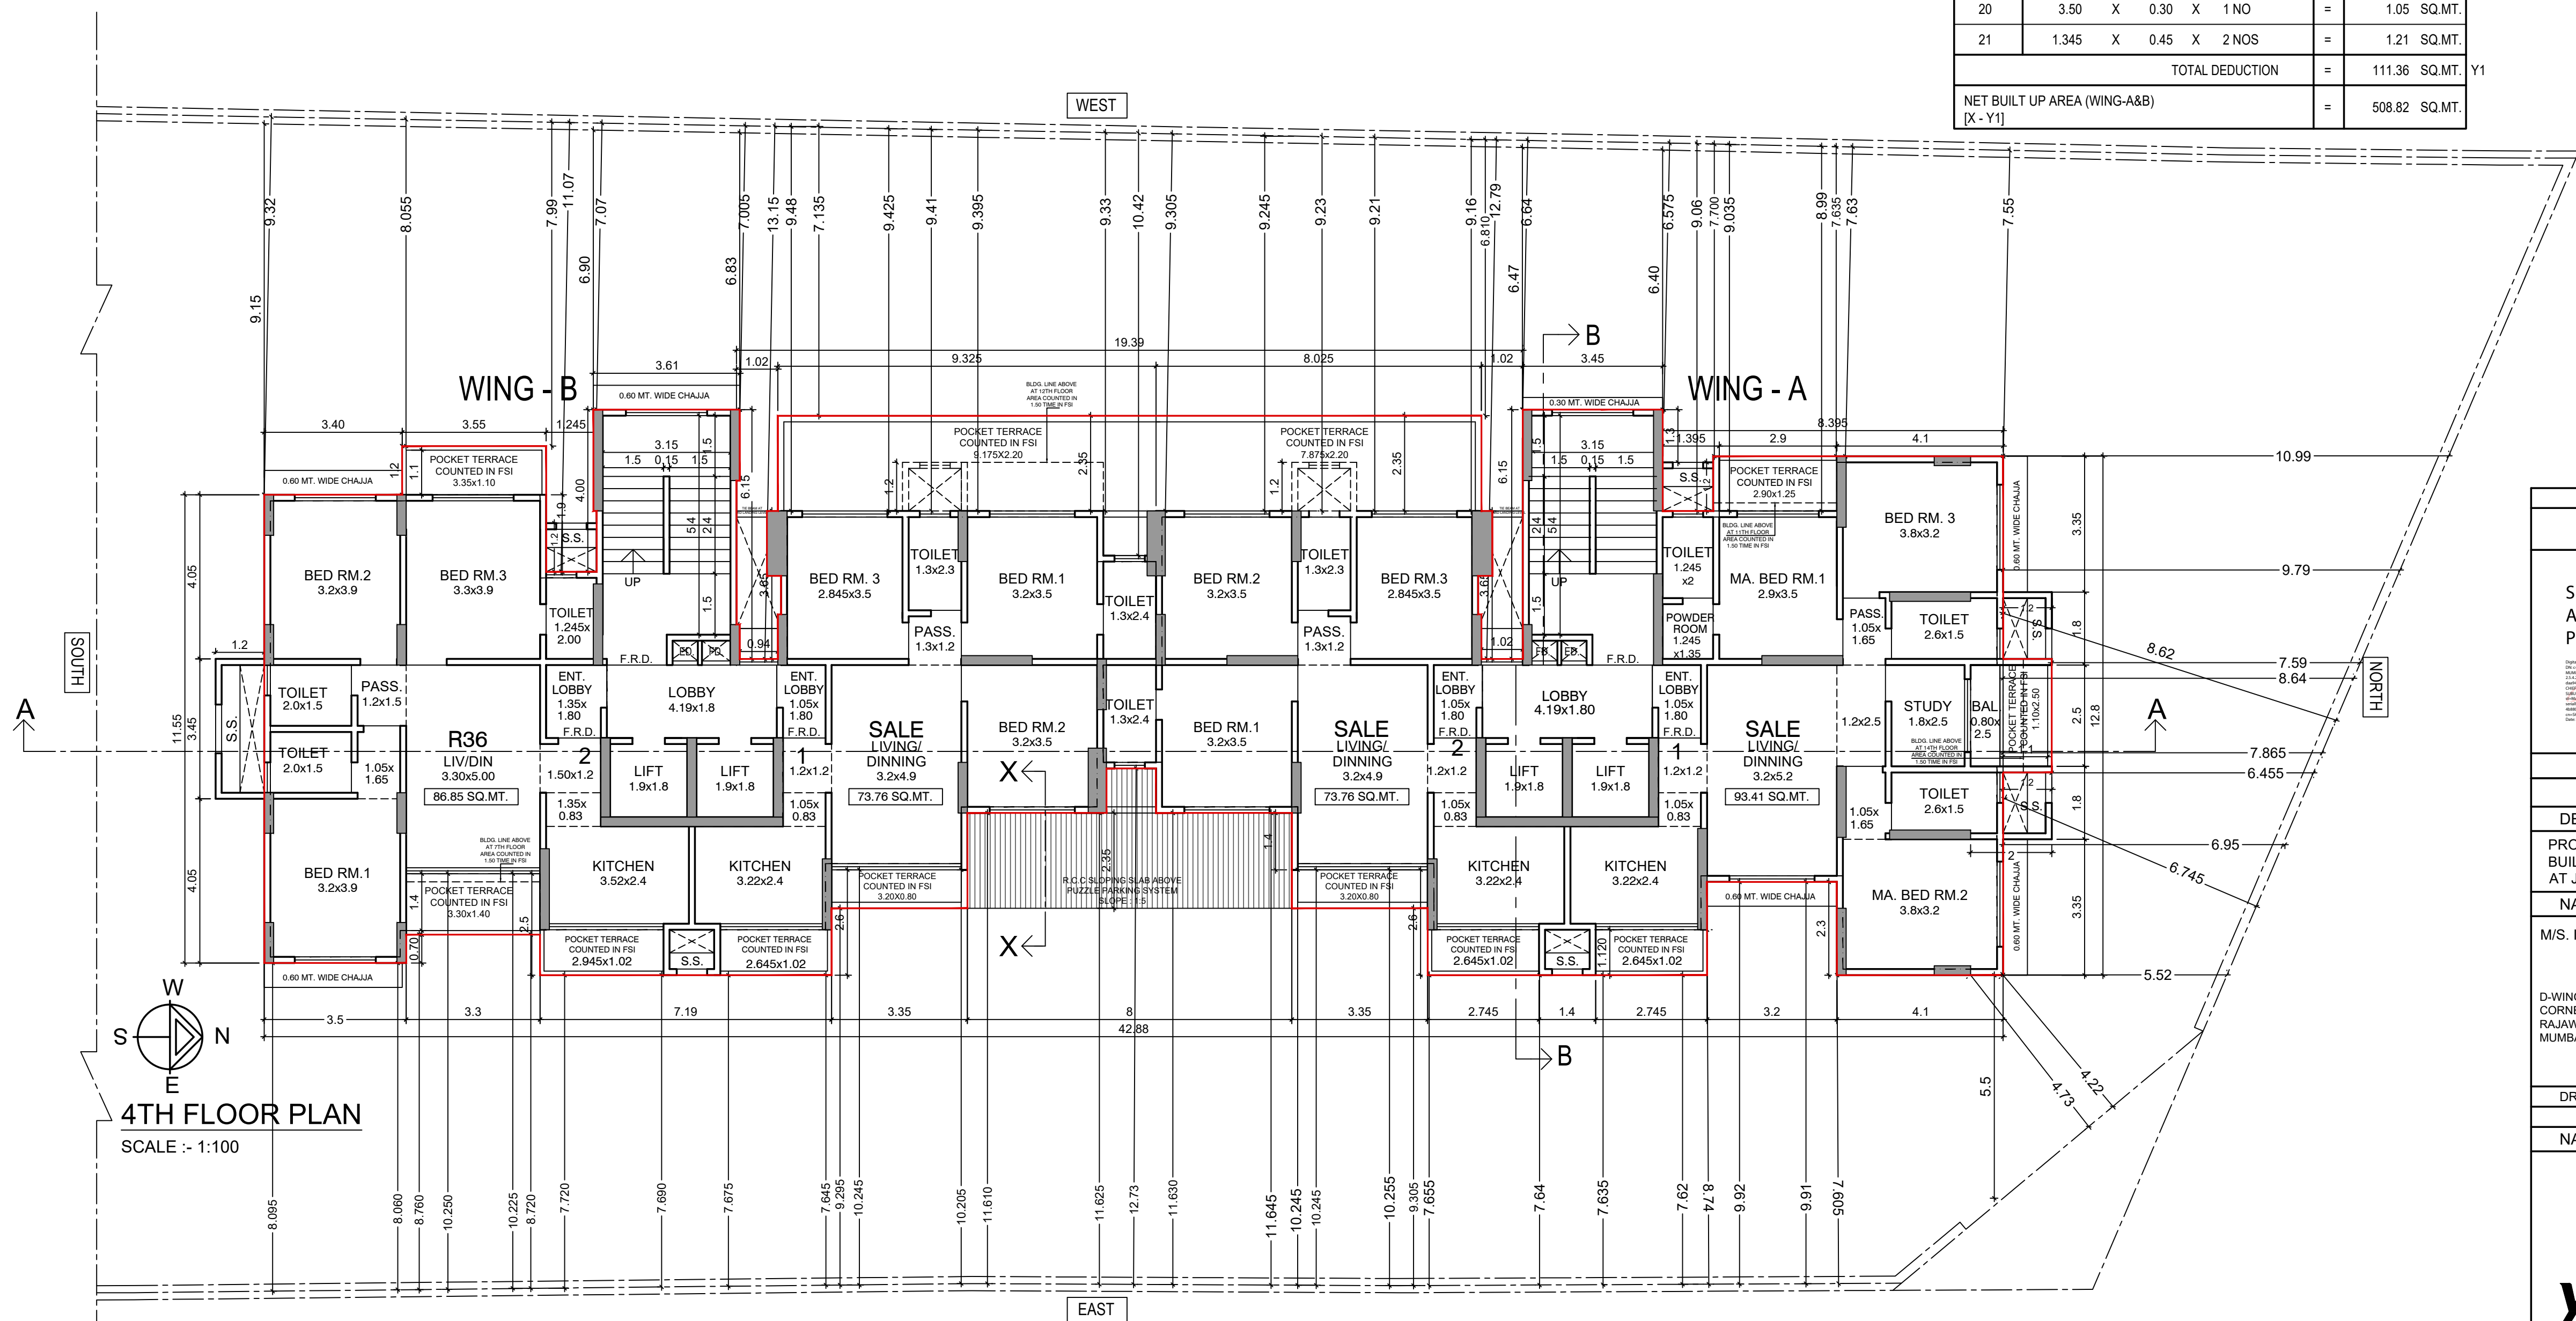

THIS PLAN IS DIGITALLY SIGNED

APPROVED SUBJECT TO CONDITIONS MENTIONED IN
THIS OFFICE LETTER UNDER NO CE / 8534 / WS / AK DATED : 31.03.2023

SHAHBAJ
ALIMODDIN
PEERZADE

AMIT
PRAKASH
PATIL

Vijay
Shankarrao
Tawde

S.E (B.P.) KWS-II

A.E (B.P.) KW

EXECUTIVE ENGINEER,
BUILDING PROPOSAL - K

PROFORMA 'B'

DESCRIPTION OF PROPOSAL & PROPERTY:

PROPOSED REDEVELOPMENT OF THE RESIDENTIAL CUM COMMERCIAL
BUILDING ON PLOT BEARING C.T.S. NO. 638/1 OF VILLAGE AMBIVALI,
AT J.P. ROAD, ANDHERI (WEST), MUMBAI - IN K/W WARD.

NAME OF OWNER, ADDRESS & SIGNATURE :-

M/S. INTEGRATED SPACES LTD. C.A TO OWNER

D-WING, KARMA SANKALP,
CORNER OF 6TH AND 7TH ROAD OF
RAJAWADI, GHATKOPAR (EAST),
MUMBAI - 400077.


KANTILA
L
MANILAL
SAVLA

Digitally signed
by KANTILA
MANILAL SAVLA
Date: 2023.03.24
13:32:08 +05'30'

DRAWING No. SCALE JOB NO. DATE DRAWN BY CHECK BY

4 AS SHOWN PR-018 24.03.2023 Sachin Kirti YNR

NAME, ADDRESS & SIGNATURE OF LICENSED SURVEYOR:-

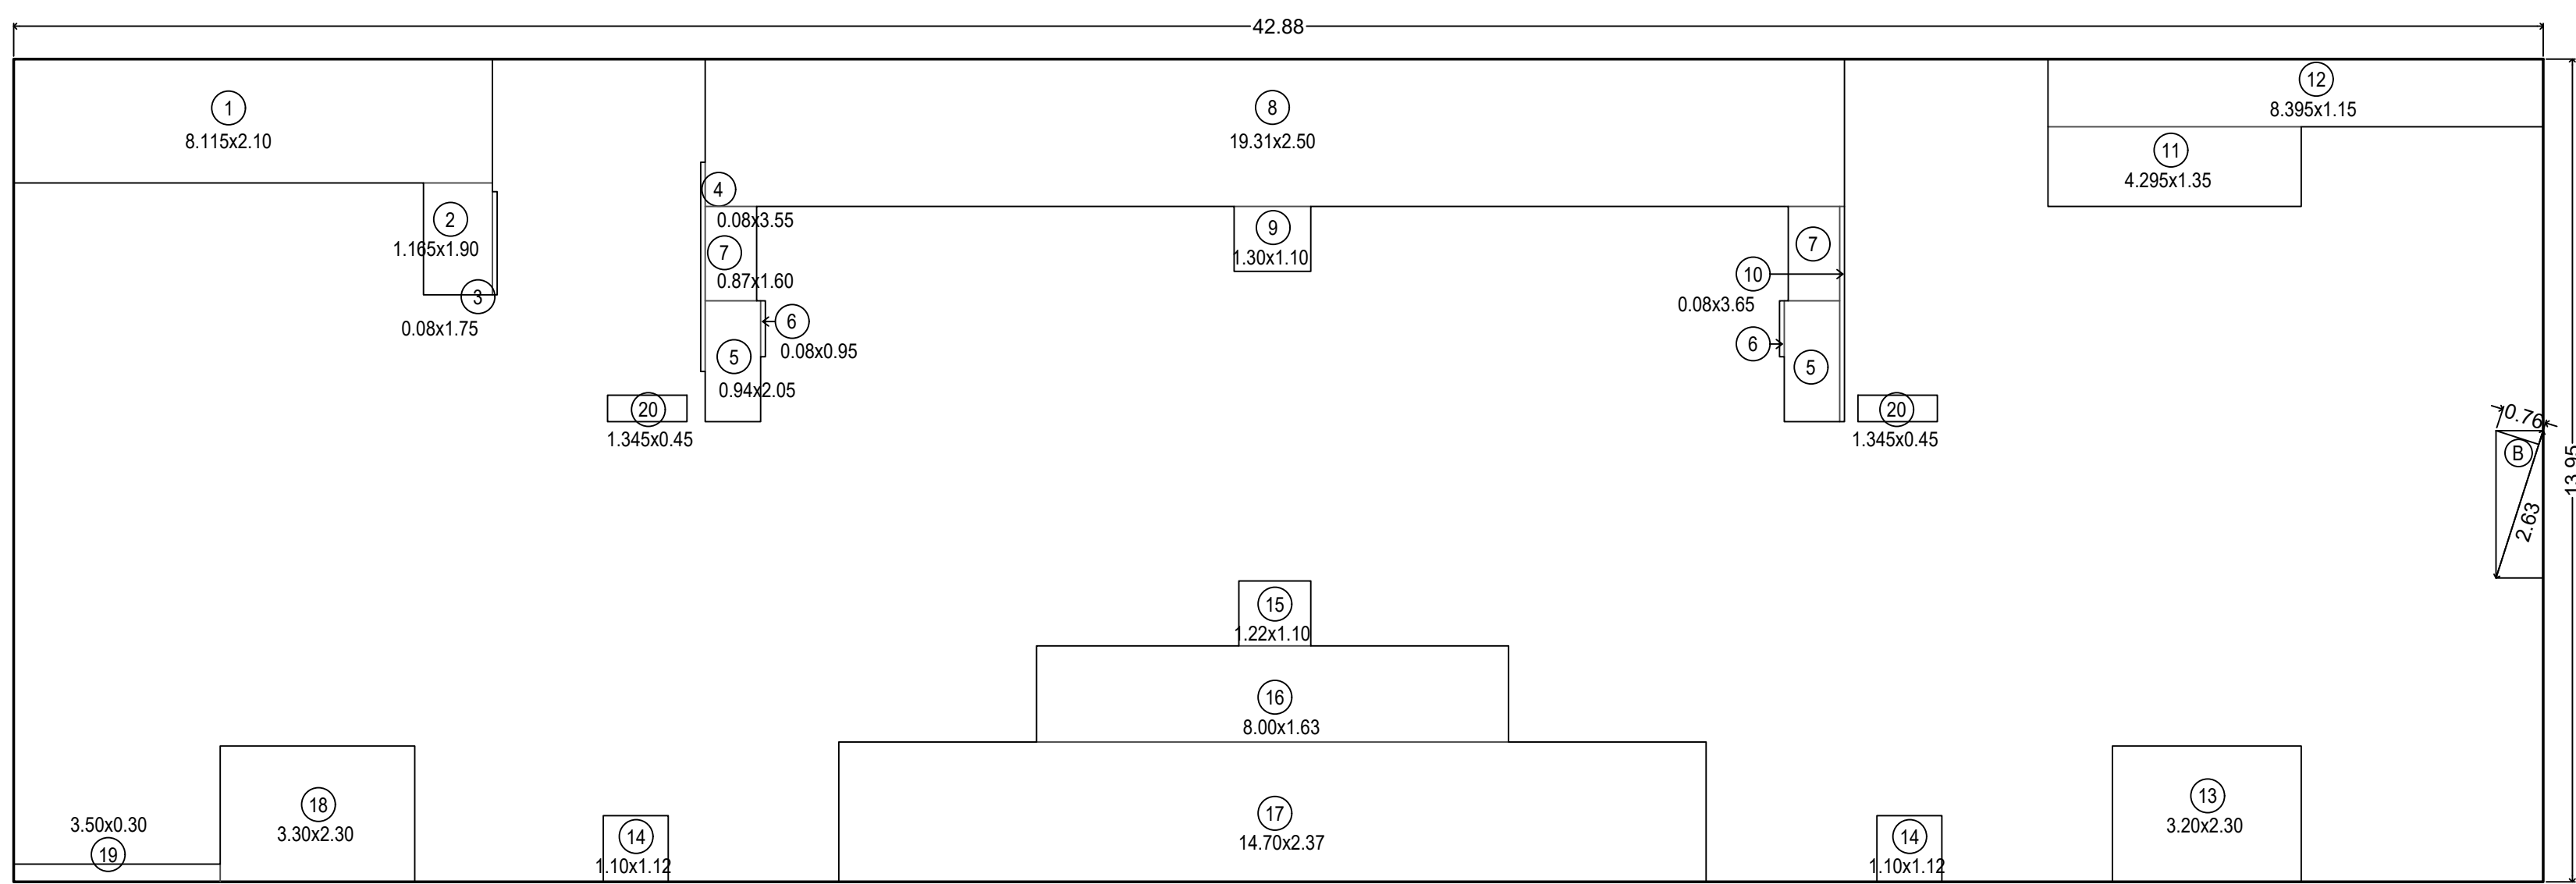

LINE AREA DIAGRAM OF 5TH FLOOR(WING - A & B)

SCALE :- 1:100



BUILT UP AREA CALCULATION

5TH FLOOR (WING- A&B)						
A	42.88	X	13.95	X	1 NO	= 598.18 SQ.MT.
B	1/2	X	2.63	X	0.76 X 1 NO	= 1.00 SQ.MT.
TOTAL ADDITION						= 599.18 SQ.MT. X

DEDUCTIONS

1	8.115	X	2.10	X	1 NO	= 17.04 SQ.MT.
2	1.165	X	1.90	X	1 NO	= 2.21 SQ.MT.
3	0.08	X	1.75	X	1 NO	= 0.14 SQ.MT.
4	0.08	X	3.55	X	1 NO	= 0.28 SQ.MT.
5	0.94	X	2.05	X	2 NOS	= 3.85 SQ.MT.
6	0.08	X	0.95	X	2 NOS	= 0.15 SQ.MT.
7	0.87	X	1.60	X	2 NOS	= 2.78 SQ.MT.
8	19.31	X	2.50	X	1 NO	= 48.28 SQ.MT.
9	1.30	X	1.10	X	1 NO	= 1.43 SQ.MT.
10	0.08	X	3.65	X	1 NO	= 0.29 SQ.MT.
11	4.295	X	1.35	X	1 NO	= 5.80 SQ.MT.
12	8.395	X	1.15	X	1 NO	= 9.65 SQ.MT.
13	3.20	X	2.30	X	1 NO	= 7.36 SQ.MT.
14	1.10	X	1.12	X	2 NOS	= 2.46 SQ.MT.
15	1.22	X	1.10	X	1 NO	= 1.34 SQ.MT.
16	8.00	X	1.63	X	1 NO	= 13.04 SQ.MT.
17	14.70	X	2.37	X	1 NO	= 34.84 SQ.MT.
18	3.30	X	2.30	X	1 NO	= 7.59 SQ.MT.
19	3.50	X	0.30	X	1 NO	= 1.05 SQ.MT.
20	1.345	X	0.45	X	2 NOS	= 1.21 SQ.MT.
TOTAL DEDUCTION						= 160.79 SQ.MT. Y1

NET BUILT UP AREA (WING-A&B)	= 438.39 SQ.MT.
[X - Y1]	

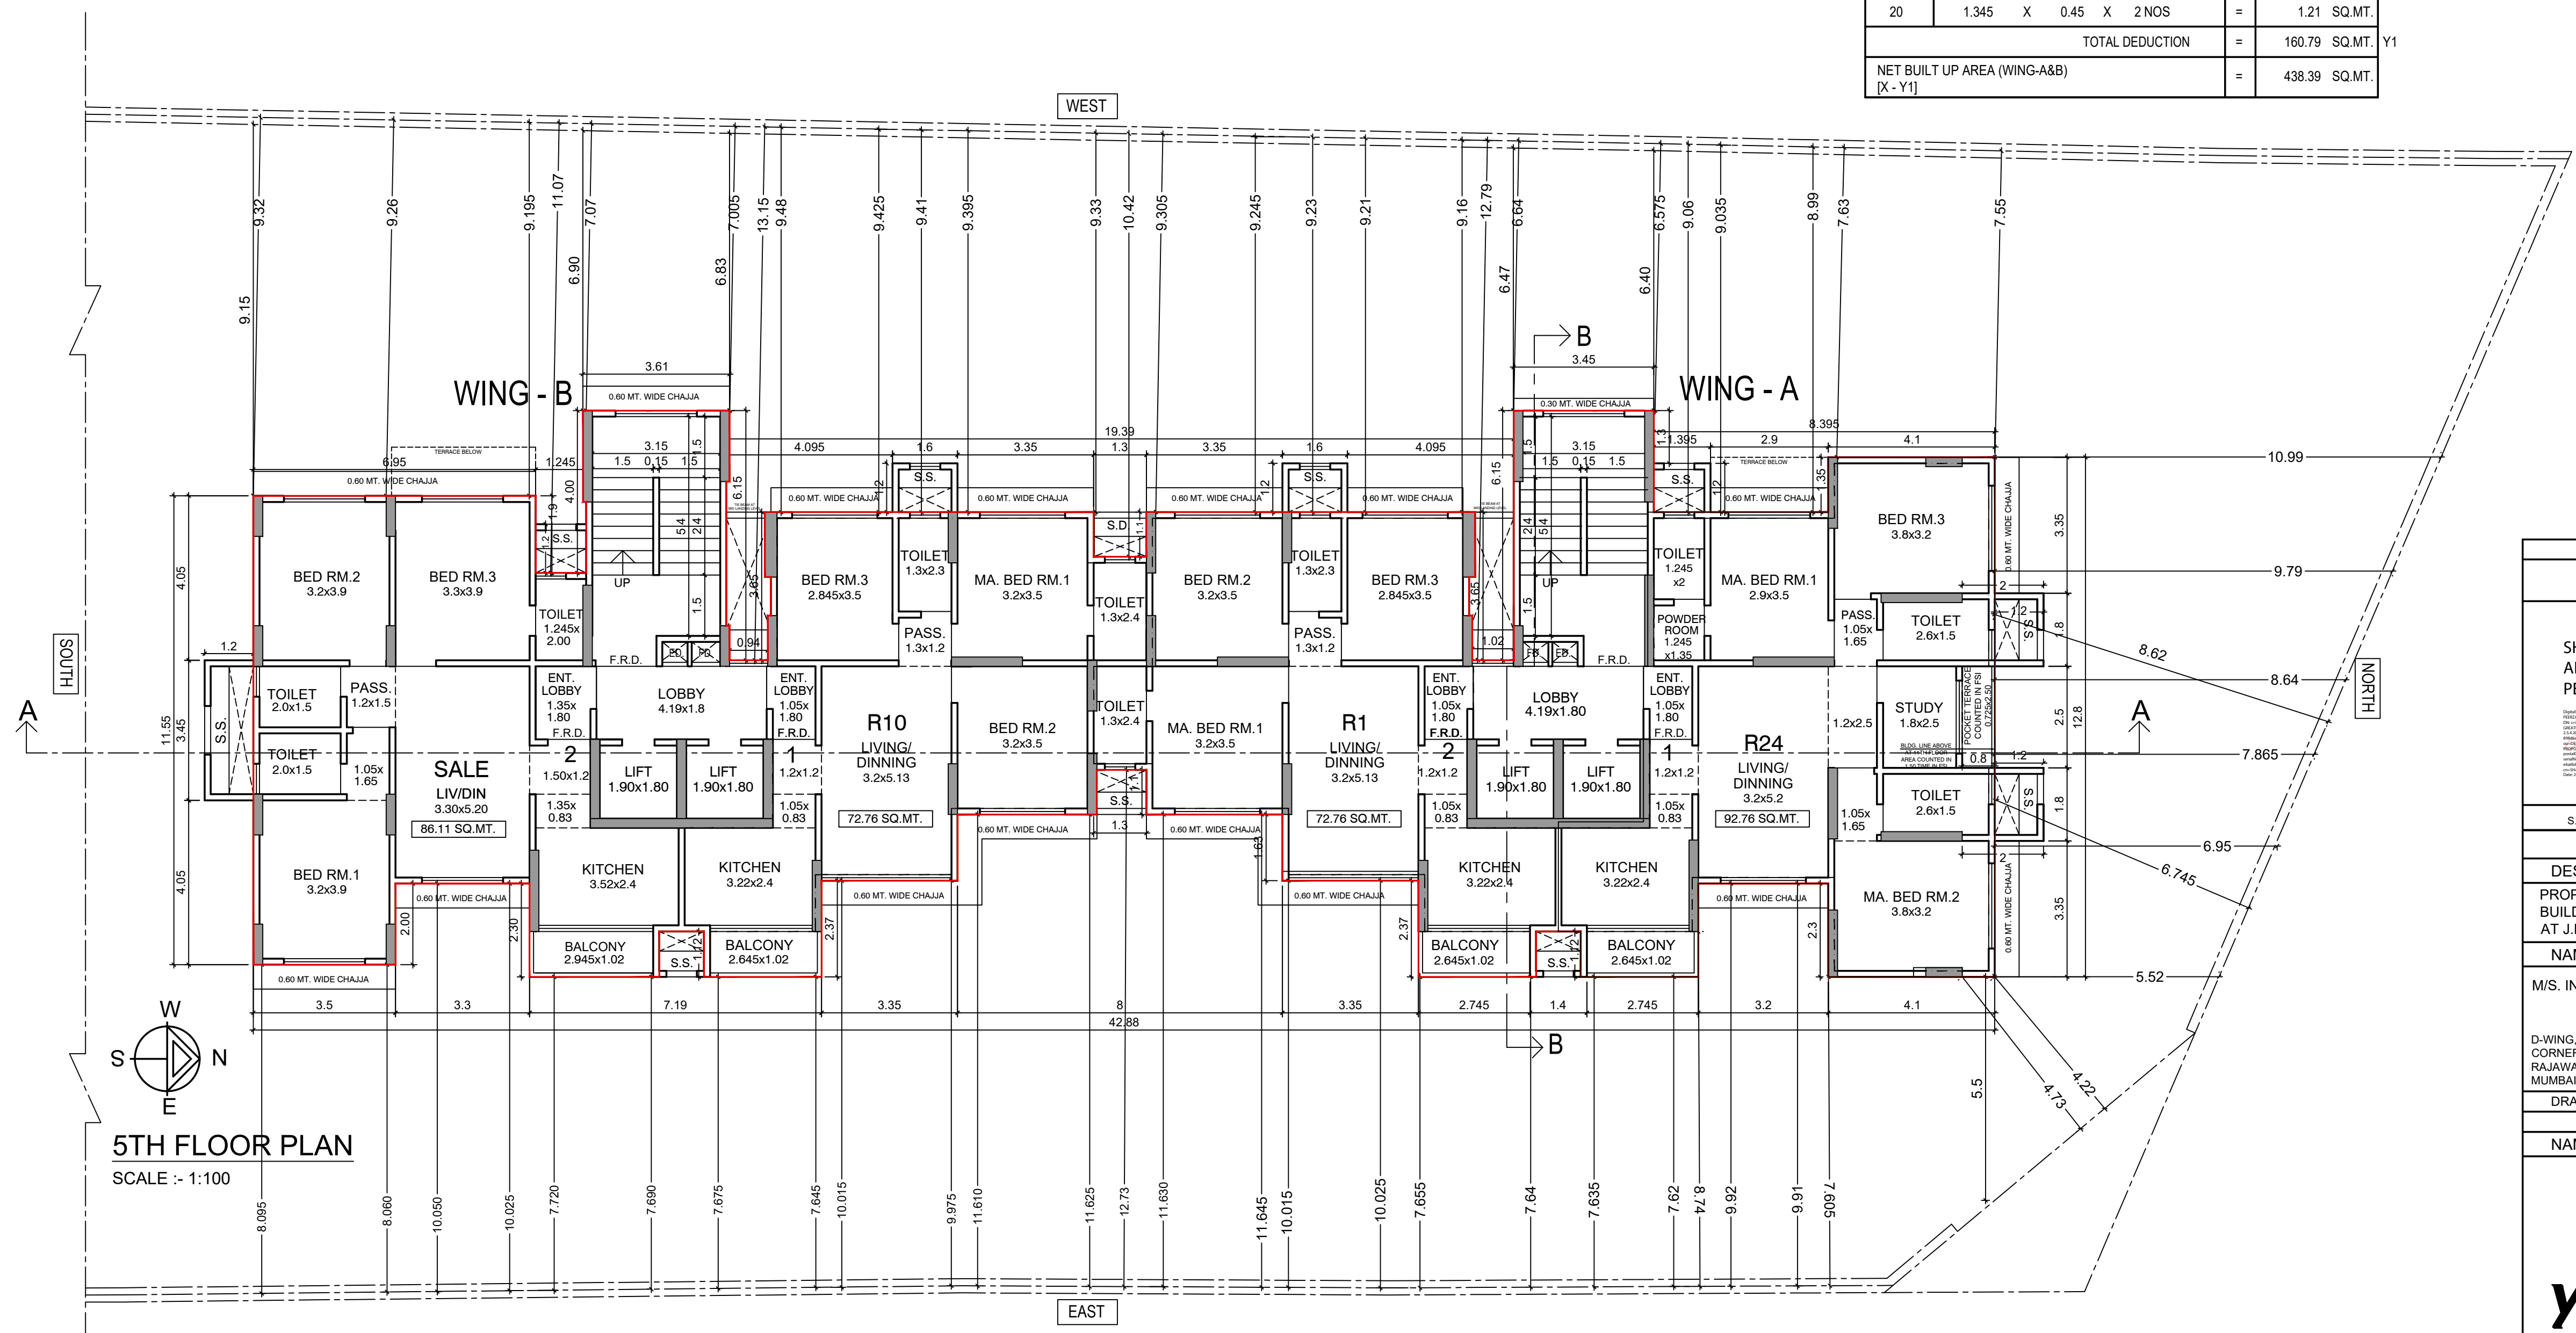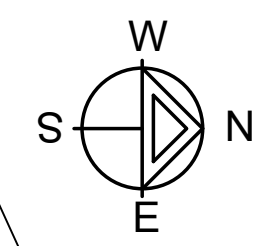

5TH FLOOR PLAN

SCALE :- 1:100

THIS PLAN IS DIGITALLY SIGNED

APPROVED SUBJECT TO CONDITIONS MENTIONED IN
THIS OFFICE LETTER UNDER NO.CE / 8534 / WS / AK DATED : 31.03.2023

SHAHBAJ ALIMODDIN PEERZADE	AMIT PRAKASH PATIL	Vijay Shankarrao Tawde
----------------------------------	--------------------------	------------------------------

S.E.(B.P.),KWS-II

A.E.(B.P.),KW

EXECUTIVE ENGINEER,
BUILDING PROPOSAL - K

PROFORMA 'B'

DESCRIPTION OF PROPOSAL & PROPERTY:

PROPOSED REDEVELOPMENT OF THE RESIDENTIAL CUM COMMERCIAL
BUILDING ON PLOT BEARING C.T.S. NO. 638/1 OF VILLAGE AMBIVALI,
AT J.P. ROAD, ANDHERI (WEST), MUMBAI - IN K.W WARD.

NAME OF OWNER, ADDRESS & SIGNATURE :-

M/S. INTEGRATED SPACES LTD. C.A TO OWNER

D-WING, KARMA SANKALP,
CORNER OF 6TH AND 7TH ROAD OF
RAJAWADI, GHATKOPAR (EAST),
MUMBAI - 400077.

KANTILAL
MANILAL
SAVLA

Digitally signed by KANTILAL
MANILAL SAVLA
Date: 2023.03.24
13:32:35 +05'30'

DRAWING No.	SCALE	JOB NO	DATE	DRAWN BY	CHECK BY
5	AS SHOWN	PR-018	24.03.2023	Sachin Kini	YNR

NAME, ADDRESS & SIGNATURE OF LICENSED SURVEYOR:-


Yomesh
Narayan Rao

Digitally signed by Yomesh
Narayan Rao
Date: 2023.03.28
18:06:57 +05'30'

YOMESH RAO
LSR-151
BE-CIVIL

202, Shree-Prasad House, Plot No 517, 35th Road TIPS III,
Off Link Road, Bandra (W), Mumbai - 400 050. (TEL :- 022 6742 7403)

CONTENTS OF SHEET

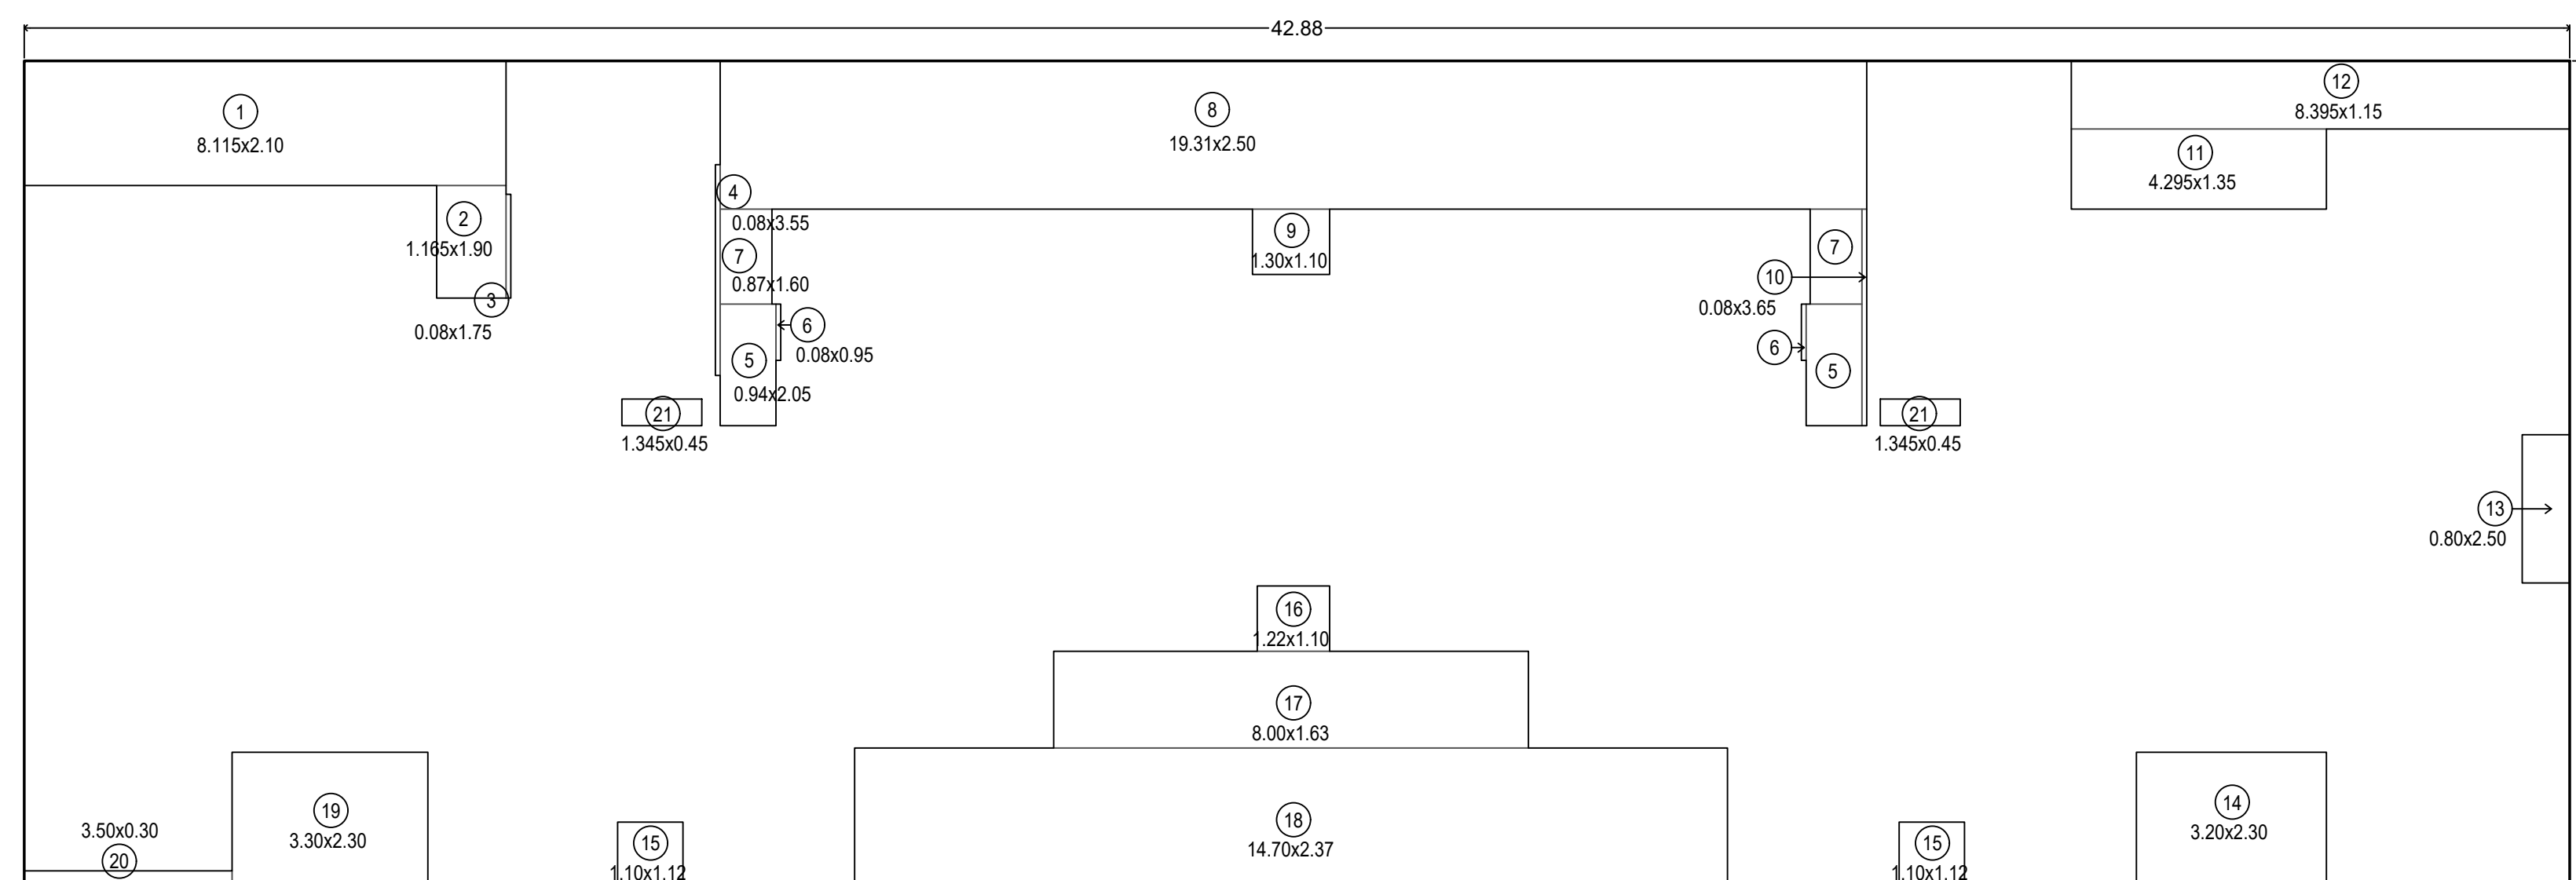6TH FLOOR PLAN
FLOOR AREA DIAGRAM, BUILT UP AREA STATEMENT.
(WING - A & B)

LINE AREA DIAGRAM OF 6TH FLOOR(WING - A & B)


SCALE :- 1:100

BUILT UP AREA CALCULATION

6TH FLOOR (WING- A&B)					
A	42.88	X	13.95	X	1 NO
TOTAL ADDITION					= 598.18 SQ.MT. X

DEDUCTIONS

1	8.115	X	2.10	X	1 NO	=	17.04	SQ.MT.
2	1.165	X	1.90	X	1 NO	=	2.21	SQ.MT.
3	0.08	X	1.75	X	1 NO	=	0.14	SQ.MT.
4	0.08	X	3.55	X	1 NO	=	0.28	SQ.MT.
5	0.94	X	2.05	X	2 NOS	=	3.85	SQ.MT.
6	0.08	X	0.95	X	2 NOS	=	0.15	SQ.MT.
7	0.87	X	1.60	X	2 NOS	=	2.78	SQ.MT.
8	19.31	X	2.50	X	1 NO	=	48.28	SQ.MT.
9	1.30	X	1.10	X	1 NO	=	1.43	SQ.MT.
10	0.08	X	3.65	X	1 NO	=	0.29	SQ.MT.
11	4.295	X	1.35	X	1 NO	=	5.80	SQ.MT.
12	8.395	X	1.15	X	1 NO	=	9.65	SQ.MT.
13	0.80	X	2.50	X	1 NO	=	2.00	SQ.MT.
14	3.20	X	2.30	X	1 NO	=	7.36	SQ.MT.
15	1.10	X	1.12	X	2 NOS	=	2.46	SQ.MT.
16	1.22	X	1.10	X	1 NO	=	1.34	SQ.MT.
17	8.00	X	1.63	X	1 NO	=	13.04	SQ.MT.
18	14.70	X	2.37	X	1 NO	=	34.84	SQ.MT.
19	3.30	X	2.30	X	1 NO	=	7.59	SQ.MT.
20	3.50	X	0.30	X	1 NO	=	1.05	SQ.MT.
21	1.345	X	0.45	X	2 NOS	=	1.21	SQ.MT.

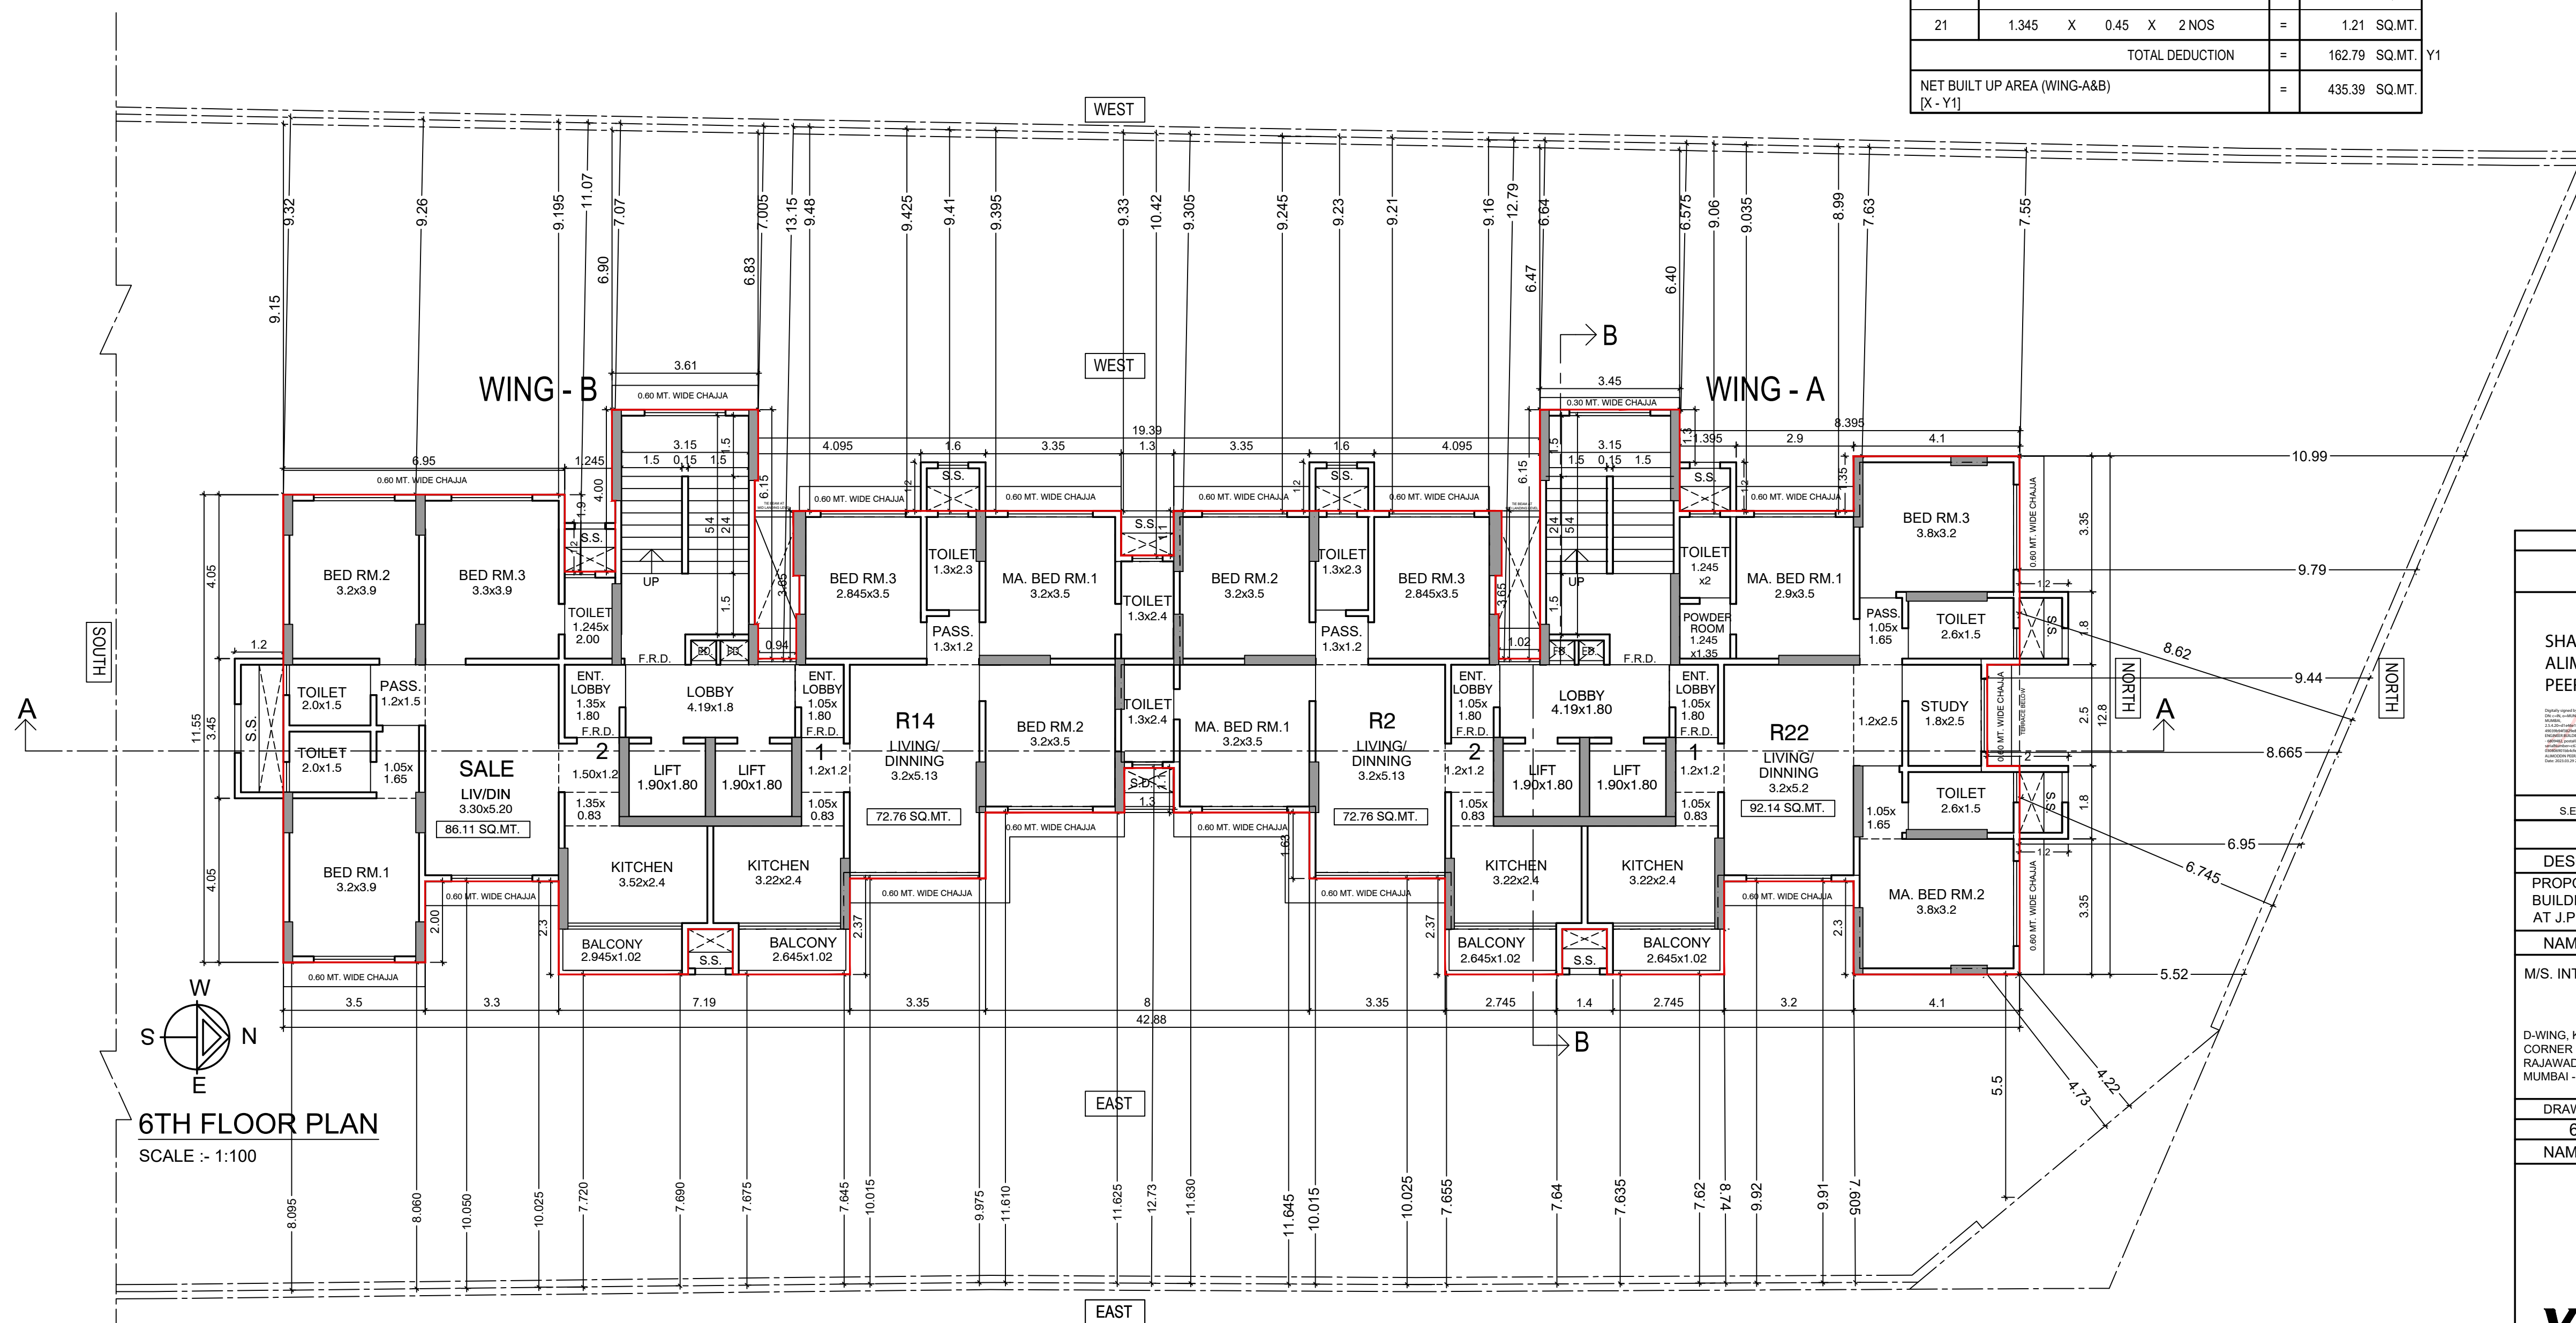
NET BUILT UP AREA (WING-A&B)
[X - Y1] = 435.39 SQ.MT.

6TH FLOOR PLAN

SCALE :- 1:100


THIS PLAN IS DIGITALLY SIGNED		
APPROVED SUBJECT TO CONDITIONS MENTIONED IN THIS OFFICE LETTER UNDER NO.CE / 8534 / WS / AK DATED : 31.03.2023		
SHAHBAJ ALIMODDIN PEERZADE	AMIT PRAKASH PATIL	Vijay Shankarra o Tawde
S.E.(B.P.),KWS-II	A.E.(B.P.)KW	EXECUTIVE ENGINEER, BUILDING PROPOSAL - K
PROFORMA 'B'		
DESCRIPTION OF PROPOSAL & PROPERTY:		
PROPOSED REDEVELOPMENT OF THE RESIDENTIAL CUM COMMERCIAL BUILDING ON PLOT BEARING C.T.S. NO. 638/1 OF VILLAGE AMBIVALI, AT J.P. ROAD, ANDHERI (WEST), MUMBAI - IN K/W WARD.		
NAME OF OWNER, ADDRESS & SIGNATURE :-		
M/S. INTEGRATED SPACES LTD. C.A TO OWNER		
D-WING, KARMA SANKALP CORNER OF 6TH AND 7TH ROAD OF RAJAWADI, GHATKOPAR (EAST), MUMBAI - 400077.		
Digitally signed by KANTILAL MANILAL SAVLA Date: 2023.03.24 13:33:01 +05'30'		
DRAWING No.	SCALE	JOB NO.
6	AS SHOWN	PR-018
DATE	DRAWN BY	CHECK BY
24.03.2023	Sachin Kani	YNR
NAME, ADDRESS & SIGNATURE OF LICENSED SURVEYOR:-		
Yomesh Narayan Rao		
Digitally signed by Yomesh Narayan Rao Date: 2023.03.28 18:07:09 +05'30'		
YOMESH RAO LSR-151 BE-CIVIL		
202, Shree-Prasad House, Plot No 517, 35th Road TPS III, Off Link Road, Bandra (W), Mumbai - 400 050. (TEL :- 022 6742 7403)		

CONTENTS OF SHEET
8TH FLOOR PLAN FLOOR AREA DIAGRAM, BUILT UP AREA STATEMENT. (WING - A & B)

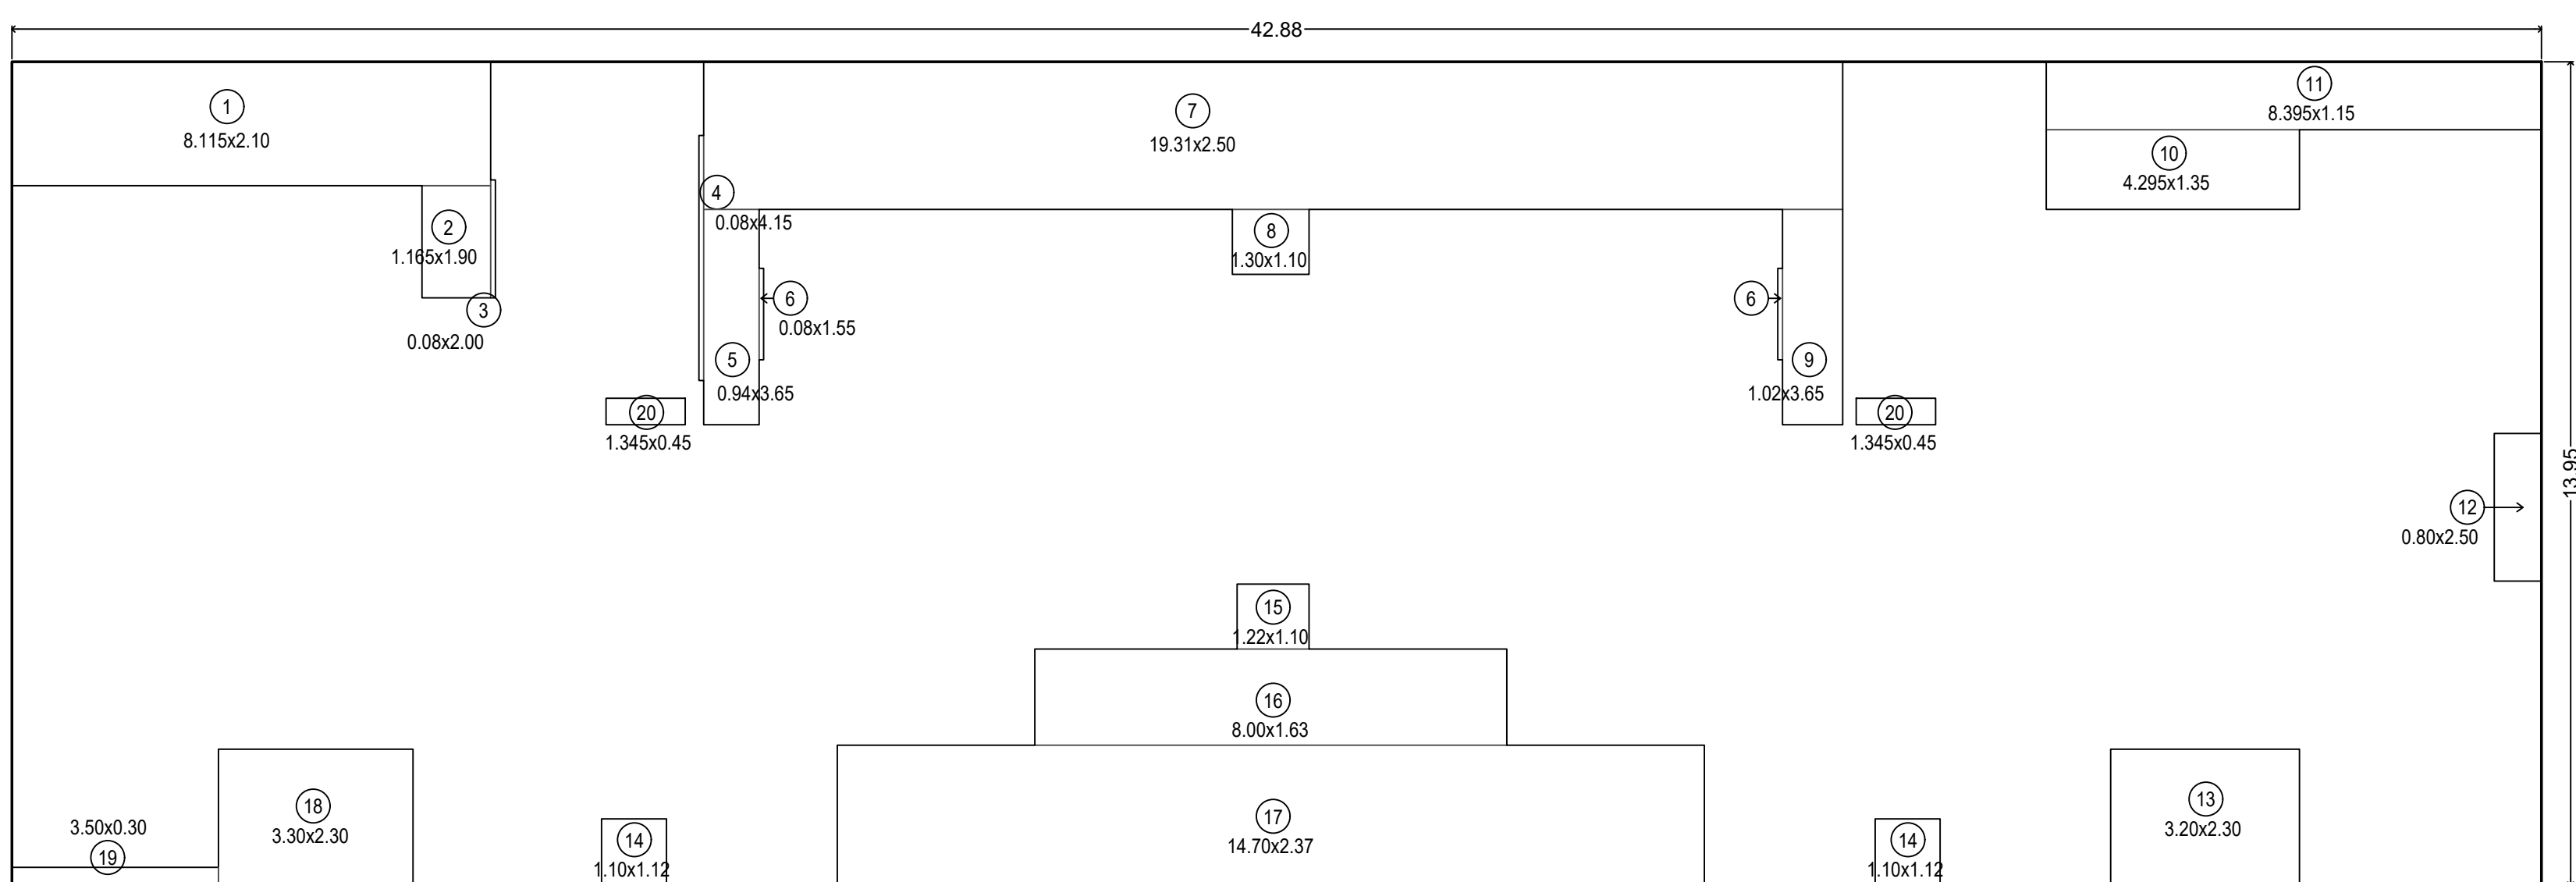

LINE AREA DIAGRAM OF 8TH FLOOR(WING - A & B)
SCALE :- 1:100

BUILT UP AREA CALCULATION									
8TH FLOOR (WING- A&B)									
A	42.88	X	13.95	X	1 NO	=	598.18	SQ.MT.	
TOTAL ADDITION							=	598.18	SQ.MT. X
DEDUCTIONS									
1	8.115	X	2.10	X	1 NO	=	17.04	SQ.MT.	
2	1.165	X	1.90	X	1 NO	=	2.21	SQ.MT.	
3	0.08	X	2.00	X	1 NO	=	0.16	SQ.MT.	
4	0.08	X	4.15	X	1 NO	=	0.33	SQ.MT.	
5	0.94	X	3.65	X	1 NO	=	3.43	SQ.MT.	
6	0.08	X	1.55	X	2 NOS	=	0.25	SQ.MT.	
7	19.31	X	2.50	X	1 NO	=	48.28	SQ.MT.	
8	1.30	X	1.10	X	1 NO	=	1.43	SQ.MT.	
9	1.02	X	3.65	X	1 NO	=	3.72	SQ.MT.	
10	4.295	X	1.35	X	1 NO	=	5.80	SQ.MT.	
11	8.395	X	1.15	X	1 NO	=	9.65	SQ.MT.	
12	0.80	X	2.50	X	1 NO	=	2.00	SQ.MT.	
13	3.20	X	2.30	X	1 NO	=	7.36	SQ.MT.	
14	1.10	X	1.12	X	2 NOS	=	2.46	SQ.MT.	
15	1.22	X	1.10	X	1 NO	=	1.34	SQ.MT.	
16	8.00	X	1.63	X	1 NO	=	13.04	SQ.MT.	
17	14.70	X	2.37	X	1 NO	=	34.84	SQ.MT.	
18	3.30	X	2.30	X	1 NO	=	7.59	SQ.MT.	
19	3.50	X	0.30	X	1 NO	=	1.05	SQ.MT.	
20	1.345	X	0.45	X	2 NOS	=	1.21	SQ.MT.	
TOTAL DEDUCTION							=	163.19	SQ.MT. Y1
NET BUILT UP AREA (WING-A&B) [X - Y1]							=	434.99	SQ.MT.

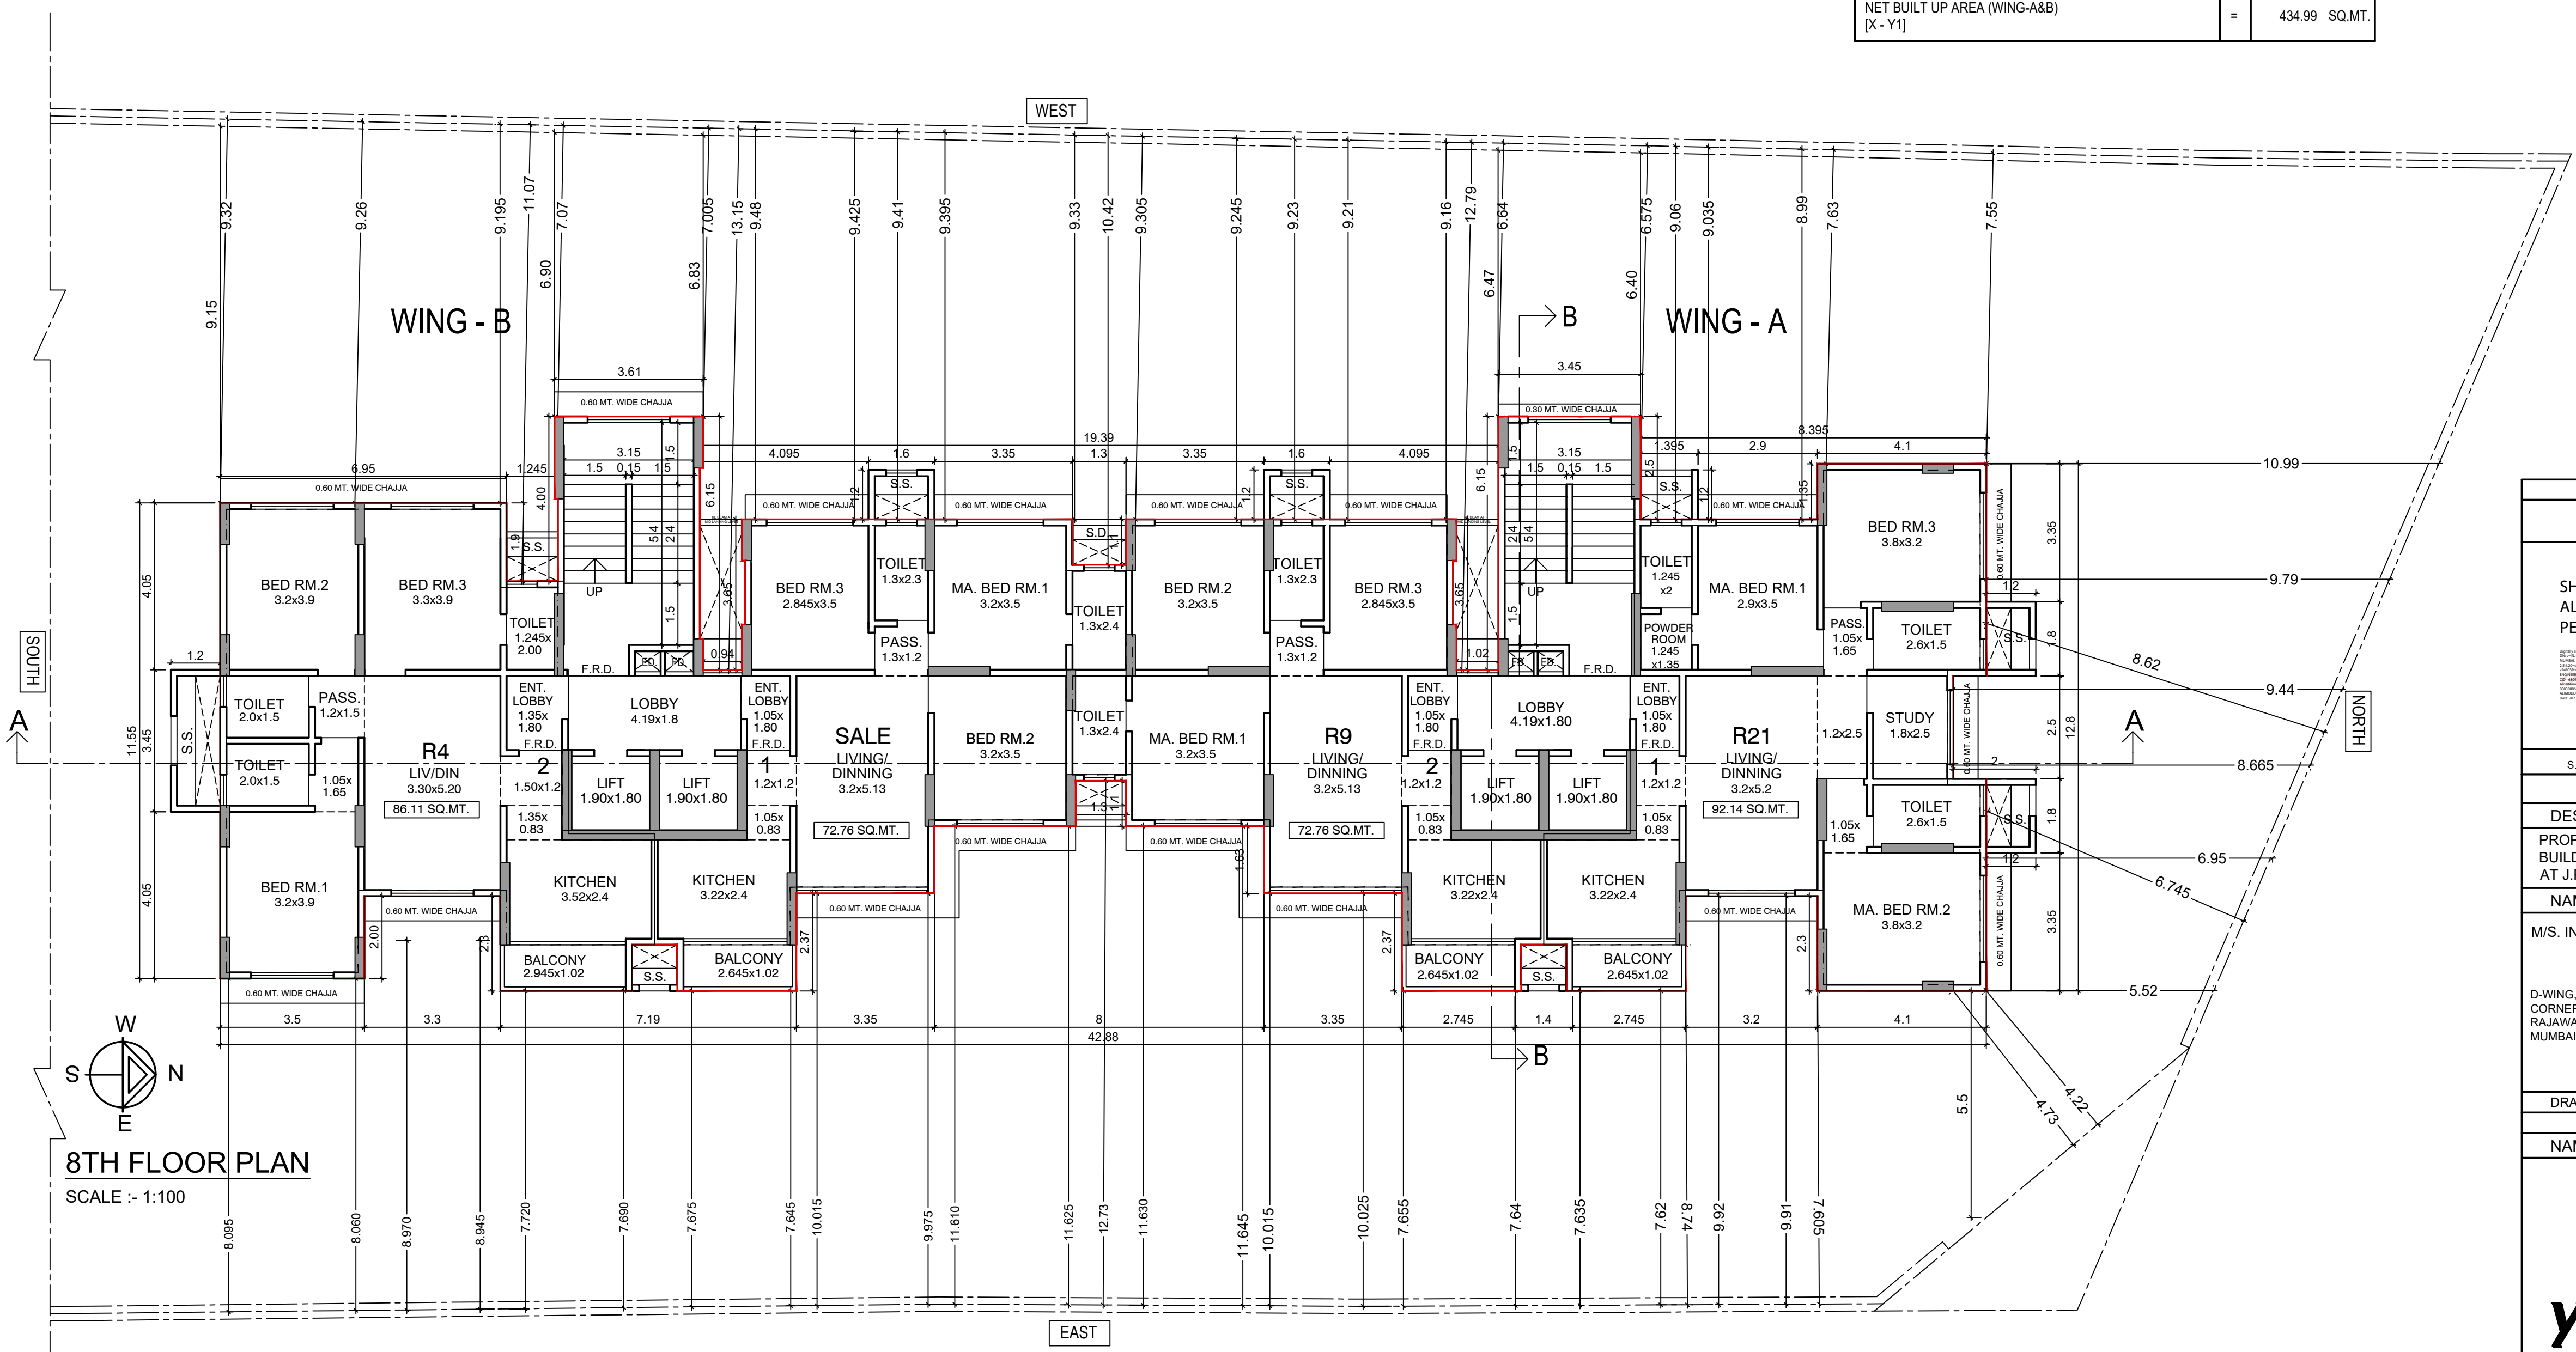

THIS PLAN IS DIGITALLY SIGNED

APPROVED SUBJECT TO CONDITIONS MENTIONED IN
THIS OFFICE LETTER UNDER NO.CE / 8534 / WS / AK DATED :31.03.2023

SHAHBAJ
ALIMODDIN
PEERZADE

AMIT
PRAKASH
PATIL

Vijay
Shankarrao
Tawde

S.E.(B.P.)KWS-II

A.E.(B.P.)KW

EXECUTIVE ENGINEER,
BUILDING PROPOSAL - K

PROFORMA 'B'

DESCRIPTION OF PROPOSAL & PROPERTY:
PROPOSED REDEVELOPMENT OF THE RESIDENTIAL CUM COMMERCIAL
BUILDING ON PLOT BEARING C.T.S. NO. 636/1 OF VILLAGE AMBIVALI,
AT J.P. ROAD, ANDHERI (WEST), MUMBAI - IN K/W WARD.

NAME OF OWNER, ADDRESS & SIGNATURE :-
M/S. INTEGRATED SPACES LTD. C.A TO OWNER

D-WING, KARMA SANKALP,
CORNER OF 6TH AND 7TH ROAD OF
RAJAWADI, GHATKOPAR (EAST),
MUMBAI - 400077.

KANTILAL
MANILAL
SAVLA

Digitally signed
by KANTILAL
MANILAL SAVLA
Date:
2023.03.24
13:34:04 +05'30'

DRAWING No.	SCALE	JOB NO.	DATE	DRAWN BY	CHECK BY
8	AS SHOWN	PR-018	24.03.2023	Sachin Kiri	YNR

NAME, ADDRESS & SIGNATURE OF LICENSED SURVEYOR:-


Yomesh
Narayan
Rao

Digitally signed
by Yomesh
Narayan Rao
Date: 2023.03.28
18:07:36 +05'30'

YOMESH RAO
LSR-151
BE-CIVIL

202, Shree-Prasad House, Plot No 517, 35th Road TPS III,
Off Link Road, Bandra (W), Mumbai - 400 050. (TEL :- 022 6742 7403)

CONTENTS OF SHEET	
9TH (REFUGE) FLOOR PLAN FLOOR AREA DIAGRAM, BUILT UP AREA STATEMENT. (WING - A & B)	

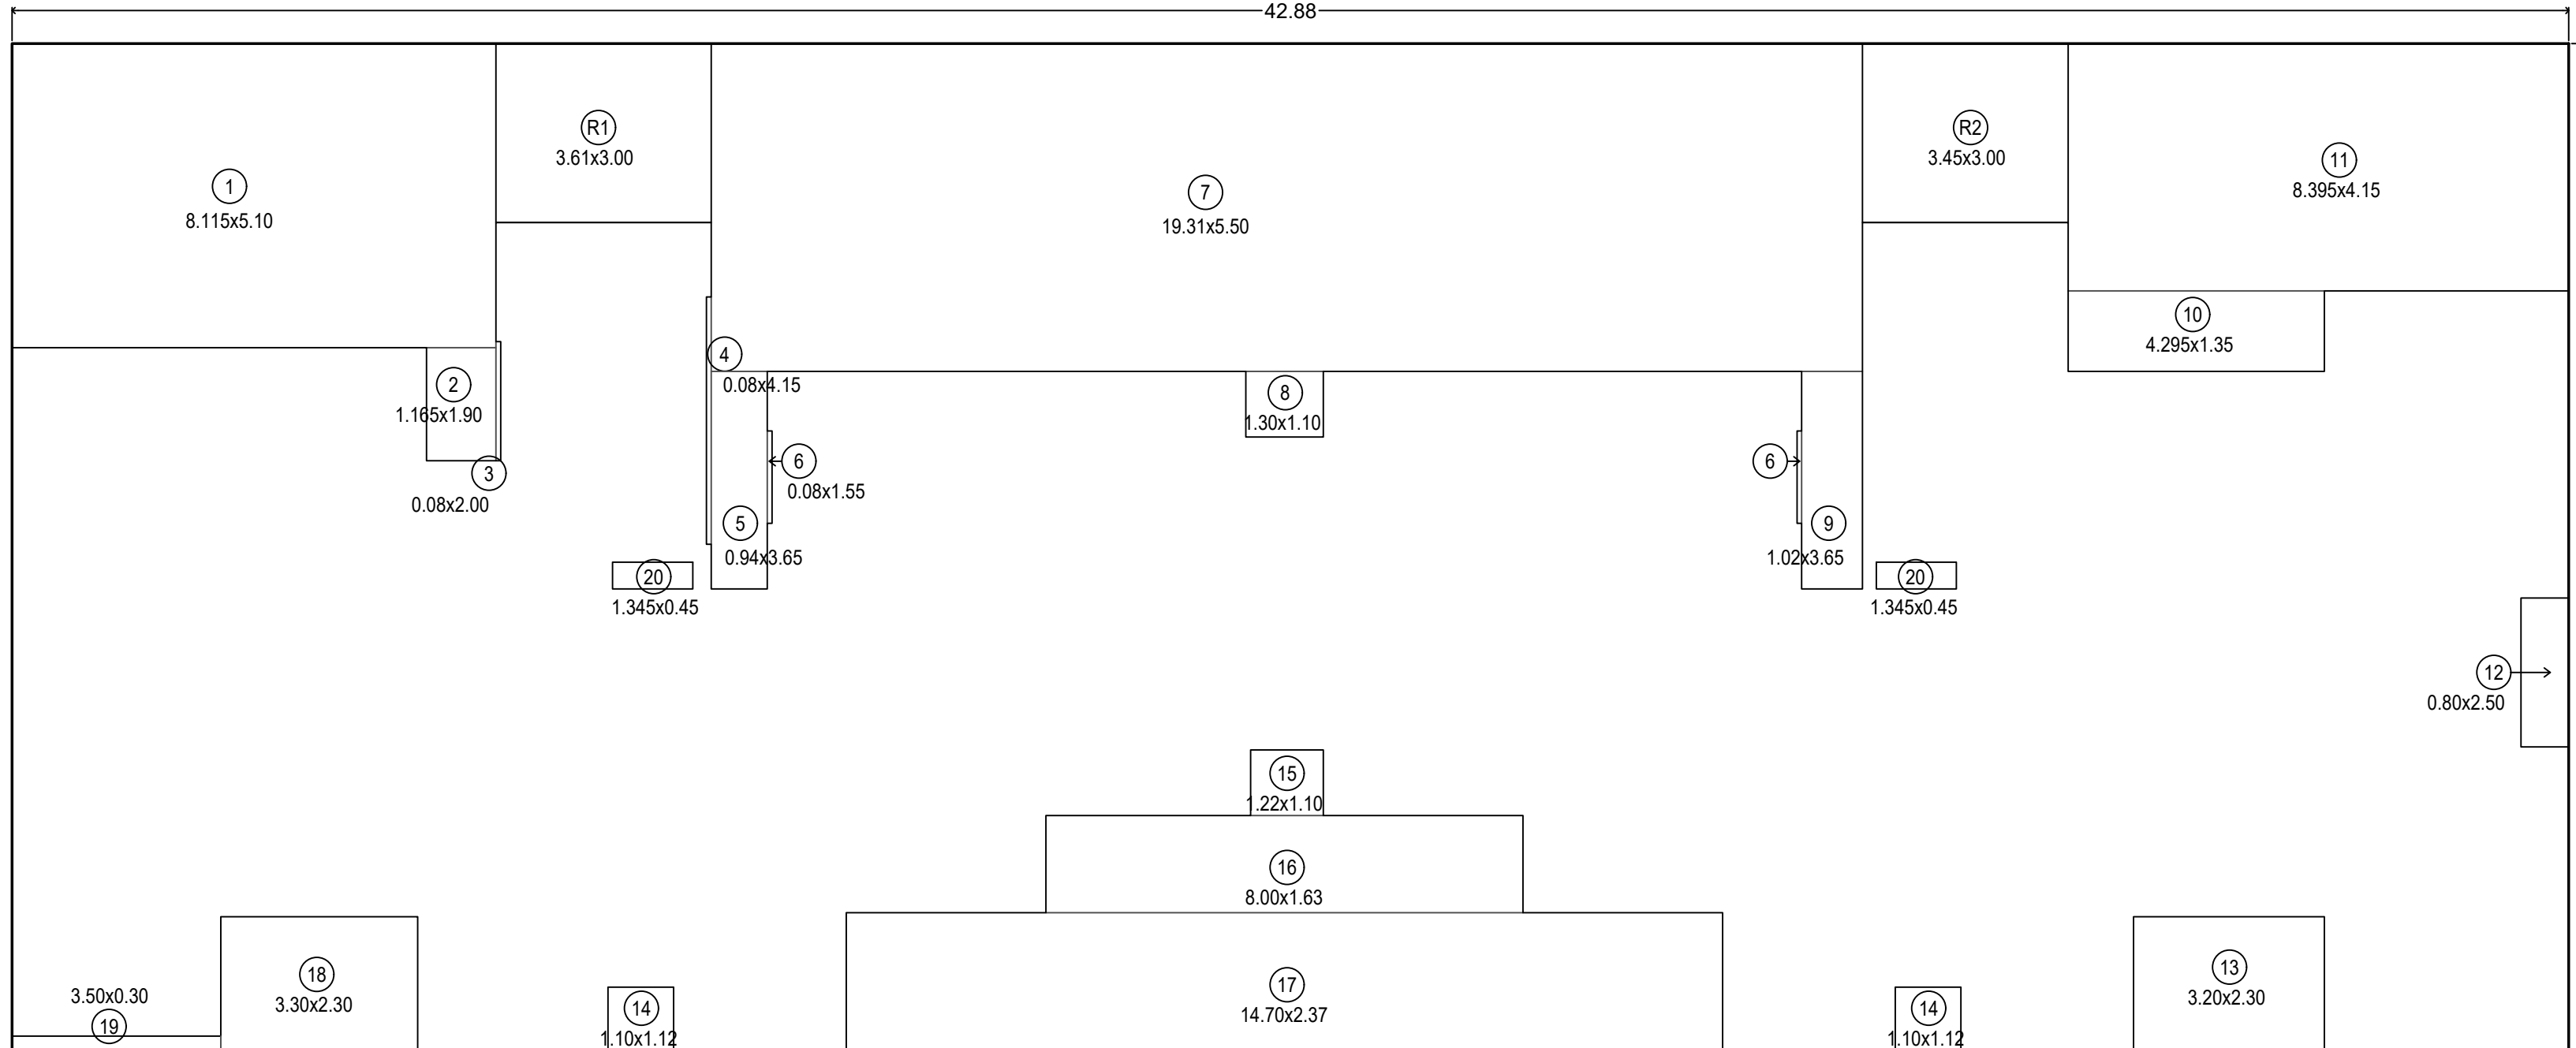


LINE AREA DIAGRAM OF 9TH (REFUGE) FLOOR(WING - A & B)
SCALE :- 1:100

BUILT UP AREA CALCULATION					
9TH (REFUGE) FLOOR (WING- A&B)					
A	42.88	X	16.95	X	1 NO
TOTAL ADDITION					= 726.82 SQ.MT.
TOTAL DEDUCTION					= 270.66 SQ.MT.
TOTAL BUILT UP AREA [X - Y1]					= 456.16 SQ.MT. X1

DEDUCTIONS					
1	8.115	X	5.10	X	1 NO
2	1.165	X	1.90	X	1 NO
3	0.08	X	2.00	X	1 NO
4	0.08	X	4.15	X	1 NO
5	0.94	X	3.65	X	1 NO
6	0.08	X	1.55	X	2 NOS
7	19.31	X	5.50	X	1 NO
8	1.30	X	1.10	X	1 NO
9	1.02	X	3.65	X	1 NO
10	4.295	X	1.35	X	1 NO
11	8.395	X	4.15	X	1 NO
12	0.80	X	2.50	X	1 NO
13	3.20	X	2.30	X	1 NO
14	1.10	X	1.12	X	2 NOS
15	1.22	X	1.10	X	1 NO
16	8.00	X	1.63	X	1 NO
17	14.70	X	2.37	X	1 NO
18	3.30	X	2.30	X	1 NO
19	3.50	X	0.30	X	1 NO
20	1.345	X	0.45	X	2 NOS
TOTAL DEDUCTION					= 270.66 SQ.MT. Y1
TOTAL BUILT UP AREA [X - Y1]					= 456.16 SQ.MT. X1

REFUGE AREA					
9TH (REFUGE) FLOOR					
R1	3.61	X	3.00	X	1 NO
R2	3.45	X	3.00	X	1 NO
TOTAL REFUGE AREA					= 21.18 SQ.MT. Y2

NET BUILT UP AREA (WING-A&B)		=	434.98 SQ.MT.
[X1 - Y2]			

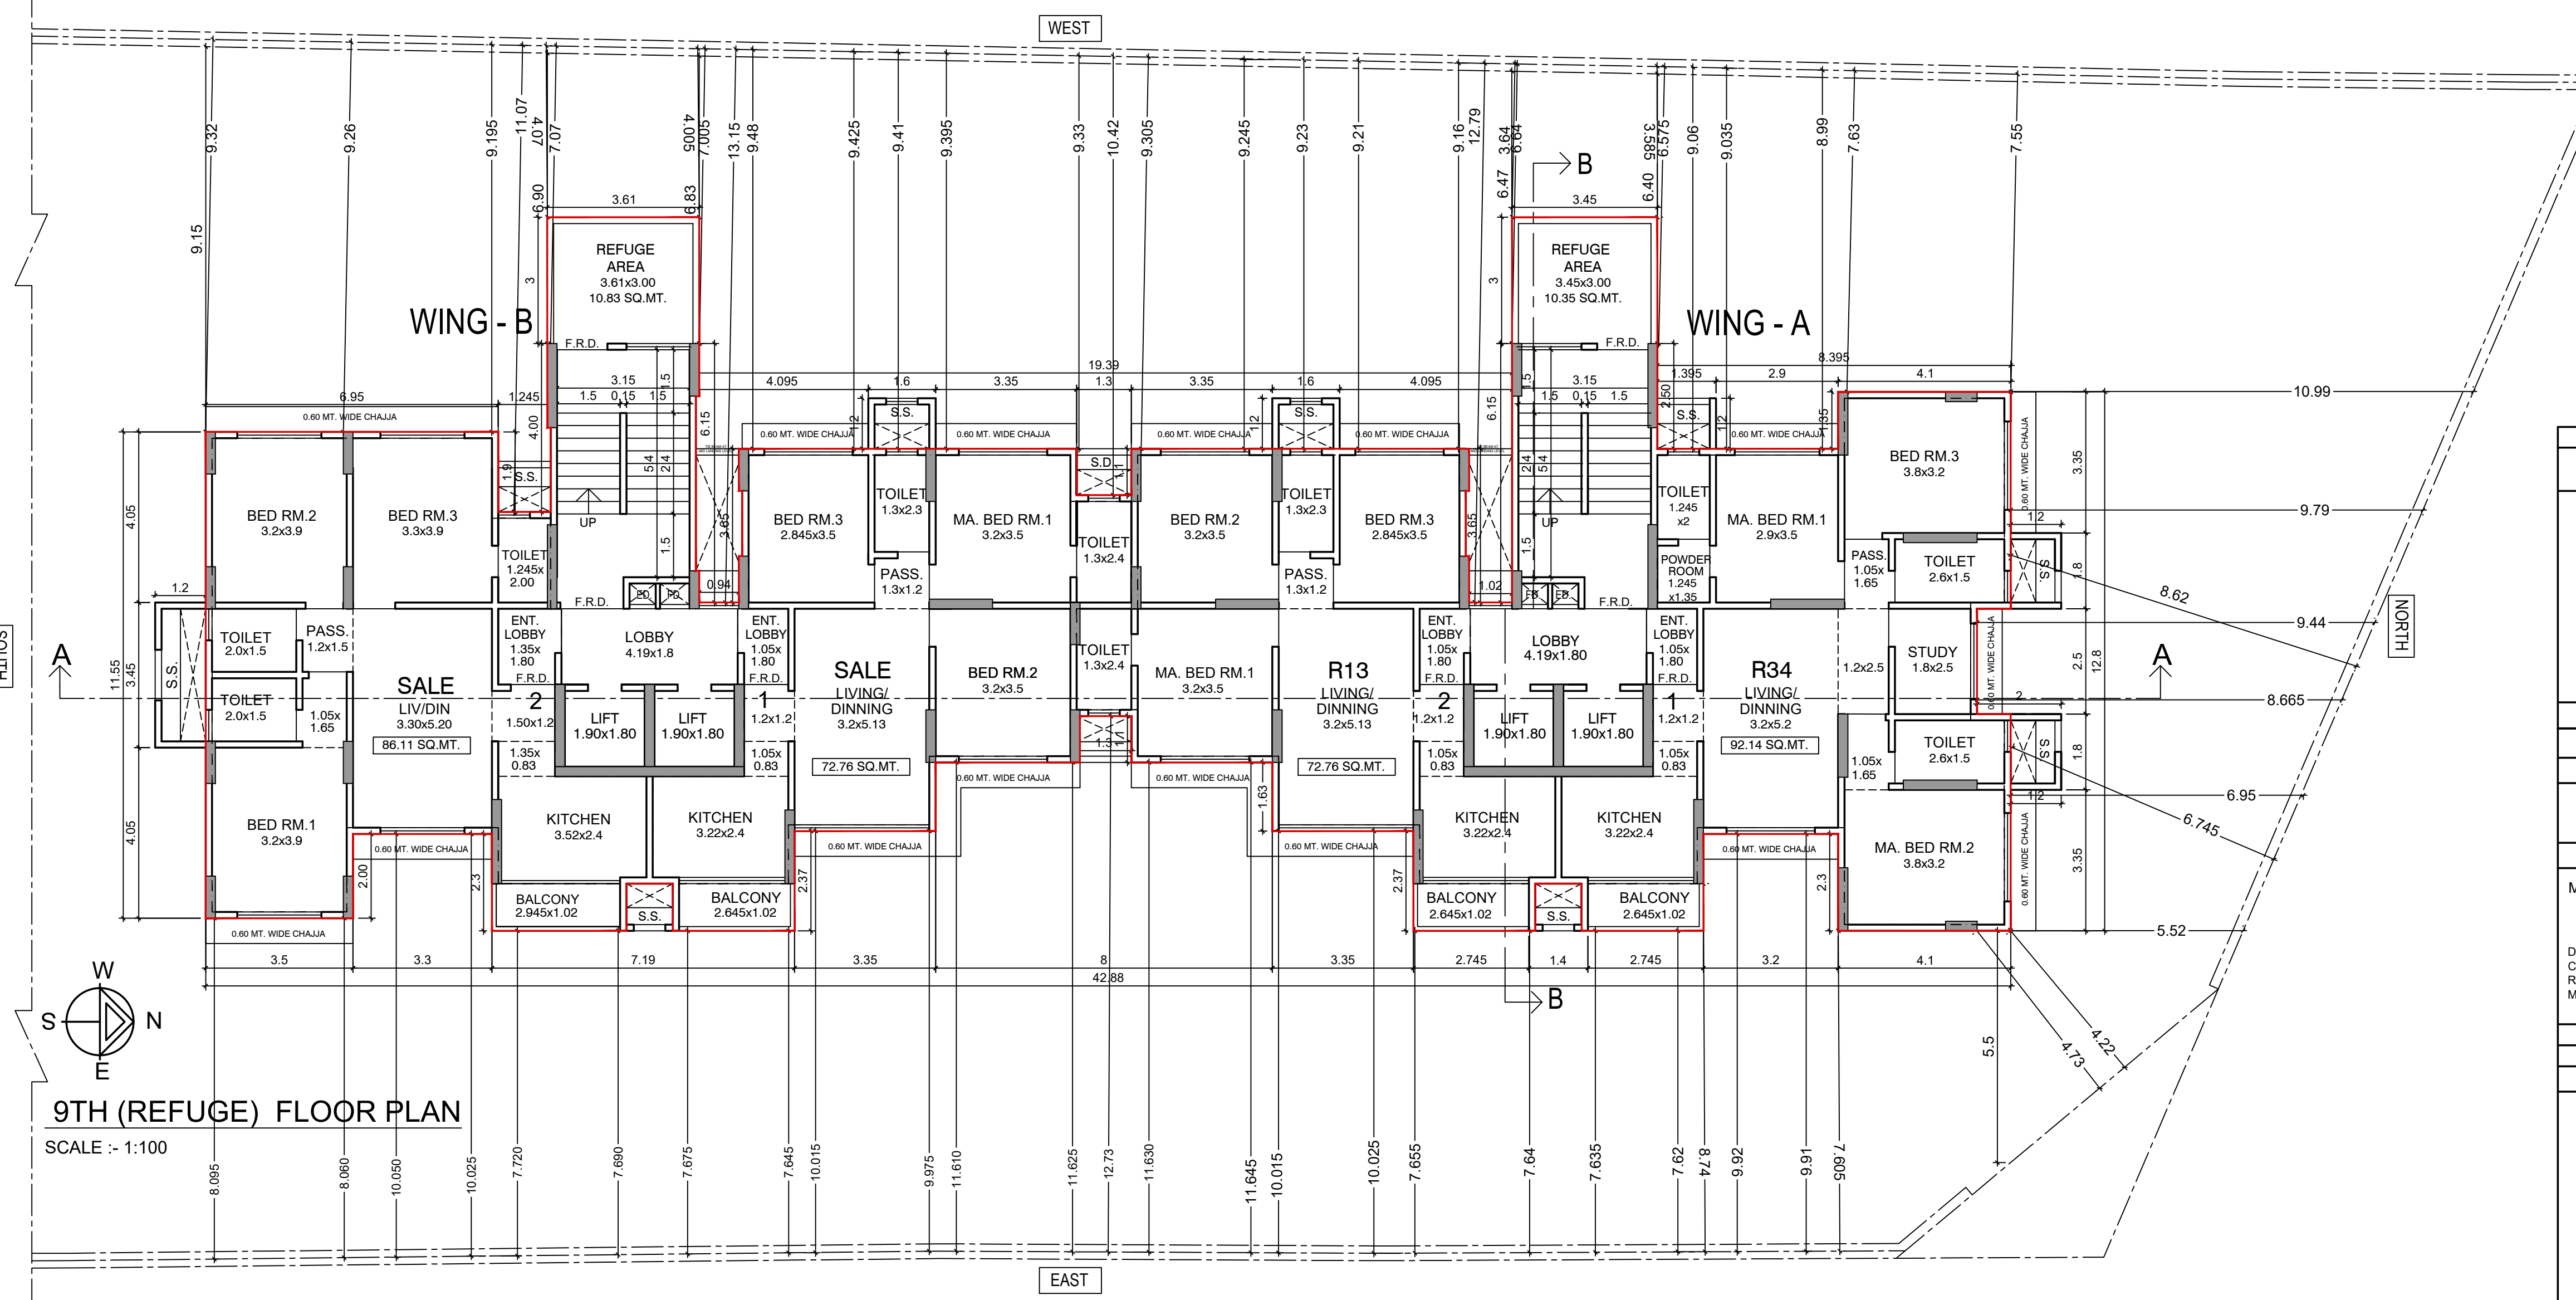

9TH (REFUGE) FLOOR PLAN
SCALE :- 1:100

THIS PLAN IS DIGITALLY SIGNED

APPROVED SUBJECT TO CONDITIONS MENTIONED IN
THIS OFFICE LETTER UNDER NO.CE / 8534 / WS / AK DATED :31.03.2023

SHAHBAJ ALIMODDIN PEERZADE

S.E.(B.P.)KWS-II

AMIT PRAKASH PATIL

A.E.(B.P.)KW

Vijay Shankarrao Tawde

EXECUTIVE ENGINEER, BUILDING PROPOSAL - K

PROFORMA 'B'

DESCRIPTION OF PROPOSAL & PROPERTY:

PROPOSED REDEVELOPMENT OF THE RESIDENTIAL CUM COMMERCIAL BUILDING ON PLOT BEARING C.T.S. NO. 638/1 OF VILLAGE AMBIVALI, AT J.P. ROAD, ANDHERI (WEST), MUMBAI - IN K/W WARD.

NAME OF OWNER, ADDRESS & SIGNATURE :-

M/S. INTEGRATED SPACES LTD. C.A TO OWNER

D-WING, KARMA SANKALP, CORNER OF 6TH AND 7TH ROAD OF RAJAWADI, GHATKOPAR (EAST), MUMBAI - 400077.

KANTILAL MANILAL SAVLA

Digitally signed by Yomesh Narayan Rao Date: 2023.03.24 13:34:39 +05'30'

DRAWING No. 9

SCALE AS SHOWN

JOB NO. PR-018

DATE 24.03.2023

DRAWN BY Sachin Kini

CHECK BY YNR

NAME, ADDRESS & SIGNATURE OF LICENSED SURVEYOR:-

Yomesh Narayan Rao


Digitally signed by Yomesh Narayan Rao Date: 2023.03.28 18:07:50 +05'30'

YOMESH RAO LSR-151 BE-CIVIL

yms


202, Shree-Prasad House, Plot No 517, 35th Road TPS III, Off Link Road, Bandra (W), Mumbai - 400 050. (TEL :- 022 6742 7403)

CE / 8534 / WS / AK	11/15
CONTENTS OF SHEET	
TERRACE FLOOR PLAN (WING - A & B)	

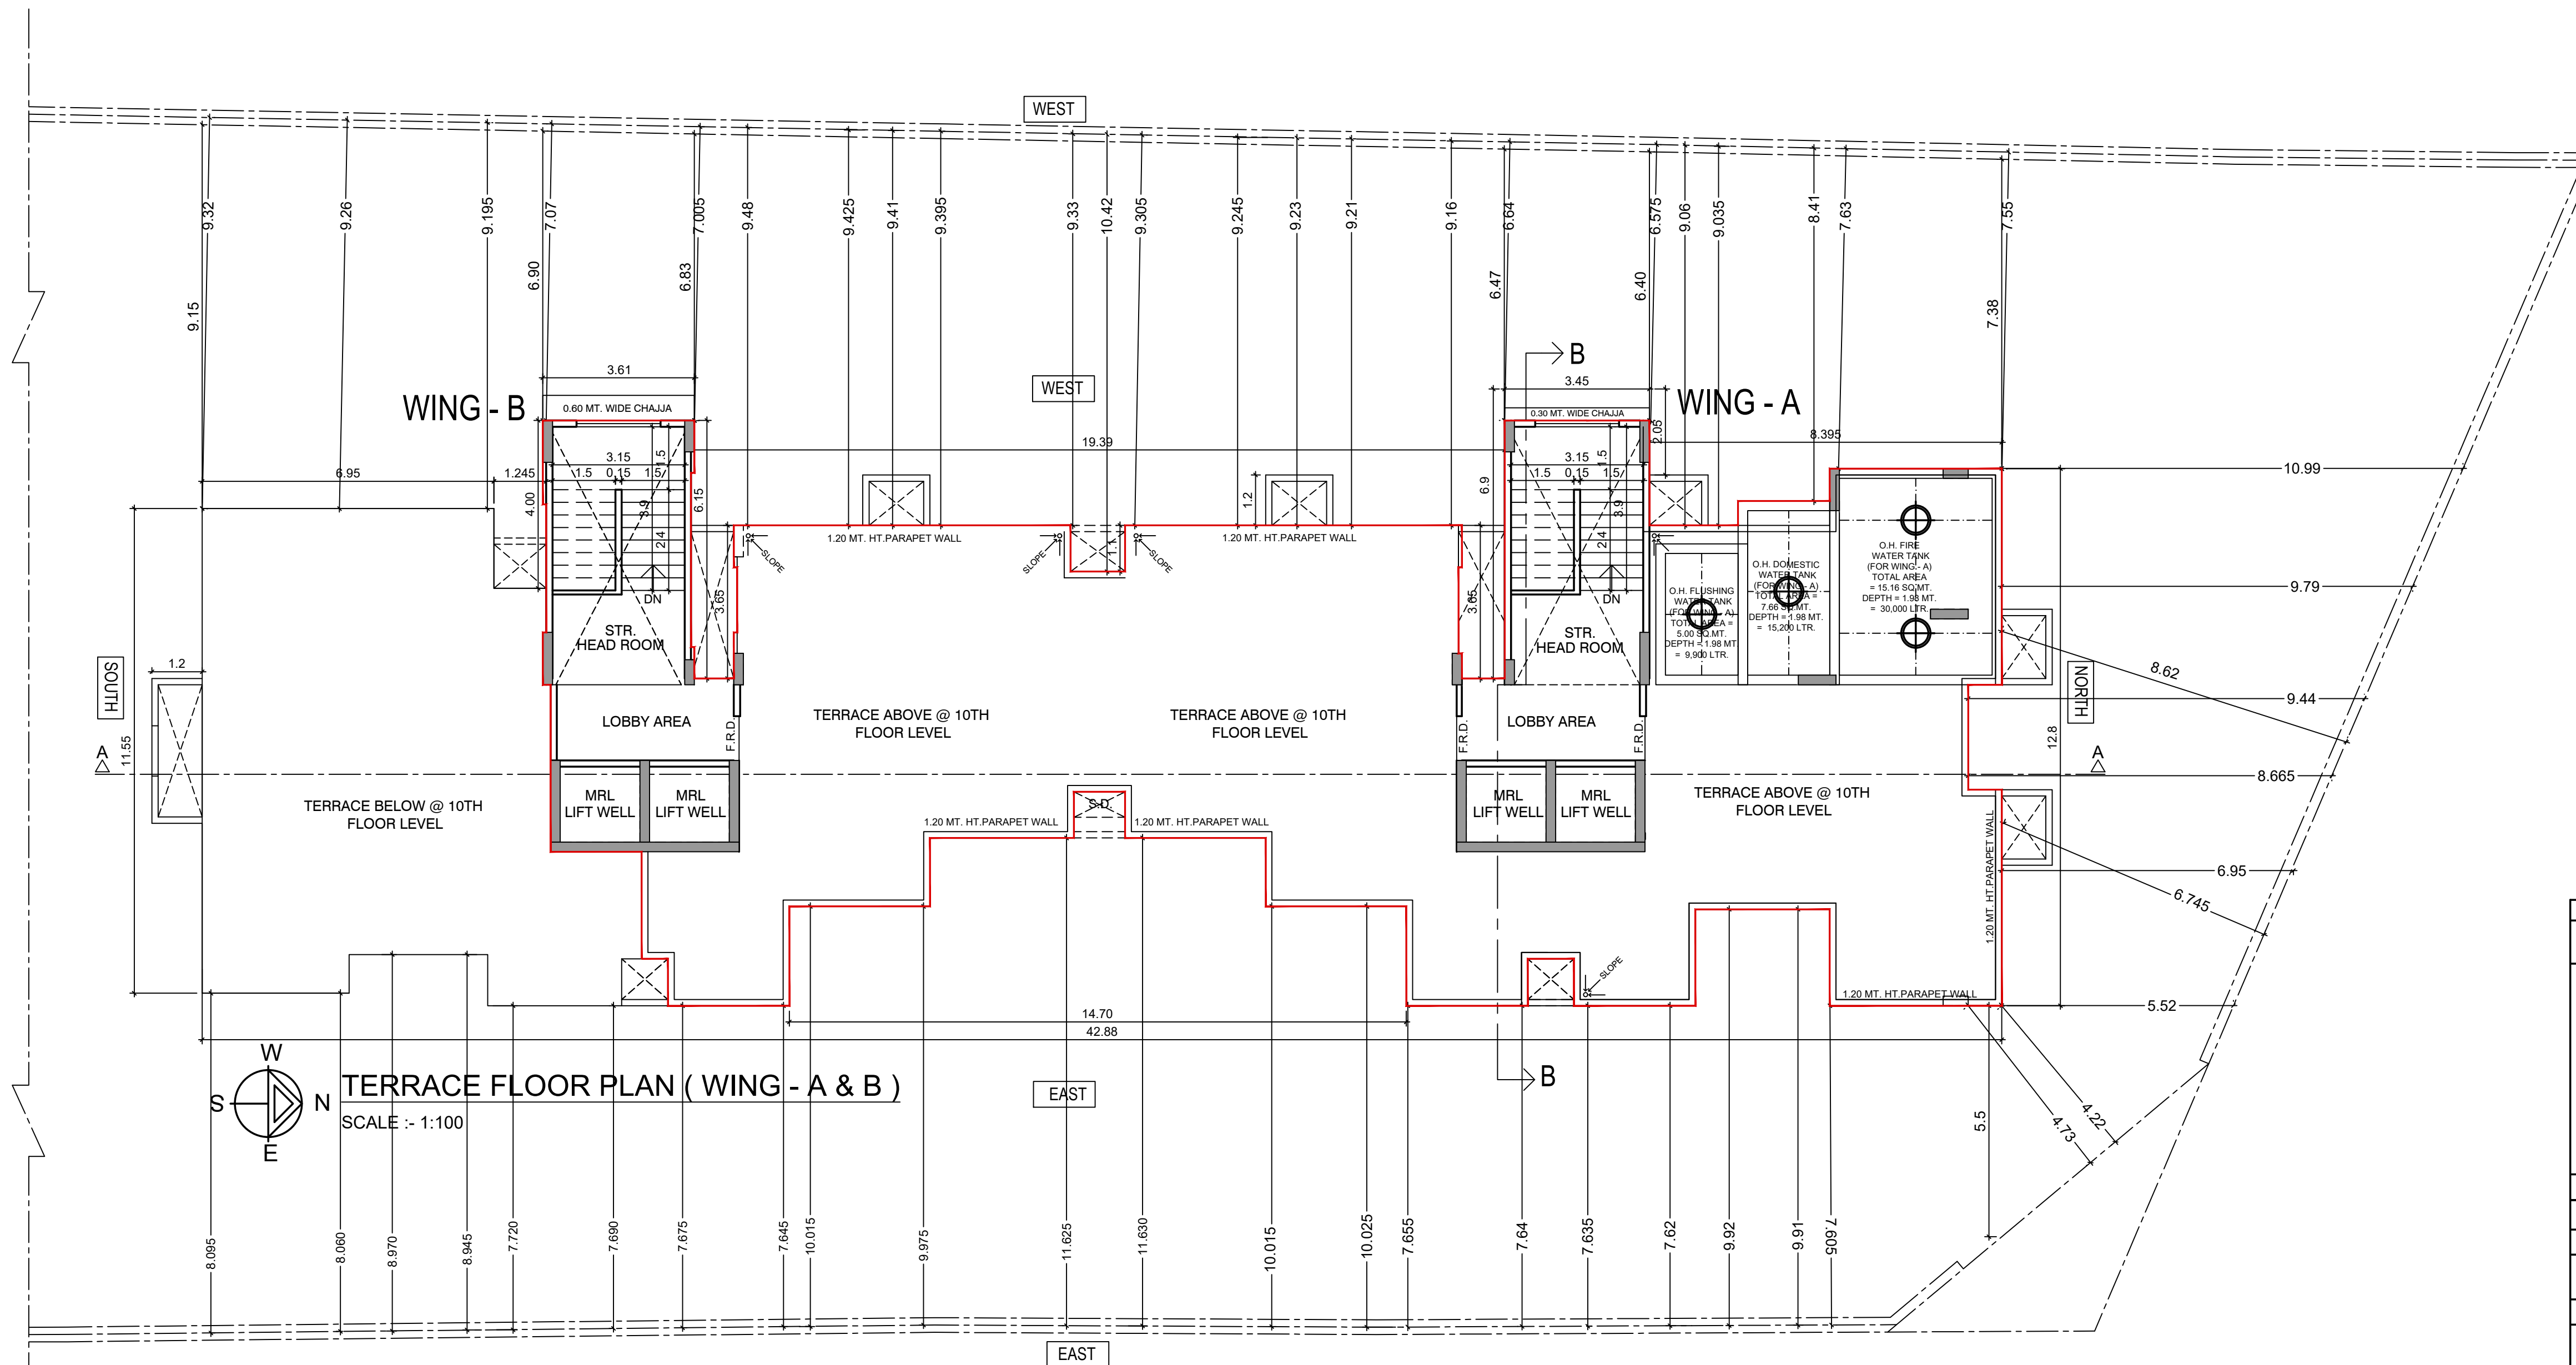


THIS PLAN IS DIGITALLY SIGNED					
APPROVED SUBJECT TO CONDITIONS MENTIONED IN THIS OFFICE LETTER UNDER NO.CE / 8534 / WS / AK DATED :31.03.2023					
SHAHBAJ ALIMODDIN PEERZADE	AMIT PRAKASH PATIL	Vijay Shankarrao Tawde			
S.E.(B.P.)KWS-II		A.E.(B.P.)KW		EXECUTIVE ENGINEER, BUILDING PROPOSAL - K	
PROFORMA 'B'					
DESCRIPTION OF PROPOSAL & PROPERTY:					
PROPOSED DEVELOPMENT ON PLOT BEARING C.T.S. NO. 638/1, OF VILLAGE AMBIVALI, AT ANDHERI (W.)					
NAME OF OWNER, ADDRESS & SIGNATURE :-					
M/S. INTEGRATED SPACES LTD. C.A TO OWNER					
D-WING, KARMA SANKALP, CORNER OF 6TH AND 7TH ROAD OF RAJAWADI, GHATKOPAR (EAST), MUMBAI - 400077.		KANTILAL Digitally signed by KANTILAL MANILAL MANILAL SAVLA SAVLA Date: 2023.03.24 13:36:05 +05'30'			
DRAWING No.	SCALE	JOB NO.	DATE	DRAWN BY	CHECK BY
11	AS SHOWN	PR-018	24.03.2023	Sachin Kini	YNR
NAME, ADDRESS & SIGNATURE OF LICENSED SURVEYOR:-					
Yomesh Narayan Rao		Digitally signed by Yomesh Narayan Rao Date: 2023.03.28 18:08:17 +05'30'			
YOMESH RAO LSR-151 BE-CIVIL					
202, Shree-Prasad House, Plot No 517, 35th Road TPS III, Off Link Road, Bandra (W), Mumbai - 400 050. (TEL :- 022 8742 7403)					

CE / 8534 / WS / AK	12/15
CONTENTS OF SHEET	
1ST & 2ND PODIUM FLOOR PLAN (WING - C)	

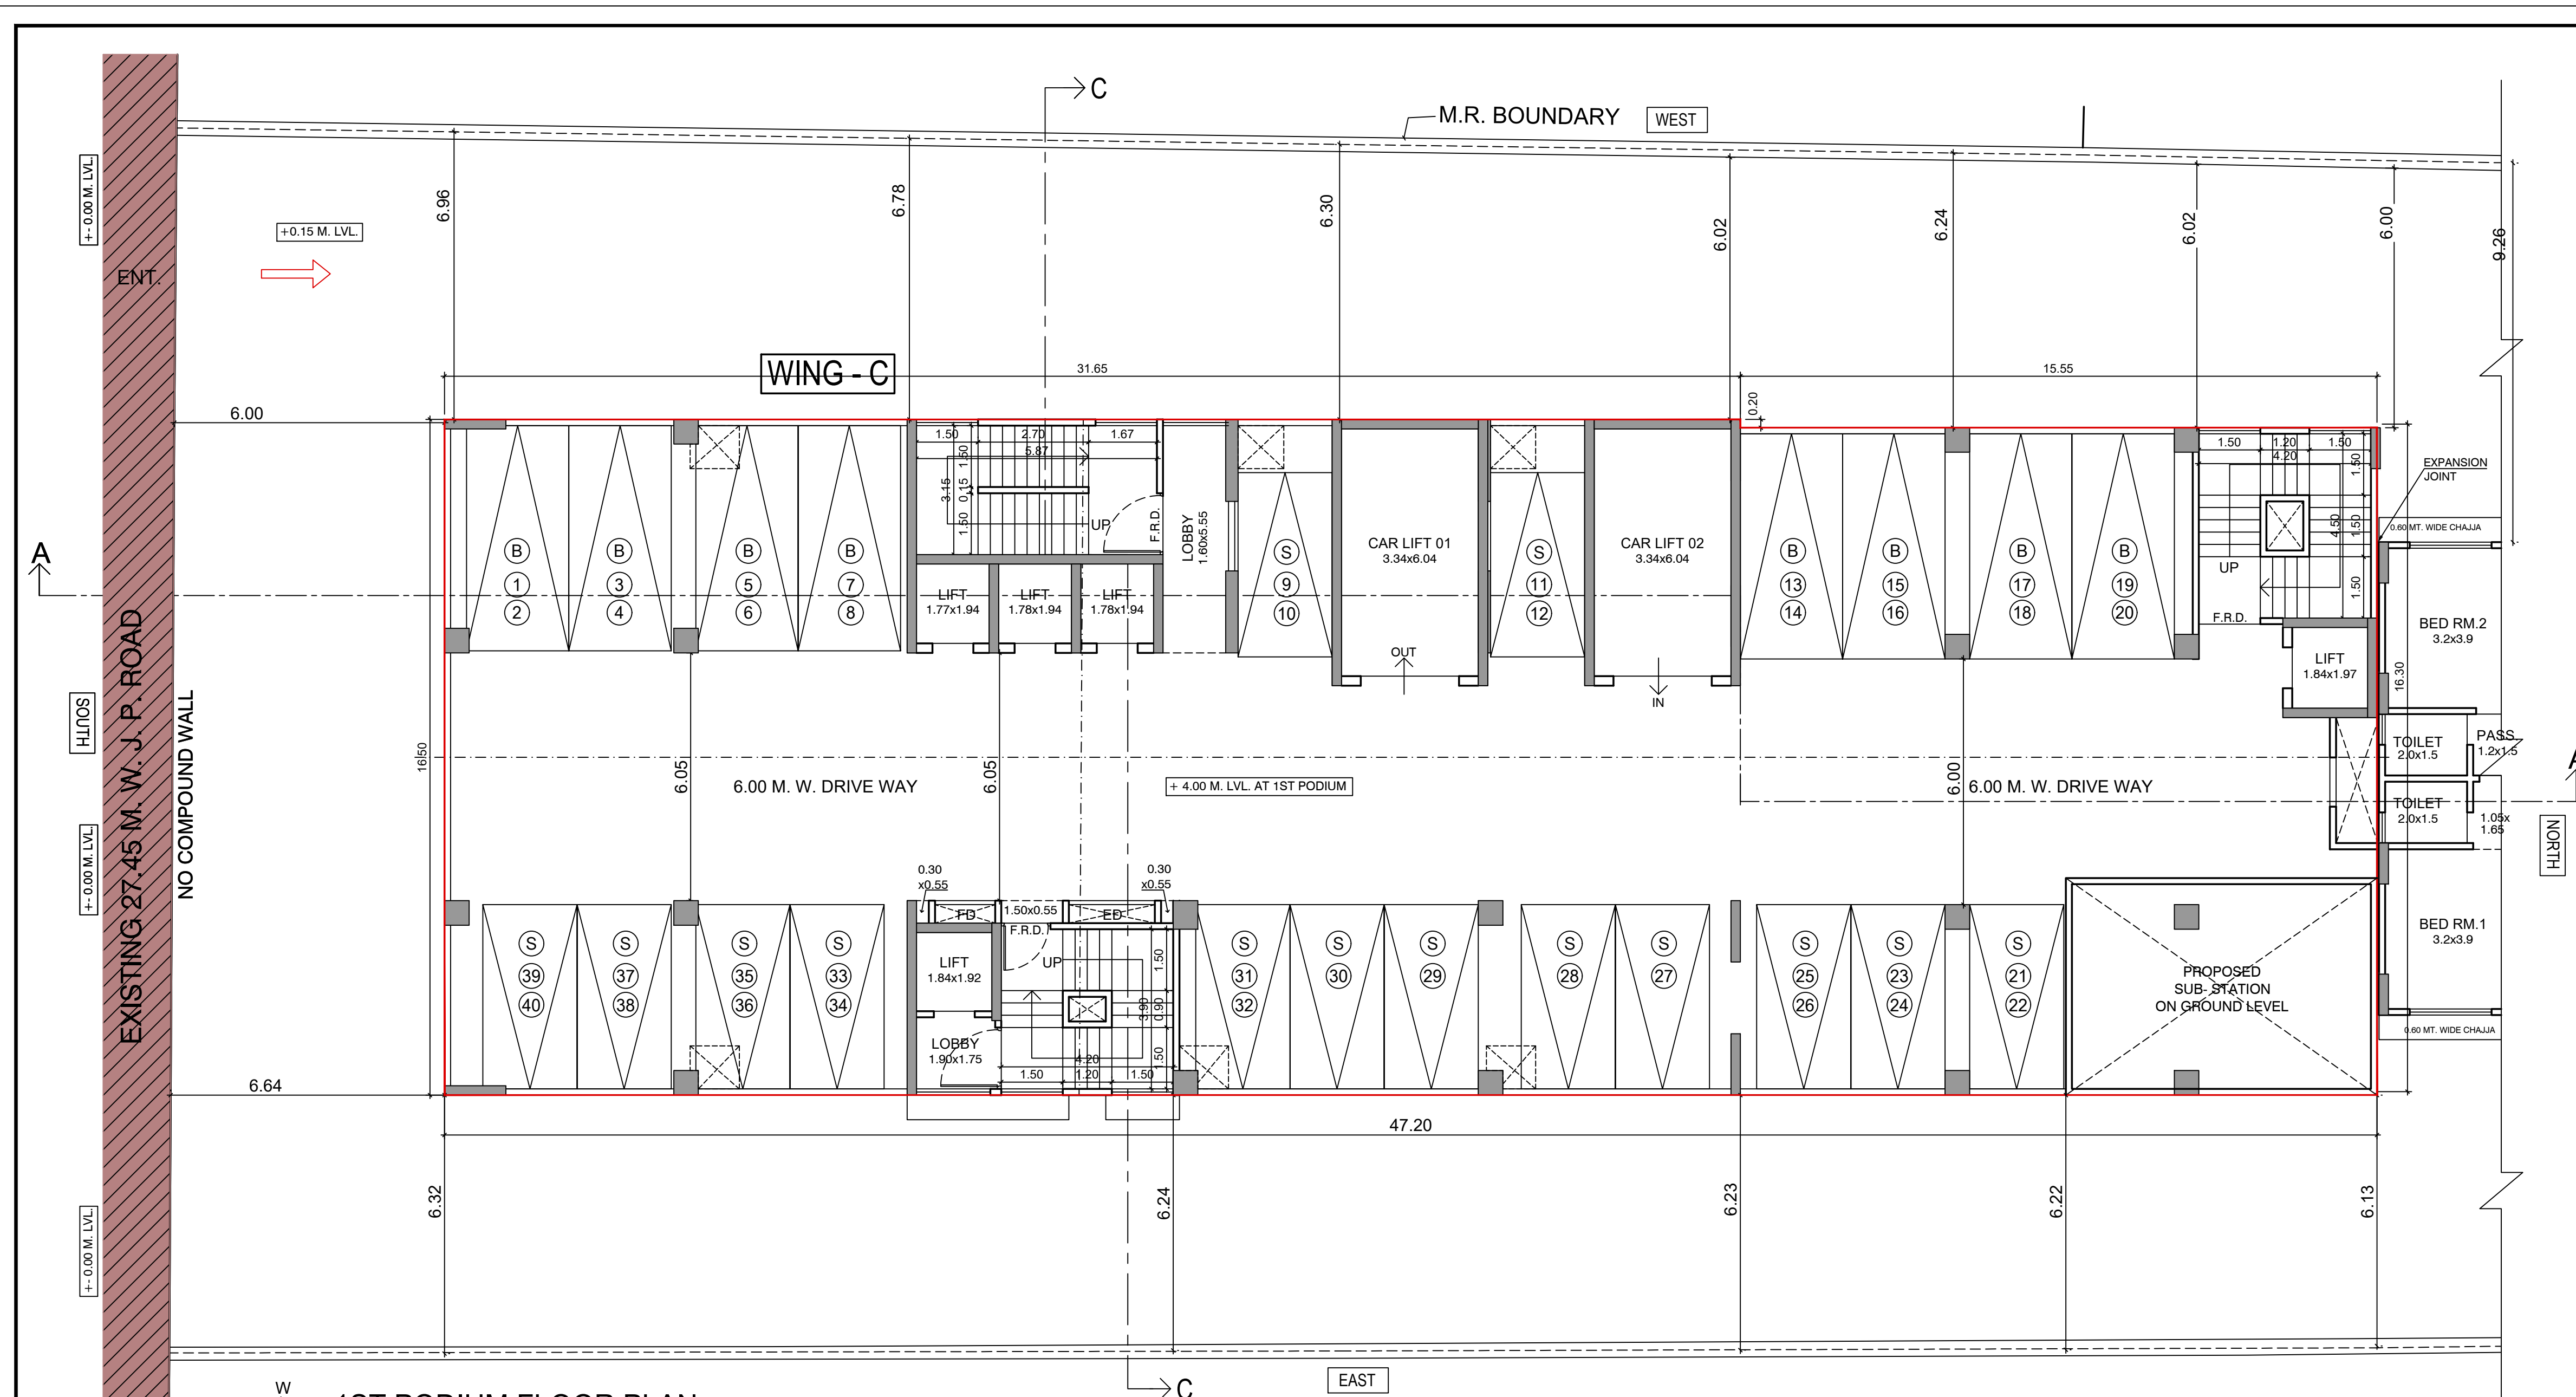


1ST PODIUM FLOOR PLAN
SCALE :- 1:100

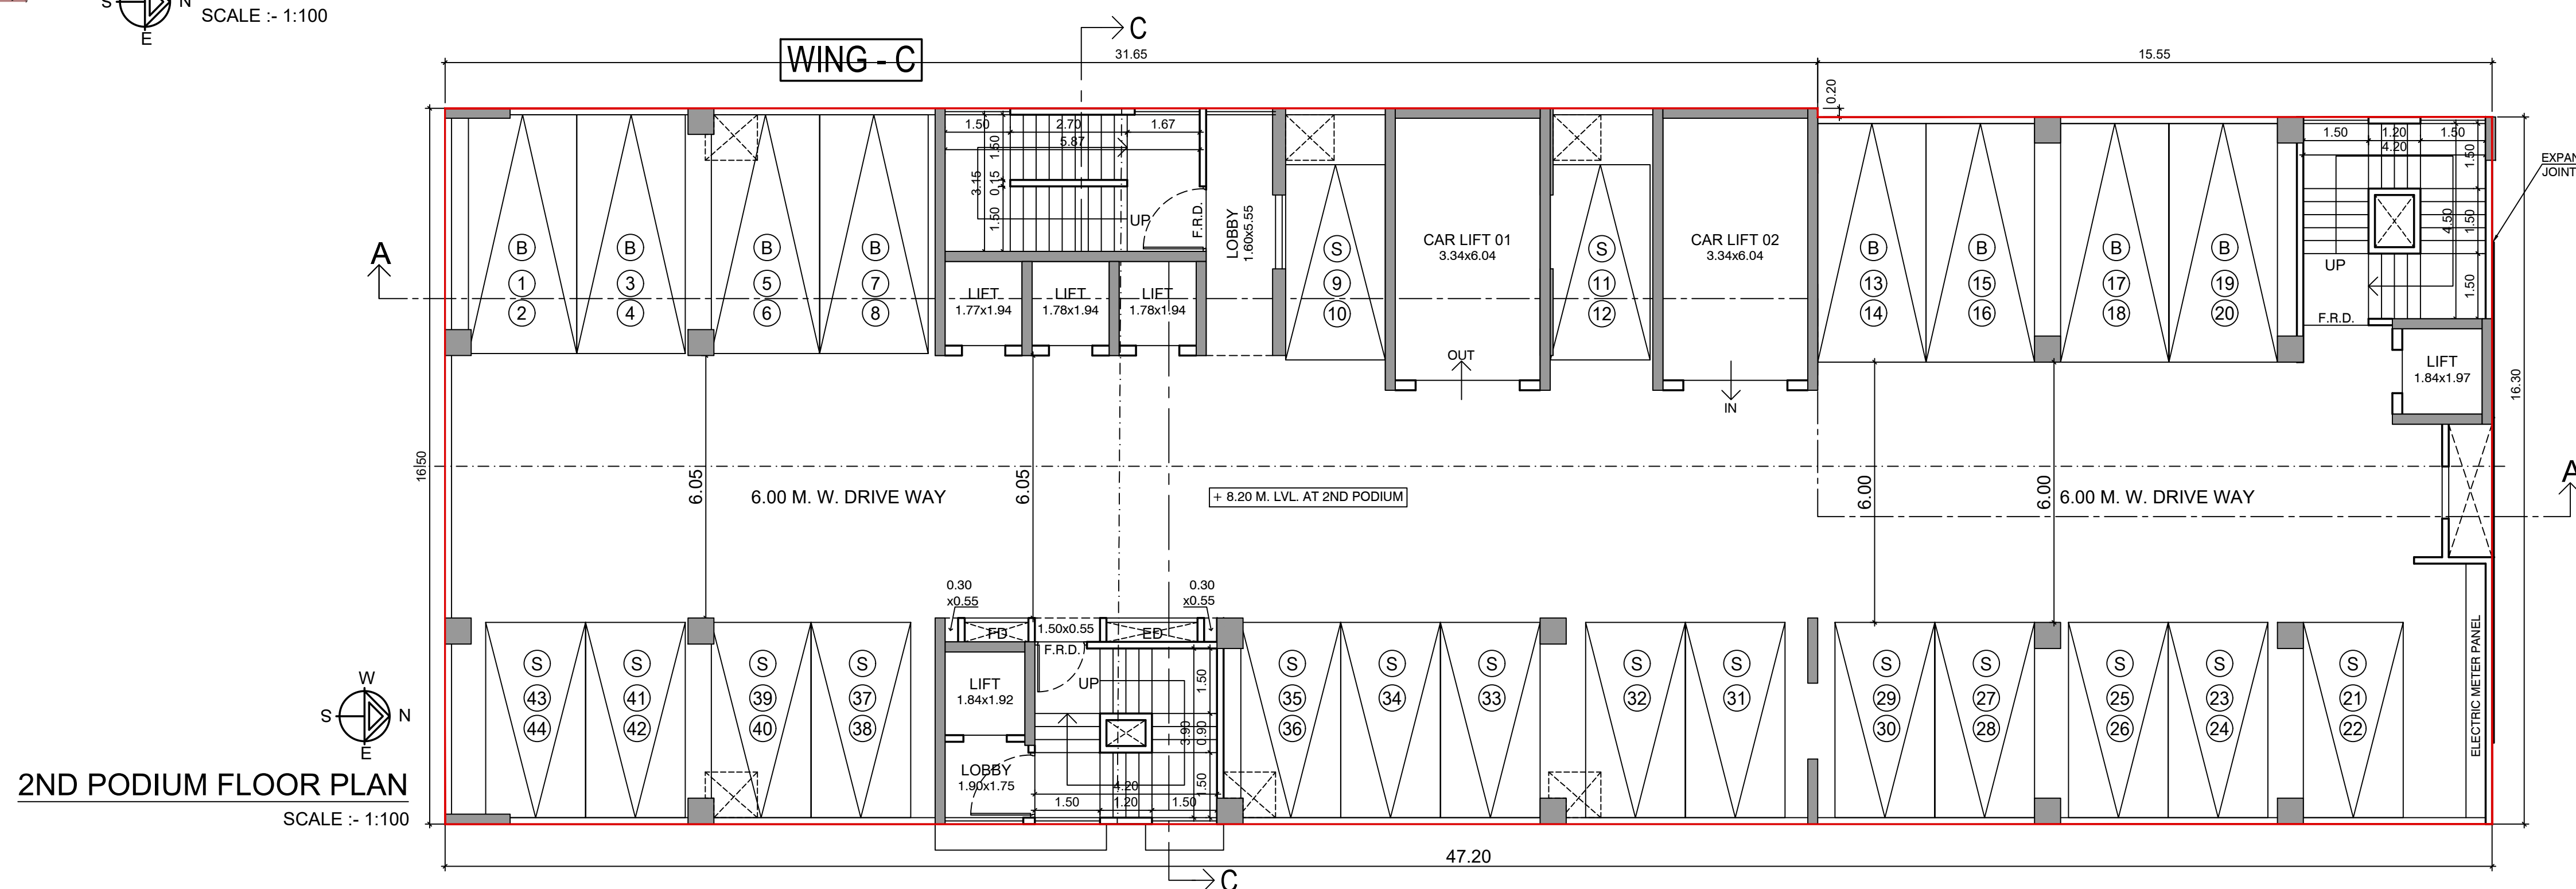

2ND PODIUM FLOOR PLAN
SCALE :- 1:100

THIS PLAN IS DIGITALLY SIGNED APPROVED SUBJECT TO CONDITIONS MENTIONED IN THIS OFFICE LETTER UNDER NO.CE / 8534 / WS / AK DATED : 31. 03. 2023		
SHAHBAJ ALIMODDIN PEERZADE	AMIT PRAKASH PATIL	Vijay Shankarrao Tawde
S.E.(B.P.)KWS-II	A.E.(B.P.)KW	EXECUTIVE ENGINEER, BUILDING PROPOSAL - K
PROFORMA 'B'		
DESCRIPTION OF PROPOSAL & PROPERTY:		
PROPOSED REDEVELOPMENT OF THE RESIDENTIAL CUM COMMERCIAL BUILDING ON PLOT BEARING C.T.S. NO. 638/1 OF VILLAGE AMBIVALI, AT J.P. ROAD, ANDHERI (WEST), MUMBAI - IN K/W WARD.		
NAME OF OWNER, ADDRESS & SIGNATURE :-		
M/S. INTEGRATED SPACES LTD. C.A TO OWNER		
D-WING, KARMA SANKALP, CORNER OF 6TH AND 7TH ROAD OF RAJAWADI, GHATKOPAR (EAST), MUMBAI - 400077.		
KANTILAL MANILAL SAVLA		
Digitally signed by KANTILAL MANILAL SAVLA Date: 2023.03.24 13:37:42 +05'30'		
DRAWING No.	SCALE	JOB NO.
12	AS SHOWN	PR-018
DATE	DRAWN BY	CHECK BY
24.03.2023	Sachin Kimi	YNR
NAME, ADDRESS & SIGNATURE OF LICENSED SURVEYOR:-		
Yomesh Narayan Rao		
Digitally signed by Yomesh Narayan Rao Date: 2023.03.28 18:08:32 +05'30'		
YOMESH RAO LS/R-151 BE-CIVIL		
202, Shree-Prasad House, Plot No 517, 35th Road TPS III, Off Link Road, Bandra (W), Mumbai - 400 050. (TEL :- 022 6742 7403)		

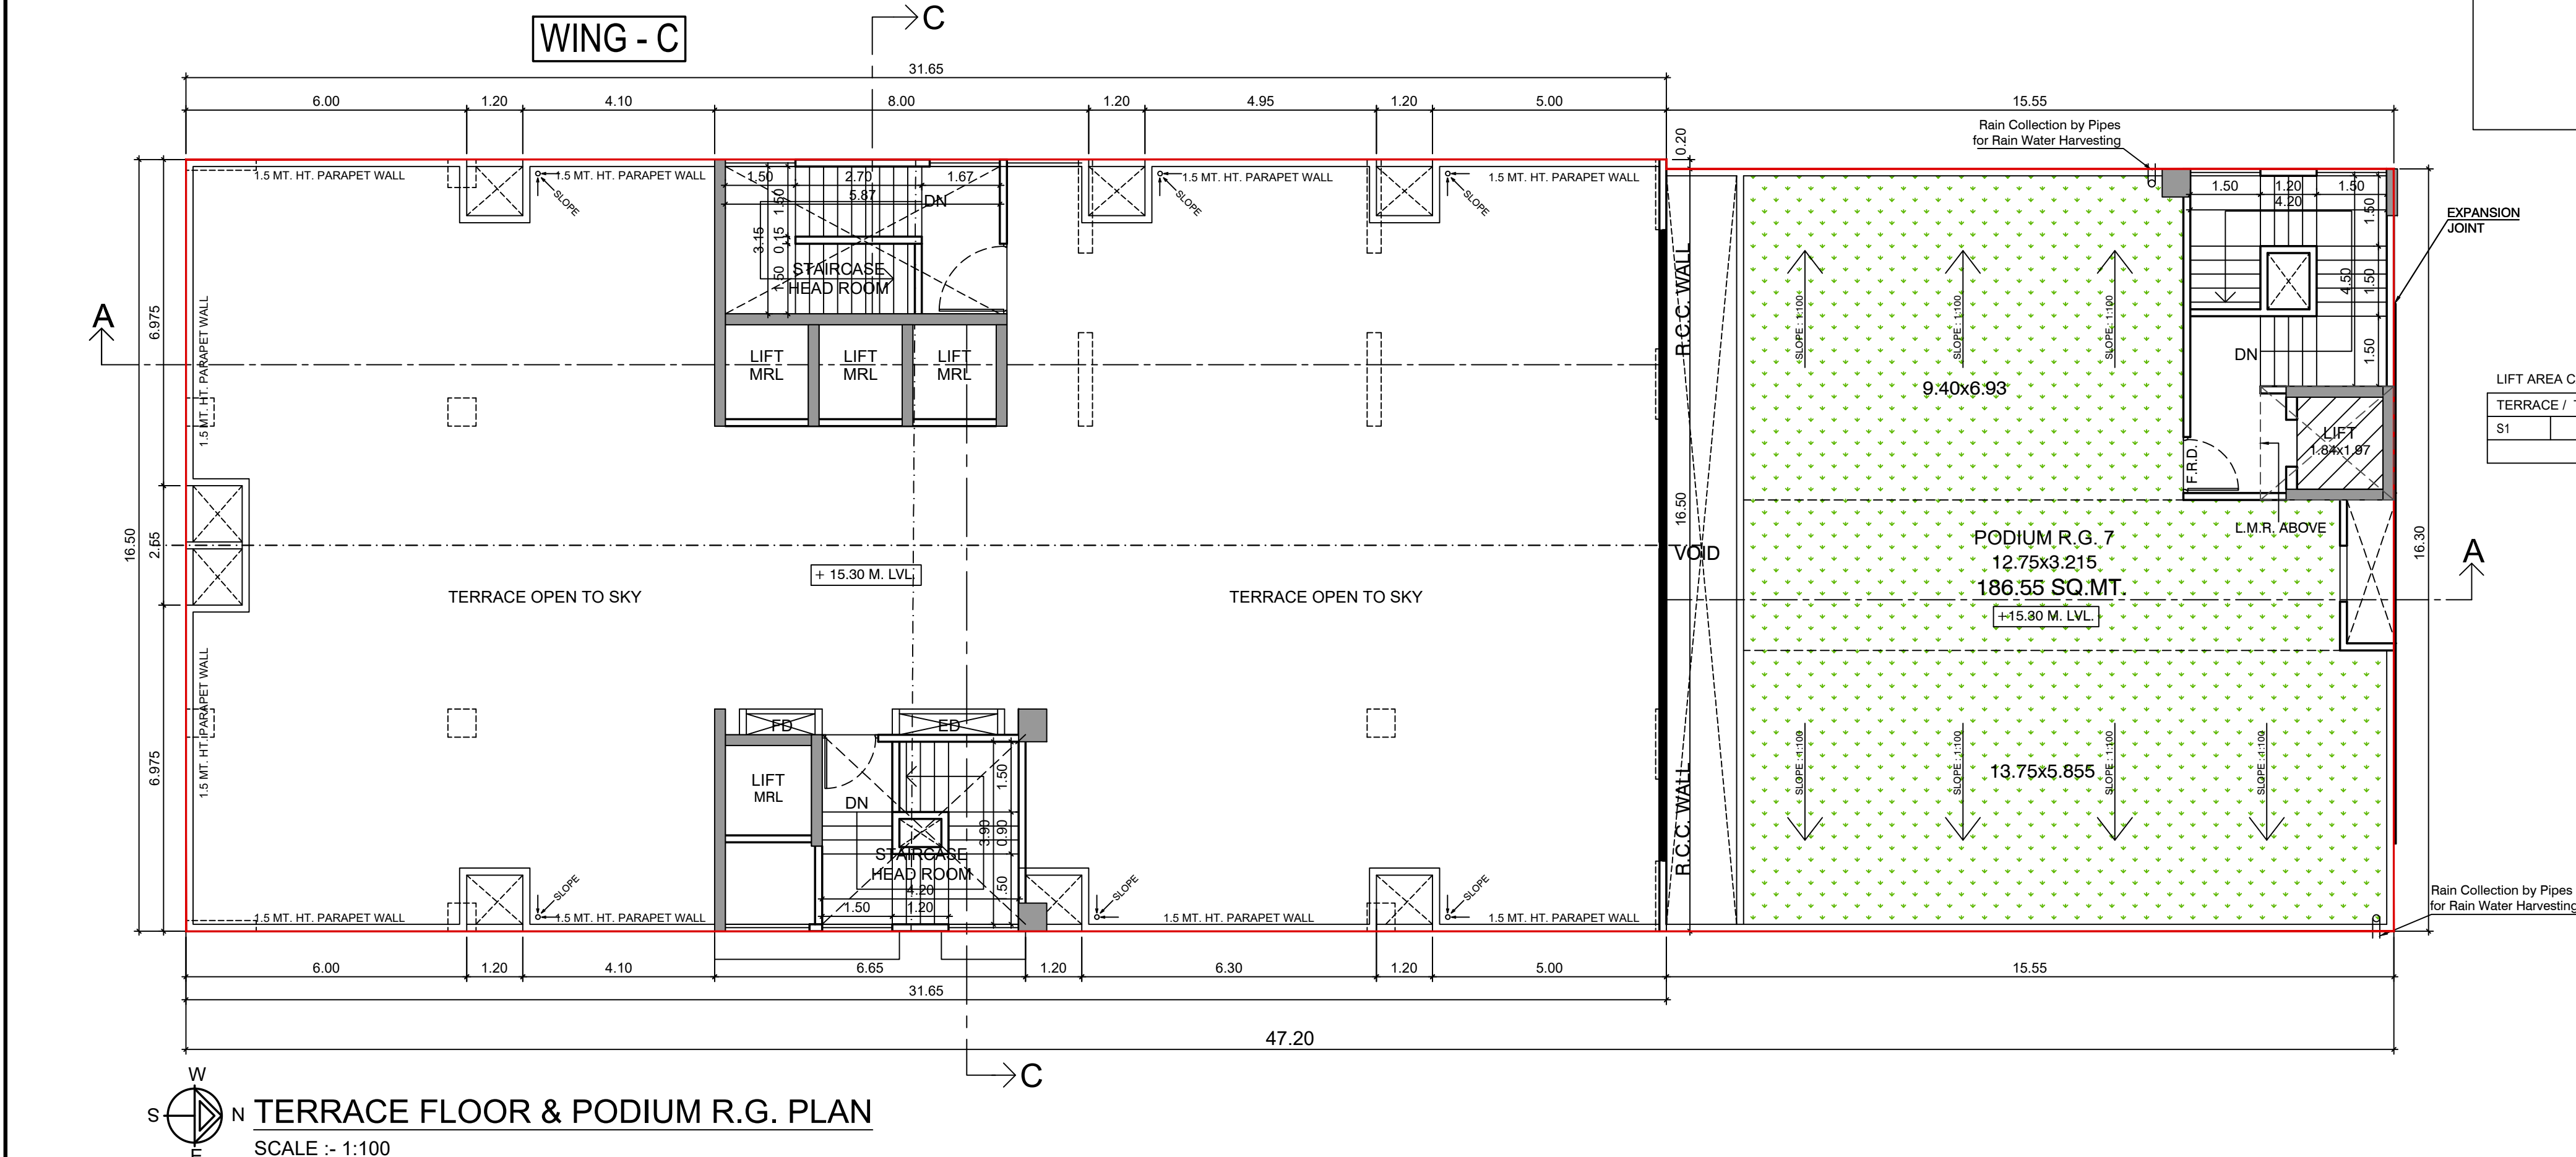




Yomesh Narayan Rao

Digitally signed by Yomesh Narayan Rao
 Date: 2023.03.28 18:08:47 +05'30'

YOMESH RAO
 LS/R-151
 BE-CIVIL

yms
 CONSULTANTS LIMITED

202, Three-Prasad House, Plot No 517, 35th Road TPS II,
 Off Link Road, Bandra (W), Mumbai - 400 050. | TEL : - 022 6742 7403 |

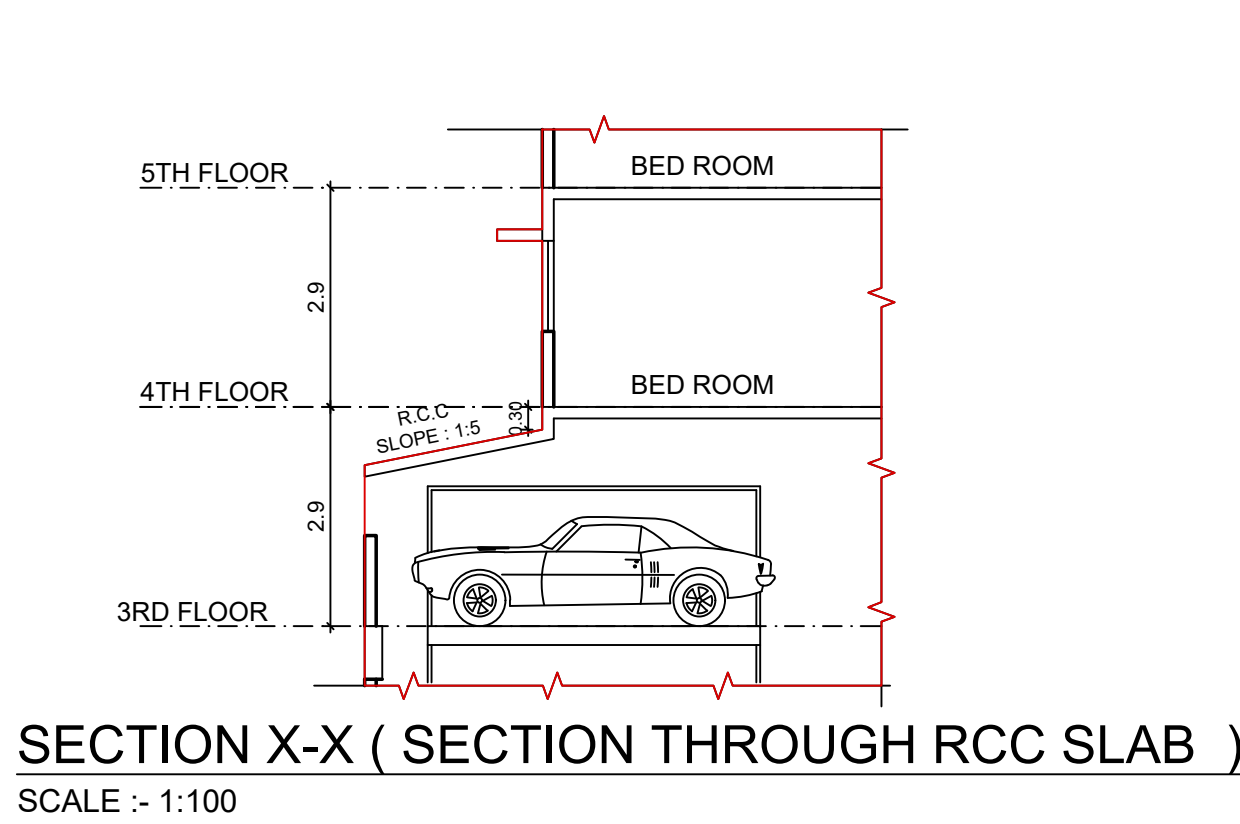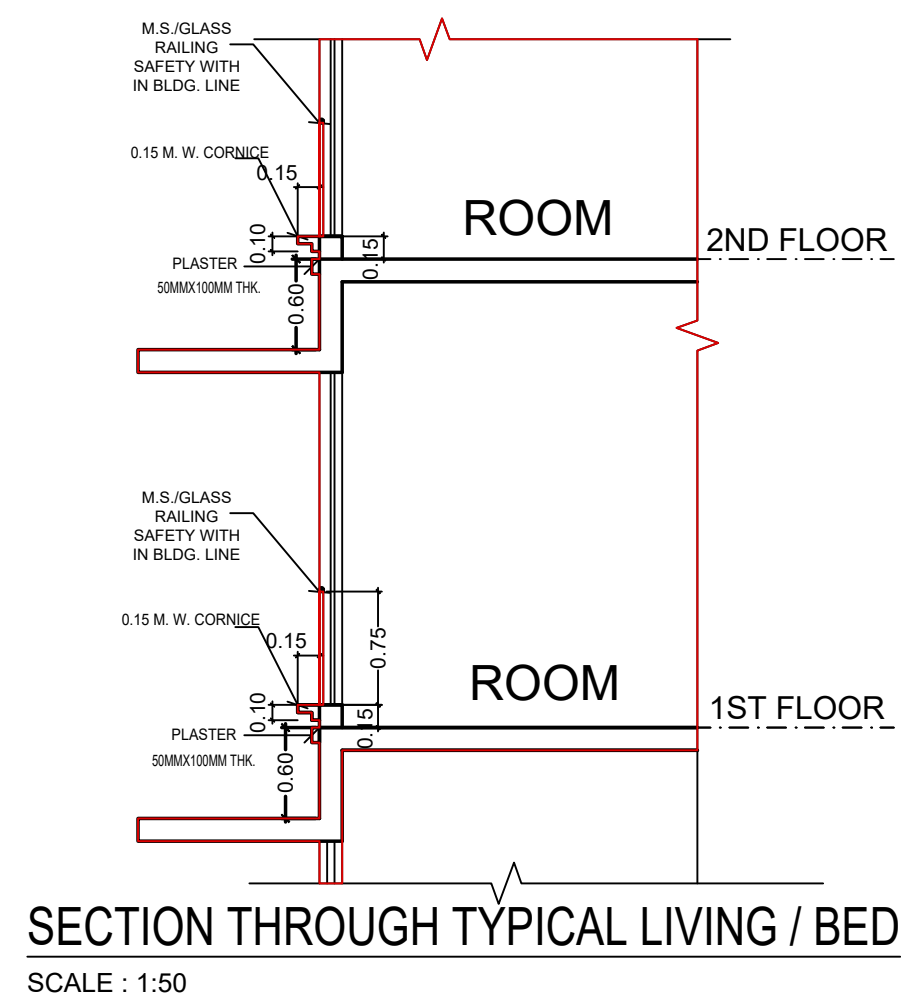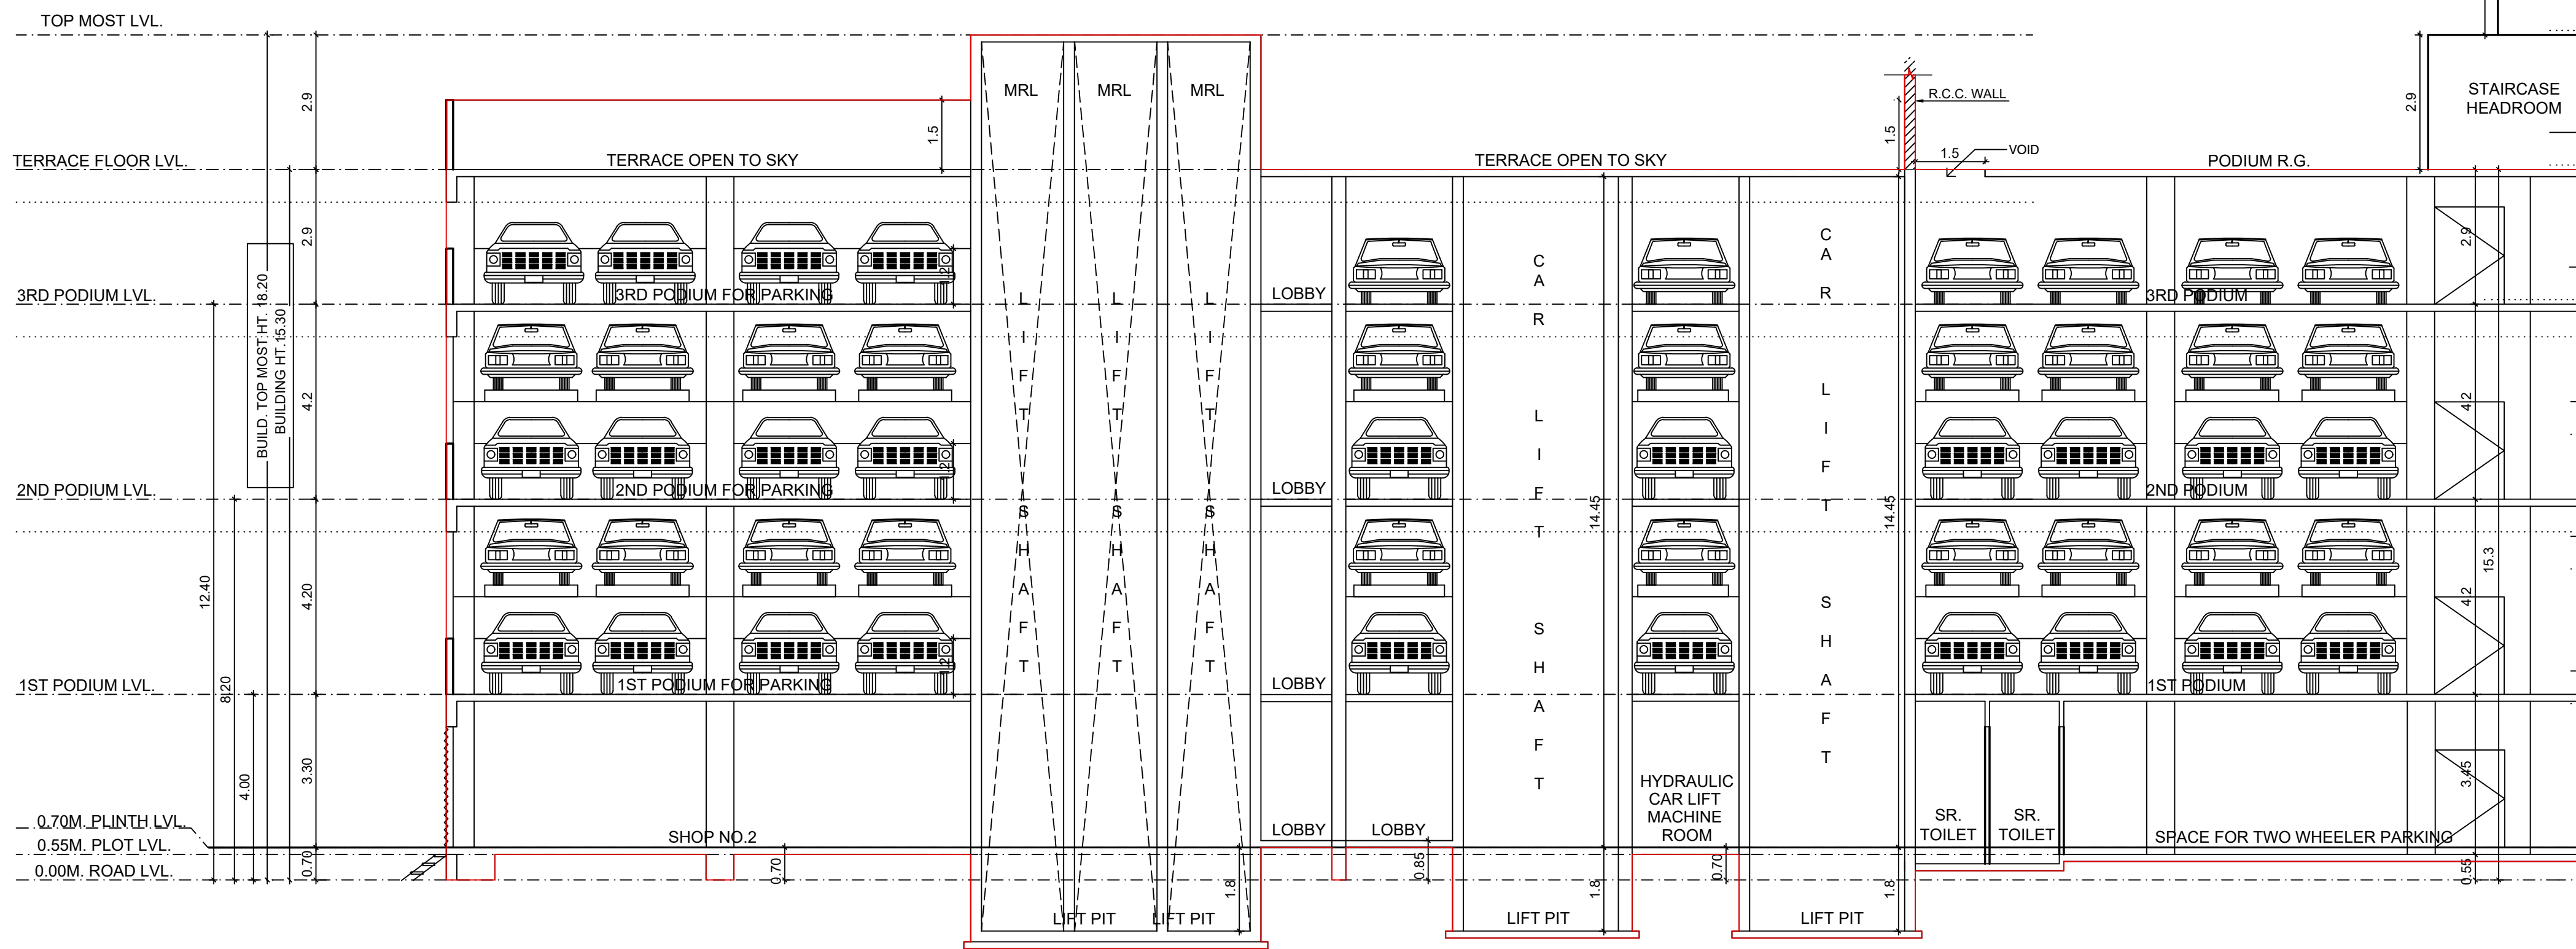

SECTION A-A (FOR WING - C)
SCALE :- 1:100




SECTION A-A (FOR WING - A & B)
SCALE :- 1:100



PROFORMA 'B'					
DESCRIPTION OF PROPOSAL & PROPERTY:					
PROPOSED DEVELOPMENT ON PLOT BEARING C.T.S. NO. 638/1, OF VILLAGE AMBIVALI, AT ANDHERI (W.)					
NAME OF OWNER, ADDRESS & SIGNATURE :-					
M/S. INTEGRATED SPACES LTD. C/A TO OWNER					
KANTILAL, Digitally signed by KANTILAL, MANILAL SAVLA, Date: 2023.03.24 13:39:24 +05'30'					
DRAWING No.	SCALE	JOB NO.	DATE	DRAWN BY	CHECK BY
14	AS SHOWN	PR-018	24.03.2023	Sachin Kini	YNR
NAME, ADDRESS & SIGNATURE OF LICENSED SURVEYOR:-					
YOMESH RAO, BE-CIVIL, Digitally signed by Yomesh Narayan Rao, Date: 2023.03.28 16:09:08 +05'30'					
202, Shree-Prasad House, Plot No 517, 35th Road TPS III, Off Link Road, Bandra (W), Mumbai - 400 050. (TEL :- 022 6742 7403)					

THIS PLAN IS DIGITALLY SIGNED		
APPROVED SUBJECT TO CONDITIONS MENTIONED IN THIS OFFICE LETTER UNDER NO CE / 8534 / WS / AK DATED: 31.03.2023		
SHAHBAJ ALMOODIN PEERZADE	AMIT PRAKASH PATIL	Vijay Shankarrao Tawde
S.E (P.P.)/WSH4	A.E (P.P.)/WV	EXECUTIVE ENGINEER, MUNICIPAL CORPORATION, B

CONTENTS OF SHEET
SECTION B-B (FOR WING B)
SECTION C-C (FOR WING C)

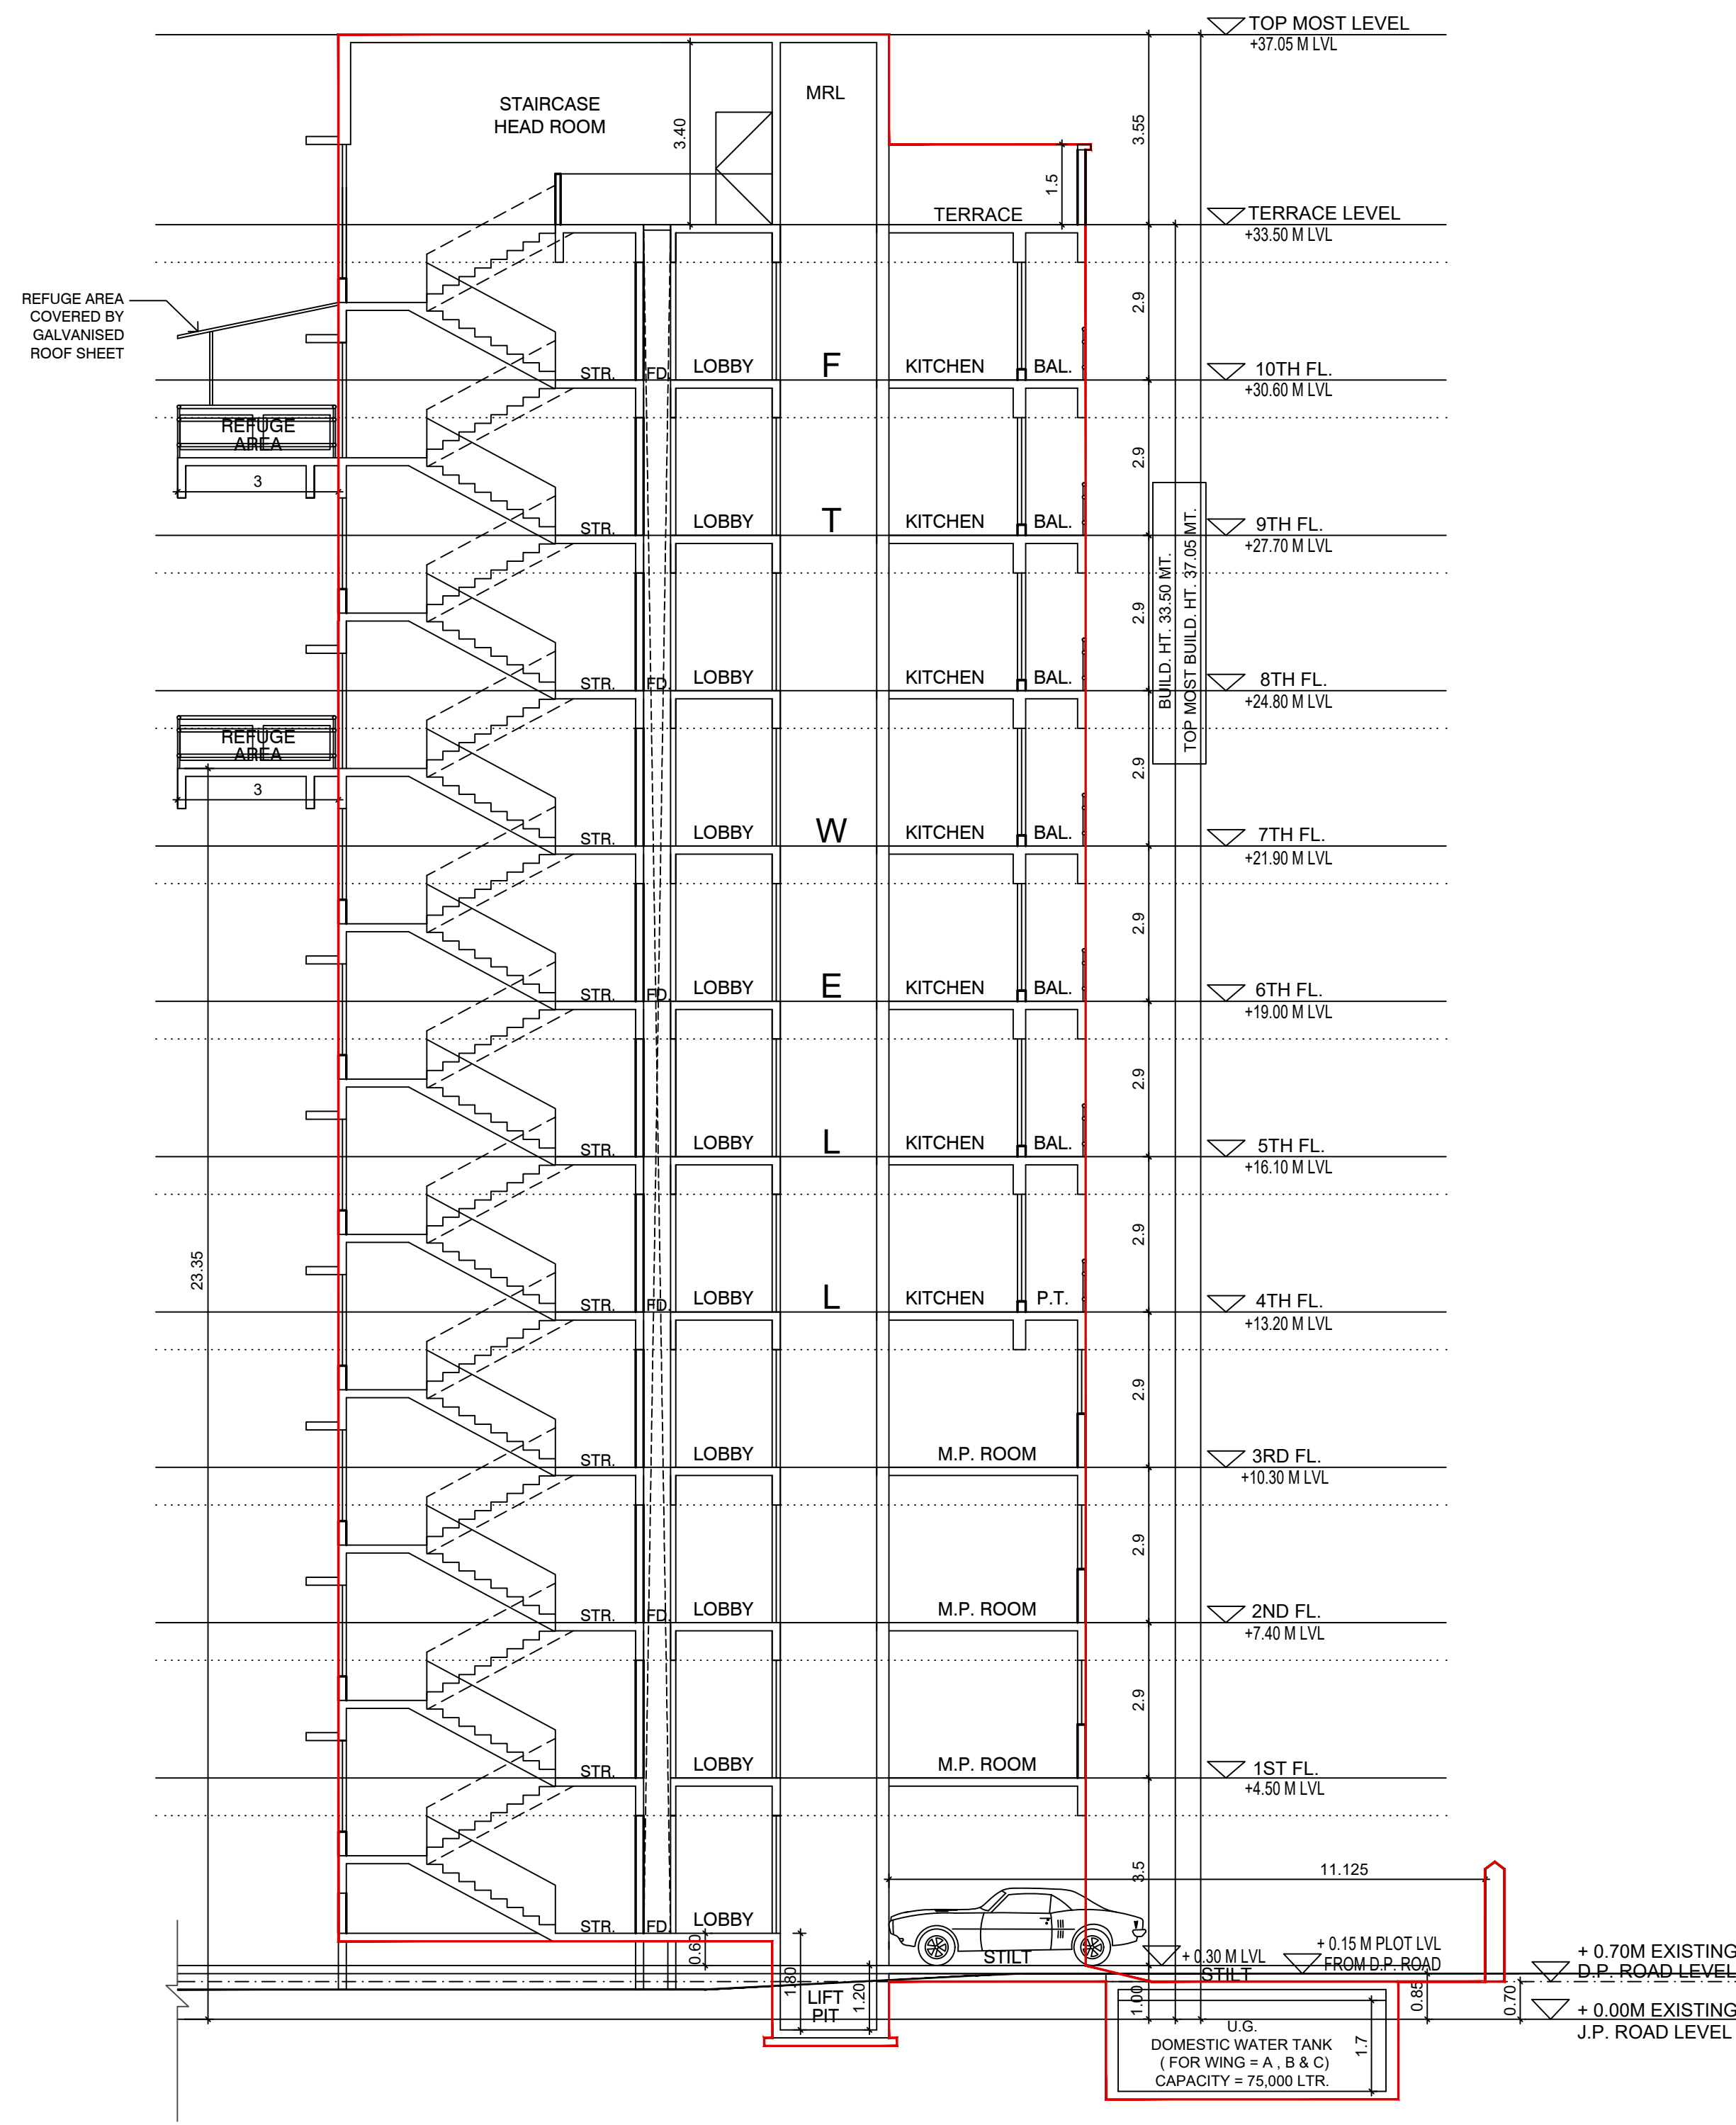

SECTION B-B (FOR WING - A & B)
SCALE :- 1:100

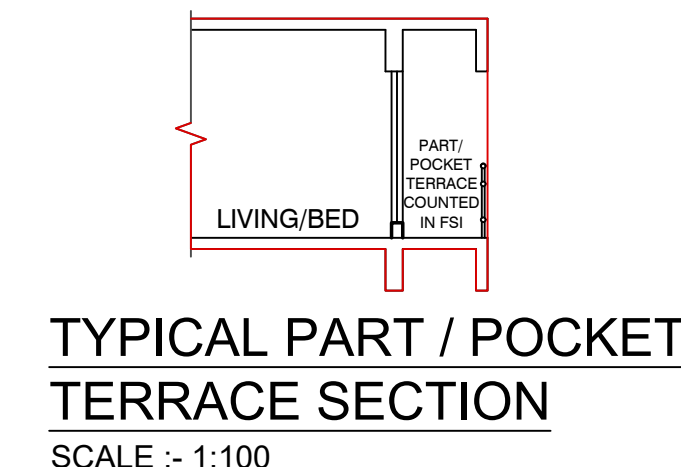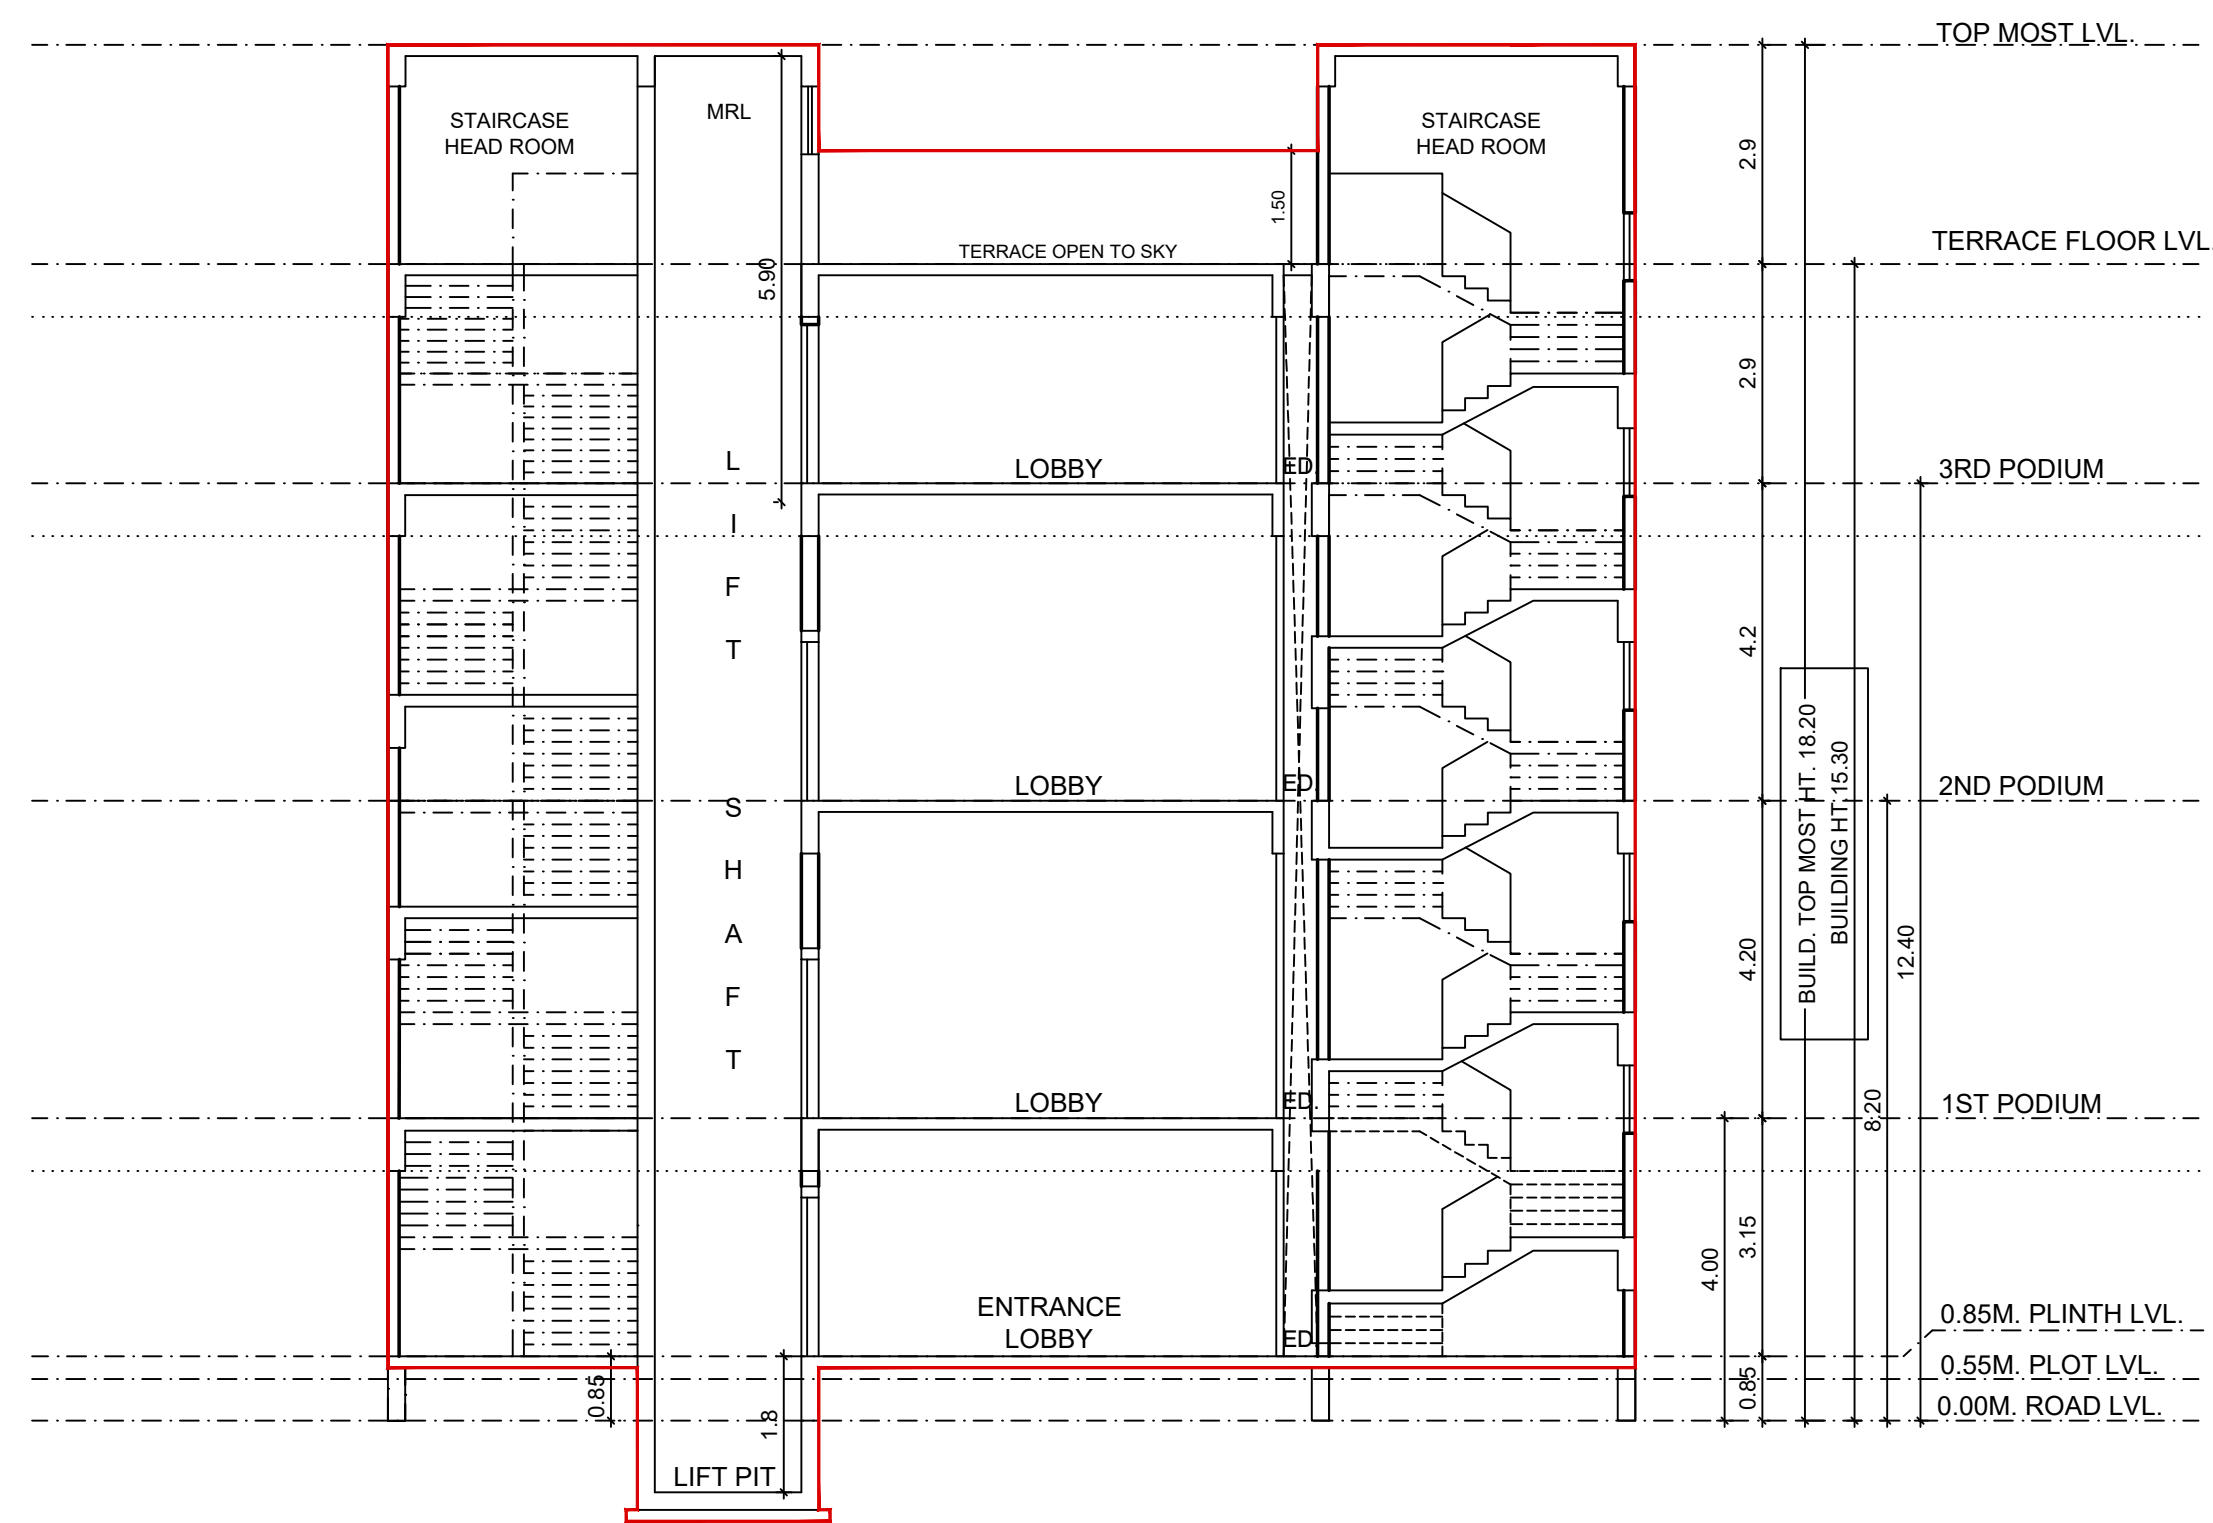

SECTION C-C (FOR WING - C)
SCALE :- 1:100

THIS PLAN IS DIGITALLY SIGNED					
APPROVED SUBJECT TO CONDITIONS MENTIONED IN THIS OFFICE LETTER UNDER NO.CE / 8534 / WS / AK DATED : 31.03.2023					
SHAHBAJ ALIMODDIN PEERZADE	AMIT PRAKASH PATIL	Vijay Shankarrao Tawde			
S.E.(B.P.),KWS-II			A.E.(B.P.),KW		EXECUTIVE ENGINEER, BUILDING PROPOSAL - IS
PROFORMA 'B'					
DESCRIPTION OF PROPOSAL & PROPERTY:					
PROPOSED REDEVELOPMENT OF THE RESIDENTIAL CUM COMMERCIAL BUILDING ON PLOT BEARING C.T.S. NO. 638/1 OF VILLAGE AMBIVALI, AT J.P. ROAD, ANDHERI (WEST), MUMBAI - IN K/W WARD.					
NAME OF OWNER, ADDRESS & SIGNATURE :-					
M/S. INTEGRATED SPACES LTD. C/A TO OWNER					
D-WING, KARMA SANKALP, CORNER OF 6TH AND 7TH ROAD OF RAJAWADI, GHATKOPAR (EAST), MUMBAI - 400077.			KANTILAL MANILAL SAVLA Digitally signed by KANTILAL MANILAL SAVLA Date: 2023.03.24 13:40:26 +05'30'		
DRAWING No.	SCALE	JOB NO.	DATE	DRAWN BY	CHECK BY
15	AS SHOWN	PR-018	24.03.2023	Sachin Kiri	YNR
NAME, ADDRESS & SIGNATURE OF LICENSED SURVEYOR:-					
Yomesh Narayan Rao Digitally signed by Yomesh Narayan Rao Date: 2023.03.28 18:09:38 +05'30'					
YOMESH RAO LS/R-151 BE-CIVIL					
202, Shree-Prasad House, Plot No 517, 35th Road TPS III, Off Link Road, Bandra (W), Mumbai - 400 050. (TEL :- 022 6742 7403)					