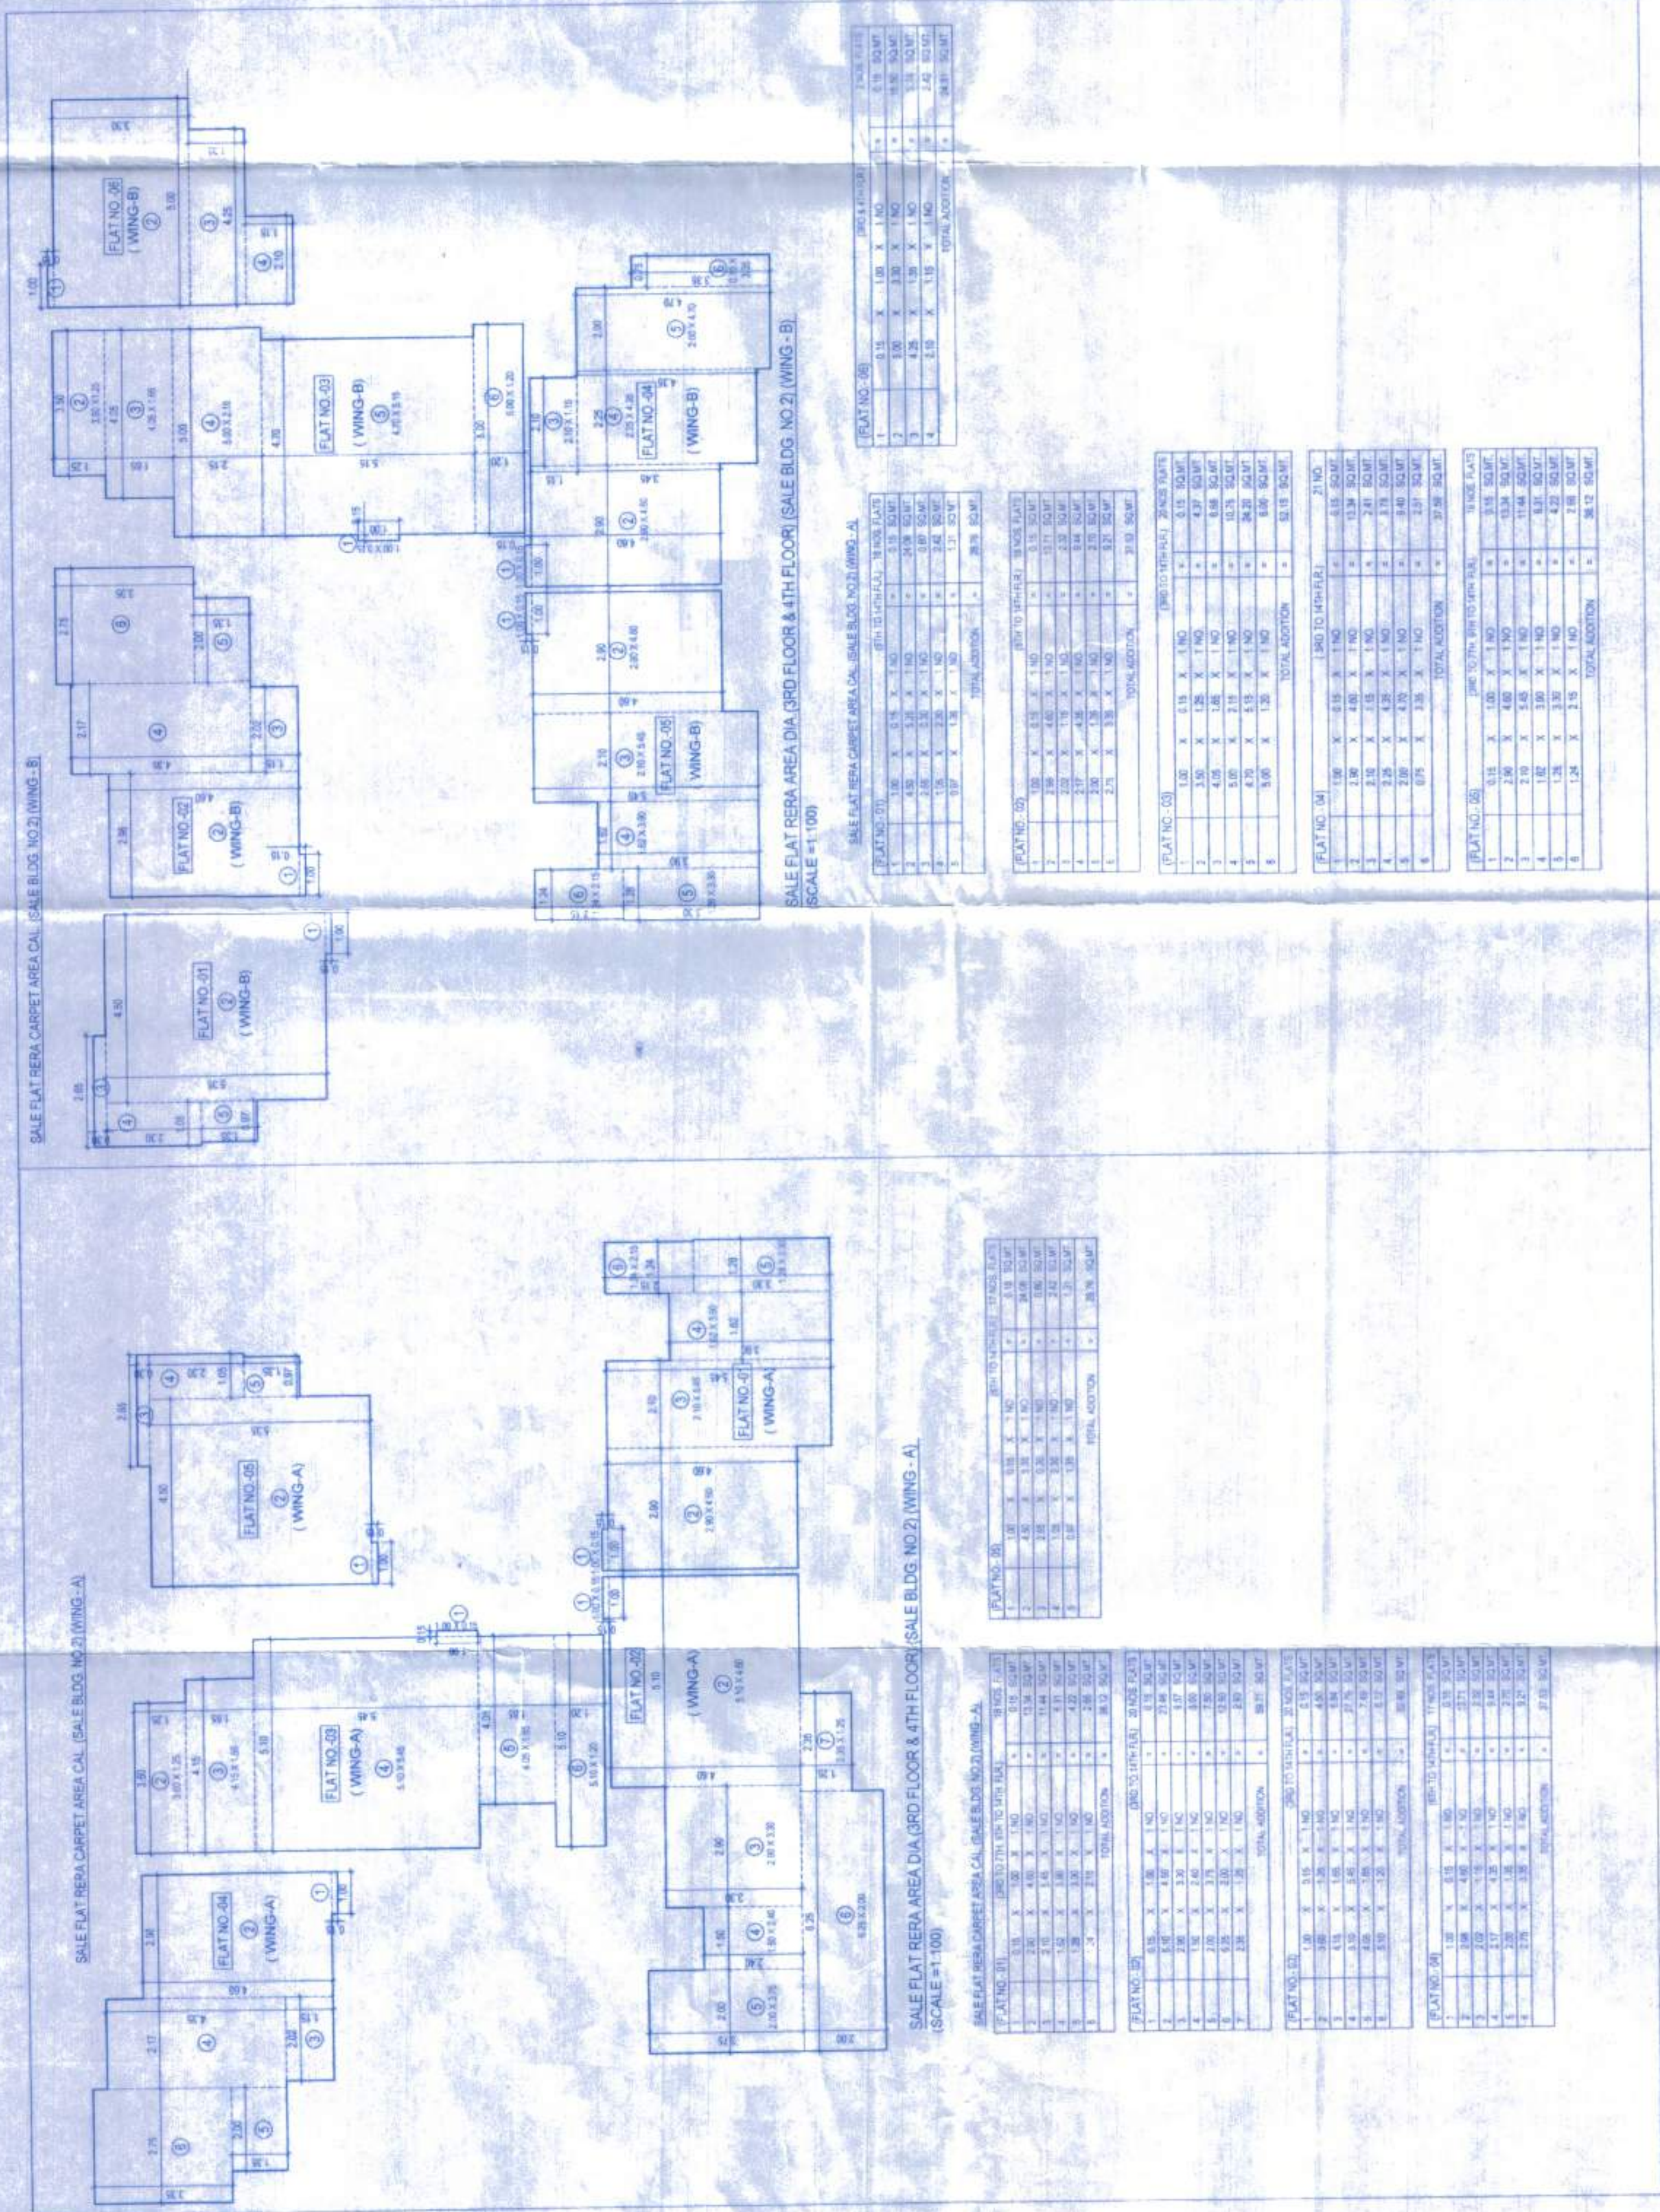
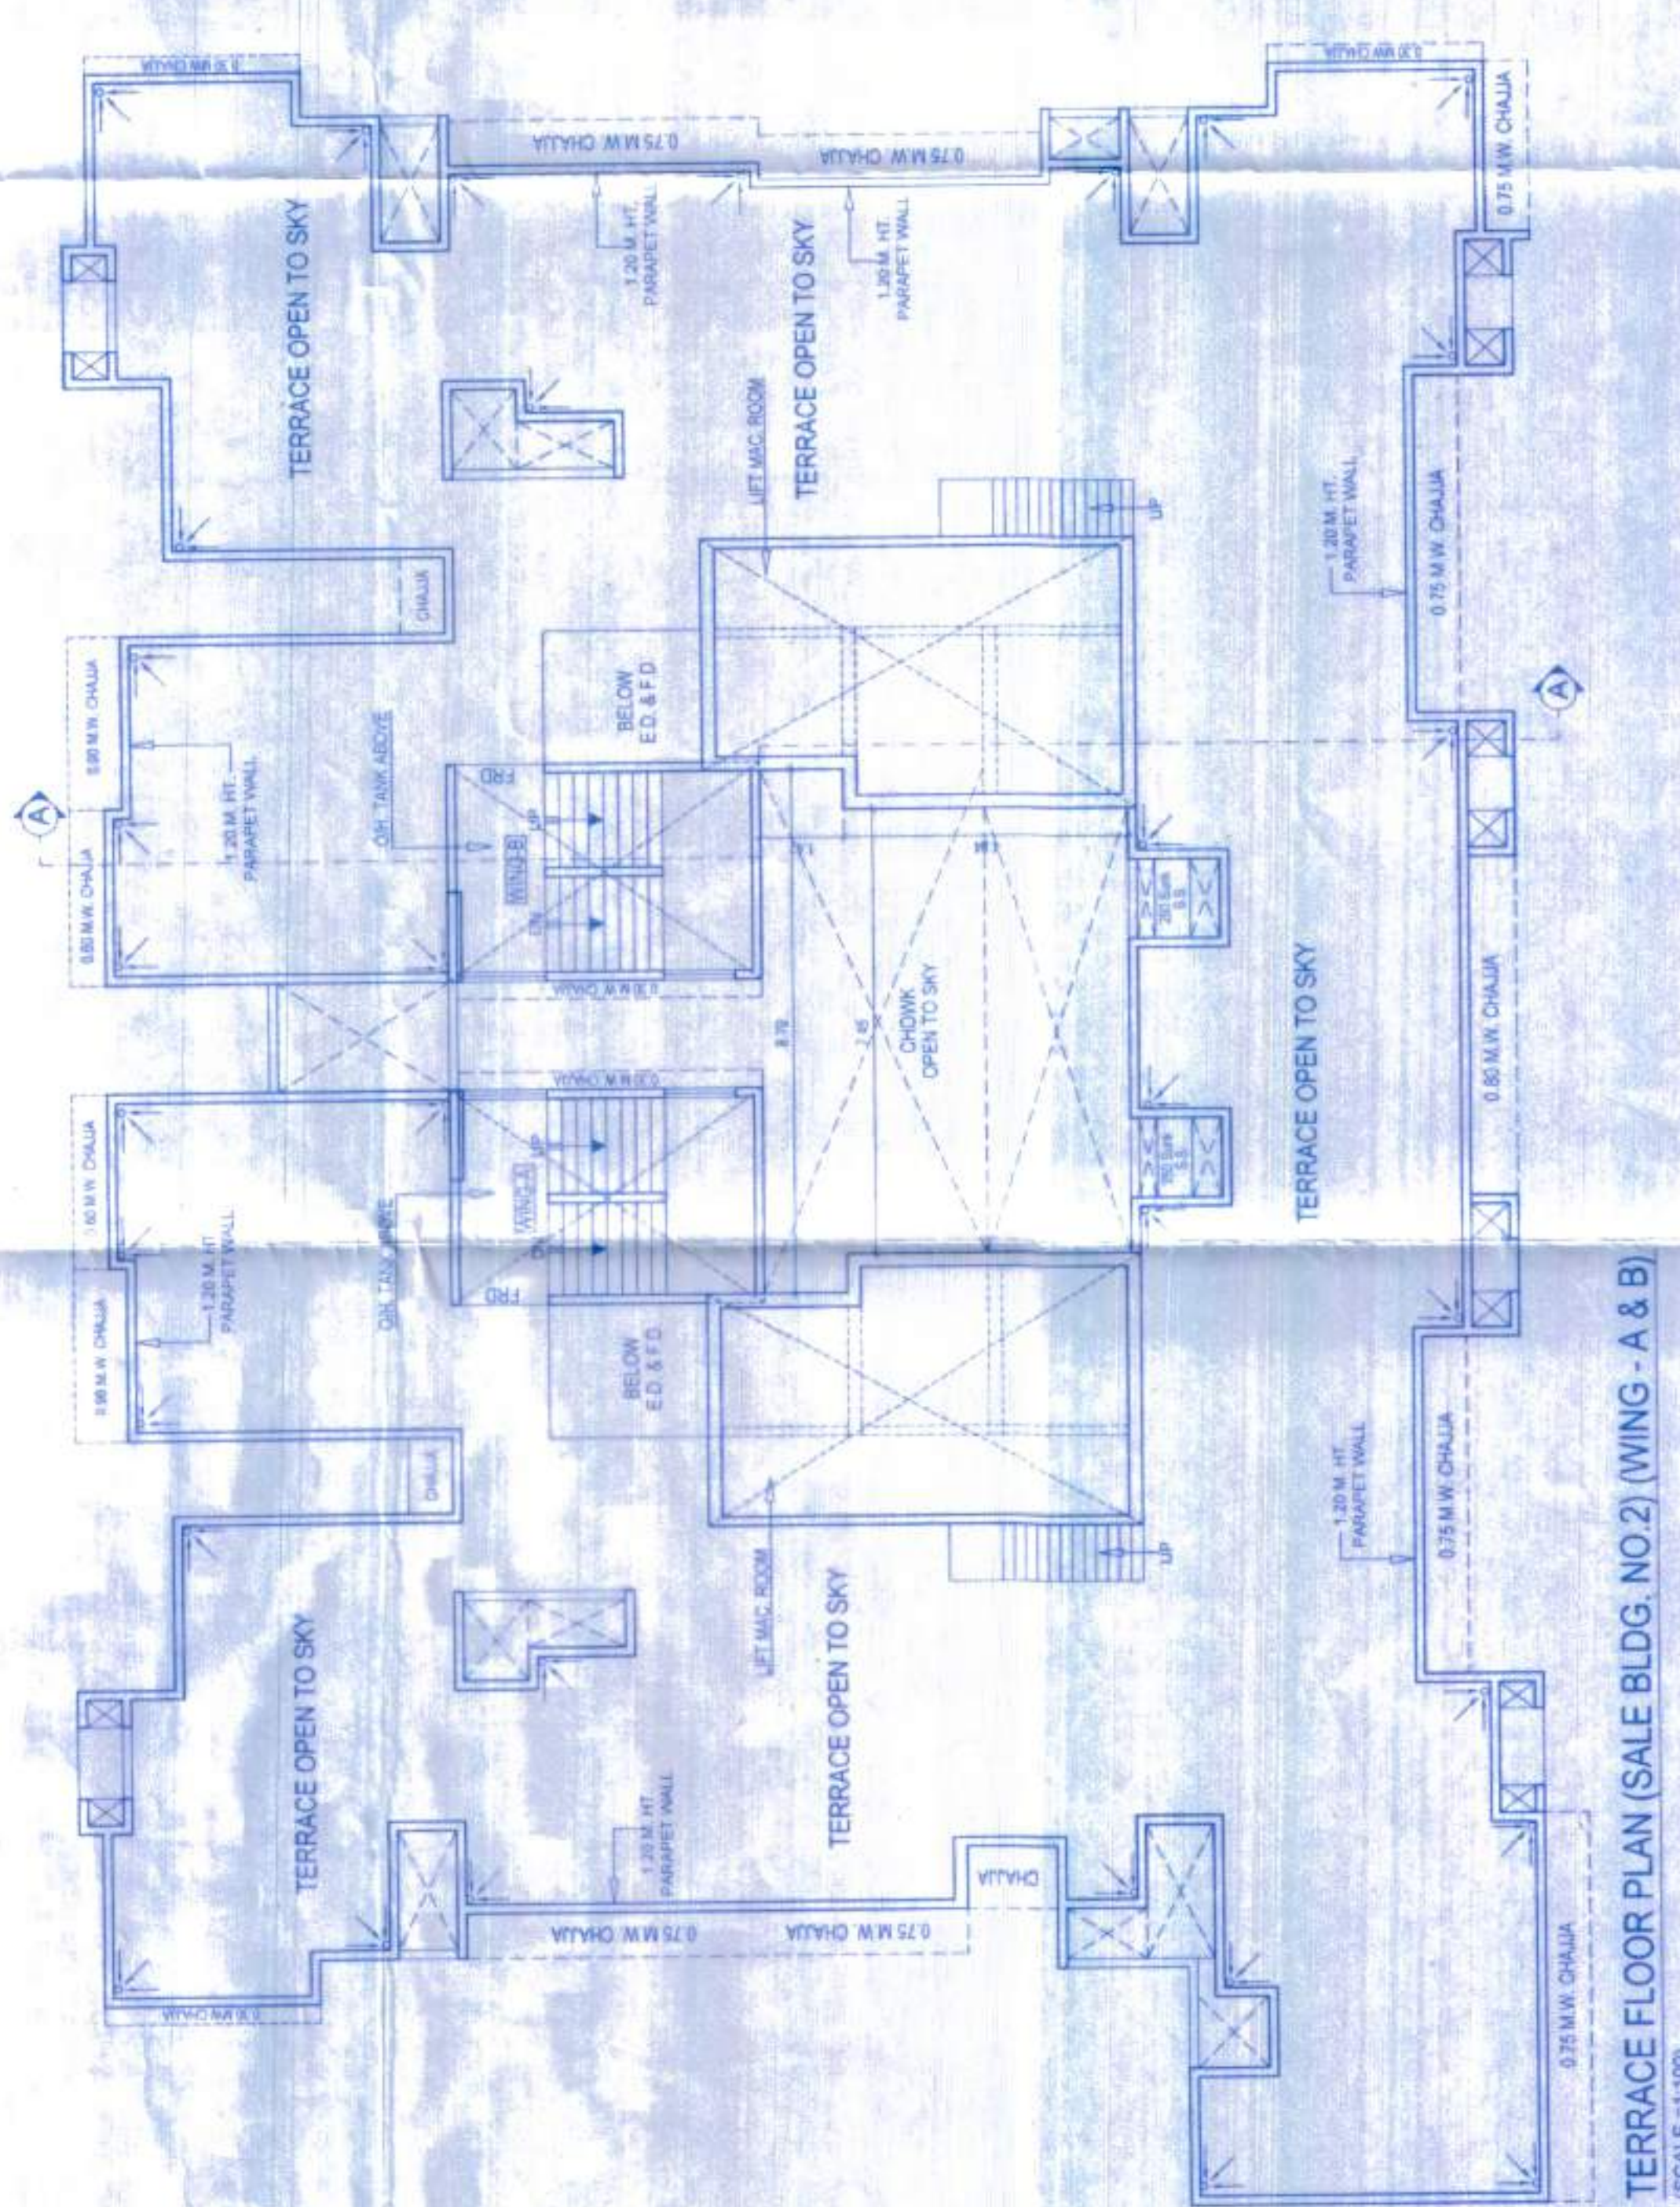


[illegible]

PROFORMA 'B'	
CONTENT OF SHEET	
FLOOR PLAN, AREA DIAGRAM, AREA CALCULATION, PROFORMA 'A' & 'B'	
STAMP OF APPROVAL OF PLANS	
STAMP OF DATE OF RECEIPT OF PLANS	

STAMP OF DATE OF RECEIPT OF PLANS

Approved Subject to the condition
Mentioned in this office permission
Letter no. GRAENG/SPT/108/20180316/AP/51
19 DEC 2018
Executive Engineer
Surt Rehabilitation Authority

DESCRIPTION OF PROPOSAL & PROPERTY

Proposed Slum Rehabilitation Scheme on vacant lands C.T.S. No. 451,
451/1 to 18, 449B, 460, 450/1 To 12, 452, 453/1 To 14 of
Ward No. 17, Bangalore City Municipal Corporation.
The above land is owned by Bangalore City Municipal Corporation, a Branch Office,
Plot No. 460/17B, 5th West of M.C.G.M.,
Bangalore.

SIGN NAME & ADDRESS OF ARCHITECT

M/S. SHREE VINAYAKAN SRA CHS. LTD.
NAME OF OWNER/DEVELOPER
M/S. SHREE S INFRA DEVELOPERS PRIVATE LIMITED
M/S. SHREE S Infra Developers Private Limited
Signature



DESIGN
Crest

Office Address -
0015002, Design-Crest Architects
Varied-Anand Apt. Sec-8,
Near Anand Circle, next to Gaurav Mall,
Aurli, Navi Mumbai - 400 708.

ARCHITECTS, ENGINEERS & PROJECT CONSULTANTS.

NIGHT LINE	REMARK	JOB NO.	SCALE	AS STATED
		DRG NO.	DRN BY	
N				

SECTION A - A