


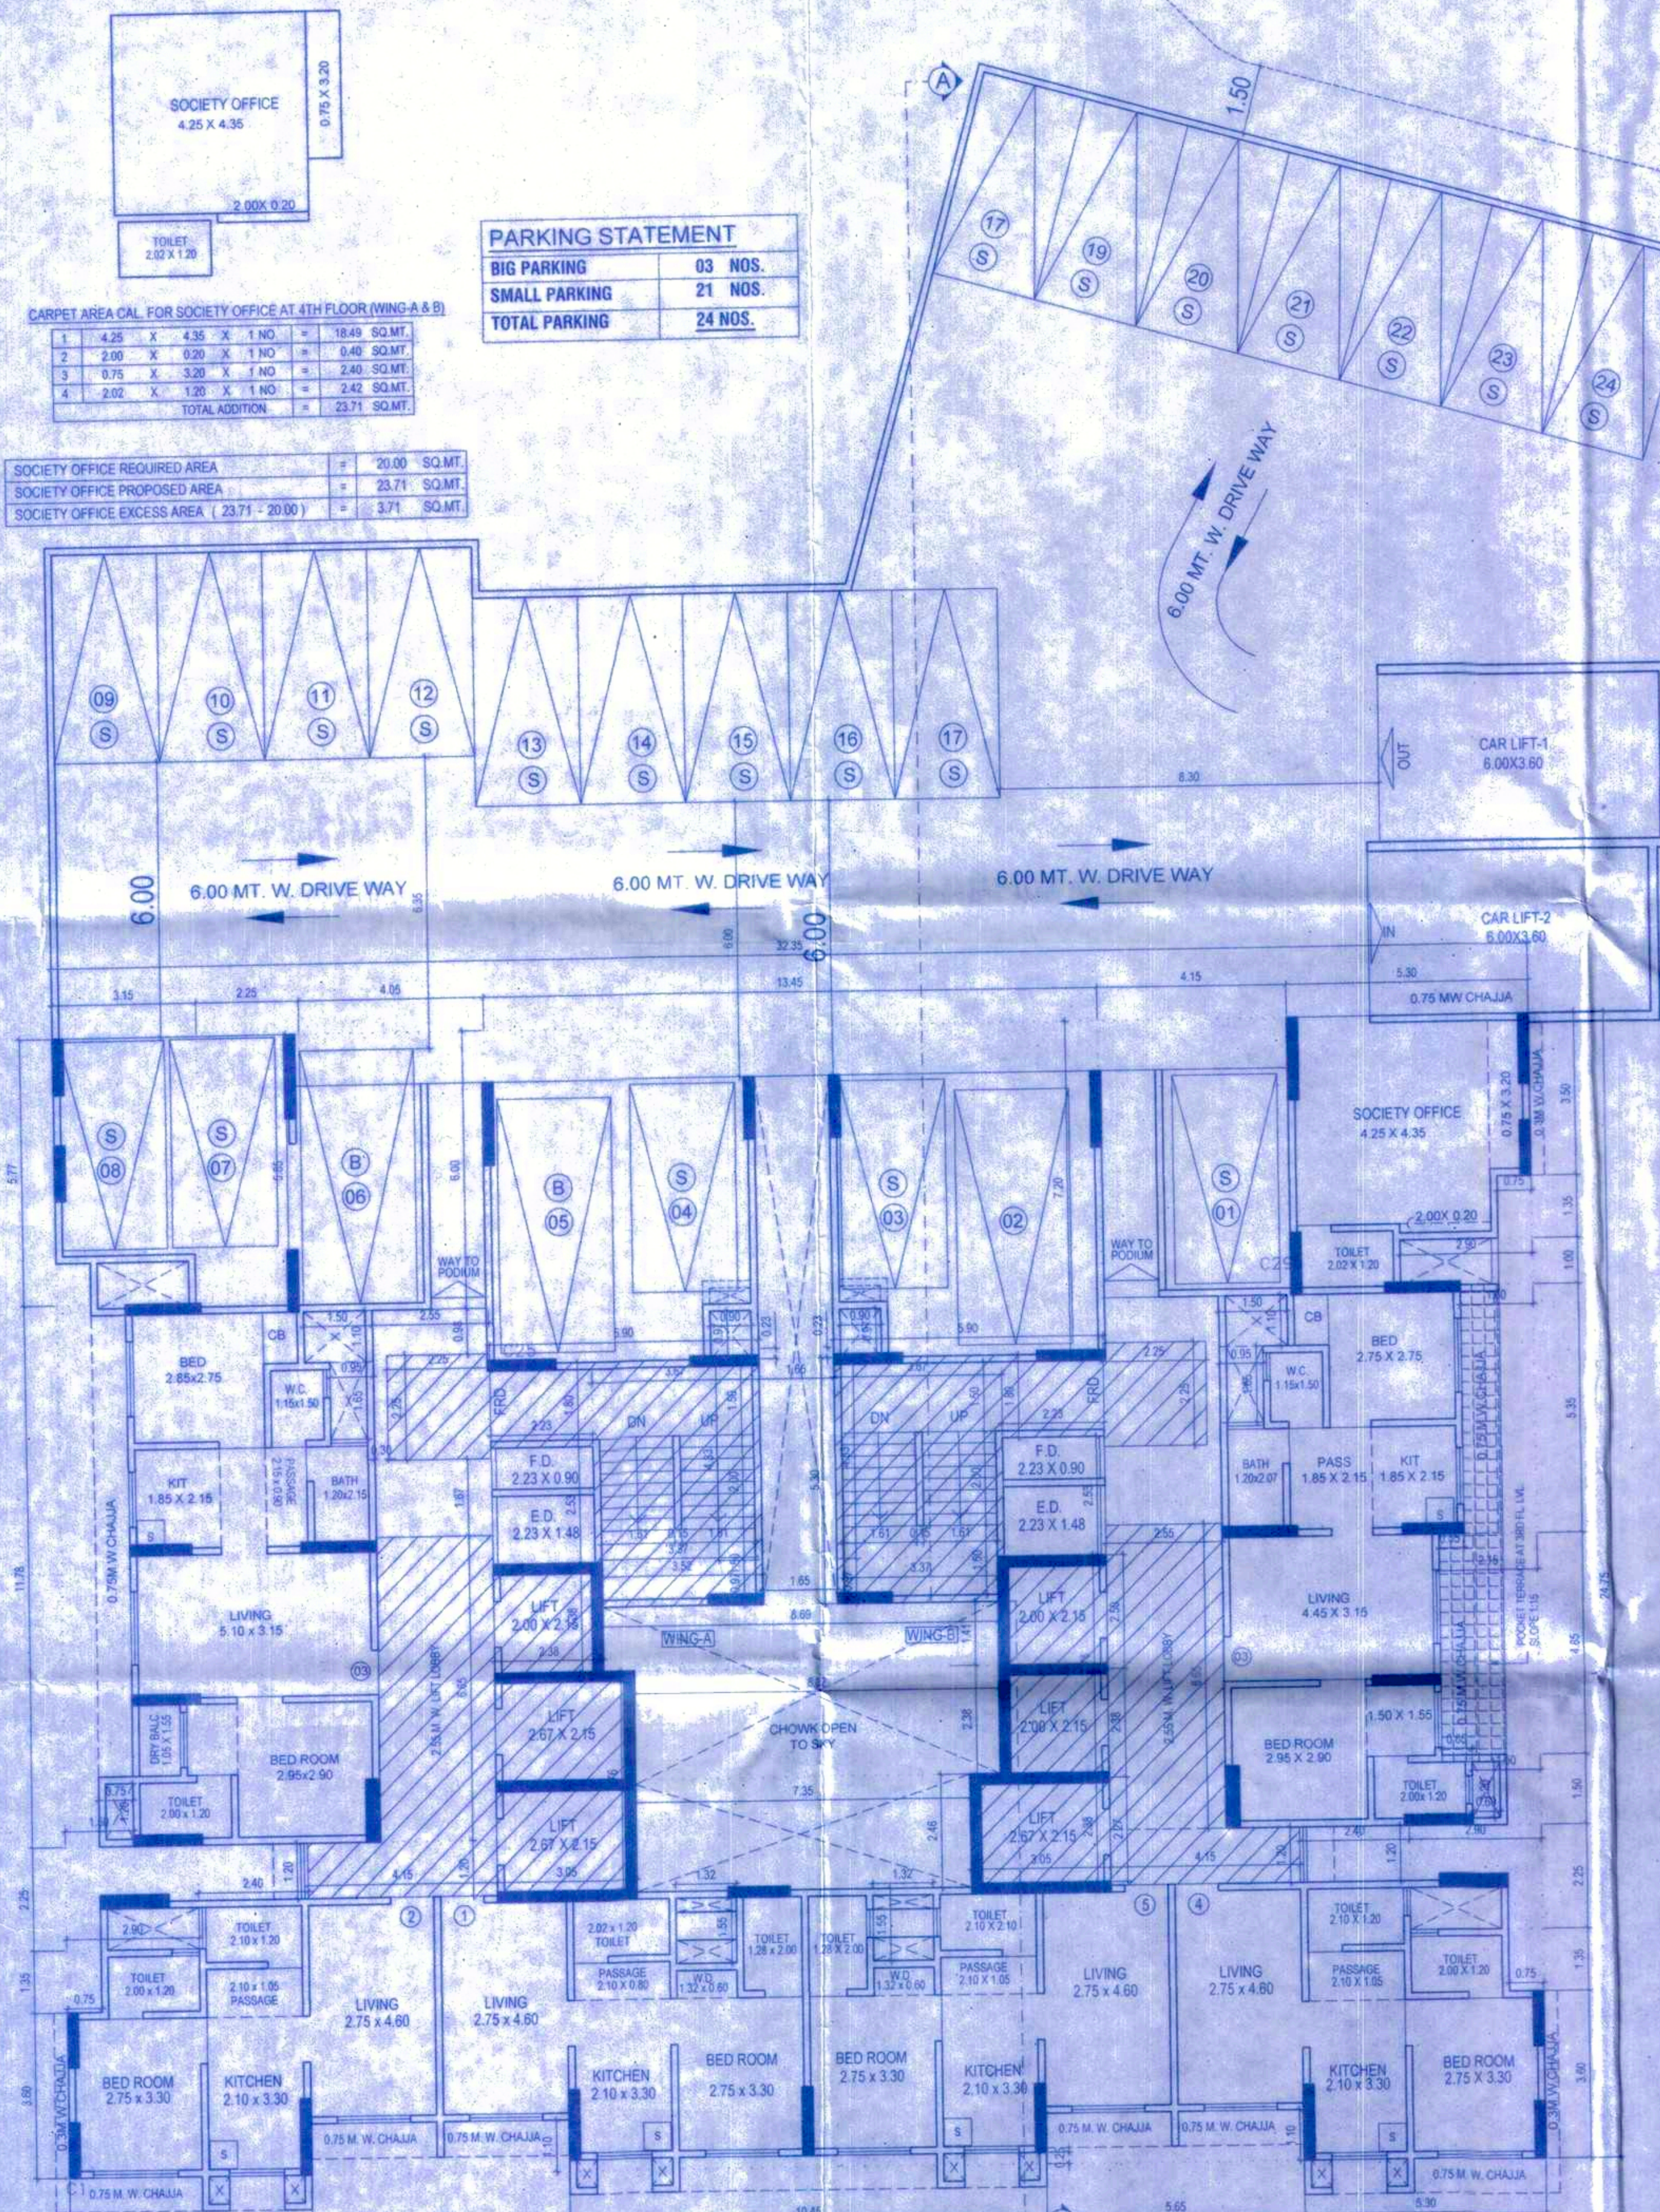

B.U. AREA CAL. FOR 4TH FLOOR (SALE) (WING - A & B)

A	32.35	X	24.75	X	1 NO.	=	800.56	SQ.MT.
TOTAL ADDITION						=	800.56	SQ.MT.

DEDUCTIONS

1	3.15	X	5.77	X	1 NO.	=	18.18	SQ.MT.
2	2.25	X	5.85	X	1 NO.	=	13.16	SQ.MT.
3	4.05	X	6.00	X	1 NO.	=	24.30	SQ.MT.
4	1.50	X	1.10	X	2 NOS.	=	3.30	SQ.MT.
5	0.95	X	1.55	X	2 NOS.	=	3.14	SQ.MT.
6	13.45	X	7.20	X	1 NO.	=	96.84	SQ.MT.
7	1.85	X	5.30	X	1 NO.	=	9.75	SQ.MT.
8	4.15	X	6.00	X	1 NO.	=	24.90	SQ.MT.
9	0.75	X	1.35	X	3 NOS.	=	3.04	SQ.MT.
10	2.90	X	1.00	X	1 NO.	=	2.90	SQ.MT.
11	1.90	X	5.35	X	1 NO.	=	10.16	SQ.MT.
12	2.15	X	4.85	X	1 NO.	=	10.43	SQ.MT.
13	1.50	X	1.30	X	1 NO.	=	1.95	SQ.MT.
14	2.40	X	1.30	X	2 NOS.	=	6.24	SQ.MT.
15	2.90	X	2.25	X	2 NOS.	=	12.99	SQ.MT.
16	6.55	X	1.10	X	2 NOS.	=	14.41	SQ.MT.
17	10.45	X	0.25	X	1 NO.	=	2.61	SQ.MT.
18	1.50	X	11.75	X	1 NO.	=	17.63	SQ.MT.
19	2.23	X	2.53	X	2 NOS.	=	11.28	SQ.MT.
20	8.89	X	1.41	X	1 NO.	=	12.55	SQ.MT.
21	6.02	X	2.38	X	1 NO.	=	14.34	SQ.MT.
22	7.25	X	2.46	X	1 NO.	=	18.03	SQ.MT.
23	1.32	X	1.55	X	2 NOS.	=	4.09	SQ.MT.
TOTAL DEDUCTION						=	336.05	SQ.MT.

SOCIETY OFFICE AREA CALCULATION

S01	5.30	X	3.50	X	1 NO.	=	18.55	SQ.MT.
S02	4.55	X	1.35	X	1 NOS.	=	6.14	SQ.MT.
S03	2.40	X	1.00	X	1 NOS.	=	2.40	SQ.MT.
TOTAL DEDUCTION						=	27.09	SQ.MT.

GROSS BUILT UP AREA (G.B.U.)



TOTAL BUILT UP AREA (G.B.U.)						=	437.51	SQ.MT.
-------------------------------------	--	--	--	--	--	---	--------	--------

STAIRCASE AREA CALCULATION

1	2.25	X	2.25	X	1 NO.	=	5.06	SQ.MT.
2	2.25	X	1.85	X	2 NOS.	=	8.33	SQ.MT.
3	3.87	X	4.33	X	2 NOS.	=	33.78	SQ.MT.
4	3.52	X	0.97	X	2 NOS.	=	6.83	SQ.MT.
5	2.25	X	2.25	X	1 NO.	=	5.06	SQ.MT.
6	2.55	X	6.65	X	2 NOS.	=	33.93	SQ.MT.
7	2.38	X	4.76	X	1 NO.	=	11.33	SQ.MT.
8	3.68	X	2.38	X	1 NO.	=	7.36	SQ.MT.
9	4.15	X	3.20	X	2 NOS.	=	9.96	SQ.MT.
10	3.95	X	4.76	X	1 NO.	=	14.52	SQ.MT.
11	2.38	X	2.38	X	1 NO.	=	5.66	SQ.MT.
TOTAL DEDUCTION						=	184.14	SQ.MT.

TOTAL BUILT UP AREA (G.B.U.)

TOTAL BUILT UP AREA (G.B.U.)						=	286.10	SQ.MT.
-------------------------------------	--	--	--	--	--	---	--------	--------

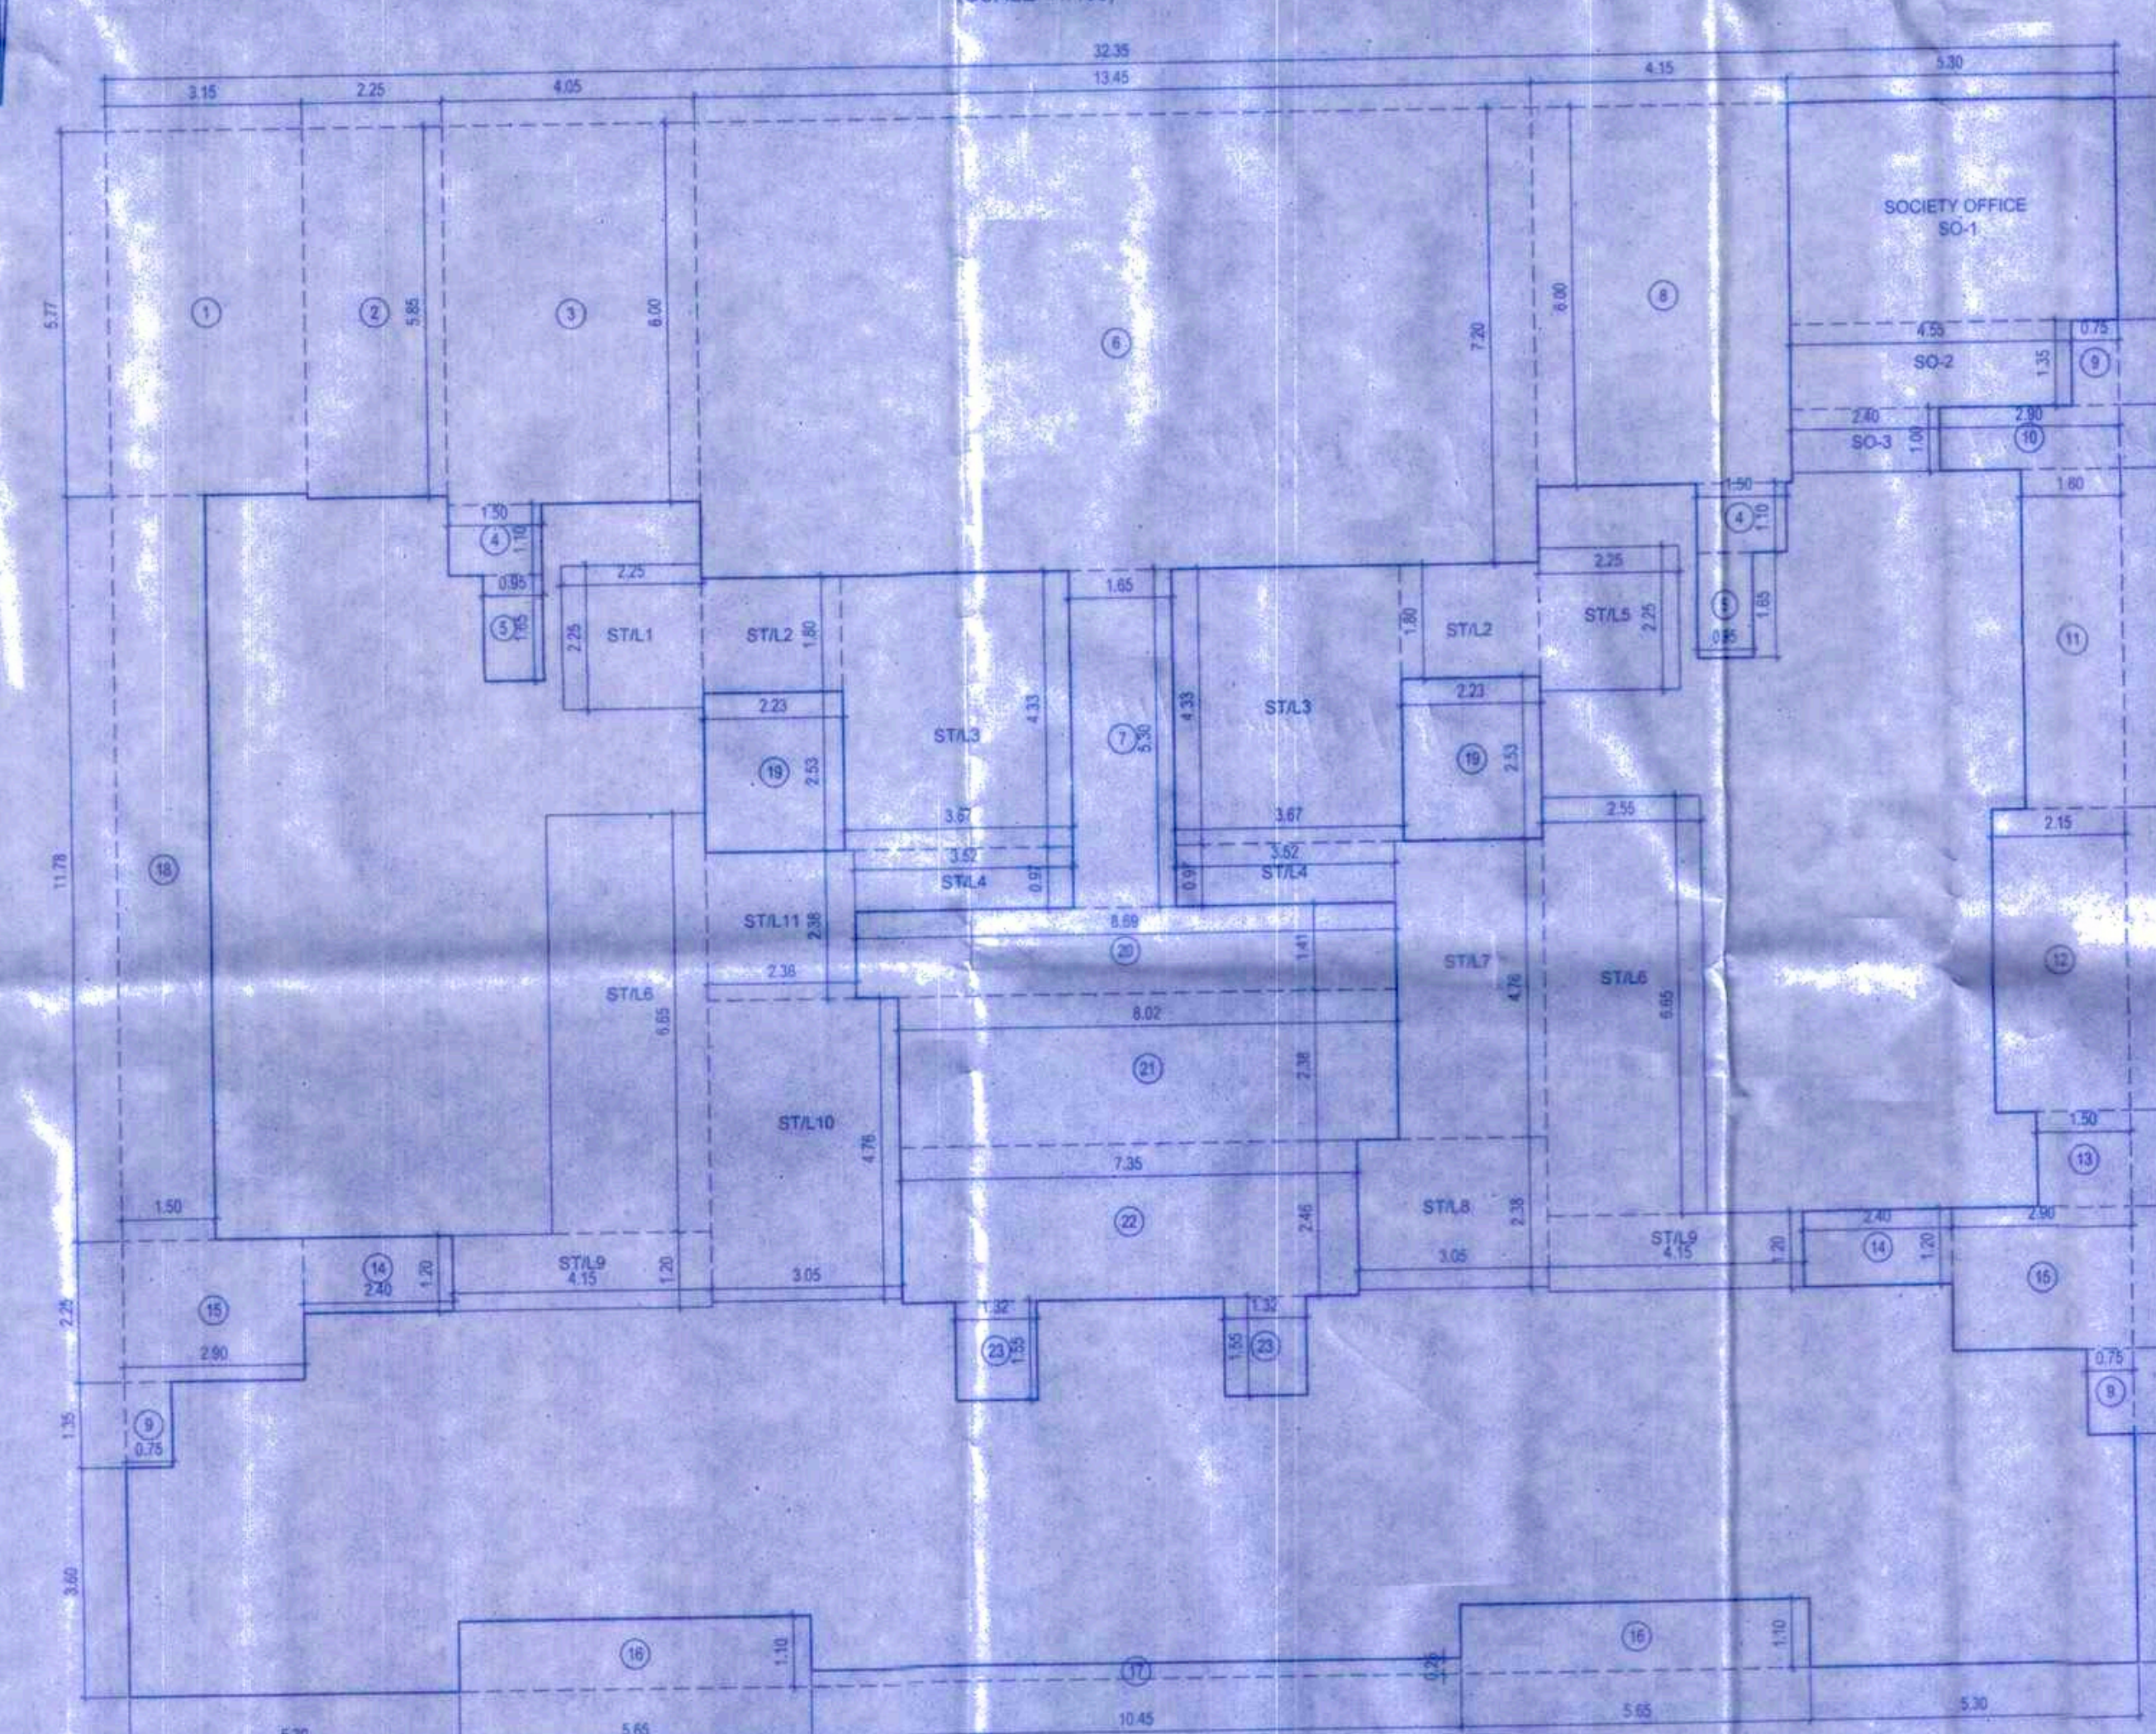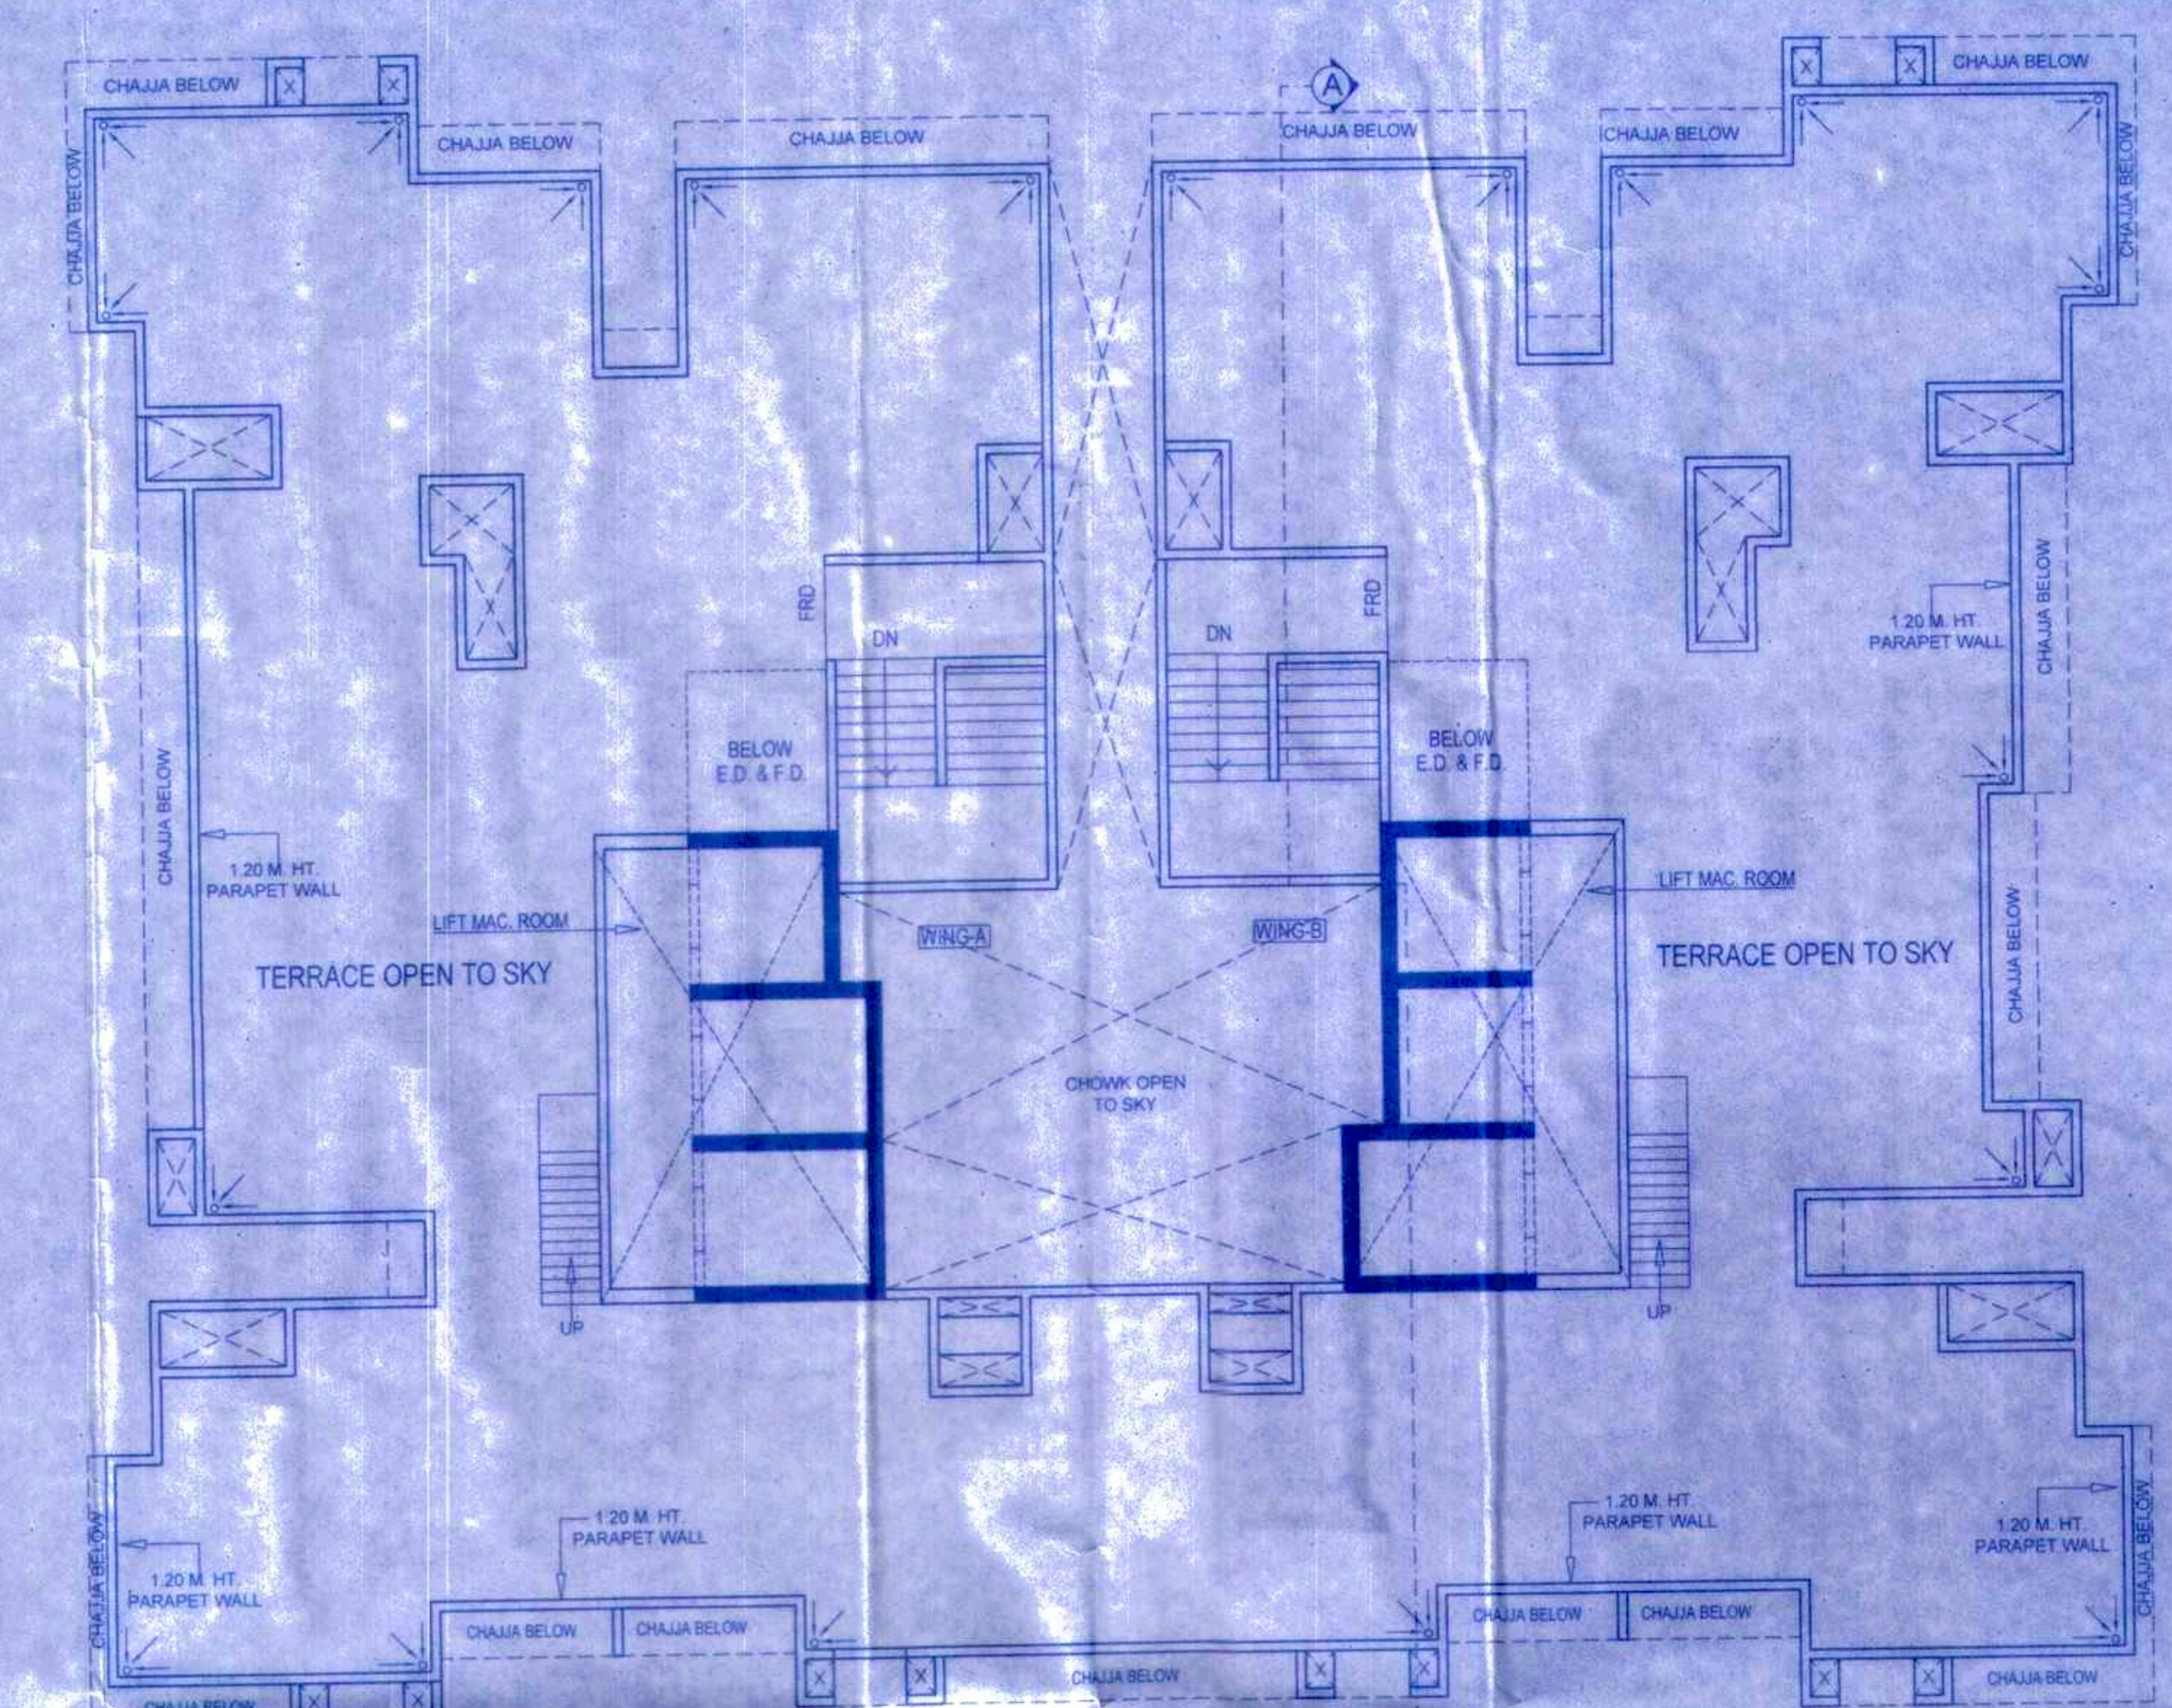

PROFORMA 'B'

CONTENT OF SHEET

FLOOR PLAN, AREA DIAGRAM, AREA CALCULATION, PROFORMA 'A' & 'B'

STAMP OF APPROVAL OF PLANS

This cancels Approval to the Previous Plans sanctioned under no. **SRA/ENG/S/P/108/2020316/1P/5F**
Dated: **14/12/2022**

STAMP OF DATE OF RECEIPT OF PLANS

Approved Subject to the condition mentioned in this office permission Letter No. SRA/ENG/S/P/108/2020316/1P/5F
Dated: **24 DEC 2022**
Signature: **[Signature]**
Stamp: **[Stamp]**
Name: **[Name]**
Designation: **[Designation]**

DESCRIPTION OF PROPOSAL & PROPERTY

Proposed Slum Rehabilitation Scheme on plot bearing C.T.S. No. 451, 451/1 to 18, 449B, 450, 450/1 TO 12, 452, 452/1 TO 14 of Village Kanjur, at Bhatipada Cross road, at Bhandup (West), Mumbai - 400 078, 'S' Ward of M.C.G.M.
For: **Shree Vrindavan SRA CHS. LTD.**

NAME OF OWNER/DEVELOPER

M/s. **SHREE S S INFRA DEVELOPERS PRIVATE LIMITED**
M/S. Shree S S Infra Developers Private Limited

SIGN, NAME & ADDRESS OF ARCHITECT

DESIGN Crest
Office Address: 0018002, Design-Crest Architects, Varad-Ashish Apts. Sector-9, Near Airoli Circle, next to Garam Masala, Airoli, Navi Mumbai - 400 708.
ARCHITECTS, ENGINEERS & PROJECT CONSULTANTS.

REMARK

JOB NO.

DRG. NO.

SCALE - AS STATED

CHKD. BY