



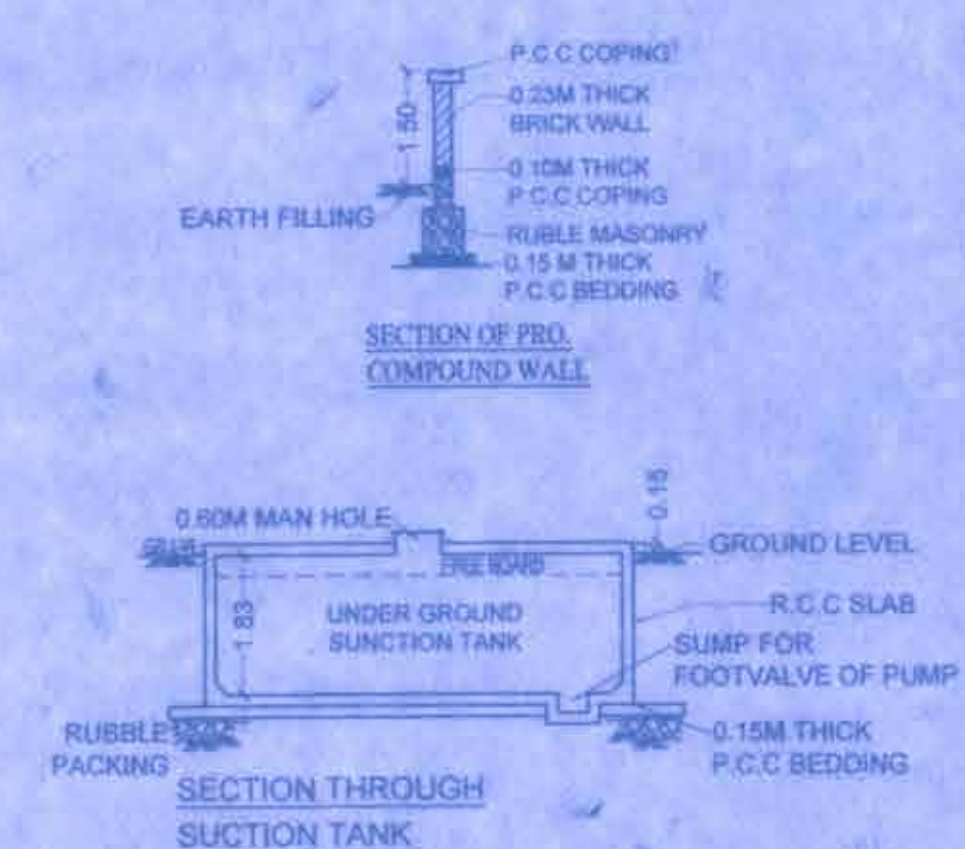

CAR PARKING AREA STATEMENT (WING - A & B)

CARPET AREA NO. OF FLAT	NO. OF FLAT	PARKING PERMISSIBLE AS PER D.C. RULE	REQUIRED PARK / FLAT	PARKING REQUIRED
UP TO 45 SQ.MT	213 NOS	1 PARKING FOR 8 TENAMENT	213/8	26.62 NOS
45 TO 60 SQ.MT	01 NOS	1 PARKING FOR 4 TENAMENT	01/4	0.25 NOS
60 TO 90 SQ.MT	NIL	1 PARKING FOR 2 TENAMENT	0/2	nil
ABOVE 90 SQ.MT	NIL	1 PARKING FOR 1 TENAMENT	-	-
TOTAL	214 NOS			26.87 NOS
25% ADDITIONAL PARKING FOR VISITORS				6.72 NOS
TOTAL				33.59 NOS
			SAY	34.00 NOS

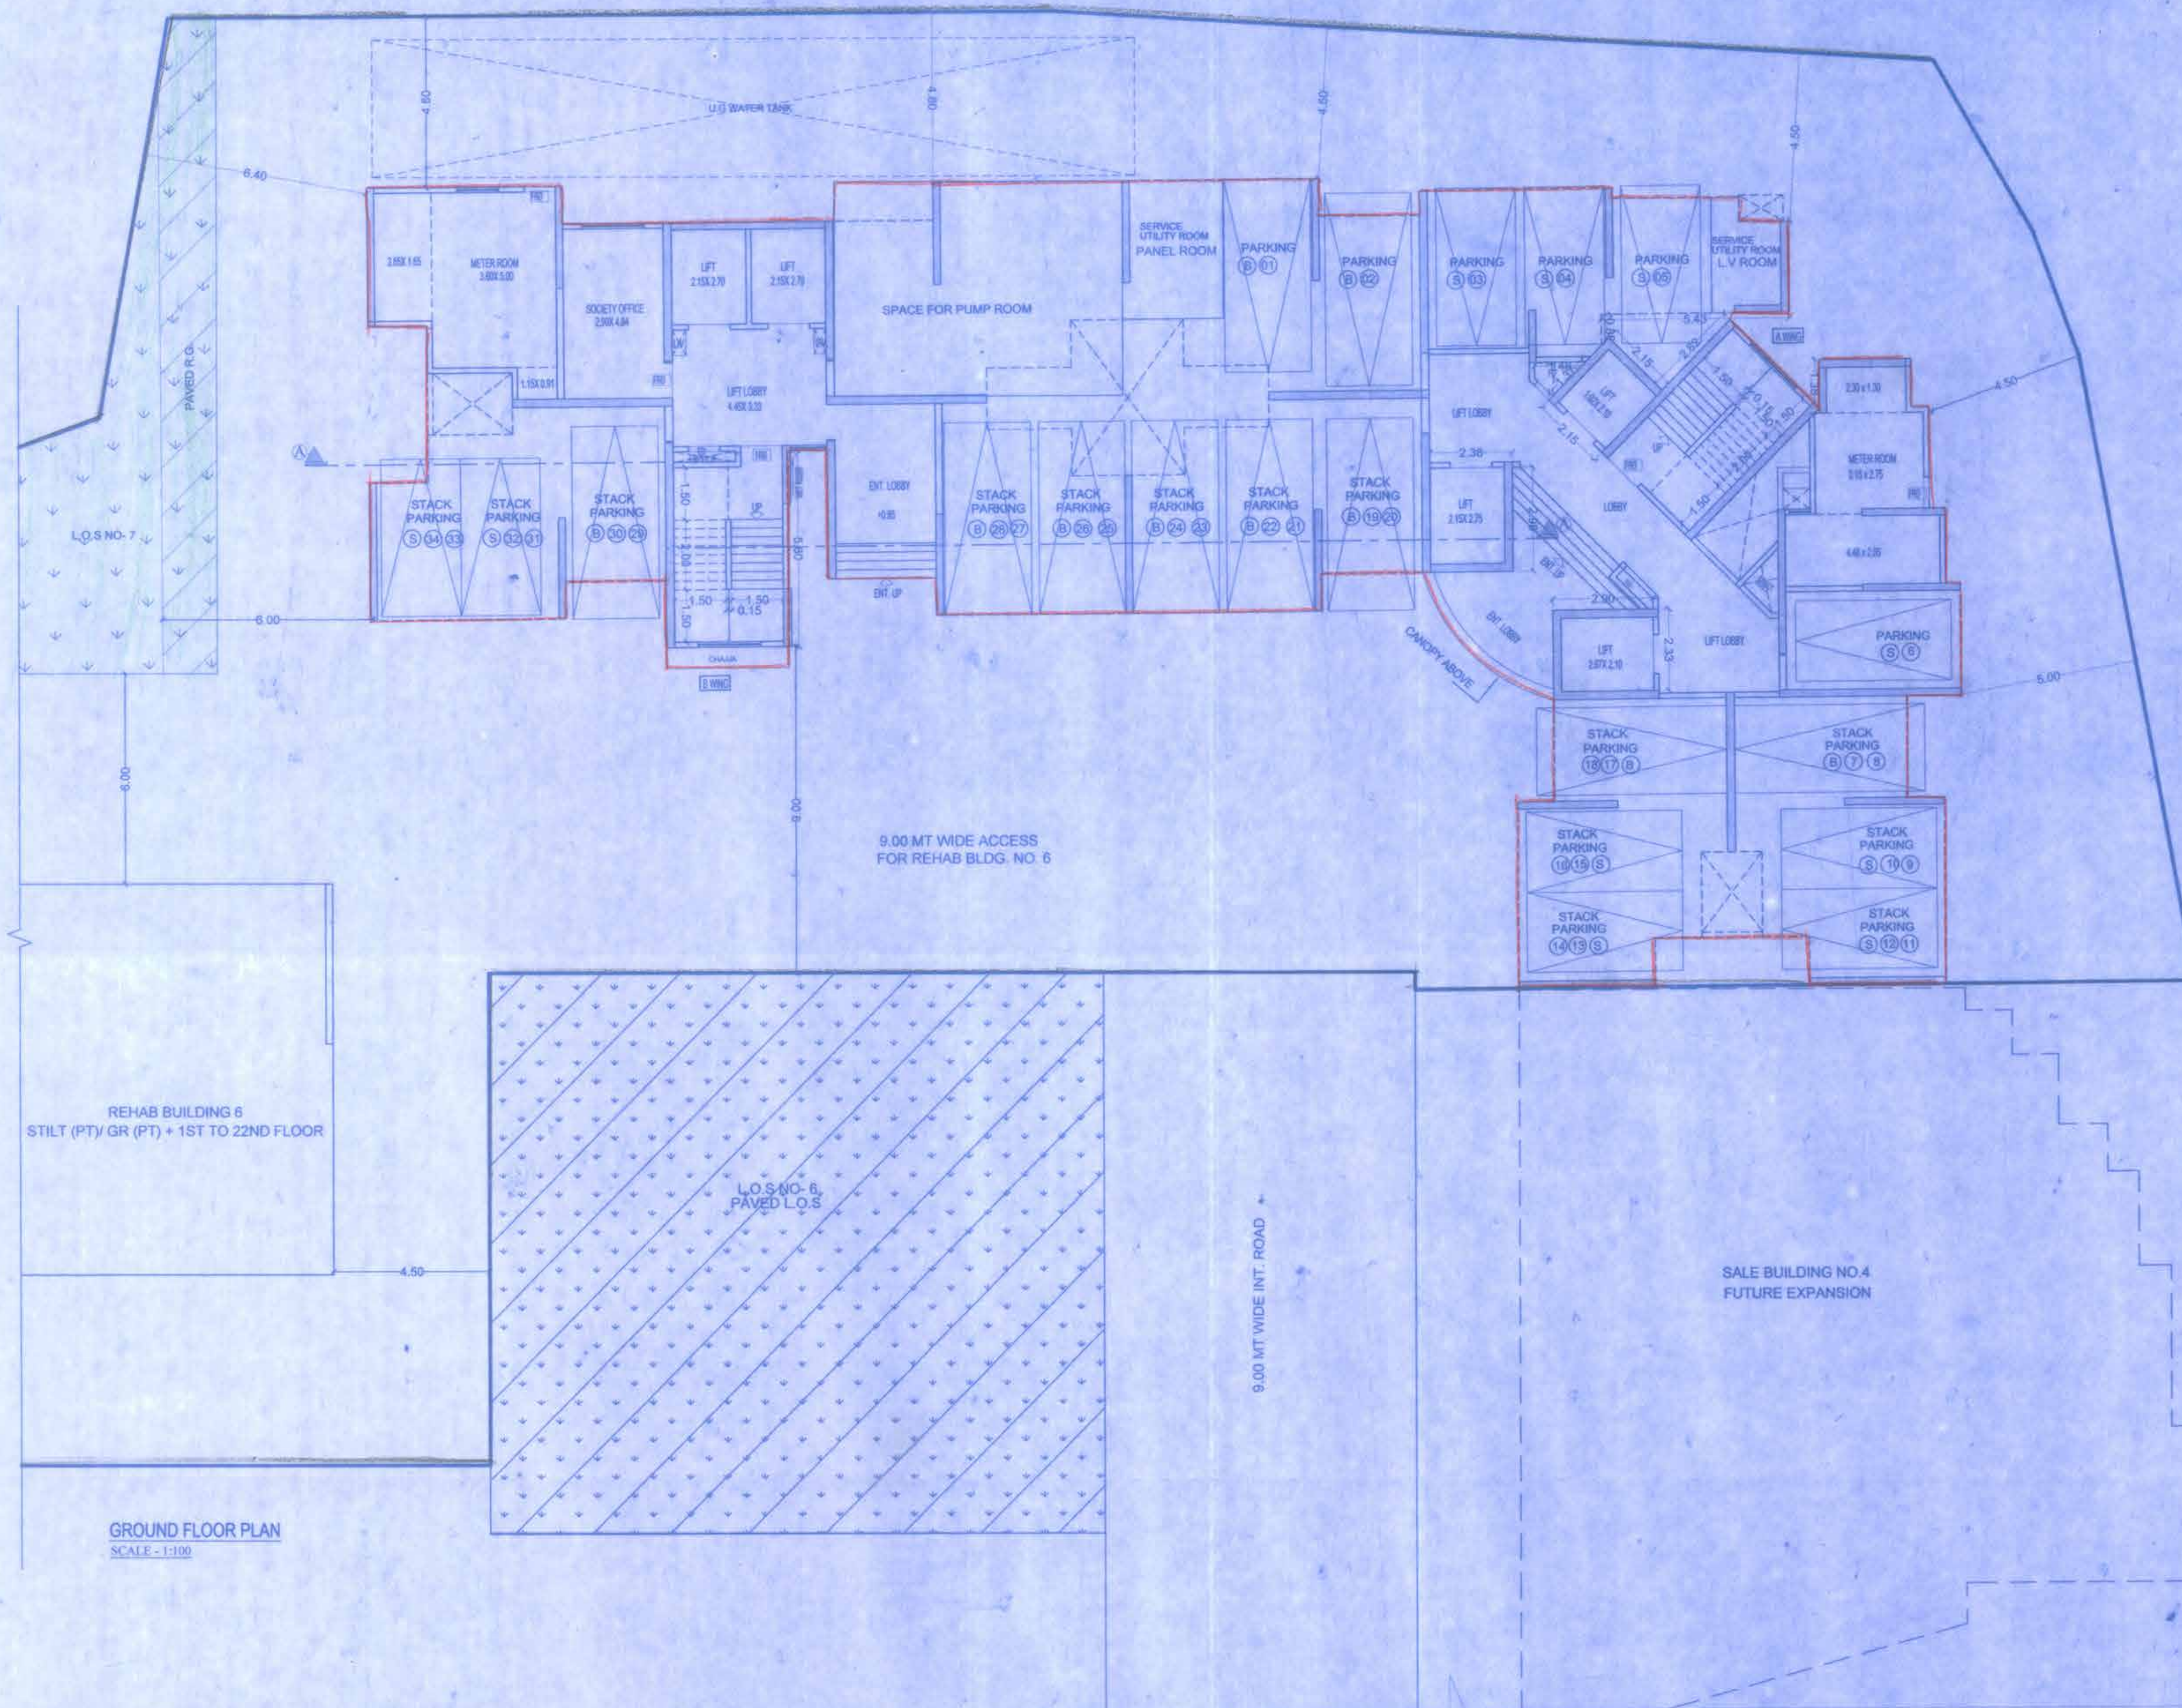

ELE. DUCT AREA STATEMENT	
(GROUND)	
1. 0.50 X 0.15 X 0.95	= 0.07 SQ.M
2. 0.50 X 0.79 X 1.31	= 0.52 SQ.M
TOTAL	= 0.59 SQ.M

BUILT-UP AREA STATEMENT : GROUND Floor

METER ROOM AREA CALCULATION >

M1.	1.70 X	3.96 =	6.72 SQ.M
M1a	2.45 X	5.30 =	12.88 SQ.M
M2	1.50 X	6.29 =	9.44 SQ.M
M3	2.65 X	1.38 =	3.66 SQ.M
M4	2.65 X 3.45/2 X	0.30 =	0.92 SQ.M
M5.	3.45 X	2.60 =	8.97 SQ.M
M6.	4.83 X	2.35 =	11.35 SQ.M
			= 54.04 SQ.M

STAIRCASE, LIFT & LIFT LOBBY AREA CALCULATION -

1.	$4.68 \times 3.05 =$	14.27 SQ.M
2.	$3.88 \times 3.31 =$	6.30 SQ.M
3.	$1.60 \times 3.43 =$	8.26 SQ.M
4.	$1.80 \times 3.33 =$	5.99 SQ.M
5.	$1.38 \times 3.48 =$	4.80 SQ.M
6.	$5.30 \times 2.03 =$	10.57 SQ.M
7.	$1.60 \times 2.76 =$	5.33 SQ.M
8.	$3.26 \times 0.87 =$	2.85 SQ.M
9.	$0.10 \times 2.38 \times 2.38 =$	0.75 SQ.M
10.	$2.01 \times 2.13 =$	8.17 SQ.M
11.	$0.50 \times 0.15 \times 0.25 =$	0.02 SQ.M
12.	$0.75 \times 0.88 \times 0.15 =$	0.18 SQ.M
13.	$0.50 \times 0.75 \times 2.42 =$	0.88 SQ.M
14.	$0.50 \times 2.09 \times 0.27 =$	0.28 SQ.M
15.	$2.50 \times 2.09 \times 0.55 =$	0.57 SQ.M
16.	$1.50 \times 1.56 =$	2.75 SQ.M
17.	$0.15 \times 2.48 =$	0.53 SQ.M
18.	$1.96 \times 1.96 =$	3.82 SQ.M
19.	$3.67 \times 5.30 =$	19.13 SQ.M
20.	$3.05 \times 5.56 =$	7.81 SQ.M
21.	$2.54 \times 3.28 \times 0.74 =$	2.15 SQ.M
22.	$0.88 \times 4.30 =$	6.89 SQ.M

= 110.06 SQ.M



SOCIETY OFFICE AREA CALCULATION :-

S1	3.13 X 5.22 =	16.34 SQ.M
		= 16.34 S.M.


CONSTRUCTED AREA :-


$$(i) + (ii) + (iii) + (iv) + \text{ELE. DUCT AREA} =$$

$$84.04 + 39.54 + 16.34 + 119.08 + 0.59 = 220.57 \text{ S.M.} - (1)$$

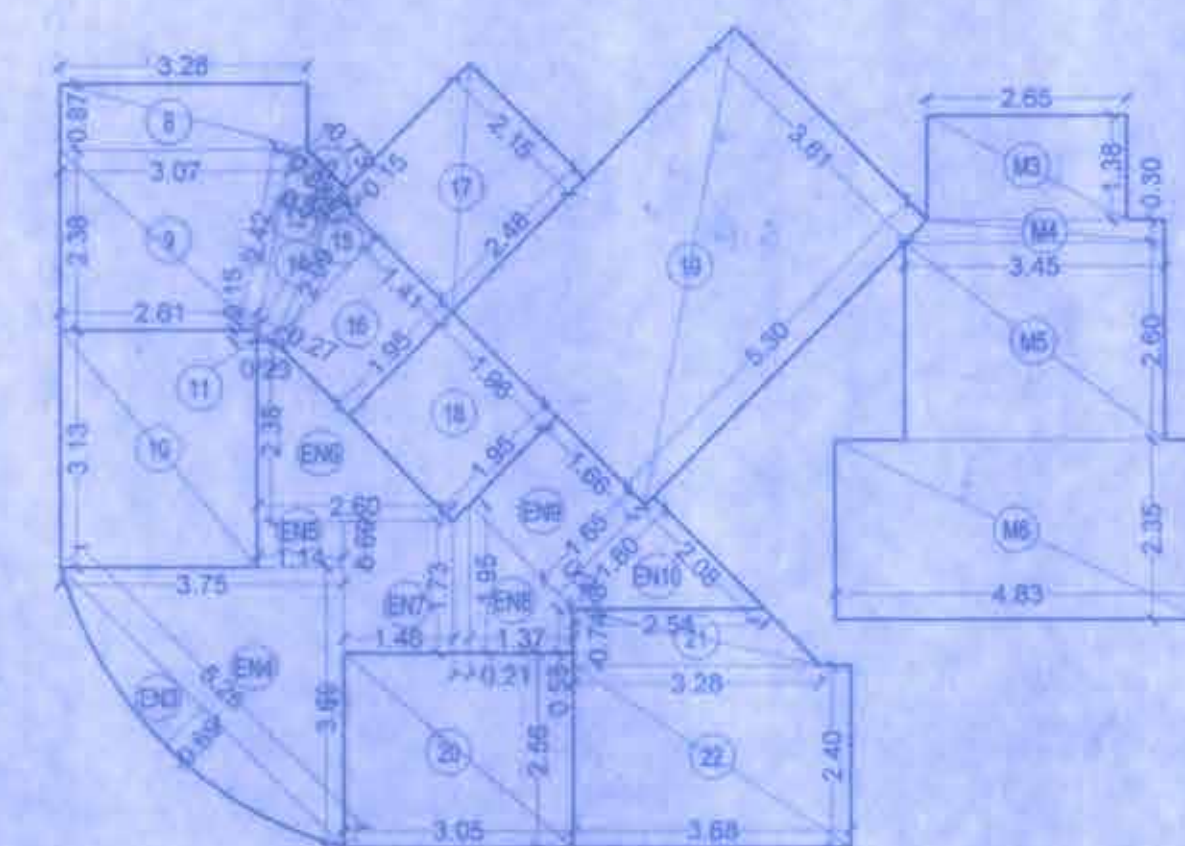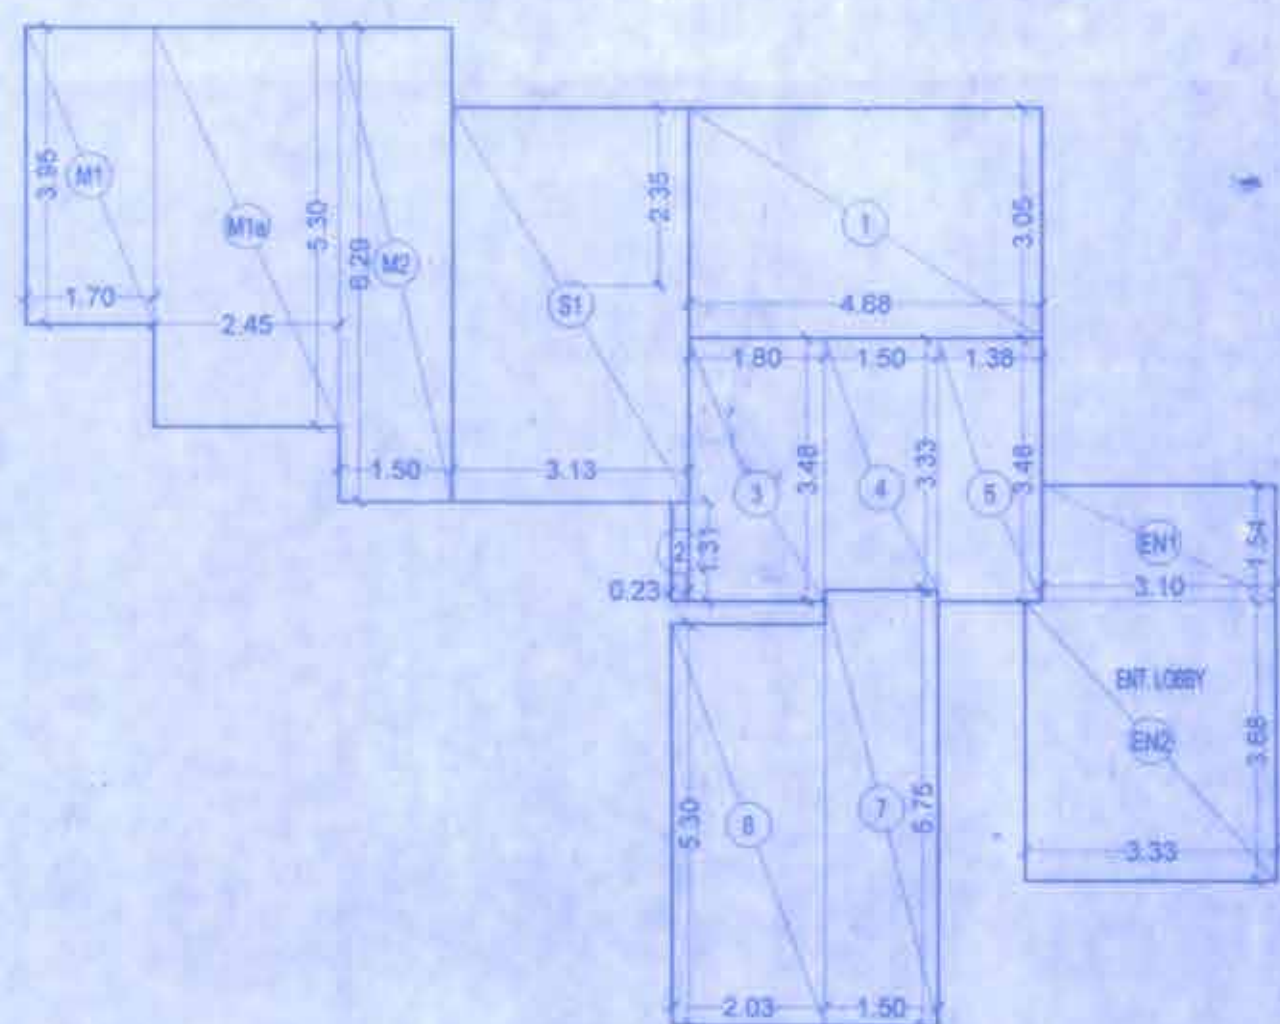

AREA DIAGRAM & CAL. GROUND FLOOR
SCALE = 1:100

 DESCRIPTION OF PROPOSAL & PROPERTY			
ADDITION OF NON SLUM PLOT BEARING C.T.S NO. 512/B (PT.), TO THE EXISTING SLUM REHABILITATION SCHEME ON SLUM & NON SLUM PLOT BEARING C.T.S NO. 512/B (PT.), 512/B/1 TO 28 & 512 (PT.), OF VILLAGE MALAD (NORTH), TALUKA- BORIVALI, SHREE SAURASHTRA DASHA SHREE MAIL NAGAR, BHORSHING LANE, MALAD (W), MUMBAI SUBURBAN DISTRICT			
NAME OF THE OWNER/ DEVELOPER AND SIGNATURE			
M/S. VISHAL CONSTRUCTION VISHAL CONSTRUCTIONS  Authorised Signatory			
REVISION	DATE	SCALE	DRN BY CHK BY
		1:300	SHASHI
STAMP AND DATE OF APPROVAL OF PLANS			
Approved Subject to the conditions Mentioned in this office permission Letter no. 98/2000/10185/20180806/JAP/S-2 Dt. 17.01.2022  Executive Engineer Slum Rehabilitation Authority			
NAME & SIGNATURE OF ARCHITECT'S			
NORTH	 VISHWAS SATODIA [ARCHITECT] VISHWAS SATODIA ARCHITECT INTERIOR DESIGNER VALUER		
1102 / B - WING , 11TH FLOOR, SHAN ARCADE - II, RANI GATI MARG, MALAD (E), MUMBAI - 400 087 TEL / FAX - 7715951475			

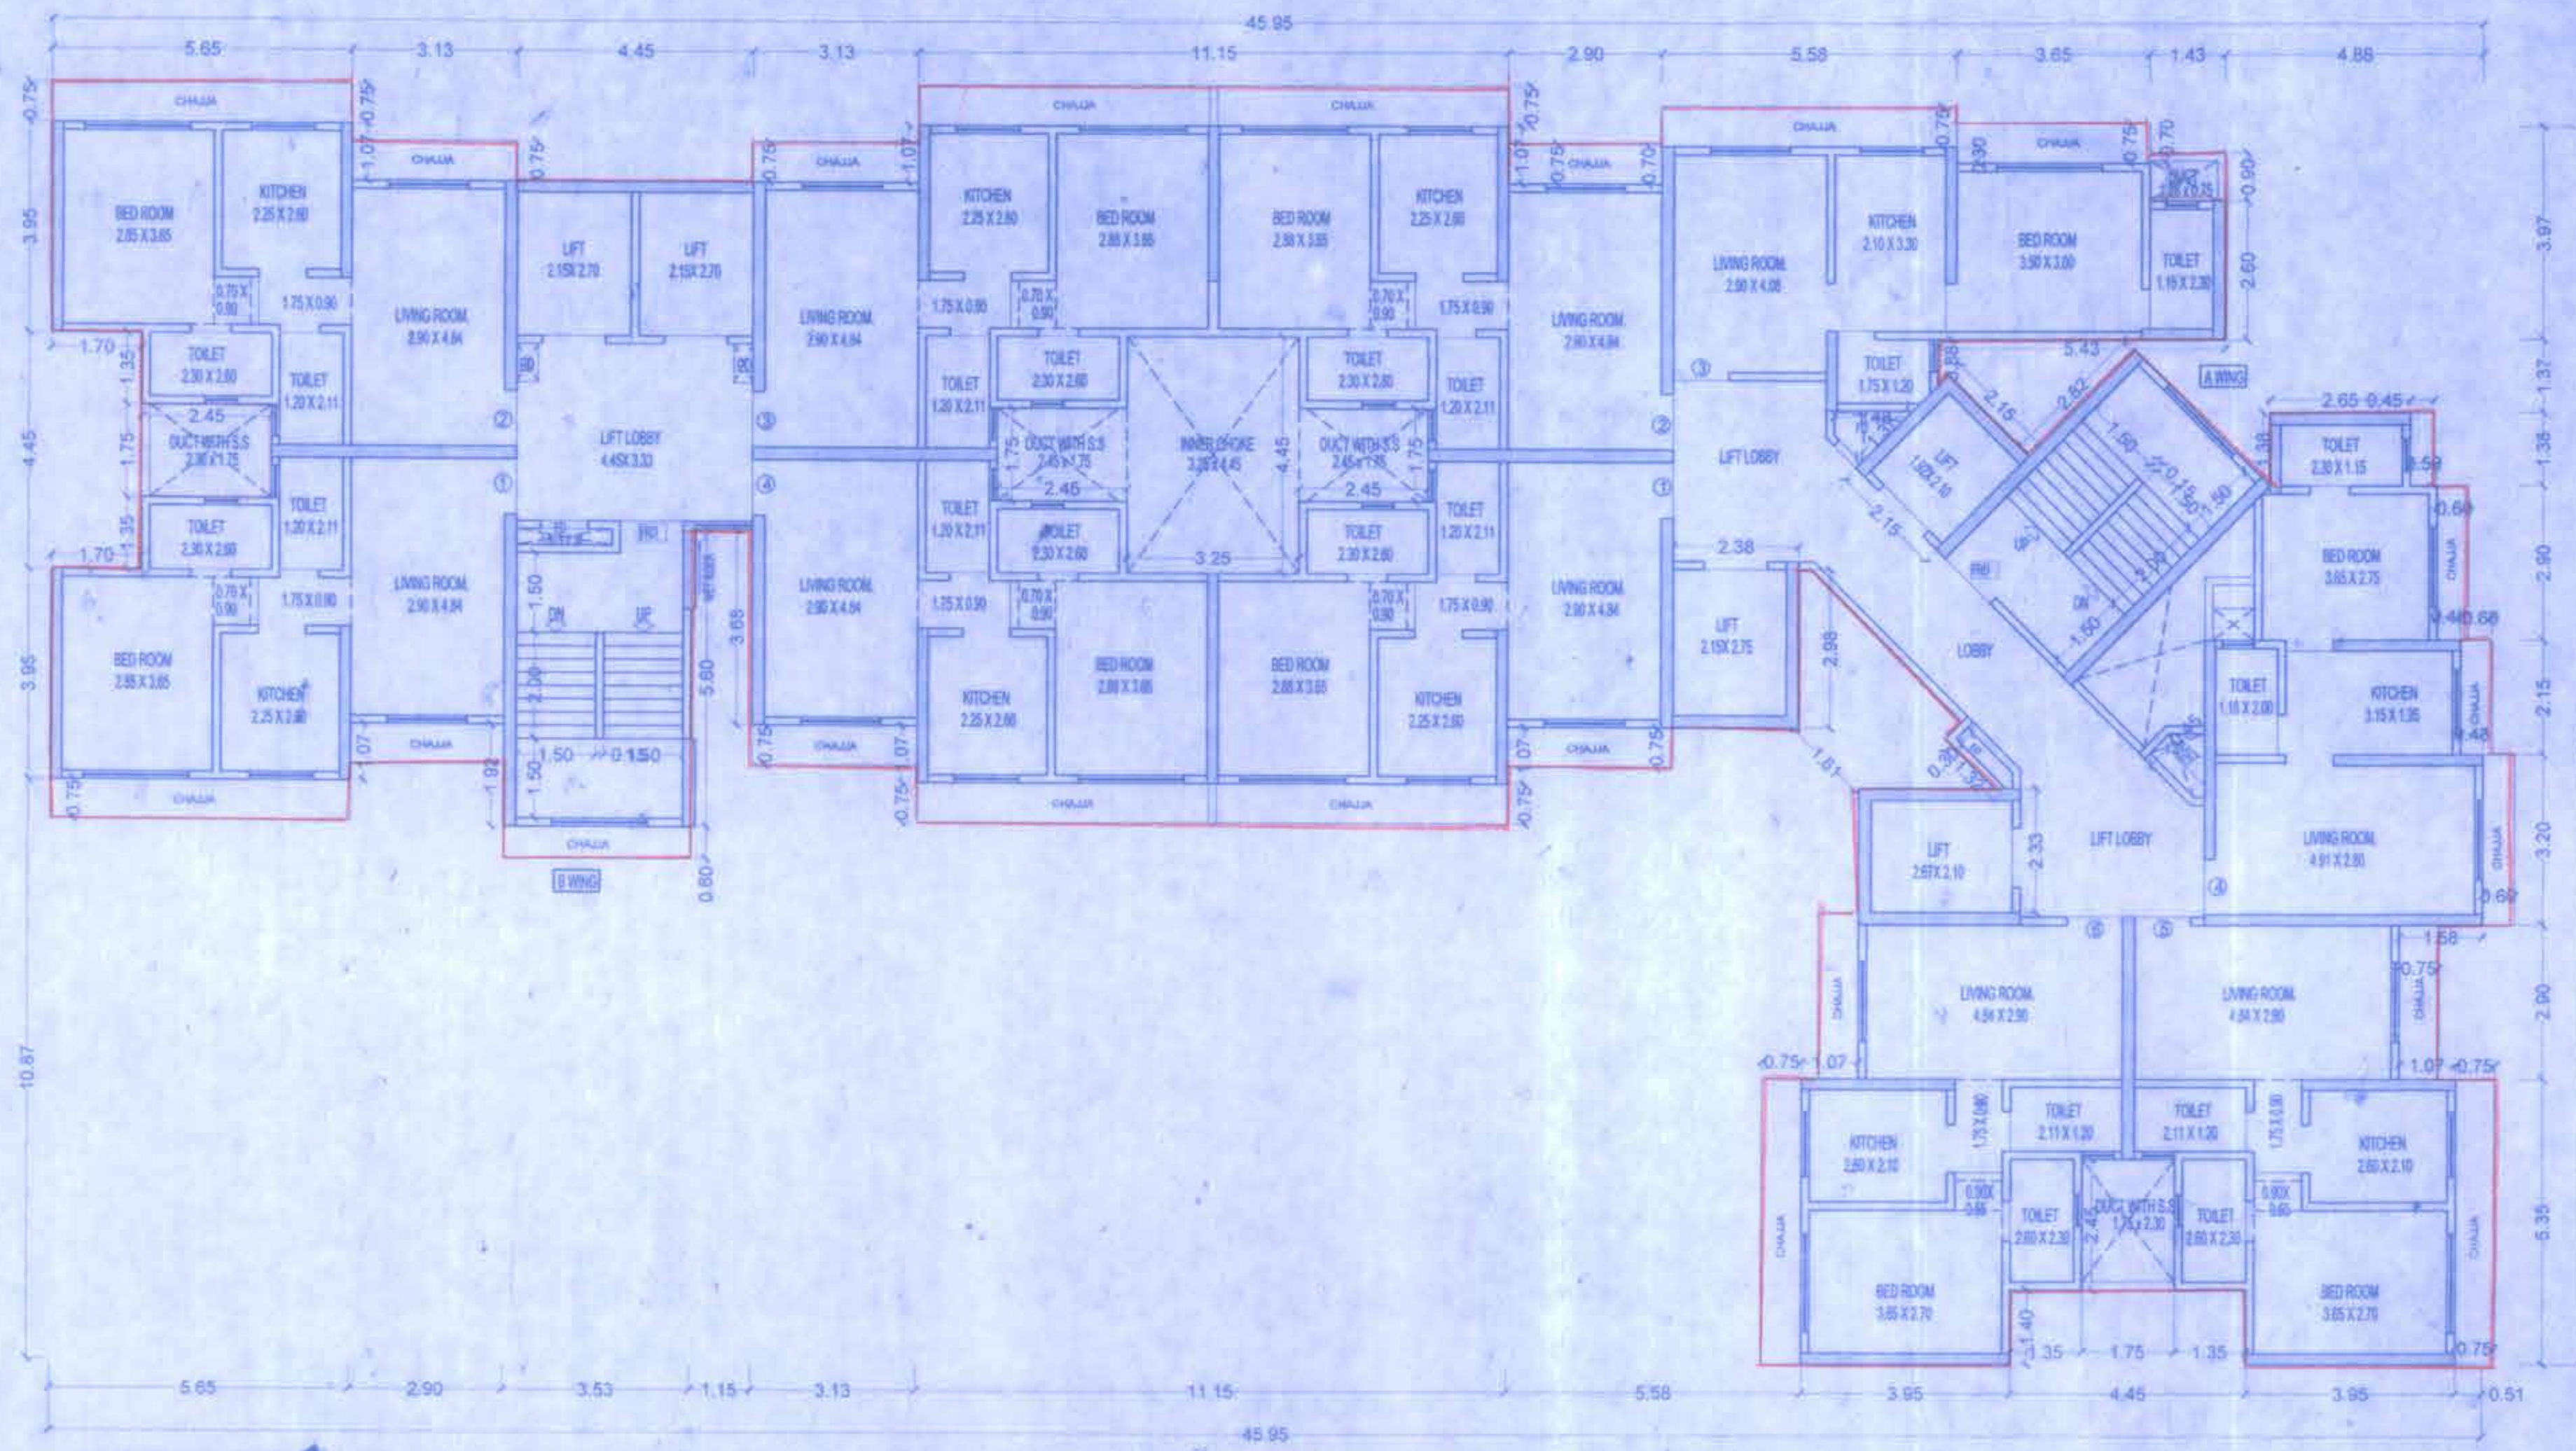

BUILT-UP AREA STATEMENT : TYPICAL Floor
AREA OF BLOCK (ABCD) = 45.95 X 23.22 = 1066.96 SQ.M
(1ST TO 7TH & 9TH TO 10TH FLR.)

STANDARD DEDUCTIONS :-

1. 3.13 X 1.07 X 2 =	6.70 SQ.M
2. 4.45 X 1.07 =	4.76 SQ.M
3. 2.90 X 1.07 =	3.10 SQ.M
4. 5.08 X 0.97 =	2.06 SQ.M
5. 3.65 X 0.97 =	2.45 SQ.M
6. 1.43 X 1.37 =	1.96 SQ.M
7. 4.68 X 3.97 =	19.37 SQ.M
8. 4.03 X 1.37 =	5.52 SQ.M
9. 0.20 X 2.75 X 2.55 =	3.71 SQ.M
10. 0.20 X 2.19 X 1.99 =	2.39 SQ.M
11. 0.67 X 2.19 X 1.52 =	2.17 SQ.M
12. 0.67 X 0.88 X 0.21 =	0.18 SQ.M
13. 0.50 X 0.97 X 0.97 =	0.47 SQ.M
14. 0.45 X 0.97 X 0.52 =	0.37 SQ.M
15. 1.38 X 1.38 =	1.90 SQ.M
16. 0.88 X 2.90 =	2.55 SQ.M
17. 0.43 X 2.15 =	0.92 SQ.M
18. 0.50 X 2.60 X 2.80 =	3.38 SQ.M
19. 1.87 X 2.41 X 0.74 =	1.51 SQ.M
20. 0.20 X 2.41 X 2.21 =	2.88 SQ.M
21. 1.58 X 2.90 =	4.58 SQ.M
22. 0.51 X 5.35 =	2.73 SQ.M
23. 1.75 X 2.45 =	4.29 SQ.M
24. 4.45 X 1.40 =	6.23 SQ.M
25. 5.58 X 5.35 =	29.85 SQ.M
26. 6.65 X 5.46 =	36.31 SQ.M
27. 5.51 X 1.13 =	6.22 SQ.M
28. 0.23 X 4.11 =	0.95 SQ.M
29. 0.50 X 5.35 X 2.70 =	7.28 SQ.M
30. 3.81 X 0.30 =	1.14 SQ.M
31. 11.15 X 10.87 =	121.20 SQ.M
32. 3.15 X 11.94 =	37.37 SQ.M
33. 1.15 X 15.62 =	17.96 SQ.M
34. 3.53 X 10.02 =	35.37 SQ.M
35. 2.90 X 11.94 =	34.63 SQ.M
36. 5.65 X 10.87 =	61.42 SQ.M
37. 1.70 X 4.45 =	7.56 SQ.M
38. 2.45 X 1.75 =	4.29 SQ.M
39. 1.80 X 0.30 =	0.54 SQ.M
40. 2.45 X 1.75 X 2 =	8.58 SQ.M
41. 3.25 X 4.45 =	14.48 SQ.M
511.29 SQ.M - (I)	

CONSTRUCTED AREA :-

$$A - (I) + \text{ELE. DUCT AREA} =$$

$$1066.96 - 511.29 + 0.59 = 556.26 \text{ SQ.M} - (B)$$


STAIRCASE, LIFT & LIFT LOBBY AREA CALCULATION :-

S1. 1.80 X 3.35 =	6.08 SQ.M
S2. 1.50 X 3.83 =	5.75 SQ.M
S3. 3.53 X 4.92 =	6.78 SQ.M
S4. 3.61 X 5.30 =	19.13 SQ.M
S15. 1.98 X 1.95 =	3.82 SQ.M
L1. 4.45 X 3.05 =	13.57 SQ.M
L2. 2.48 X 2.15 =	5.33 SQ.M
L3. 3.05 X 2.33 =	7.11 SQ.M
L4. 2.38 X 3.13 =	7.45 SQ.M
LL5. 1.80 X 3.48 =	6.26 SQ.M
LL6. 1.50 X 3.33 =	5.00 SQ.M
LL7. 1.15 X 3.48 =	4.00 SQ.M
LL8. 3.48 X 2.25 =	7.83 SQ.M
LL9. 3.28 X 3.54 X 0.74 =	2.15 SQ.M
LL10. 2.38 X 3.40 =	8.09 SQ.M
LL11. 0.52 X 2.17 =	1.13 SQ.M
LL12. 0.15 X 1.60 =	0.24 SQ.M
LL13. 0.15 X 0.73 =	0.11 SQ.M
LL14. 1.15 X 0.53 X 0.41 =	0.34 SQ.M
LL15. 0.50 X 0.53 X 0.53 =	0.14 SQ.M
LL16. 0.23 X 1.51 X 1.38 =	1.27 SQ.M
LL17. 1.41 X 1.95 =	2.75 SQ.M
LL18. 1.50 X 1.95 =	2.93 SQ.M
117.26 SQ.M - (H)	


BUILT-UP AREA = SALE F.S.I.

$$B - H = C$$

$$556.26 - 117.26 = 439.00 \text{ SQ.M} - (C)$$

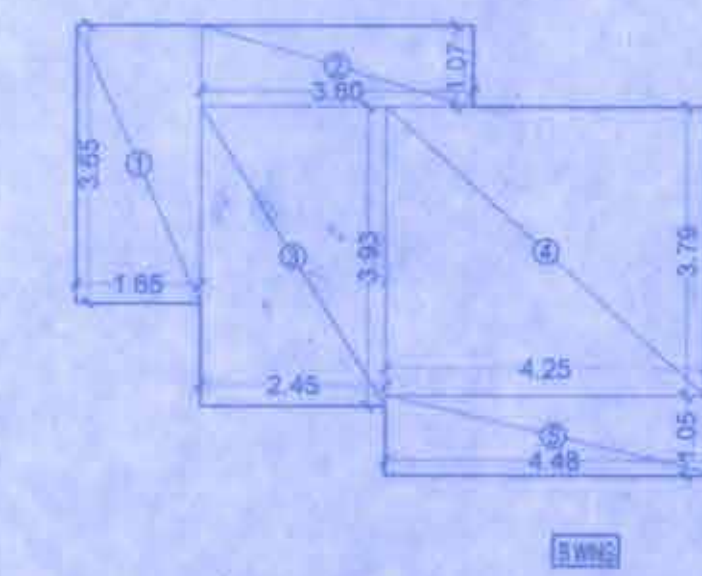

RERA CARPET AREA DIAGRAM (B WING)
ROOM NO. 1.2
SCALE - 1:100

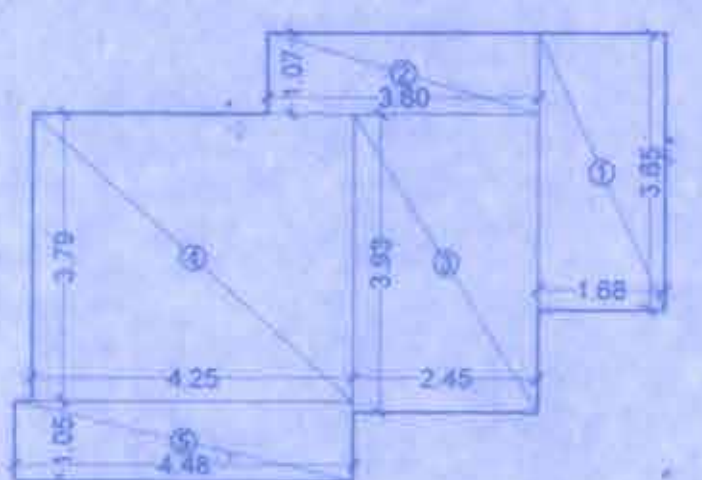

RERA CARPET AREA DIAGRAM (B WING)
ROOM NO. 3.4
SCALE - 1:100

ELE. DUCT AREA STATEMENT
(1ST TO 22ND)
SCALE - 1:100

1. 0.50 X 0.15 X 0.95 =	0.07 SQ.M
2. 0.50 X 0.79 X 1.31 =	0.52 SQ.M
TOTAL = 0.59 SQ.M	

FORM II

DESCRIPTION OF PROPOSAL & PROPERTY

ADDITION OF NON SLUM PLOT BEARING C.T.S NO. 512/B (PT.), TO THE EXISTING SLUM REHABILITATION SCHEME ON SLUM & NON SLUM PLOT BEARING C.T.S NO. 512/B (PT.), 512/B/1 TO 28 & 512 (PT.), OF VILLAGE MALAD (NORTH), TALUKA, BORIVALI, SHREE SAURASHTRA DASHA SHREE MAIL NAGAR, NARSHING LANE, MALAD (W), MUMBAI SUBURBAN DISTRICT

NAME OF THE OWNER/ DEVELOPER AND SIGNATURE

M/S. VISHAL CONSTRUCTION
VISHAL CONSTRUCTIONS
Authorised Signatory

REVISION	DATE	SCALE	DRN BY	CHK BY
		1:100	SHASHI	

STAMP AND DATE OF APPROVAL OF PLANS

Approved Subject to the condition
Mentioned in this office permission
Letter no. SP/REH/2022/0180806/AP/5-6
Dt. 17-01-2022
Executive Engineer, 17.01.2022
Slum Rehabilitation Authority

NAME & SIGNATURE OF ARCHITECTS

VISHWAS SATODIA
(ARCHITECT)

VISHWAS SATODIA
ARCHITECT INTERIOR DESIGNER VALUER


1102 / B - WING, 11TH FLOOR, SHAH ARCADE - II,
RANI SATI MARG, MALAD (E), MUMBAI - 400 097
TEL / FAX - 7715951475

AREA DIAGRAM & CAL. TYPICAL FLOOR


(1ST TO 7TH, 9TH TO 14TH, 16TH TO 22ND)
SCALE - 1:100

RERA CARPET AREA STATEMENT (FLAT NO. 1.2 (A WING))


1. 1.68 X 3.65 =	6.13 SQ.M
2. 3.60 X 1.07 =	3.85 SQ.M
3. 2.45 X 3.93 =	9.63 SQ.M
4. 4.25 X 3.79 =	16.11 SQ.M
5. 4.48 X 1.05 =	4.70 SQ.M
TOTAL = 40.42 SQ.M	

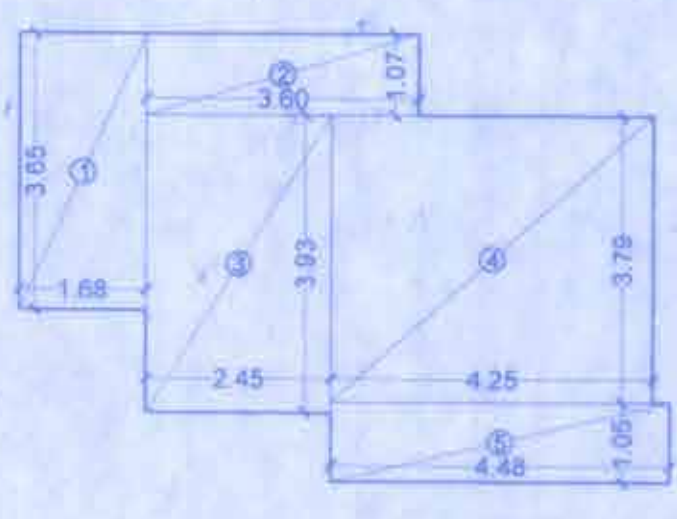

RERA CARPET AREA DIAGRAM (A WING)
ROOM NO. 1.2
SCALE - 1:100

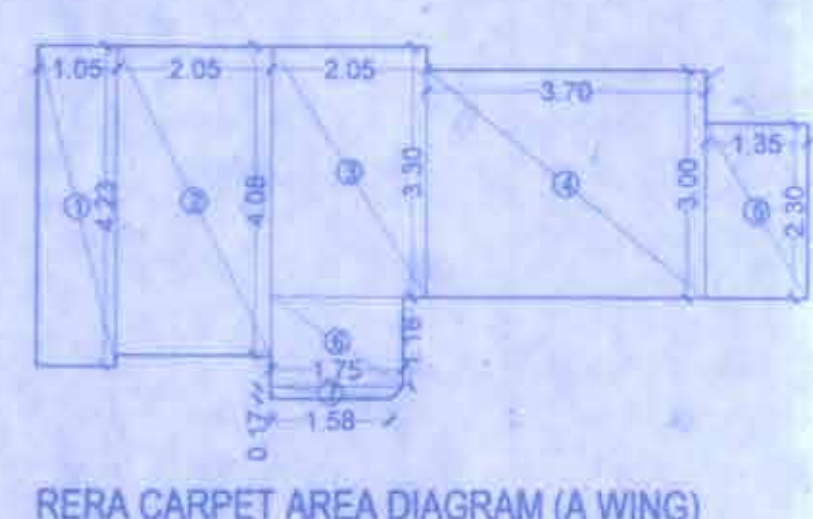

RERA CARPET AREA DIAGRAM (A WING)
ROOM NO. 3
SCALE - 1:100

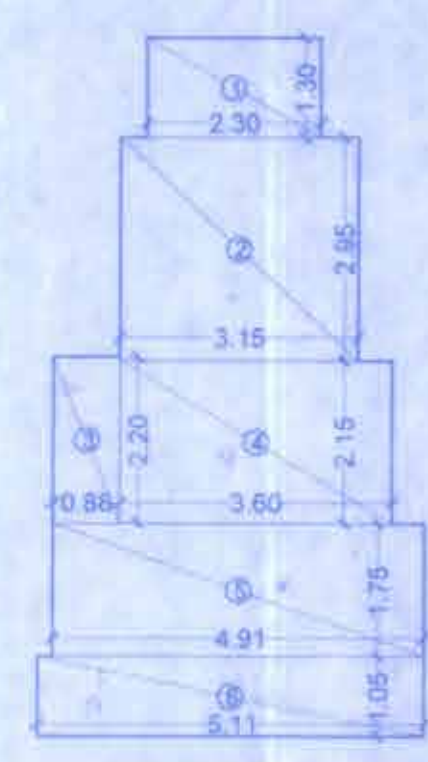


RERA CARPET AREA DIAGRAM (A WING)
ROOM NO. 4
SCALE - 1:100

RERA CARPET AREA STATEMENT (FLAT NO. 5.6 (A WING))

1. 3.65 X 1.35 =	4.93 SQ.M
2. 1.07 X 3.60 =	3.85 SQ.M
3. 3.93 X 2.45 =	9.63 SQ.M
4. 3.79 X 4.25 =	16.11 SQ.M
5. 1.05 X 4.40 =	4.62 SQ.M
TOTAL = 39.14 SQ.M	

RERA CARPET AREA STATEMENT (FLAT NO. 5.6 (A WING))


1. 3.65 X 1.35 =	4.93 SQ.M
2. 1.07 X 3.60 =	3.85 SQ.M
3. 3.93 X 2.45 =	9.63 SQ.M
4. 3.79 X 4.25 =	16.11 SQ.M
5. 1.05 X 4.40 =	4.62 SQ.M
TOTAL = 39.14 SQ.M	

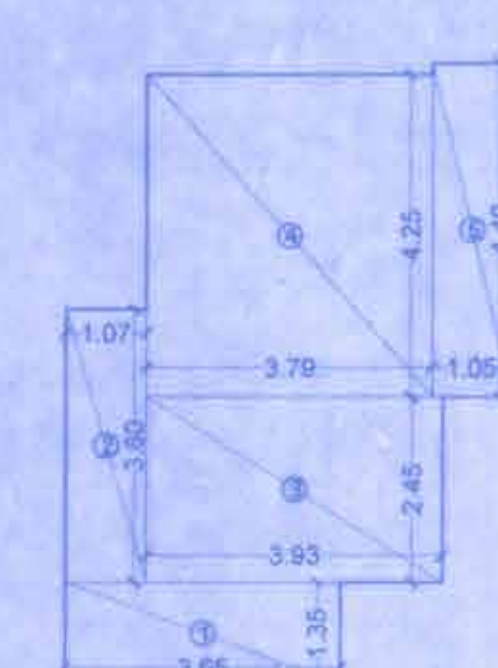

RERA CARPET AREA DIAGRAM (A WING)
ROOM NO. 5.6
SCALE - 1:100

CONTENTS OF SHEET

SALE BULDG NO - 02	REFUGE FLOOR PLAN AREA DIAGRAM & CAL CARPET AREA STATEMENT (WING - A & B) REFUGE AREA STATEMENT
-----------------------	--

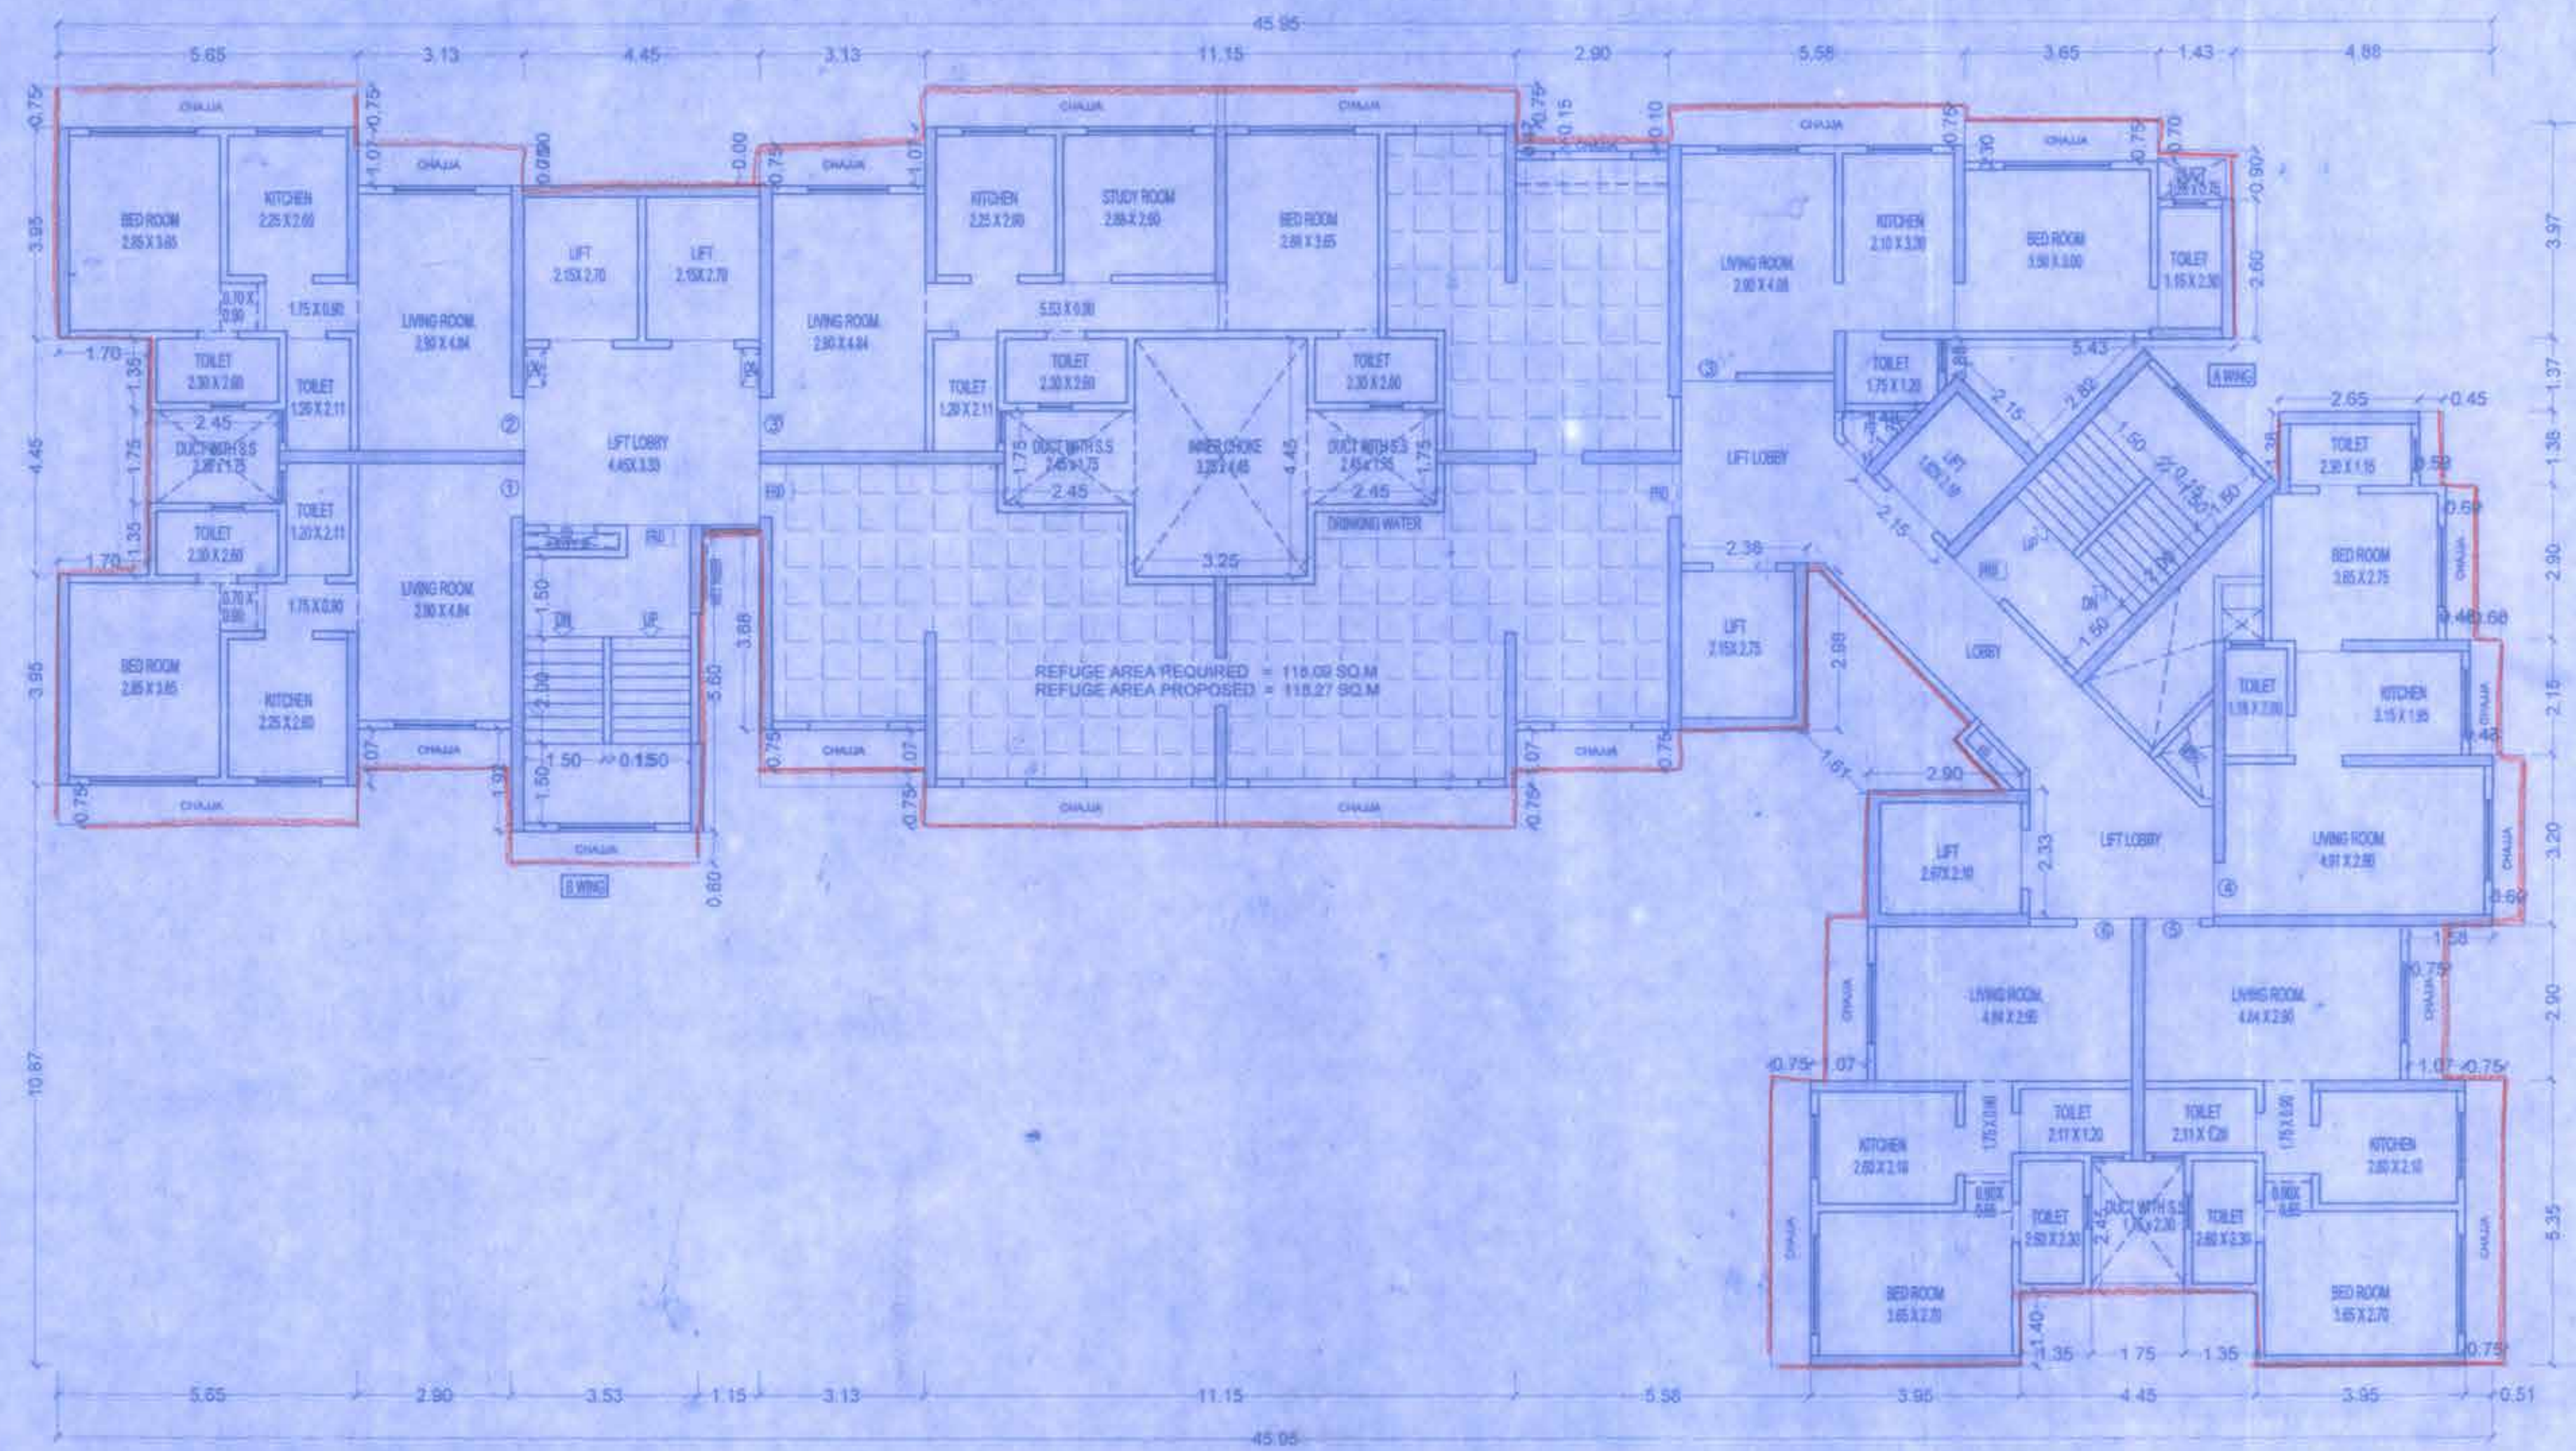

REFUGE FLOOR PLAN
(B & 15th)
SCALE - 1:100

BUILT-UP AREA STATEMENT : REFUGE Floor

AREA OF BLOCK (ABCD) = 45.95 X 23.22 = 1066.96 SQ.M. (A)

STANDARD DEDUCTIONS :-	
1. 3.13 X 1.07 =	3.35 SQ.M
2. 4.45 X 1.07 =	4.76 SQ.M
3. 2.90 X 0.47 =	1.36 SQ.M
4. 5.58 X 0.47 =	2.62 SQ.M
5. 3.85 X 0.67 =	2.58 SQ.M
6. 1.43 X 1.37 =	1.96 SQ.M
7. 4.88 X 1.37 =	6.68 SQ.M
8. 4.03 X 1.37 =	5.52 SQ.M
9. 0.20 + 2.19 / 2 X 2.55 =	3.71 SQ.M
10. 0.20 + 2.19 / 2 X 1.99 =	2.39 SQ.M
11. 0.87 + 2.19 / 2 X 1.52 =	2.17 SQ.M
12. 0.87 + 0.88 / 2 X 0.21 =	0.16 SQ.M
13. 0.50 X 0.97 X 0.97 =	0.47 SQ.M
14. 0.45 X 0.97 / 2 X 0.52 =	0.37 SQ.M
15. 1.38 X 1.38 =	1.90 SQ.M
16. 0.88 X 2.90 =	2.56 SQ.M
17. 0.43 X 2.15 =	0.92 SQ.M
18. 0.50 X 2.80 X 2.60 =	3.38 SQ.M
19. 1.87 + 2.41 / 2 X 0.74 =	1.51 SQ.M
20. 0.20 + 2.41 / 2 X 2.21 =	2.68 SQ.M
21. 1.58 X 2.90 =	4.58 SQ.M
22. 0.51 X 2.45 =	1.25 SQ.M
23. 1.75 X 1.40 =	2.45 SQ.M
24. 4.45 X 1.40 =	6.23 SQ.M
25. 5.58 X 0.38 =	2.12 SQ.M
26. 0.85 X 0.40 =	0.34 SQ.M
27. 5.51 X 1.13 =	6.22 SQ.M
28. 0.23 X 4.11 =	0.95 SQ.M
29. 0.50 X 5.39 X 2.70 =	7.28 SQ.M
30. 3.81 X 0.30 =	1.14 SQ.M
31. 1.11 X 10.87 =	12.07 SQ.M
32. 3.13 X 11.84 =	37.07 SQ.M
33. 1.15 X 15.82 =	18.19 SQ.M
34. 3.53 X 10.02 =	35.37 SQ.M
35. 2.90 X 11.84 =	34.23 SQ.M
36. 5.65 X 10.87 =	61.42 SQ.M
37. 1.70 X 4.45 =	7.56 SQ.M
38. 2.45 X 1.75 =	4.29 SQ.M
39. 1.80 X 0.30 =	0.54 SQ.M
40. 2.45 X 1.75 X 2 =	8.58 SQ.M
41. 3.25 X 4.45 =	14.46 SQ.M
	509.55 SQ.M - (I)

CONSTRUCTED AREA :-

$$A - (I) + \text{E.L.E. DUCT AREA} = 1066.96 - 509.55 + 0.58 = 558.00 \text{ SQ.M.} - (B)$$

STAIRCASE, LIFT & LIFT LOBBY AREA CALCULATION :-

S1. 1.80 X 3.38 =	6.08 SQ.M
S2. 1.50 X 3.83 =	5.75 SQ.M
S3. 3.53 X 1.92 =	6.78 SQ.M
S4. 3.61 X 5.30 =	19.13 SQ.M
S5. 1.96 X 1.96 =	3.82 SQ.M
L1. 4.45 X 3.05 =	13.57 SQ.M
L2. 2.48 X 2.15 =	5.33 SQ.M
L3. 3.05 X 2.33 =	7.11 SQ.M
L4. 2.38 X 3.13 =	7.45 SQ.M
LL5. 1.80 X 3.48 =	6.26 SQ.M
LL6. 1.50 X 3.33 =	5.00 SQ.M
LL7. 1.15 X 3.48 =	4.00 SQ.M
LL8. 3.48 X 2.25 =	7.83 SQ.M
LL9. 3.28 + 2.54 / 2 X 0.74 =	2.16 SQ.M
LL10. 2.38 X 3.40 =	8.09 SQ.M
LL11. 0.52 X 2.17 =	1.13 SQ.M
LL12. 0.15 X 1.60 =	0.24 SQ.M
LL13. 0.15 X 0.73 =	0.11 SQ.M
LL14. 1.15 + 0.53 / 2 X 0.41 =	0.34 SQ.M
LL15. 0.50 X 0.53 + 0.53 =	0.14 SQ.M
LL16. 0.23 X 1.61 + 1.38 =	1.27 SQ.M
LL17. 1.41 X 1.95 =	2.75 SQ.M
LL18. 1.50 X 1.95 =	2.93 SQ.M
	117.26 SQ.M - (II)

REFUGE AREA CALCULATION :-


R1. 3.13 X 4.89 =	15.51 SQ.M
R2. 1.50 X 2.11 =	3.17 SQ.M
R3. 2.45 X 1.35 =	3.31 SQ.M
R4. 7.20 X 3.95 =	28.44 SQ.M
R5. 3.85 X 5.30 =	20.94 SQ.M
R6. 3.13 X 4.23 =	13.24 SQ.M
R7. 4.63 X 1.75 =	8.10 SQ.M
R8. 4.25 X 0.95 =	4.04 SQ.M
R9. 4.48 X 0.65 =	2.91 SQ.M
R10. 5.35 X 3.33 =	17.81 SQ.M
R11. 2.45 X 0.47 =	1.15 SQ.M
	1055.96 - 514.09 =

$$1055.96 - 514.09 = 541.87 \text{ SQ.M.} - (III)$$

BUILT-UP AREA = SALE F.S.I

$$B - II - III = C$$


$$558.00 - 117.26 - 118.27 = 322.47 \text{ SQ.M.} - (C)$$

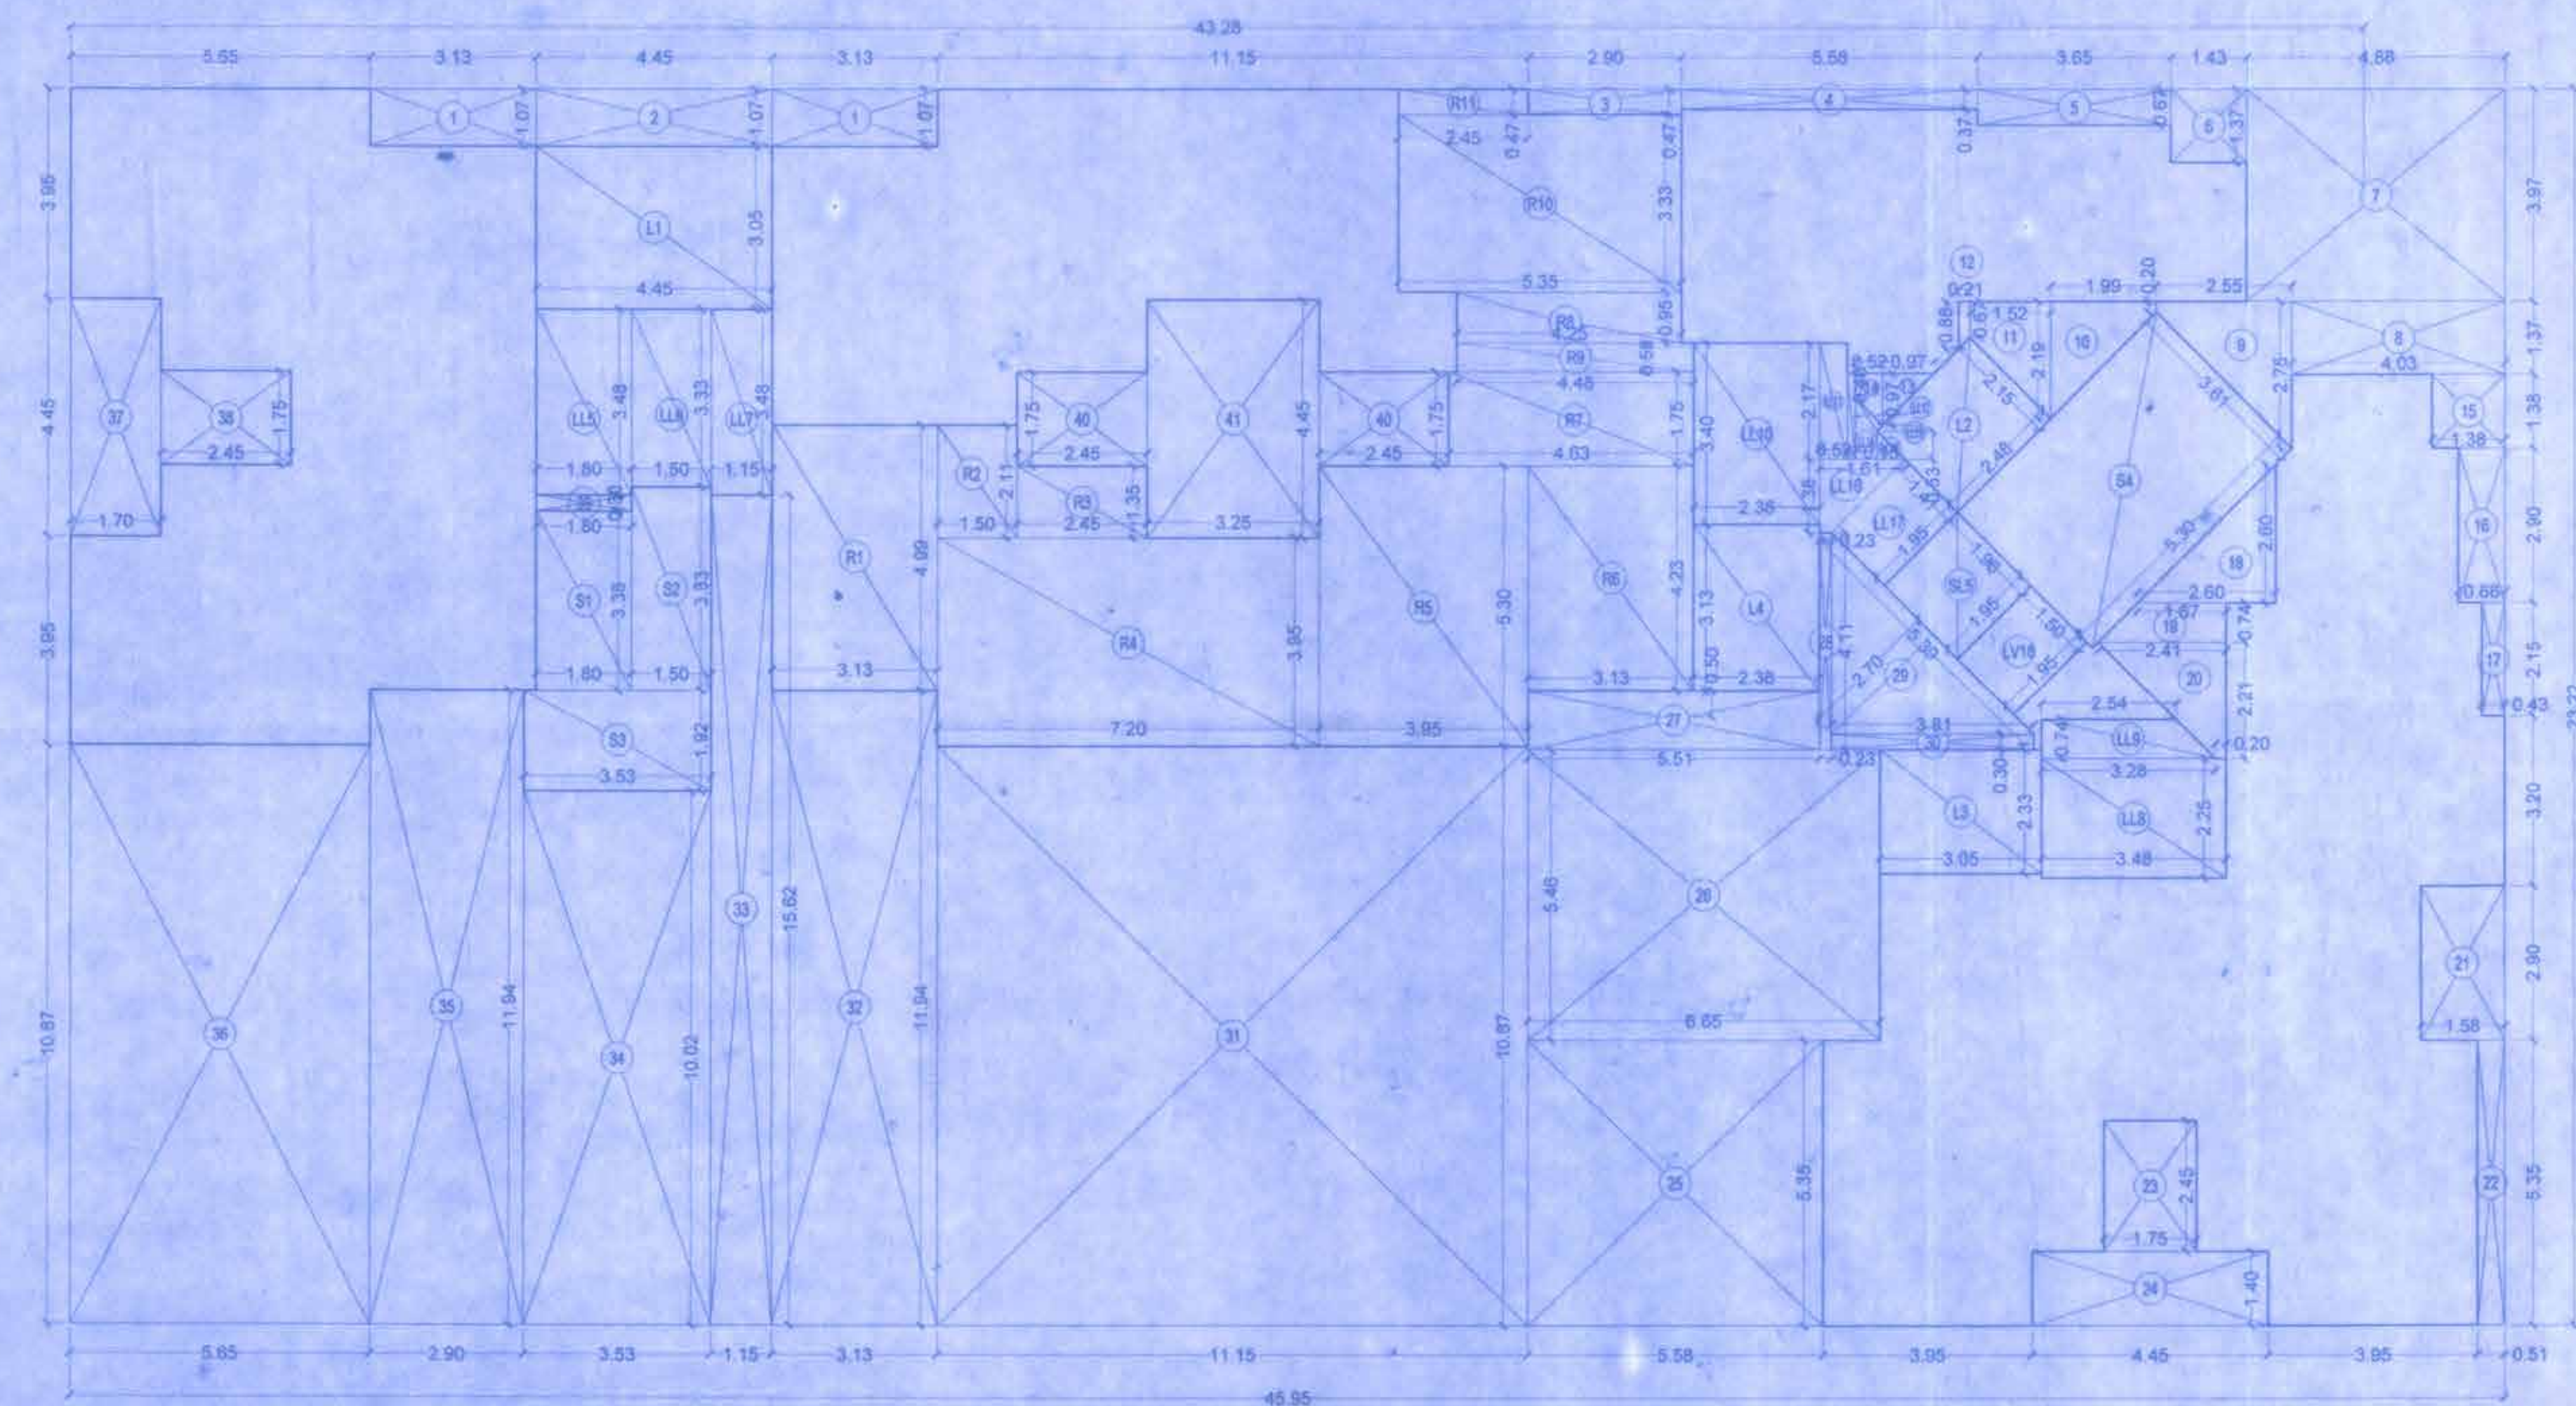

AREA DIAGRAM & CAL. REFUGE FLOOR
(B & 15th)
SCALE - 1:100

REFUGE AREA STATEMENT

FOR BTH & 15TH REFUGE FLOOR (REHAB)
REFUGE AREA REQUIRED = 4% X TOTAL BUA AREA
= 4% X 430.00 X 5 = 322.47
= 4% X 2996.47 SQ.M
= 118.26 SQ.M
REFUGE AREA PROPOSED = 118.27 SQ.M
REFUGE AREA EXCESS = NIL

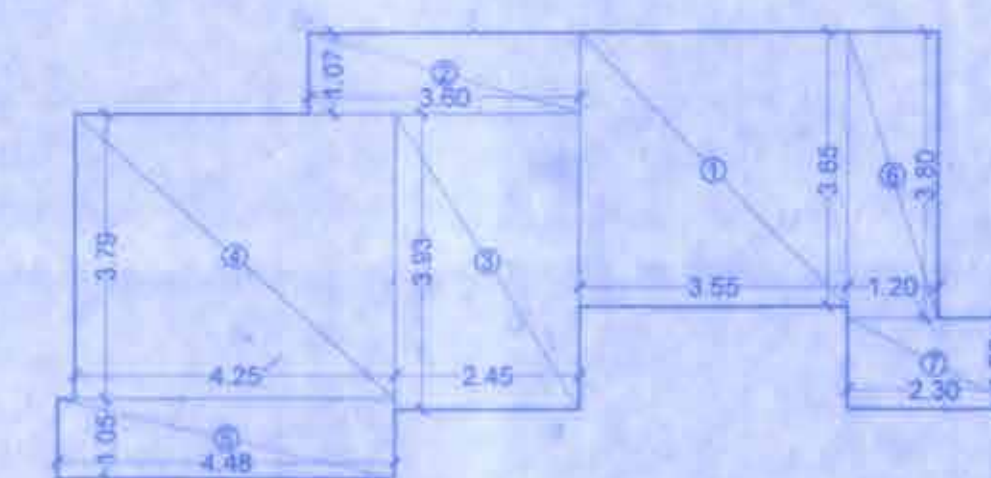

REFUGE
RERA CARPET AREA DIAGRAM (B WING)
ROOM NO. 3
SCALE - 1:100

RERA CARPET AREA STATEMENT (FLAT NO. 3 - (B WING))

1. 3.55 X 3.85 =	12.96 SQ.M
2. 3.60 X 1.07 =	3.85 SQ.M
3. 2.45 X 3.93 =	9.63 SQ.M
4. 4.25 X 3.79 =	16.11 SQ.M
5. 4.48 X 1.05 =	4.70 SQ.M
6. 1.20 X 3.80 =	4.56 SQ.M
7. 2.30 X 1.20 =	2.76 SQ.M
TOTAL	= 54.57 SQ.M

FORM II

DESCRIPTION OF PROPOSAL & PROPERTY

ADDITION OF NON SLUM PLOT BEARING C.T.S NO. 512/B (PT.) TO THE EXISTING SLUM REHABILITATION SCHEME ON SLUM & NON SLUM PLOT BEARING C.T.S NO. 512/B (PT.), 512/B/1 TO 28 & 512 (PT.) OF VILLAGE: MALAD (NORTH), TALUKA: BORIVALI, SHREE SAURASHTRA DASHA SHREE MAIL NAGAR, NARSHING LANE, MALAD (W), MUMBAI SUBURBAN DISTRICT

NAME OF THE OWNER/ DEVELOPER AND SIGNATURE

M/S. VISHAL CONSTRUCTION
VISHAL CONSTRUCTIONS
Authorised Signatory

REVISION	DATE	SCALE	DRN BY	CHK BY
		1:100	SHASHI	

STAMP AND DATE OF APPROVAL OF PLANS


Approved Subject to the condition
Mentioned in this plan permission
Letter no. SP/44/P/2017/0185/20180806/AP/5-2
Dt. 20/08/2018
Executive Engineer
Slum Rehabilitation Authority

NAME & SIGNATURE OF ARCHITECTS


VISHWAS SATODIA
[ARCHITECT]

VISHWAS SATODIA
ARCHITECT INTERIOR DESIGNER VALUER

1102/B - WING, 11TH FLOOR, SHAH ARCADE - II,
RANI SATI MARG, MALAD (E), MUMBAI - 400 067
TEL / FAX - 7715851475

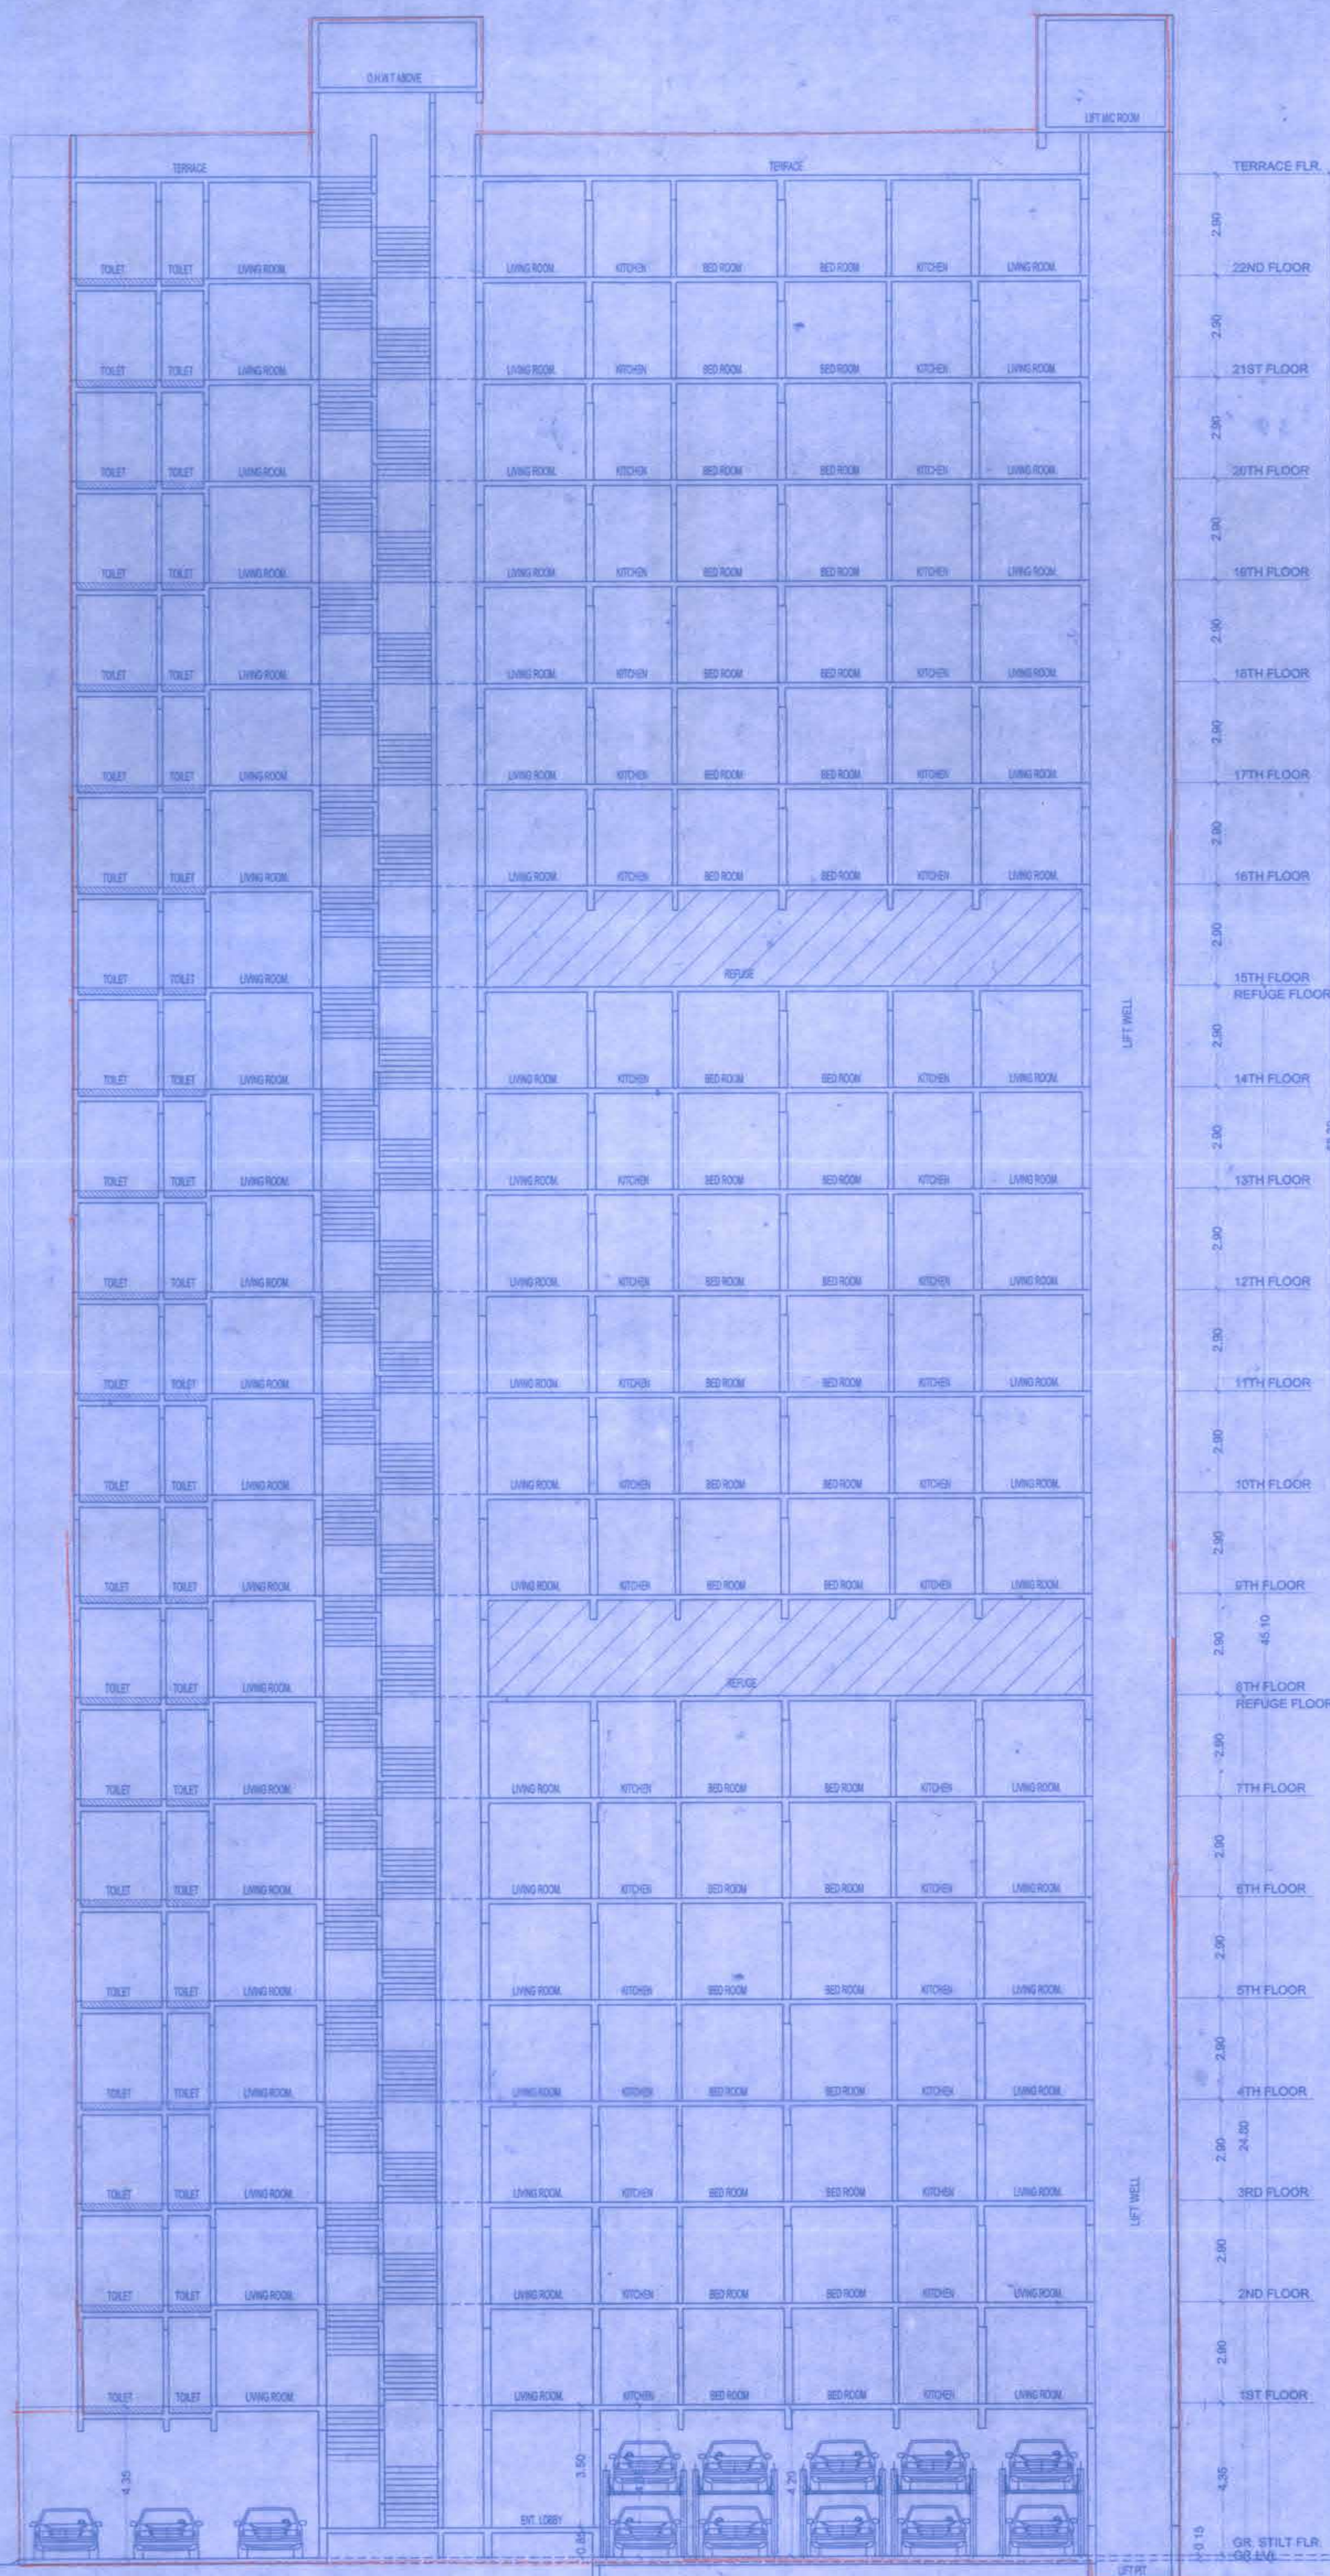

SECTION A-A
SCALE 1:100

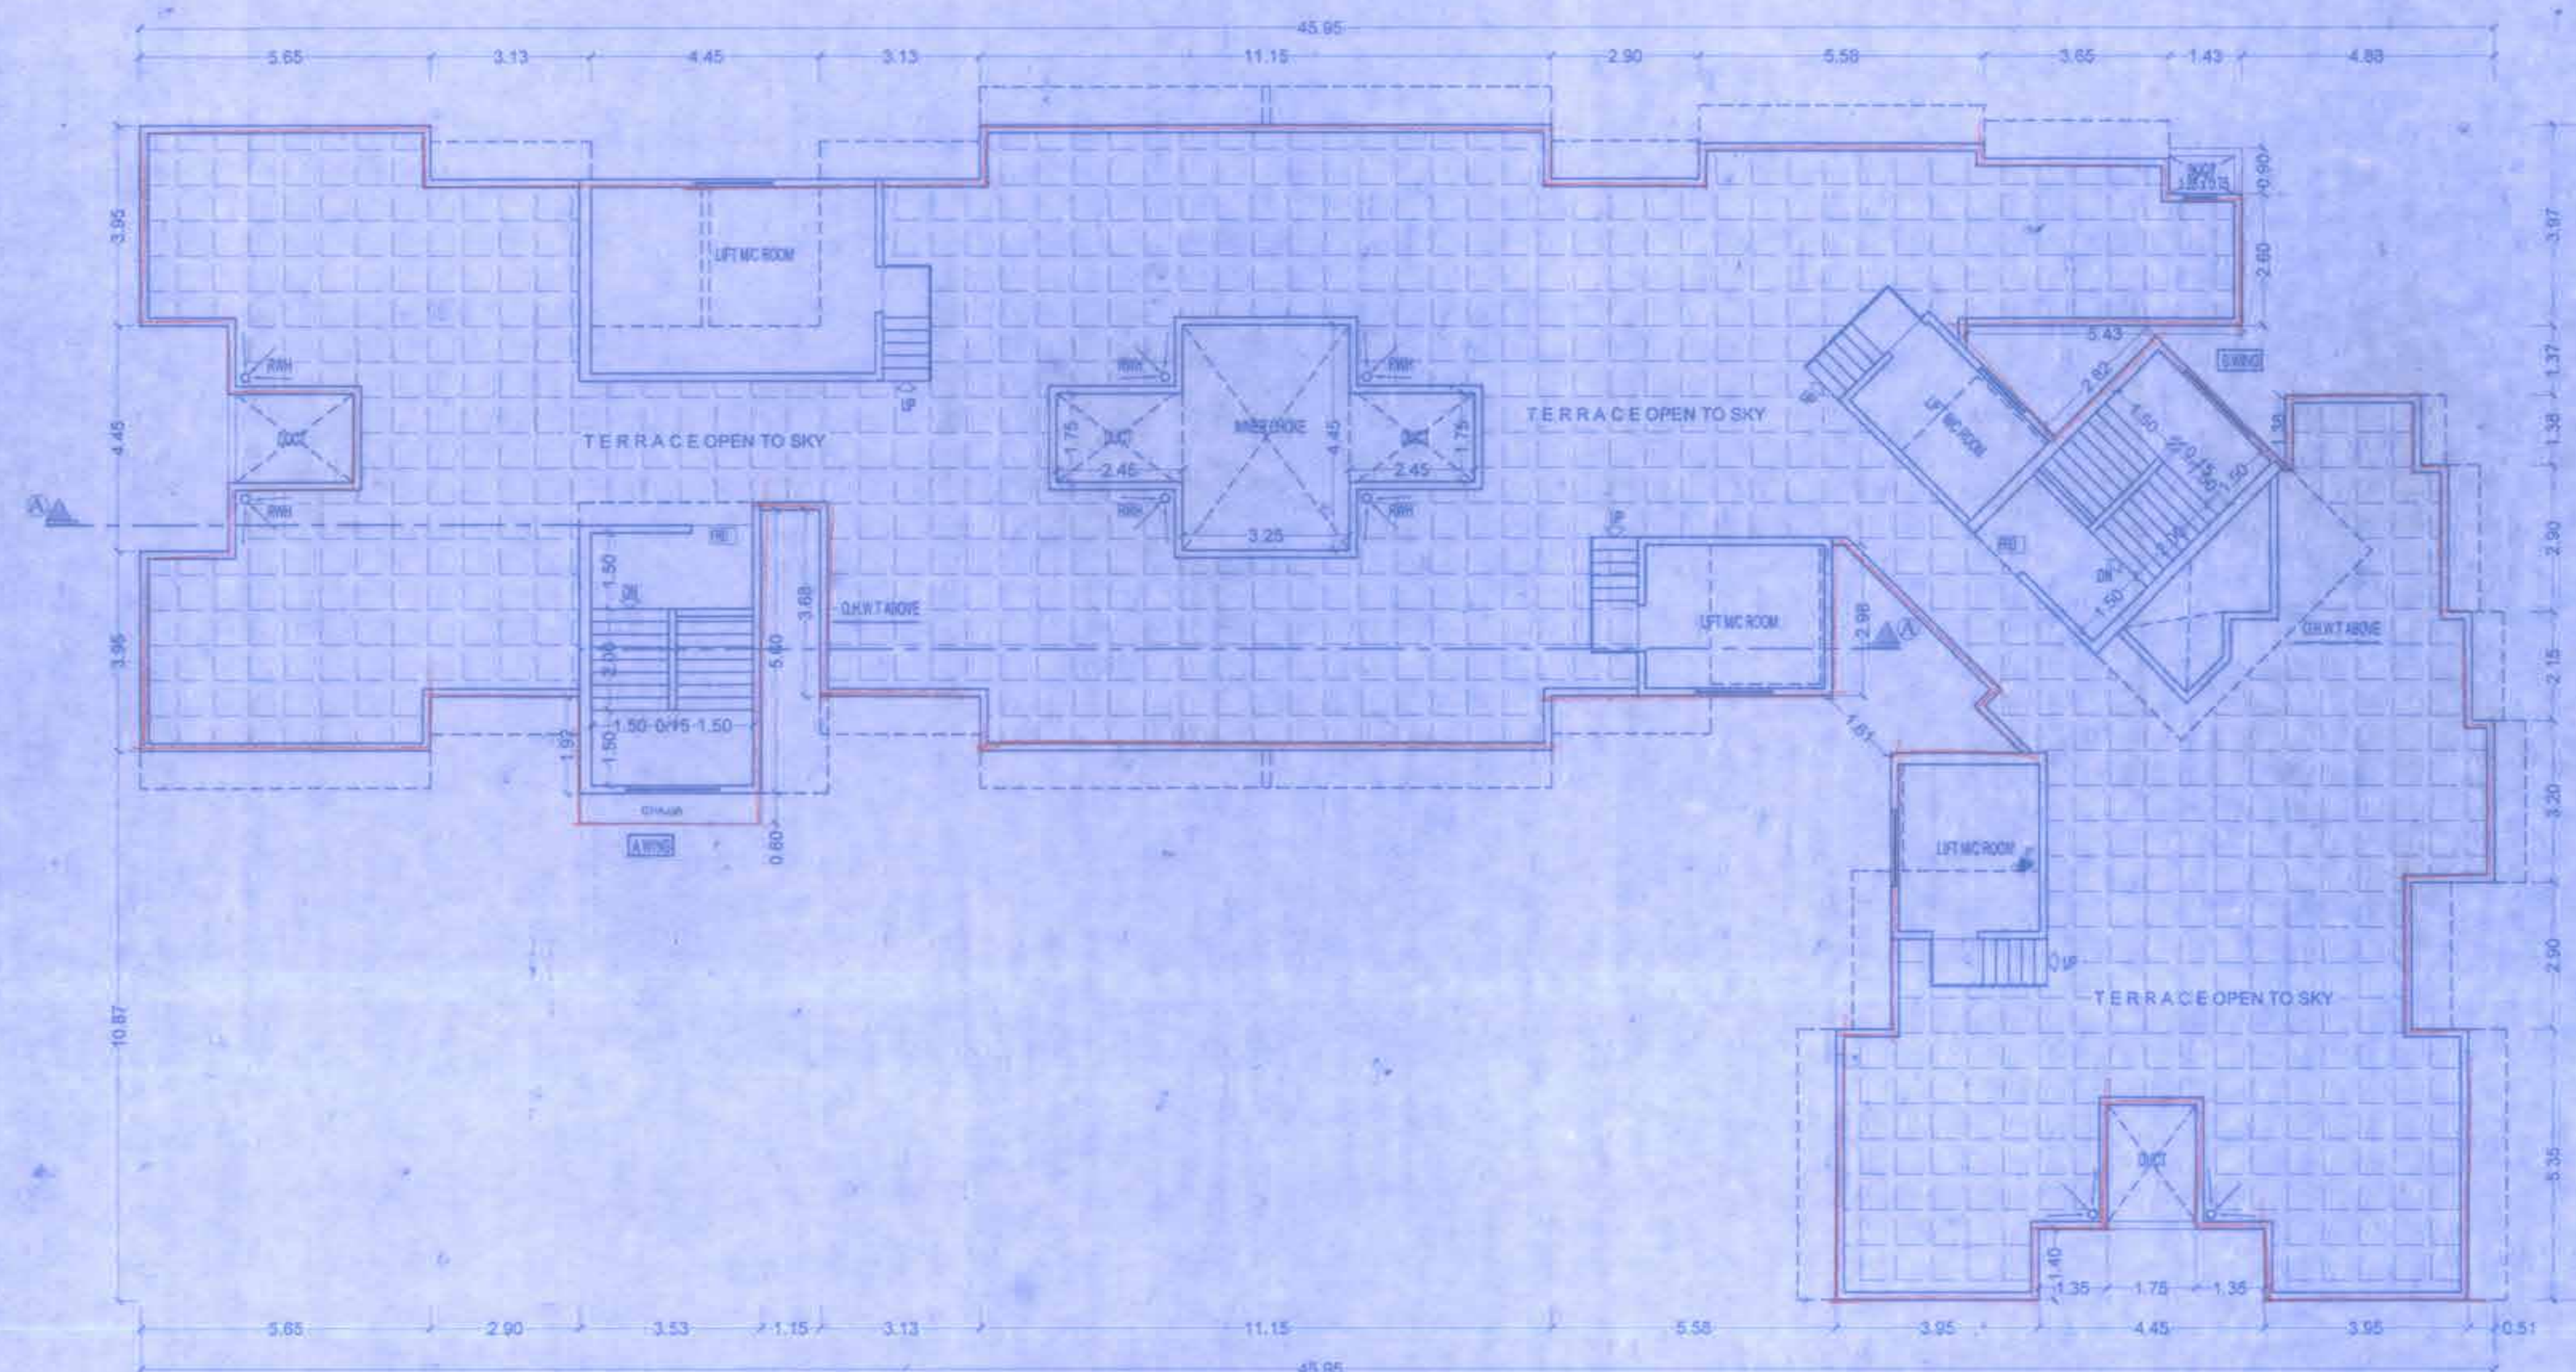

TERRACE FLOOR PLAN
SCALE 1:100

TABLE SHOWING BUILT-UP AREA SALE BLDG 2 WING A & B

FLOOR	CONST. AREA	STAIR/ LIFT	REFUGE	ENT. LOBBY	ELE. METER ROOM	SOCIETY OFFICE AREA	SALE FSI (A)		SALE FUNGL (B)		TOTAL B.U.A (A+B)
							COMM.	RESL.	COMM.	RESL.	
GROUND	229.57	119.06	-	39.54	54.04	16.34	-	0.59	-	-	0.59
1ST	556.26	117.26	-	-	-	-	-	439.00	-	-	439.00
2ND	556.26	117.26	-	-	-	-	-	439.00	-	-	439.00
3RD	556.26	117.26	-	-	-	-	-	439.00	-	-	439.00
4TH	556.26	117.26	-	-	-	-	-	439.00	-	-	439.00
5TH	556.26	117.26	-	-	-	-	-	439.00	-	-	439.00
6TH	556.26	117.26	-	-	-	-	-	439.00	-	-	439.00
7TH	556.26	117.26	-	-	-	-	-	439.00	-	-	439.00
8TH REFUGE	558.00	117.26	118.27	-	-	-	-	322.47	-	-	322.47
9TH	556.26	117.26	-	-	-	-	-	439.00	-	-	439.00
10TH	556.26	117.26	-	-	-	-	-	439.00	-	-	439.00
11TH	556.26	117.26	-	-	-	-	-	439.00	-	-	439.00
12TH	556.26	117.26	-	-	-	-	-	439.00	-	-	439.00
13TH	556.26	117.26	-	-	-	-	-	439.00	-	-	439.00
14TH	556.26	117.26	-	-	-	-	-	439.00	-	-	439.00
15TH REFUGE	558.00	117.26	118.27	-	-	-	-	322.47	-	-	322.47
16TH	556.26	117.26	-	-	-	-	-	439.00	-	-	439.00
17TH	556.26	117.26	-	-	-	-	-	439.00	-	-	439.00
18TH	556.26	117.26	-	-	-	-	-	439.00	-	-	439.00
19TH	556.26	117.26	-	-	-	-	-	439.00	-	-	439.00
20TH	556.26	117.26	-	-	-	-	-	439.00	-	-	439.00
21ST	556.26	117.26	-	-	-	-	-	439.00	-	-	439.00
22ND	556.26	117.26	-	-	-	-	-	409.39	-	29.61	439.00
TOTAL	12470.77	2698.78	236.54	39.54	54.04	16.34	-	9395.92	-	29.61	9425.53

TABLE SHOWING TENEMENT STATEMENT -
SALE BLDG. 2 WING - A & B

FLOORS	NO. OF SALE TENEMENTS			TOTAL
	RESL.	COMM.	SOCIETY	
GR FLR	-	-	01	01
1ST	10	-	-	10
2ND	10	-	-	10
3RD	10	-	-	10
4TH	10	-	-	10
5TH	10	-	-	10
6TH	10	-	-	10
7TH	10	-	-	10
8TH (REFUGE)	07	-	-	07
9TH	10	-	-	10
10TH	10	-	-	10
11TH	10	-	-	10
12TH	10	-	-	10
13TH	10	-	-	10
14TH	10	-	-	10
15TH (REFUGE)	07	-	-	07
16TH	10	-	-	10
17TH	10	-	-	10
18TH	10	-	-	10
19TH	10	-	-	10
20TH	10	-	-	10
21ST	10	-	-	10
22ND	10	-	-	10
TOTAL	214	-	01	215

FORM II

DESCRIPTION OF PROPOSAL & PROPERTY
ADDITION OF NON SLUM PLOT BEARING C.T.S NO. 512/B (PT.) TO THE EXISTING SLUM REHABILITATION SCHEME ON SLUM & NON SLUM PLOT BEARING C.T.S NO. 512/B (PT.), 512/B (PT.) TO 23 & 512 (PT.) OF VILLAGE MALAD (NORTH), TALUKA BORIVALI, SHREE SAURASHTRA DASHA SHREE MAL NAGAR, NARSHING LANE, MALAD (W), MUMBAI SUBURBAN DISTRICT

NAME OF THE OWNER/ DEVELOPER AND SIGNATURE
M/S. VISHAL CONSTRUCTION
[Signature]
Authorised signatory

REVISION	DATE	SCALE	DRN BY	CHK BY
		1:100	SHASHI	

STAMP AND DATE OF APPROVAL OF PLANS

Approved Subject to the condition mentioned in this office permission Letter no. *[Stamp]* dated *[Date]*
Dr. *[Signature]*
Executive Engineer
Slum Rehabilitation Authority

NAME & SIGNATURE OF ARCHITECTS
[Signature]
VISHWAS SATODIA
[ARCHITECT]

VISHWAS SATODIA
ARCHITECT INTERIOR DESIGNER VALUER

1102/B - WING - 11TH FLOOR, SHASHI ARCADE - II
RAV SATI MARG, MALAD (E), MUMBAI - 400 097
TEL / FAX - 7715651475