



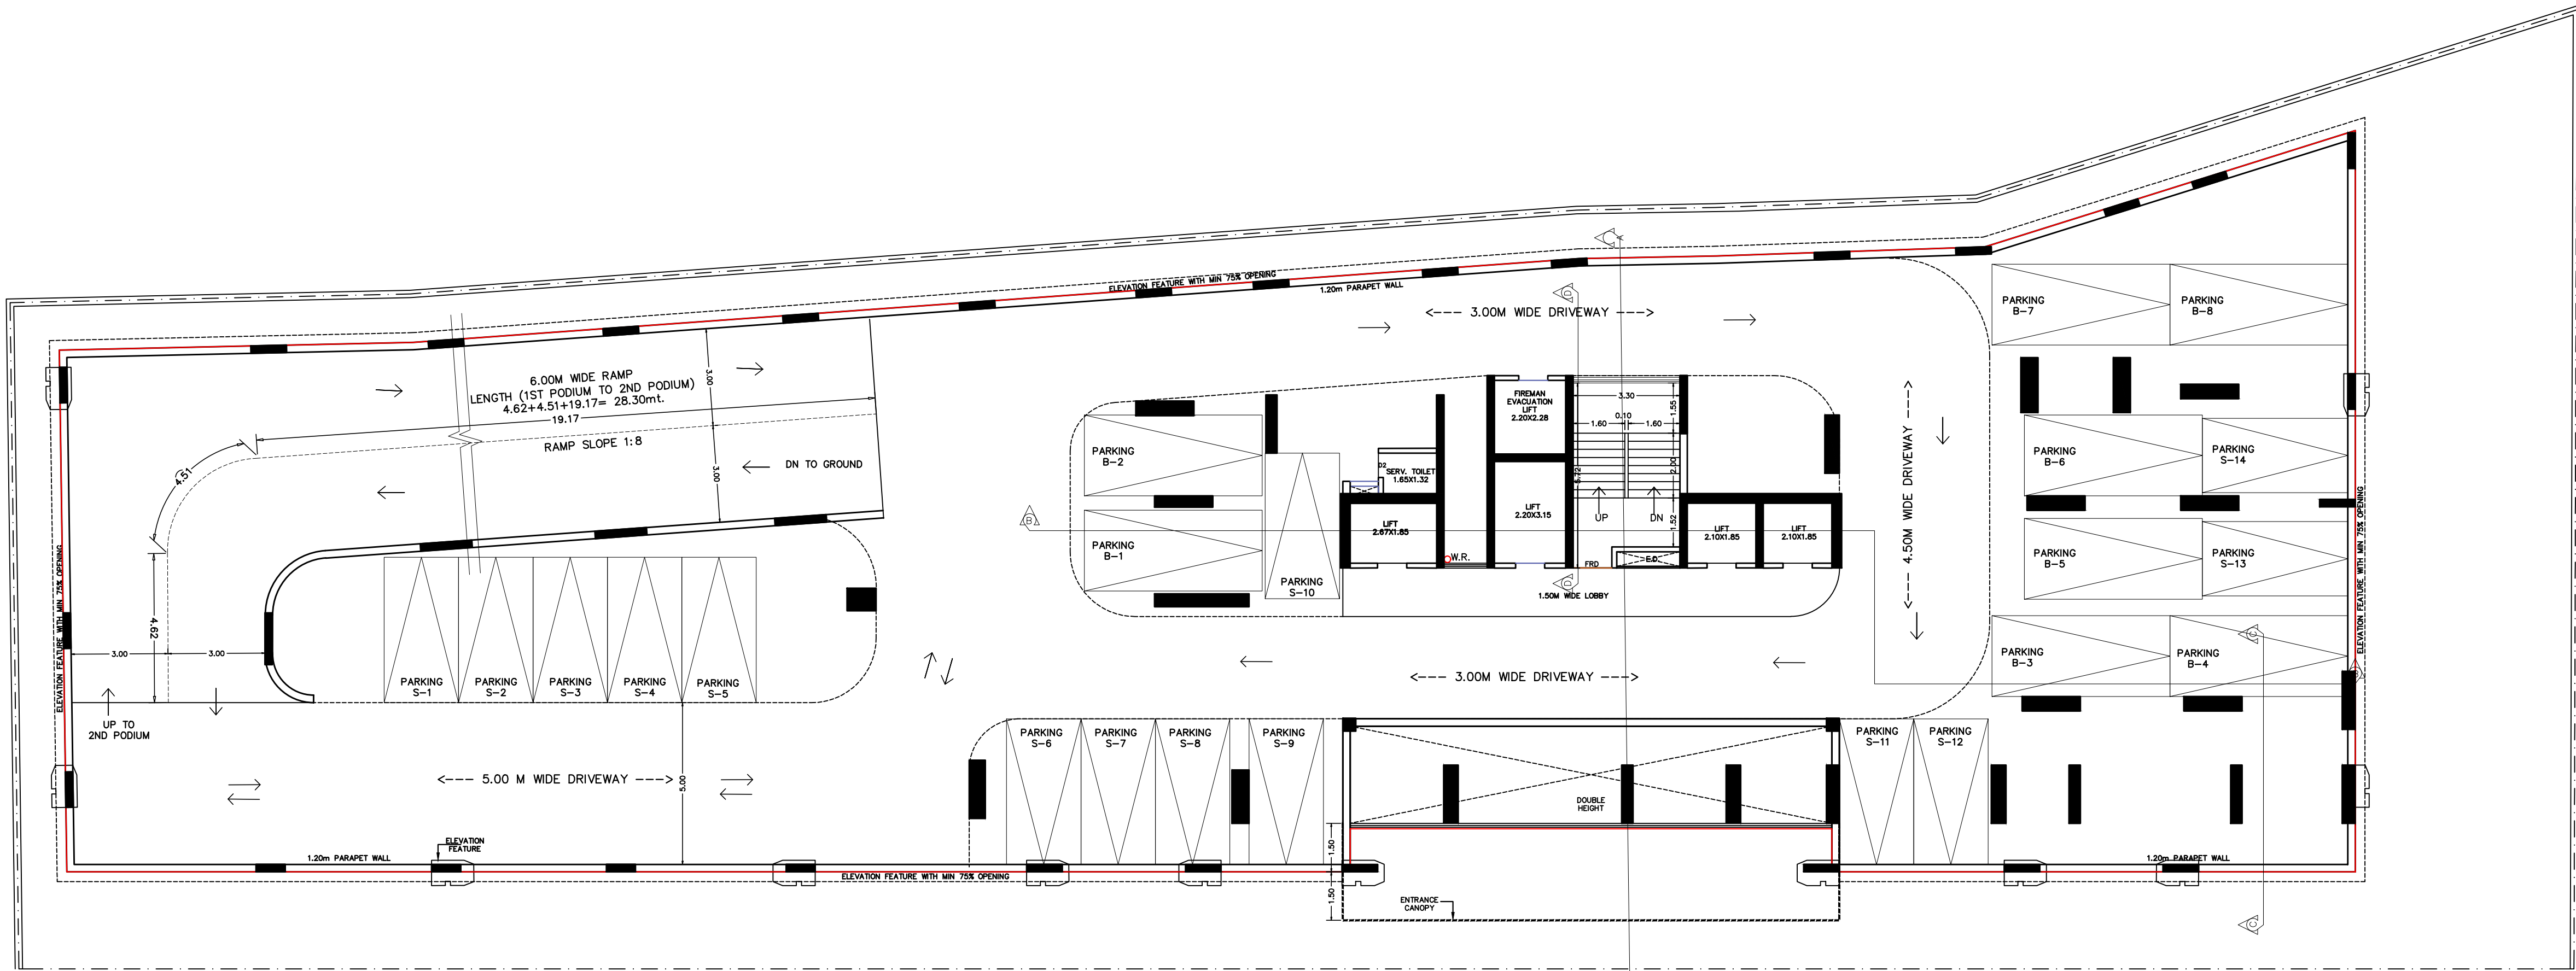


1ST PODIUM PLAN
SCALE 1:100

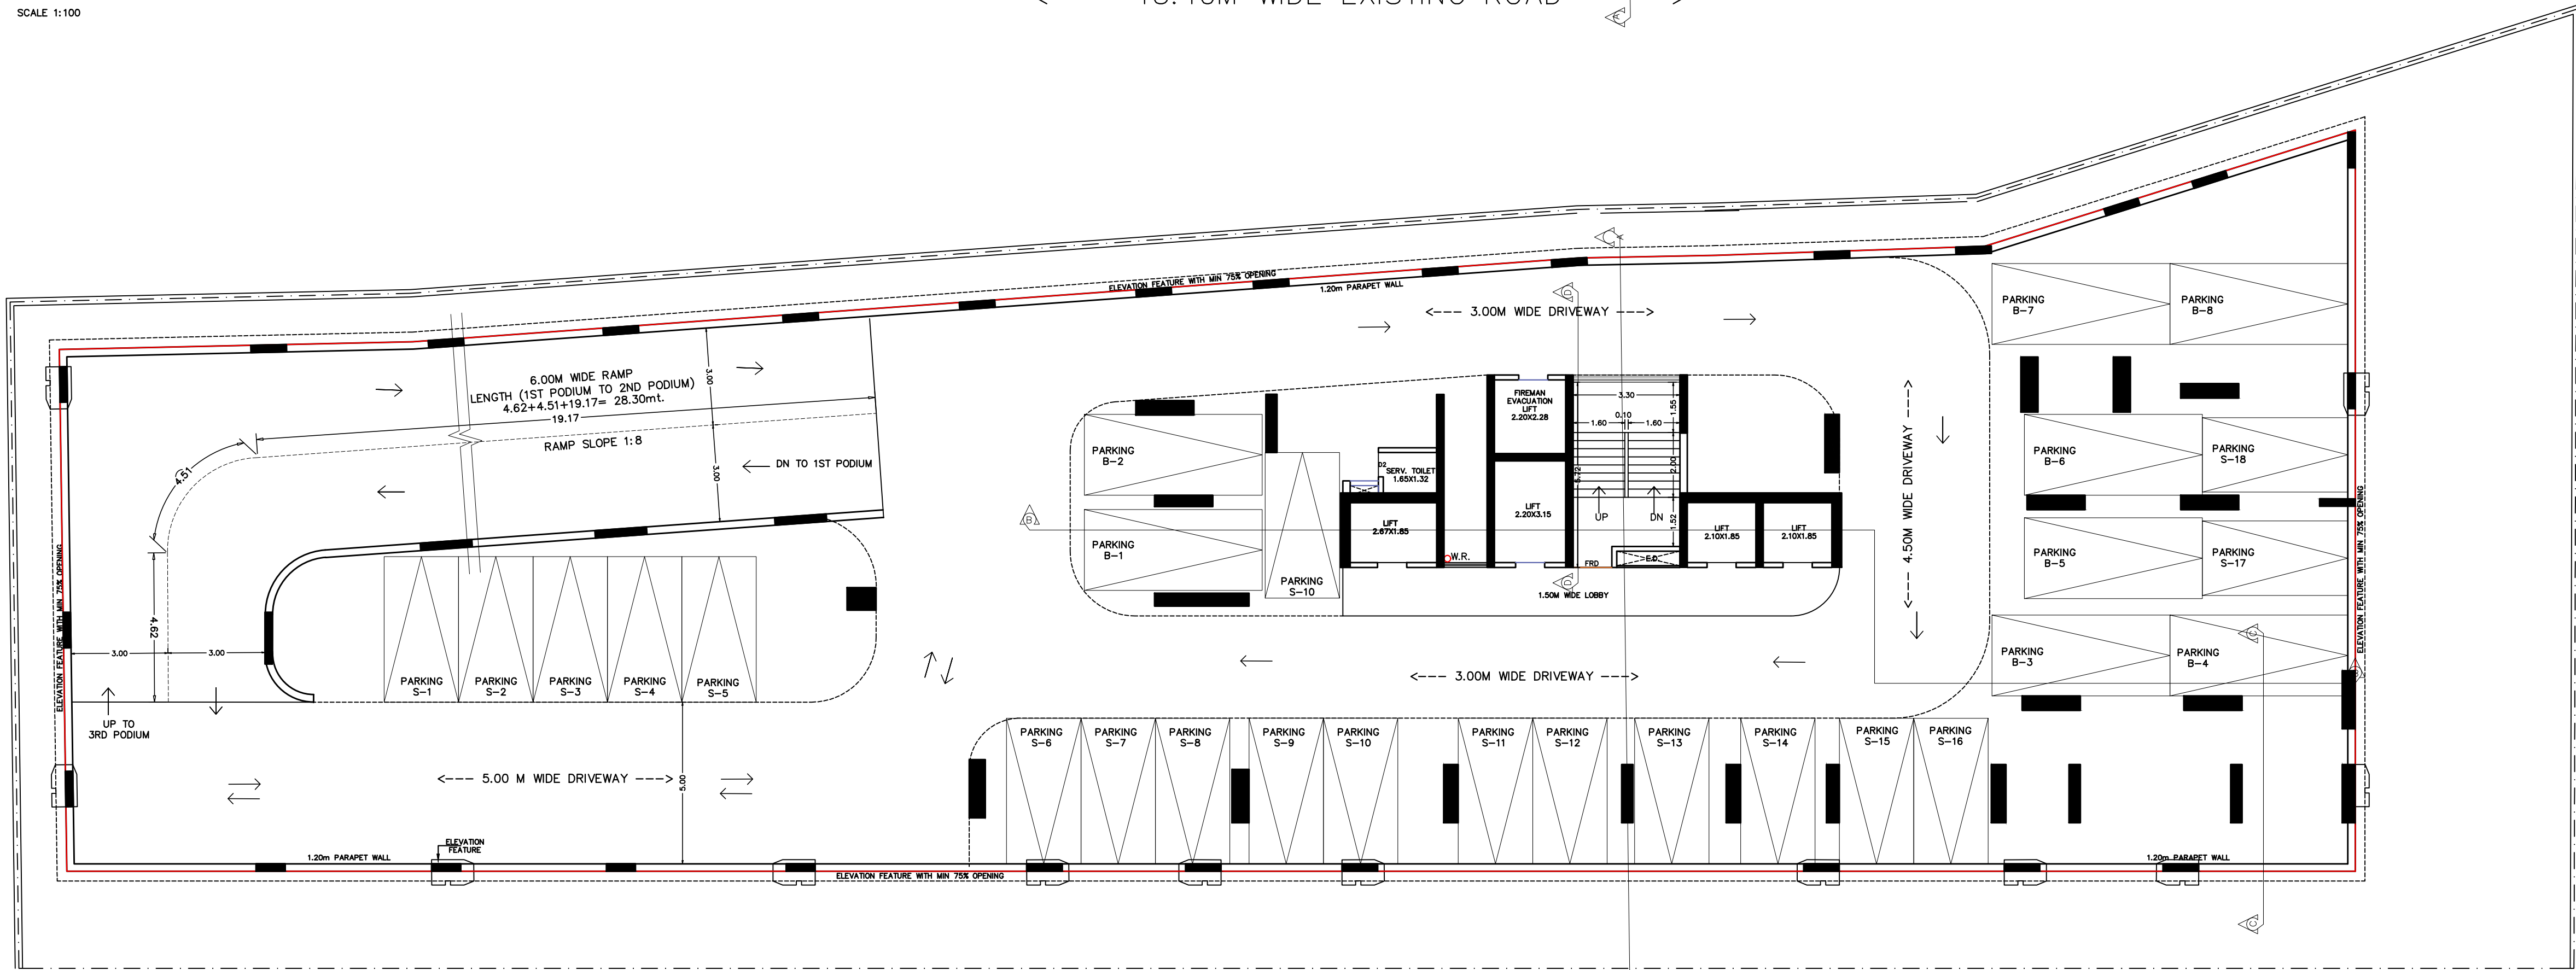

2ND PODIUM PLAN
SCALE 1:100


THIS CANCELS APPROVAL TO THE PREVIOUS SANCTIONED PLAN UNDER NO. P-7496/2021/(195/47)/N WARD/GHATKOPAR/337/1/NEW DATED 13.08.2021		
APPROVED SUBJECT TO THE CONDITIONS MENTIONED IN THIS OFFICE LETTER NO P-7496/2021/(195/47)/N WARD/GHATKOPAR/337/1/NEW		
SURYASH CHANDRAKANT BALAP S.E.(B.P.) N	Sandeep Akharam Kolhe A.E.(B.P.) L&N	SURAS VASANT NEMANE E.E.(B.P.) E.S.-II
DESCRIPTION OF PROPOSAL & PROPERTY		
PROPOSED REDEVELOPMENT ON THE PLOT BEARING C.T.S. NO. 195/47 OF VILLAGE GHATKOPAR, AT GARDODIA NAGAR, GHATKOPAR (E), MUMBAI - 400 077.		
CONTENTS OF SHEET		
1ST & 2ND PODIUM FLOOR PLAN		
NAME & SIGNATURE OF OWNER		NAME & SIGNATURE OF ARCHITECT
Nitesh Chattrabuj Mange		(CA/13/61572)
M/S. GARDODIA NAGAR MAHAWRCHAM CHS. LTD.		Yash Rajesh Agarwal
REV-R3	DESCRIPTION	
NORTH	SCALE 1:100	DATE 30.12.2022
DRAWN BY VINAYAK	CHECKED BY Ar. YASH	
SHEET NO. 2/8	JOB NO. 58	
ARCHITECT YASH AGARWAL CONSULTING ARCHITECT & PROJECT MANAGEMENT CONSULTANT 105 Rushmore Plaza, 10th Storey, Colaba, L.B.S. Marg, Ghatkopar (W), Mumbai-400 086, India. - 9921199022		

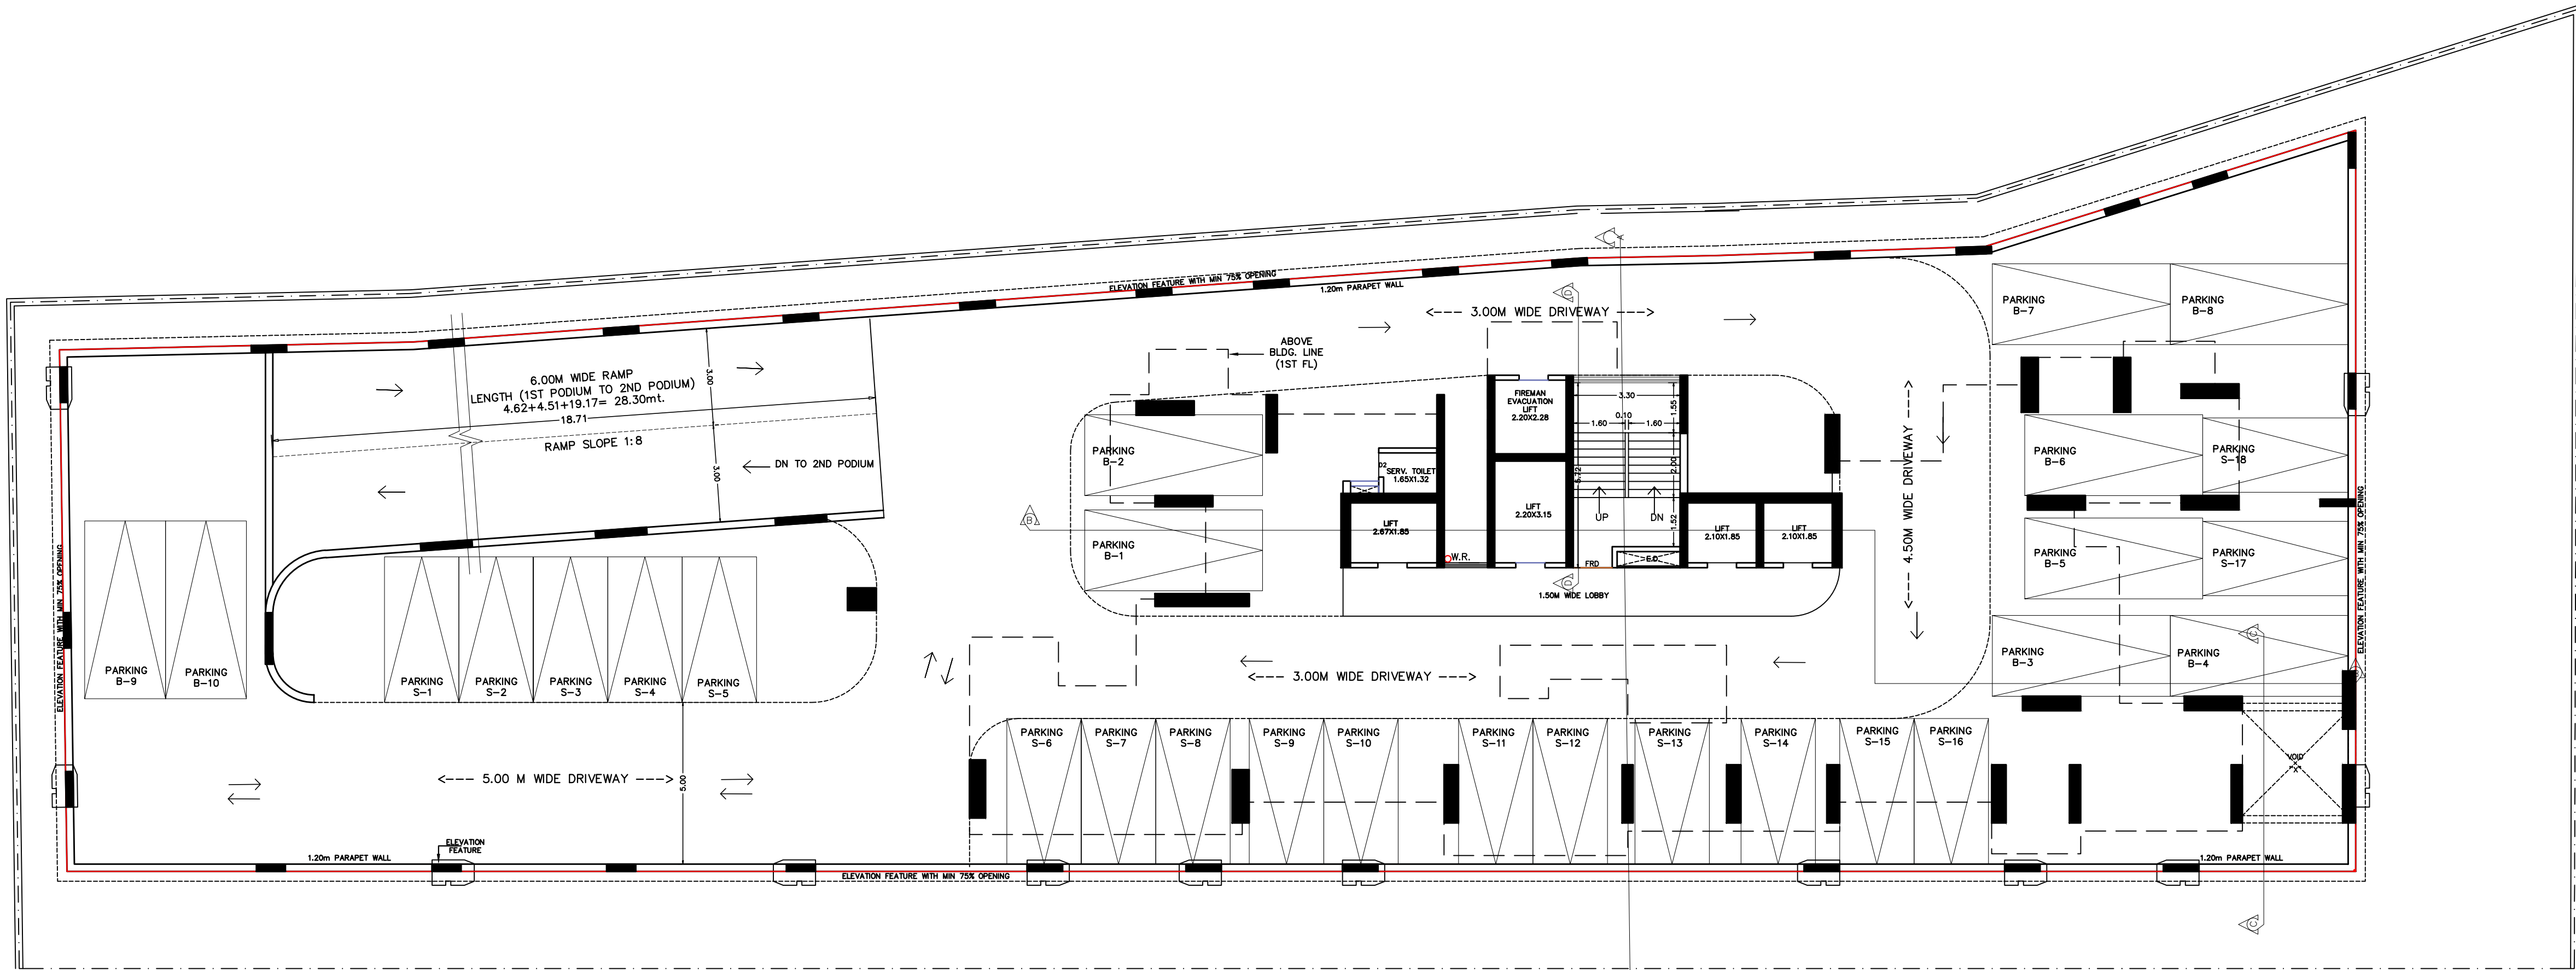

3RD PODIUM PLAN

SCALE 1:100

←--- 13.40M WIDE EXISTING ROAD →---

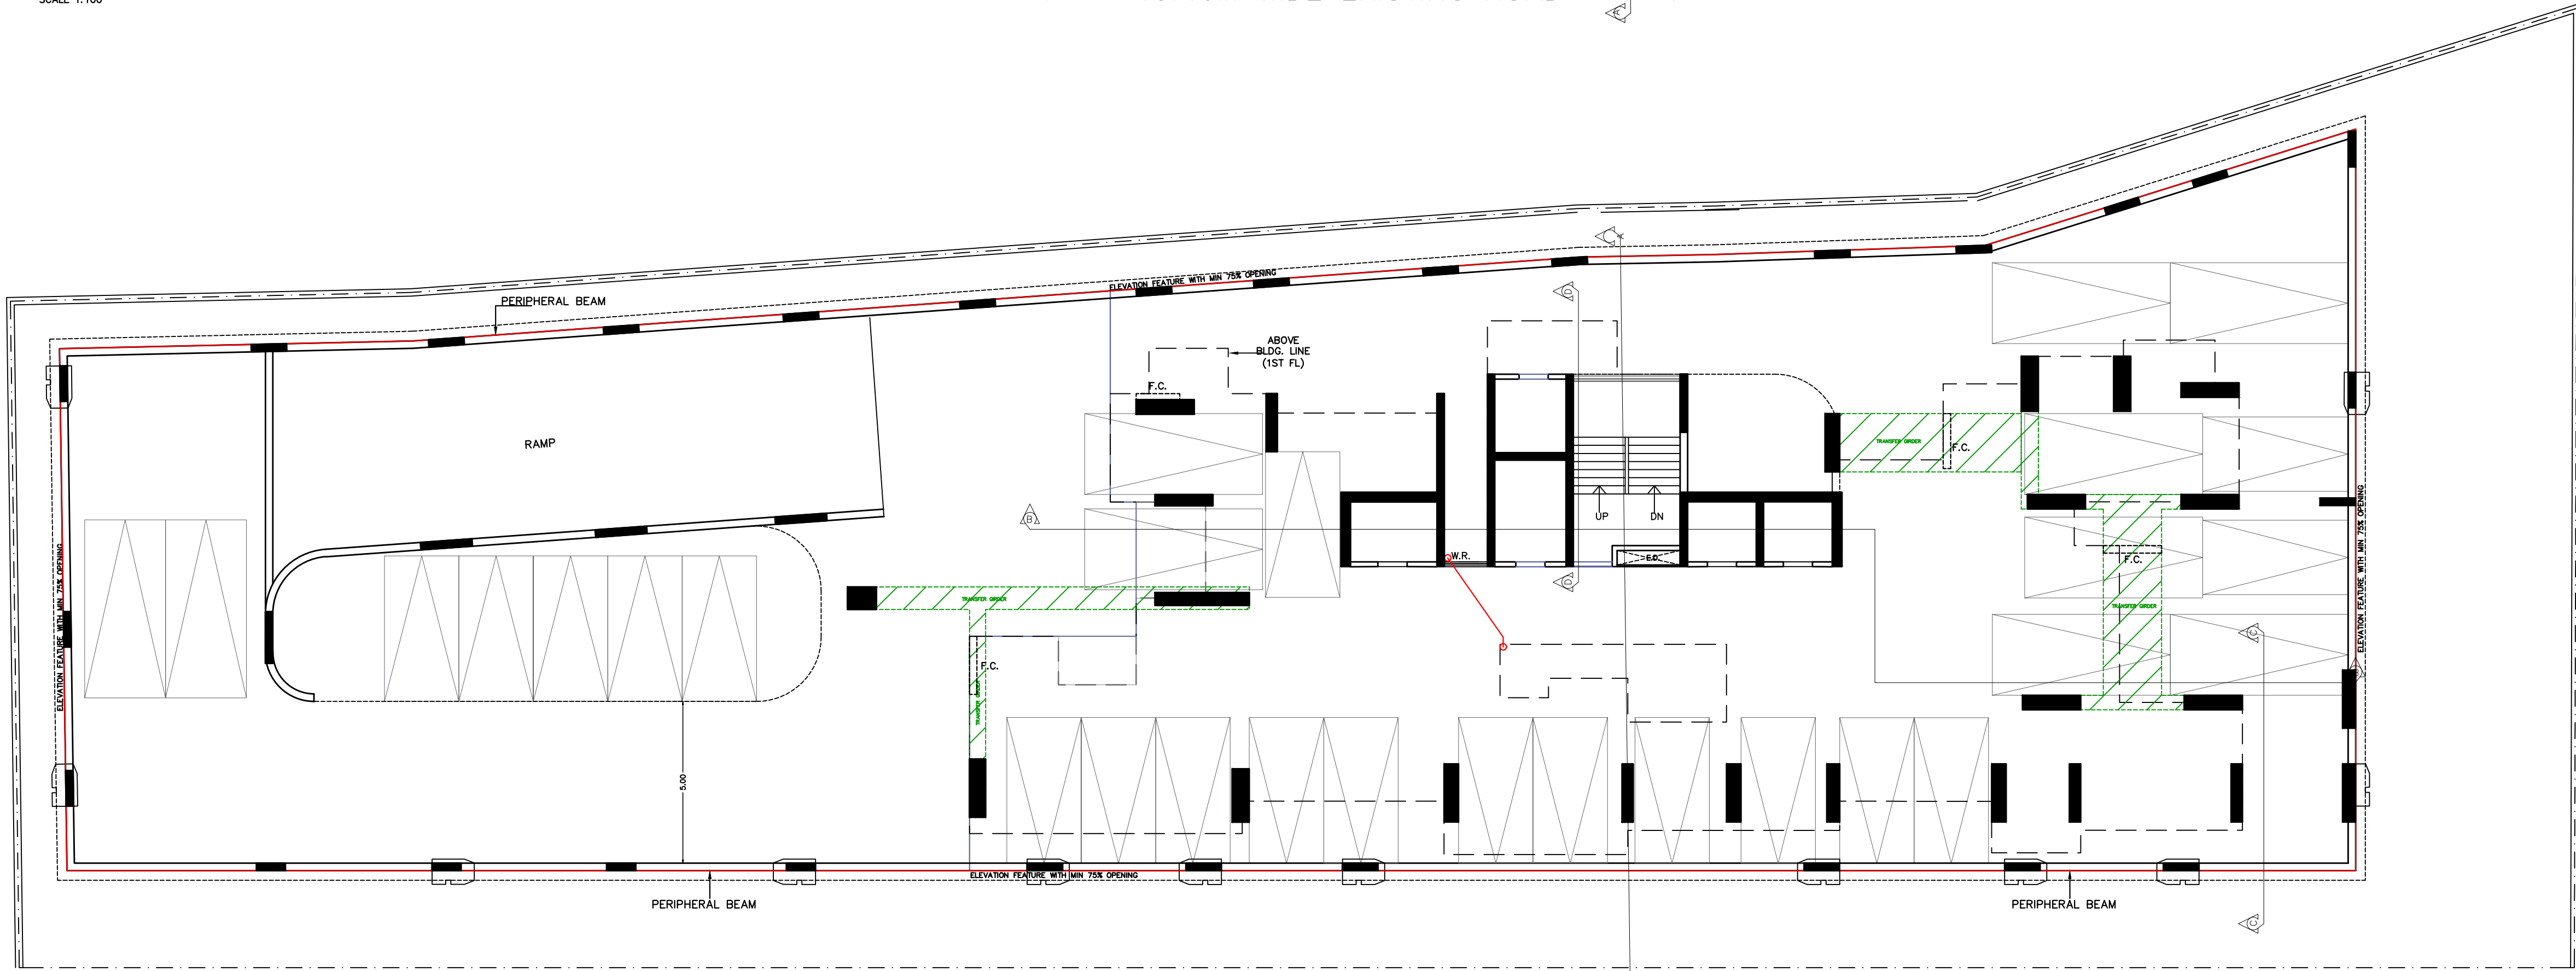

GIRDER LEVEL PLAN

SCALE 1:100

←--- 13.40M WIDE EXISTING ROAD →---

THIS CANCELS APPROVAL TO THE PREVIOUS SANCTIONED PLAN UNDER NO. P-7496/2021/(195/47)/N WARD/GHATKOPAR/337/1/NEW DATED 13.08.2021 APPROVED SUBJECT TO THE CONDITIONS MENTIONED IN THIS OFFICE LETTER NO P-7496/2021/(195/47)/N WARD/GHATKOPAR/337/1/NEW

SUNASH CHANDERKANN TALAP S.E.(B.P.) N	Sandeep Atmaram Kolhe A.E.(B.P.) L&N	SUNASH VASANT NEMANE E.E.(B.P.) E.S.-II
--	---	--

DESCRIPTION OF PROPOSAL & PROPERTY
PROPOSED REDEVELOPMENT ON THE PLOT BEARING C.T.S. NO. 195/47 OF VILLAGE GHATKOPAR, AT GARDODIA NAGAR, GHATKOPAR (E), MUMBAI - 400 077.

CONTENTS OF SHEET
3RD PODIUM FLOOR PLAN, GIRDER LEVEL PLAN

NAME & SIGNATURE OF OWNER Nitesh Chatrabhuj Munge Digitally signed by Nitesh Chatrabhuj Munge Date: 2022.12.30 20:14:31 +05'30'		NAME & SIGNATURE OF ARCHITECT Yash Rajesh Agarwal Digitally signed by Yash Rajesh Agarwal Date: 2022.12.30 20:19:40 +05'30'	
--	--	--	--

M/S. GARDODIA NAGAR MAHAVIDYALAY CHS. LTD.

REV-R3	DESCRIPTION
NORTH	SCALE 1:100 DATE 30.12.2022
DRAWN BY VINAYAK	CHECKED BY AR. YASH
SHEET NO. 3/8	JOB NO. 58

ARCHITECT YASH AGARWAL
CONSULTING ARCHITECT & PROJECT MANAGEMENT CONSULTANT
105, Raghunath Place, Opp. Shivajinagar, Colaba, L.B.S. Marg, Ghatkopar (W), Mumbai-400 086, Email - arc.yash@gmail.com Mob. - 98921109022