



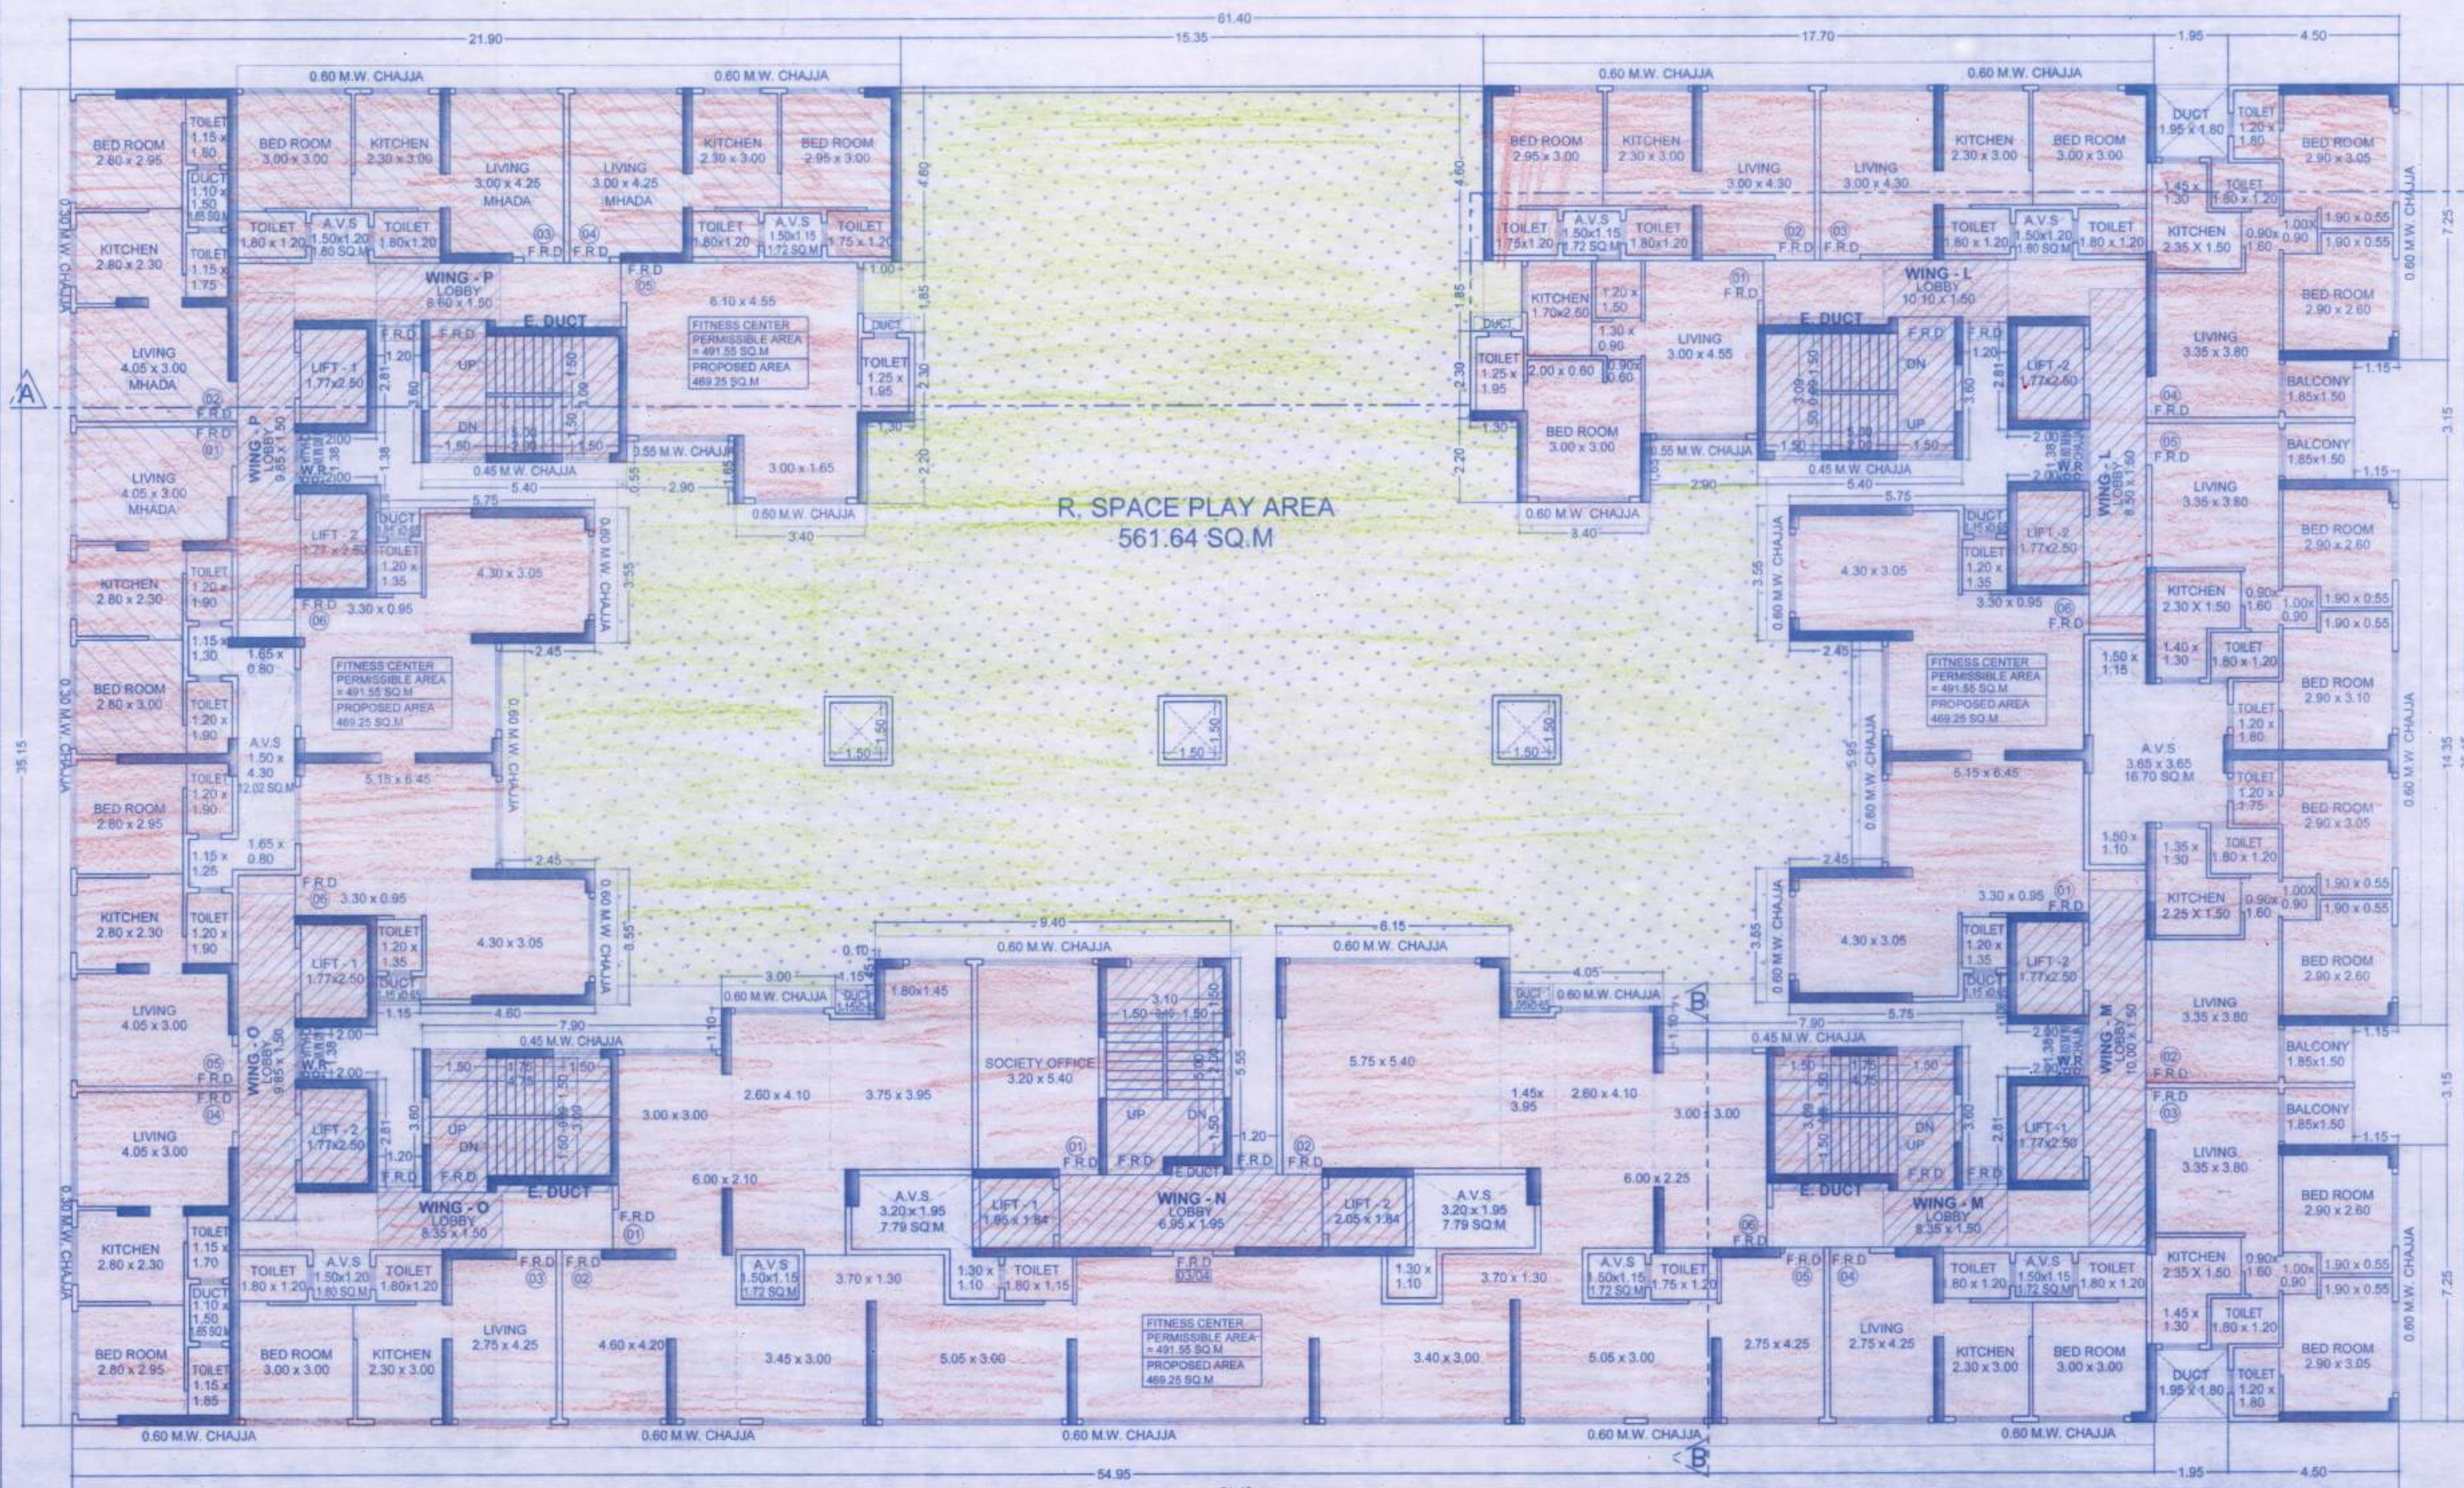

1ST FLOOR PLAN (T-III)  
SCALE: 1:100

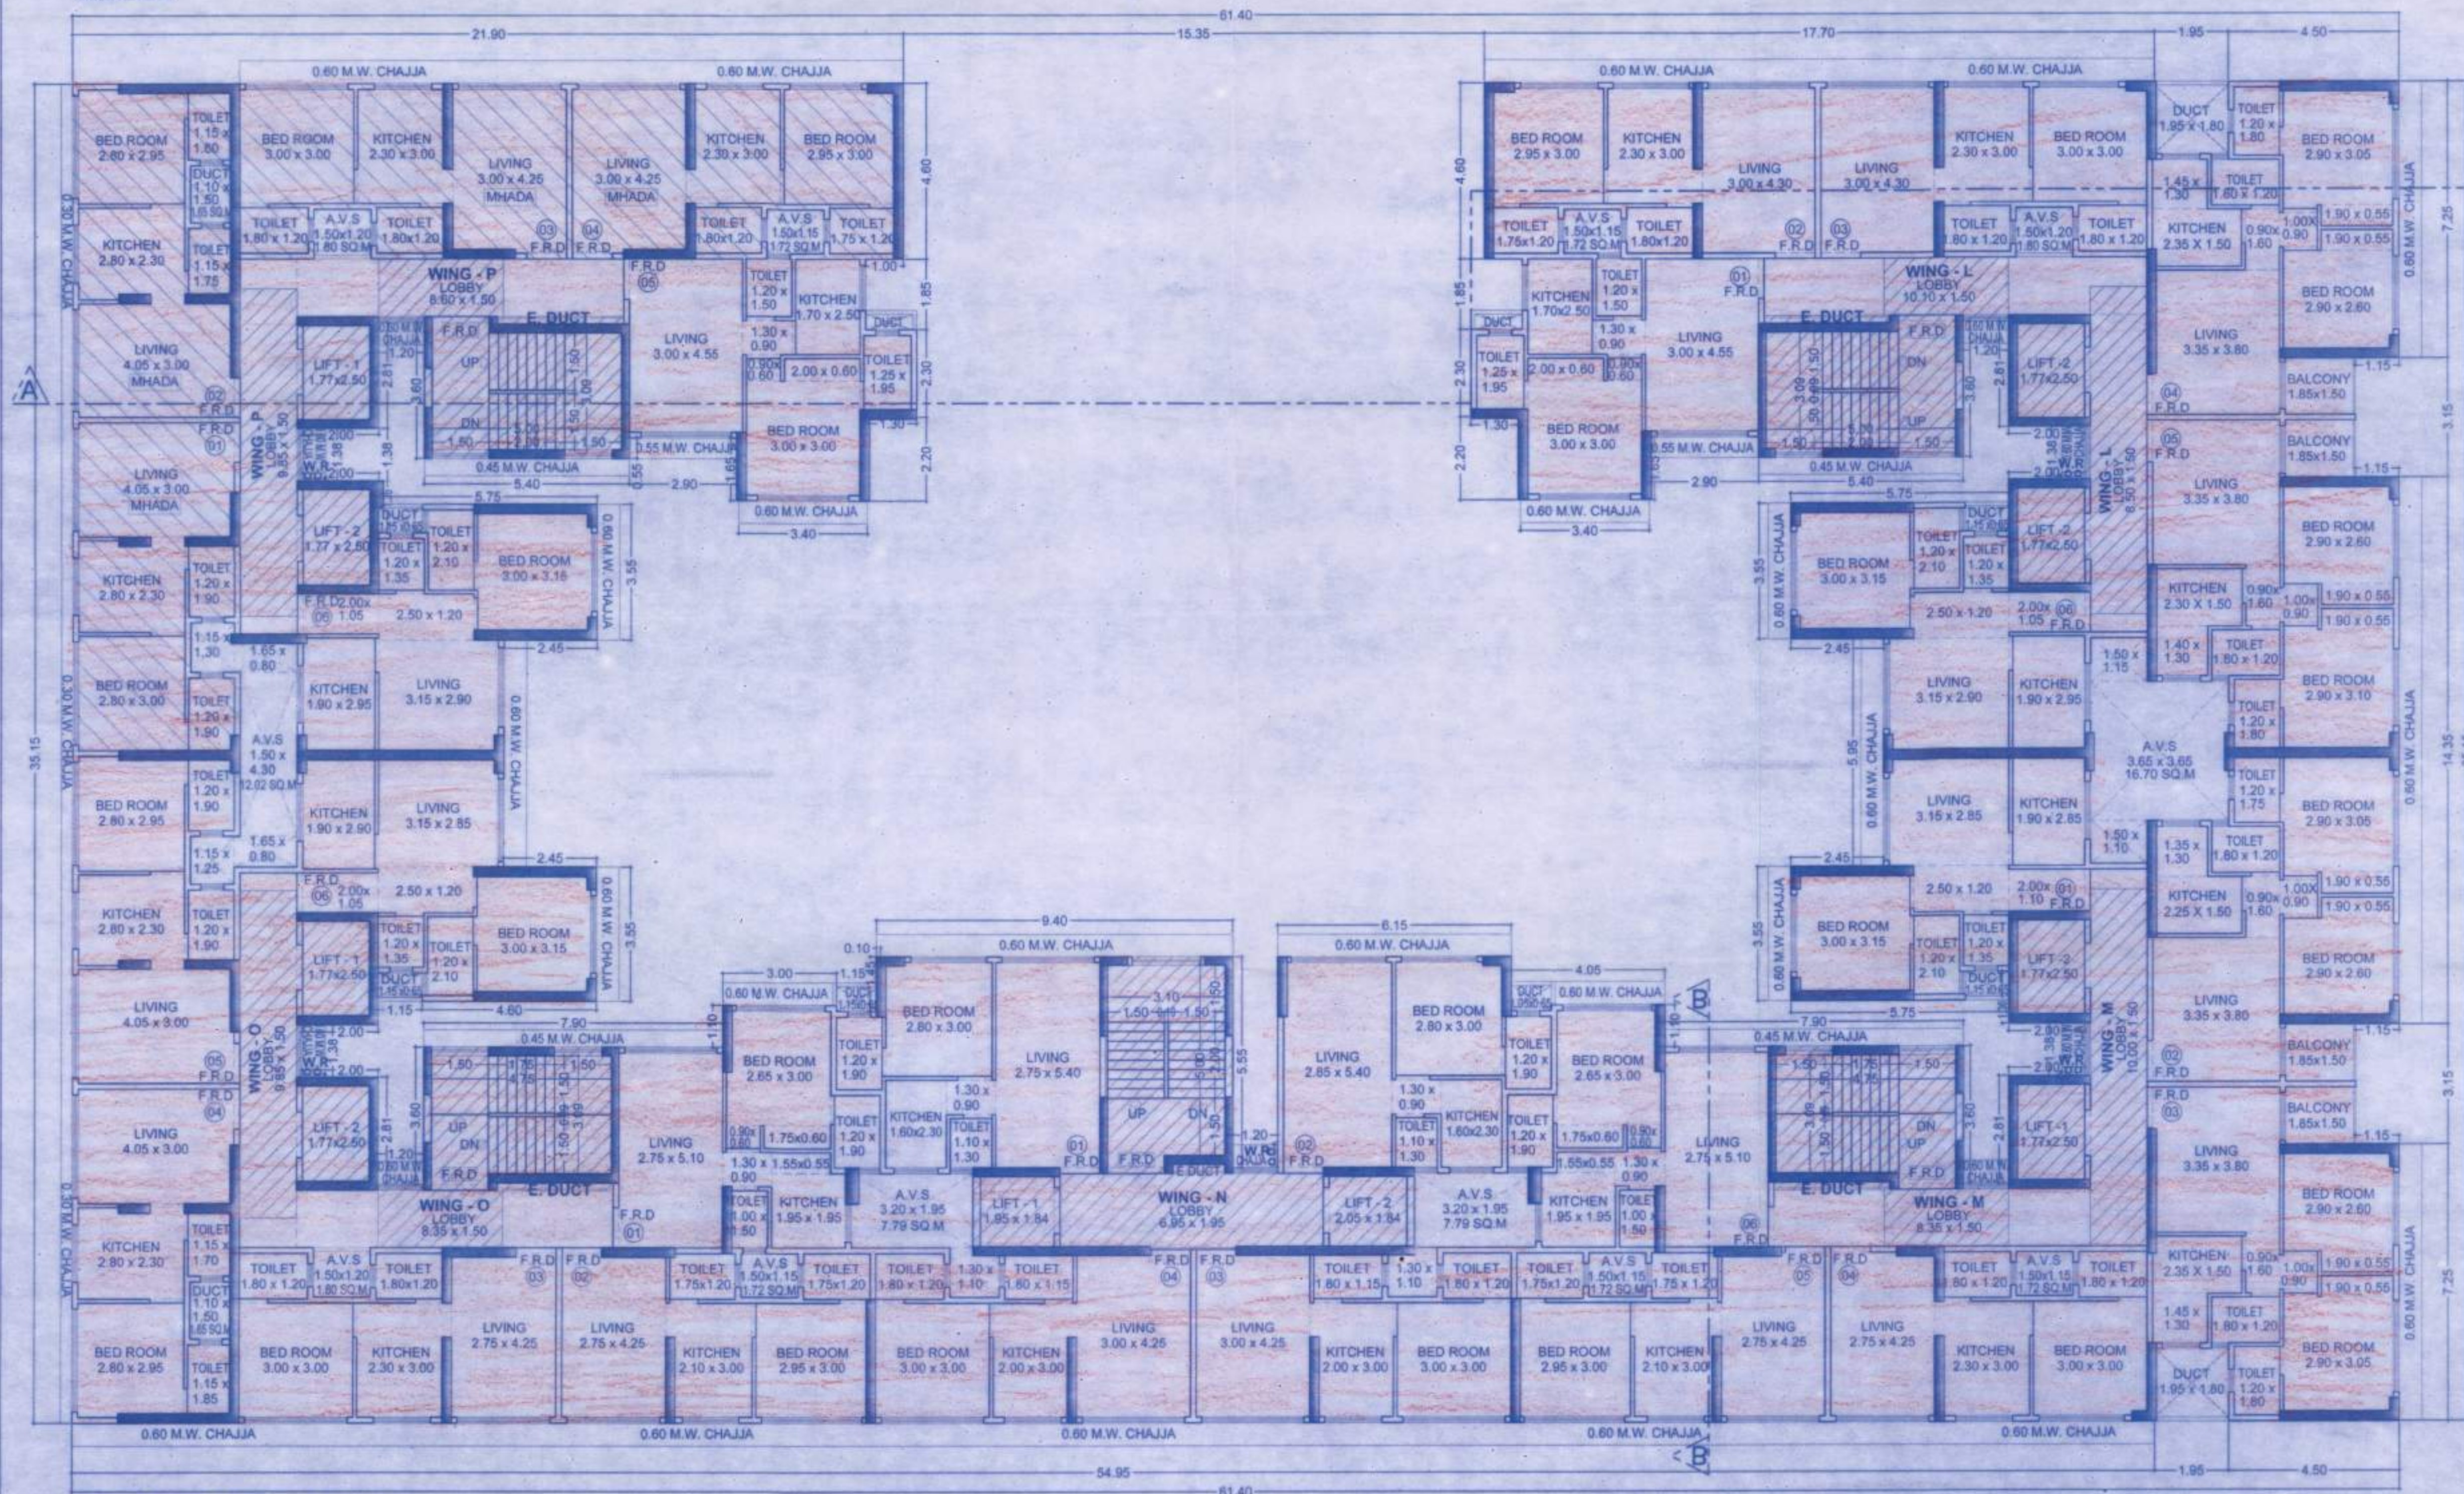

2ND TO 3RD FLOOR PLAN (T-III)  
SCALE: 1:100

This cancels Approval to the previous Plans Sanctioned under no. Mharaa-64/1318/2024 dated 26.1.2024

PROFORMA 'B'

CONTENTS OF SHEET:  
1. 1ST FLOOR PLAN  
2. 2ND TO 3RD FLOOR PLAN  
DESCRIPTION OF PROPOSAL & PROPERTY  
PROPOSED DEVELOPMENT ON PLOT C-2, TOWER-III (WING-L TO-P) OWNED BY MAHARASHTRA POLICE CO-OP HSG. FEDERATION LTD., AT DADASAHEB GAIKWAD NAGAR, MALVANI, MALAD BEARING C.T.S. NO. 3025(P) OF VILLAGE MALVANI AT GOREGAON(W), MUMBAI-400055.  
NAME, ADDRESS OF THE OWNER AND SIGNATURE

For MS MAHARASHTRA POLICE CO-OPERATIVE HOUSING FEDERATION LTD

MAHARASHTRA POLICE CO-OP. HSG. FEDERATION LTD.  
NAME, ADDRESS OF DEVELOPER  
MAHARASHTRA POLICE CO-OP. HSG. FEDERATION LTD., PLOT NO. C-2, C.T.S. NO. 3025(P) AT DADASAHEB GAIKWAD NAGAR, MALVANI, MALAD (W), MUMBAI

| REVISION | DATE | SCALE | DRN BY | CHK BY |
|----------|------|-------|--------|--------|
|          |      | 1:100 | HARISH |        |

STAMP AND DATE OF APPROVAL OF PLANS

Issued by B.P. Cell / Greater Mumbai / Mhada Read Along with this office letter No. Mhada - 64/1318/2024 Date 11 JAN 2024  
Ex. Eng. B.P. Cell GM/Mhada (W.S.)

NAME, ADDRESS & SIGNATURE OF ARCHITECT

 **Kan Kanani**  
AR. HEMANT KANKARWALA  
(ARCHITECT) [CA9925011]

 NORTH  
 **Deeksha City Shape**  
DABH S.V.P. NAGAR, LOKHANDWALA COMPLEX, ANDHERI (WEST), MUMBAI - 400 053