



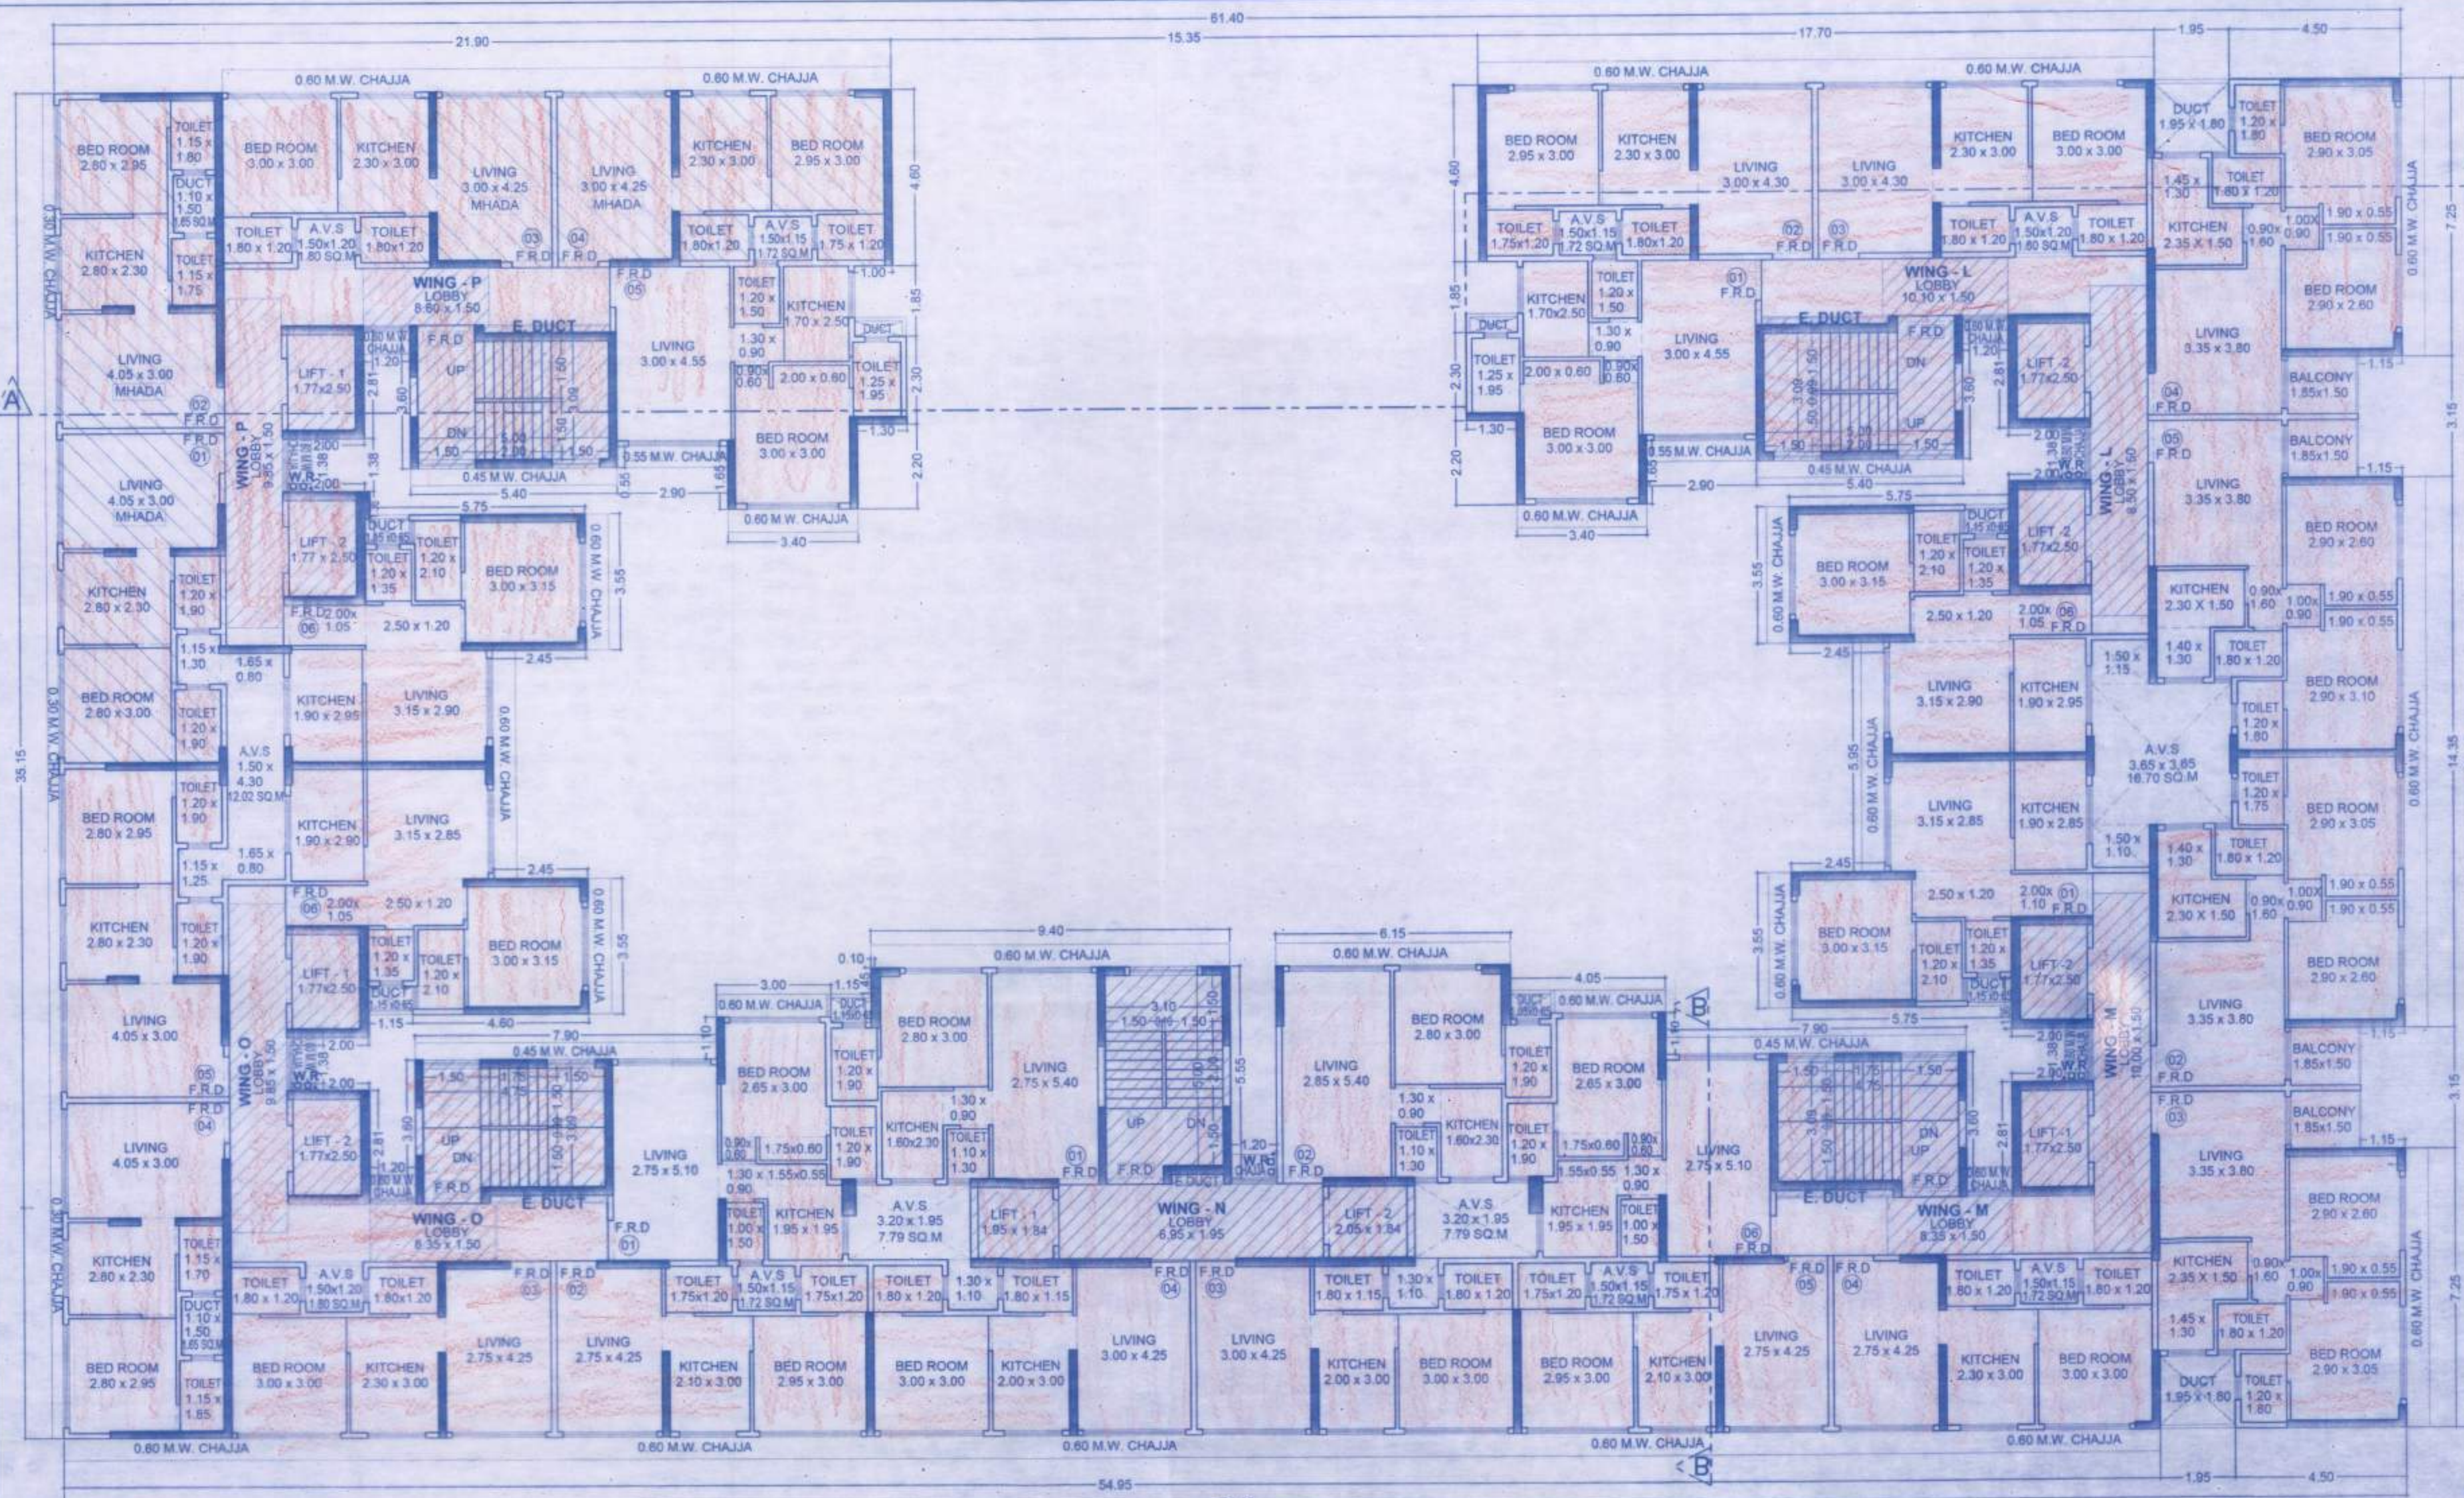

4TH TO 7TH FLOOR PLAN (T-III)  
SCALE: 1:100

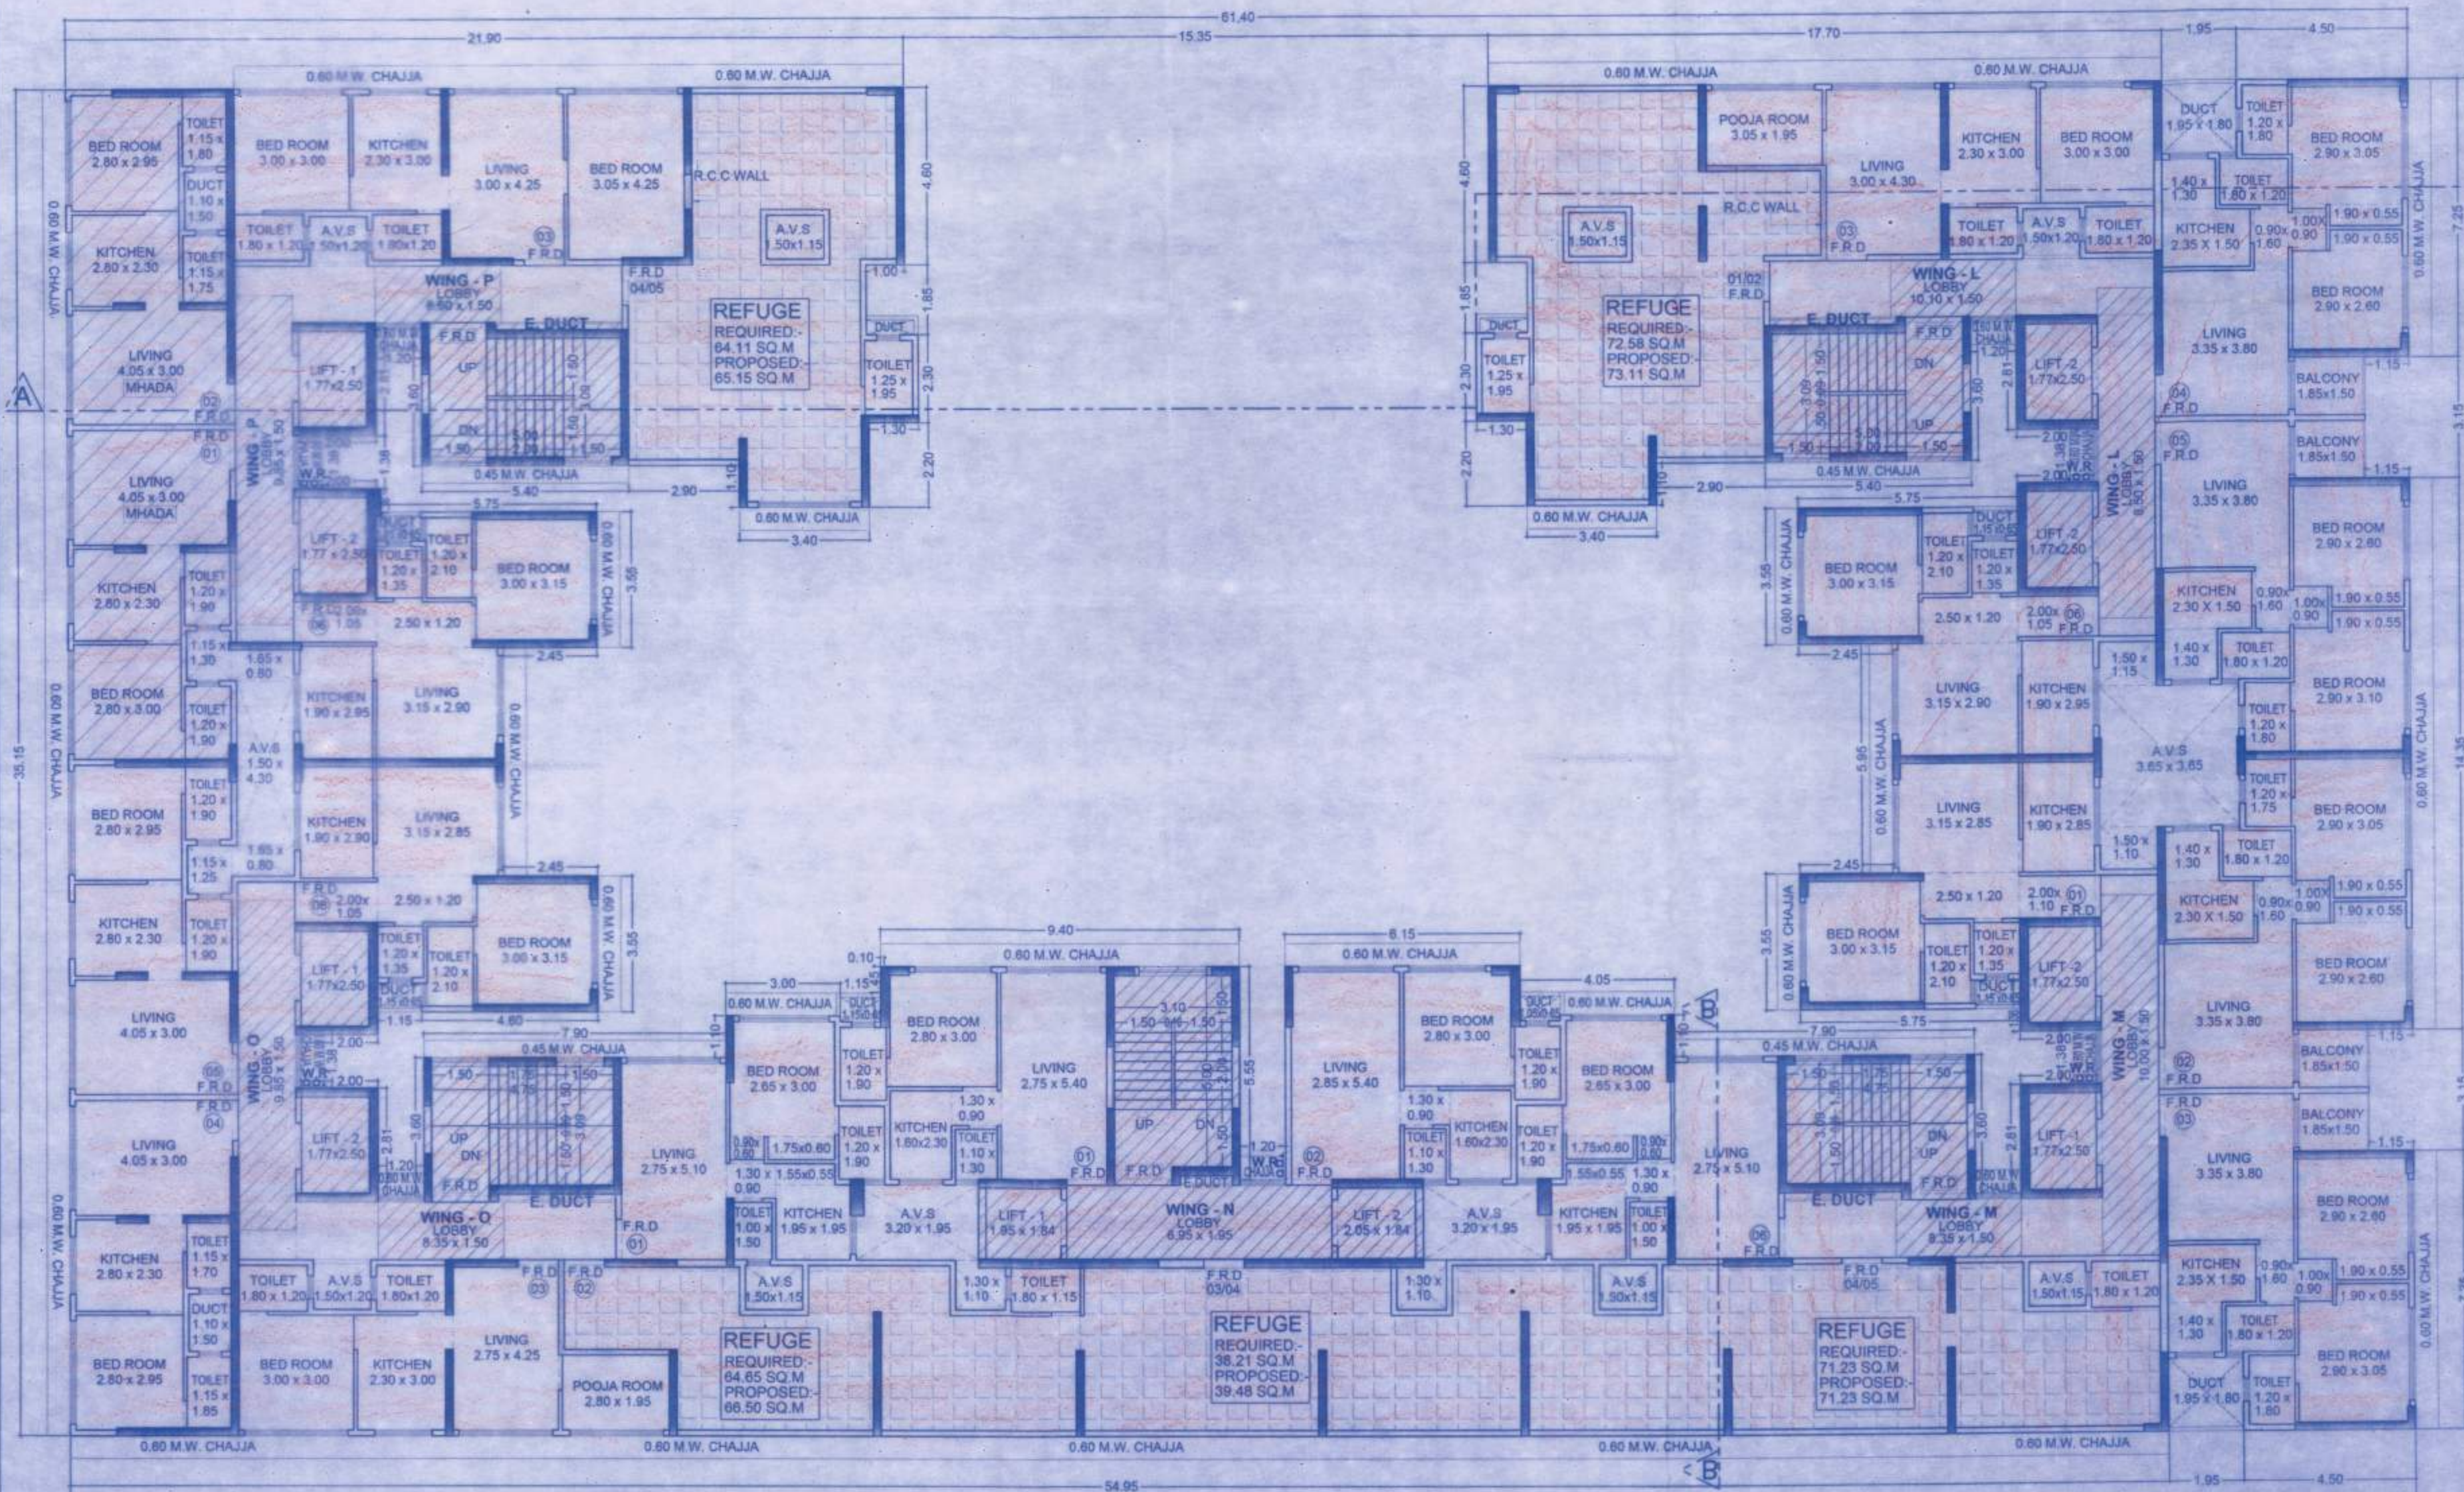

8TH REFUGE FLOOR PLAN (T-III)  
SCALE: 1:100

| 8TH REFUGE AREA STATEMENT - (WING-L)  |              | 8TH REFUGE AREA STATEMENT - (WING-O)  |              |
|---------------------------------------|--------------|---------------------------------------|--------------|
| 8 (REFUGE)                            | 197.98 SQ.M  | 8 (REFUGE)                            | 205.77 SQ.M  |
| 9TH                                   | 269.40 SQ.M  | 9TH                                   | 235.09 SQ.M  |
| 10TH                                  | 269.40 SQ.M  | 10TH                                  | 235.09 SQ.M  |
| 11TH                                  | 269.40 SQ.M  | 11TH                                  | 235.09 SQ.M  |
| 12TH                                  | 269.40 SQ.M  | 12TH                                  | 235.09 SQ.M  |
| 13TH                                  | 269.40 SQ.M  | 13TH                                  | 235.09 SQ.M  |
| 14TH                                  | 269.40 SQ.M  | 14TH                                  | 235.09 SQ.M  |
| TOTAL                                 | 1814.38 SQ.M | TOTAL                                 | 1616.31 SQ.M |
| REQUIRED REFUGE                       | 72.58 SQ.M   | REQUIRED REFUGE                       | 64.65 SQ.M   |
| PERMISSIBLE REFUGE<br>1814.38 X 4.25% | 77.11 SQ.M   | PERMISSIBLE REFUGE<br>1616.31 X 4.25% | 68.69 SQ.M   |
| PROPOSED REFUGE                       | 73.11 SQ.M   | PROPOSED REFUGE                       | 66.50 SQ.M   |

| 8TH REFUGE AREA STATEMENT - (WING-M)  |              | 8TH REFUGE AREA STATEMENT - (WING-P)  |              |
|---------------------------------------|--------------|---------------------------------------|--------------|
| 8 (REFUGE)                            | 191.39 SQ.M  | 8 (REFUGE)                            | 174.47 SQ.M  |
| 9TH                                   | 264.91 SQ.M  | 9TH                                   | 238.03 SQ.M  |
| 10TH                                  | 264.91 SQ.M  | 10TH                                  | 238.03 SQ.M  |
| 11TH                                  | 264.91 SQ.M  | 11TH                                  | 238.03 SQ.M  |
| 12TH                                  | 264.91 SQ.M  | 12TH                                  | 238.03 SQ.M  |
| 13TH                                  | 264.91 SQ.M  | 13TH                                  | 238.03 SQ.M  |
| 14TH                                  | 264.91 SQ.M  | 14TH                                  | 238.03 SQ.M  |
| TOTAL                                 | 1780.85 SQ.M | TOTAL                                 | 1602.65 SQ.M |
| REQUIRED REFUGE                       | 71.23 SQ.M   | REQUIRED REFUGE                       | 64.11 SQ.M   |
| PERMISSIBLE REFUGE<br>1780.85 X 4.25% | 75.69 SQ.M   | PERMISSIBLE REFUGE<br>1602.65 X 4.25% | 68.11 SQ.M   |
| PROPOSED REFUGE                       | 71.23 SQ.M   | PROPOSED REFUGE                       | 65.15 SQ.M   |

| 8TH REFUGE AREA STATEMENT - (WING-N) |             | 8TH REFUGE AREA STATEMENT - (WING-L)  |              |
|--------------------------------------|-------------|---------------------------------------|--------------|
| 8 (REFUGE)                           | 72.72 SQ.M  | 8 (REFUGE)                            | 197.98 SQ.M  |
| 9TH                                  | 147.09 SQ.M | 9TH                                   | 269.40 SQ.M  |
| 10TH                                 | 147.09 SQ.M | 10TH                                  | 269.40 SQ.M  |
| 11TH                                 | 147.09 SQ.M | 11TH                                  | 269.40 SQ.M  |
| 12TH                                 | 147.09 SQ.M | 12TH                                  | 269.40 SQ.M  |
| 13TH                                 | 147.09 SQ.M | 13TH                                  | 269.40 SQ.M  |
| 14TH                                 | 147.09 SQ.M | 14TH                                  | 269.40 SQ.M  |
| TOTAL                                | 955.26 SQ.M | TOTAL                                 | 1814.38 SQ.M |
| REQUIRED REFUGE                      | 38.21 SQ.M  | REQUIRED REFUGE                       | 72.58 SQ.M   |
| PERMISSIBLE REFUGE<br>955.26 X 4.25% | 40.60 SQ.M  | PERMISSIBLE REFUGE<br>1814.38 X 4.25% | 77.11 SQ.M   |
| PROPOSED REFUGE                      | 39.48 SQ.M  | PROPOSED REFUGE                       | 73.11 SQ.M   |

This cancels Approval  
to the previous Plans  
Sanctioned under no.  
MHADA-64/13311/2023  
dated 26.01.2023

**PROFORMA 'B'**

CONTENTS OF SHEET :

DESCRIPTION OF PROPOSAL & PROPERTY

PROPOSED DEVELOPMENT ON PLOT C-2,  
TOWER-II (WING-L TO -P), KNOWN AS MAHARASHTRA POLICE CO-OP.  
HSG. FEDERATION LTD., AT DADASAHEB GAIKWAD NAGAR, MALVANI,  
MALAD (WEST), MUMBAI. (REAR) OF VILLAGE MALVANI AT  
GOREGAON (W), MUMBAI. 400095

NAME, ADDRESS OF THE OWNER AND SIGNATURE

For MS MAHARASHTRA POLICE CO-OPERATIVE  
HOUSING FEDERATION LTD

MAHARASHTRA POLICE CO-OP. HSG. FEDERATION LTD.

NAME, ADDRESS OF DEVELOPER

MAHARASHTRA POLICE CO-OP. HSG. FEDERATION LTD.  
PLOT NO. C-2, G.T. NO. 303/304 AT DADASAHEB GAIKWAD NAGAR,  
MALVANI, MALAD (W), MUMBAI.

| REVISION | DATE | SCALE | DRN BY | CHK BY |
|----------|------|-------|--------|--------|
|          |      | 1:100 | HARISH |        |

STAMP AND DATE OF APPROVAL OF PLANS

Issued by: G.P. Cell / Greater Mumbai / MHADA  
Read Along with this office letter  
No. MHADA-64/13311/2024  
Date: 11 JAN 2024

Ex. Eng. B.P. Cell GWMHADA (W.S.)

NAME, ADDRESS & SIGNATURE OF ARCHITECT

DR. Hemant Kankaraya  
[ARCHITECT] (CA/9925011)

DC  
Dadasha  
City Shape

D/488, S.V.P. NAGAR, LOHANWALA  
COMPLEX, ANDHERI (WEST), MUMBAI - 400 053