


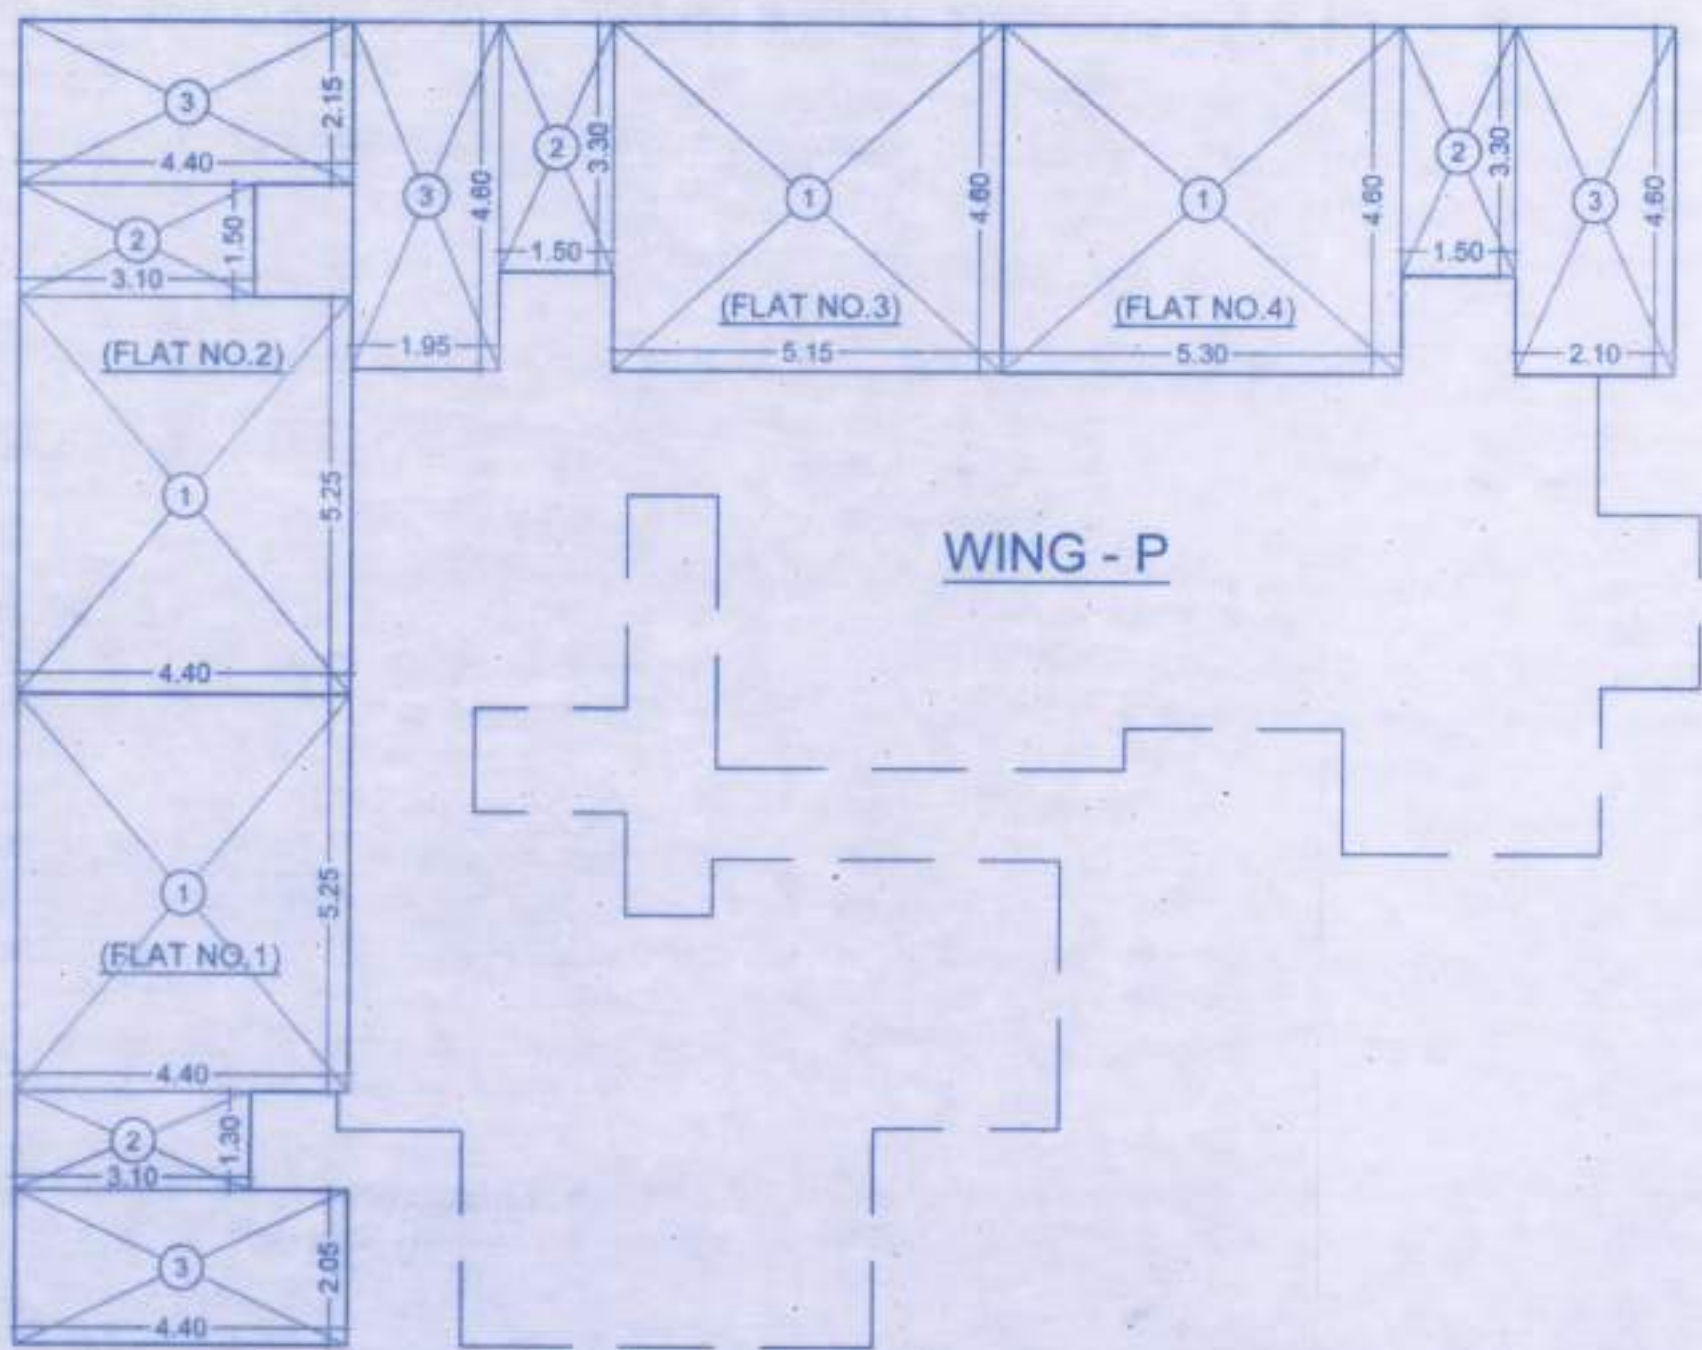

(T-III) (WING - P) 1ST TO 7TH MHADA FLOOR AREA DIAGRAM (FLAT NO. 1, 2, 3 & 4)


SCALE : 1:100

MHADA BUILT-UP AREA STATEMENT : (T-III) (WING - P)				
1ST TO 7TH FLOOR (FLAT NO. 1)				
ADDITION AREA CALCULATIONS :-				
1	4.40	X	5.25	X 1 NO = 23.10 SQ.MT.
2	3.10	X	1.30	X 1 NO = 4.03 SQ.MT.
3	4.40	X	2.05	X 1 NO = 9.02 SQ.MT.
				= 36.15 SQ.MT.

MHADA BUILT-UP AREA STATEMENT : (T-III) (WING - P)				
1ST TO 7TH FLOOR (FLAT NO. 2)				
ADDITION AREA CALCULATIONS :-				
1	4.40	X	5.25	X 1 NO = 23.10 SQ.MT.
2	3.10	X	1.50	X 1 NO = 4.65 SQ.MT.
3	4.40	X	2.15	X 1 NO = 9.46 SQ.MT.
				= 37.21 SQ.MT.

MHADA BUILT-UP AREA STATEMENT : (T-III) (WING - P)				
1ST TO 7TH FLOOR (FLAT NO. 3)				
ADDITION AREA CALCULATIONS :-				
1	5.15	X	4.60	X 1 NO = 23.69 SQ.MT.
2	1.50	X	3.30	X 1 NO = 4.95 SQ.MT.
3	1.95	X	4.60	X 1 NO = 8.97 SQ.MT.
				= 37.61 SQ.MT.

MHADA BUILT-UP AREA STATEMENT : (T-III) (WING - P)				
1ST TO 7TH FLOOR (FLAT NO. 4)				
ADDITION AREA CALCULATIONS :-				
1	5.30	X	4.60	X 1 NO = 24.38 SQ.MT.
2	1.50	X	3.30	X 1 NO = 4.95 SQ.MT.
3	2.10	X	4.60	X 1 NO = 9.66 SQ.MT.
				= 38.99 SQ.MT.

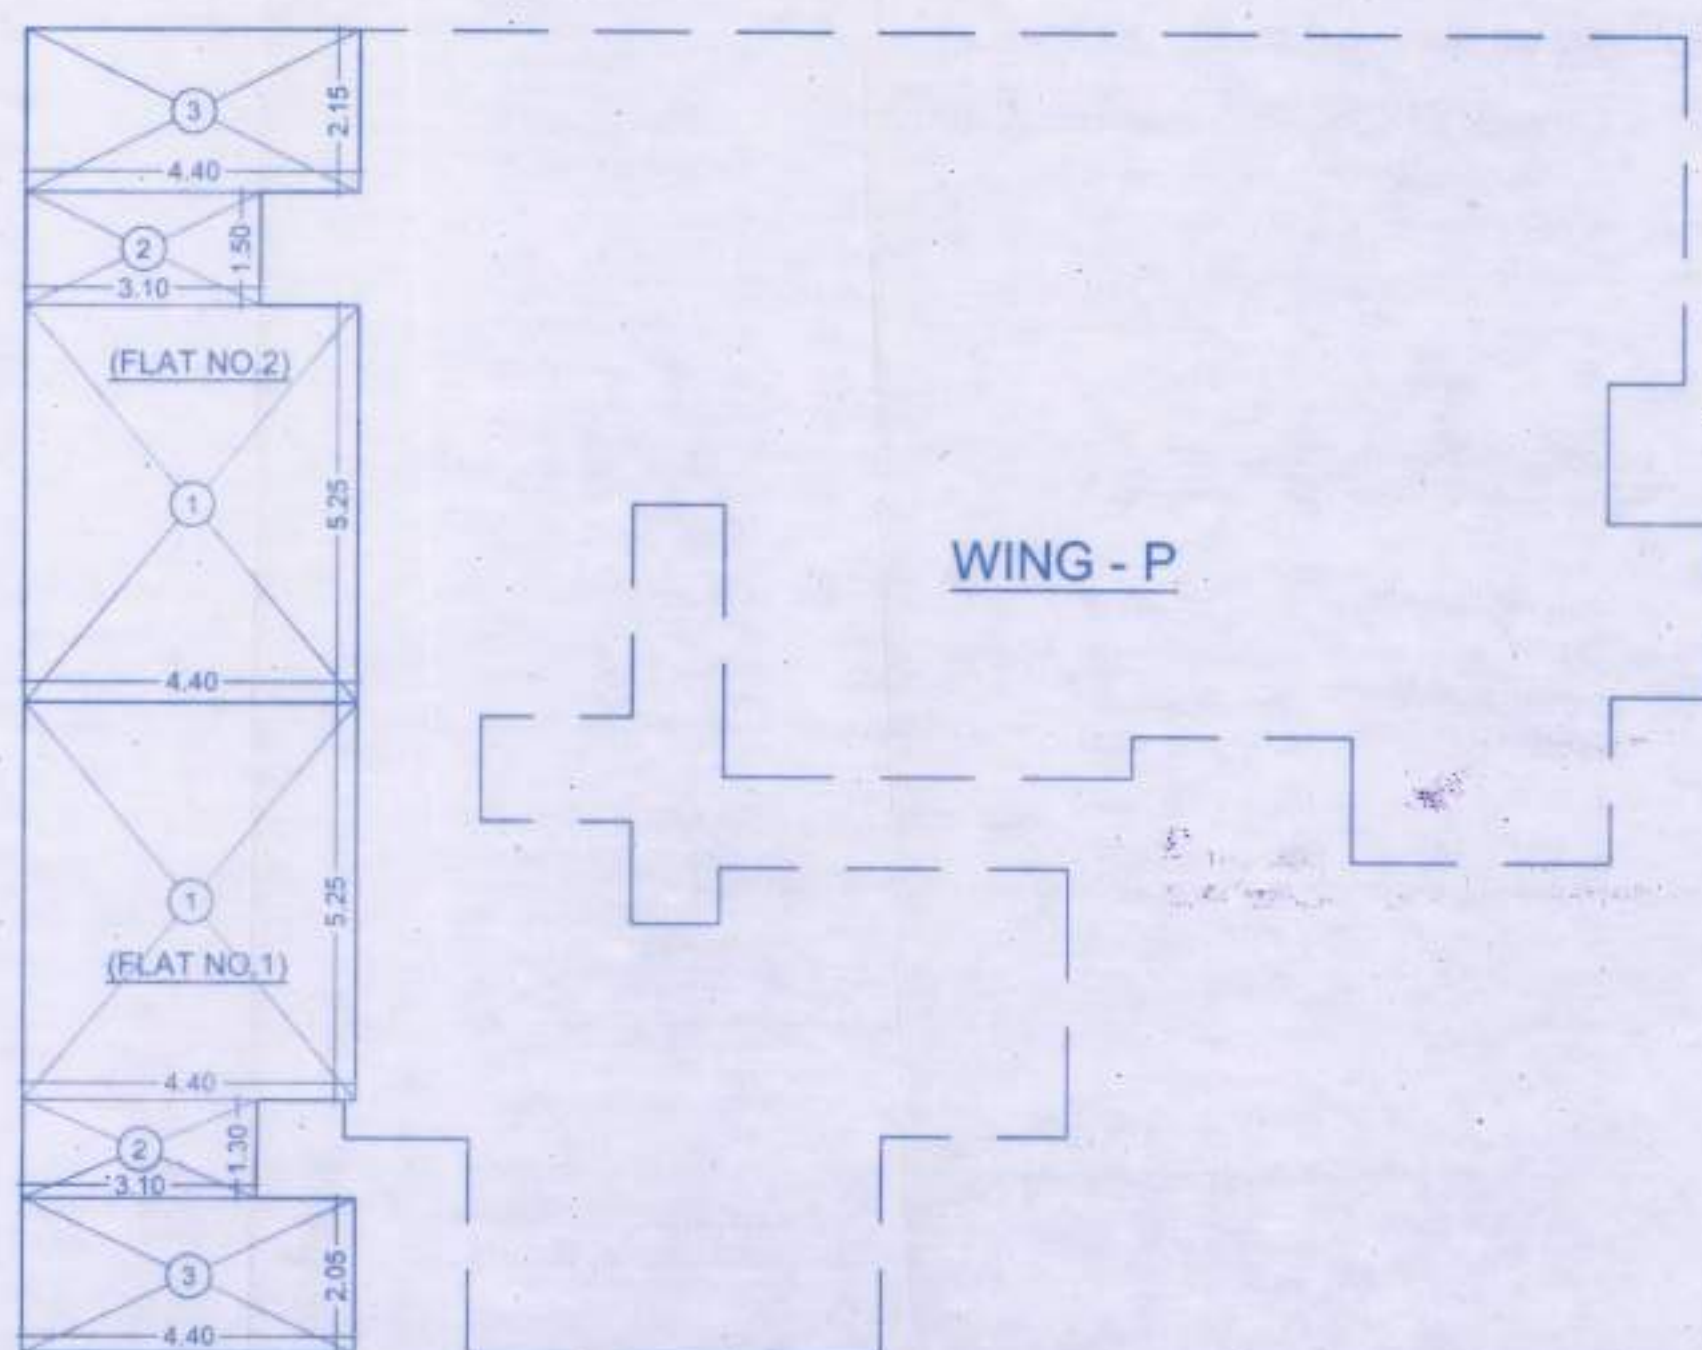


(T-III) (WING - P) 8TH & 15TH MHADA FLOOR AREA DIAGRAM (FLAT NO. 1 & 2)

SCALE : 1:100

MHADA BUILT-UP AREA STATEMENT : (T-III) (WING - P)				
8TH & 15TH FLOOR (FLAT NO. 1)				
ADDITION AREA CALCULATIONS :-				
1	4.40	X	5.25	X 1 NO = 23.10 SQ.MT.
2	3.10	X	1.30	X 1 NO = 4.03 SQ.MT.
3	4.40	X	2.05	X 1 NO = 9.02 SQ.MT.
				= 36.15 SQ.MT.

MHADA BUILT-UP AREA STATEMENT : (T-III) (WING - P)				
8TH & 15TH FLOOR (FLAT NO. 2)				
ADDITION AREA CALCULATIONS :-				
1	4.40	X	5.25	X 1 NO = 23.10 SQ.MT.
2	3.10	X	1.50	X 1 NO = 4.65 SQ.MT.
3	4.40	X	2.15	X 1 NO = 9.46 SQ.MT.
				= 37.21 SQ.MT.

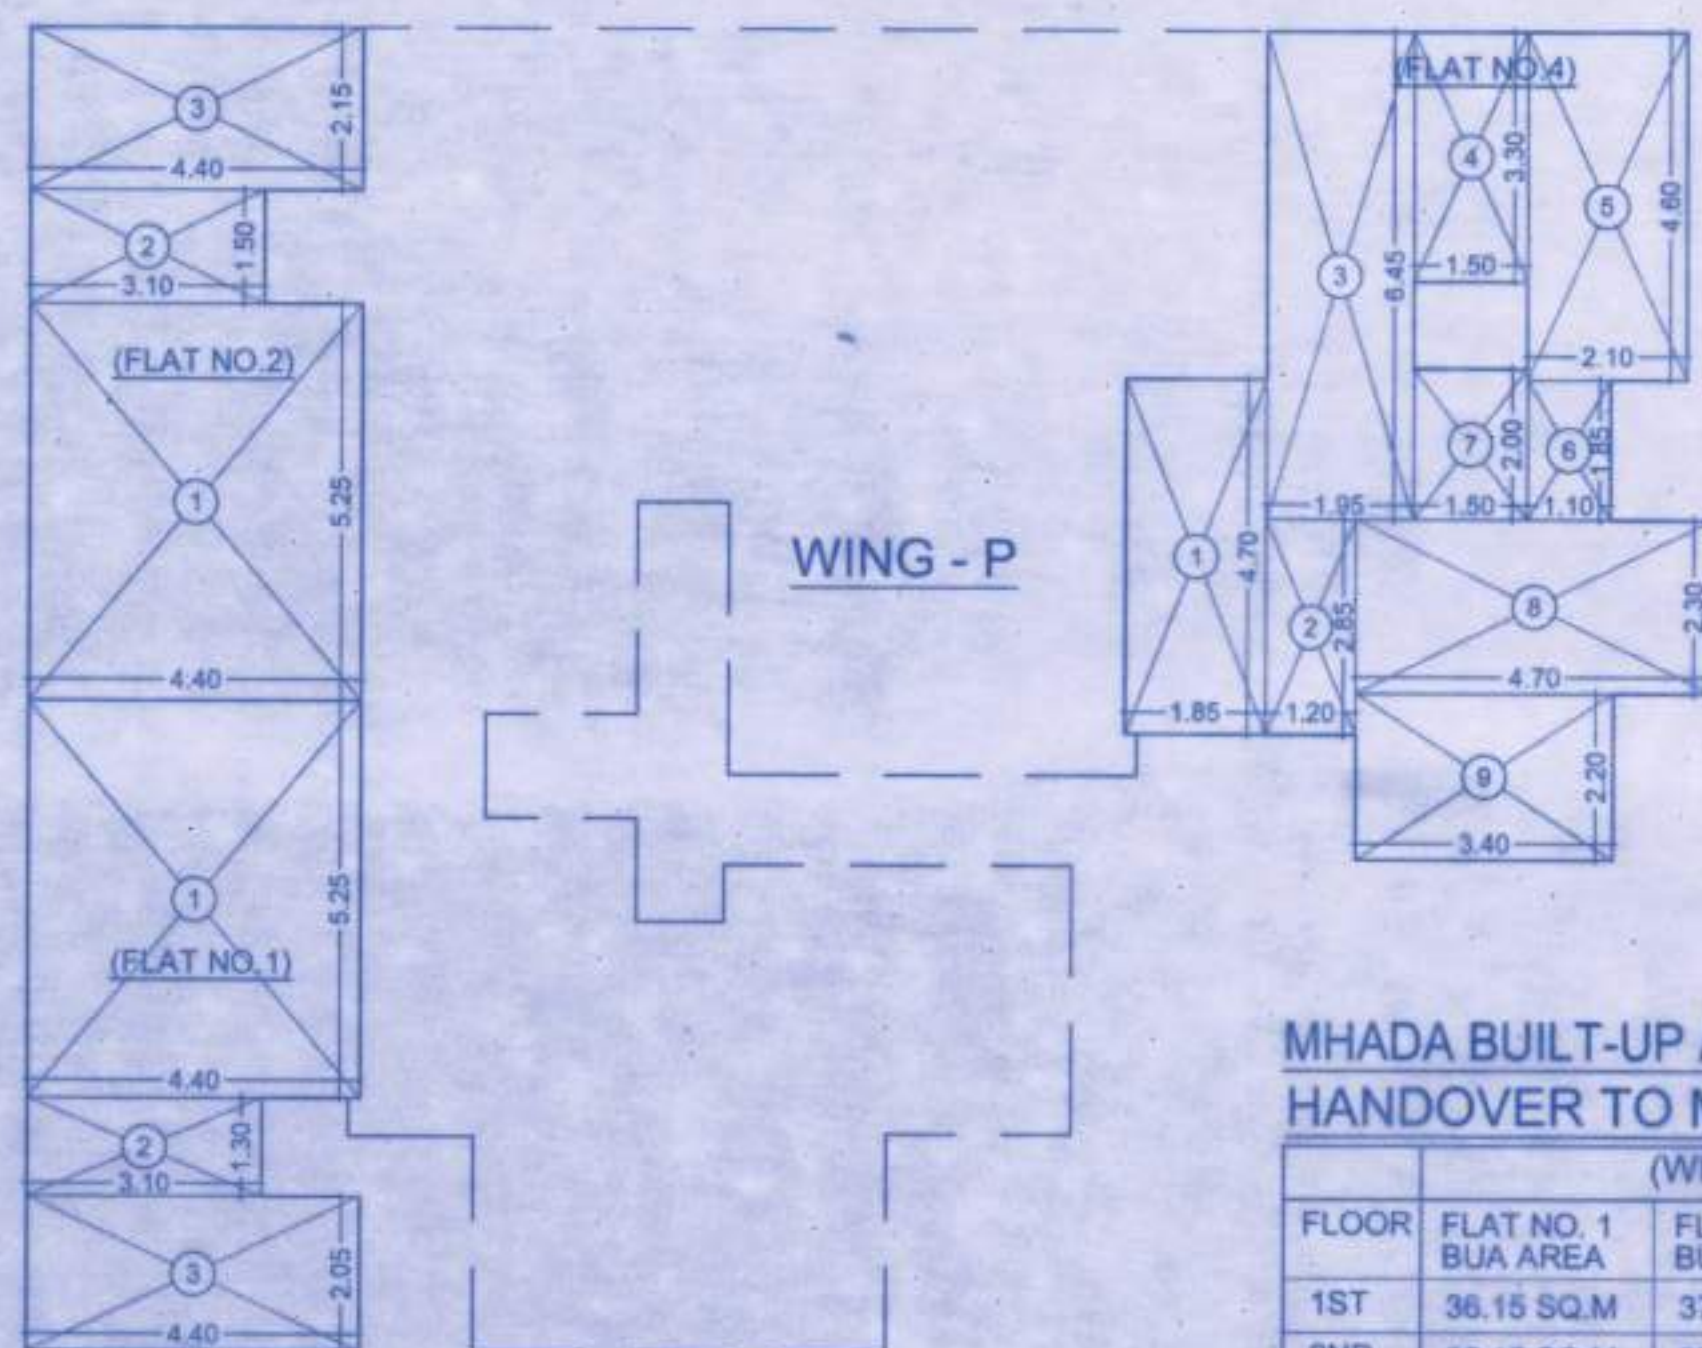

(T-III) (WING - P) 9TH TO 14TH & 16TH TO 22ND MHADA FLOOR AREA DIAGRAM (FLAT NO. 1, 2 & 4)

SCALE : 1:100

MHADA BUILT-UP AREA STATEMENT : (T-III) (WING - P)				
1ST TO 7TH FLOOR (FLAT NO. 1)				
ADDITION AREA CALCULATIONS :-				
1	4.40	X	5.25	X 1 NO = 23.10 SQ.MT.
2	3.10	X	1.30	X 1 NO = 4.03 SQ.MT.
3	4.40	X	2.05	X 1 NO = 9.02 SQ.MT.
				= 36.15 SQ.MT.

MHADA BUILT-UP AREA STATEMENT : (T-III) (WING - P)				
1ST TO 7TH FLOOR (FLAT NO. 2)				
ADDITION AREA CALCULATIONS :-				
1	4.40	X	5.25	X 1 NO = 23.10 SQ.MT.
2	3.10	X	1.50	X 1 NO = 4.65 SQ.MT.
3	4.40	X	2.15	X 1 NO = 9.46 SQ.MT.
				= 37.21 SQ.MT.

MHADA BUILT-UP AREA STATEMENT : (T-III) (WING - P)				
1ST TO 7TH FLOOR (FLAT NO. 4)				
ADDITION AREA CALCULATIONS :-				
1	1.85	X	4.70	X 1 NO = 8.70 SQ.MT.
2	1.20	X	2.85	X 1 NO = 3.42 SQ.MT.
3	1.95	X	6.45	X 1 NO = 12.58 SQ.MT.
4	1.50	X	3.30	X 1 NO = 4.95 SQ.MT.
5	2.10	X	4.60	X 1 NO = 9.66 SQ.MT.
6	1.10	X	1.85	X 1 NO = 2.04 SQ.MT.
7	1.50	X	2.00	X 1 NO = 3.00 SQ.MT.
8	4.70	X	2.30	X 1 NO = 10.81 SQ.MT.
9	3.40	X	2.20	X 1 NO = 7.48 SQ.MT.
				= 62.64 SQ.MT.

MHADA BUILT-UP AREA STATEMENT 71 FLATS SUMMARY :- HANDOVER TO MHADA

(WING - P)					TOTAL
FLOOR	FLAT NO. 1 BUA AREA	FLAT NO. 2 BUA AREA	FLAT NO. 3 BUA AREA	FLAT NO. 4 BUA AREA	
1ST	36.15 SQ.M	37.21 SQ.M	37.61 SQ.M	38.99 SQ.M	149.96 SQ.M
2ND	36.15 SQ.M	37.21 SQ.M	37.61 SQ.M	38.99 SQ.M	149.96 SQ.M
3RD	36.15 SQ.M	37.21 SQ.M	37.61 SQ.M	38.99 SQ.M	149.96 SQ.M
4TH	36.15 SQ.M	37.21 SQ.M	37.61 SQ.M	38.99 SQ.M	149.96 SQ.M
5TH	36.15 SQ.M	37.21 SQ.M	37.61 SQ.M	38.99 SQ.M	149.96 SQ.M
6TH	36.15 SQ.M	37.21 SQ.M	37.61 SQ.M	38.99 SQ.M	149.96 SQ.M
7TH	36.15 SQ.M	37.21 SQ.M	37.61 SQ.M	38.99 SQ.M	149.96 SQ.M
8TH	36.15 SQ.M	37.21 SQ.M	---	---	73.36 SQ.M
9TH	36.15 SQ.M	37.21 SQ.M	---	62.64 SQ.M	136.00 SQ.M
10TH	36.15 SQ.M	37.21 SQ.M	---	62.64 SQ.M	136.00 SQ.M
11TH	36.15 SQ.M	37.21 SQ.M	---	62.64 SQ.M	136.00 SQ.M
12TH	36.15 SQ.M	37.21 SQ.M	---	62.64 SQ.M	136.00 SQ.M
13TH	36.15 SQ.M	37.21 SQ.M	---	62.64 SQ.M	136.00 SQ.M
14TH	36.15 SQ.M	37.21 SQ.M	---	62.64 SQ.M	136.00 SQ.M
15TH	36.15 SQ.M	37.21 SQ.M	---	---	73.36 SQ.M
16TH	36.15 SQ.M	37.21 SQ.M	---	62.64 SQ.M	136.00 SQ.M
17TH	36.15 SQ.M	37.21 SQ.M	---	62.64 SQ.M	136.00 SQ.M
18TH	36.15 SQ.M	37.21 SQ.M	---	62.64 SQ.M	136.00 SQ.M
19TH	36.15 SQ.M	37.21 SQ.M	---	62.64 SQ.M	136.00 SQ.M
20TH	36.15 SQ.M	37.21 SQ.M	---	62.64 SQ.M	136.00 SQ.M
21ST	36.15 SQ.M	37.21 SQ.M	---	62.64 SQ.M	136.00 SQ.M
22ND	36.15 SQ.M	37.21 SQ.M	---	62.64 SQ.M	136.00 SQ.M
TOTAL	795.30 SQ.M	818.62 SQ.M	263.27 SQ.M	1087.25 SQ.M	2964.44 SQ.M

This cancels Approval
to the previous Plans
Sanctioned under no.
Mhadr-64/131/1/2003
dated 26/02/2003

PROFORMA 'B'

CONTENTS OF SHEET :-
(T-III) 15TH REFUGEE FLOOR PLAN AREA DIAGRAM
DESCRIPTION OF PROPOSAL & PROPERTY
PROPOSED DEVELOPMENT ON PLOT C-2,
TOWER-III (WING - L TO - P) NOWN AS MAHARASHTRA POLICE CO-OP.
HSG. FEDERATION LTD., AT DADASAHEB GAIKWAD NAGAR, MALVANI,
MALAD BEARING C.T.S. NO. 3525(P.T) OF VILLAGE MALVANI AT
GOREGAON(W), MUMBAI- 400095.
NAME, ADDRESS OF THE OWNER AND SIGNATURE

For MS MAHARASHTRA POLICE CO-OPERATIVE
Housing FEDERATION LTD.

Director

MAHARASHTRA POLICE CO-OP. HSG. FEDERATION LTD.
NAME, ADDRESS OF DEVELOPER
MAHARASHTRA POLICE CO-OP. HSG. FEDERATION LTD.
PLOT NO. C-2, C.T.S. NO. 3525(P.T) AT DADASAHEB GAIKWAD NAGAR,
MALVANI, MALAD (W), MUMBAI.

REVISION	DATE	SCALE	DRN BY	CHK BY
		1:100	HARISH	

STAMP AND DATE OF APPROVAL OF PLANS

Issued by B.P. Cell / Greater Mumbai / Mhada
Read Along with this office letter
No. Mhada - 64/131/2003
Date 11 JAN 2024
Ex. Eng. B.P. Cell/Mhada (W.S.)

NAME, ADDRESS & SIGNATURE OF ARCHITECT

Kan Kananiyam
HEMANT KANKARAYA
[ARCHITECT] [CA/99/25011]

NORTH

Deeksha
Cityscape
D/88 S.V.P. NAGAR, LOKHANDWALA
COMPLEX, ANDHERI (WEST), MUMBAI - 400 053