

TABLE NO - 1

PROPOSED BUILT UP AREA STATEMENT									
Sr. No.	Wing	Floor No.	Proposed Built up area (in Sq. mt.)		Total (4+5) (in Sq. mt.)	Staircase / Lift / Lobby (Area in Sq. mt.)		Flat/ Nr/ Society Office/ Fitness centre/ Refuge area	
(1)	(2)	(3)	(4)	(5)	(6)	(7)	(8)	(9)	
1	A	GR.	415.78	Nil	415.78	Nil	Nil		
		1ST (PODIUM)	Nil	Nil	Nil	Nil	Nil		
		2ND	Nil	288.09	288.09	Nil	57.95		
		3RD	Nil	288.09	288.09	Nil	57.95		
		4TH	Nil	288.09	288.09	Nil	57.95		
		5TH	Nil	288.09	288.09	Nil	57.95		
		6TH	Nil	288.09	288.09	Nil	57.95		
		7TH	Nil	190.25	190.25	Nil	57.95		
		8TH	Nil	291.48	291.48	Nil	57.95		
		REFUGE EXCESS	Nil	64.75	64.75	Nil	Nil		
2		Total BUA Proposed	415.78	2069.16	2484.94	Nil	405.65		
3		Fungible compensatory area proposed: (sr.no.2/1.35 or as proposed)	---	---	---	---	---		
4		Net BUA Proposed (2.3)	415.78	2069.16	2484.94	---	---		
5		Fitness Centre	Permissible = 44.76 Sq.Mt Provided = 128.99 Sq.Mt					Provided at Ground floor	
6		Society Office	Permissible = 20.00 Sq. Mt. Provided = 19.67 Sq. Mt.					Provided at 7th floor	
7		Amenity area/BUA in sqmt (Reg 1.44 or 1.48)	Required = Nil Provided = Nil					Not Provided	
8		PH/PH provided	Required BUA = Nil Provided BUA = Nil					Not provided	
9		Refuge Area	Required (in m ²) 18.07 Sq.Mt. (4.74%) Provided (in m ²) 85.22 Sq.Mt. (4.24%)	Excess Provided 64.75	Proposed at floor 7th	BUA considered for Refuge Area Floor from --- to --- 7th to 8th flr	Total BUA 481.73 Sq.Mt.		

TABLE NO - 3

FUNGIBLE COMPENSATORY AREA STATEMENT				
Sr. No.	Description	BUA in Sq. Mt.		
		Commercial	Residential	Total
(A) REHAB COMPONENT				
1	Existing BUA of the building to be demolished:			
a	Commercial structure existing prior to 01-04-1962	Nil	Nil	Nil
b	Residential structure existing prior to 17-04-1964	Nil	Nil	Nil
c	As per OC Plans / BCC plan Approved u/no. dtd.....	Nil	Nil	Nil
d	As per Approved Plans and CC granted Approved plan Approved u/no. dtd..... Full CC dated	Nil	Nil	Nil
e	Others Specify	Nil	Nil	Nil
f	Existing BUA excluding staircase / lift/ lobby/ office of the building to be demolished as per redrafted plan out of (a) or (b) or (c) or (d) or (e)	Nil	Nil	Nil
g	Existing BUA accepted for allowing fungible area for Rehab without charging premium from above	Nil	Nil	Nil
2	Permissible Fungible Area for rehab without charging premium [35% of 1(g) above] = [3+4]	Nil	Nil	Nil
3	Fungible Area availed for Rehab Component Total of (Col.No.14 + Col.No.15) - Col.No.8 of Table no. 2]	Nil	Nil	Nil
4	Fungible Area kept in abeyance/unutilized 9As per total of Col. No. of Table No. 2)	Nil	Nil	Nil
(B) SALE COMPONENT				
5	Permissible BUA	Net Plot Area	50% Add FSJ	Protected development & Incentive BUA
		2178.80	Nil	407.06
6	Net Built up area proposed (Sr. No. 4 of Table No-1)	415.78	2069.16	2484.94
7	Permissible Fungible Area	Nil	Nil	Nil
8	Fungible Area availed for Sale	Nil	Nil	Nil

TABLE NO - 4

PARKING SPACES STATEMENT														
Sr. No.	Wing	Floor	Carpet Area of Tenement in sq. mt.					No of Tenements proposed per floor	No of Tenements in Group of Required Parking Spaces				Total Parking	
(1)	(2)	(3)	Flat No. 1	Flat No. 2	Flat No. 3	Flat No. 4	Flat No. 5	(8)	Below 45 sqmt (1 for 47.5)	Above 45 to 60 sqmt (1 for 27.5)	Above 60 to 90 sqmt (1 for 17.5)	Above 90 sqmt (1 for 27.5)	(13)	
1 (A) Residential :-														
	A	Gr	Nil	Nil	Nil	Nil	Nil	Nil	Nil	Nil	Nil	Nil	Nil	
		1st	Nil	Nil	Nil	Nil	Nil	---	Nil	Nil	Nil	Nil	Nil	
		2nd	53.26	51.87	41.60	51.64	62.63	5	1	3	1	Nil	Nil	
		3rd	53.26	51.87	41.60	51.64	62.63	5	1	3	1	Nil	Nil	
		4th	53.26	51.87	41.60	51.64	62.63	5	1	3	1	Nil	Nil	
		5th	53.26	51.87	41.60	51.64	62.63	5	1	3	1	Nil	Nil	
		6th	53.26	51.87	41.60	51.64	62.63	5	1	3	1	Nil	Nil	
		7th	53.26	51.87	Nil	Nil	65.72	3	-	2	1	Nil	Nil	
		8th	53.26	51.87	41.60	51.64	65.72	5	1	3	1	Nil	Nil	
2	Total Res. Tenements (for Tenement Density)								33	6	20	7	Nil	
3	Required Parking Spaces (from 2 above)									1.5	10.00	7	Nil	
4	25% Visitors parking (3 X 25%) (Min 01) = 18.5 X 25% = 4.63												4.63	
5	Total Required Parking Spaces for Residential Tenements (3 + 4)												23.13	
6	Total Parking Spaces Permissible (Per Tenement wise & shall not be more than Nos of 1/5													
7 (B) Commercial :-														
8	Description	Parking Requirement							BUA in sq.mt.		No of Parking Required			
9	a) Comm./SHOP	1/40 FOR 800 SQMT							415.78/ 40		10.39			
10	b) Convenience Shopping													
11	c) Others													
12	d) 10% Visitors (Min 2 Nos.)								10% VISITOR MIN 2NOS =		2.00			
13	Total Required Parking Spaces for Commercial User									23.13 + 12.39		35.52	SAY-	36.00
14	Total Required Parking Spaces Required for Residential + Commercial User = (23.13 + 12.39) / 35.52													
15	Maximum free permissible parking spaces	[No of Tenants having Carpet area less than 90.00 sq.mt. + Parking spaces required for Tenants having carpet area more than 90.00 sq.mt. + Sr.No. 19] or [Sr.No. 14+ Sr.No. 19] whichever is more												
16	Total Required Parking Spaces Provided											98.00		
17	10 % Additional Parking Spaces for Vehicle holding Area = (16) X 10 %													
18	Excess to required Parking Spaces Provided = (16-14)													
19	50 % of Required Parking Spaces Permissible free of FSJ without charging premium = 14 X 50%													
20 DETAILS OF PARKING SPACES PROVIDED														
Sr. No.	Floor	Parking Spaces Provided												
		Small			Large			Total						
1	Basement	19			27			46						
2	Ground	2			7			9						
3	Podium	27			16			43						
	Total	48			50			98						
	% Ratio to Total	49%			51%									

1.65
1.30
SER. WC DIAGRAM (BASEMENT FLR)
(FREE OF F.S.I.)

SER. WC CALCULATION
(BASEMENT FLR)
1.65 X 1.30 = 2.15 SQMT

- 1) This cancels approval of the previous plans sanctions under even no. - P-8140/2021/(1509A)/R/N WARD/EKSAR(S)/RN/IOD/1/ NEW signed on even date - 28.12.2021
- 2) This plan shall be read in conjunction with letter issued under even no. - P-8140/2021/(1509A)/R/N Ward/EKSAR (S)/RN/IOD/1/Amend signed on even date. -

PROFORMA - B

CONTENT OF SHEET

BASEMENT FLOOR PLAN, PROPOSED BUILT UP AREA STATEMENT, FUNGIBLE COMPENSATORY AREA STATEMENT, PARKING SPACES STATEMENT.

DESCRIPTION OF PROPOSAL & PROPERTY

PROPOSED BUILDING ON PLOT BEARING C.T.S. NO. 1509A, OF VILLAGE EKSAR, BORIVALI (W), MUMBAI -400 103.

NAME & SIGN OF OWNER

DWARKE
SH
DAMODA
R SHETH

Digitally signed by DWARKE SH DAMODA R SHETH
Date: 2023.08.12 14:15:32 +05'30'

SHRI DWARKESH D. SHETH DIRECTOR OF
KAMLA HOMES & LIFESTYLES PVT. LTD. C.A. TO
BORIVALI LUCKY APARTMENT C.H.S. LTD.
101, MAYUR TOWER, CHANDAVARKAR ROAD JUNG.,
BORIVALI(WEST), MUMBAI- 82.

NAME & SIGN OF STRU. ENGINEER

ABHIJIT VINOD PHATARPEKAR
AVP STRUCTURAL CONSULTANTS
AA1201, N.L. ARYAVARTHA,
N.L. COMPLEX ANAND NAGAR,
DAHISAR EAST,
MUMBAI- 400 068

Dhiraj Narayan
Ghorpade

Digitally signed by Dhiraj Narayan Ghorpade
Date: 2023.08.21 12:20:44 +05'30'

S.E.B.P. 'R/N WARD'

Swapnil
Bhagawat Patil

Digitally signed by Swapnil Bhagawat Patil
Date: 2023.08.21 12:20:44 +05'30'

A.E.B.P. 'R/N WARD'

Mahesh
Sambhu
Revadekar

Digitally signed by Mahesh Sambhu Revadekar
Date: 2023.09.01 17:37:42 +05'30'

E.E.B.P (R) WARD

DRAWN BY
SANKALP

CHEK. BY
AS SHOWN

SCALE
AS SHOWN



DATE
12/08/2023

NAME ADDRESS & SIGN OF ARCHITECT

ASHOK
DATTATRA
YA GANDHI

Digitally signed by ASHOK DATTATRAYA GANDHI
Date: 2023.08.12 15:31:31 +05'30'

ASHOK GANDHI CONSULTANTS LLP
SARITA S. MANJUNATH
ARCHITECTS PLANNERS VALUERS
303 / 304, E-SQUARE PREMISES, SUBHASH ROAD,
VILE PARLE (E), MUMBAI-400 037
OFFICE TEL: 022 40044074
M. -98210 39732, -98218 50189
sarita@ashokgandhiconsultants.com
info@ashokgandhiconsultants.com

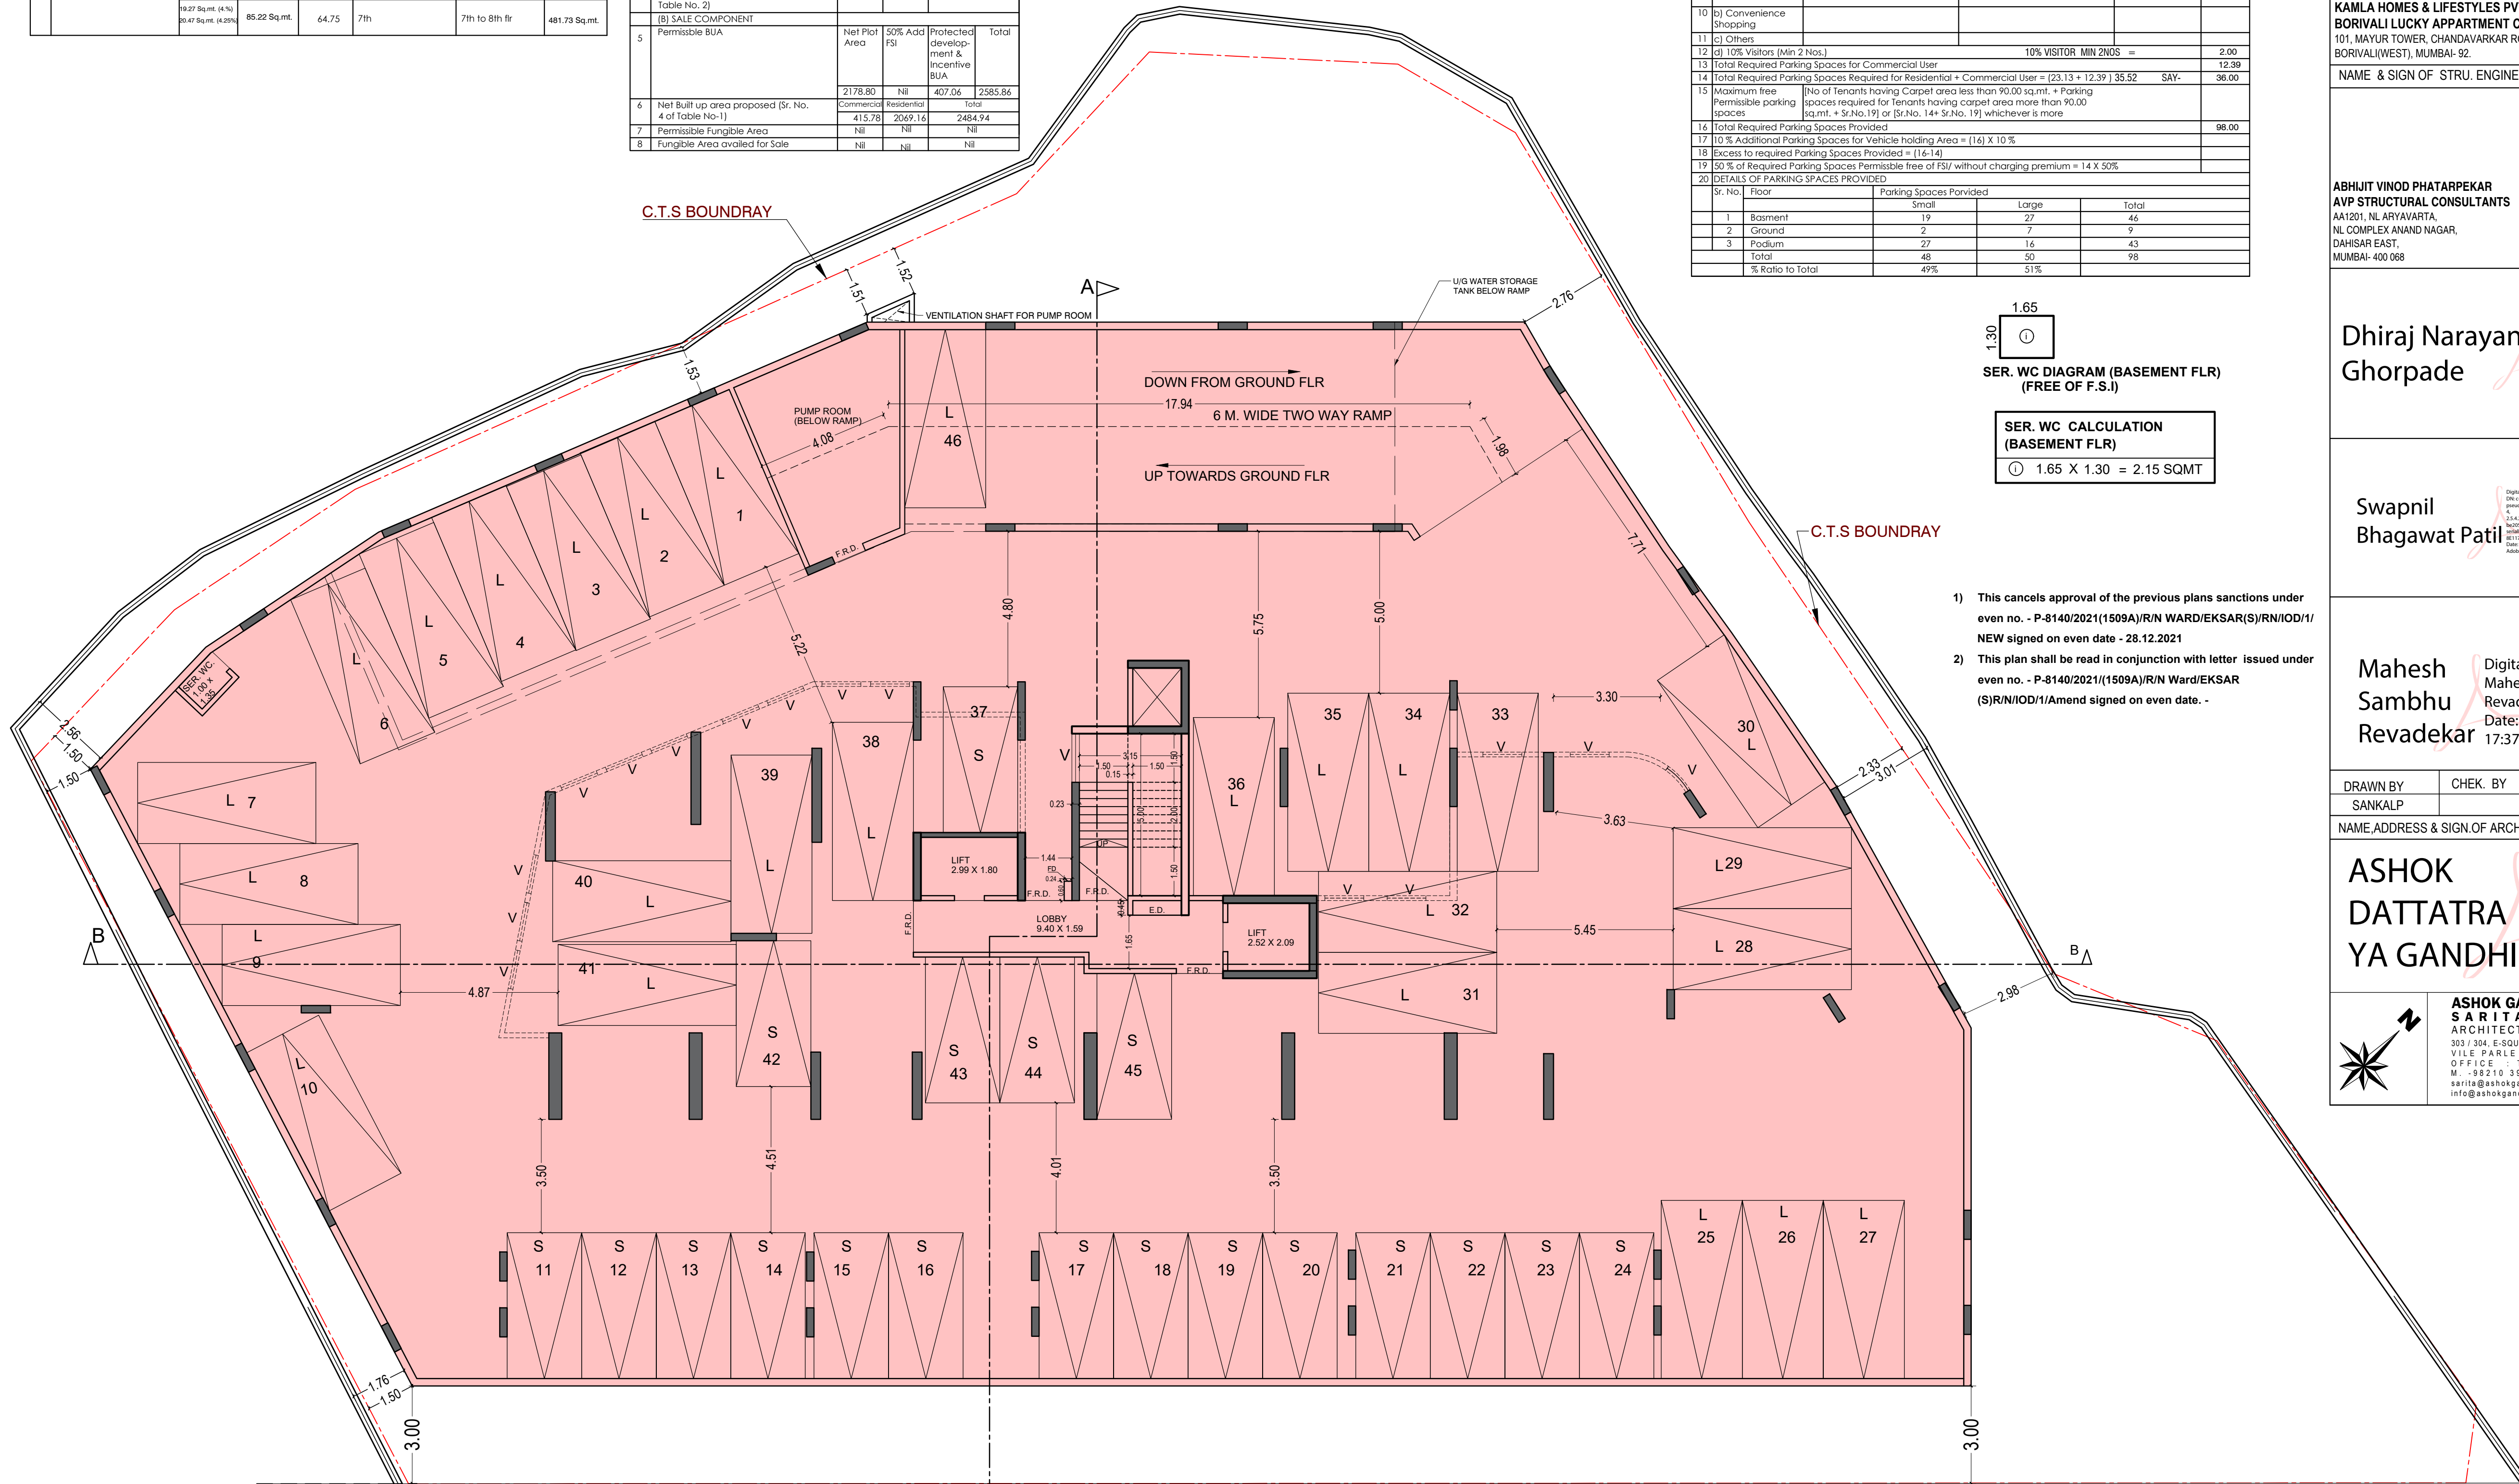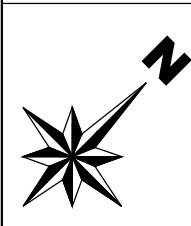

13.40M WIDE EXISTING KALPANA CHAWLA ROAD

BASEMENT FLOOR PLAN
SCALE :- 1:100



C.T.S BOUNDARY



1ST FLOOR PODIUM PLAN

SCALE :- 1:100

CONTENT OF SHEET

1ST FLOOR PODIUM PLAN, TERRACE FLR, PLAN

DESCRIPTION OF PROPOSAL & PROPERTY

PROPOSED BUILDING ON PLOT BEARING C.T.S. NO. 1509A ,
OF VILLAGE EKSAR, BORIVALI (W), MUMBAI -400 103.

NAME & SIGN OF OWNER

DWARKESH DAMODAR SHETH

**SHRI DWARKESH D. SHETH DIRECTOR OF
KAMLA HOMES & LIFESTYLES PVT. LTD. C.A. TO
BORIVALI LUCKY APPARTMENT C.H.S. LTD.
101, MAYUR TOWER, CHANDAVARKAR ROAD JUNC.,
BORIVALI(WEST), MUMBAI- 92.**

NAME & SIGN OF STRU. ENGINEER

ABHIJIT VINOD PHATARPEKAR
AVP STRUCTURAL CONSULTANTS
 AA1201, NL ARYAVARTA,
 NL COMPLEX ANAND NAGAR,
 DAHISAR EAST,
 MUMBAI- 400 068

**Dhiraj Narayan
Ghorpade** Digitally signed by Dhiraj
Narayan Ghorpade
Date: 2023.08.21 12:21:01
+05'30'

S.E.B.P. 'R/N WARD'

Swapnil
Bhagawa

Digitally signed by Swarnid Bhagawat Patil
DN: cn=Swarnid Bhagawat Patil, o=1222,
serialNumber=1E407324237AB0CF682106688596C6E6C8F5C5,
2.5.4.20=82055137377a630b0dc5a4f13240c44a2b06d626ed6
20564207718b2535, postalCode=97490, st=Maharashtra,
serialNumber=8F3898D2CA20289131094A6C6A08287E716
1175291202308300783671A, cn=Swarnid Bhagawat Patil
Date: 2023.08.30 16:02:47 +05'30'
Adobe Acrobat Reader version: 2023.003.20294

A.E.B.P. 'R/N WARD'

Mahesh
Sambhu
Revadekar

Digitally signed by
Mahesh Sambhu
Revadekar
Date: 2023.09.01
17:37:56 +05'30'


E.E.B.P(R) WARD

DRAWN BY	CHEK. BY	SCALE	DATE
SANKALP		AS SHOWN	12/08/2023

NAME, ADDRESS & SIGN. OF ARCHITECT

ASHOK
DATTATRAYA
GANDHI

Digitally signed by
ASHOK DATTATRAYA
GANDHI
Date: 2023.08.12
15:31:48 +05'30'

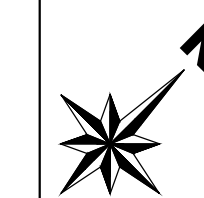

ASHOK GANDHI CONSULTANTS LLP
SARITA S. MANJUNATH
ARCHITECTS PLANNERS VALUERS
303 / 304, E-SQUARE PREMISES, SUBHASH ROAD,
VILE PARLE (E), MUMBAI-400 057.
OFFICE : TEL- 022 40044074
M. -98210 39752, 98218 50189
sarita@ashokgandhiconsultants.com
info@ashokgandhiconsultants.com

- 1) This cancels approval of the previous plans sanctions under even no. - P-8140/2021/(1509A)/R/N WARD/EKSAR(S)/RN/IOD/1/ NEW signed on even date - 28.12.2021
- 2) This plan shall be read in conjunction with letter issued under even no. - P-8140/2021/(1509A)/R/N Ward/EKSAR (S)/R/N/IOD/1/Amend signed on even date. -

PROFORMA - B

CONTENT OF SHEET

SECTION A-A, SECTION B-B, SECTION C-C, DETAIL D-D.

DESCRIPTION OF PROPOSAL & PROPERTY

PROPOSED BUILDING ON PLOT BEARING C.T.S. NO. 1509A, OF VILLAGE EKSAR, BORIVALI (W), MUMBAI-400 103.

NAME & SIGN OF OWNER

DWARKESH DAMODAR SHETH
 Digitally signed by DWARKESH DAMODAR SHETH
 Date: 2023.08.12 16:16:20 +05'30'

SHRI DWARKESH D. SHETH DIRECTOR OF
 KAMLA HOMES & LIFESTYLES PVT. LTD. C.A. TO
 BORIVALI LUCKY APARTMENT C.H.S. LTD.,
 101, MAYUR TOWER, CHANDAVARKAR ROAD JUNC.,
 BORIVALI(WEST), MUMBAI- 92.

NAME & SIGN OF STRU. ENGINEER

ABHIJIT VINOD PHATARPEKAR
 AVP STRUCTURAL CONSULTANTS
 AA1201, NL ARYAVART, NL COMPLEX ANAND NAGAR,
 DAHSAKAR EAST, MUMBAI- 400 068

Dhiraj Narayan Ghorpade
 Digitally signed by Dhiraj Narayan Ghorpade
 Date: 2023.08.21 12:21:40 +05'30'

S.E.B.P. 'R/N WARD'

Swapnil Bhagawat Patil
 Digitally signed by Swapnil Bhagawat Patil
 Date: 2023.08.21 12:21:40 +05'30'

A.E.B.P. 'R/N WARD'

Maresh Sambhu Revadekar
 Digitally signed by Maresh Sambhu Revadekar
 Date: 2023.09.01 17:38:29 +05'30'



E.E.B.P. (R) WARD

DRAWN BY	CHEK. BY	SCALE	DATE
SANKALP		AS SHOWN	12/08/2023


NAME, ADDRESS & SIGN OF ARCHITECT

ASHOK DATTATRAYA GANDHI
 Digitally signed by ASHOK DATTATRAYA GANDHI
 Date: 2023.08.12 15:32:35 +05'30'

ASHOK GANDHI CONSULTANTS LLP
 SARITA S. MANJUNATH
 ARCHITECTS PLANNERS VALUERS
 303 / 304, E-SQUARE PREMISES, SUBHASH ROAD,
 VILE PARLE (E), MUMBAI-400 057
 OFFICE TEL: 022 40044074
 M: 98210 39752, 98218 50189
 sarita@ashokgandhiconsultants.com
 info@ashokgandhiconsultants.com

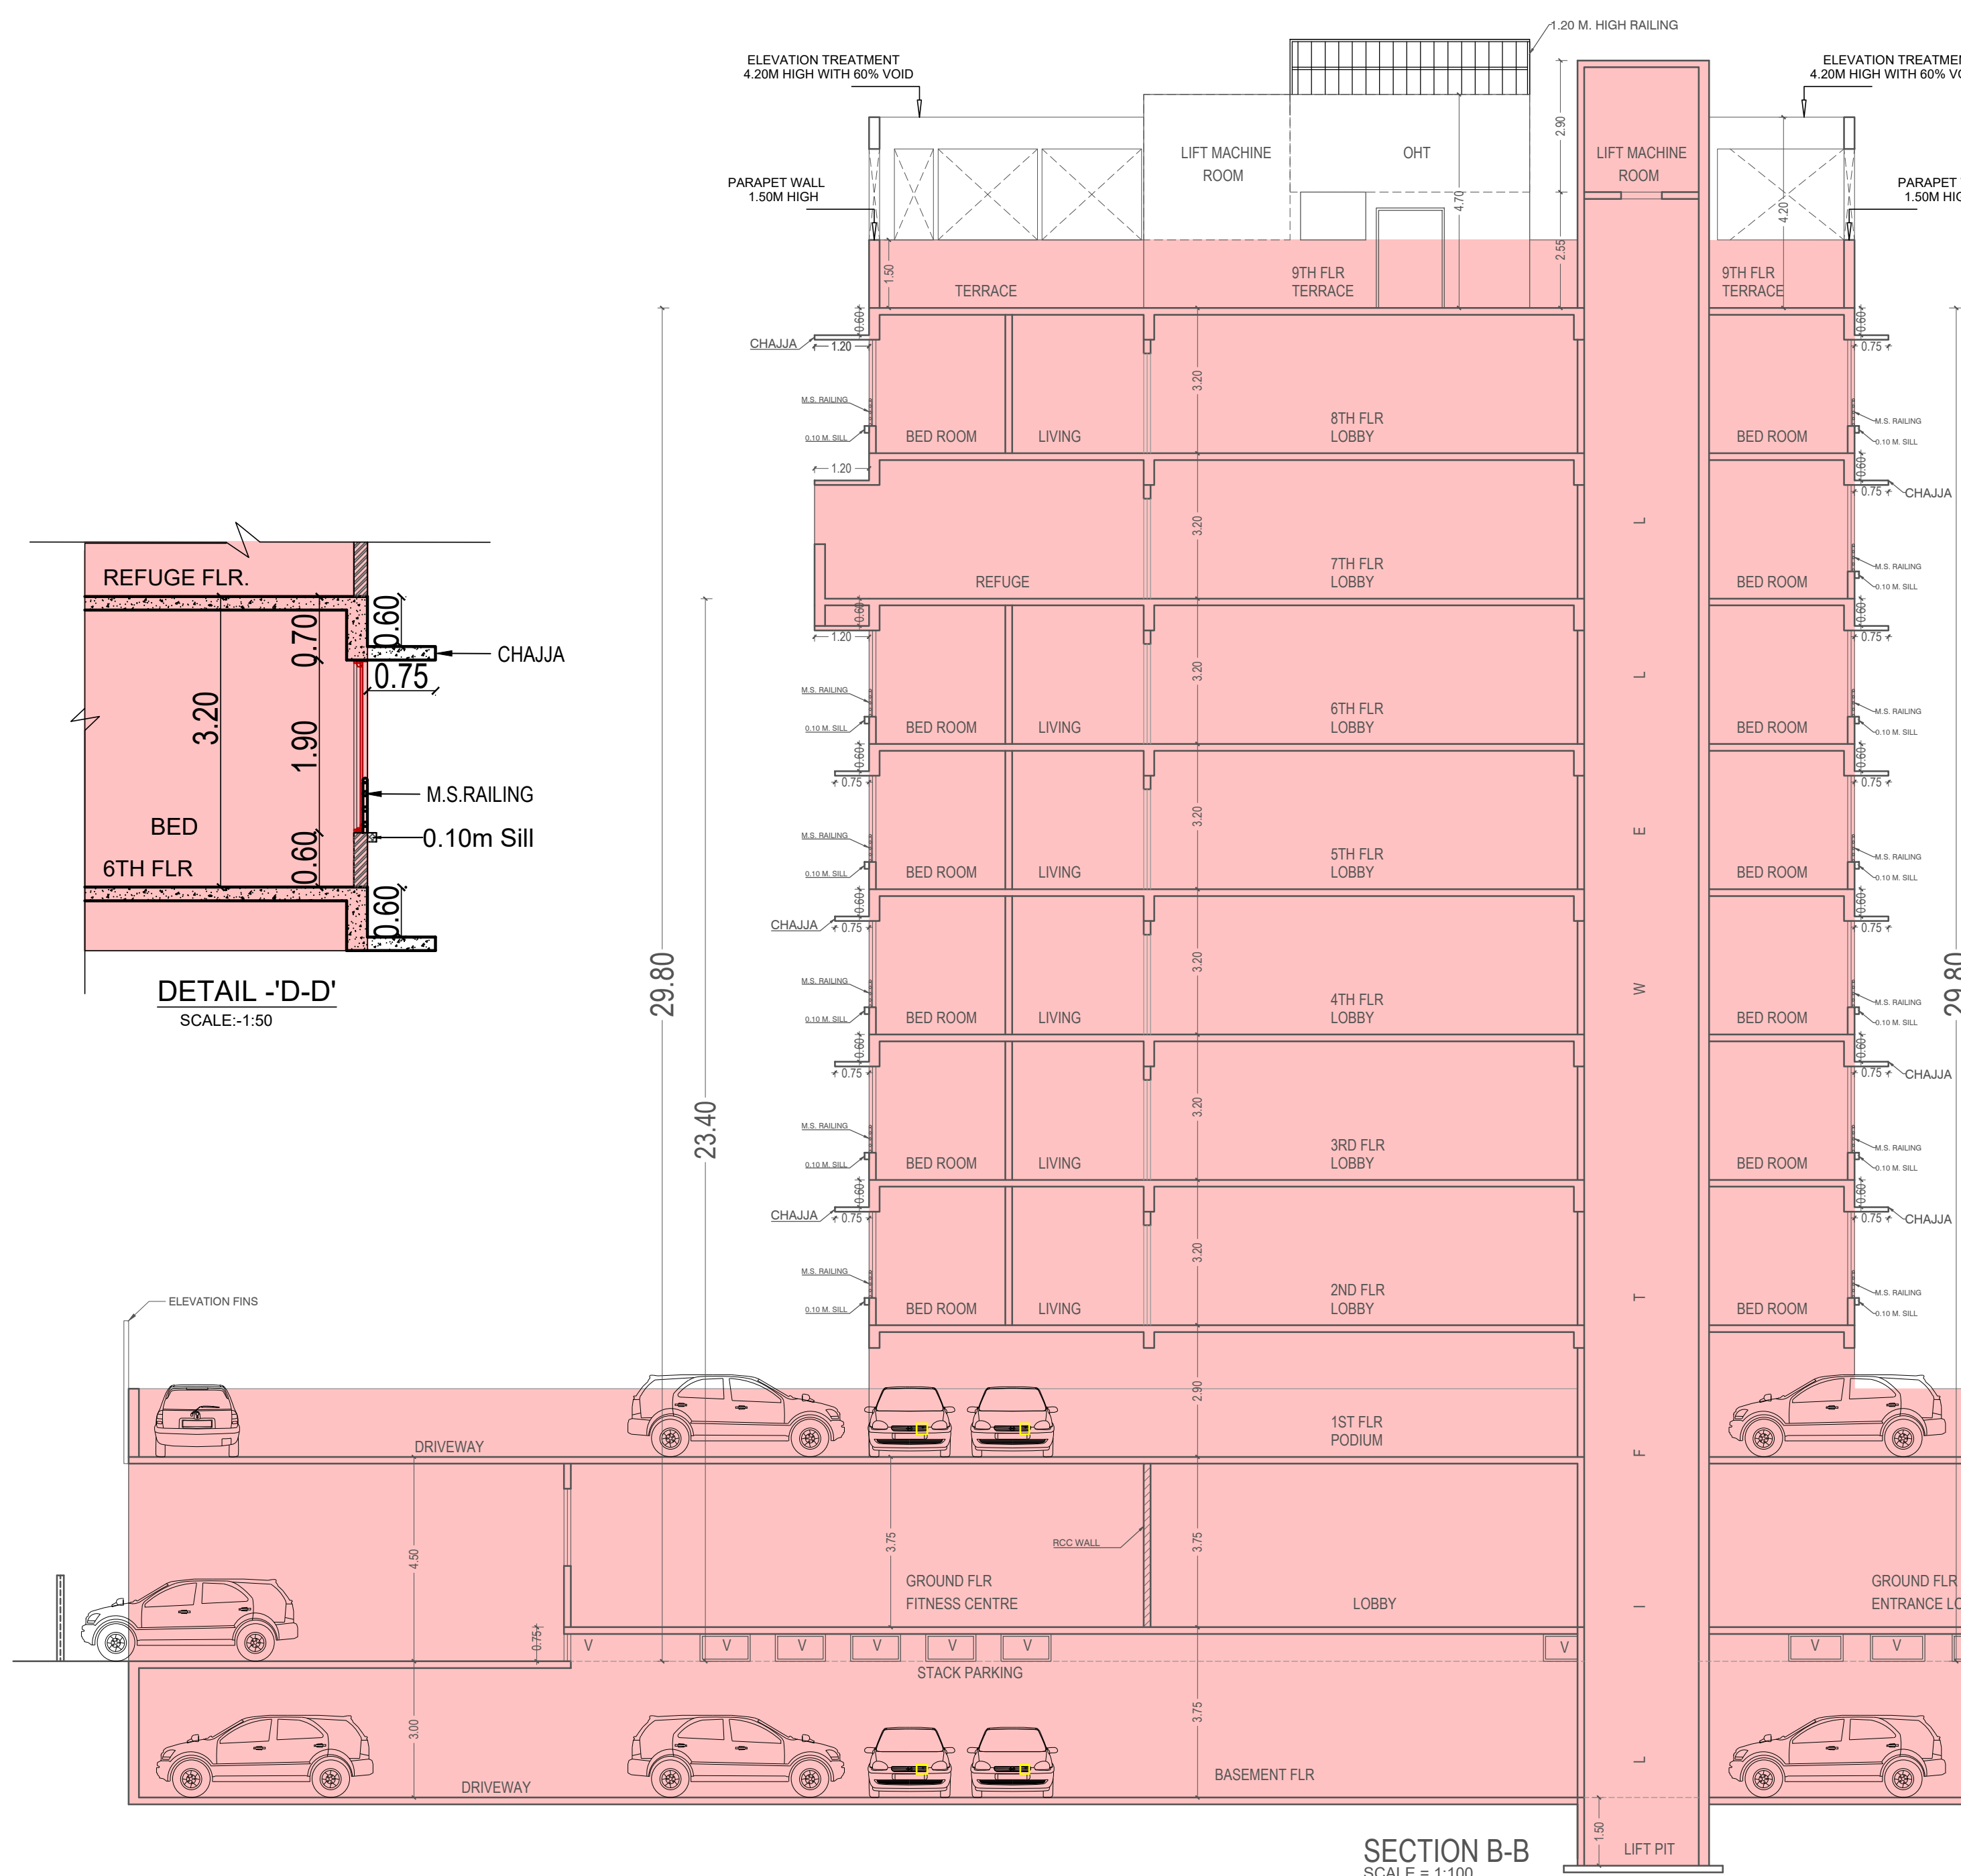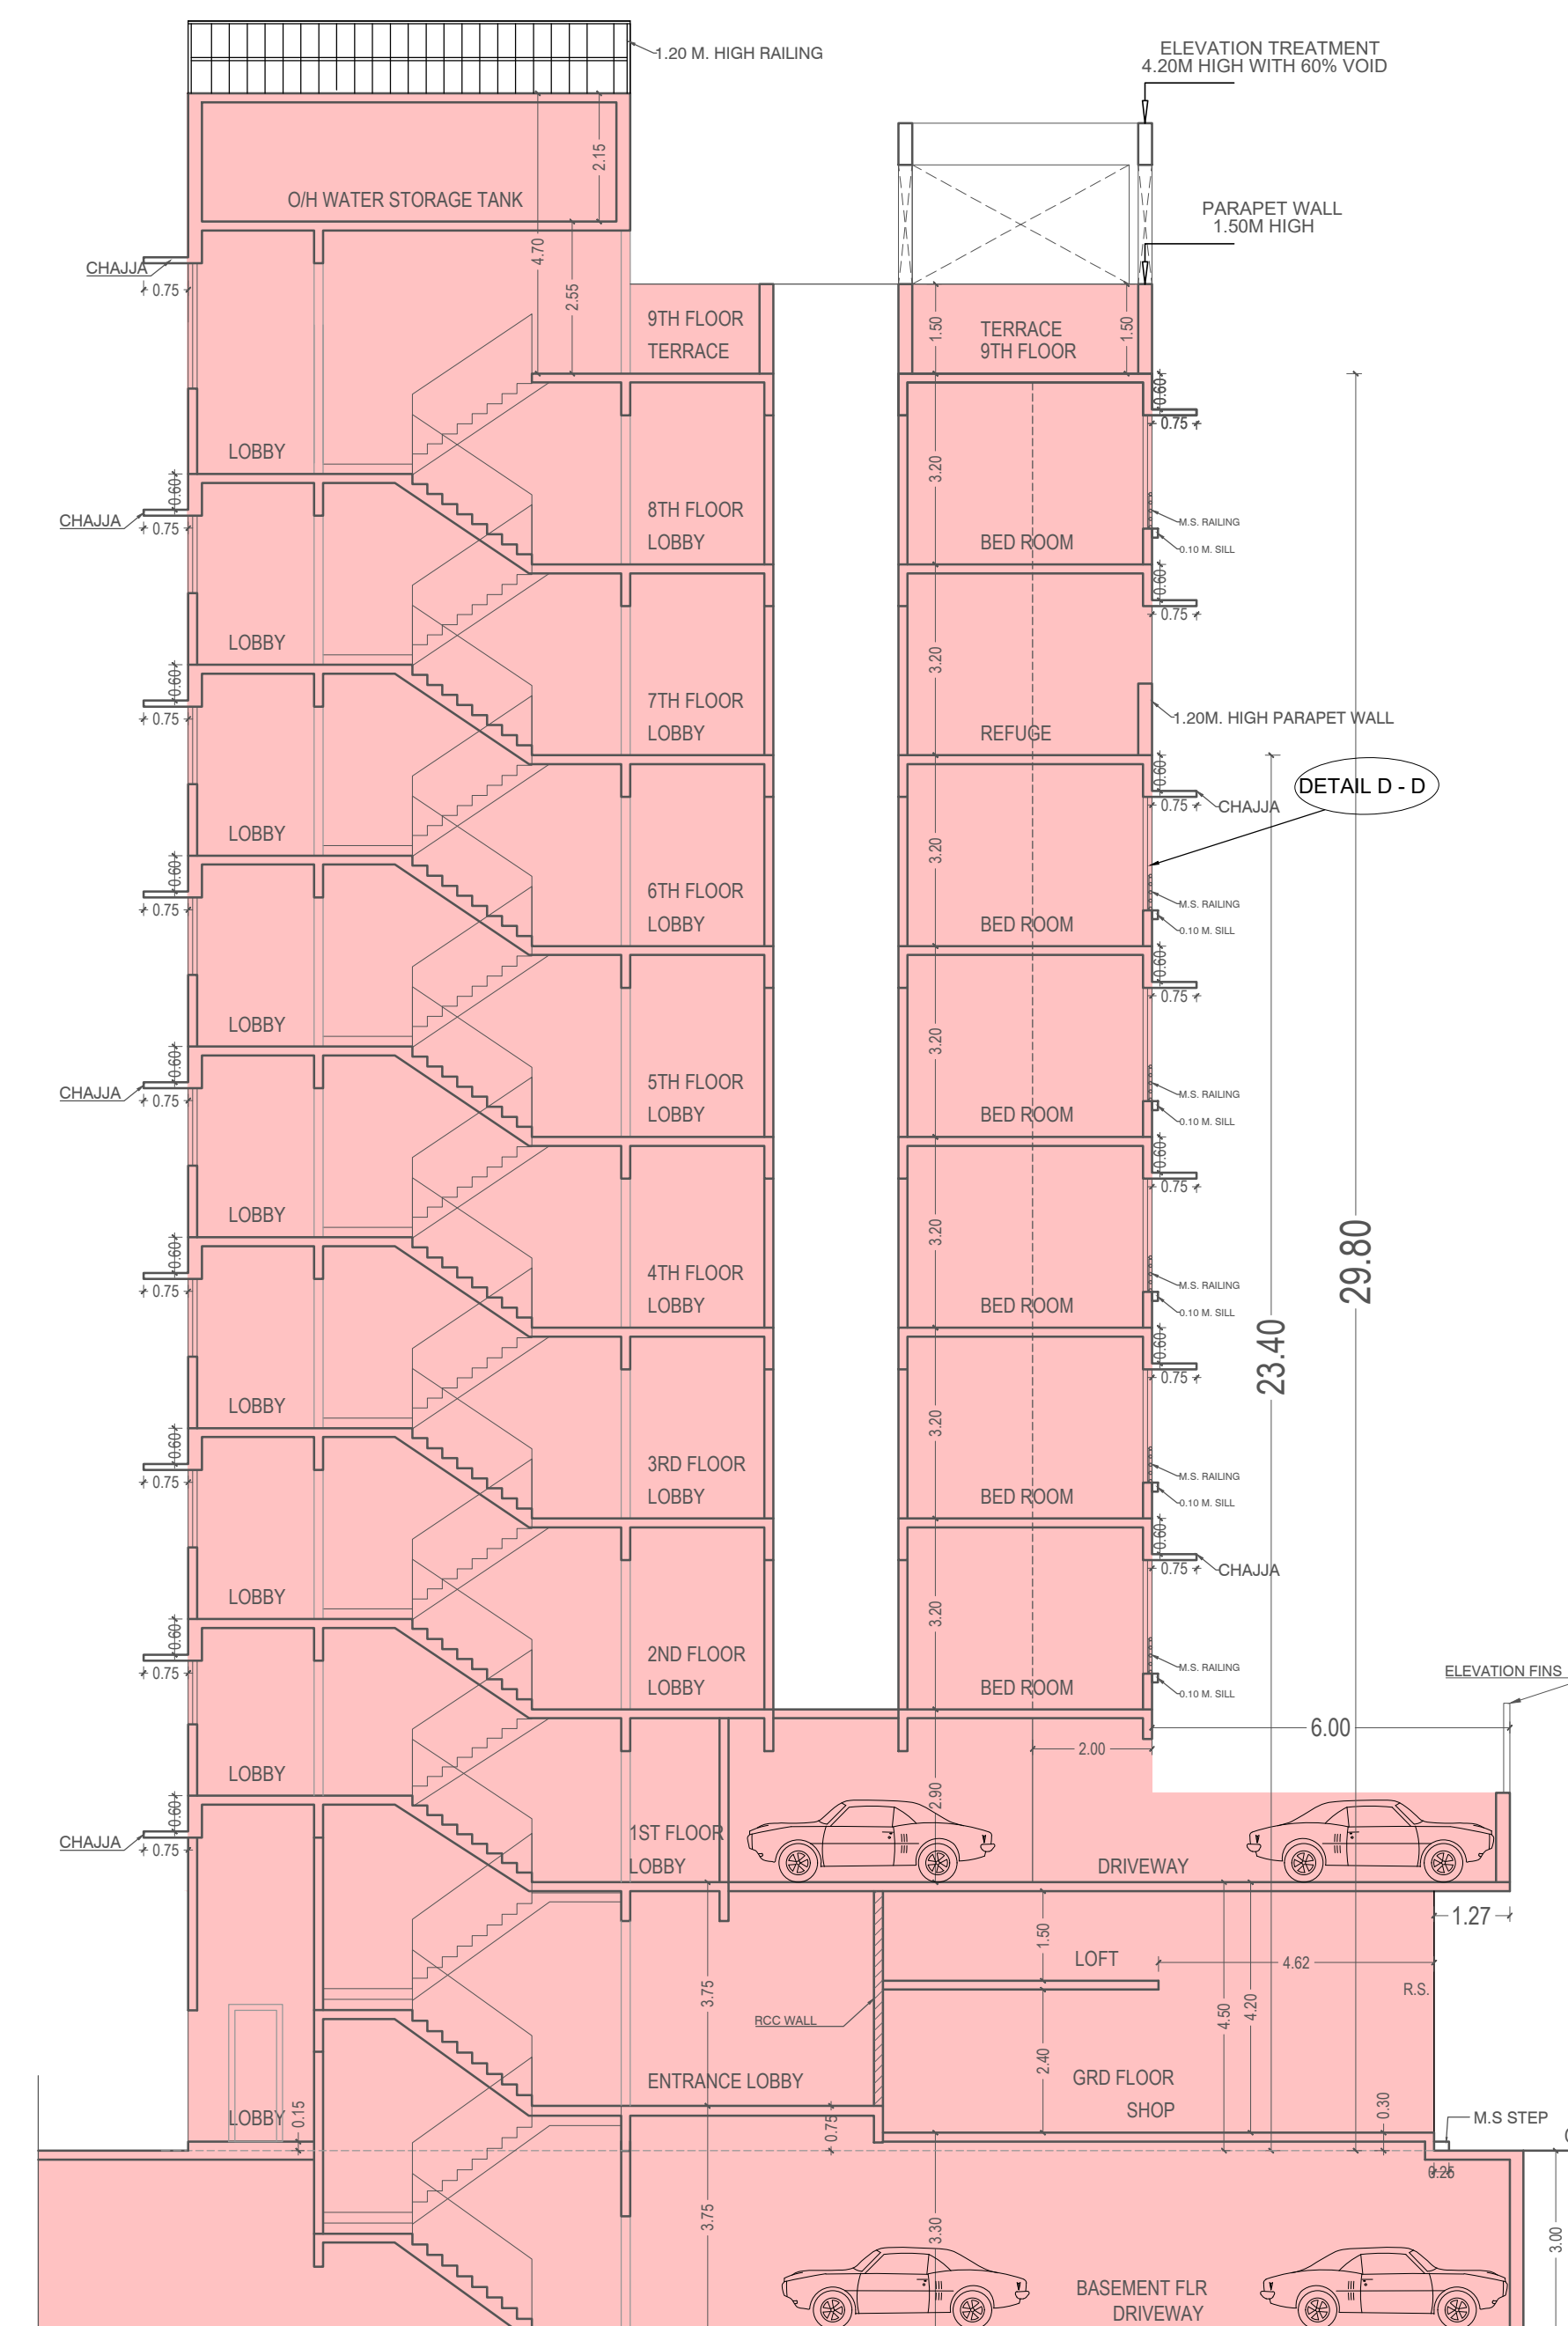


ELEVATION TREATMENT

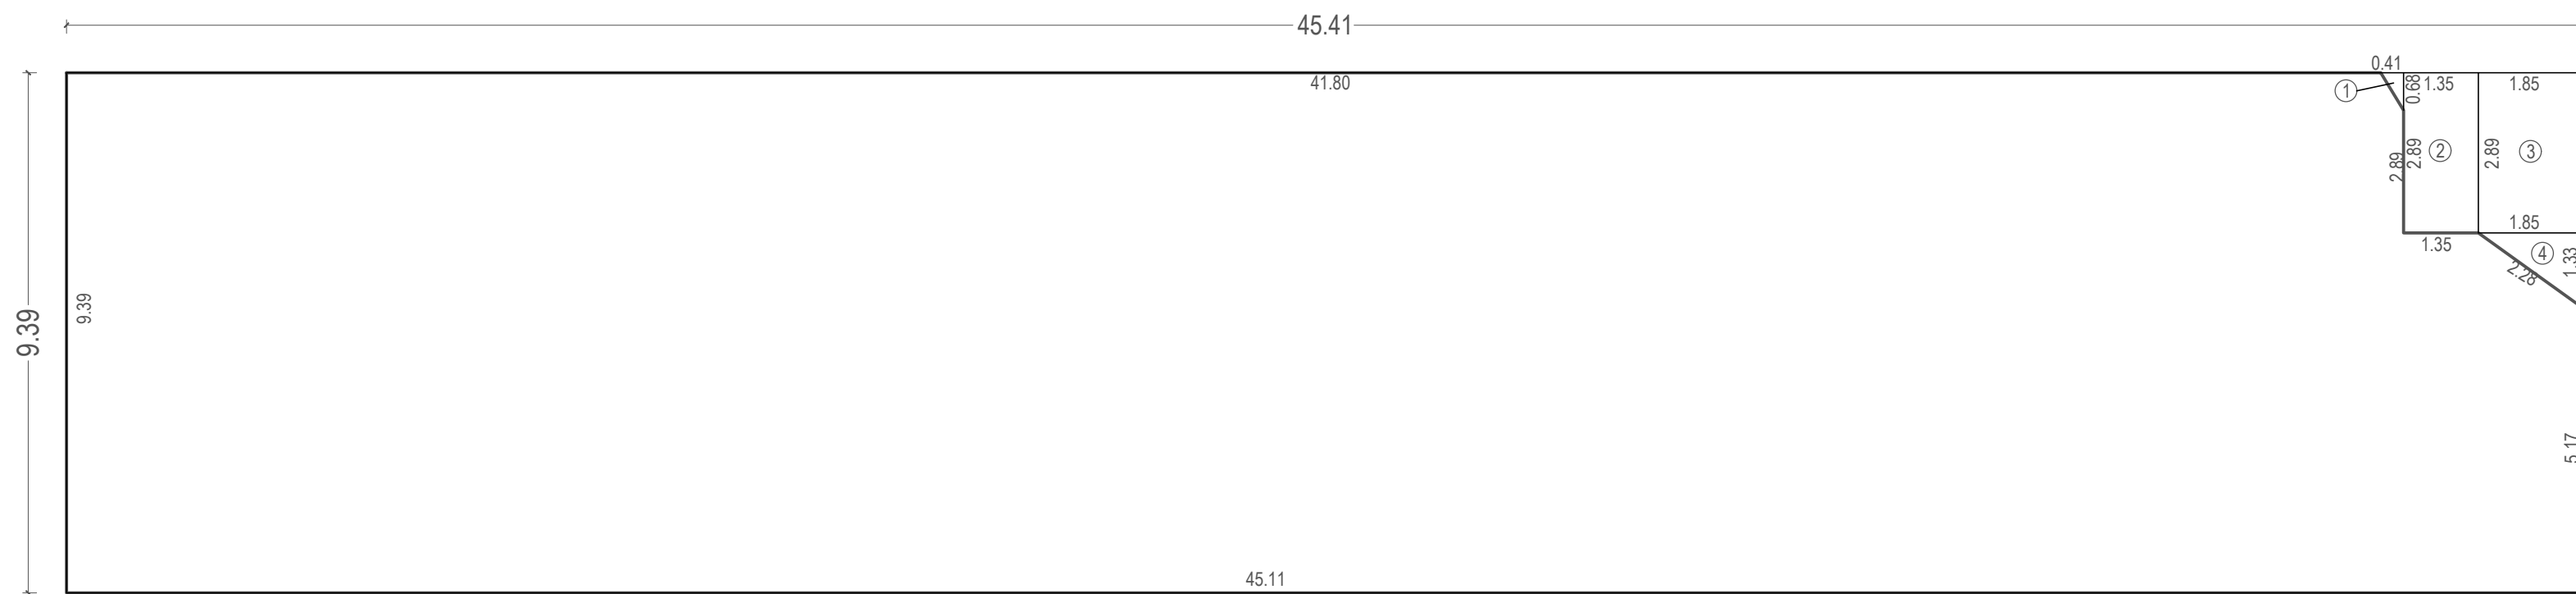

**BUILT UP AREA DIAGRAM
(GROUND FLOOR :SHOP)**
SCALE = 1:100

BUILT UP AREA CALCULATION FOR GROUND FLOOR (SHOP)	
A) 45.41 X 9.39	= 426.40 Sq.Mt.
LESS	
1) 0.50 X 0.41 X 0.68	= 0.14 Sq.Mt.
2) 1.35 X 2.89	= 3.90 Sq.Mt.
3) 1.85 X 2.89	= 5.35 Sq.Mt.
4) 0.50 X 1.85 X 1.33	= 1.23 Sq.Mt.
TOTAL DEDUCTIONS	= 10.62 Sq.Mt.
NET BUILT UP AREA/FLR (426.40 - 10.62)	= 415.78 Sq.Mt.

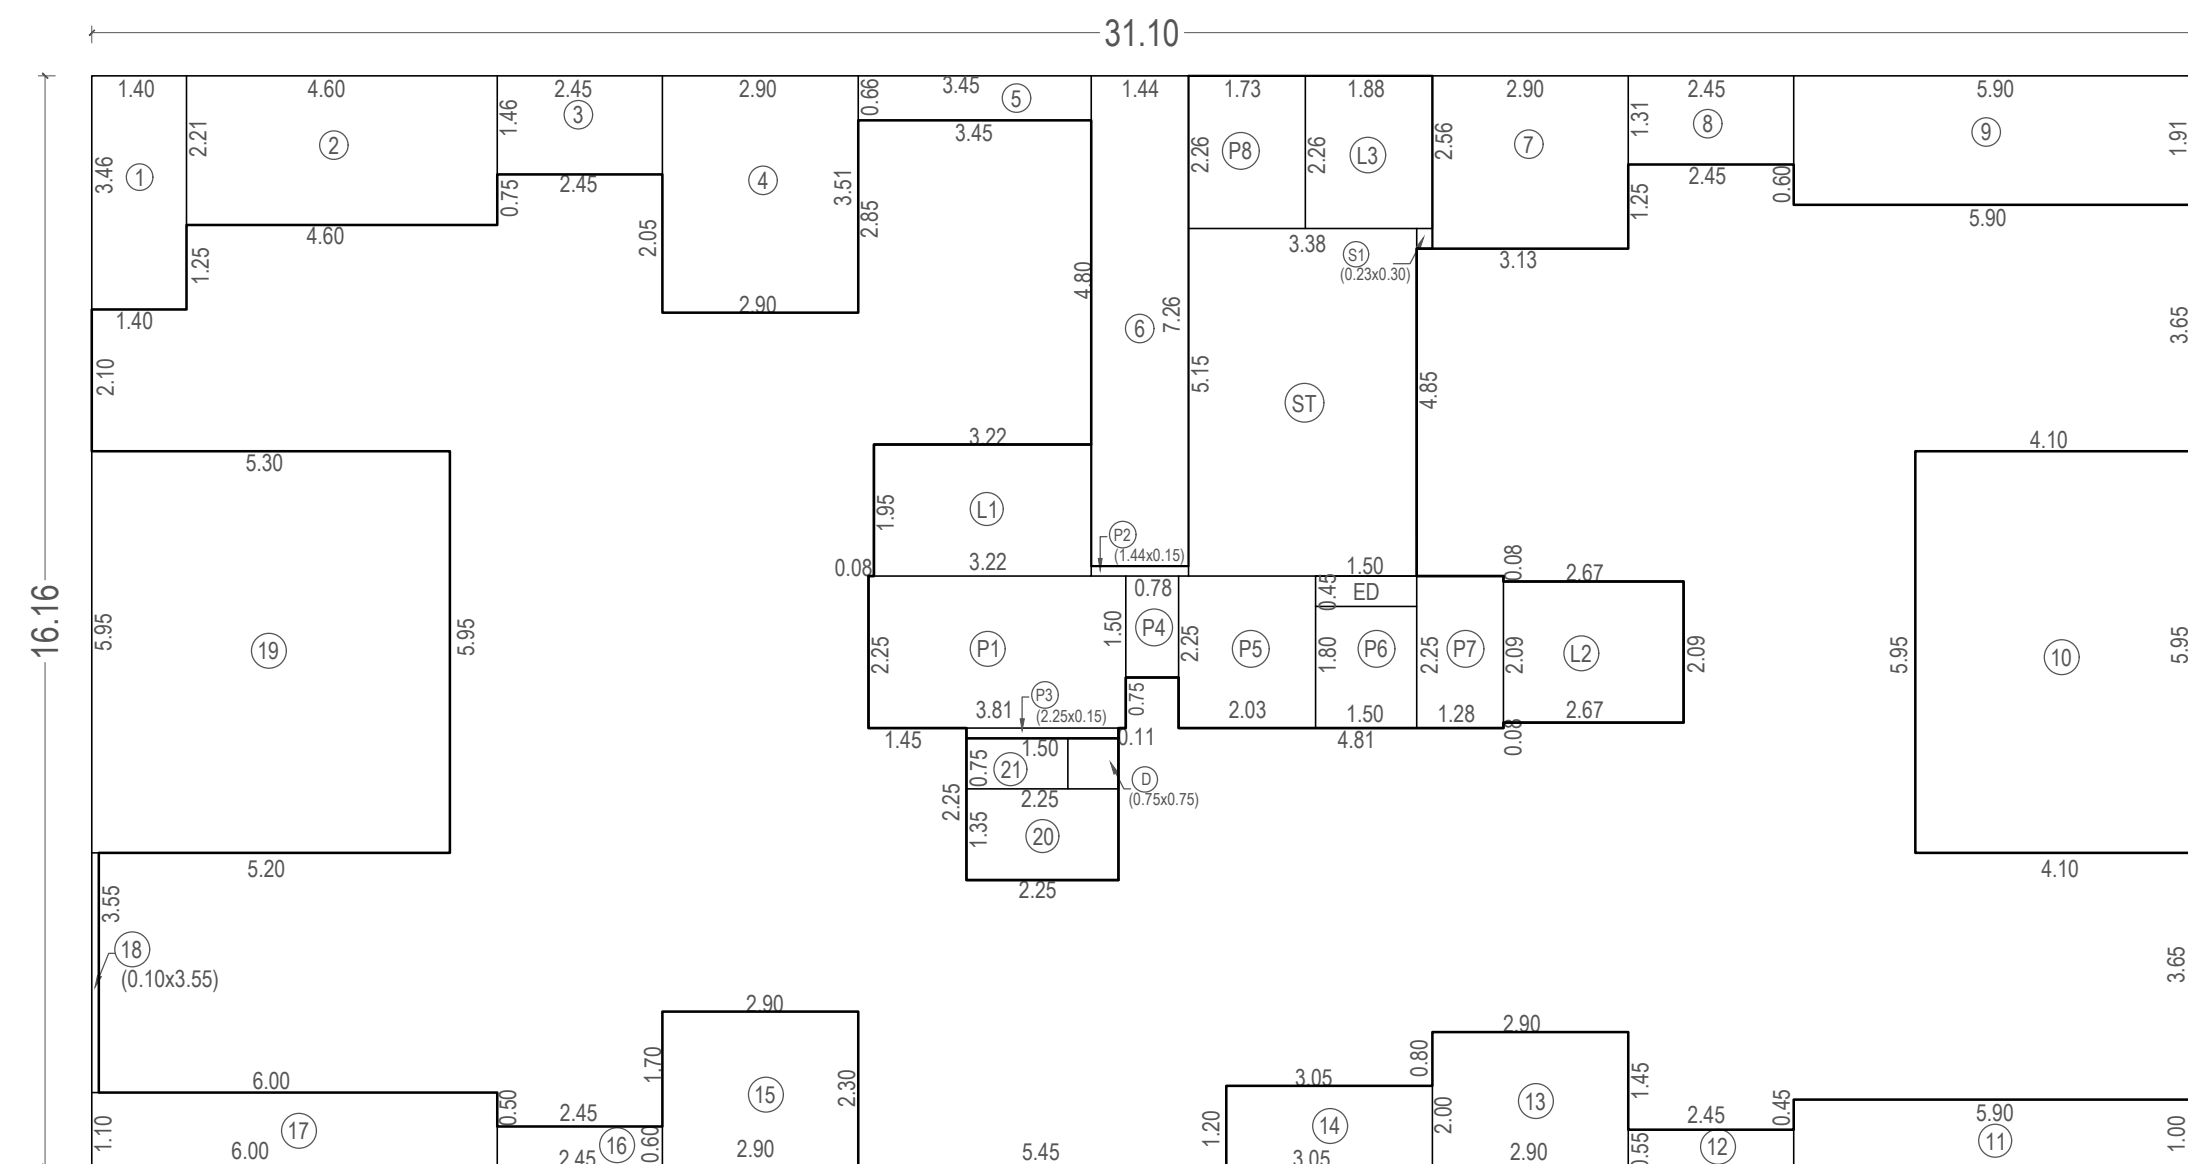

**BUILT UP AREA DIAGRAM
(2ND TO 6TH FLOOR)**
SCALE = 1:100

BUILT UP AREA CALCULATION FOR 2ND TO 6TH FLOOR	
A) 31.10 X 16.16	= 502.58 Sq.Mt.
LESS	
1) 1.40 X 3.46	= 4.84 Sq.Mt.
2) 4.60 X 2.21	= 10.17 Sq.Mt.
3) 2.45 X 1.46	= 3.58 Sq.Mt.
4) 2.90 X 3.51	= 10.18 Sq.Mt.
5) 3.45 X 0.66	= 2.28 Sq.Mt.
6) 1.44 X 7.26	= 10.45 Sq.Mt.
7) 2.90 X 2.56	= 7.42 Sq.Mt.
8) 2.45 X 1.31	= 3.21 Sq.Mt.
9) 5.90 X 1.91	= 11.27 Sq.Mt.
10) 4.10 X 5.95	= 24.40 Sq.Mt.
11) 5.90 X 1.00	= 5.90 Sq.Mt.
12) 2.45 X 0.55	= 1.35 Sq.Mt.
13) 2.90 X 2.00	= 5.80 Sq.Mt.
14) 3.05 X 1.20	= 3.66 Sq.Mt.
15) 2.90 X 2.30	= 6.67 Sq.Mt.
16) 2.45 X 0.60	= 1.47 Sq.Mt.
17) 6.00 X 1.10	= 6.60 Sq.Mt.
18) 0.10 X 3.55	= 0.36 Sq.Mt.
19) 5.30 X 5.95	= 31.54 Sq.Mt.
20) 2.25 X 1.35	= 3.04 Sq.Mt.
21) 1.50 X 0.75	= 1.12 Sq.Mt.
D) 0.75 X 0.75	= 0.56 Sq.Mt.
ED) 1.50 X 0.45	= 0.67 Sq.Mt.
TOTAL DEDUCTIONS	= 156.54 Sq.Mt.
STAIRCASE & LIFT LOBBY	
ST1) 3.38 X 5.15	= 17.41 Sq.Mt.
L1) 3.22 X 1.95	= 6.28 Sq.Mt.
L2) 2.67 X 2.09	= 5.58 Sq.Mt.
L3) 1.88 X 2.26	= 4.25 Sq.Mt.
P1) 3.81 X 2.25	= 8.57 Sq.Mt.
P2) 1.44 X 0.15	= 0.22 Sq.Mt.
P3) 2.25 X 0.15	= 0.34 Sq.Mt.
P4) 0.78 X 1.50	= 1.17 Sq.Mt.
P5) 2.03 X 2.25	= 4.57 Sq.Mt.
P6) 1.50 X 1.80	= 2.70 Sq.Mt.
P7) 1.28 X 2.55	= 2.88 Sq.Mt.
P8) 1.73 X 2.26	= 3.91 Sq.Mt.
S1) 0.23 X 0.30	= 0.07 Sq.Mt.
TOTAL DEDUCTIONS	= 57.95 Sq.Mt.
TOTAL DEDUCTIONS (a+b)=	= 214.49 Sq.Mt.
NET BUILT UP AREA/FLR (502.58 - 214.49)	= 288.09 Sq.Mt.

BUILT UP AREA CALCULATION FOR 7TH FLOOR	
A) 31.10 X 16.16	= 502.58 Sq.Mt.
LESS	
1) 1.40 X 3.46	= 4.84 Sq.Mt.
2) 7.05 X 1.46	= 10.29 Sq.Mt.
3) 1.25 X 0.75	= 0.94 Sq.Mt.
4) 2.90 X 3.51	= 10.18 Sq.Mt.
5) 3.45 X 0.41	= 1.41 Sq.Mt.
6) 1.44 X 7.26	= 10.45 Sq.Mt.
7) 2.90 X 2.56	= 7.42 Sq.Mt.
8) 2.45 X 1.31	= 3.21 Sq.Mt.
9) 5.90 X 1.91	= 11.27 Sq.Mt.
10) 4.10 X 5.95	= 24.40 Sq.Mt.
11) 5.90 X 1.00	= 5.90 Sq.Mt.
12) 2.45 X 0.55	= 1.35 Sq.Mt.
13) 2.90 X 2.00	= 5.80 Sq.Mt.
14) 3.05 X 1.20	= 3.66 Sq.Mt.
15) 2.90 X 2.30	= 6.67 Sq.Mt.
16) 2.45 X 0.60	= 1.47 Sq.Mt.
17) 6.00 X 1.10	= 6.60 Sq.Mt.
18) 0.10 X 3.55	= 0.36 Sq.Mt.
19) 4.10 X 3.05	= 12.51 Sq.Mt.
20) 5.30 X 2.90	= 15.37 Sq.Mt.
21) 2.25 X 1.35	= 3.04 Sq.Mt.
22) 1.50 X 0.75	= 1.12 Sq.Mt.
D) 0.75 X 0.75	= 0.56 Sq.Mt.
ED) 1.50 X 0.45	= 0.67 Sq.Mt.
TOTAL DEDUCTIONS	= 149.49 Sq.Mt.
STAIRCASE & LIFT LOBBY	
ST1) 3.38 X 5.15	= 17.41 Sq.Mt.
L1) 3.22 X 1.95	= 6.28 Sq.Mt.
L2) 2.67 X 2.09	= 5.58 Sq.Mt.
L3) 1.88 X 2.26	= 4.25 Sq.Mt.
P1) 3.81 X 2.25	= 8.57 Sq.Mt.
P2) 1.44 X 0.15	= 0.22 Sq.Mt.
P3) 2.25 X 0.15	= 0.34 Sq.Mt.
P4) 0.78 X 1.50	= 1.17 Sq.Mt.
P5) 2.03 X 2.25	= 4.57 Sq.Mt.
P6) 1.50 X 1.80	= 2.70 Sq.Mt.
P7) 1.28 X 2.55	= 2.88 Sq.Mt.
P8) 1.73 X 2.26	= 3.91 Sq.Mt.
S1) 0.23 X 0.30	= 0.07 Sq.Mt.
TOTAL DEDUCTIONS	= 57.95 Sq.Mt.
TOTAL DEDUCTIONS (a+b)=	= 214.49 Sq.Mt.
NET BUILT UP AREA/FLR (502.58 - 214.49)	= 288.09 Sq.Mt.

**BUILT UP AREA DIAGRAM
(7TH FLOOR)**
SCALE = 1:100

- This cancels approval of the previous plans sanctions under even no. - P-8140/2021(1509A)/R/N WARD/EKSAR(S)/RN/IOD/1/ NEW signed on even date - 28.12.2021
- This plan shall be read in conjunction with letter issued under even no. - P-8140/2021(1509A)/R/N Ward/EKSAR (S)/RN/IOD/1/Amend signed on even date. -

PROFORMA - B

CONTENT OF SHEET

GRD FLR, 2ND TO 6TH FLR, 7TH FLR, 8TH FLR BUILT UP AREA DIAGRAM & CALCULATION.

DESCRIPTION OF PROPOSAL & PROPERTY

PROPOSED BUILDING ON PLOT BEARING C.T.S. NO. 1509A , OF VILLAGE EKSAR, BORIVALI (W), MUMBAI -400 103.

NAME & SIGN OF OWNER

DWARKESH Digitally signed by
DAMODAR DAMODAR SHETH
SHETH Date: 2023.08.12
16:16:36 +05'30'

SHRI DWARKESH D. SHETH DIRECTOR OF
KAMLA HOMES & LIFESTYLES PVT. LTD. C.A. TO
BORIVALI LUCKY APPARTMENT C.H.S. LTD.
101, MAYUR TOWER, CHANDAVARKAR ROAD JUNC.,
BORIVALI(WEST), MUMBAI- 92.

NAME & SIGN OF STRU. ENGINEER

ABHIJIT VINOD PHATARPEKAR
ABP STRUCTURAL CONSULTANTS
AA1201, NL ARYAVARITA,
NL COMPLEX ANAND NAGAR,
DAHASAR EAST,
MUMBAI- 400 068

Dhiraj Narayan Digitally signed by Dhiraj
Ghorpade Narayan Ghorpade
Date: 2023.08.21 12:22:00
+05'30'

S.E.B.P. 'R/N WARD'

Swapnil
Bhagawat Patil

Digitally signed by Swapnil
Bhagawat Patil
Date: 2023.08.21 12:22:00
+05'30'

A.E.B.P. 'R/N WARD'

Mahesh Digitally signed by
Sambhu Mahesh Sambhu
Revadekar Revadekar
Date: 2023.09.01
17:38:43 +05'30'

E.E.B.P (R) WARD

DRAWN BY	CHEK. BY	SCALE	DATE
SANKALP		AS SHOWN	12/08/2023
NAME, ADDRESS & SIGN OF ARCHITECT			

ASHOK Digitally signed by
DATTATRAYA ASHOK DATTATRAYA
GANDHI GANDHI
Date: 2023.08.12
15:32:48 +05'30'

ASHOK GANDHI CONSULTANTS LLP
SARITA S. MANJUNATH
ARCHITECTS PLANNERS VALUERS
303/10A, E-SQUARE PREMISES, SUBHASH ROAD,
VILE PARLE (E), MUMBAI-400 057.
OFFICE TEL: 022 40044074
W: +91210 397532, 98218 50159
sarita@ashokgandhiconsultants.com
info@ashokgandhiconsultants.com

P-8140/2021/(1509A)/R/N WARD/EKSAR(S)/RN

- 1) This cancels approval of the previous plans sanctions under even no. - P-8140/2021(1509A)/R/N WARD/EKSAR(S)/R/N/IOD/1/ NEW signed on even date - 28.12.2021
- 2) This plan shall be read in conjunction with letter issued under even no. - P-8140/2021/(1509A)/R/N Ward/EKSAR (S)/R/N/IOD/1/Amend signed on even date. -

CONTENT OF SHEET

RERA CARPET AREA DIAGRAM & CALCULATION.

DESCRIPTION OF PROPOSAL & PROPERTY	
1	1.1
2	2.1
3	3.1
100	100.1

PROPOSED BUILDING ON PLOT BEARING C.T.S. NO. 1509A ,
OF VILLAGE EKSAR, BORIVALI (W), MUMBAI -400 103.

NAME & SIGN OF OWNER

DWARKESH DAMODAR SHETH Digitally signed by DWARKESH DAMODAR SHETH
Date: 2023.08.12 16:16:54 +05'30'

**SHRI DWARKESH D. SHETH DIRECTOR OF
KAMLA HOMES & LIFESTYLES PVT. LTD. C.A. TO
BORIVALI LUCKY APPARTMENT C.H.S. LTD.
101, MAYUR TOWER, CHANDAVARKAR ROAD JUNC.,
BORIVALI(WEST). MUMBAI- 92.**

NAME & SIGN OF STRU. ENGINEER

ABHIJIT VINOD PHATARPEKAR
AVP STRUCTURAL CONSULTANTS
 AA1201, NL ARYAVARTA,
 NL COMPLEX ANAND NAGAR,
 DAHISAR EAST,
 MUMBAI- 400 068

Dhiraj Narayan
Ghorpade

S.E.B.P. 'R/N WARD'

Swapnil
Bhagawat Pati

A.E.B.P. 'R/N WARD'

Mahesh
Sambhu
Revadekar

Digitally signed by
Mahesh Sambhu
Revadekar
Date: 2023.09.01
17:39:00 +05'30'

E.E.B.P(R) WARD

DRAWN BY	CHEK. BY	SCALE	DATE
SANKALP		AS SHOWN	12/08/2023

NAME, ADDRESS & SIGN. OF ARCHITECT	
------------------------------------	--

ASHOK
DATTATRAYA
GANDHI

Digitally signed by ASHOK
DATTATRAYA GANDHI
Date: 2023.08.12 15:33:01
+05'30'

ASHOK GANDHI CONSULTANTS LLP
SARITA S. MANJUNATH
 ARCHITECTS PLANNERS VALUERS
 303 / 304, E-SQUARE PREMISES, SUBHASH ROAD,
 VILE PARLE (E), MUMBAI-400 057.
 OFFICE : TEL. 022 40044074
 M. -98210 39752, 98218 50189
sarita@ashokgandhiconsultants.com
info@ashokgandhiconsultants.com

