
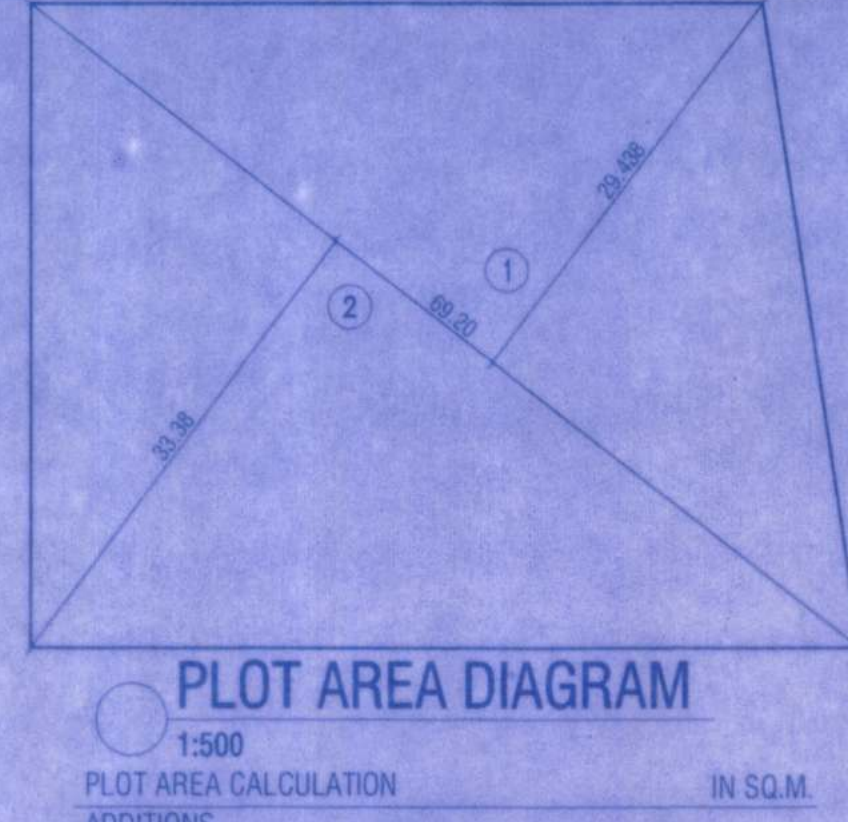
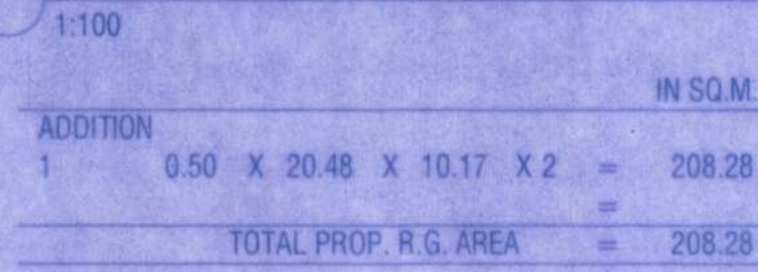
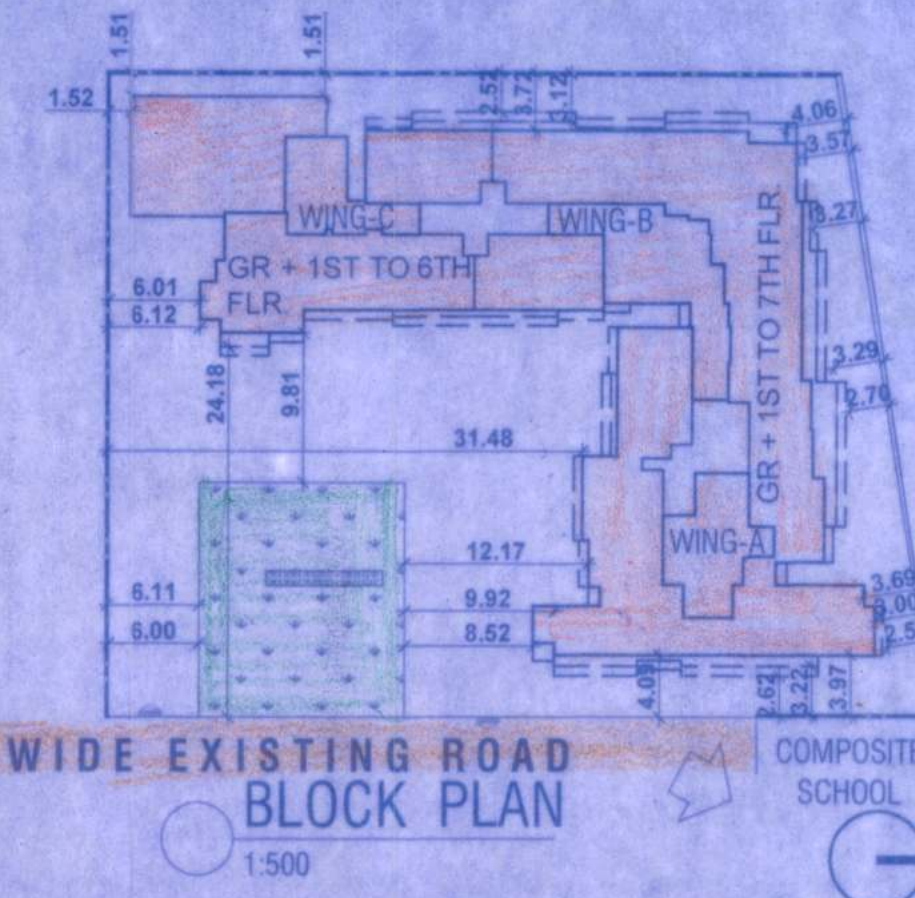
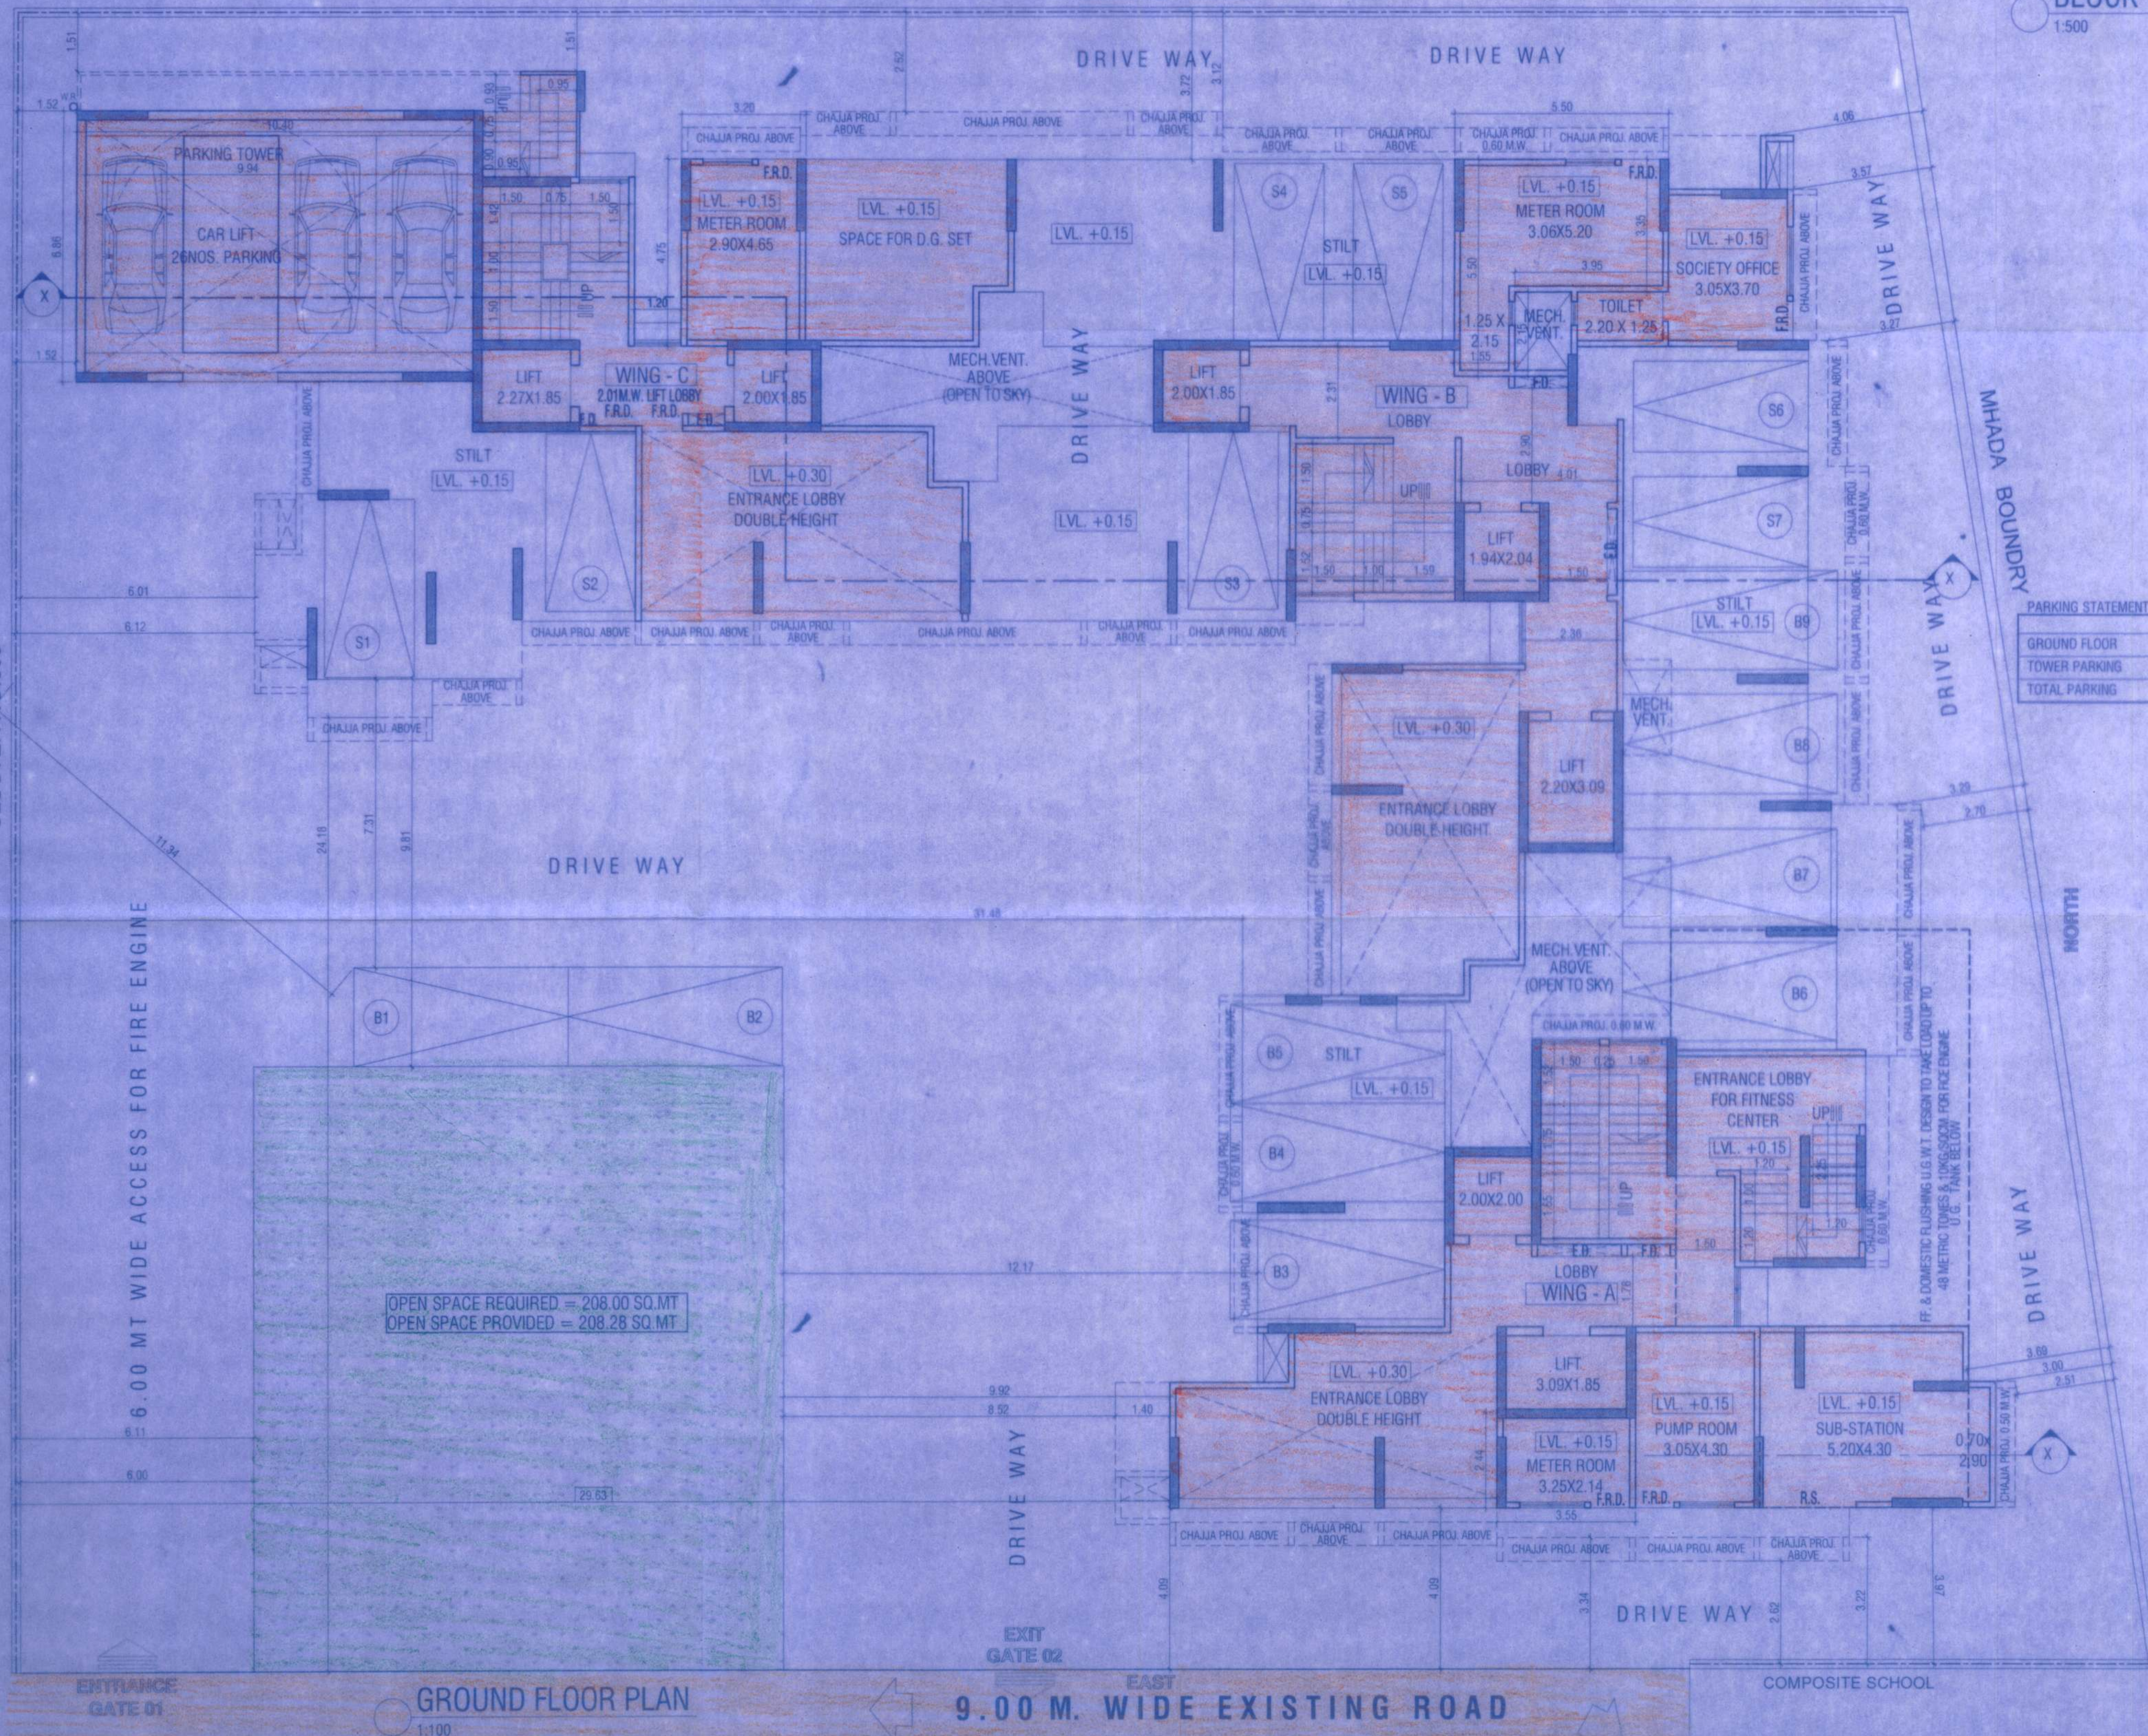



 


NOTE : ALL MAIN DOOR, STAIRCASE DOOR,
REFUGE DOOR, ELEC. DUCT, WILL BE F.R.D.

CERTIFICATE OF AREA:

CERTIFIED THAT I HAVE SURVEYED THE PLOT UNDER REFERENCE ON 05/10/19
AND THAT THE DIMENSIONS OF THE SIDES, ETC. OF THE PLOT STATED ON THE
PLAN ARE AS MEASURED ON SITE AND THE AREA SO WORKED OUT IS 2173.50 SQ.M.
(TWO THOUSAND ONE HUNDRED AND SEVENTY THREE POINT FIVE ZERO SQ.M.)
AND TALLIES WITH THE AREA STATED IN THE DOCUMENT OF THE OWNERSHIP /
TOWN PLANNING SCHEME RECORDS.


SIGNATURE OF THE ARCHITECT

  FORM - II									
<p>STAMP OF DATE OF RECEIPT OF PLANS :</p> <p>STAMP OF APPROVAL OF PLANS :</p> <p>Approved by: <u>Pratima Kelekar</u> / Mhada</p> <p>g with this office enter</p> <p>a - <u>76/1287/2023</u></p> <p><u>26 MAY 2023</u></p> <p></p> <p>Ex. Eng. B.P. <u>Cell</u> GMM/Mhada (W.S.)</p>	<div style="text-align: center;">  <p style="font-size: 1.5em; font-weight: bold;">SPACE MOULDERS</p> <p><i>An Architectural Studio</i></p> </div> <div style="margin-top: 20px;">  <p>Chardon Kelekar Pratima Kelekar Architect, Interior Designer, 28/12229, Model Nagar No. 1, Goregaon (W), Mumbai-400 104</p> <p>✆ +91 22 2872 2184 / 7116 ✉ contact@spacemoulders.in www.spacemoulders.com</p> </div>								
<p>NAME AND SIGN. OF OWNER :</p> <p>CHARKOP BHAIRAV C.H.S.L.</p> <p></p> <p>SECRETARY</p>	<p>JOB TITLE:</p> <p>Proposed Development on Cluster No. 810, RSC-5, S.No. 41, Sector 8, MHADA Layout, at Charkop, Kandivali (West) Mumbai. For. Charkop Bhairav Co.op. Hsg. Soc. Ltd.</p>								
<p>CONTENTS OF SHEET:</p> <p>GROUND FLOOR PLAN, BLOCK PLAN, LOCATION PLAN, PLOT AREA DIAG. & CALC., R.G. AREA DIAG. & CLC. PARKING STATEMENT</p>	<p>DRAWING TITLE:</p> <p>DWG. FOR MUN. APPROVAL</p>								
<p>JOB NO:</p> <p>AR / NS / CB / 2020 / 305</p>	<p>NORTH:</p> <div style="text-align: center; margin-top: 10px;">  </div>								
<p>DRWG NO:</p> <p>MCA / CB / 01 - 07</p>	<table border="1" style="width: 100%; border-collapse: collapse;"> <tr> <th colspan="2" style="text-align: left; font-size: 0.8em;">REV. / SUFFR. / RD.</th> </tr> <tr> <td style="width: 50%; text-align: center;">SCALE</td> <td style="width: 50%; text-align: center;">DATE</td> </tr> <tr> <td style="text-align: center;">AS STATED</td> <td style="text-align: center;">2023 04 24</td> </tr> <tr> <td style="text-align: center;">DRAWN BY SUSHANT N.</td> <td style="text-align: center;">CHECKED BY</td> </tr> </table>	REV. / SUFFR. / RD.		SCALE	DATE	AS STATED	2023 04 24	DRAWN BY SUSHANT N.	CHECKED BY
REV. / SUFFR. / RD.									
SCALE	DATE								
AS STATED	2023 04 24								
DRAWN BY SUSHANT N.	CHECKED BY								