



7TH FLOOR PLAN

SCALE - 1:100

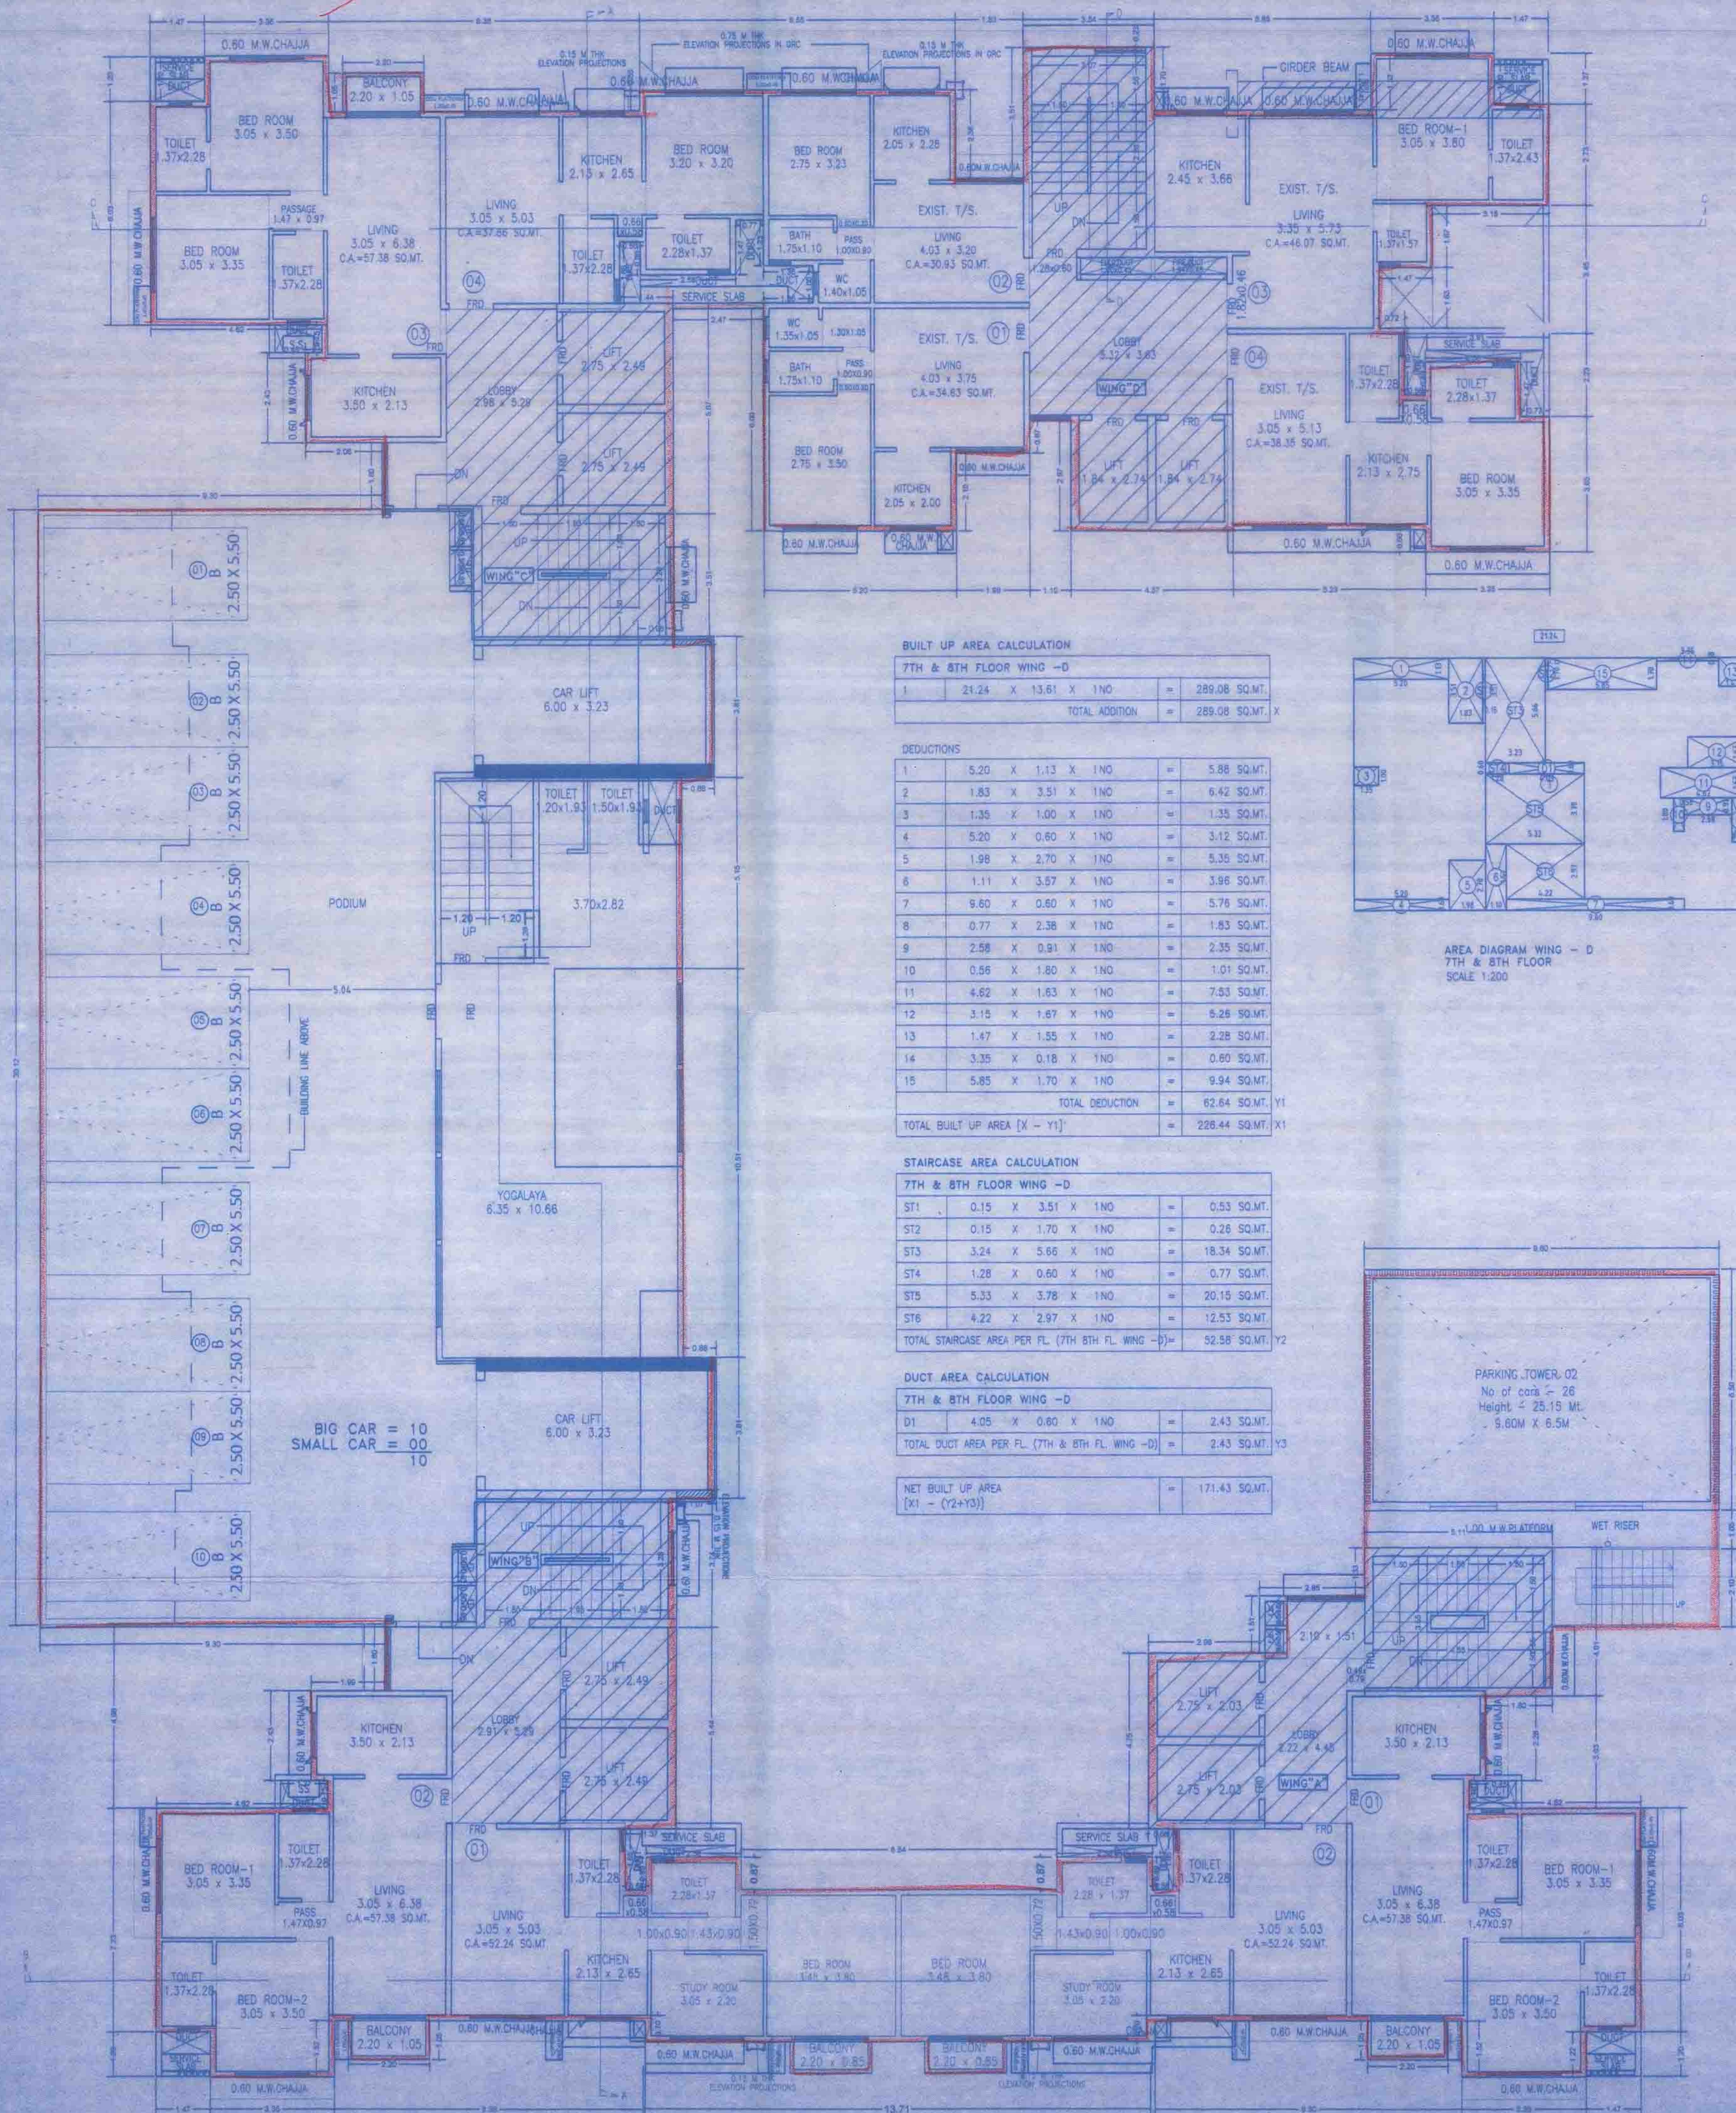

8TH FLOOR PLAN

SCALE - 1:100

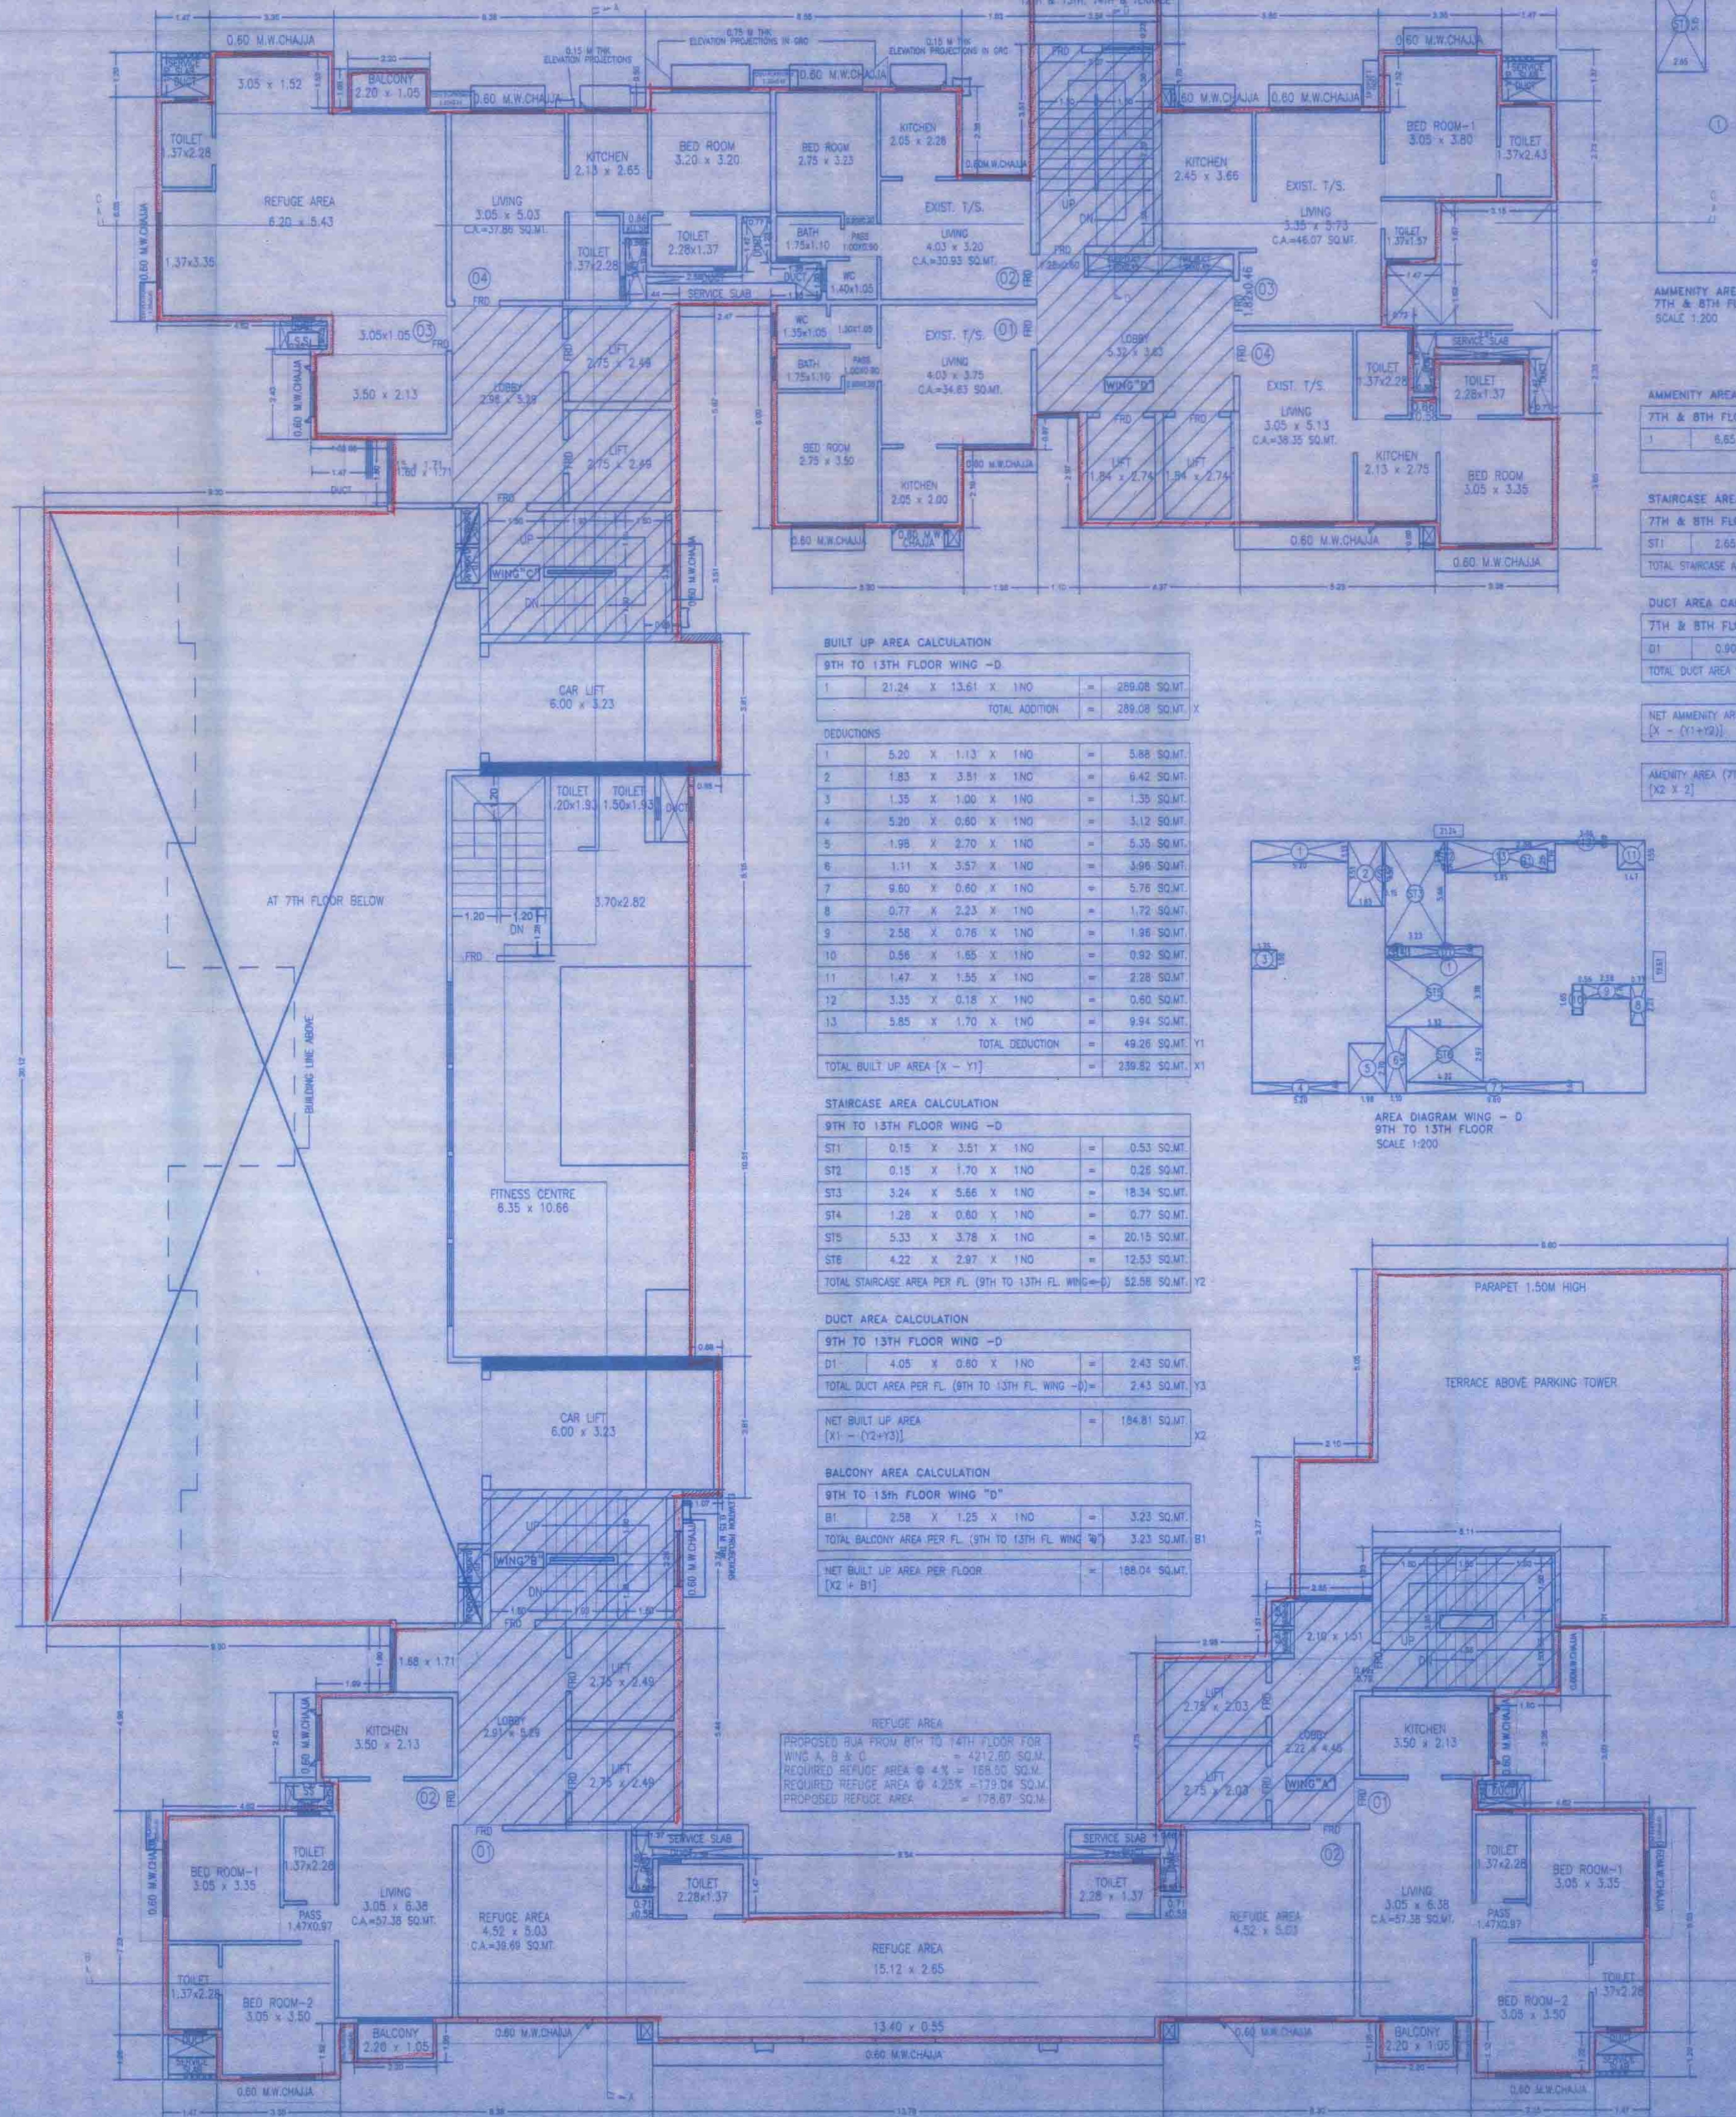

Approved Subject to the condition
Mentioned in this office permission
Letter No. **SP/ENG/4157/2022**
23 MAY 2023
Slum Rehabilitation Authority

AMENITY AREA DIAGRAM
7TH & 8TH FLOOR
SCALE 1:200

AMENITY AREA CALCULATION

Sl. No.	Description	Area (sq.mt.)
1	6.65 X 15.98 X 1NO	106.13
TOTAL ADDITION		106.13

STAIRCASE AREA CALCULATION

Sl. No.	Description	Area (sq.mt.)
ST1	2.68 X 5.15 X 1NO	13.80
TOTAL STAIRCASE AREA PER FL (7TH & 8TH FLOOR)		13.80

DUCT AREA CALCULATION

Sl. No.	Description	Area (sq.mt.)
D1	0.90 X 1.95 X 1NO	1.76
TOTAL DUCT AREA PER FL (7TH & 8TH FLOOR)		1.76

NET AMENITY AREA/FL
[X - (Y1+Y2)]

90.72

AMENITY AREA (7TH + 8TH FL)
[X2 + 2]

181.44

PROFORMA - "B"

CONTENTS OF THE SHEET

SEVENTH FLOOR PLAN

EIGHTH FLOOR PLAN

STAMP OF APPROVAL OF PLAN

STAMP OF DATE OF RECEIPT OF PLAN

RECEIPT

DATE

DESCRIPTION OF PROPOSAL & PROPERTY

PROPOSED REDEVELOPMENT ON PLOT BEHIND SPAN 30 OF T.P. CHATKOPUR NO. 1, P. CHATKOPUR & CORRESPONDING C.T.S. NO. 300 TO 303 OF VILLAGE CHATKOPUR, DIST. OF LAKE MARGA, JANE & T.P. LANE NO. 4 AT CHATKOPUR (WEST) IN MARGA, MUMBAI UNDER REG. 33 (1) - OF 1947/2004.

NAME OF OWNER

M/s. NEELYOG BUILDERS PVT. LTD.

FOR ARCHITECT SCALE DATE SIGN DATE

M/s. SAMOON & ASSOCIATES

Director

North (SAMOON & ASSOCIATES)

NAME AND ADDRESS OF ARCHITECTS

SAMOON & ASSOCIATES

Architects Engineers Planners

NEW JERSEY BUILDING GROUP PVT. LTD.

TRUSTEES STREET, 3RD FLOOR, 1ST FLOOR

MUMBAI 400 002, TEL: 451-23-43/43/22