




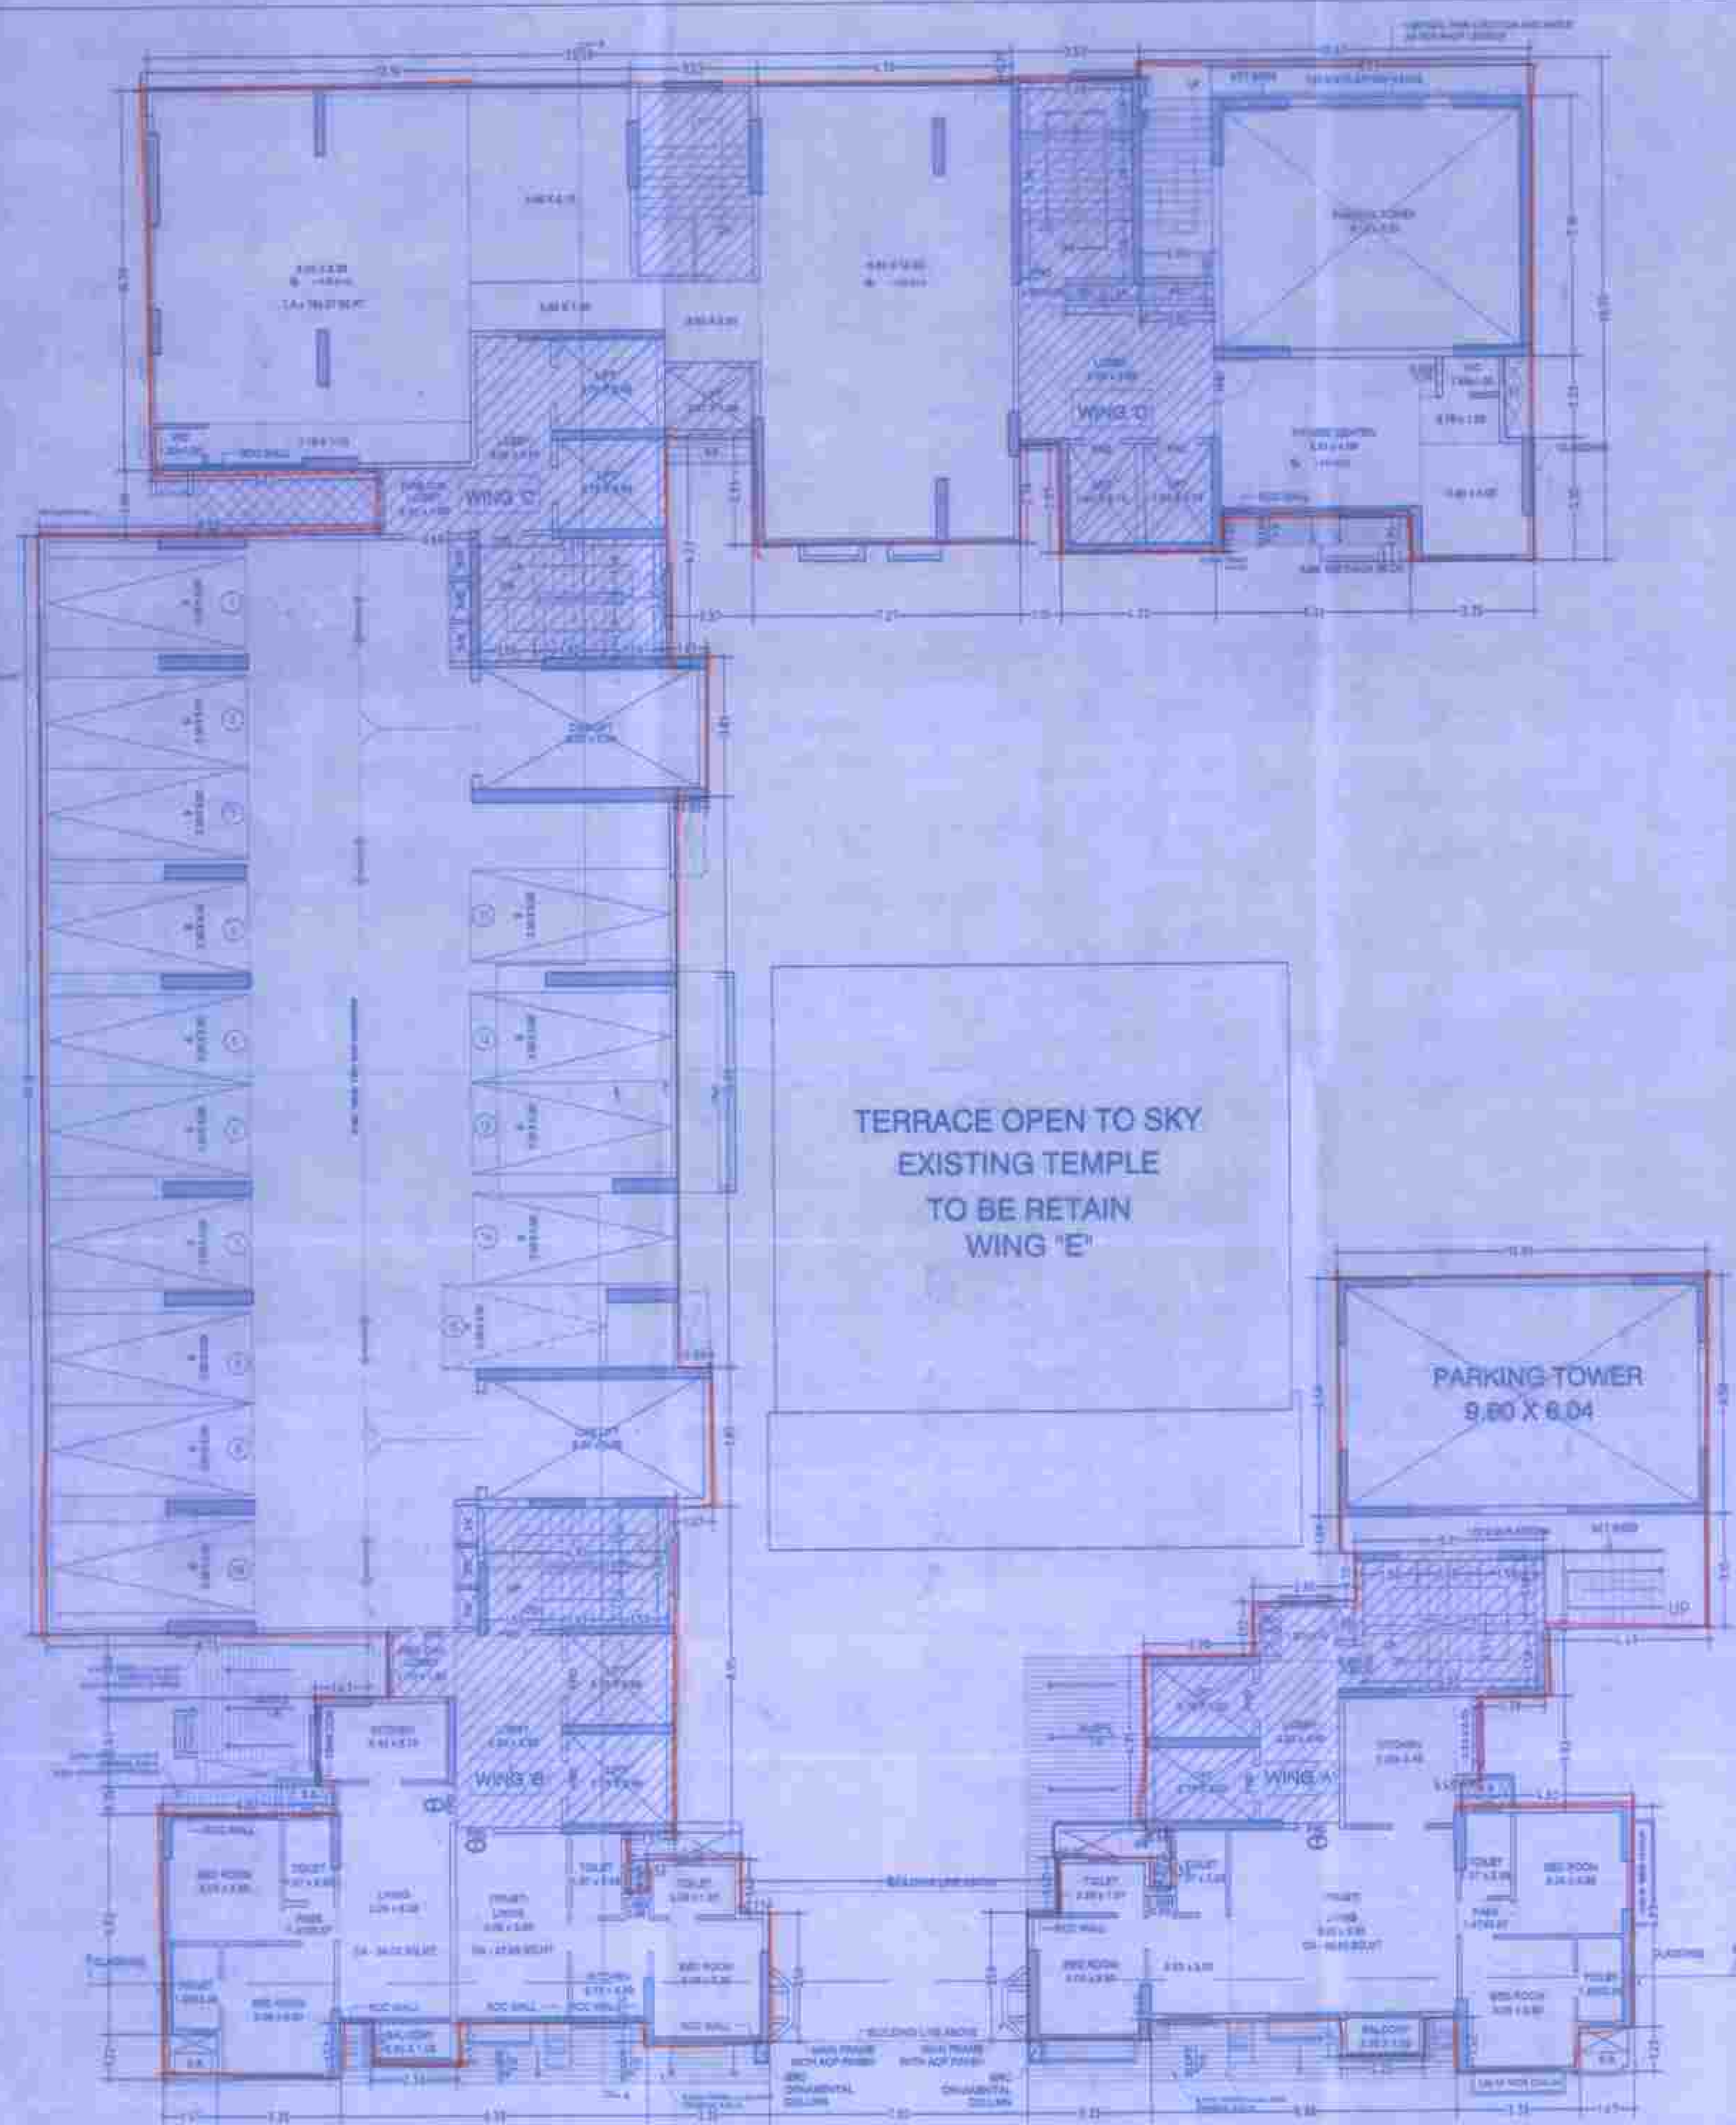

1ST FLOOR PLAN
SCALE 1:10

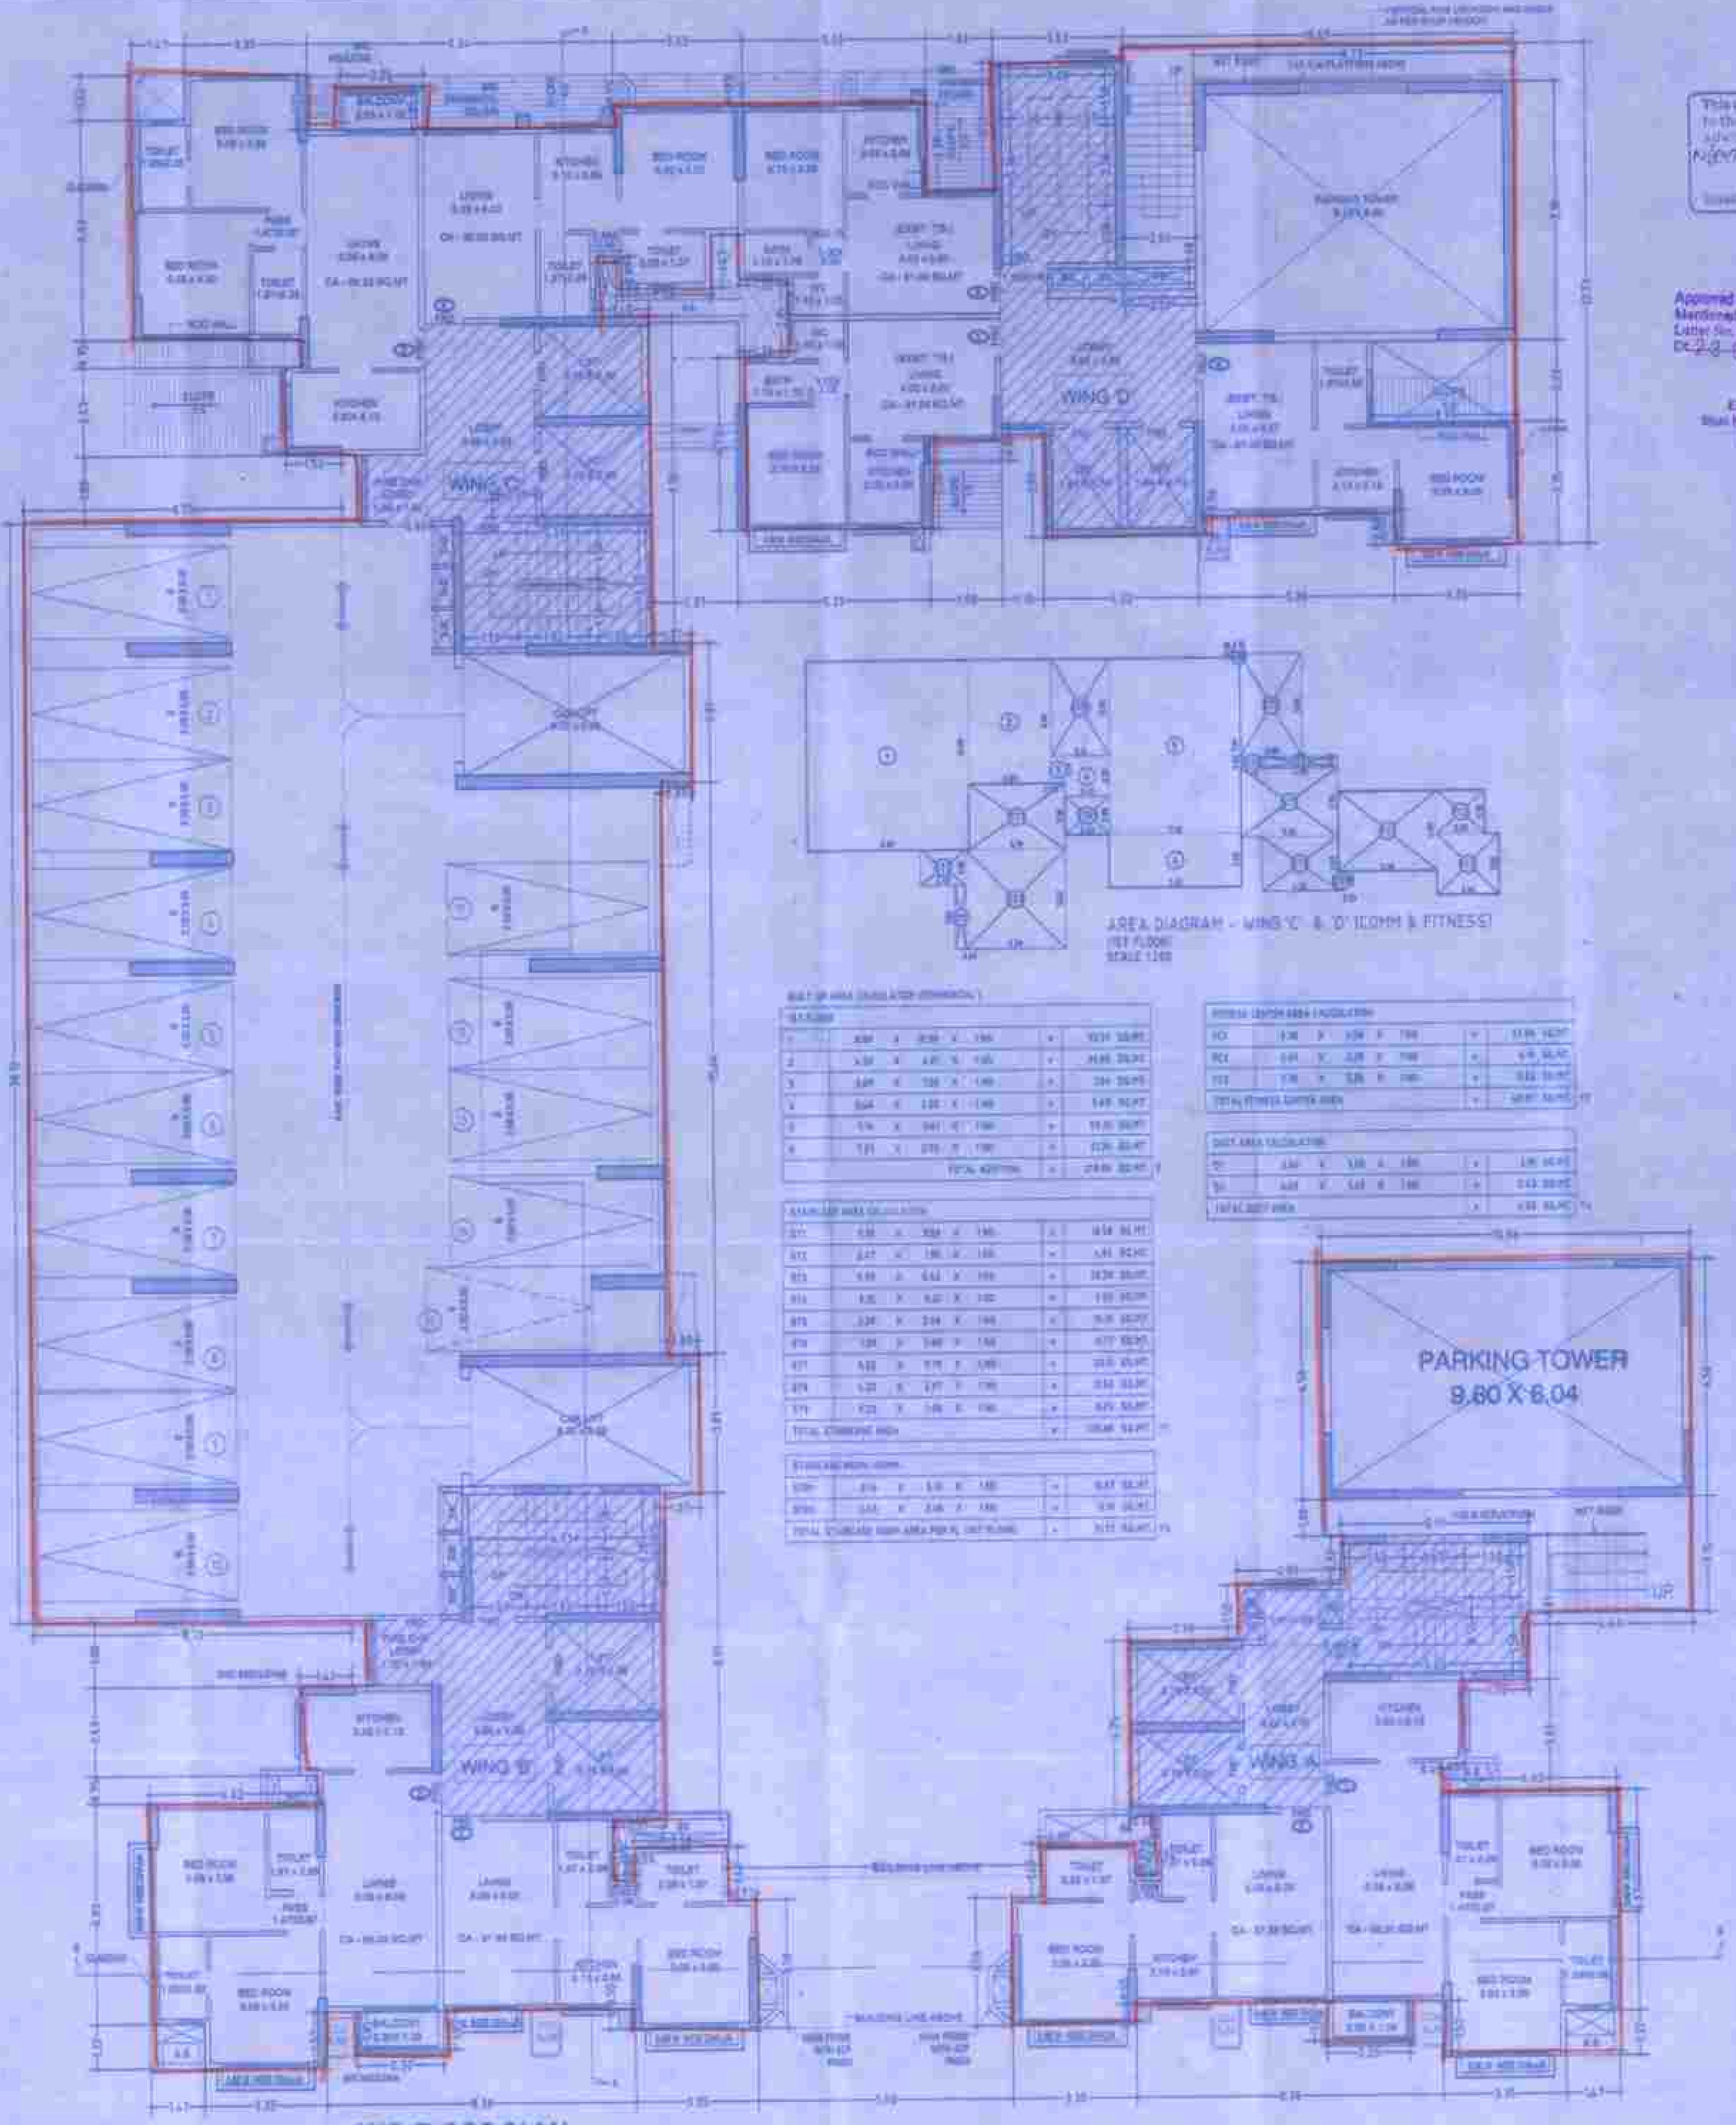

2ND FLOOR PLAN
SCALE 1:10

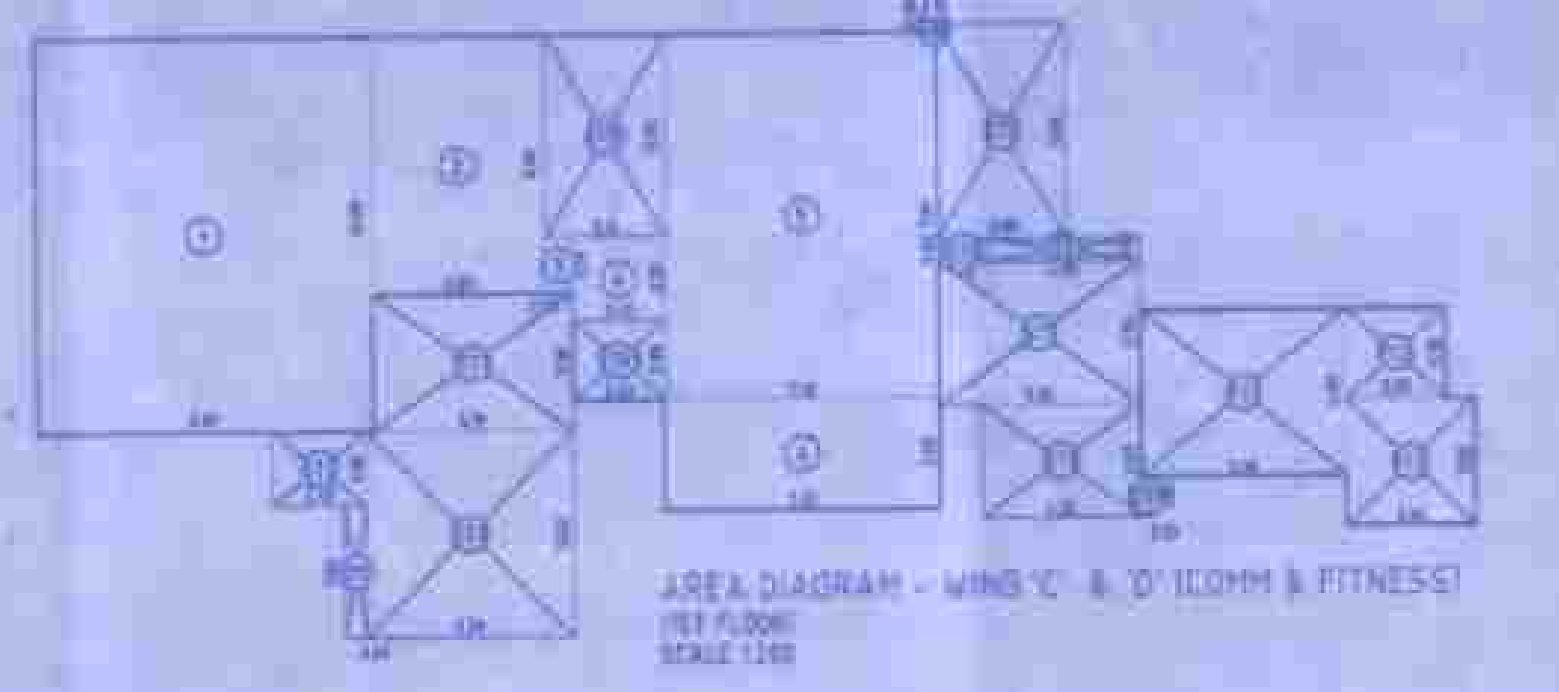

WING 'C' AREA CALCULATION

NO.	AREA	UNIT	AREA
1	1.50 X 1.50 X 1.50	m ²	3.38
2	1.50 X 1.50 X 1.50	m ²	3.38
3	1.50 X 1.50 X 1.50	m ²	3.38
4	1.50 X 1.50 X 1.50	m ²	3.38
5	1.50 X 1.50 X 1.50	m ²	3.38
6	1.50 X 1.50 X 1.50	m ²	3.38
TOTAL			20.34

WING 'D' AREA CALCULATION

NO.	AREA	UNIT	AREA
1	1.50 X 1.50 X 1.50	m ²	3.38
2	1.50 X 1.50 X 1.50	m ²	3.38
3	1.50 X 1.50 X 1.50	m ²	3.38
4	1.50 X 1.50 X 1.50	m ²	3.38
5	1.50 X 1.50 X 1.50	m ²	3.38
6	1.50 X 1.50 X 1.50	m ²	3.38
TOTAL			20.34

WING 'E' AREA CALCULATION

NO.	AREA	UNIT	AREA
1	1.50 X 1.50 X 1.50	m ²	3.38
2	1.50 X 1.50 X 1.50	m ²	3.38
3	1.50 X 1.50 X 1.50	m ²	3.38
4	1.50 X 1.50 X 1.50	m ²	3.38
5	1.50 X 1.50 X 1.50	m ²	3.38
6	1.50 X 1.50 X 1.50	m ²	3.38
TOTAL			20.34

WING 'F' AREA CALCULATION

NO.	AREA	UNIT	AREA
1	1.50 X 1.50 X 1.50	m ²	3.38
2	1.50 X 1.50 X 1.50	m ²	3.38
3	1.50 X 1.50 X 1.50	m ²	3.38
4	1.50 X 1.50 X 1.50	m ²	3.38
5	1.50 X 1.50 X 1.50	m ²	3.38
6	1.50 X 1.50 X 1.50	m ²	3.38
TOTAL			20.34

This is a preliminary plan
subject to change without notice
Scale: 1:10 (2:1)

Approved subject to the condition
mentioned in this office memorandum
Date: 10/10/2023
By: [Signature]
For: [Signature]

WING 'E' CONTENTS OF THE SHEET
1ST FLOOR PLAN
2ND FLOOR PLAN

SCALE OF SIZE OF PLOT TO PLAN

DATE: 10/10/2023

PROJECT: [Project Name]

DATE: 10/10/2023

PROJECT: [Project Name]

