




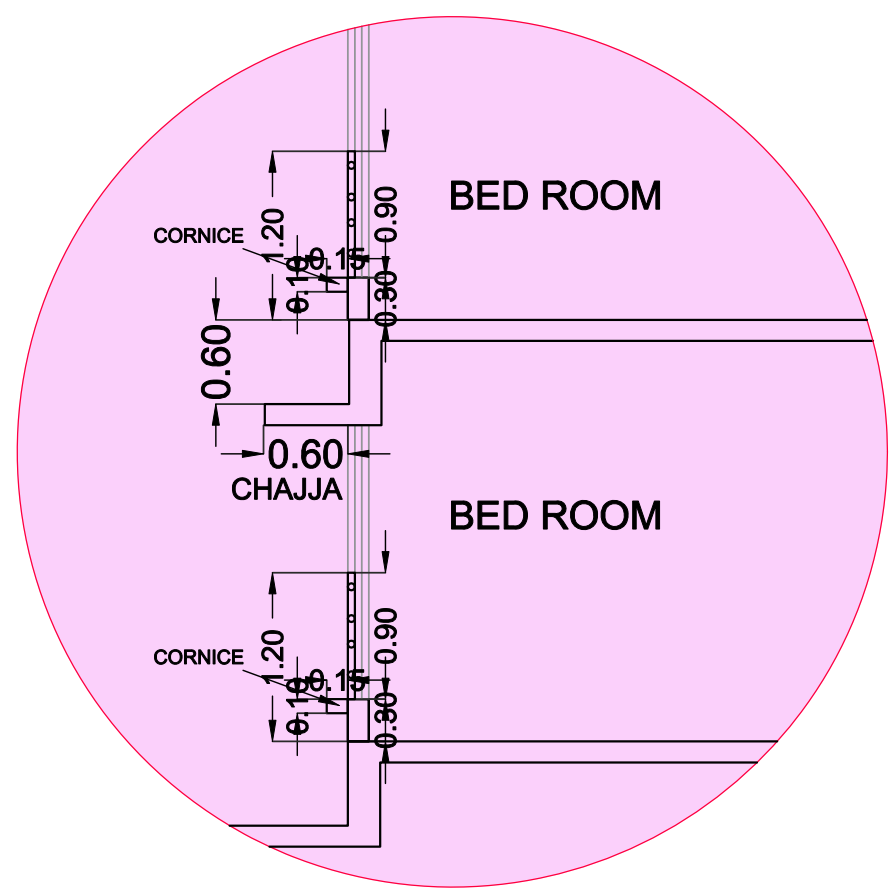


TYPICAL SECTION THROUGH THE WINDOW AND CHAJJA  
SCALE: 1:50

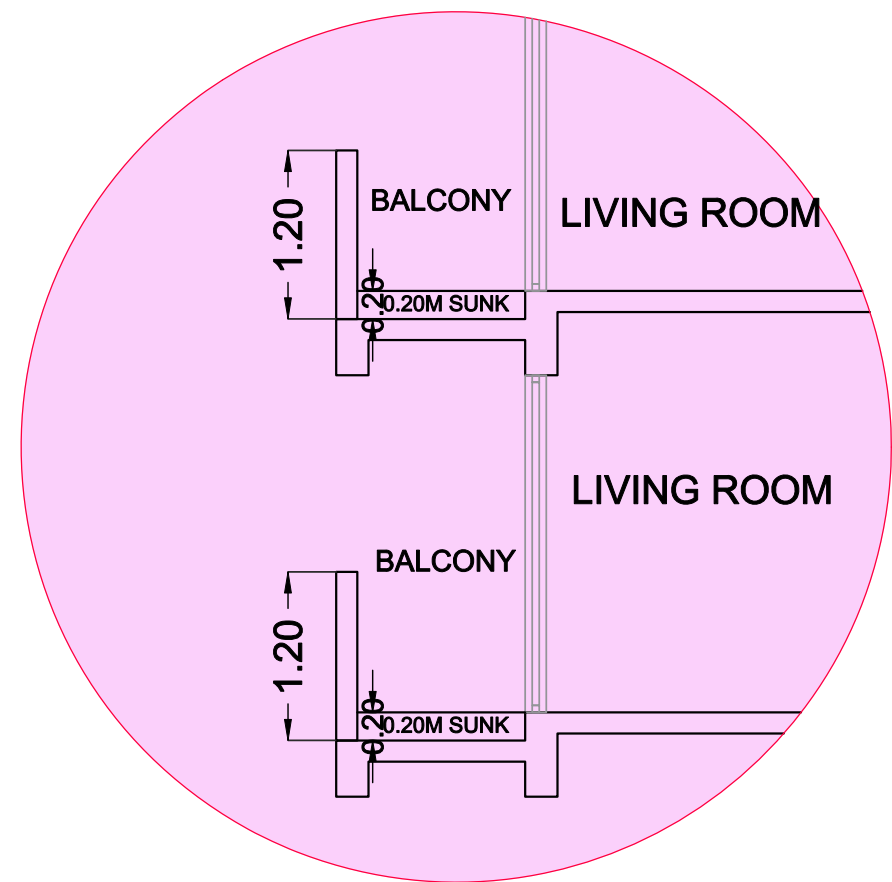

TYPICAL SECTION THROUGH BALCONY  
SCALE: 1:50

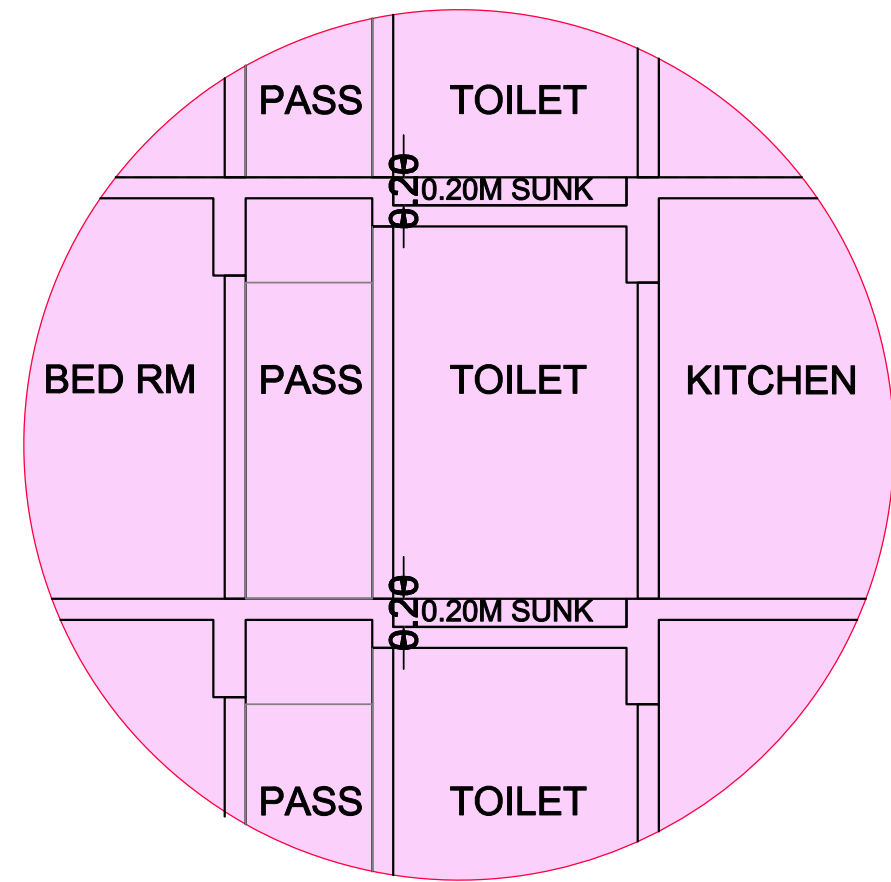


DETAIL SECTION THROUGH TOILET  
SCALE: 1:50

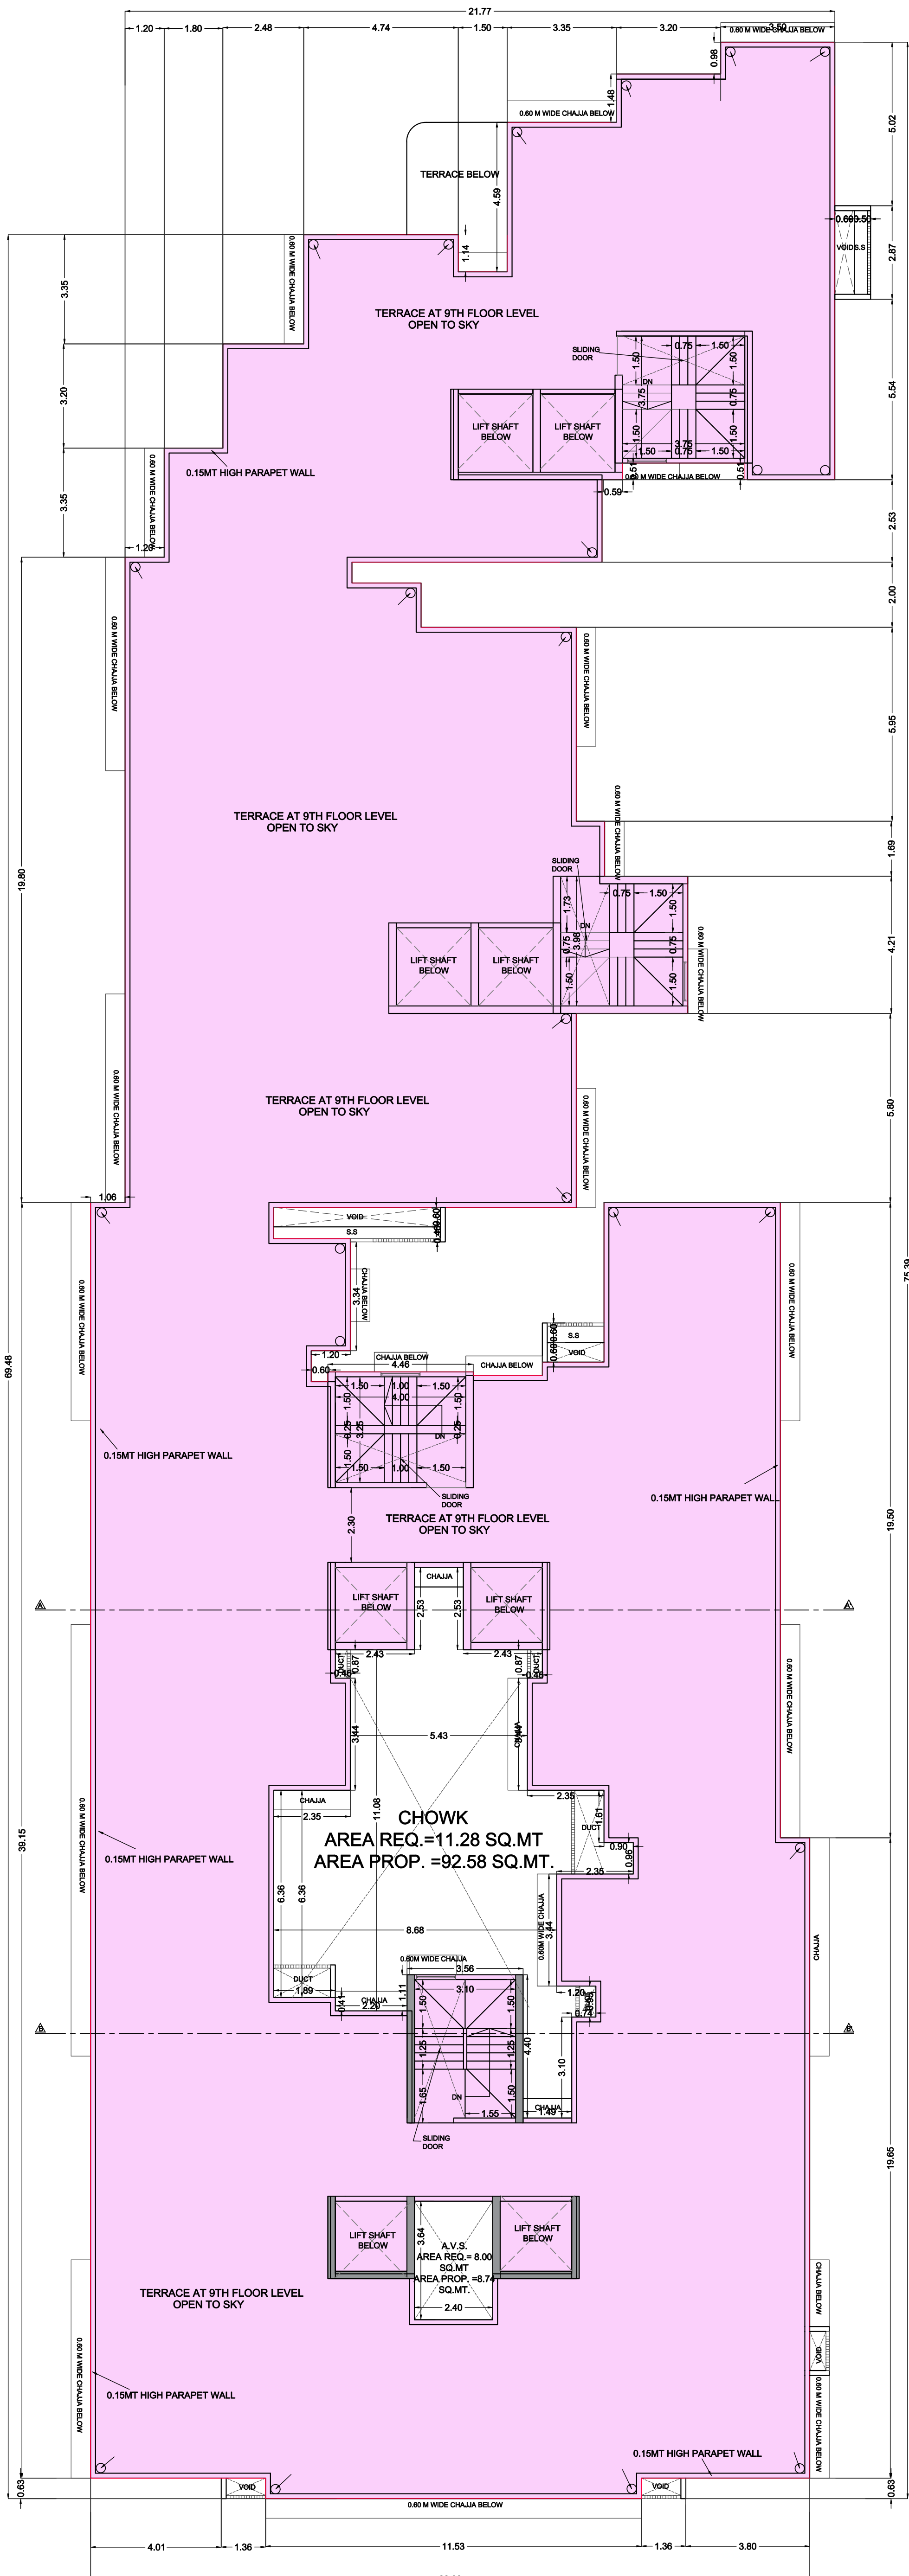


TERRACE FLOOR PLAN  
SCALE: 1:100



SECTION B-B'  
SCALE: 1:100

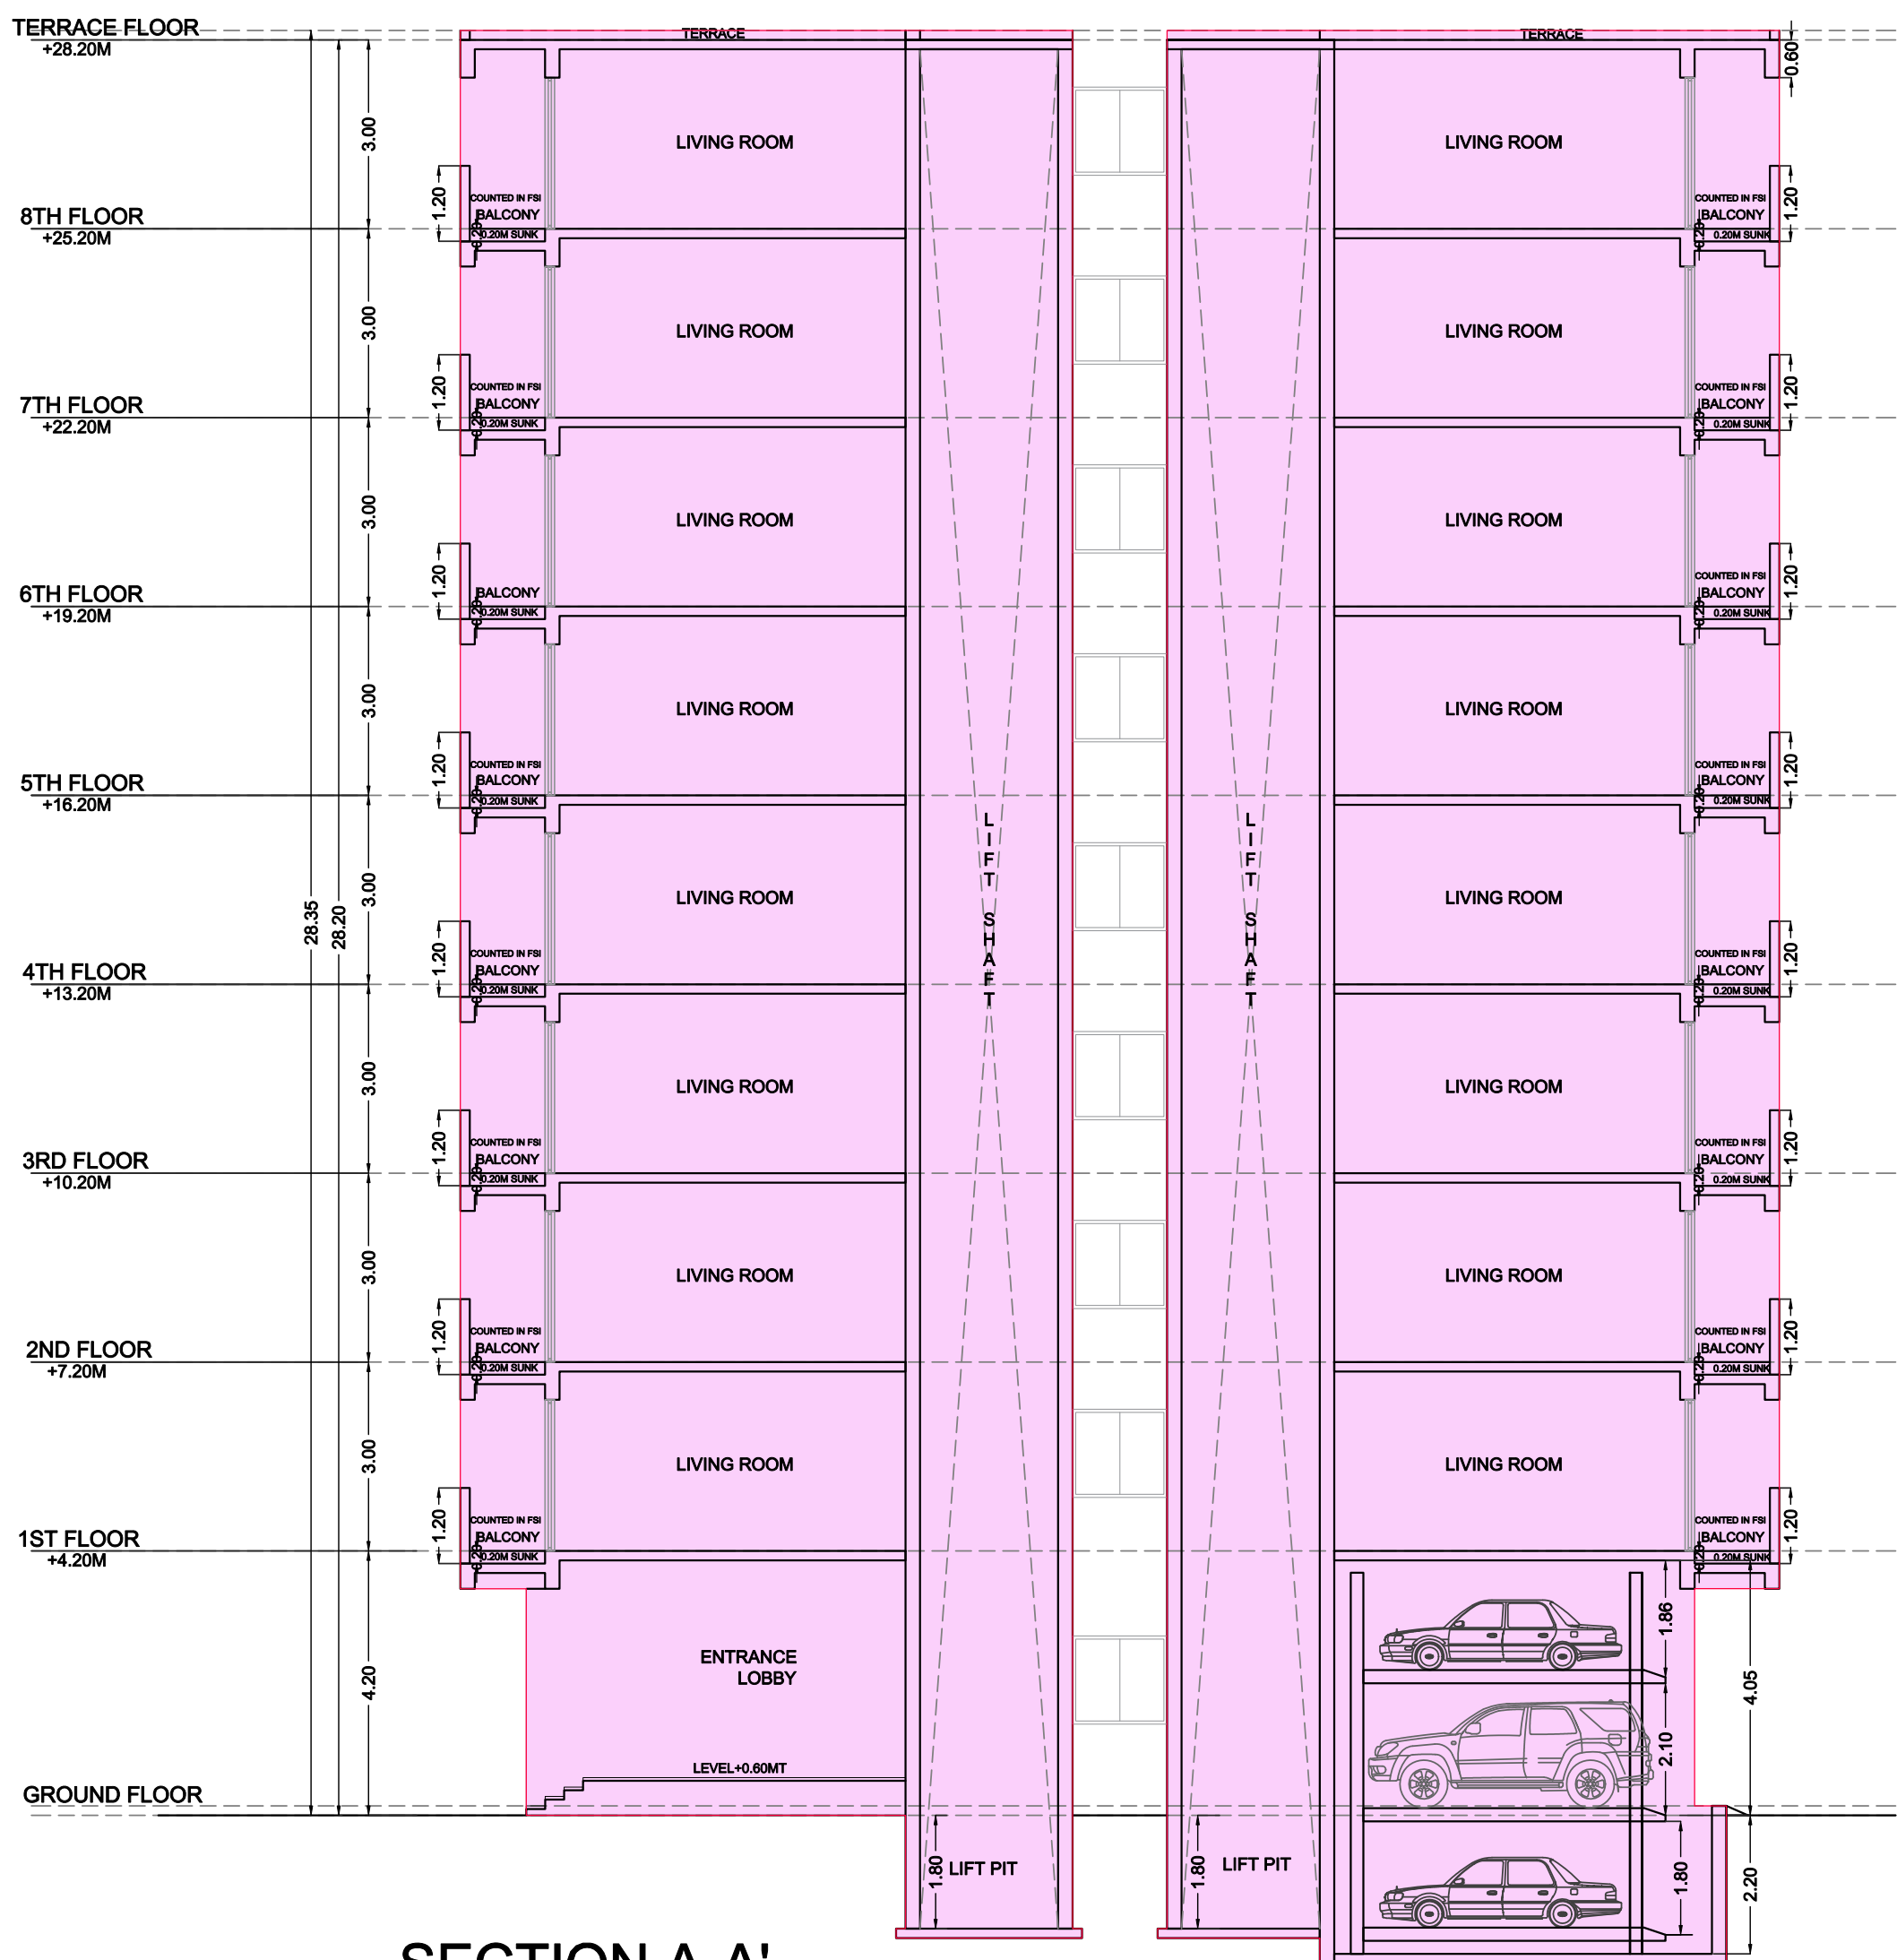

SECTION A-A'  
SCALE: 1:100

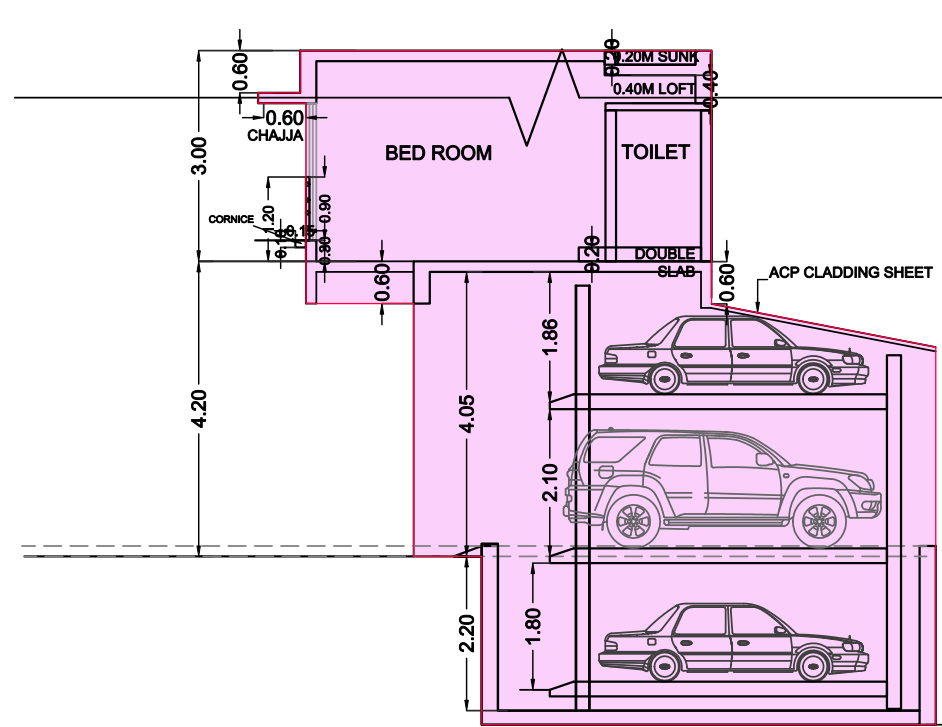

SECTION C-C'  
SCALE: 1:100

| FORM IV   |  |                            |  |
|---|--|----------------------------|--|
| CONTENTS OF SHEET   |  |                            |  |
| TERRACE FLOOR PLAN, SECTION A-A,B-B   |  |                            |  |
| STAMP OF DATE OF RECEIPT OF PLANS   |  | STAMP OF APPROVAL OF PLANS |  |
| This Certificate is given to the<br>Previous plan submitted<br>Under No. P-1233/2022/FP No. 18-19-79 to 81<br>And Other Y/W Ward Scheme-37W<br>DATE: 18.07.2023                       |  |                            |  |
| This drawing shall be read in conjunction with letter<br>under No. P-1233/2022/FP No. 18-19-79 to 81<br>And Other Y/W Ward Scheme-37W<br>Signed on even date: 03/04/2024              |  |                            |  |
| THIS PLAN IS DIGITALLY SIGNED & DOES NOT REQUIRE SIGNATURE:   |  |                            |  |
| <div>S.E.B.P. KW N2</div> <div>A.E.B.P. YW</div> <div>E.E.B.P. YWARD</div>   |  |                            |  |
| REVISION   |  |                            |  |
| NORTH   |  |                            |  |
| DESCRIPTION OF PROJECT AND PROPERTY   |  |                            |  |
| PROPOSED REDEVELOPMENT OF BUILDING ON PLOT BEARING<br>FP NO.18-19-79-81, OF SANTACRUZ NO.VI, C.T.S No 1610/8,<br>OF VILLAGE VILE PARLE (W), AT SANTACRUZ (W), IN KOW<br>WARD, MUMBAI. |  |                            |  |
| NAME OF OWNER:   |  |                            |  |
| SHRI PRANAY K. ASHAR DIRECTOR OF PRANAY<br>CONSTRUCTION PVT. LTD.<br>C.A. to Shri Pratik C.H.S.L. (Owner)                                                                             |  |                            |  |
| ADDRESS:   |  |                            |  |
| D/1 Park Road, 1001,<br>10th floor, S.V. Road, Midand West,<br>Mumbai 400 064.   |  |                            |  |
| SIGNATURE OF OWNER/DEVELOPER   |  |                            |  |
| JOB NO. DATE SCALE DRAWN BY CHECKED BY   |  |                            |  |
| 1845 2/11 PAVITRA KRM   |  |                            |  |
| SIGNATURE, NAME & ADDRESS OF LICENCED ARCHITECTS   |  |                            |  |
| <div>HINGOO</div> <div>RANJIT P. HINGOO ASSOCIATES</div> <div>REGISTERED ARCHITECTS, MEMBERS OF THE INSTITUTE OF ARCHITECTS, MUMBAI</div>                                             |  |                            |  |