


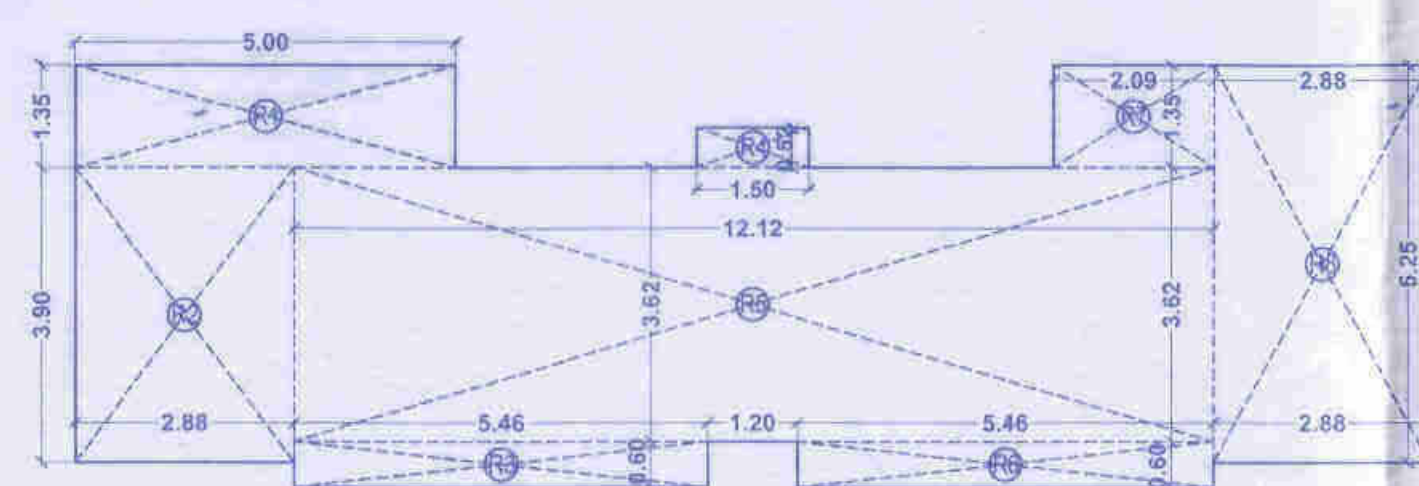


WING-A & B REFUGE AREA DIAGRAM FOR 8TH & 15TH FLOOR
SCALE: 1:100


REFUGE AREA STATEMENT			
WING-A & B			
FLOOR	B.U.A. / FLOOR	NO. OF FLOOR	TOTAL B.U.A.
8TH	240.34	1	240.34
9TH TO 14TH	321.28	6	1927.68
TOTAL			2168.02
4% REQUIRED B.U.A.			86.72
UP TO 4.25% 4% PERMISSIBLE B.U.A.			92.14
8TH FLOOR REFUGE AREA PROPOSED			87.39

(WING-A & B) BUILT-UP AREA CALCULATION FOR 8TH & 15TH FLOOR REFUGE			
ADDITIONS			
R1	5.08	x	1.35
R2	2.88	x	3.90
R3	5.46	x	0.60
R4	1.50	x	0.52
R5	12.12	x	3.62
R6	5.46	x	0.60
R7	2.17	x	1.35
R8	2.88	x	5.25
TOTAL REFUGE AREA			87.39


REFUGE AREA STATEMENT			
WING-A & B			
FLOOR	B.U.A. / FLOOR	NO. OF FLOOR	TOTAL B.U.A.
15TH	240.34	1	240.34
16TH TO 17TH	321.28	2	642.56
TOTAL			882.9
4% REQUIRED B.U.A.			35.32
UP TO 4.25% 4% PERMISSIBLE B.U.A.			37.35
15TH FLOOR REFUGE AREA PROPOSED			37.35
EXCESS B.U.A. (COUNTED IN FSI)			49.87

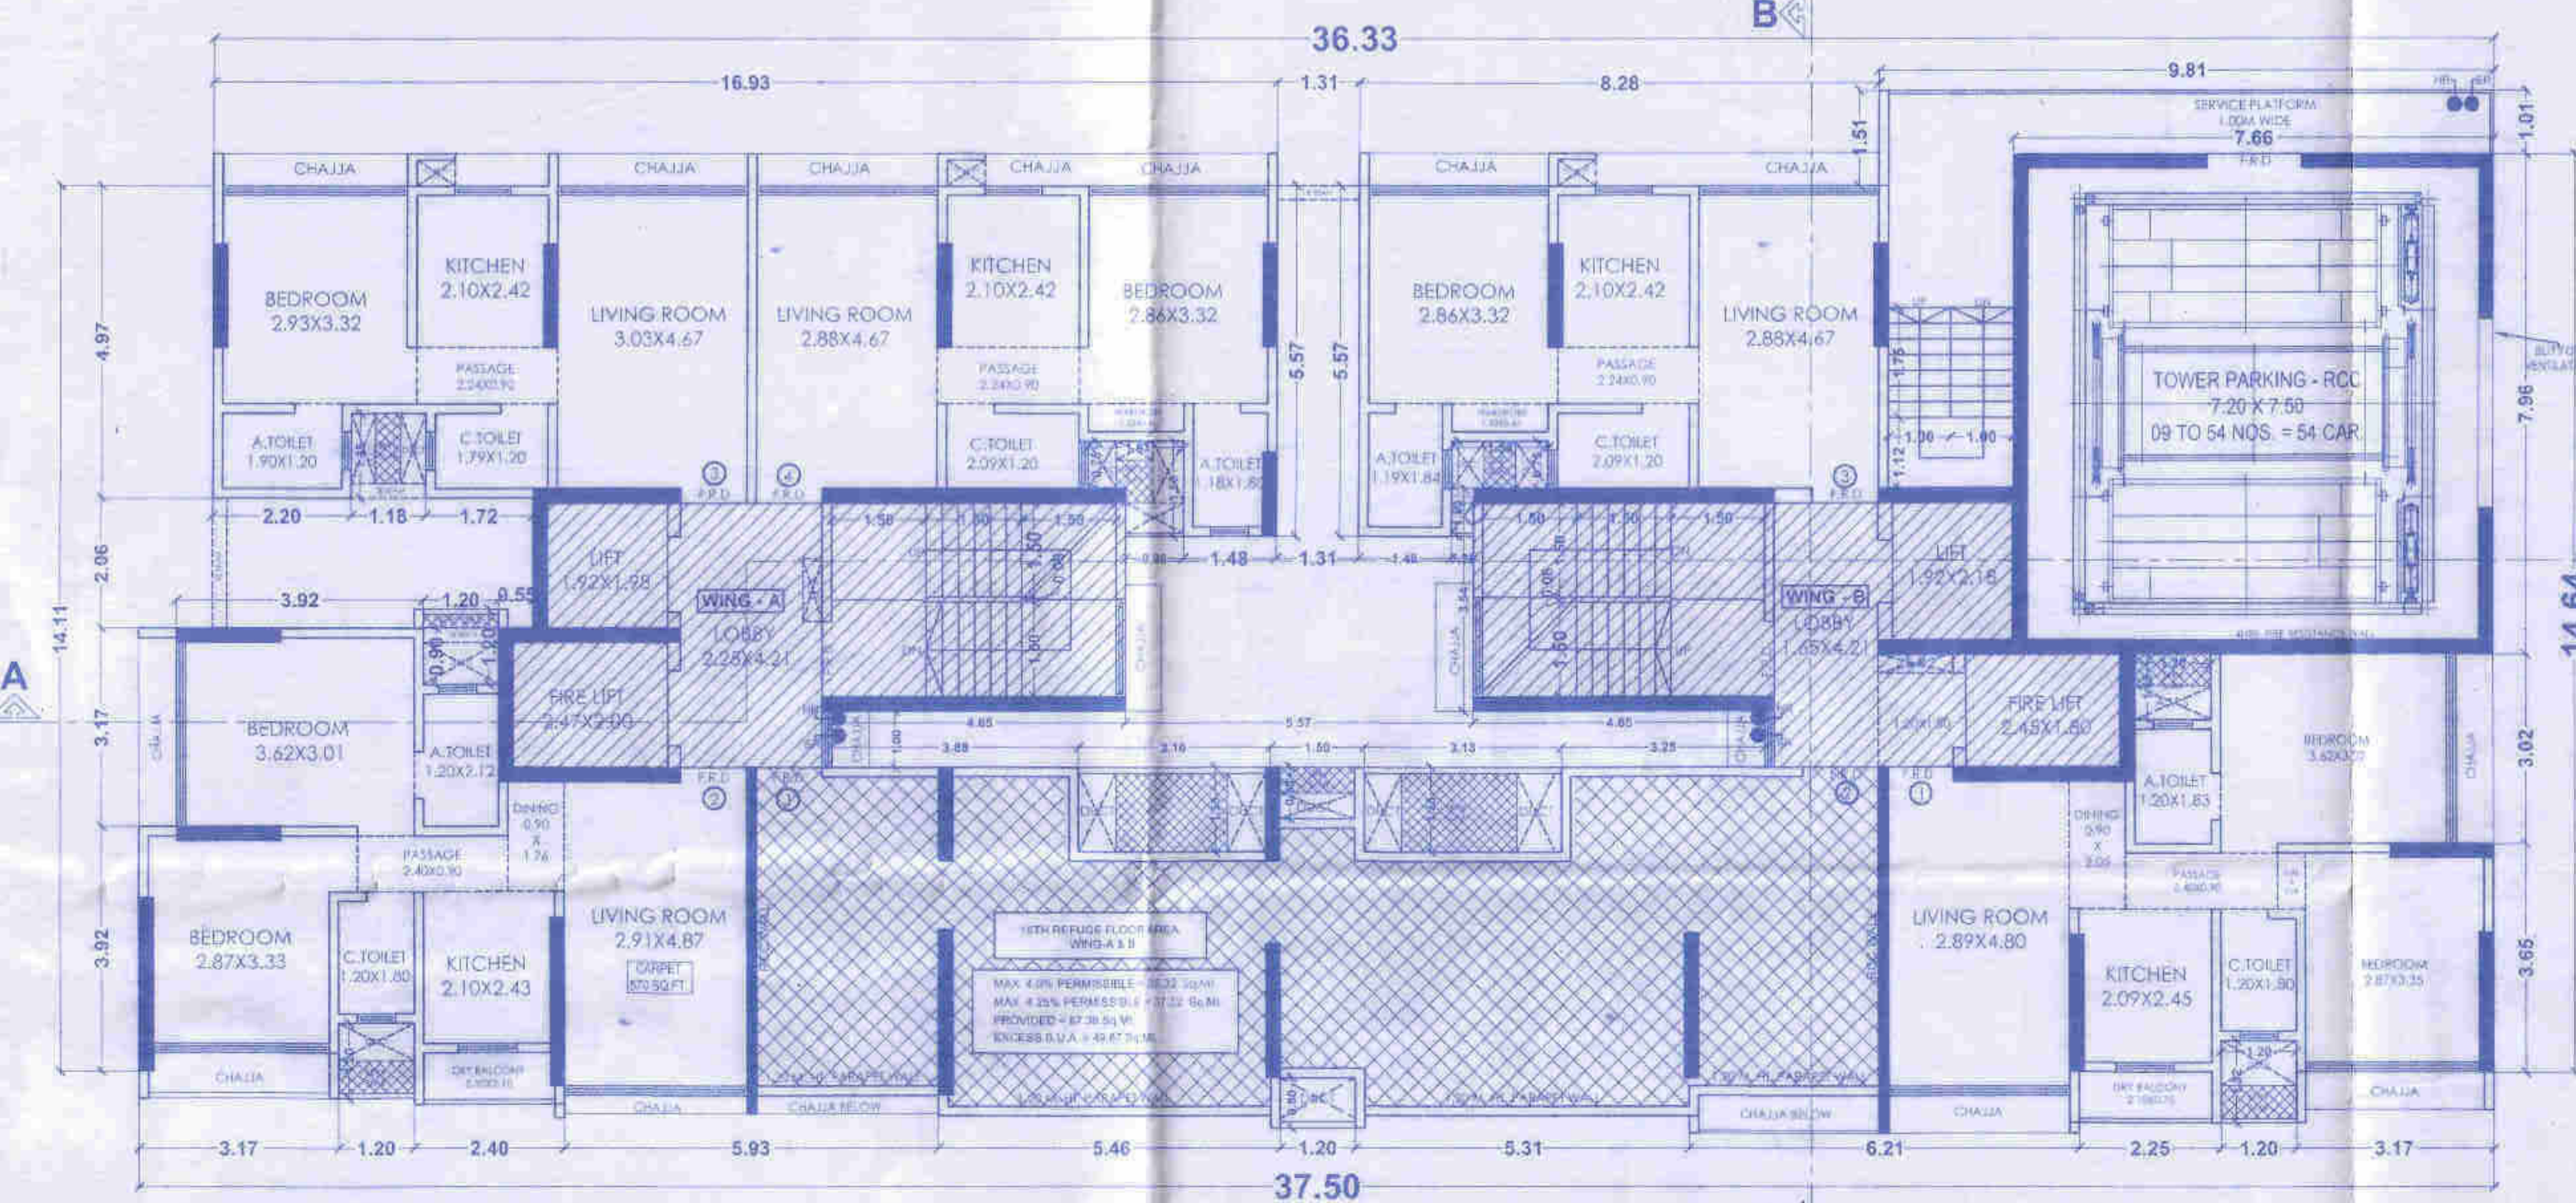


WING-A & B 15TH REFUGE FLOOR PLAN
SCALE: 1:100

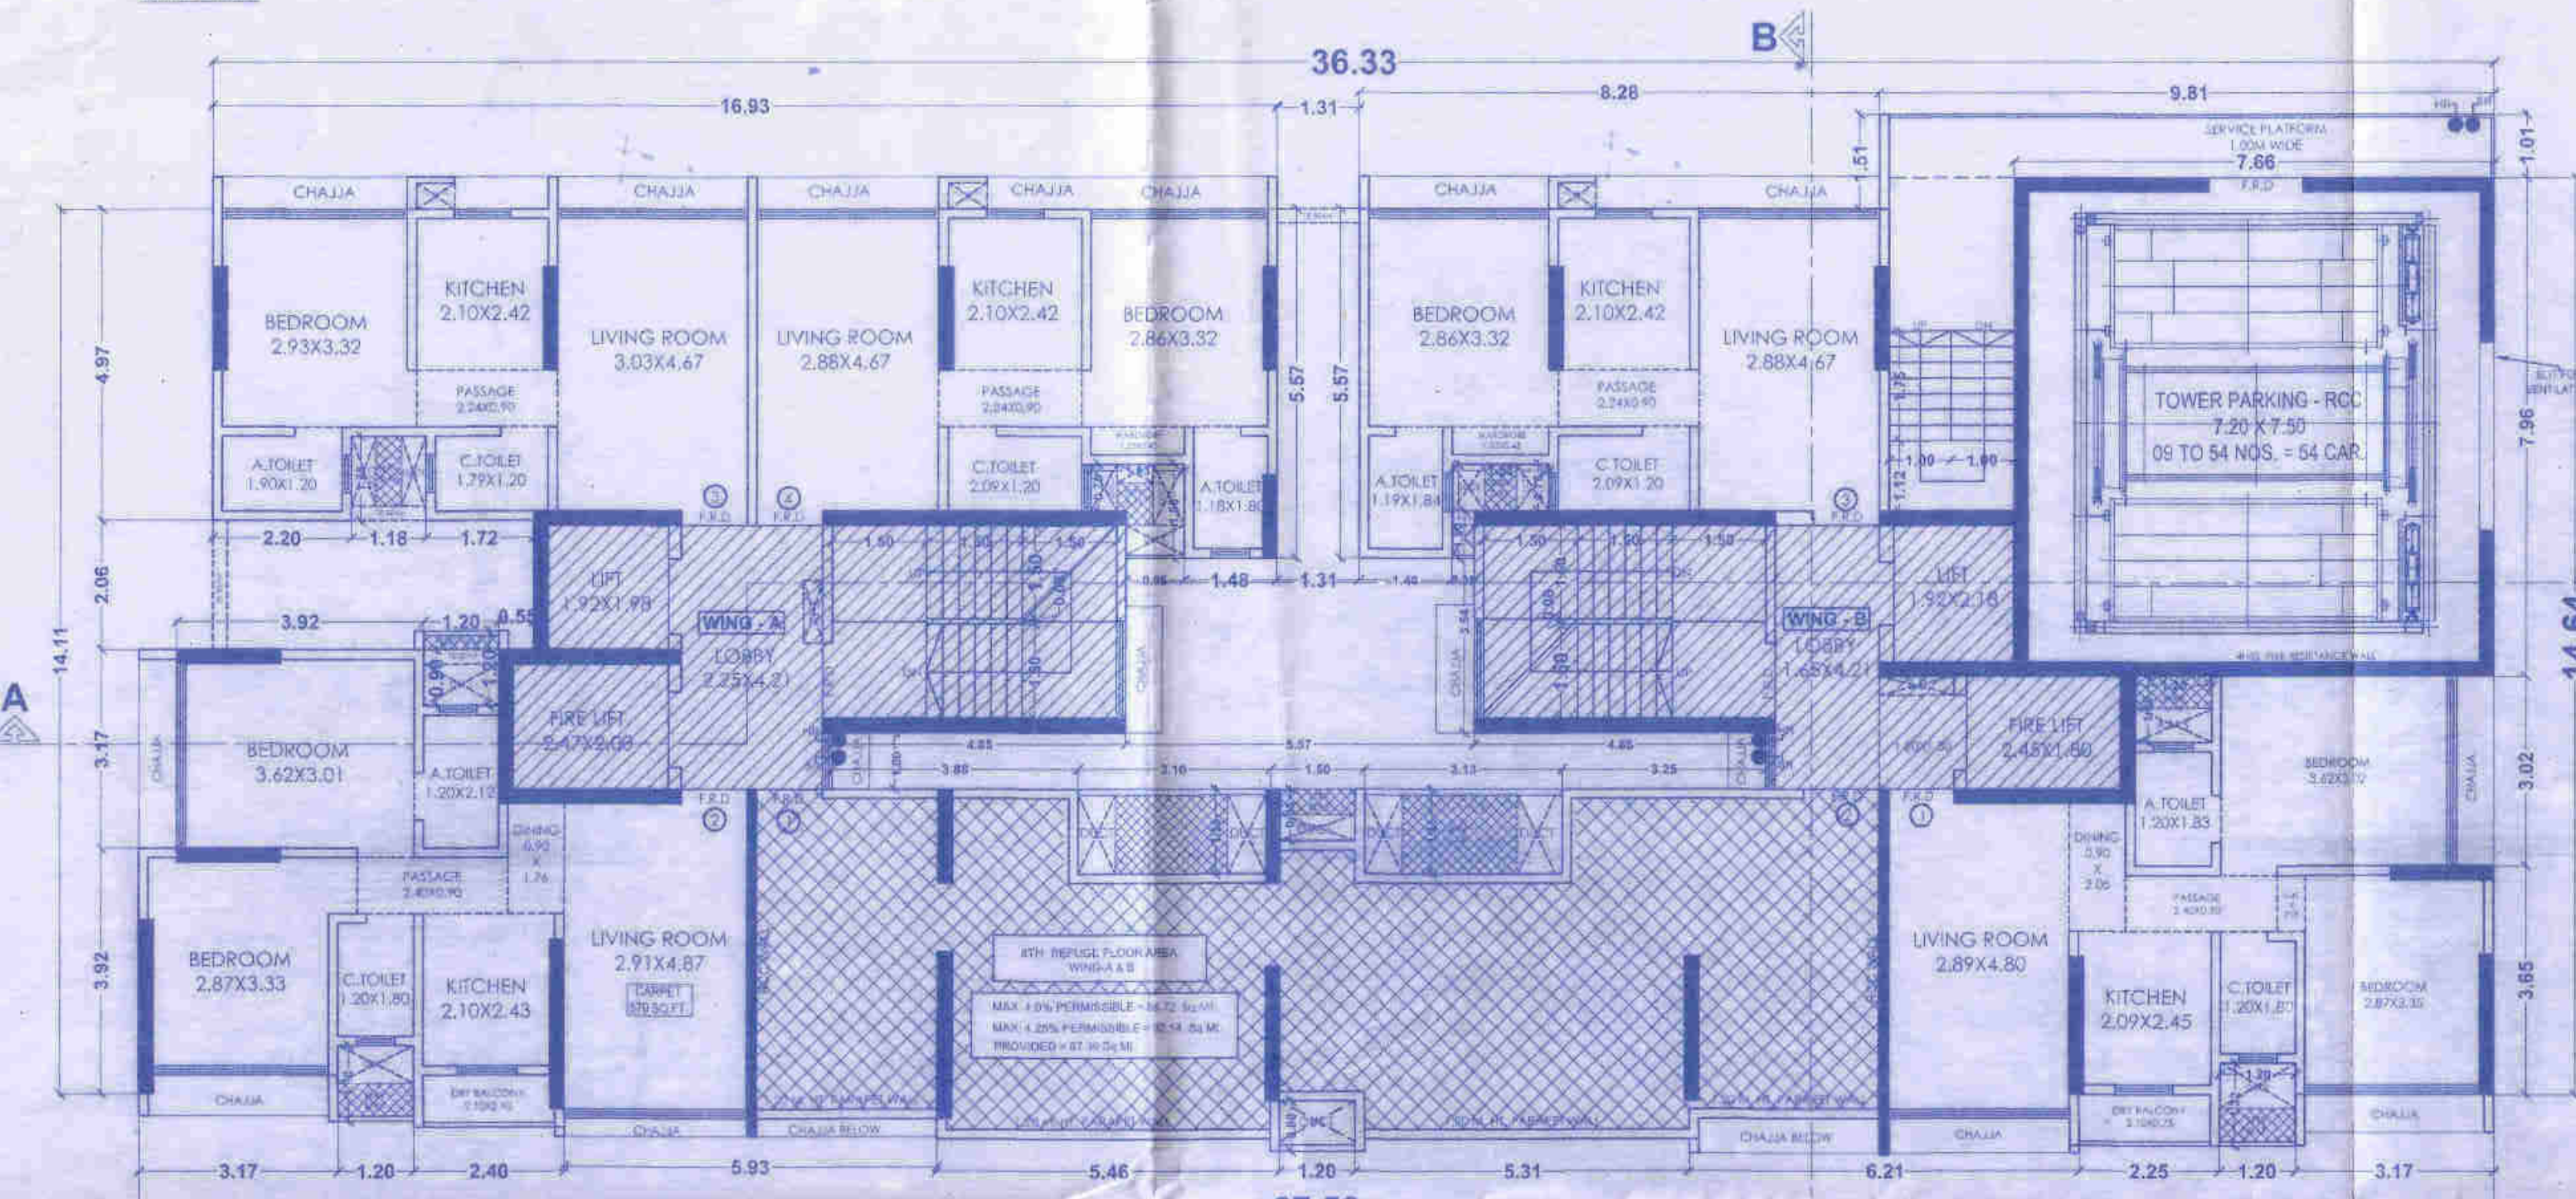


WING-A & B 8TH REFUGE FLOOR PLAN
SCALE: 1:100

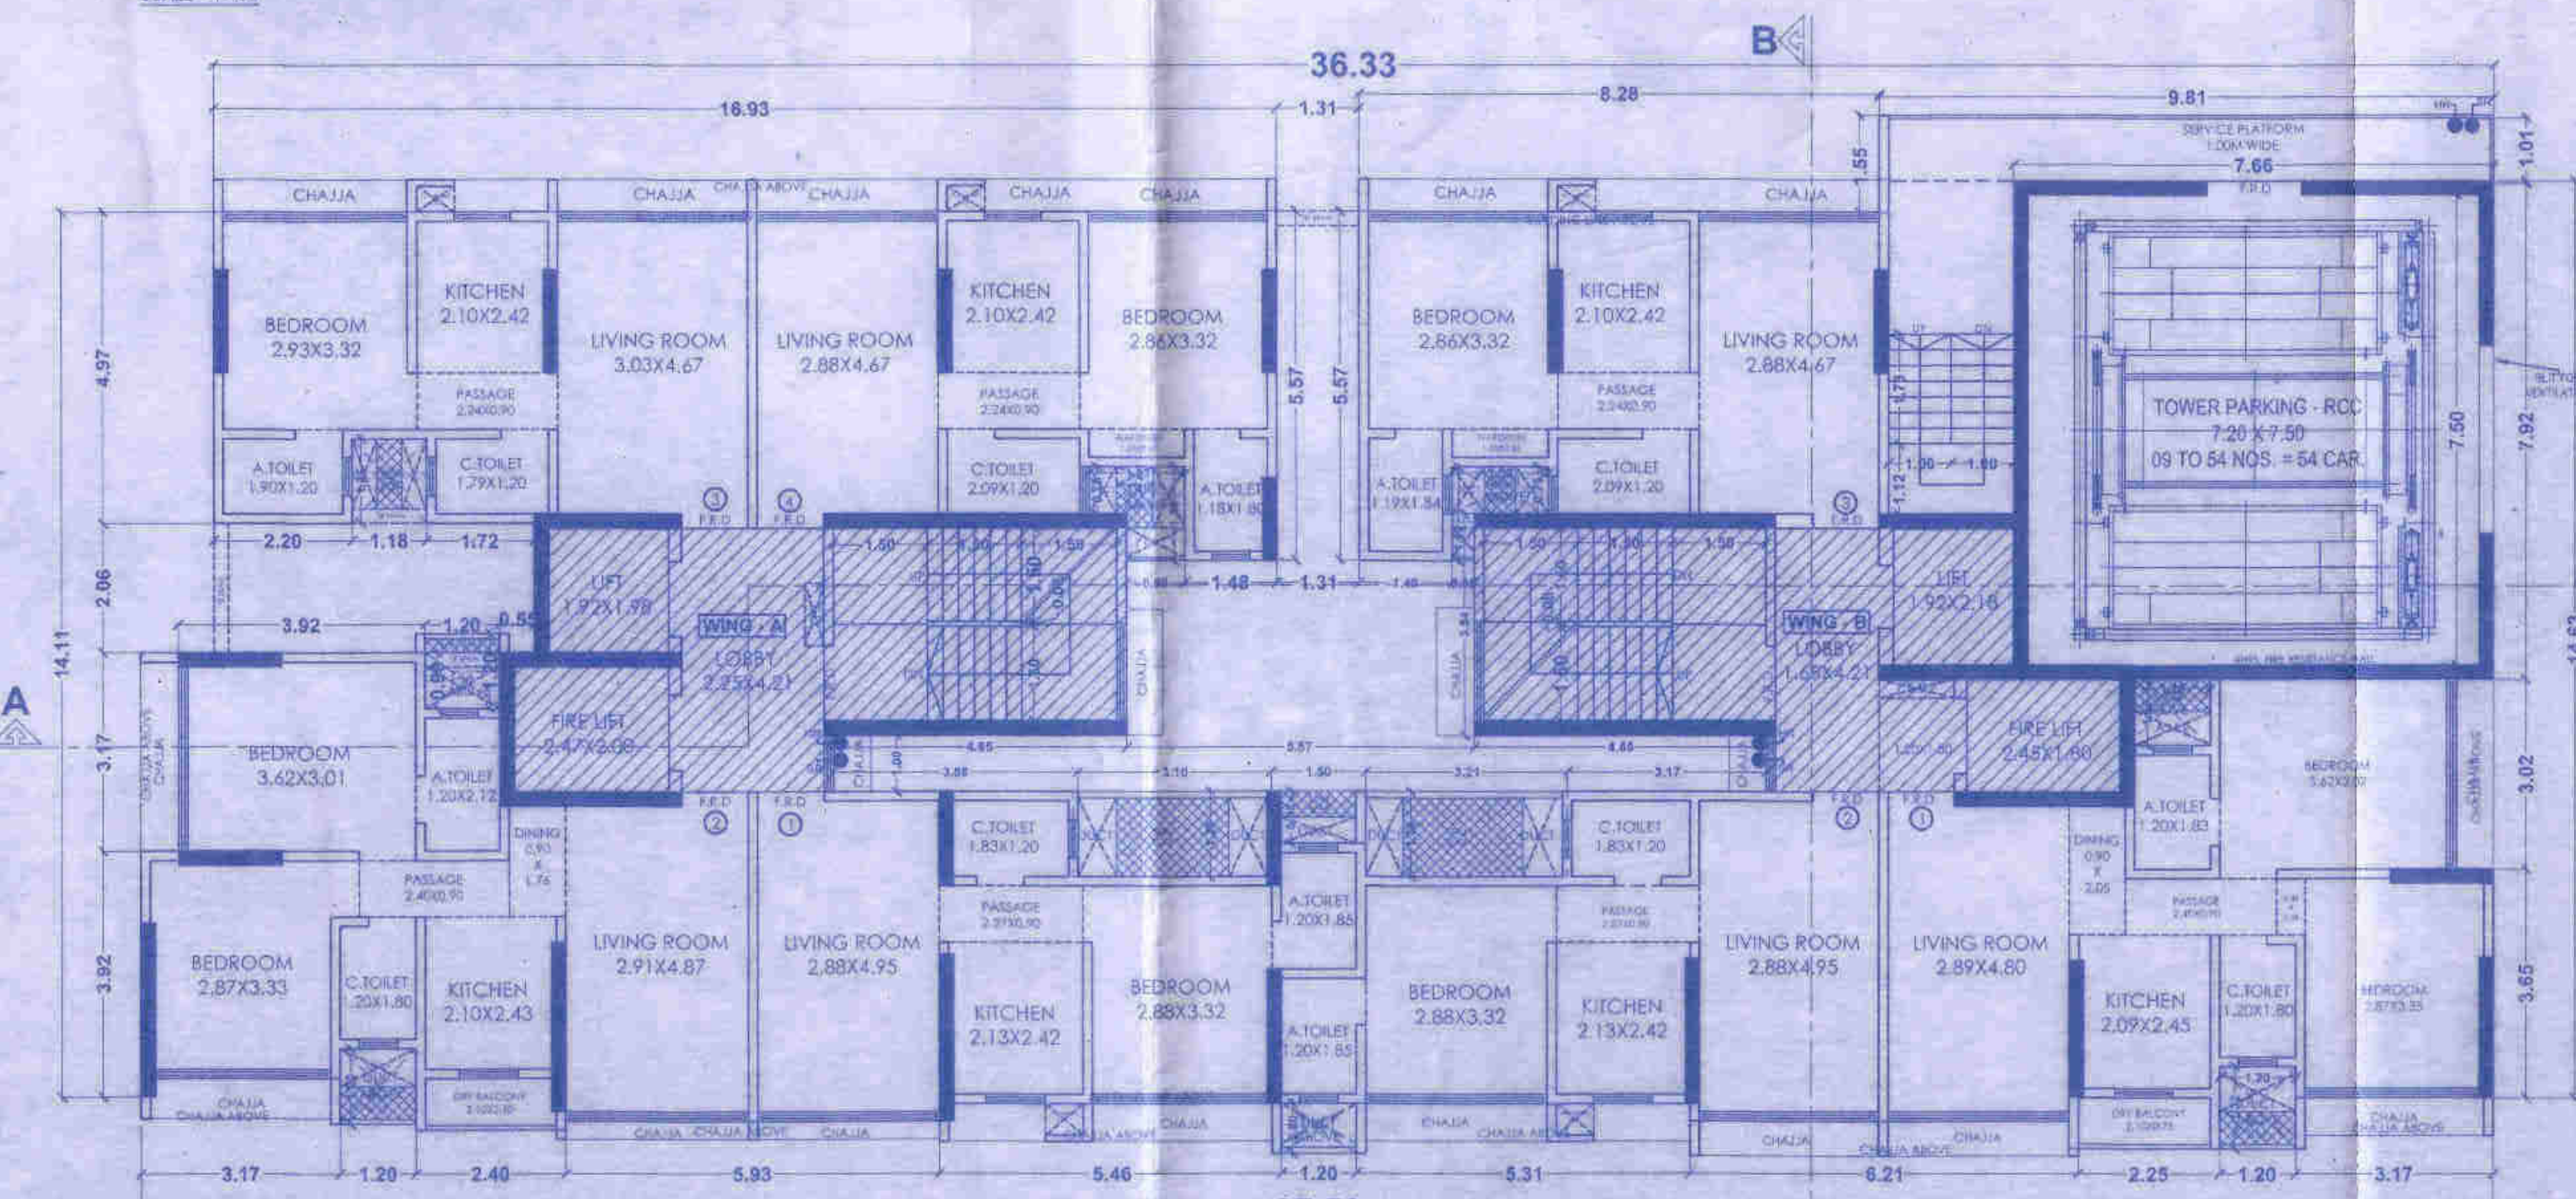


WING-A & B 1ST TO 7TH & 9TH TO 14TH & 16TH, 17TH FLOOR PLAN
SCALE: 1:100

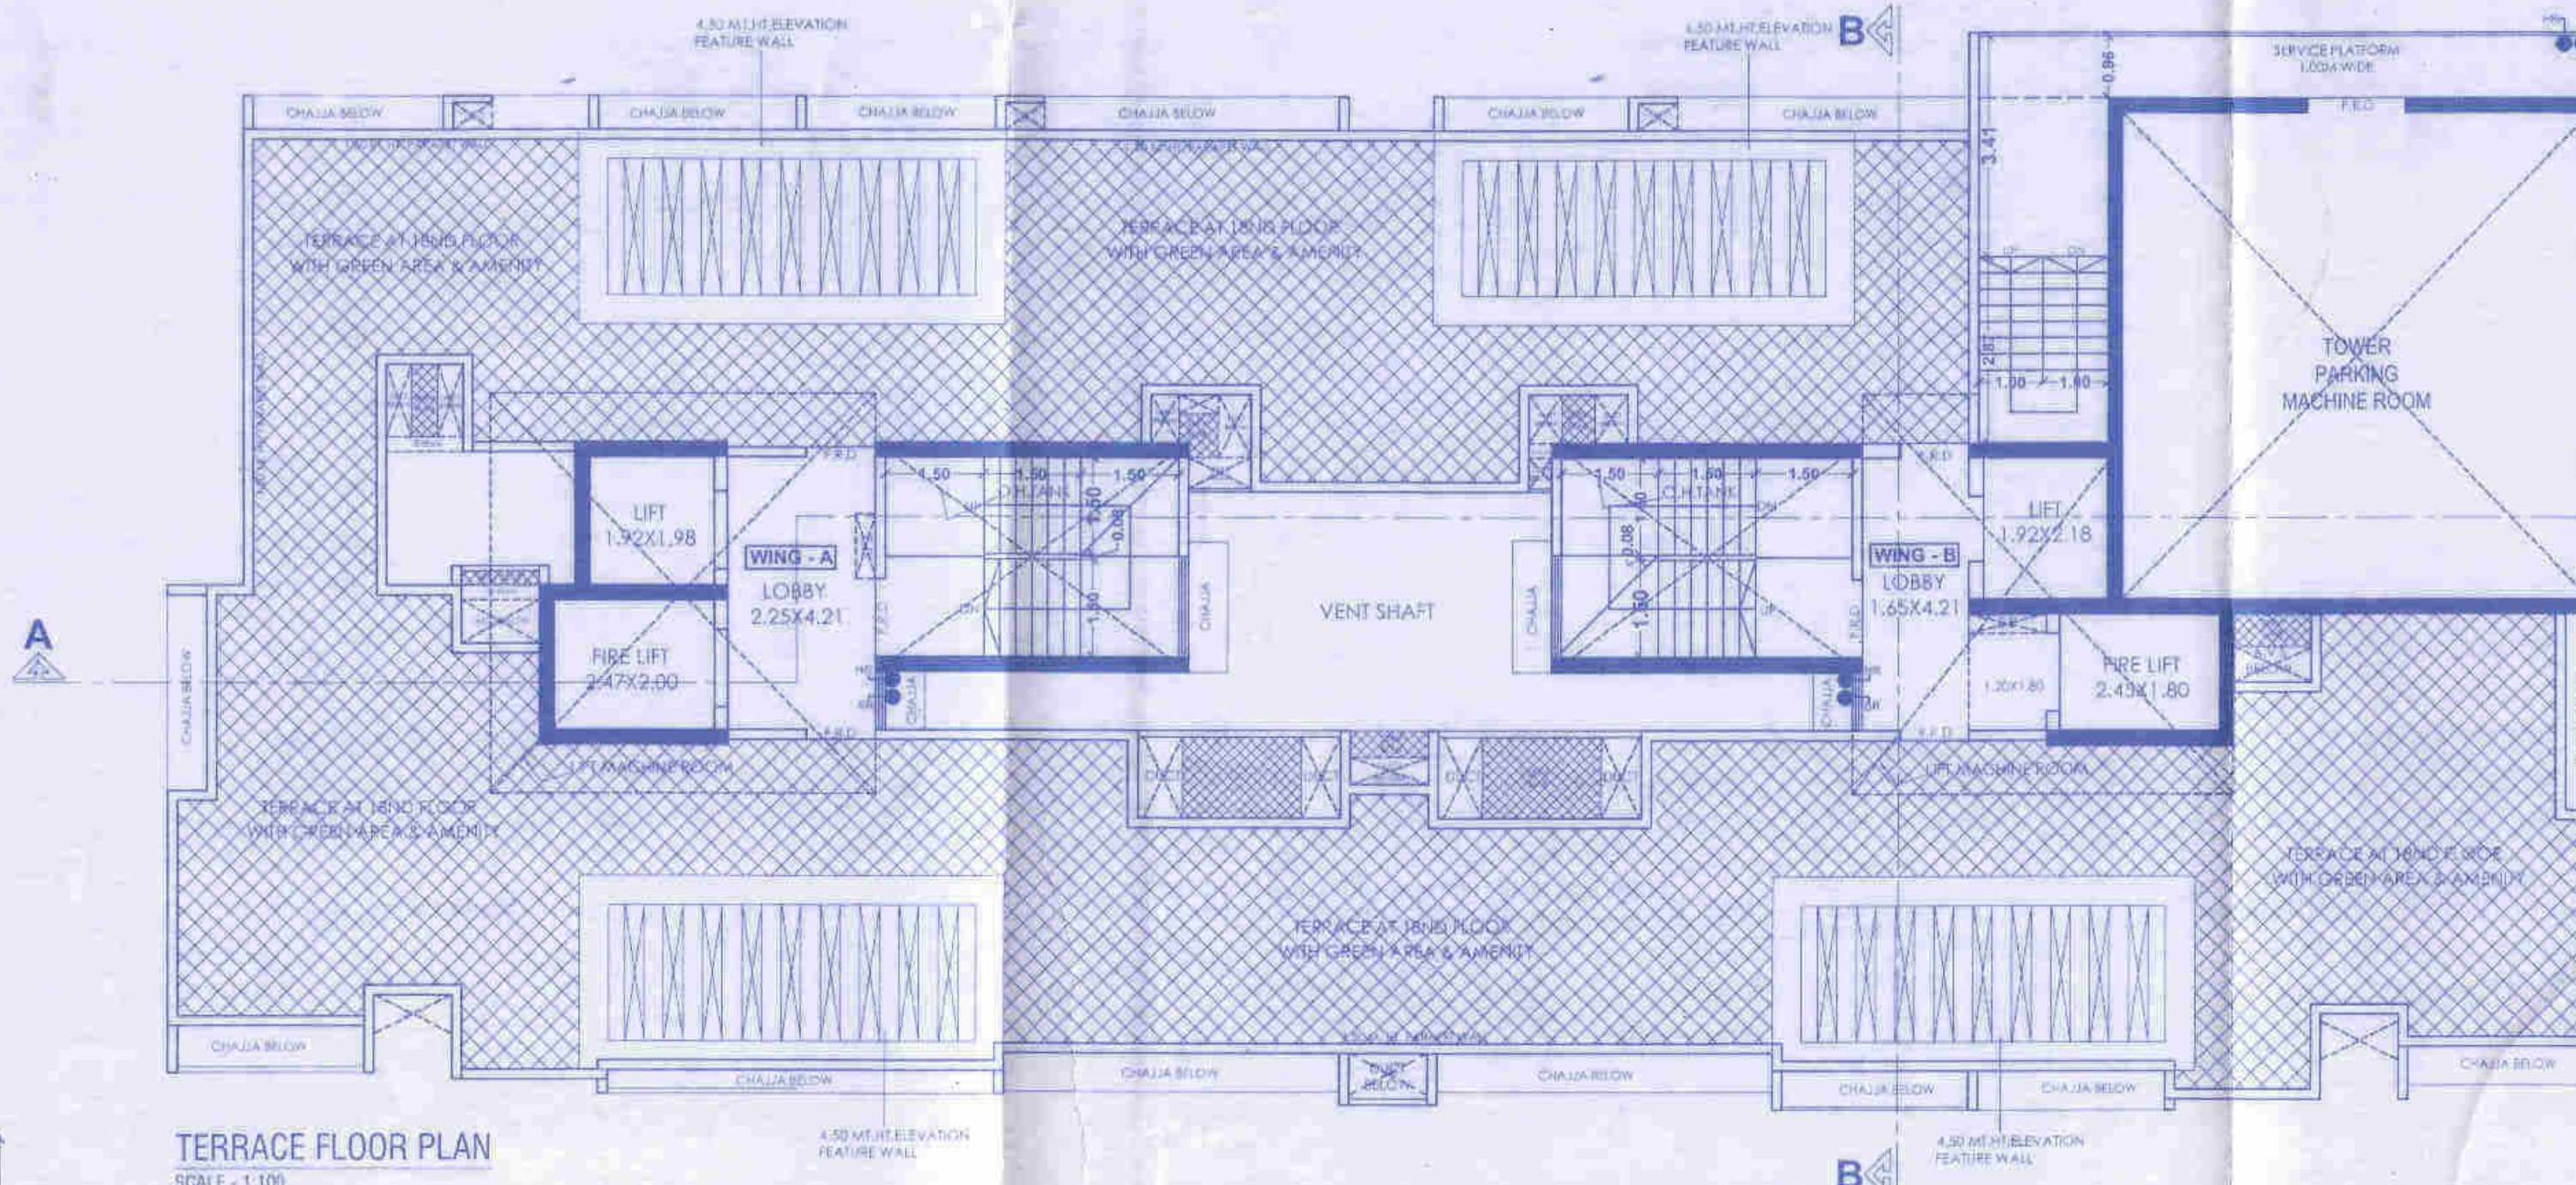


TERRACE FLOOR PLAN
SCALE: 1:100

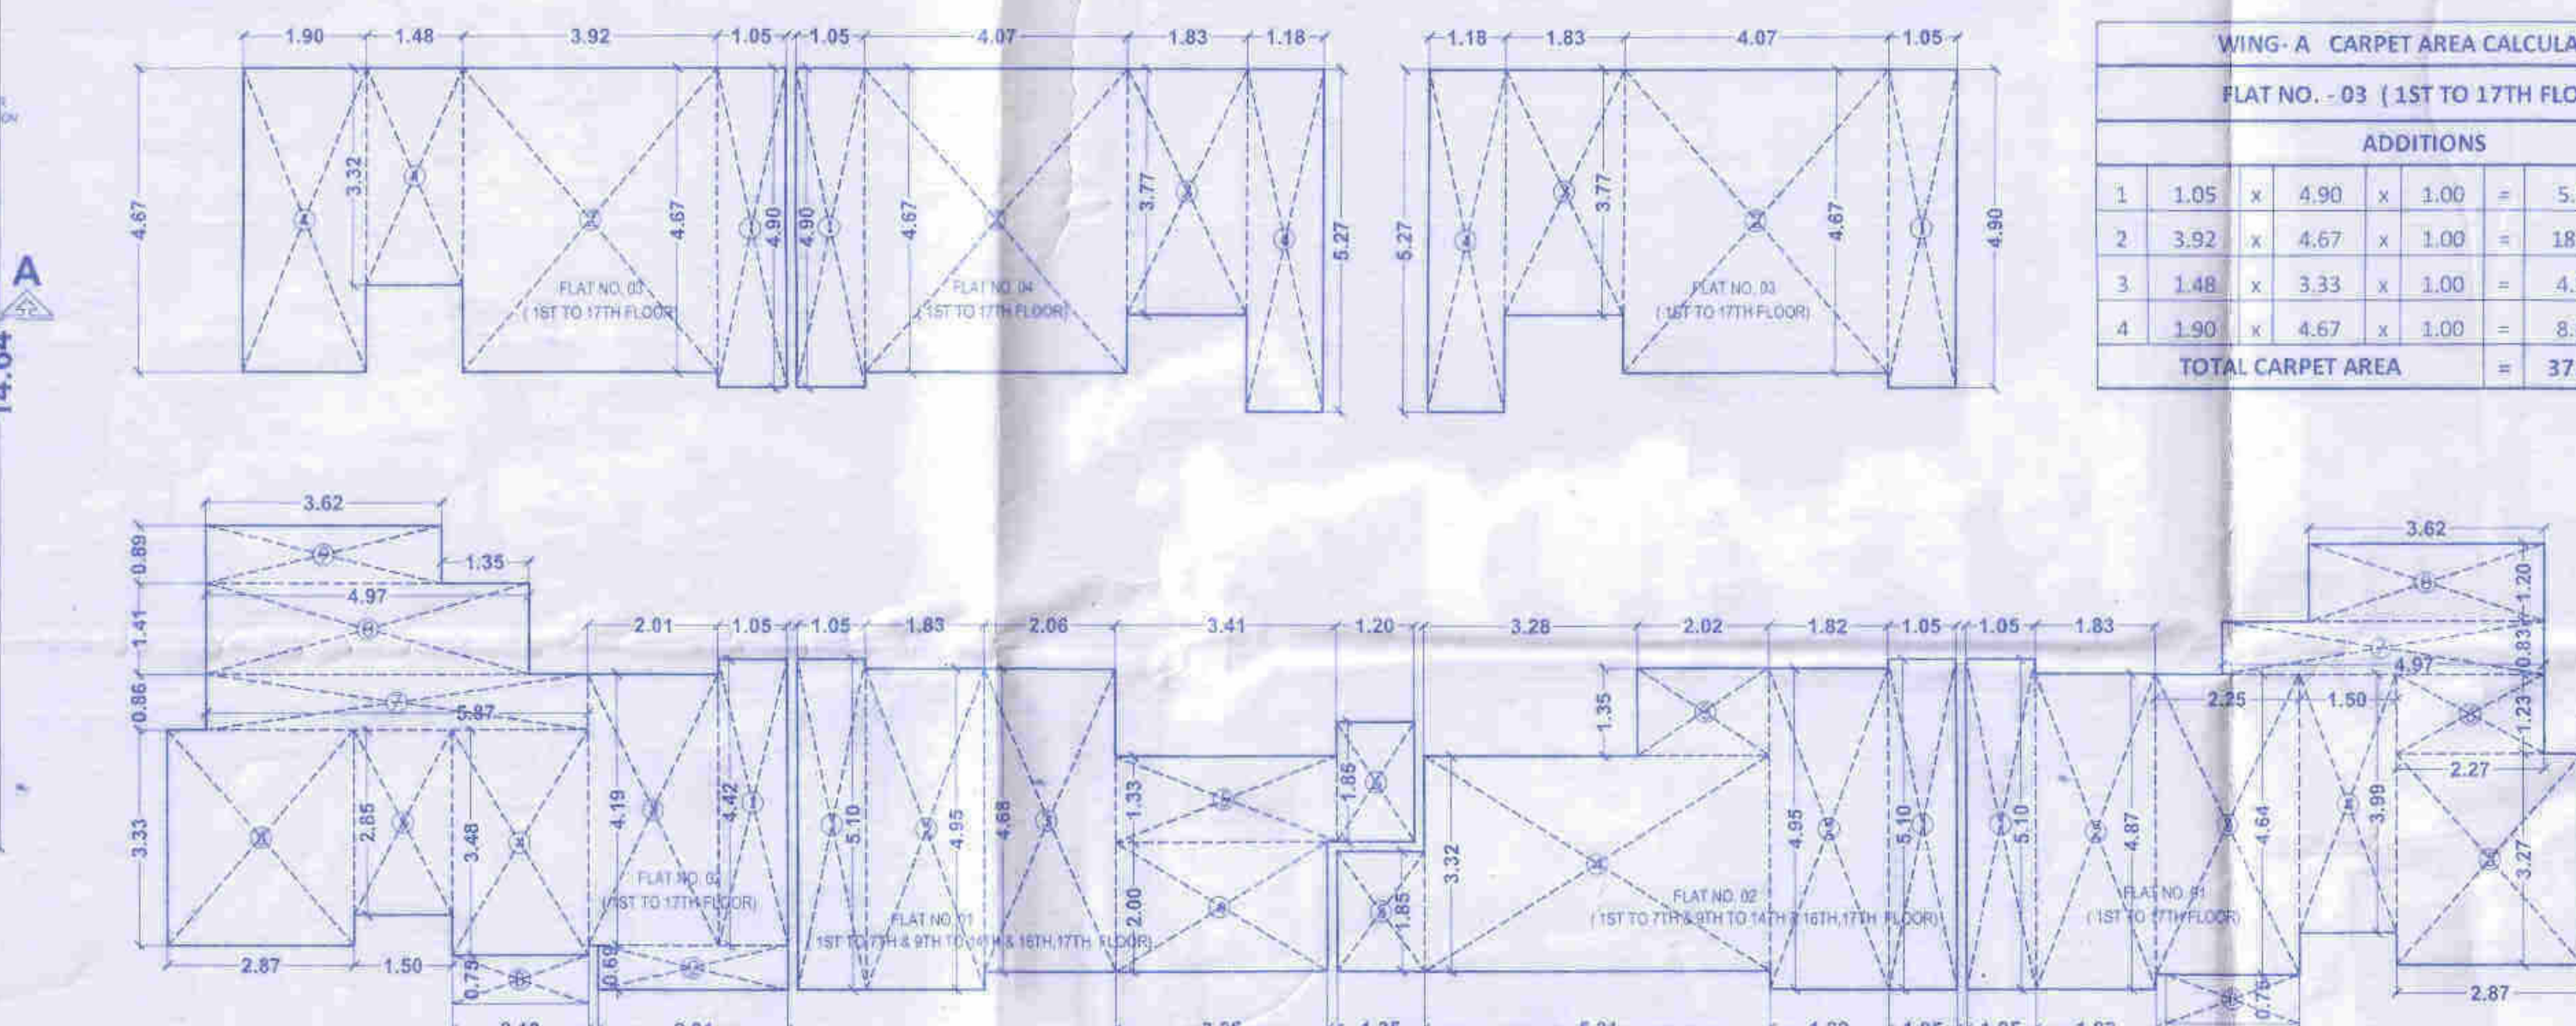

WING-A & B CARPET AREA DIAGRAM
SCALE: 1:100

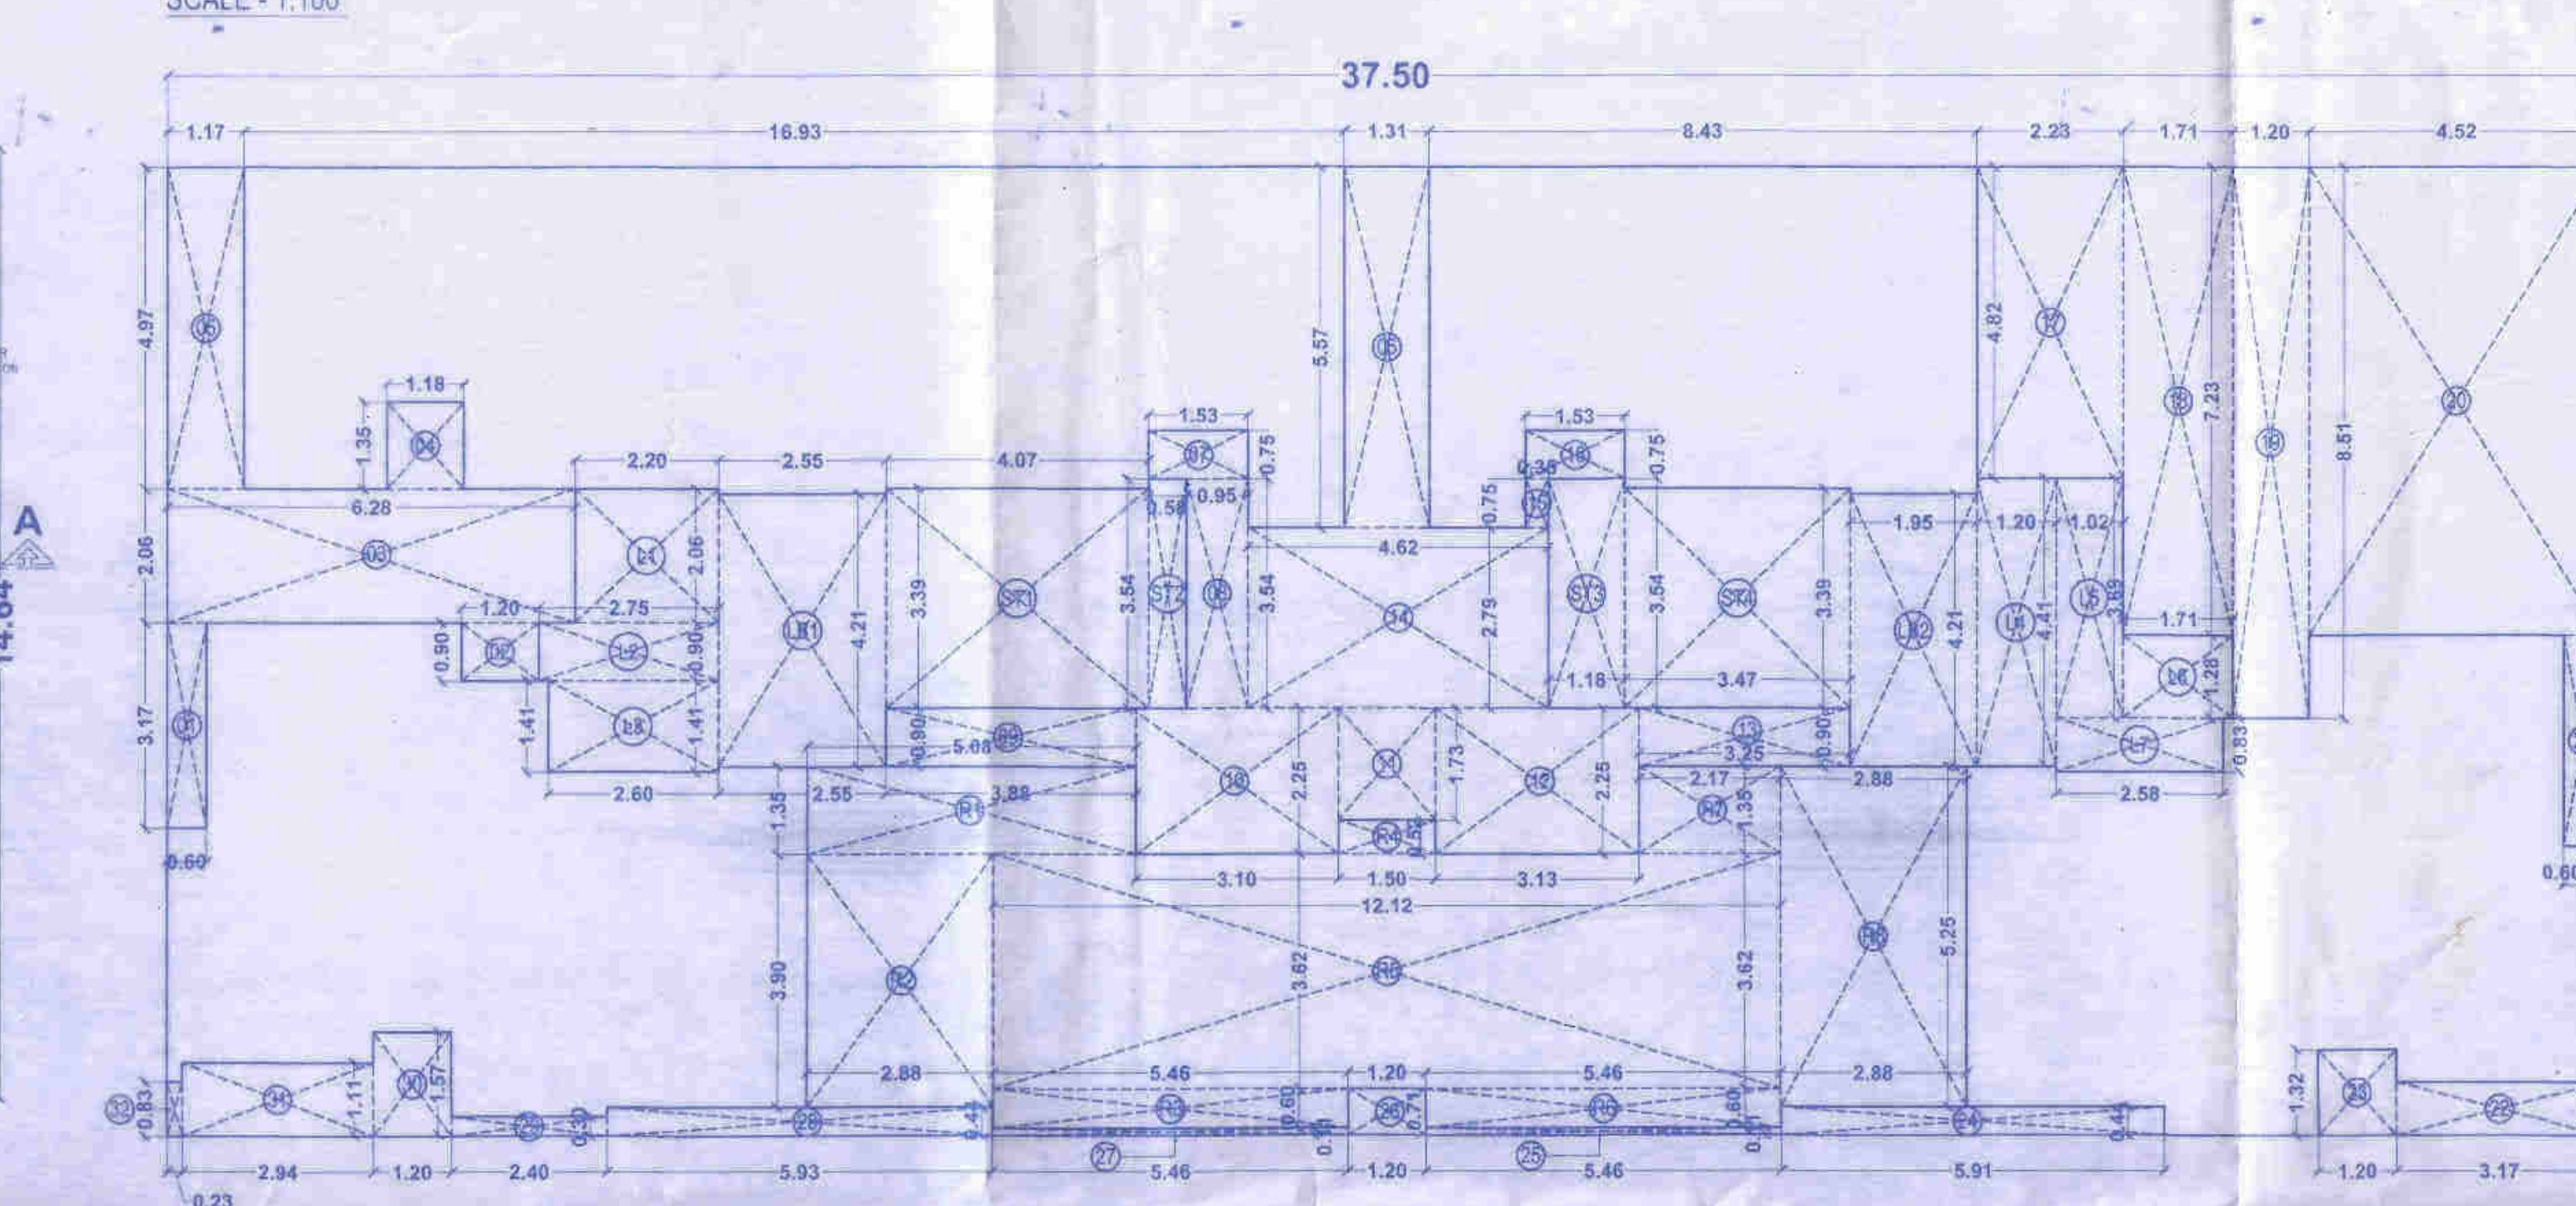

WING-A & B BUILT UP AREA DIAGRAM 8TH & 15TH FLOOR (REFUGE)
SCALE: 1:100

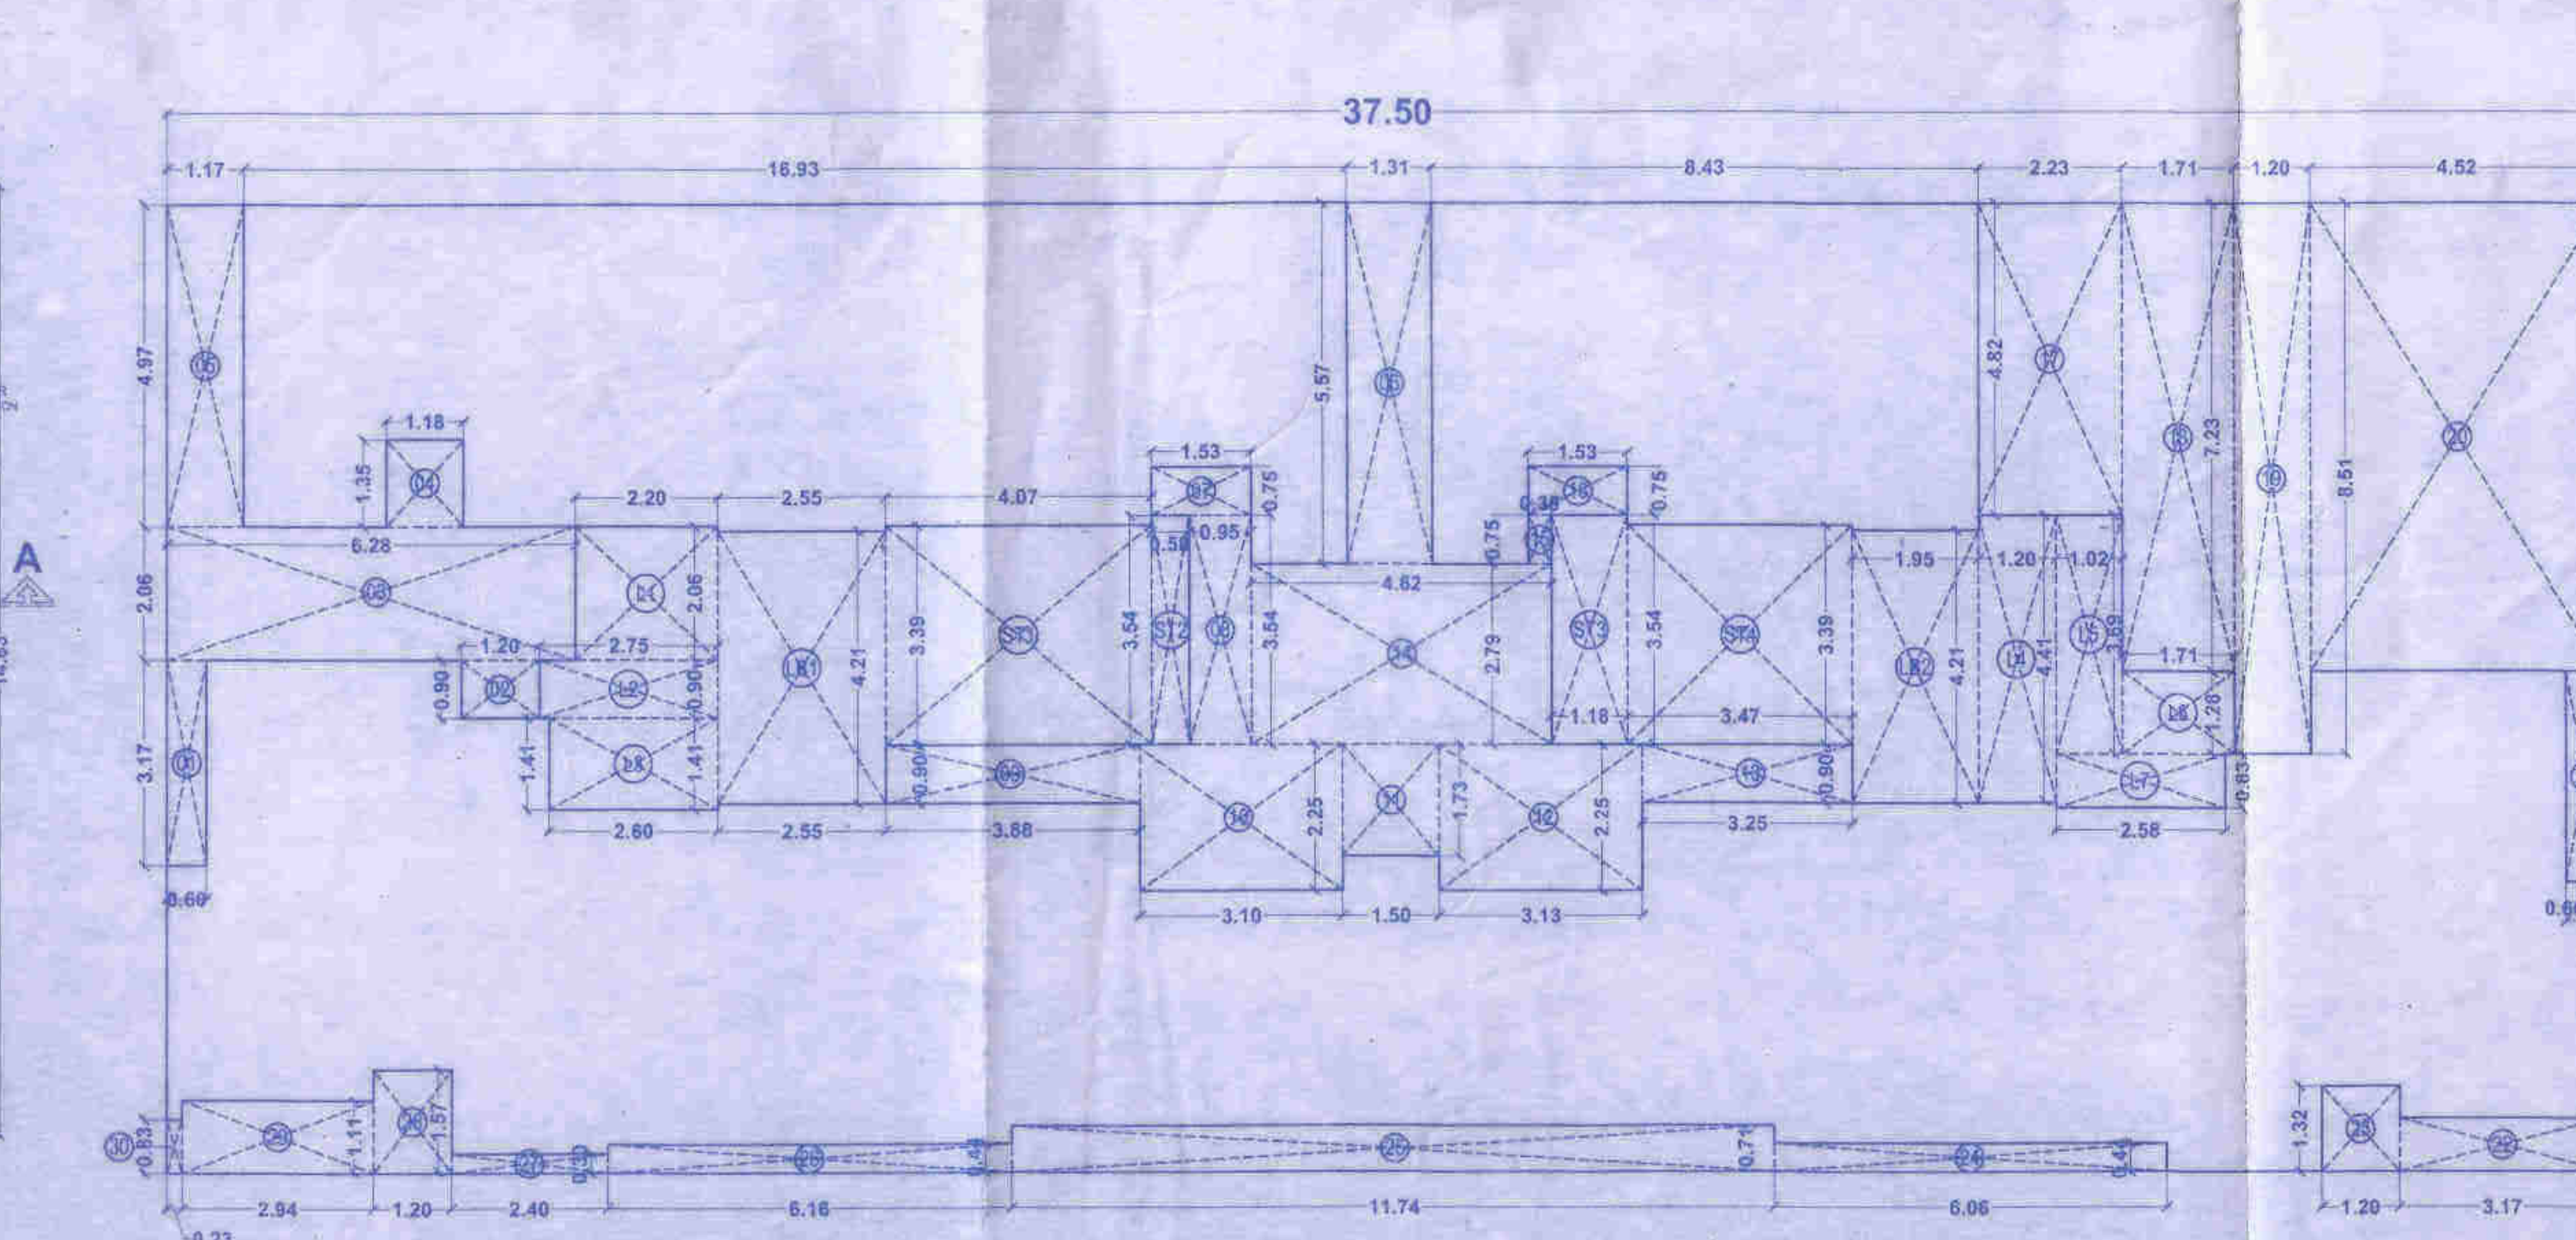

WING-A & B 1ST TO 7TH & 9TH TO 14TH & 16TH, 17TH FLOOR PLAN
SCALE: 1:100

WING-A CARPET AREA CALCULATION			
FLAT NO. - 01 (1ST TO 7TH & 9TH TO 14TH & 16TH, 17TH FLOOR)			
ADDITIONS			
1	1.05	x	5.10
2	1.83	x	4.95
3	2.05	x	4.68
4	3.25	x	2.00
5	3.41	x	1.33
6	1.20	x	1.85
TOTAL CARPET AREA			37.25

WING-A CARPET AREA CALCULATION			
FLAT NO. - 02 (1ST TO 17TH FLOOR)			
ADDITIONS			
1	1.05	x	4.42
2	2.91	x	0.69
3	2.01	x	4.19
4	2.10	x	3.48
5	1.50	x	2.85
6	2.87	x	3.33
7	5.87	x	0.86
8	4.97	x	1.41
9	3.62	x	0.89
10	2.10	x	0.75
TOTAL CARPET AREA			52.97

WING-A CARPET AREA CALCULATION			
FLAT NO. - 03 (1ST TO 17TH FLOOR)			
ADDITIONS			
1	1.05	x	4.90
2	3.92	x	4.67
3	1.48	x	3.33
4	1.90	x	4.67
TOTAL CARPET AREA			37.25

WING-B CARPET AREA CALCULATION			
FLAT NO. - 02 (1ST TO 7TH & 9TH TO 14TH & 16TH, 17TH FLOOR)			
ADDITIONS			
1	1.05	x	5.10
2	1.82	x	4.95
3	2.02	x	4.68
4	5.31	x	3.42
5	1.35	x	1.85
TOTAL CARPET AREA			37.25

BUILT-UP AREA CALCULATION FOR 1ST TO 7TH & 9TH TO 14TH & 16TH, 17TH FLOOR

ADDITIONS			
A	37.50	x	14.948
TOTAL AREA			560.55
DEDUCTIONS			
1	0.60	x	3.17
2	1.20	x	0.90
3	6.28	x	2.06
4	1.18	x	1.35
5	1.17	x	4.97
6	1.31	x	5.57
7	1.53	x	0.75
8	0.95	x	3.54
9	3.88	x	0.90
10	3.10	x	2.25
11	1.50	x	1.73
12	3.13	x	2.25
13	3.25	x	0.90
14	4.62	x	2.79
15	0.35	x	0.75
16	1.53	x	0.75
17	2.23	x	4.82
18	1.71	x	7.23
19	1.20	x	8.51
20	4.52	x	7.23
21	0.60	x	3.25
22	3.17	x	0.82
23	1.20	x	1.57
24	2.94	x	1.11
25	0.23	x	0.83
TOTAL DEDUCTIONS AREA			164.47
B.U.A. AREA CALCULATION FOR 1ST TO 7TH & 9TH TO 14TH & 16TH, 17TH FLOOR			396.08
(560.55 - 164.47 = 396.08 SQ.MT.)			
DEDUCTION STAIR CASE & LIFT LOBBY LOBBY			
ST1	4.07	x	3.39
ST2	0.58	x	3.54
ST3	1.18	x	3.54
ST4	3.47	x	3.39
L1	2.20	x	2.06
L2	2.75	x	0.90
L3	2.60	x	1.41
L4	1.20	x	4.41
L5	1.02	x	3.69
L6	1.71	x	1.28
L7	2.58	x	0.83
L8	2.55	x	4.21
L9	1.95	x	4.21
TOTAL DEDUCTIONS			74.80
NET BUILT-UP AREA ON 1ST TO 7TH & 9TH TO 14TH & 16TH, 17TH FLOOR			321.28
(396.08 - 74.80 = 321.28 SQ.MT.)			

BUILT-UP AREA CALCULATION FOR 1ST TO 7TH & 9TH TO 14TH & 16TH, 17TH FLOOR

ADDITIONS			
A	37.50	x	14.948
TOTAL AREA			560.55
DEDUCTIONS			
1	0.60	x	3.17
2	1.20	x	0.90
3	6.28	x	2.06
4	1.18	x	1.35
5	1.17	x	4.97
6	1.31	x	5.57
7	1.53	x	0.75
8	0.95	x	3.54
9	3.88	x	0.90
10	3.10	x	2.25
11	1.50	x	1.73
12	3.13	x	2.25
13	3.25	x	0.90
14	4.62	x	2.79
15	0.35	x	0.75
16	1.53	x	0.75
17	2.23	x	4.82
18	1.71	x	7.23
19	1.20	x	8.51
20	4.52	x	7.23
21	0.60	x	3.25
22	3.17	x	0.82
23	1.20	x	1.57
24	2.94	x	1.11
25	0.23	x	0.83
TOTAL DEDUCTIONS AREA			164.47
B.U.A. AREA CALCULATION FOR 1ST TO 7TH & 9TH TO 14TH & 16TH, 17TH FLOOR			396.08
(560.55 - 164.47 = 396.08 SQ.MT.)			
DEDUCTION STAIR CASE & LIFT LOBBY LOBBY			
ST1	4.07	x	3.39
ST2	0.58	x	3.54
ST3	1.18	x	3.54
ST4	3.47	x	3.39
L1	2.20	x	2.06
L2	2.75	x	0.90
L3	2.60	x	1.41
L4	1.20	x	4.41
L5	1.02	x	3.69
L6	1.71	x	1.28
L7	2.58	x	0.83
L8	2.55	x	4.21
L9	1.95	x	4.21
TOTAL DEDUCTIONS			74.80
NET BUILT-UP AREA ON 1ST TO 7TH & 9TH TO 14TH & 16TH, 17TH FLOOR			321.28
(396.08 - 74.80 = 321.28 SQ.MT.)			

BUILT-UP AREA CALCULATION FOR 1ST TO 7TH & 9TH TO 14TH & 16TH, 17TH FLOOR

BUILT-UP AREA CALCULATION FOR 1ST TO 7TH & 9TH TO 14TH & 16TH, 17TH FLOOR

BUILT-UP AREA CALCULATION FOR 1ST TO 7TH & 9TH TO 14TH & 16TH, 17TH FLOOR

BUILT-UP AREA CALCULATION FOR 1ST TO 7TH & 9TH TO 14TH & 16TH, 17TH FLOOR

WING-B CARPET AREA CALCULATION			
FLAT NO. - 03 (1ST TO 17TH FLOOR)			
ADDITIONS			
1	1.05	x	4.90
2	4.07	x	4.67
3	1.83	x	3.77
4	1.18	x	5.27
TOTAL CARPET AREA			37.25

BUILT-UP AREA CALCULATION FOR 8TH & 15TH FLOOR

ADDITIONS			
A	37.50	x	14.948
TOTAL AREA			560.55
DEDUCTIONS			
1	0.60	x	3.17
2	1.20	x	0.90
3	6.28	x	2.06
4	1.18	x	1.35
5	1.17	x	4.97
6	1.31	x	5.57
7	1.53	x	0.75
8	0.95	x	3.54
9	3.88	x	0.90
10	3.10	x	2.25
11	1.50	x	1.73
12	3.13	x	2.25
13	3.25	x	0.90
14	4.62	x	2.79
15	0.35	x	0.75
16	1.53	x	0.75
17	2.23	x	4.82
18	1.71	x	7.23
19	1.20	x	8.51
20	4.52	x	7.23
21	0.60	x	3.25
22	3.17	x	0.82
23	1.20	x	1.57
24	2.94	x	1.11
25	0.23	x	0.83
TOTAL DEDUCTIONS AREA			245.42
B.U.A. AREA CALCULATION FOR 8TH & 15TH FLOOR			315.13
(560.55 - 245.42 = 315.13 SQ.MT.)			
DEDUCTION STAIR CASE & LIFT LOBBY LOBBY			
ST1	4.07	x	3.39
ST2	0.58	x	3.54
ST3	1.18	x	3.54
ST4	3.47	x	3.39
L1	2.20	x	2.06
L2	2.75	x	0.90
L3	2.60	x	1.41
L4	1.20	x	4.41
L5	1.02	x	3.69
L6	1.71	x	1.28
L7	2.58	x	0.83
L8	2.55	x	4.21
L9	1.95	x	4.21
TOTAL DEDUCTIONS			74.80
NET BUILT-UP AREA ON 8TH & 15TH FLOOR			240.34
(315.13 - 74.80 = 240.34 SQ.MT.)			

BUILT-UP AREA CALCULATION FOR 8TH & 15TH FLOOR

BUILT-UP AREA CALCULATION FOR 8TH & 15TH FLOOR

