




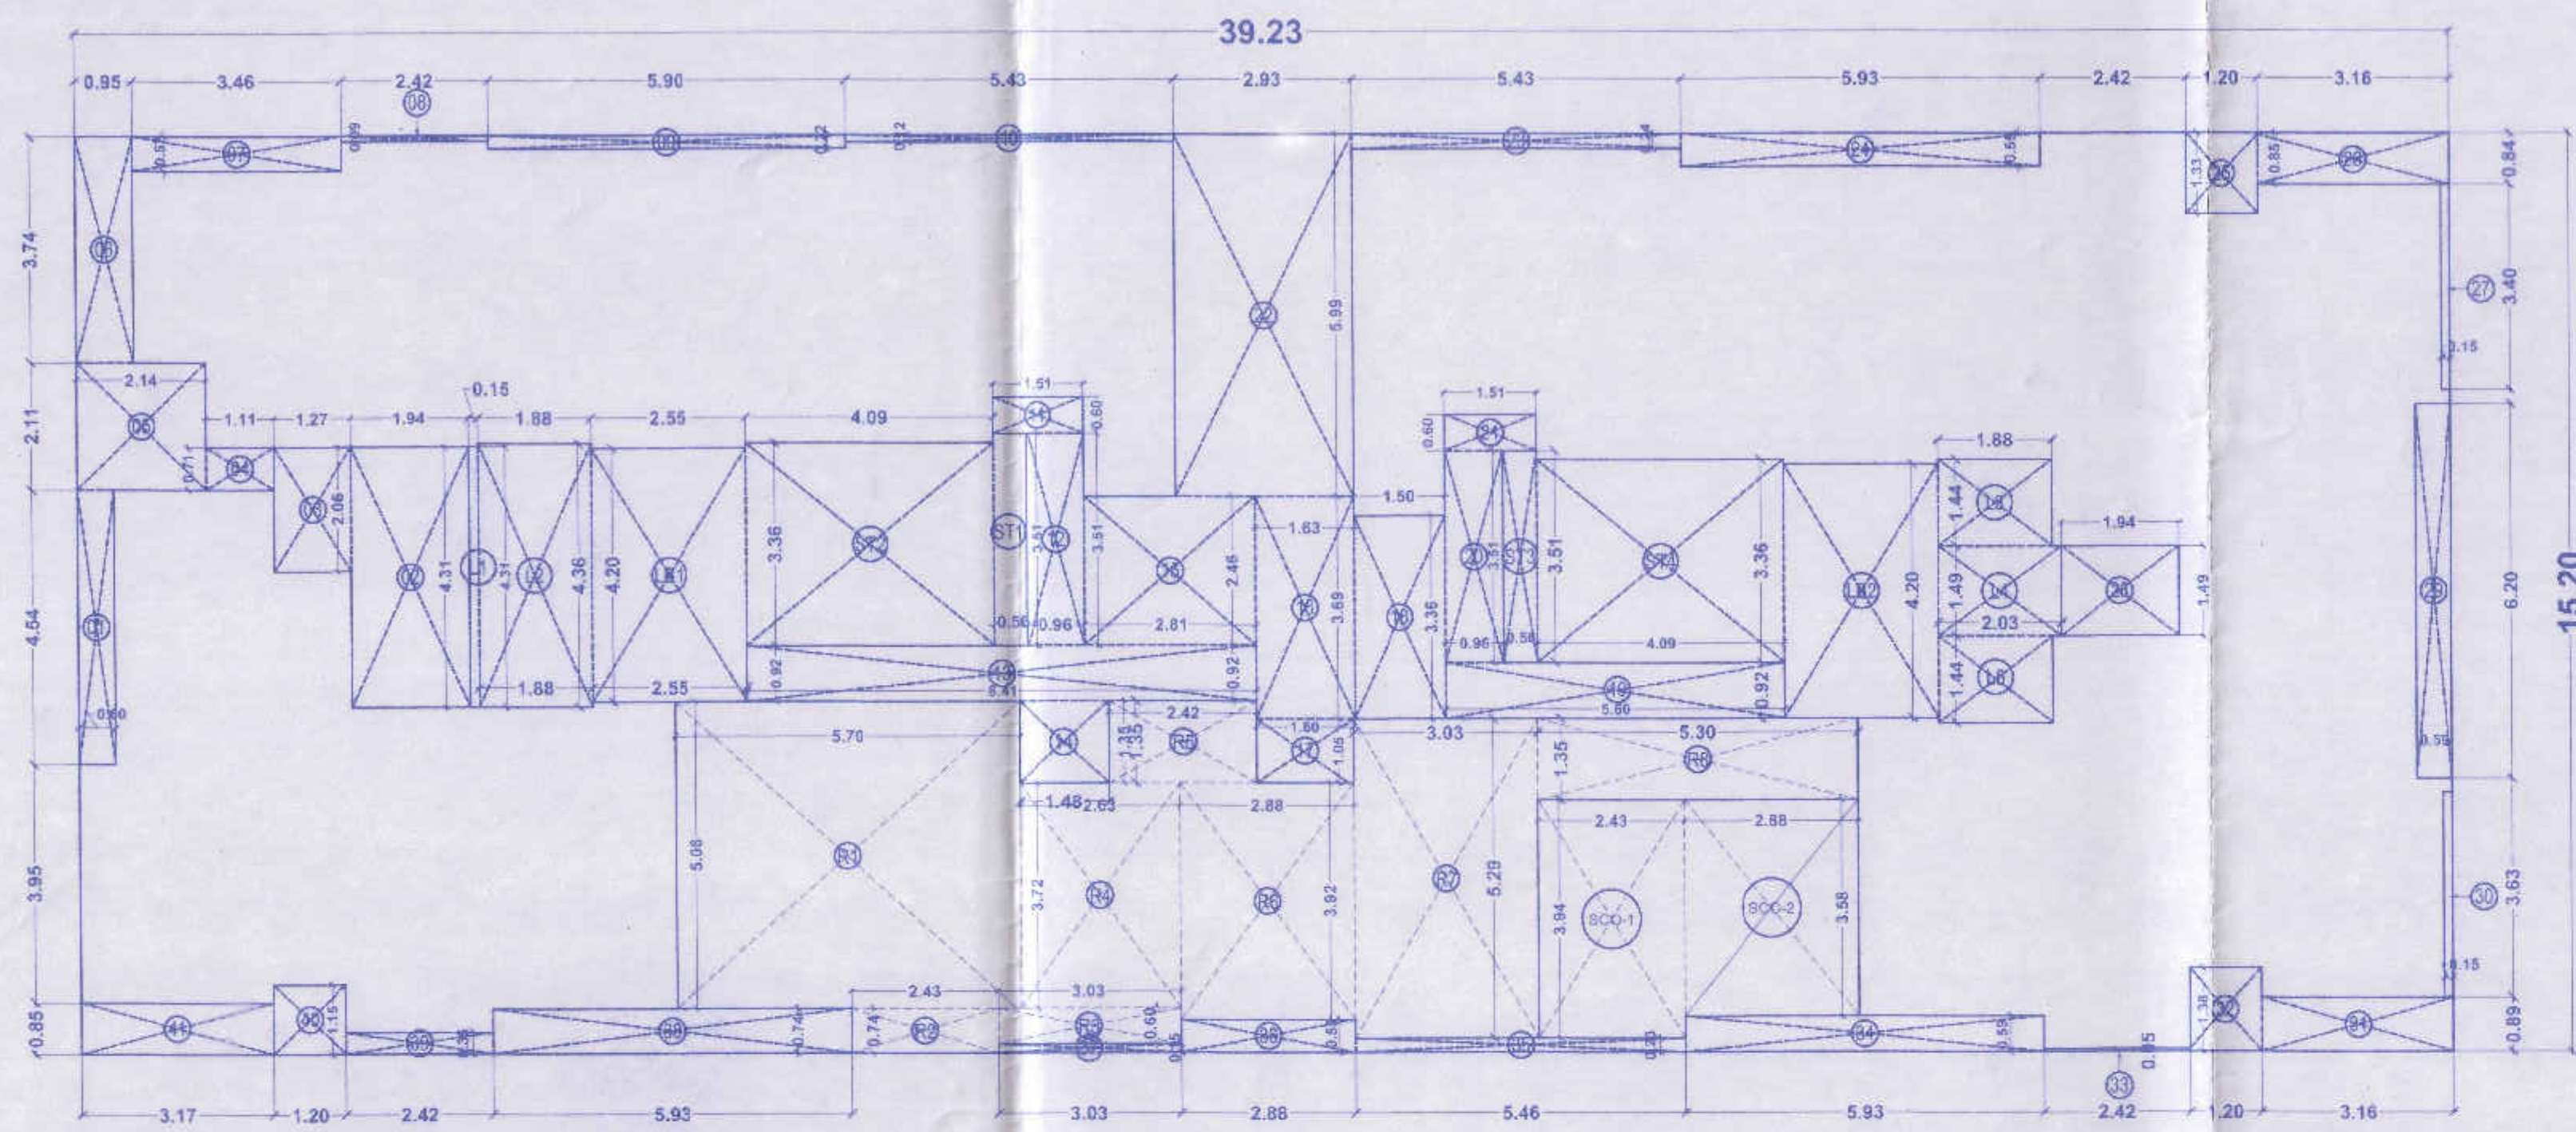


(WING-A & B) AREA LINE DIAGRAM FOR 15TH FLOOR (REFUGE)
SCALE - 1:100

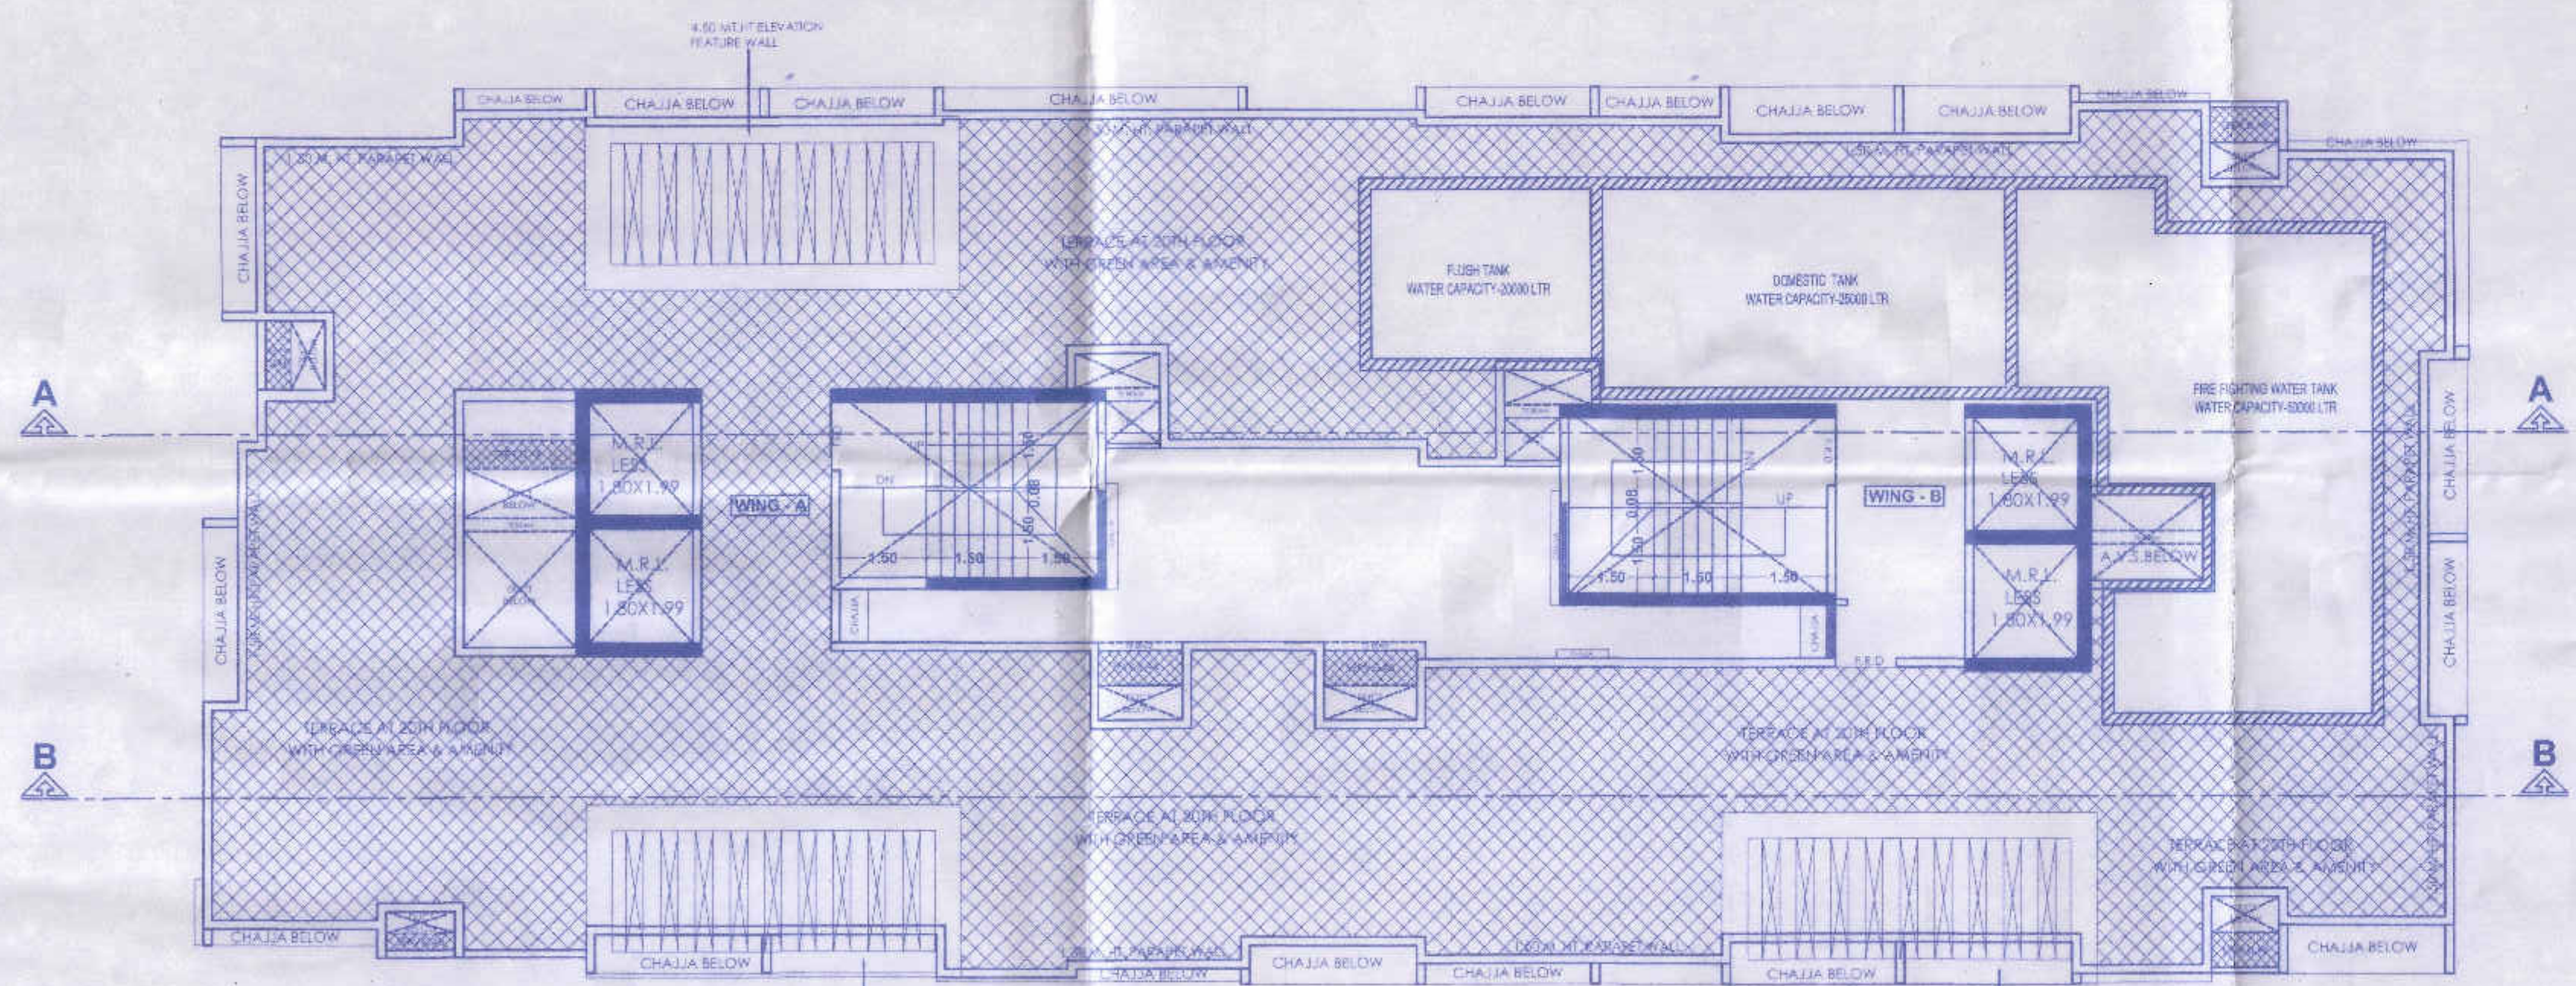

TERRACE FLOOR PLAN
SCALE - 1:100

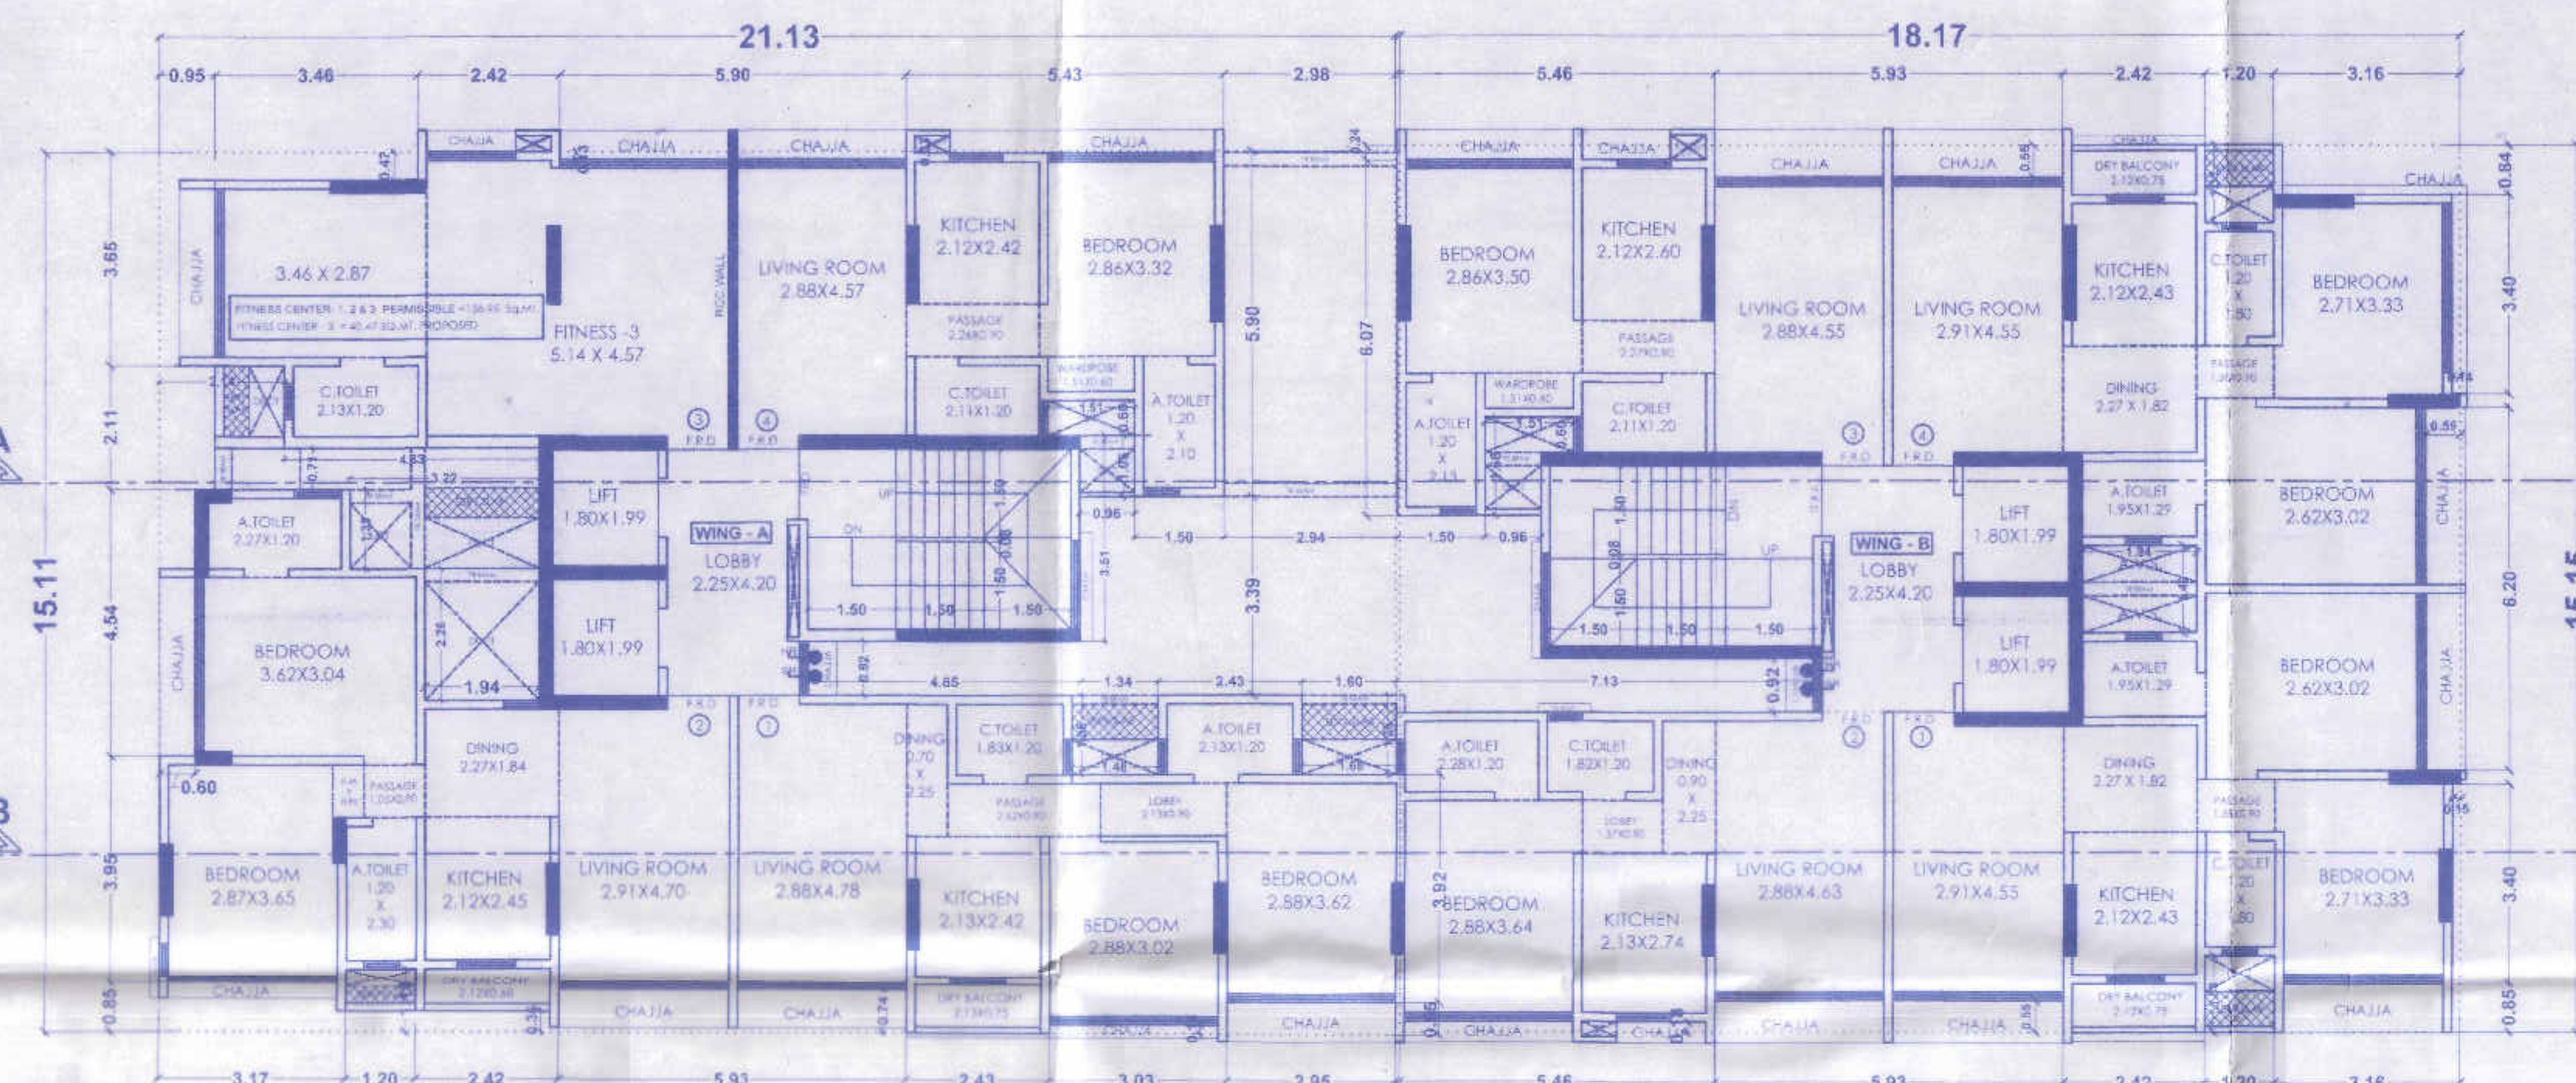


(WING-A & B) 19TH FLOOR PLAN
SCALE - 1:100

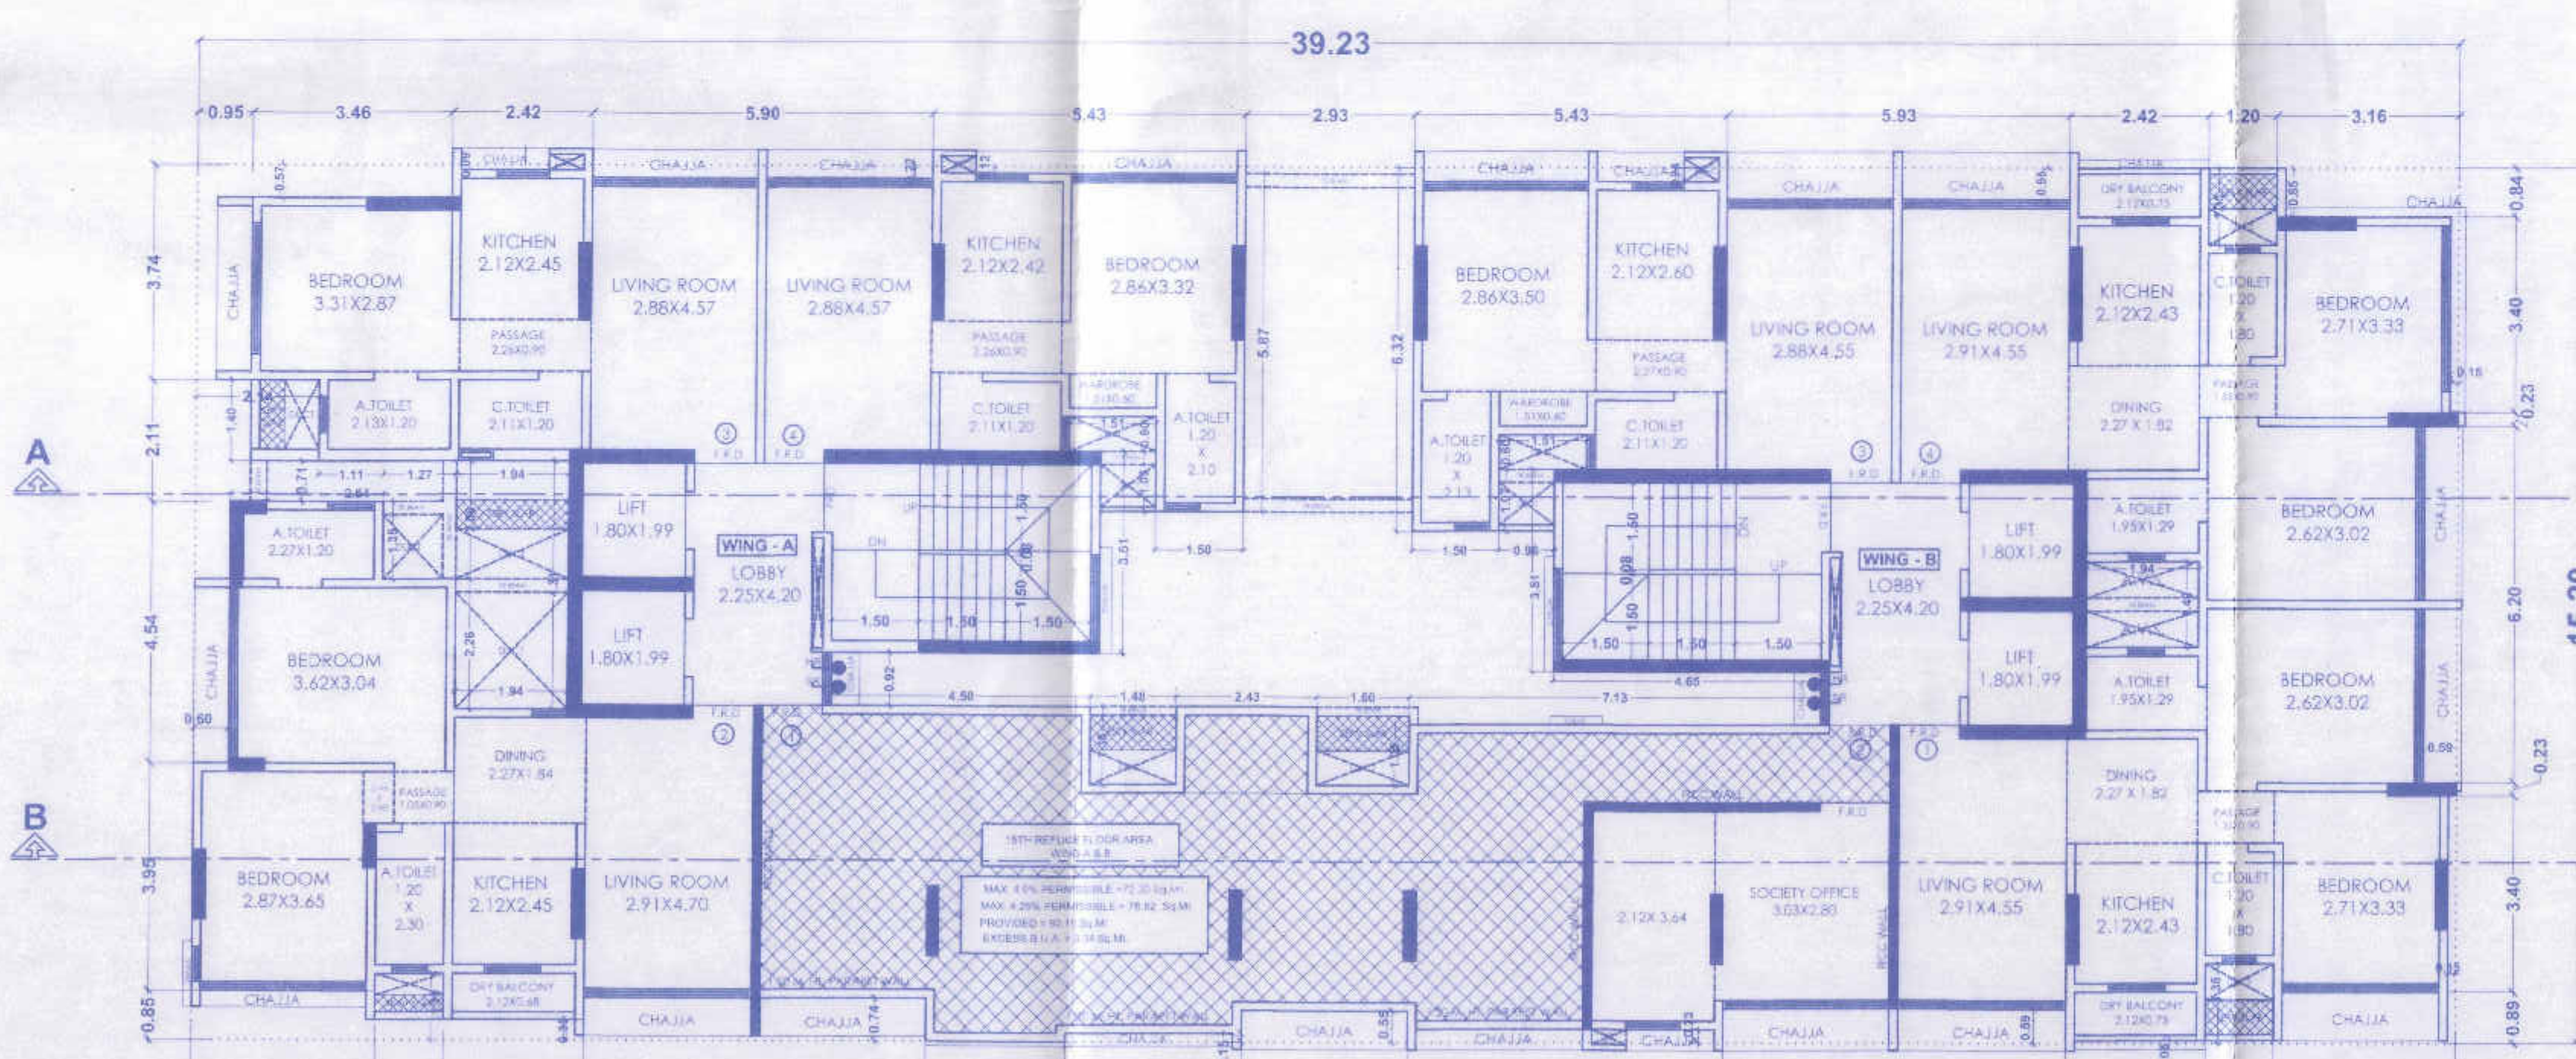


(WING-A & B) 15TH FLOOR PLAN
SCALE - 1:100

(WING-A & B) BUILT-UP AREA CALCULATION FOR 15TH FLOOR (REFUGE)			
ADDITIONS			
A	39.230 x 15.200 x 1.00	=	596.30 SQ.MT.
TOTAL AREA			= 596.30 SQ.MT.
DEDUCTIONS			
1	0.60 x 4.34 x 1.00	=	2.63 SQ.MT.
2	1.94 x 4.31 x 1.00	=	8.36 SQ.MT.
3	1.27 x 2.06 x 1.00	=	2.62 SQ.MT.
4	1.11 x 0.71 x 1.00	=	0.79 SQ.MT.
5	2.14 x 2.11 x 1.00	=	4.50 SQ.MT.
6	0.95 x 2.14 x 1.00	=	2.03 SQ.MT.
7	3.46 x 0.57 x 1.00	=	1.97 SQ.MT.
8	2.42 x 0.09 x 1.00	=	0.22 SQ.MT.
9	5.90 x 0.22 x 1.00	=	1.30 SQ.MT.
10	5.43 x 0.12 x 1.00	=	0.65 SQ.MT.
11	1.51 x 0.60 x 1.00	=	0.91 SQ.MT.
12	0.96 x 3.51 x 1.00	=	3.37 SQ.MT.
13	8.41 x 0.92 x 1.00	=	7.77 SQ.MT.
14	1.48 x 1.35 x 1.00	=	2.01 SQ.MT.
15	2.81 x 2.46 x 1.00	=	6.91 SQ.MT.
16	1.83 x 3.89 x 1.00	=	6.01 SQ.MT.
17	1.60 x 1.05 x 1.00	=	1.68 SQ.MT.
18	1.50 x 3.36 x 1.00	=	5.05 SQ.MT.
19	5.60 x 0.92 x 1.00	=	5.18 SQ.MT.
20	0.96 x 3.51 x 1.00	=	3.37 SQ.MT.
21	1.51 x 0.60 x 1.00	=	0.91 SQ.MT.
22	0.96 x 3.51 x 1.00	=	3.37 SQ.MT.
23	5.43 x 0.24 x 1.00	=	1.32 SQ.MT.
24	5.93 x 0.55 x 1.00	=	3.26 SQ.MT.
25	1.20 x 1.33 x 1.00	=	1.60 SQ.MT.
26	3.16 x 0.85 x 1.00	=	2.69 SQ.MT.
27	0.15 x 3.40 x 1.00	=	0.51 SQ.MT.
28	1.94 x 1.49 x 1.00	=	2.90 SQ.MT.
29	0.59 x 6.20 x 1.00	=	3.66 SQ.MT.
30	0.15 x 3.40 x 1.00	=	0.51 SQ.MT.
31	1.16 x 0.89 x 1.00	=	1.03 SQ.MT.
32	1.10 x 1.38 x 1.00	=	1.52 SQ.MT.
33	2.42 x 0.05 x 1.00	=	0.12 SQ.MT.
34	3.93 x 0.59 x 1.00	=	2.32 SQ.MT.
35	5.46 x 0.23 x 1.00	=	1.26 SQ.MT.
36	2.88 x 0.35 x 1.00	=	1.01 SQ.MT.
37	3.03 x 0.15 x 1.00	=	0.45 SQ.MT.
38	5.93 x 0.74 x 1.00	=	4.39 SQ.MT.
39	2.42 x 0.35 x 1.00	=	0.85 SQ.MT.
40	1.15 x 1.20 x 1.00	=	1.38 SQ.MT.
41	3.17 x 0.85 x 1.00	=	2.69 SQ.MT.
R1	5.70 x 5.08 x 1.00	=	28.96 SQ.MT.
R2	2.43 x 0.74 x 1.00	=	1.80 SQ.MT.
R3	3.03 x 0.60 x 1.00	=	1.82 SQ.MT.
R4	2.63 x 3.72 x 1.00	=	9.81 SQ.MT.
R5	2.42 x 1.35 x 1.00	=	3.28 SQ.MT.
R6	2.88 x 3.92 x 1.00	=	11.29 SQ.MT.
R7	3.03 x 5.29 x 1.00	=	16.06 SQ.MT.
R8	5.30 x 1.35 x 1.00	=	7.16 SQ.MT.
SOC-1	2.43 x 3.94 x 1.00	=	9.56 SQ.MT.
SOC-2	2.88 x 3.58 x 1.00	=	10.29 SQ.MT.
TOTAL			= 224.60 SQ.MT.
BUILT-UP AREA CALCULATION FOR 15TH FLOOR (REFUGE)			= 371.69 SQ.MT.
DEDUCTION STAIRCASE & LIFT LOBBY AREA			
S11	0.56 x 3.51 x 1.00	=	1.96 SQ.MT.
S12	4.09 x 3.36 x 1.00	=	13.74 SQ.MT.
S13	0.56 x 3.51 x 1.00	=	1.95 SQ.MT.
S14	4.09 x 3.36 x 1.00	=	13.74 SQ.MT.
L1	0.15 x 4.31 x 1.00	=	0.65 SQ.MT.
L2	1.88 x 4.36 x 1.00	=	8.20 SQ.MT.
L3	1.88 x 1.44 x 1.00	=	2.70 SQ.MT.
L4	2.03 x 1.49 x 1.00	=	3.02 SQ.MT.
L5	1.88 x 1.44 x 1.00	=	2.70 SQ.MT.
L6	1.81 x 2.55 x 1.00	=	4.62 SQ.MT.
L7	2.55 x 4.20 x 1.00	=	10.71 SQ.MT.
TOTAL DEDUCTIONS			= 70.08 SQ.MT.
NET BUILT-UP AREA FOR BUILT-UP AREA CALCULATION FOR 15TH FLOOR (REFUGE)			= 301.61 SQ.MT.

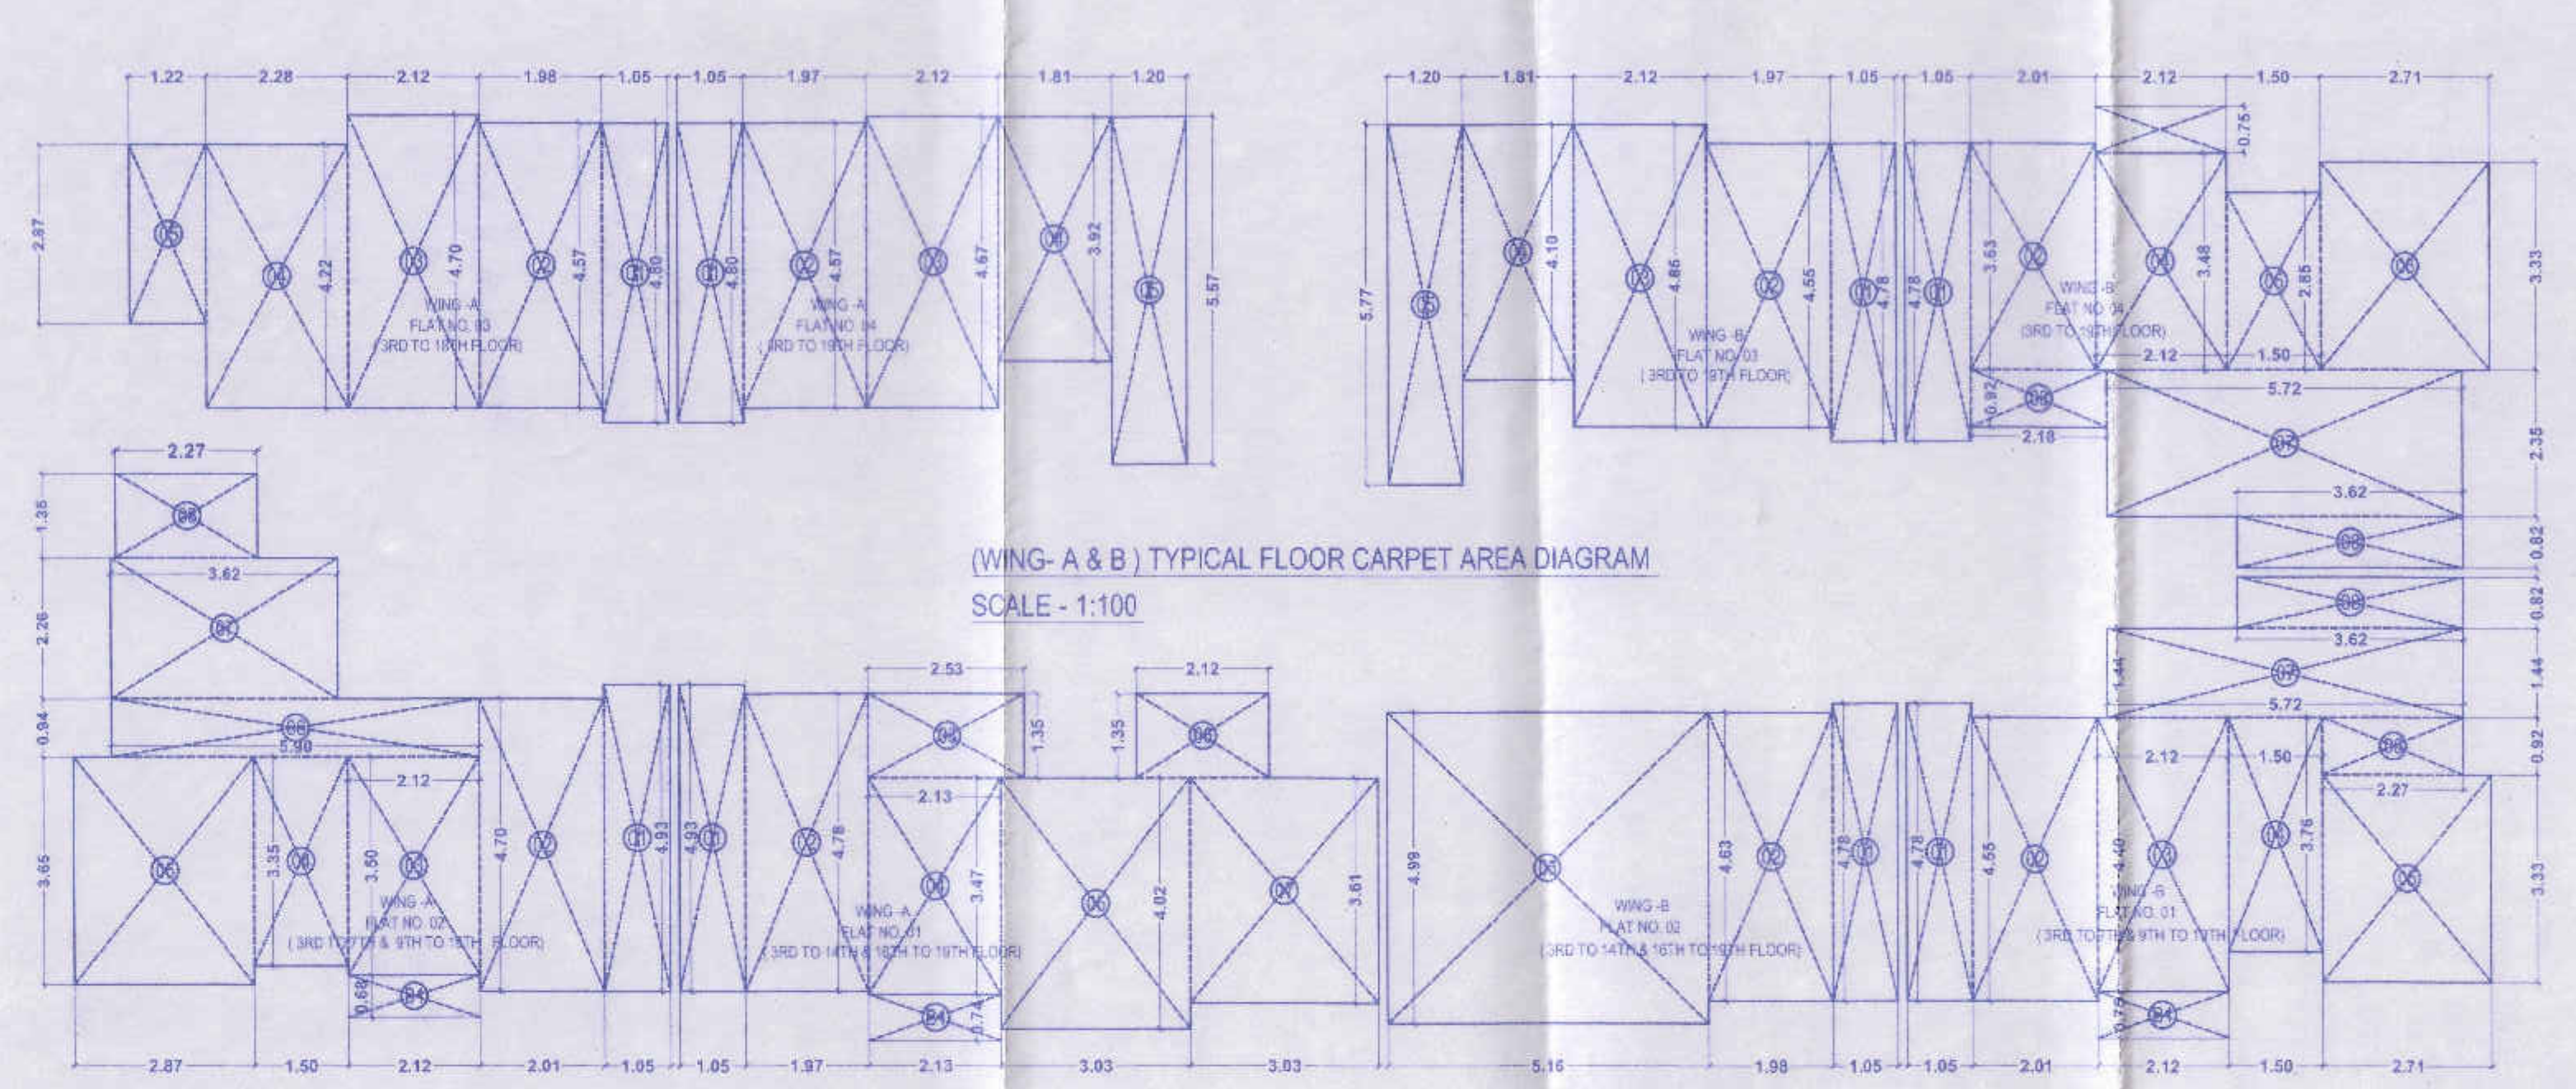


(WING-A & B) TYPICAL FLOOR CARPET AREA DIAGRAM
SCALE - 1:100

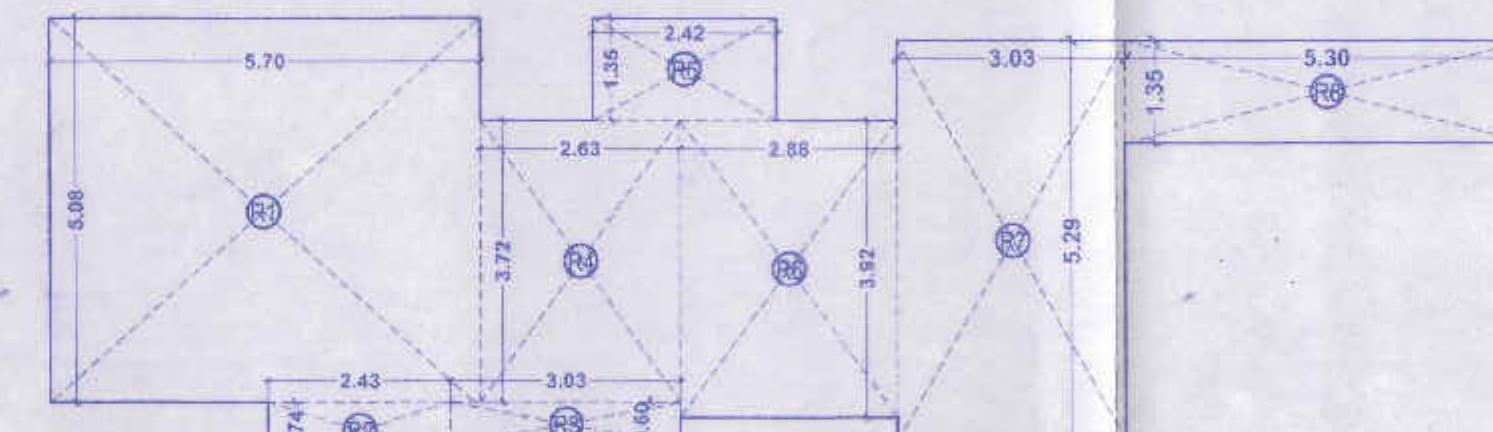


(WING-A & B) AREA LINE DIAGRAM FOR 15TH FLOOR (REFUGE AREA)
SCALE - 1:100

(WING-A & B) BUILT-UP AREA CALCULATION 15TH FLOOR (REFUGE)			
ADDITIONS			
R1	5.70 x 5.08 x 1.00	=	28.96 SQ.MT.
R2	2.43 x 0.74 x 1.00	=	1.80 SQ.MT.
R3	3.03 x 0.60 x 1.00	=	1.82 SQ.MT.
R4	2.63 x 3.72 x 1.00	=	9.81 SQ.MT.
R5	2.42 x 1.35 x 1.00	=	3.28 SQ.MT.
R6	2.88 x 3.92 x 1.00	=	11.29 SQ.MT.
R7	3.03 x 5.29 x 1.00	=	16.06 SQ.MT.
R8	5.30 x 1.35 x 1.00	=	7.16 SQ.MT.
TOTAL ADDITIONS			= 80.16 SQ.MT.

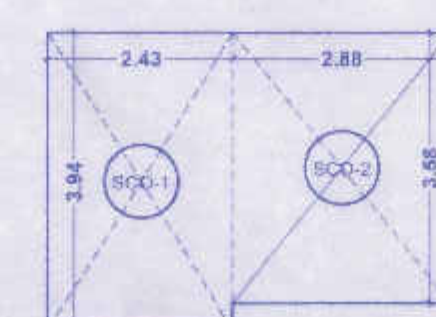

(WING-A & B) AREA DIAGRAM FOR 15TH FLOOR SOCIETY OFFICE
SCALE - 1:100

(WING-A & B) BUILT-UP AREA CALCULATION FOR 15TH FLOOR (SOCIETY OFFICE)			
ADDITIONS			
SOC-1	2.43 x 3.94 x 1.00	=	9.56 SQ.MT.
SOC-2	2.88 x 3.58 x 1.00	=	10.29 SQ.MT.
TOTAL ADDITIONS			= 19.85 SQ.MT.

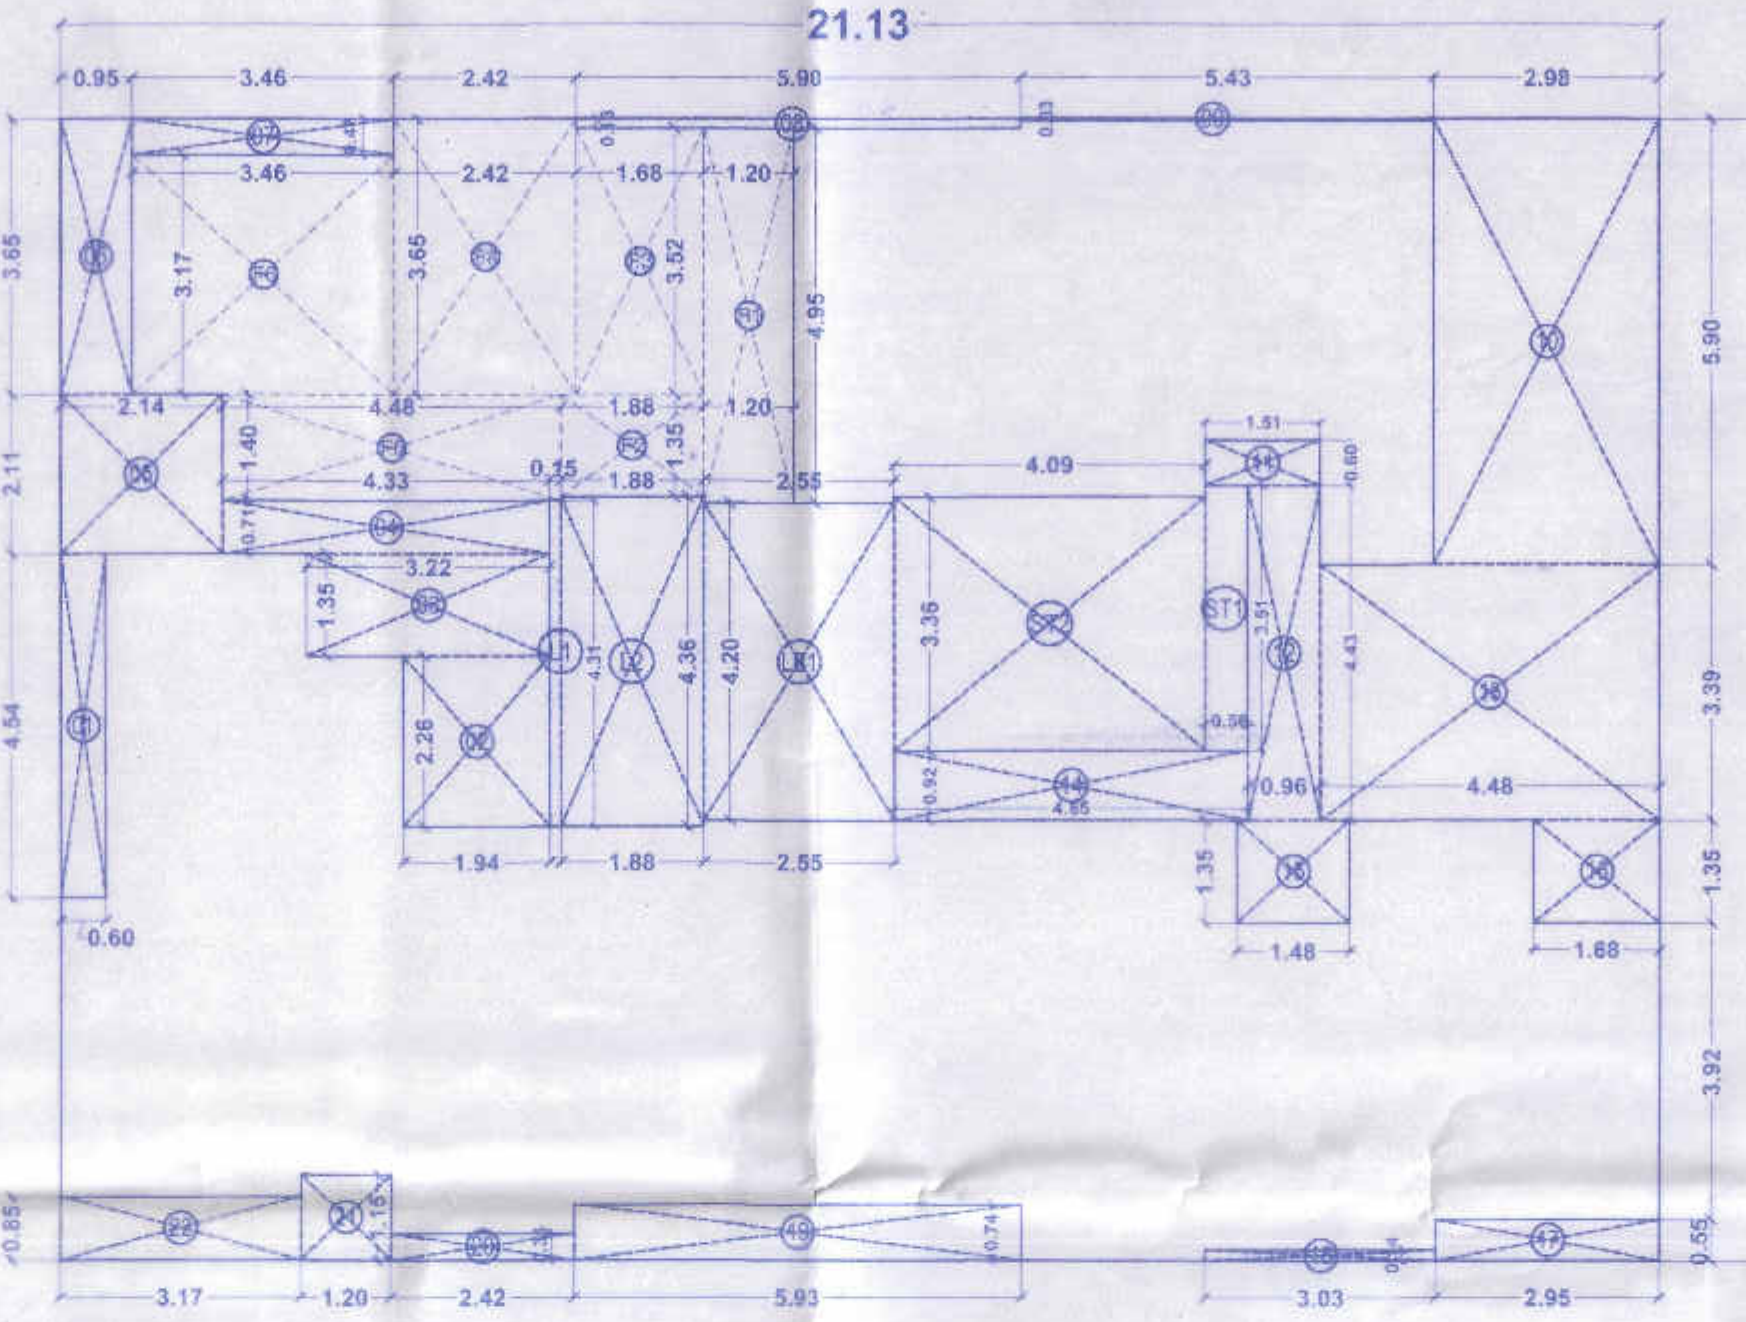

(WING-A & B) AREA LINE DIAGRAM FOR 19TH FLOOR
SCALE - 1:100

CARPET CALCULATION FOR COMPUTATION OF PARKING SPACES (FLOOR WISE)									
WING-A					WING-B				
FLOOR NO'S	FLAT NO. 01	FLAT NO. 02	FLAT NO. 03	FLAT NO. 04	FLAT NO. 01	FLAT NO. 02	FLAT NO. 03	FLAT NO. 04	
1ST FLR	41.02	36.04	37.73	37.77	37.91	37.41	38.62	38.01	
2ND FLR	41.02	36.04	37.73	37.77	37.91	37.41	38.62	38.01	
3RD FLR	41.02	36.04	37.73	37.77	37.91	37.41	38.62	38.01	
4TH FLR	41.02	36.04	37.73	37.77	37.91	37.41	38.62	38.01	
5TH FLR	41.02	36.04	37.73	37.77	37.91	37.41	38.62	38.01	
6TH FLR	41.02	36.04	37.73	37.77	37.91	37.41	38.62	38.01	
7TH FLR	41.02	36.04	37.73	37.77	37.91	37.41	38.62	38.01	
8TH FLR	41.02	36.04	37.73	37.77	37.91	37.41	38.62	38.01	
9TH FLR	41.02	36.04	37.73	37.77	37.91	37.41	38.62	38.01	
10TH FLR	41.02	36.04	37.73	37.77	37.91	37.41	38.62	38.01	
11TH FLR	41.02	36.04	37.73	37.77	37.91	37.41	38.62	38.01	
12TH FLR	41.02	36.04	37.73	37.77	37.91	37.41	38.62	38.01	
13TH FLR	41.02	36.04	37.73	37.77	37.91	37.41	38.62	38.01	
14TH FLR	41.02	36.04	37.73	37.77	37.91	37.41	38.62	38.01	
15TH FLR	41.02	36.04	37.73	37.77	37.91	37.41	38.62	38.01	
16TH FLR	41.02	36.04	37.73	37.77	37.91	37.41	38.62	38.01	
17TH FLR	41.02	36.04	37.73	37.77	37.91	37.41	38.62	38.01	
18TH FLR	41.02	36.04	37.73	37.77	37.91	37.41	38.62	38.01	
19TH FLR	41.02	36.04	37.73	37.77	37.91	37.41	38.62	38.01	
TOTAL RATS									
= 137 NO'S									


(WING-A) BUILT-UP AREA CALCULATION FOR 19TH FLOOR (FITNESS CENTER -3)			
ADDITIONS			
F1	1.20 x 4.95 x 1.00	=	5.94 SQ.MT.
F2	1.88 x 1.35 x 1.00	=	2.54 SQ.MT.
F3	1.68 x 3.52 x 1.00	=	5.91 SQ.MT.
F4	2.42 x 3.65 x 1.00	=	8.83 SQ.MT.
F5	4.48 x 1.40 x 1.00	=	6.27 SQ.MT.
F6	3.46 x 3.17 x 1.00	=	10.98 SQ.MT.
TOTAL FITNESS AREA			= 40.47 SQ.MT.

(WING-A) BUILT-UP AREA CALCULATION FOR 19TH FLOOR			
ADDITIONS			
A	21.13 x 15.11 x 1.00	=	319.27 SQ.MT.
TOTAL AREA			= 319.27 SQ.MT.
DEDUCTIONS			
1	0.60 x 4.54 x 1.00	=	2.73 SQ.MT.
2	1.94 x 2.26 x 1.00	=	4.39 SQ.MT.
3	3.22 x 1.35 x 1.00	=	4.35 SQ.MT.
4	4.33 x 0.73 x 1.00	=	3.05 SQ.MT.
5	2.14 x 2.11 x 1.00	=	4.50 SQ.MT.
6	0.95 x 2.14 x 1.00	=	2.03 SQ.MT.
7	3.46 x 0.57 x 1.00	=	1.97 SQ.MT.
8	5.90 x 0.13 x 1.00	=	0.77 SQ.MT.
9	5.43 x 0.03 x 1.00	=	0.16 SQ.MT.
10	2.98 x 5.90 x 1.00	=	17.58 SQ.MT.
11	1.51 x 0.60 x 1.00	=	0.91 SQ.MT.
12	0.96 x 4.43 x 1.00	=	4.25 SQ.MT.
13	4.46 x 3.39 x 1.00	=	15.18 SQ.MT.
14	4.65 x 0.92 x 1.00	=	4.28 SQ.MT.
15	1.48 x 1.35 x 1.00	=	2.00 SQ.MT.
16	1.68 x 1.35 x 1.00	=	2.27 SQ.MT.
17	2.95 x 0.55 x 1.00	=	1.63 SQ.MT.
18	3.03 x 0.14 x 1.00	=	0.44 SQ.MT.
19	5.93 x 0.74 x 1.00	=	4.41 SQ.MT.
20	2.42 x 0.35 x 1.00	=	0.85 SQ.MT.
21	1.20 x 1.15 x 1.00	=	1.39 SQ.MT.
22	3.17 x 0.85 x 1.00	=	2.70 SQ.MT.
F1	1.20 x 4.95 x 1.00	=	5.94 SQ.MT.
F2	1.88 x 1.35 x 1.00	=	2.54 SQ.MT.
F3	1.68 x 3.52 x 1.00	=	5.91 SQ.MT.
F4	2.42 x 3.65 x 1.00	=	8.83 SQ.MT.
F5	4.48 x 1.40 x 1.00	=	6.27 SQ.MT.
F6	3.46 x 3.17 x 1.00	=	10.98 SQ.MT.
TOTAL			= 123.41 SQ.MT.
BUILT-UP AREA CALCULATION FOR 19TH FLOOR (319.27 - 123.41 = 195.87)			= 195.87 SQ.MT.


WING-A CARPET AREA CALCULATION			
FLAT NO. -01 (3RD TO 14TH & 16TH TO 19TH FLOOR)			
ADDITIONS			
1	1.05 x 4.93 x 1.00	=	5.18 SQ.MT.
2	1.97 x 4.78 x 1.00	=	9.44 SQ.MT.
3	2.53 x 1.35 x 1.00	=	3.42 SQ.MT.
4	2.13 x 3.47 x 1.00	=	7.39 SQ.MT.
5	3.03 x 4.02 x 1.00	=	12.21 SQ.MT.
6	2.12 x 1.35 x 1.00	=	2.87 SQ.MT.
7	3.03 x 3.61 x 1.00	=	10.93 SQ.MT.
R1	2.13 x 0.74 x 1.00	=	1.58 SQ.MT.
TOTAL CARPET AREA			= 53.01 SQ.MT.

WING-A CARPET AREA CALCULATION			
FLAT NO. -03 (3RD TO 18TH FLOOR)			
ADDITIONS			
1	1.05 x 4.80 x 1.00	=	5.04 SQ.MT.
2	1.97 x 4.57 x 1.00	=	9.03 SQ.MT.
3	2.12 x 4.70 x 1.00	=	9.94 SQ.MT.
4	2.28 x 4.22 x 1.00	=	9.61 SQ.MT.
5	1.22 x 2.87 x 1.00	=	3.51 SQ.MT.
TOTAL CARPET AREA			= 37.13 SQ.MT.


WING-B CARPET AREA CALCULATION									
FLAT NO. - 01 (3RD TO 7TH & 9TH TO 19TH FLOOR)									
ADDITIONS									
1	1.05	x	4.78	x	1.00	=	5.02	SQ.M	
2	2.01	x	4.55	x	1.00	=	9.15	SQ.M	
3	2.12	x	4.40	x	1.00	=	9.33	SQ.M	
4	1.50	x	3.76	x	1.00	=	5.64	SQ.M	
5	2.71	x	3.33	x	1.00	=	9.02	SQ.M	
6	2.27	x	0.92	x	1.00	=	2.09	SQ.M	
7	5.72	x	1.44	x	1.00	=	8.24	SQ.M	
8	3.62	x	0.82	x	1.00	=	2.97	SQ.M	
B	2.11	x	0.74	x	1.00	=	1.56	SQ.M	
TOTAL CARPET AREA								=	53.01

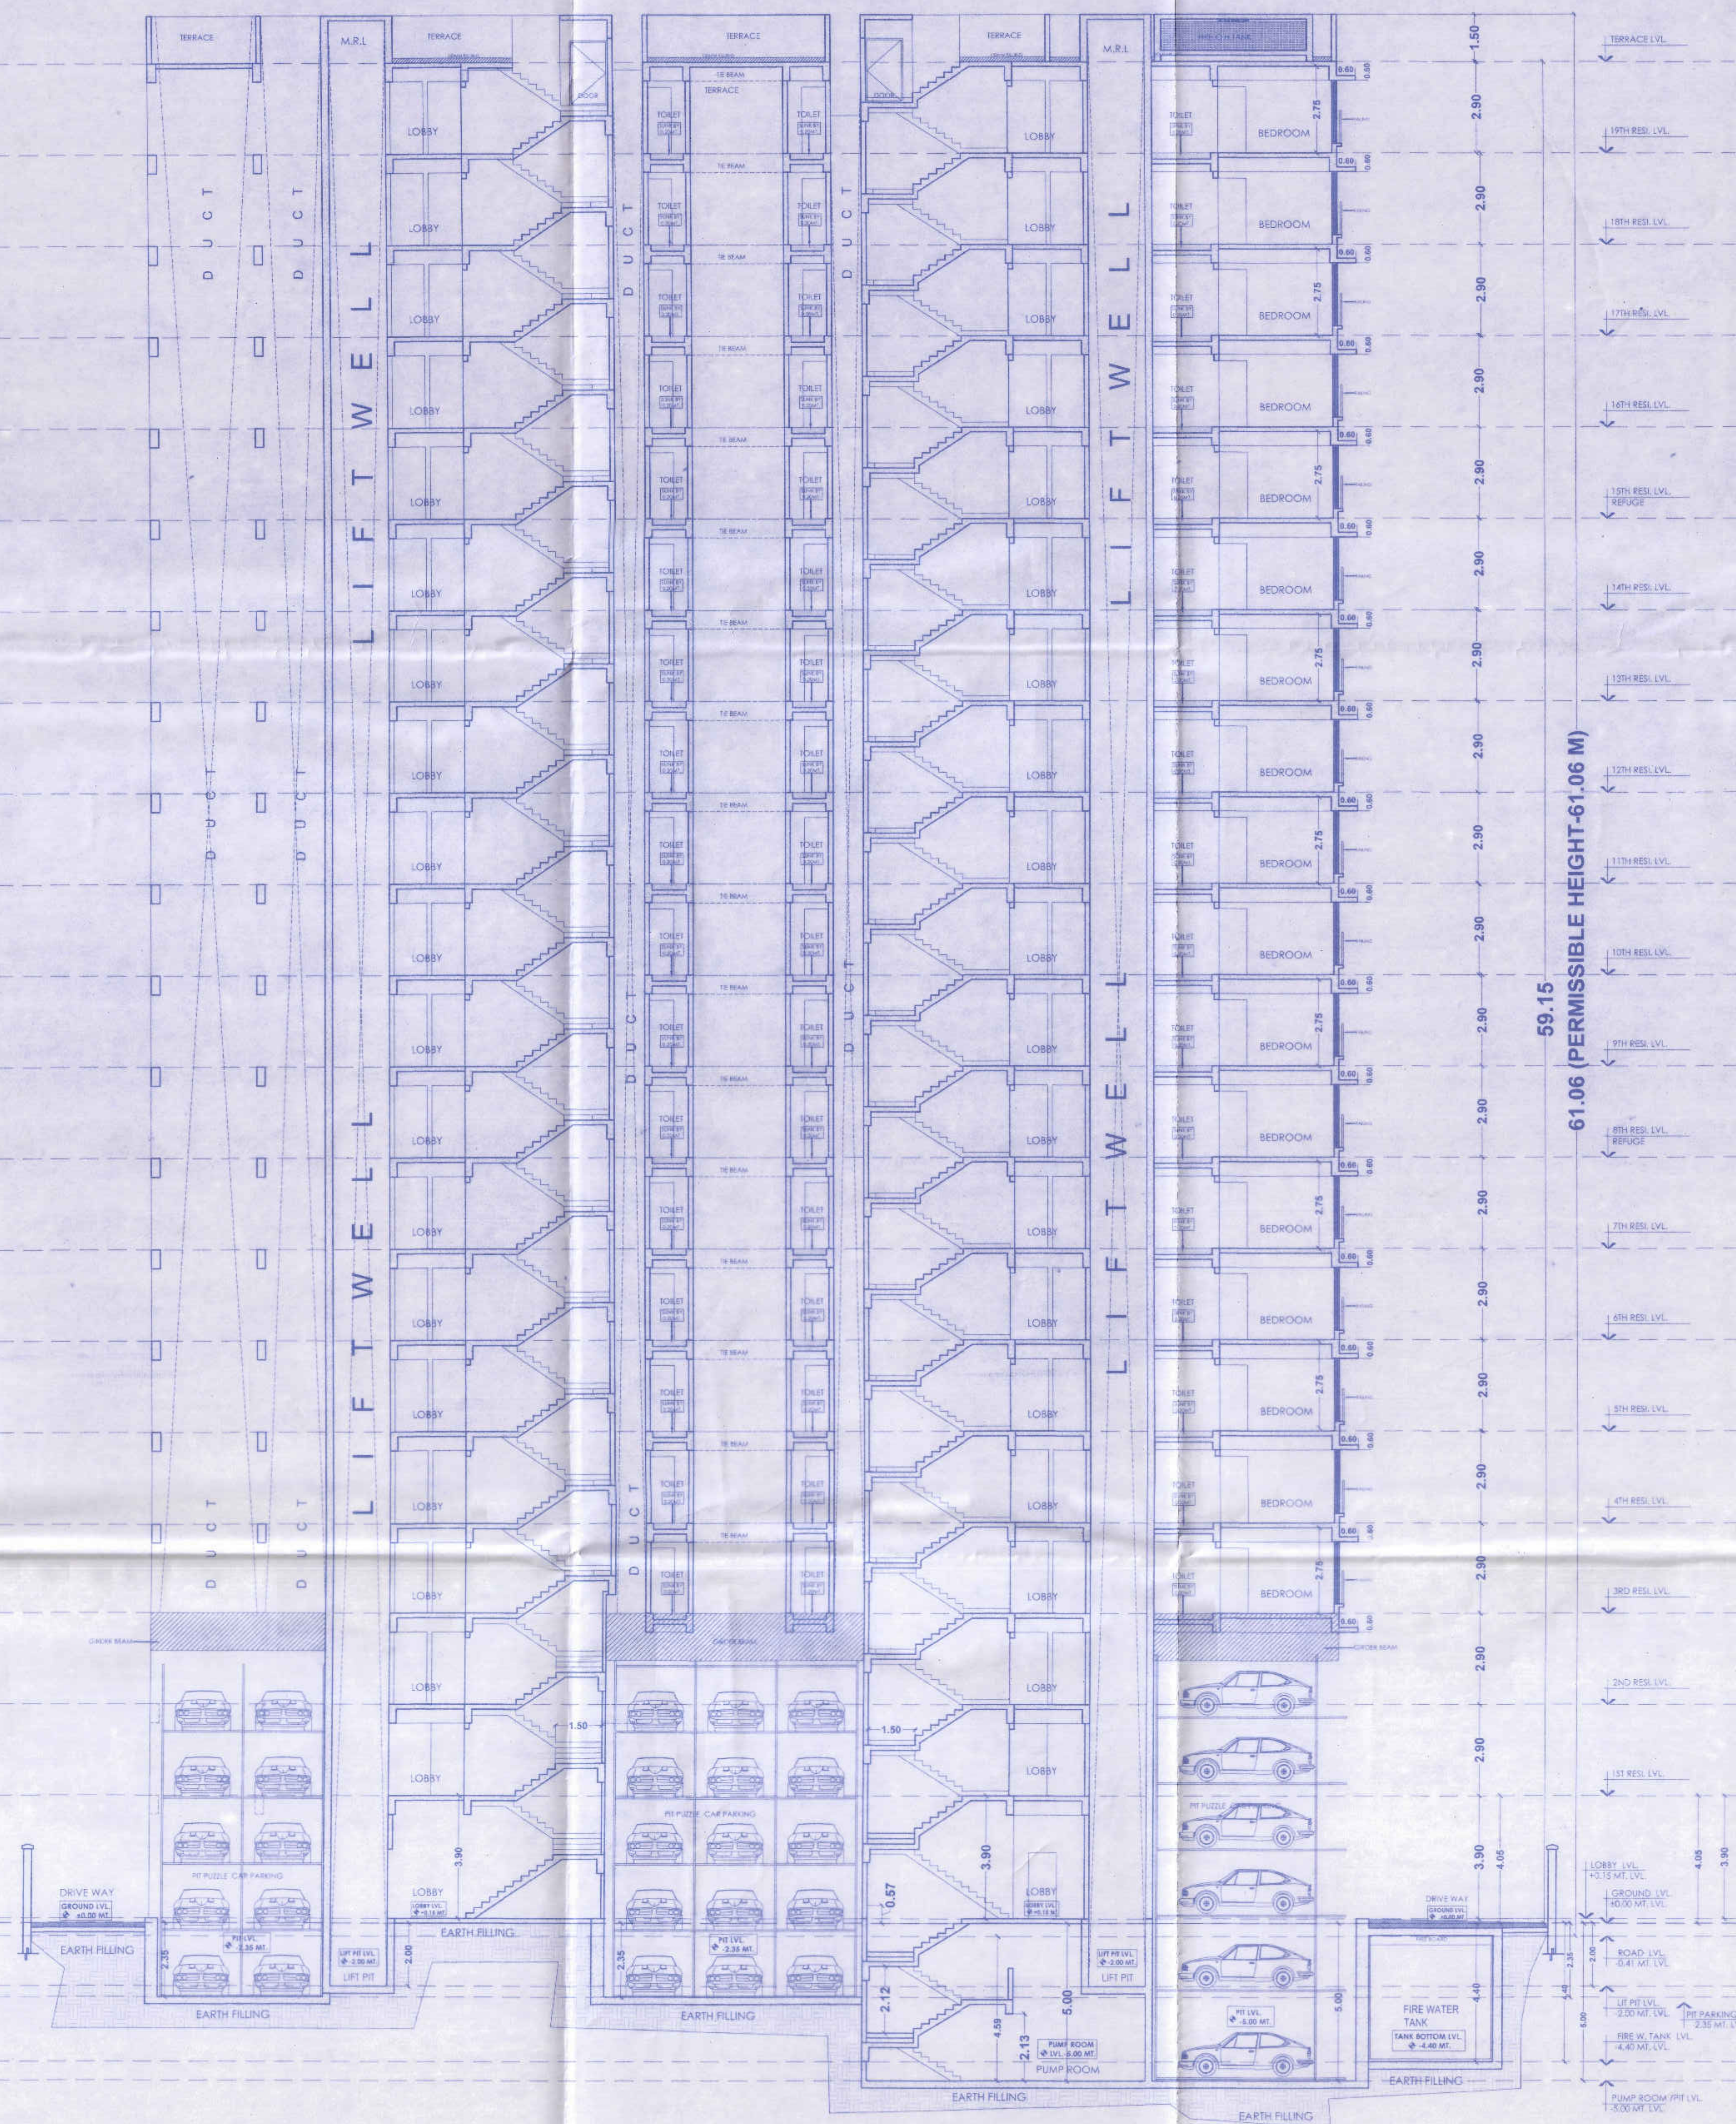

SECTION A-A
SCALE - 1:100

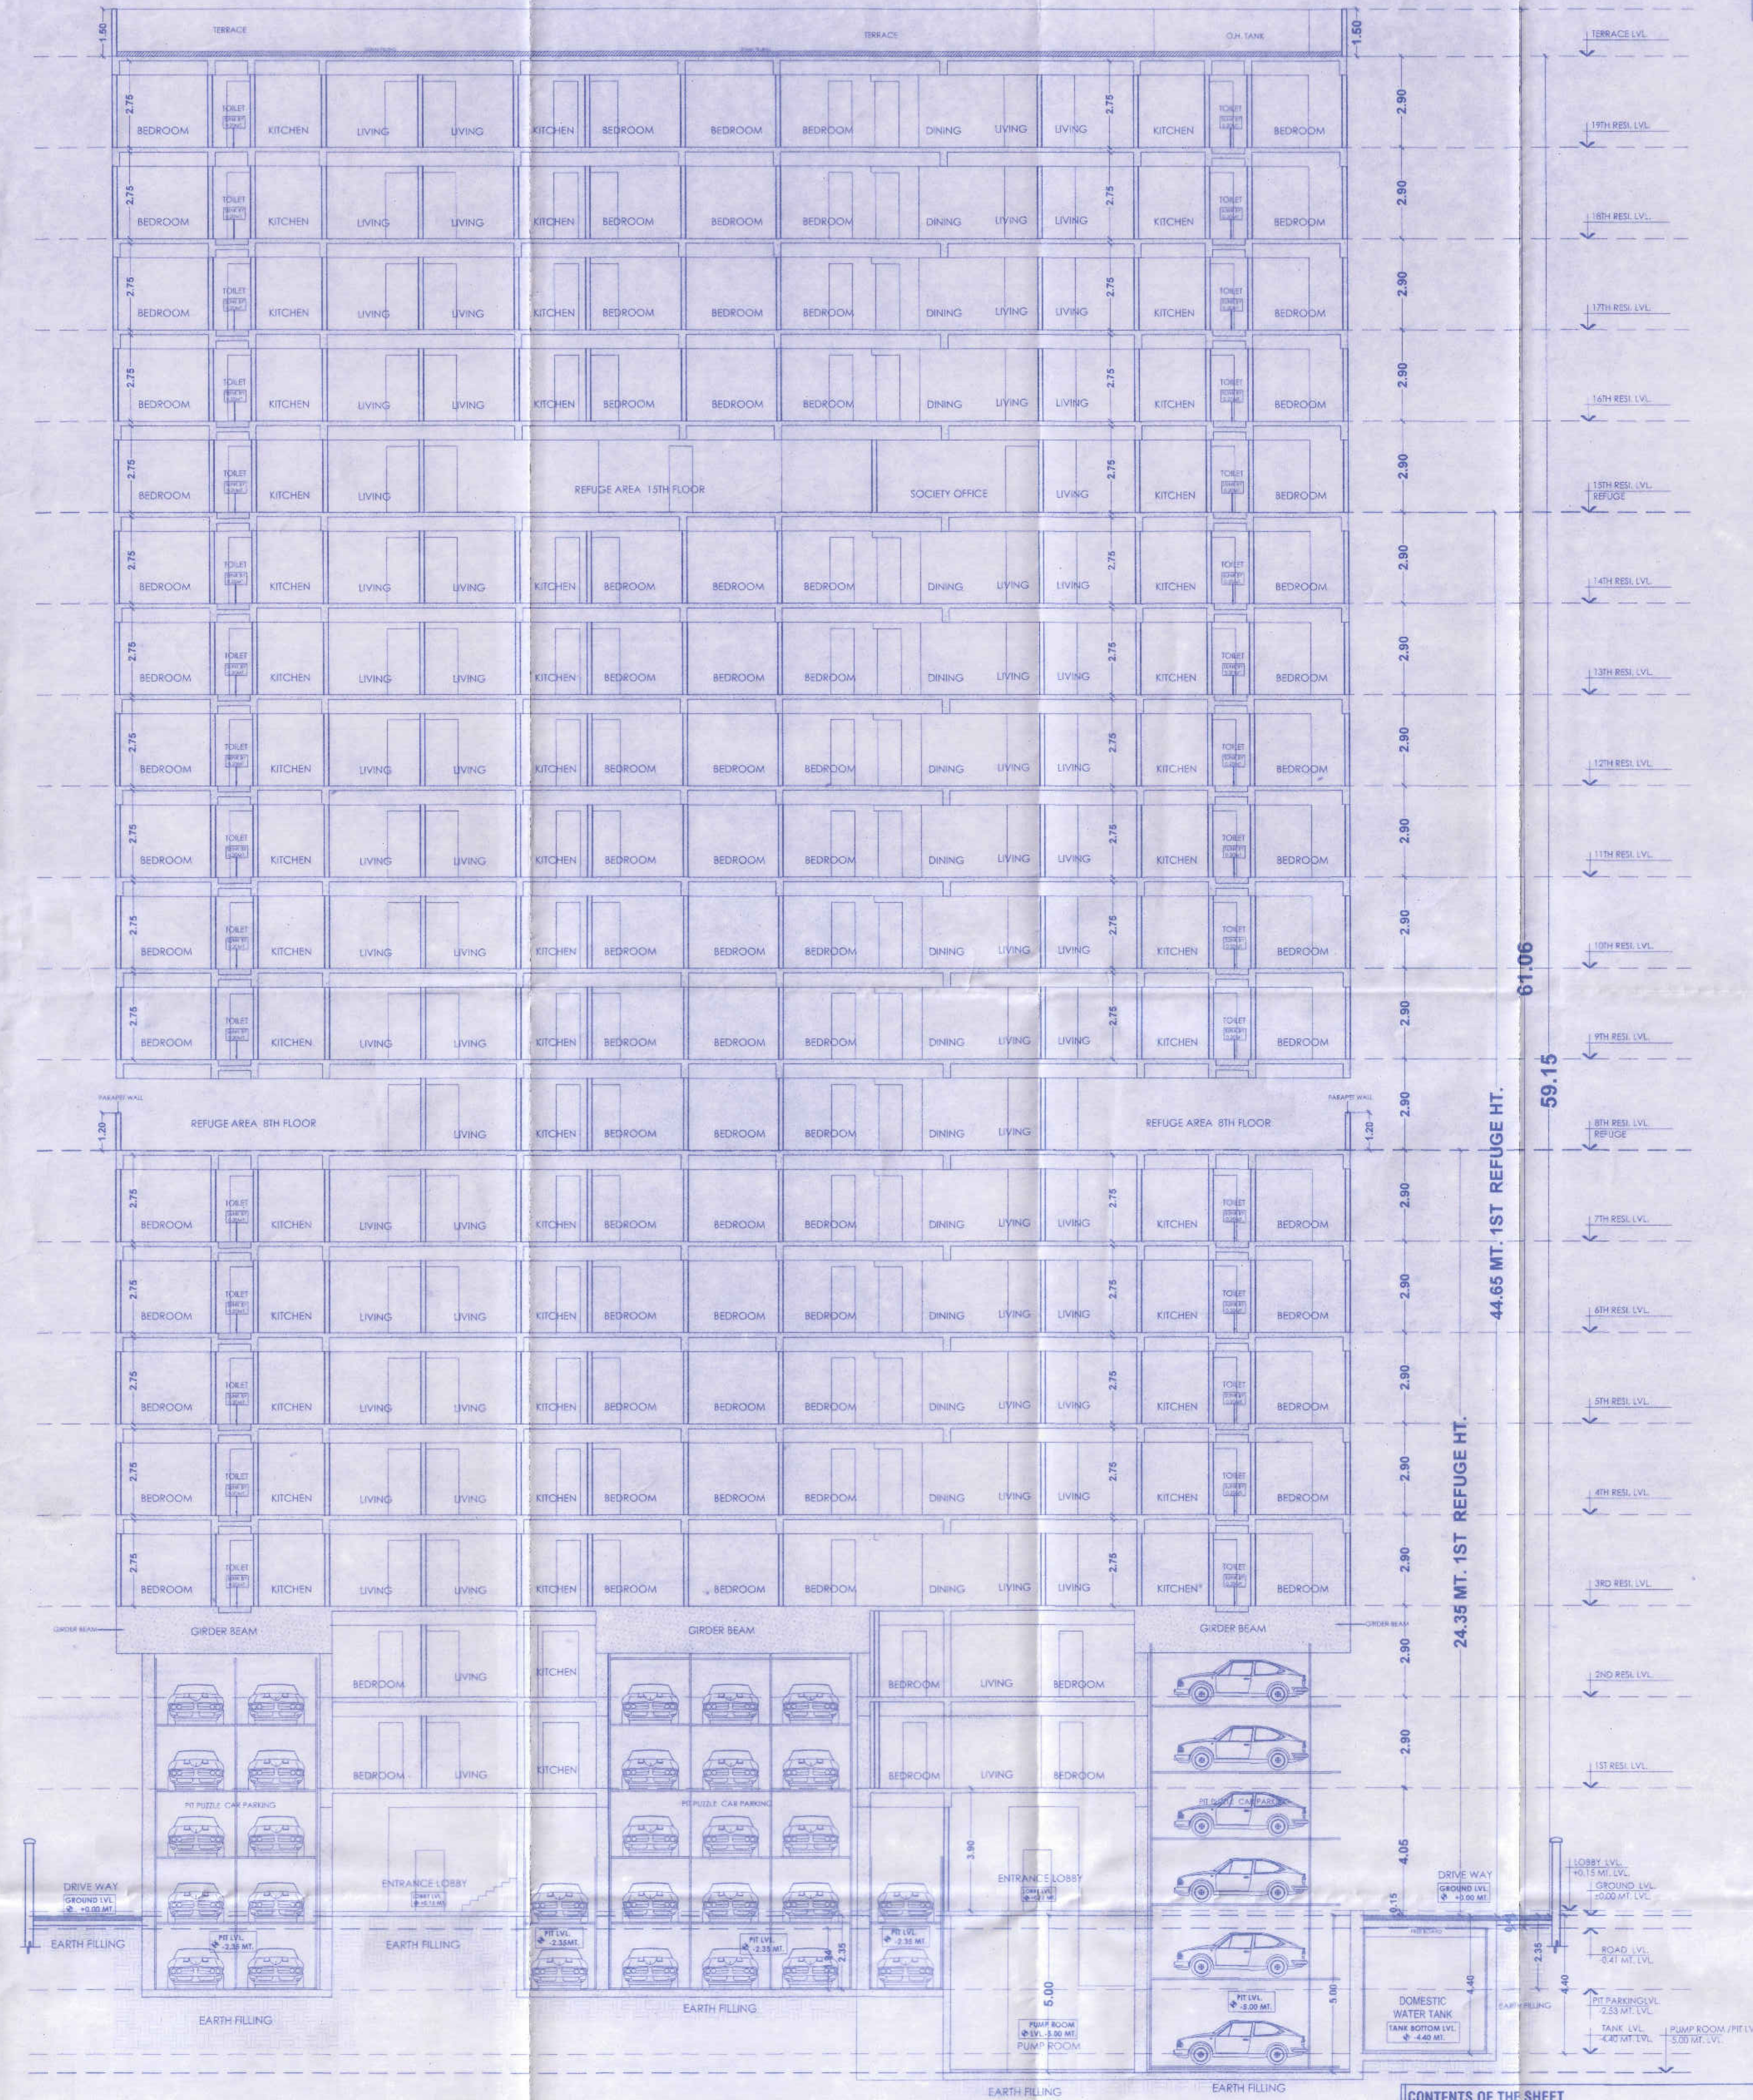

SECTION B-B
SCALE - 1:100

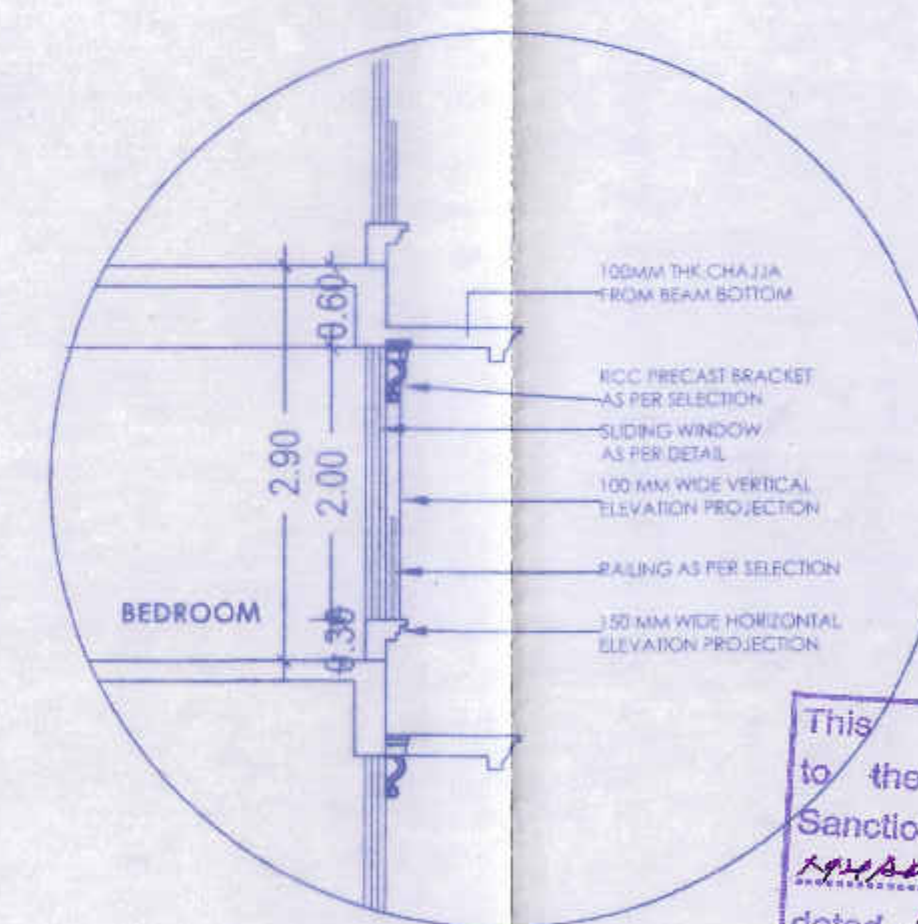

TYP. SECTION AT-A

This cancels Approval
to the previous Plans
Sanctioned under no.
19442/3/2023 dated 12/06/2023

Issued by B.P. Chit / Greater Mumbai / Mhada
Read Along With This Office Order
No. Mhada-37/12/24/2023
Date 28 NOV 2023

Ex. Eng. B.P. Chit (GM) / Mhada (V.S.)

CONTENTS OF THE SHEET	
SECTION: A-A, B-B REFUGE AREA STATEMENT	
PLAN FOR APPROVAL	
D.F.O.	DY.CFO
DESCRIPTION OF PROPOSAL & PROPERTY	
SIGNATURE OF ARCHITECT	
PROPOSED REDEVELOPMENT OF EXISTING BUILDING NO.07 KNOWN AS "DAHISAR MEGA CO-OP. HSG. SOC. LTD." ON PLOT BEARING CTS NO. 1665 (pt) VILLAGE DAHISAR (EAST), SHALENDRA NAGAR, DAHISAR (E) MUMBAI - 400066.	
NAME OF OWNER	
SIGNED BY: MAHARAJ	
SIGNATURE OF OWNER	
DRAWN BY: RAJARAM	
1:100	
18.08.2023	



INGENIOUS ARCHITECTS
ARCHITECTURE | PLANNING | INTERIORS
100, Road No. 1, 1st Floor, Pashan, Mumbai-400033
email: info@ingeniousarchitects.com | web: ingeniousarchitects.com