


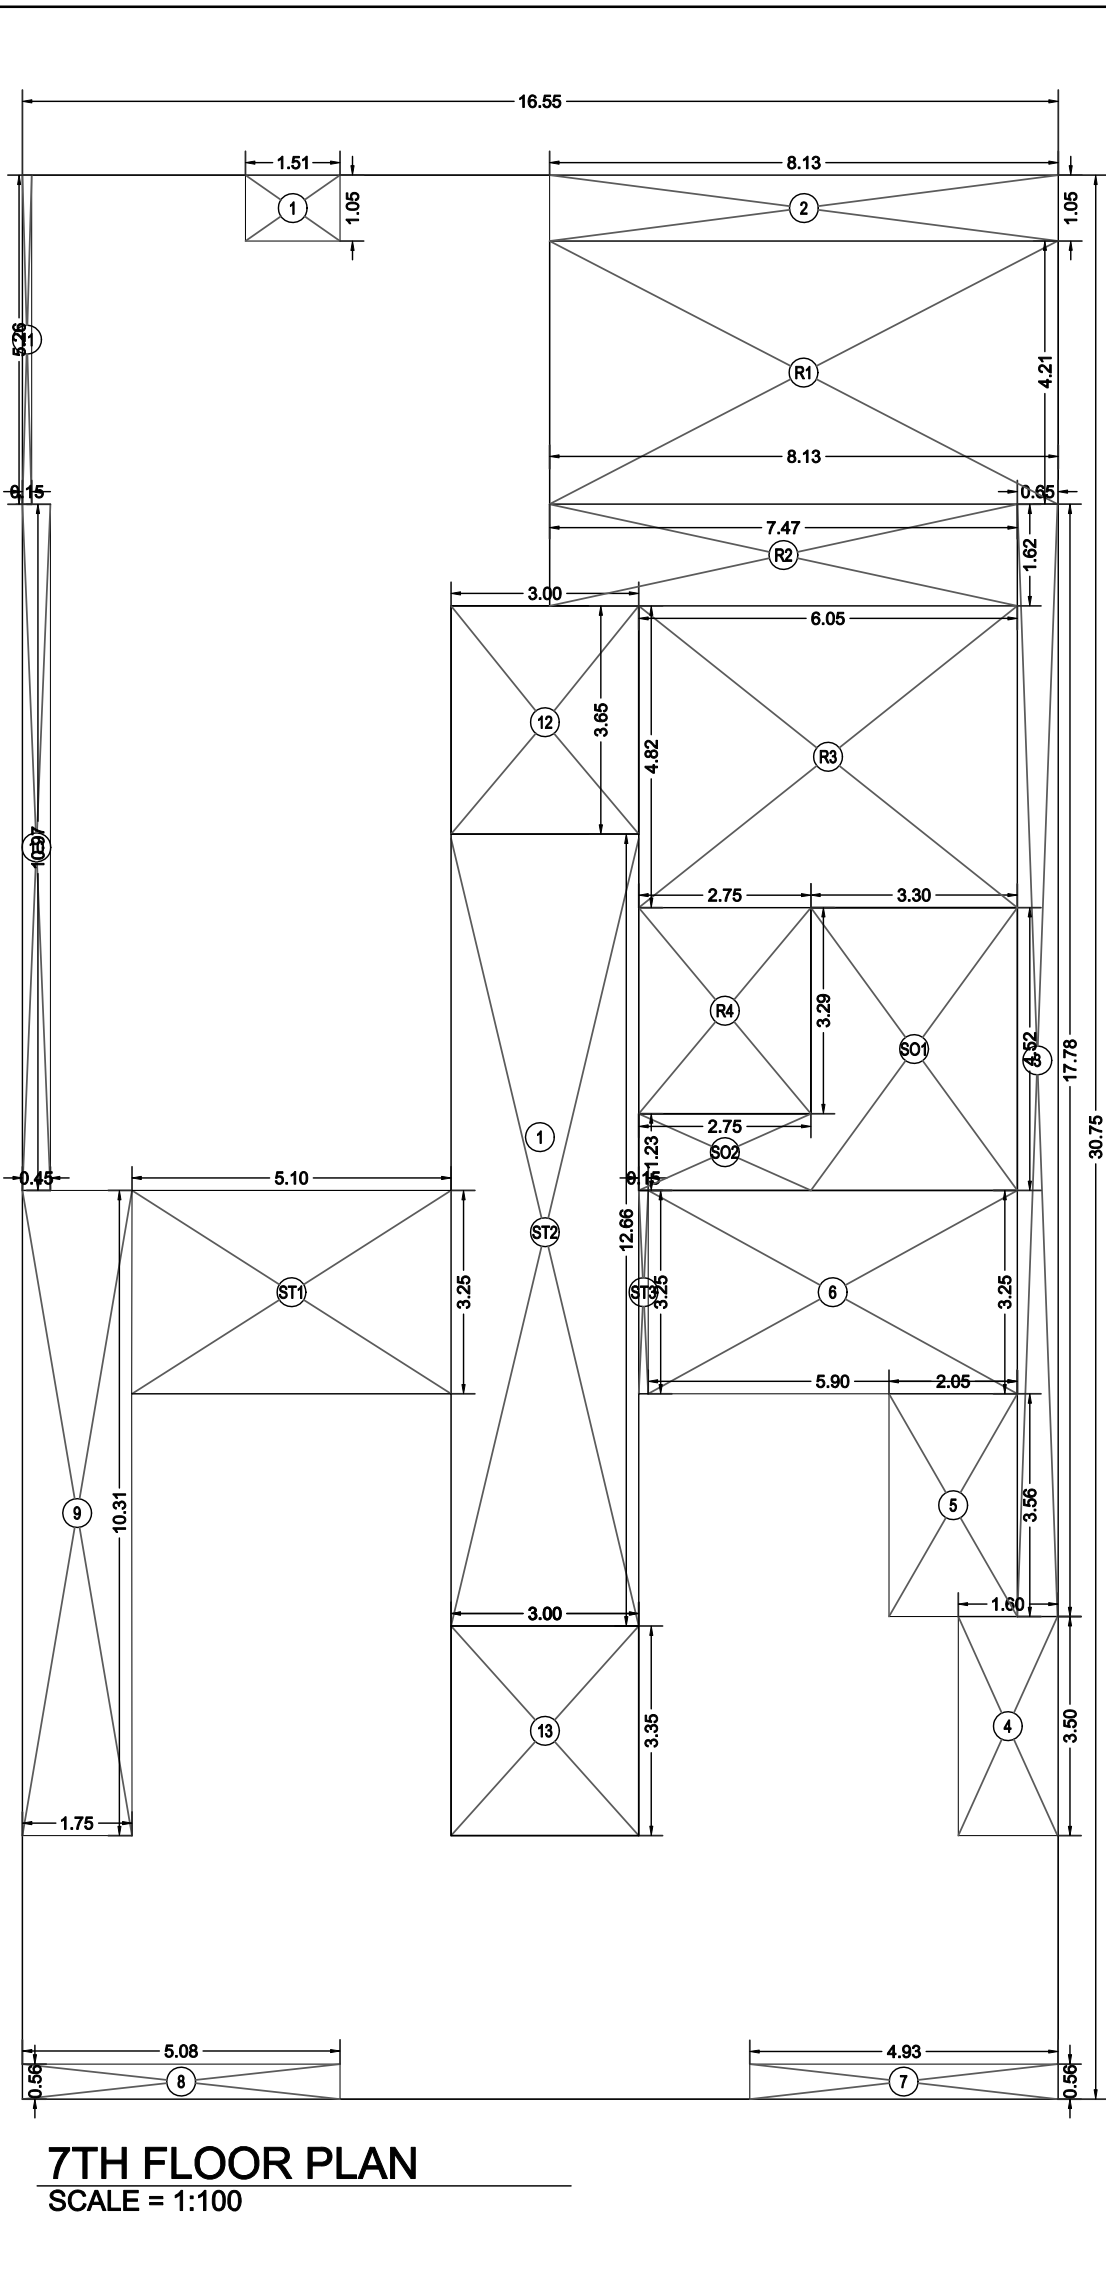
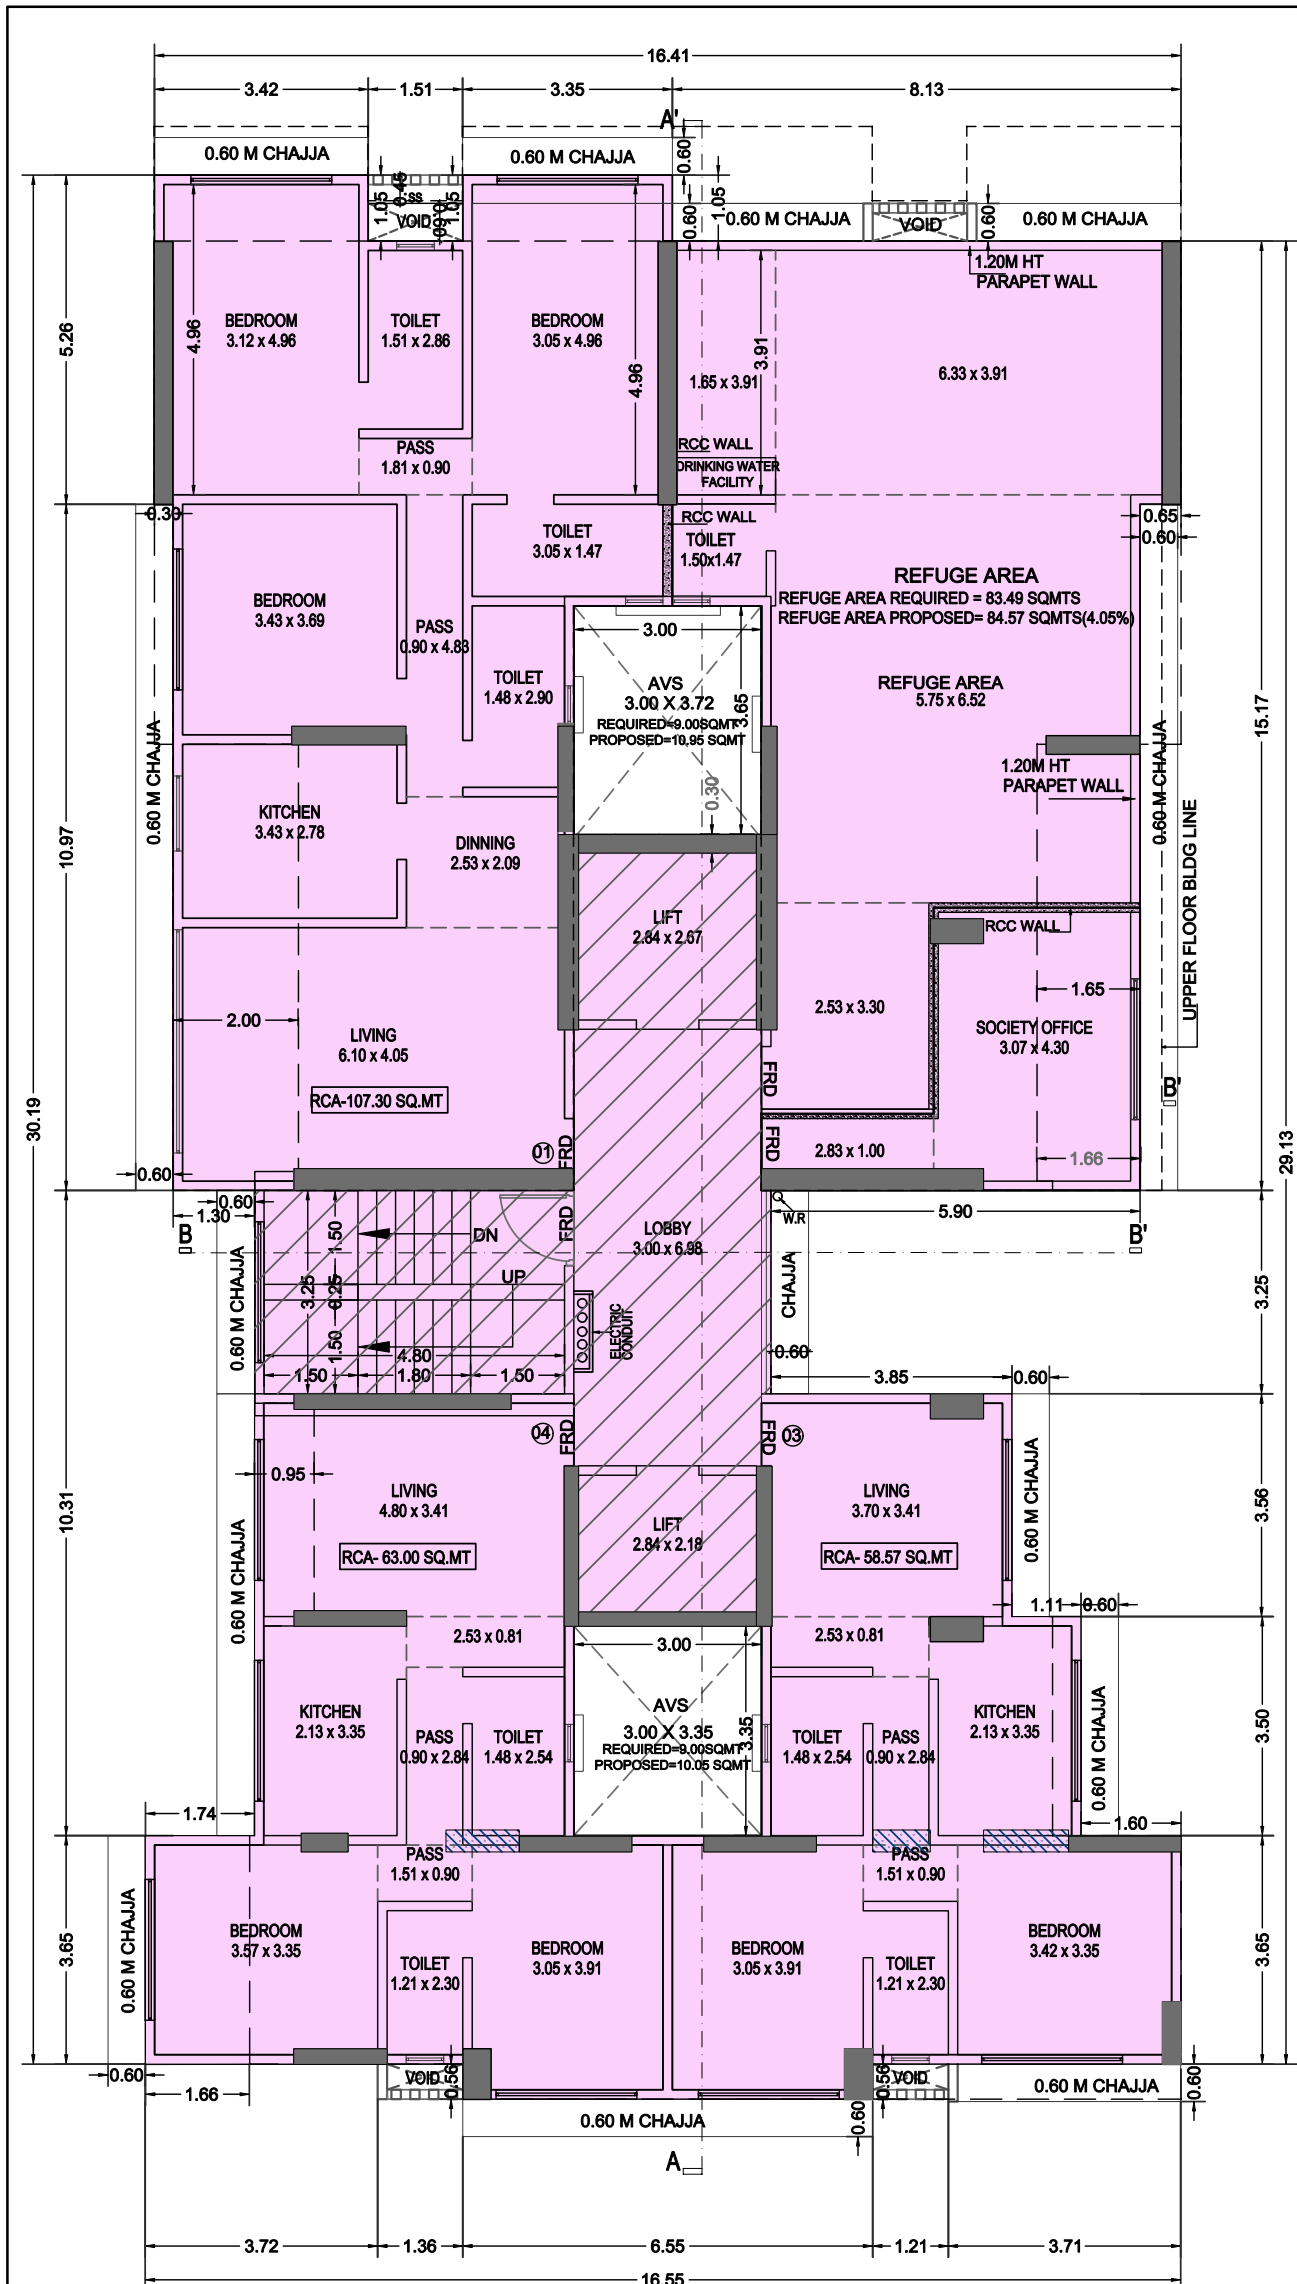


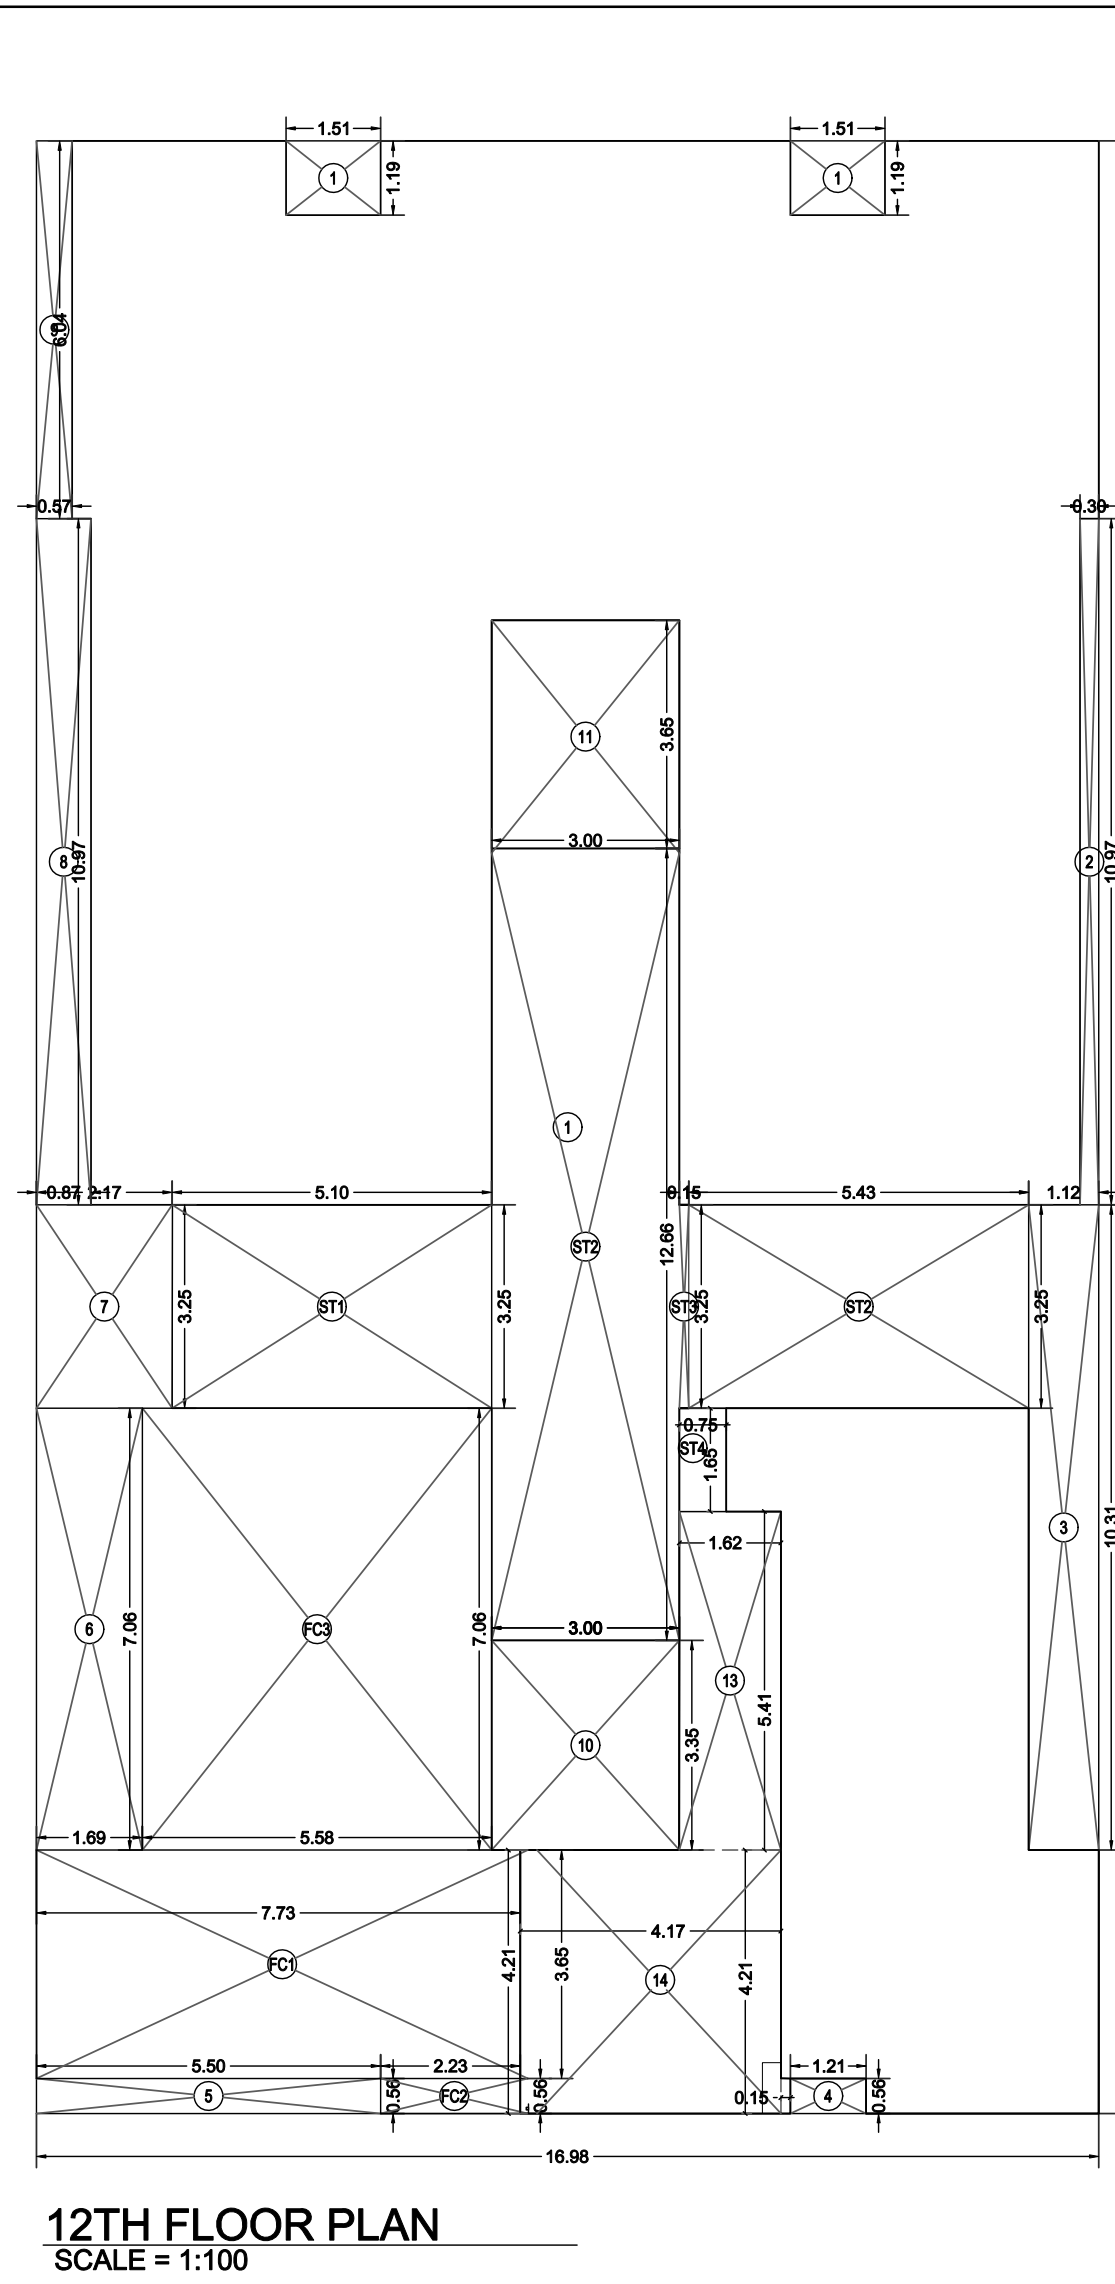

BUILT UP AREA CALCULATION			
7TH FLOOR			
1	16.55	X 30.75	X 1 NO = 508.91 SQ.MT
TOTAL ADDITION			= 508.91 SQ.MT
DEDUCTIONS			
1	1.01	X 1.05	X 1 NO = 1.06 SQ.MT
2	8.13	X 1.05	X 1 NO = 8.53 SQ.MT
3	6.65	X 17.78	X 1 NO = 11.96 SQ.MT
4	1.60	X 3.50	X 1 NO = 5.60 SQ.MT
5	2.05	X 3.50	X 1 NO = 7.29 SQ.MT
6	3.00	X 3.25	X 1 NO = 9.75 SQ.MT
7	4.80	X 0.50	X 1 NO = 2.40 SQ.MT
8	5.05	X 0.50	X 1 NO = 2.52 SQ.MT
9	1.75	X 10.31	X 1 NO = 18.04 SQ.MT
10	6.45	X 10.67	X 1 NO = 68.83 SQ.MT
11	0.15	X 0.50	X 1 NO = 0.07 SQ.MT
12	3.00	X 3.05	X 1 NO = 9.15 SQ.MT
13	3.00	X 5.35	X 1 NO = 16.05 SQ.MT
TOTAL DEDUCTION			= 194.08 SQ.MT
REFUGEE AREA CALCULATION			
7TH FLOOR			
R1	8.13	X 4.21	X 1 NO = 34.23 SQ.MT
R2	7.47	X 1.62	X 1 NO = 12.10 SQ.MT
R3	6.65	X 4.82	X 1 NO = 32.06 SQ.MT
R4	2.75	X 3.25	X 1 NO = 9.05 SQ.MT
TOTAL REFUGEE AREA			= 85.44 SQ.MT
TOTAL BUILT UP AREA (X-Y) = 314.83			
STAIRCASE AREA CALCULATION			
7TH FLOOR			
S71	5.15	X 3.25	X 1 NO = 16.87 SQ.MT
S72	3.00	X 12.85	X 1 NO = 37.95 SQ.MT
S73	0.15	X 0.50	X 1 NO = 0.07 SQ.MT
TOTAL STAIRCASE AREA PER FL (TYPICAL FLOOR)			= 54.89 SQ.MT
SOCIETY OFFICE AREA CALCULATION			
7TH FLOOR			
S01	3.30	X 4.82	X 1 NO = 15.82 SQ.MT
S02	2.75	X 1.25	X 1 NO = 3.38 SQ.MT
TOTAL SOCIETY OFFICE AREA PER FL (TYPICAL FLOOR)			= 19.20 SQ.MT
NET BUILT UP AREA (X-Y) = 240.55 SQ.MT			
GROSS BUILT UP AREA (X-Y) = 314.83 SQ.MT			


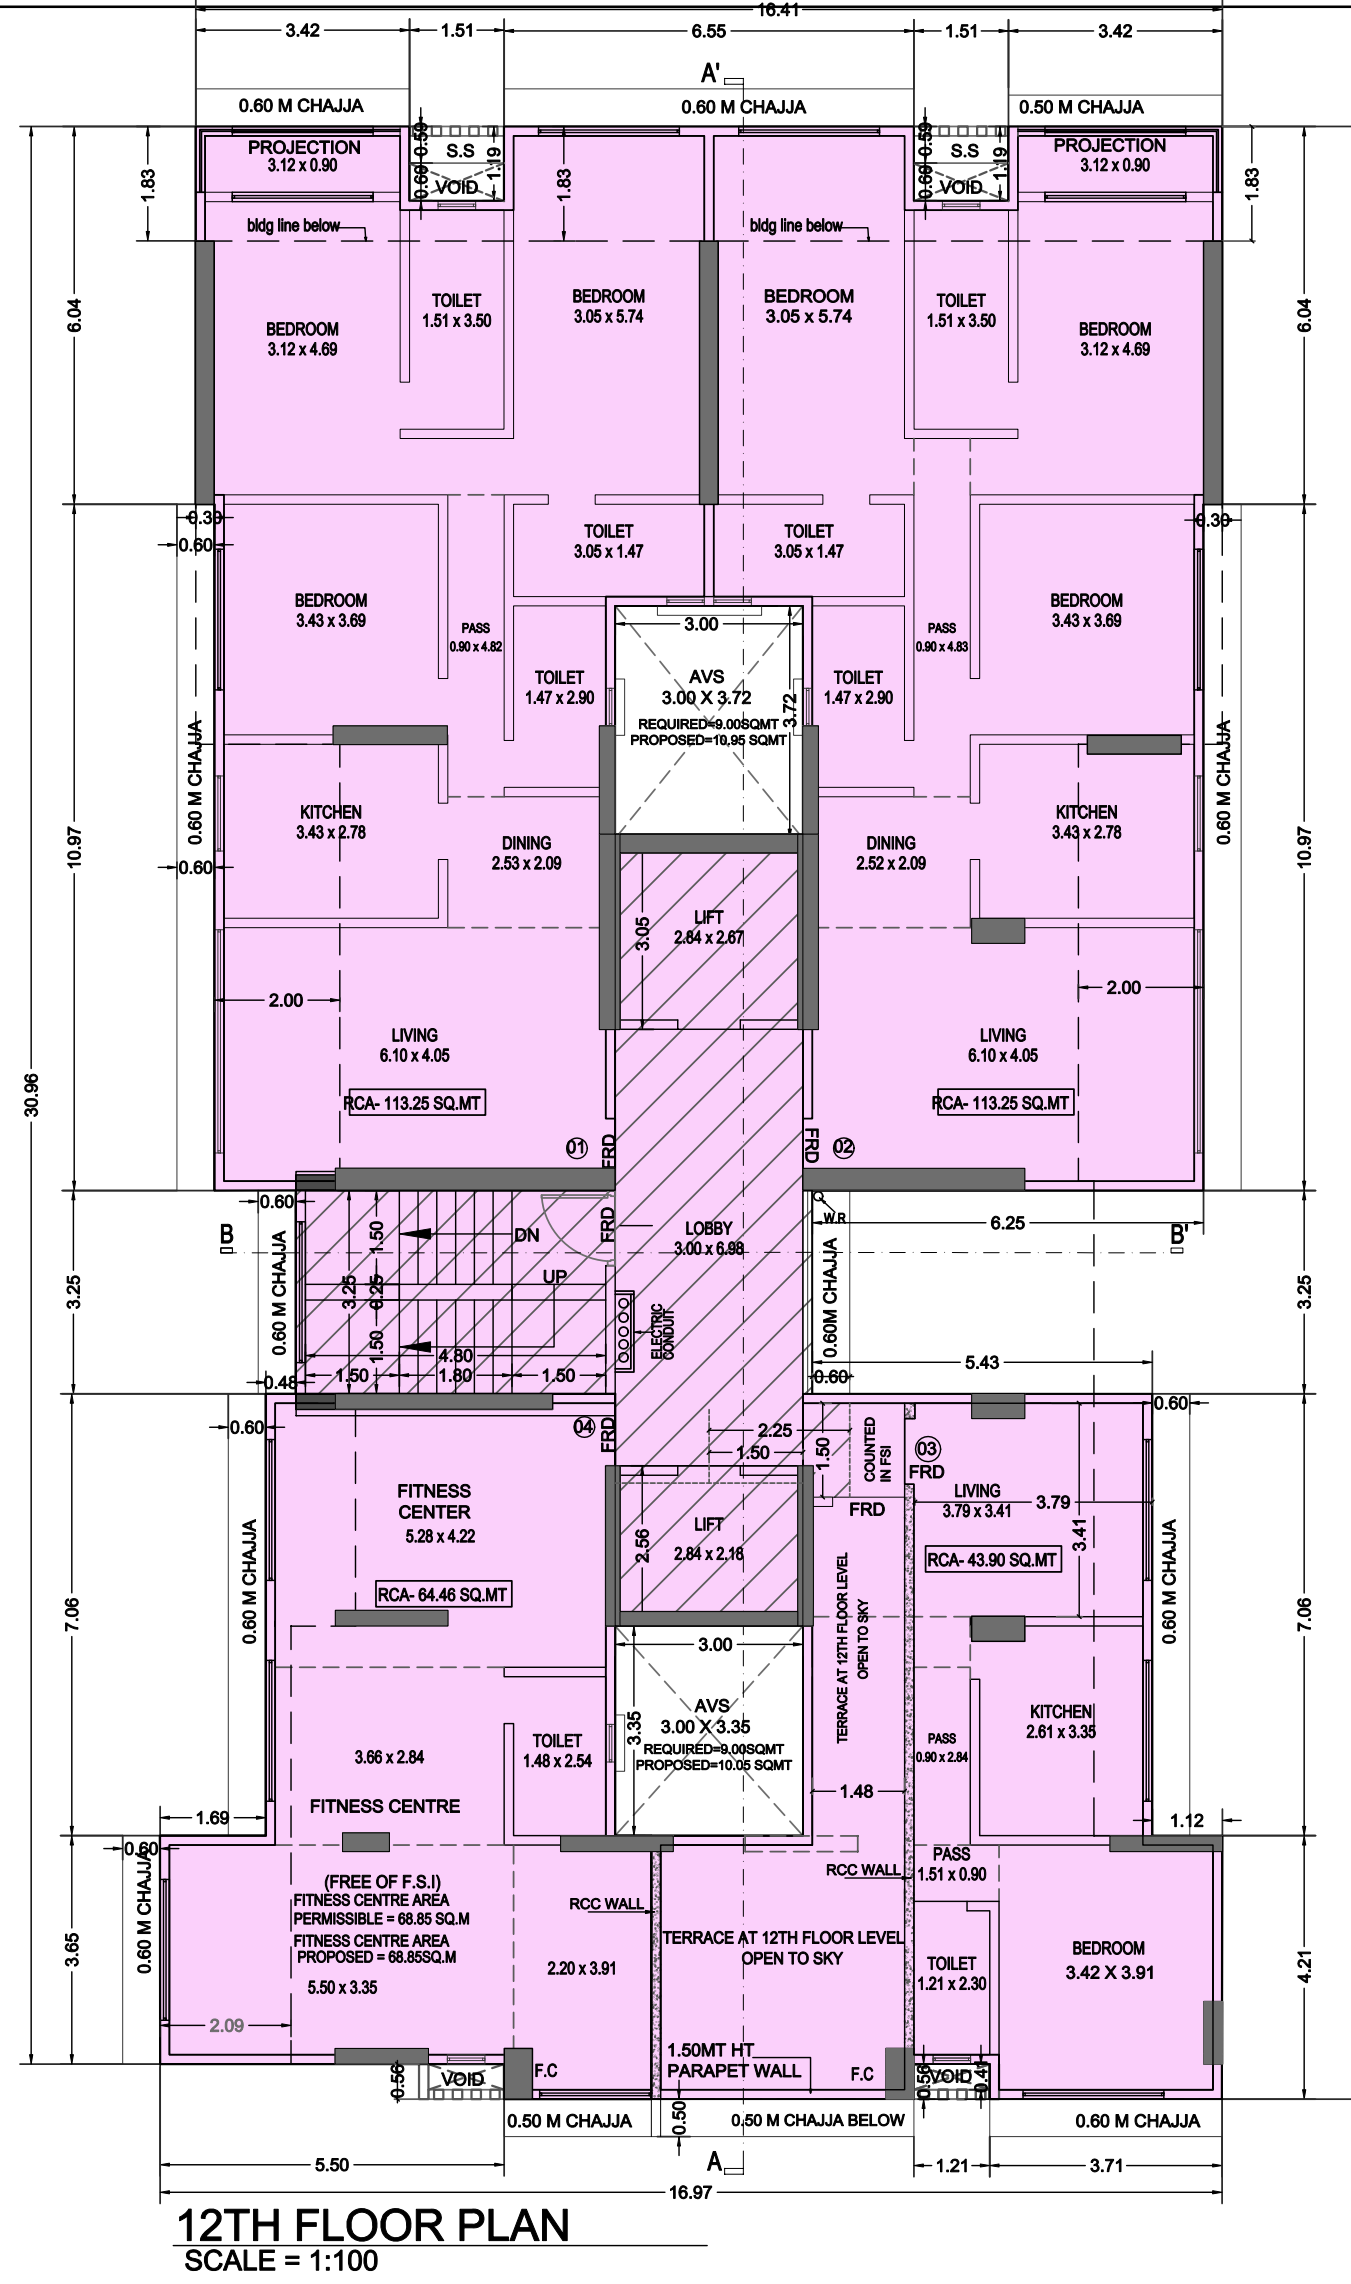


BUILT UP AREA CALCULATION			
12TH FLOOR			
1	16.55	X 31.50	X 1 NO = 523.31 SQ.MT
TOTAL ADDITION			= 523.31 SQ.MT
DEDUCTIONS			
1	1.01	X 1.10	X 2 NOS = 2.20 SQ.MT
2	0.30	X 10.87	X 1 NO = 3.29 SQ.MT
3	1.12	X 10.31	X 1 NO = 11.55 SQ.MT
4	1.21	X 0.50	X 1 NO = 0.60 SQ.MT
5	5.00	X 0.50	X 1 NO = 2.50 SQ.MT
6	1.60	X 7.00	X 1 NO = 11.20 SQ.MT
7	2.17	X 3.25	X 1 NO = 7.05 SQ.MT
8	0.87	X 10.87	X 1 NO = 9.44 SQ.MT
9	0.87	X 0.50	X 1 NO = 0.43 SQ.MT
10	3.00	X 3.50	X 1 NO = 10.50 SQ.MT
11	3.00	X 3.50	X 1 NO = 10.50 SQ.MT
12	5.43	X 3.25	X 1 NO = 17.65 SQ.MT
13	1.42	X 5.41	X 1 NO = 7.69 SQ.MT
14	4.17	X 4.21	X 1 NO = 17.56 SQ.MT
15	0.50	X 0.15	X 1 NO = 0.07 SQ.MT
TOTAL DEDUCTION			= 416.01 SQ.MT
TOTAL BUILT UP AREA (X-Y) = 107.30			
STAIRCASE AREA CALCULATION			
12TH FLOOR			
S71	5.15	X 3.25	X 1 NO = 16.87 SQ.MT
S72	3.00	X 12.85	X 1 NO = 37.95 SQ.MT
S73	0.15	X 0.50	X 1 NO = 0.07 SQ.MT
S74	0.15	X 0.50	X 1 NO = 0.07 SQ.MT
TOTAL STAIRCASE AREA PER FL (TYPICAL FLOOR)			= 54.96 SQ.MT
TOTAL BUILT UP AREA PER FL (TYPICAL FLOOR)			= 162.26 SQ.MT
FITNESS CENTRE AREA CALCULATION			
12TH FLOOR			
F01	7.75	X 3.85	X 1 NO = 29.81 SQ.MT
F02	2.25	X 0.50	X 1 NO = 1.12 SQ.MT
F03	5.00	X 7.00	X 1 NO = 35.00 SQ.MT
TOTAL FITNESS CENTRE AREA PER FL (TYPICAL FLOOR)			= 65.93 SQ.MT
NET BUILT UP AREA (X-Y) = 107.30			
GROSS BUILT UP AREA (X-Y) = 209.80 SQ.MT			


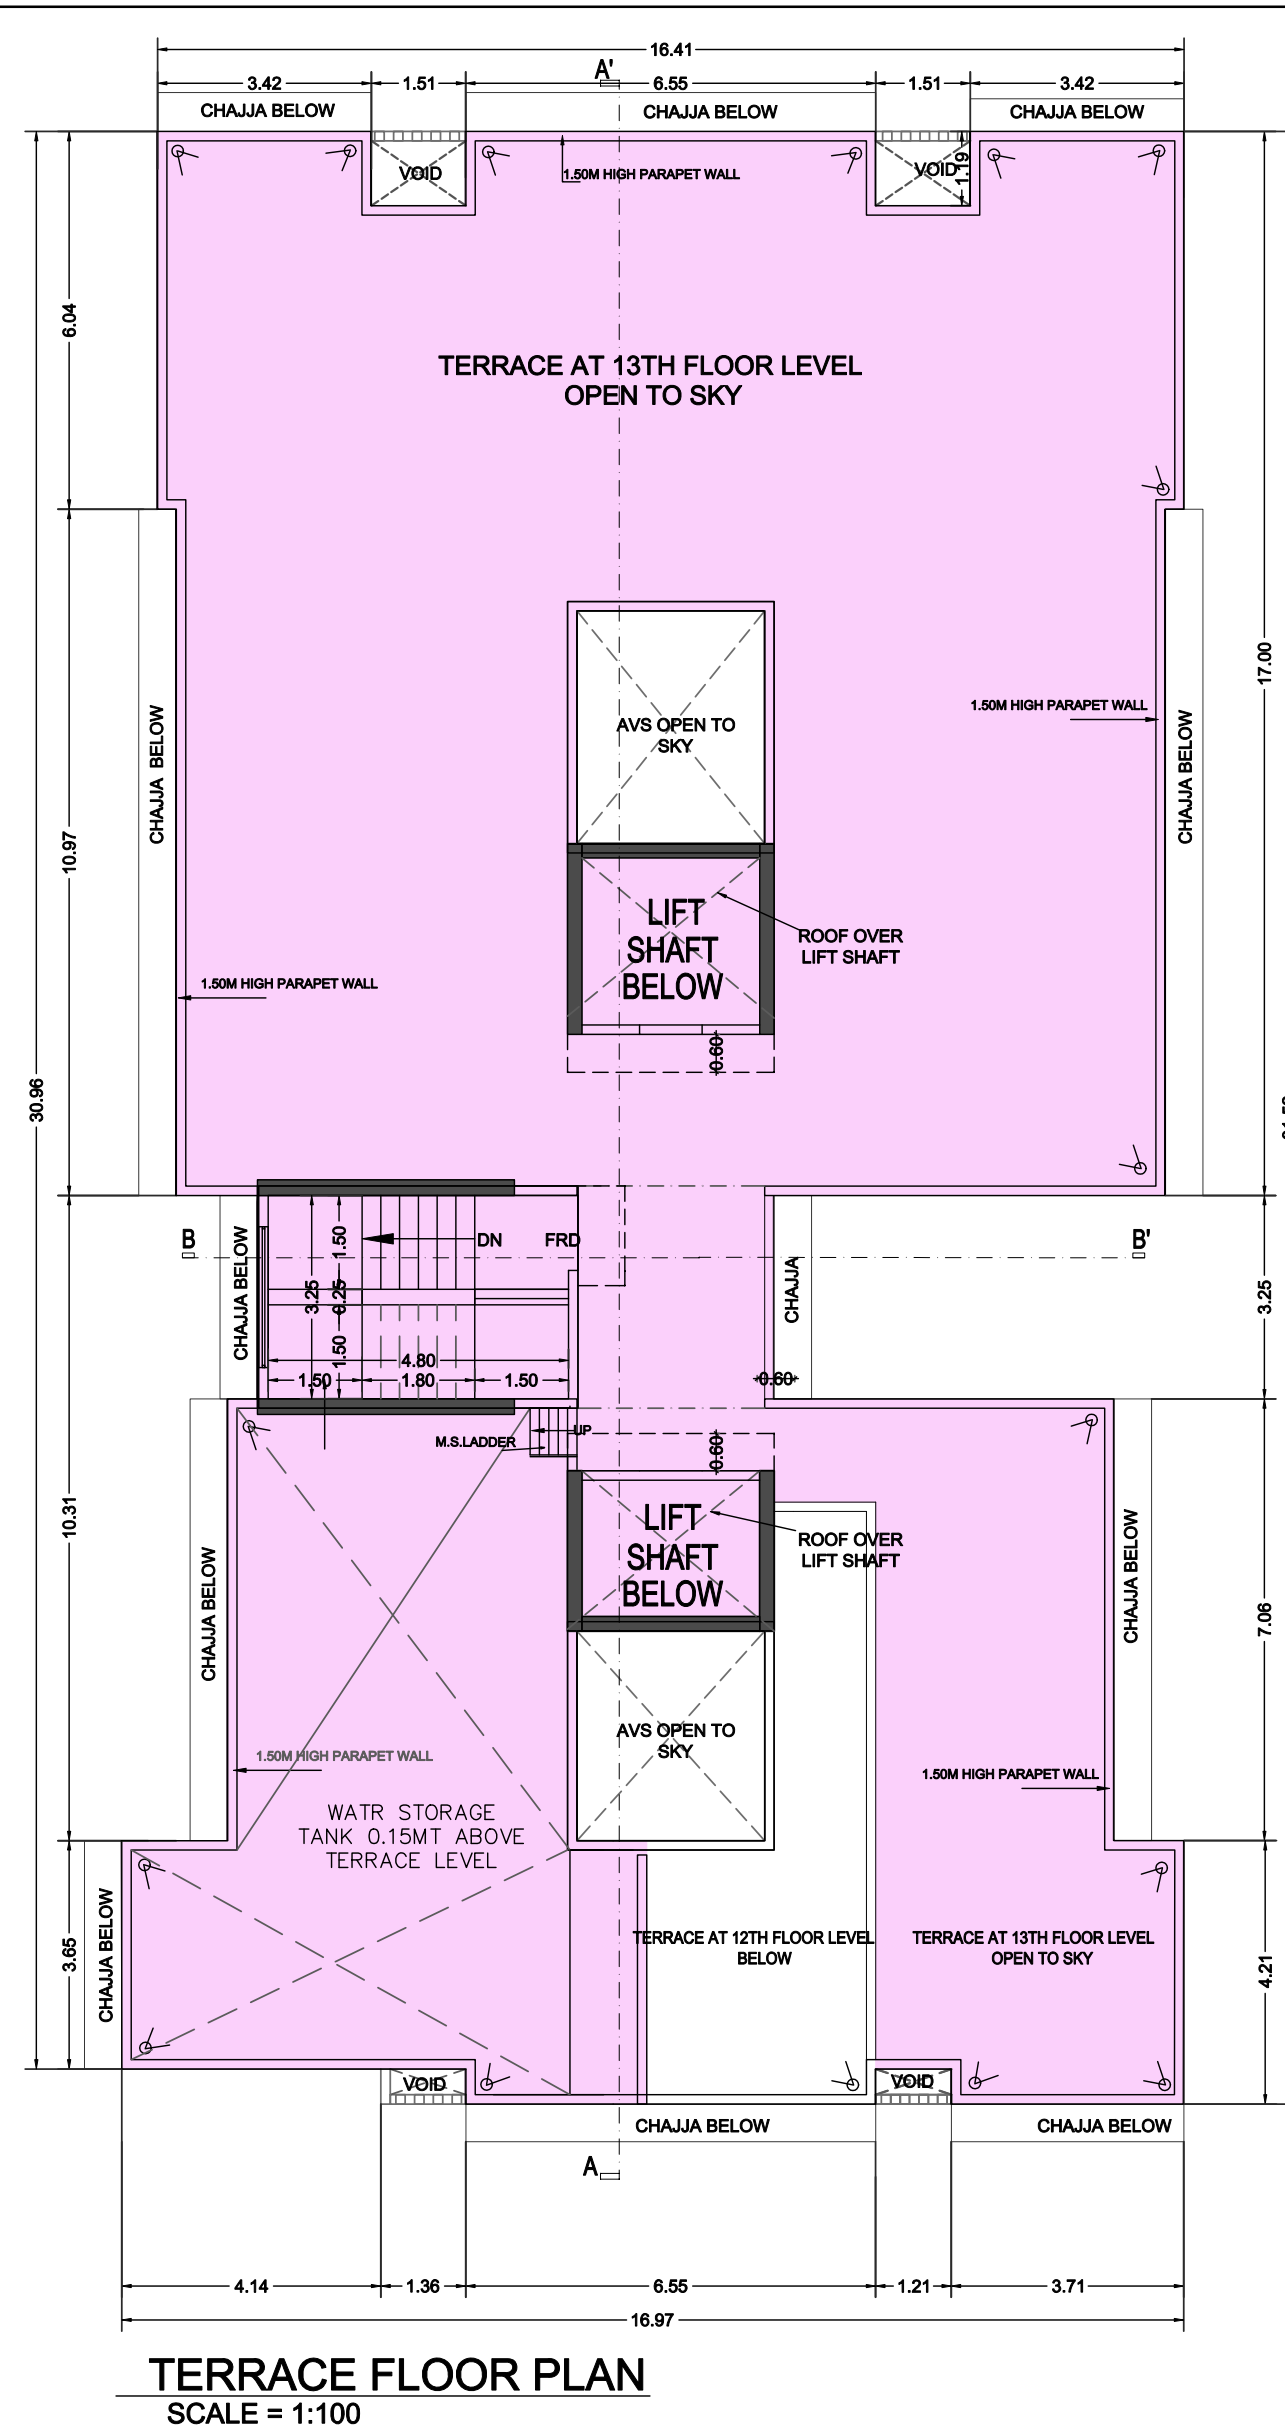


LINE DIAGRAM OF FITNESS CENTER			
SCALE = 1:100			
FITNESS CENTRE AREA CALCULATION			
12TH FLOOR			
F01	7.75	X 3.85	X 1 NO = 29.81 SQ.MT
F02	2.25	X 0.50	X 1 NO = 1.12 SQ.MT
F03	5.00	X 7.00	X 1 NO = 35.00 SQ.MT
TOTAL FITNESS CENTRE AREA PER FL (TYPICAL FLOOR)			= 65.93 SQ.MT
FITNESS CENTRE AREA PERMISSIBLE = 2% OF B.U.A.			
FITNESS CENTRE AREA PERMISSIBLE			= 2.00 SQ.MT
FITNESS CENTRE AREA PROPOSED			= 65.93 SQ.MT


LINE DIAGRAM OF SOCIETY OFFICE			
SCALE = 1:100			
SOCIETY OFFICE AREA CALCULATION			
7TH FLOOR			
S01	3.30	X 4.82	X 1 NO = 15.82 SQ.MT
S02	2.75	X 1.25	X 1 NO = 3.38 SQ.MT
TOTAL SOCIETY OFFICE AREA PER FL (TYPICAL FLOOR)			= 19.20 SQ.MT

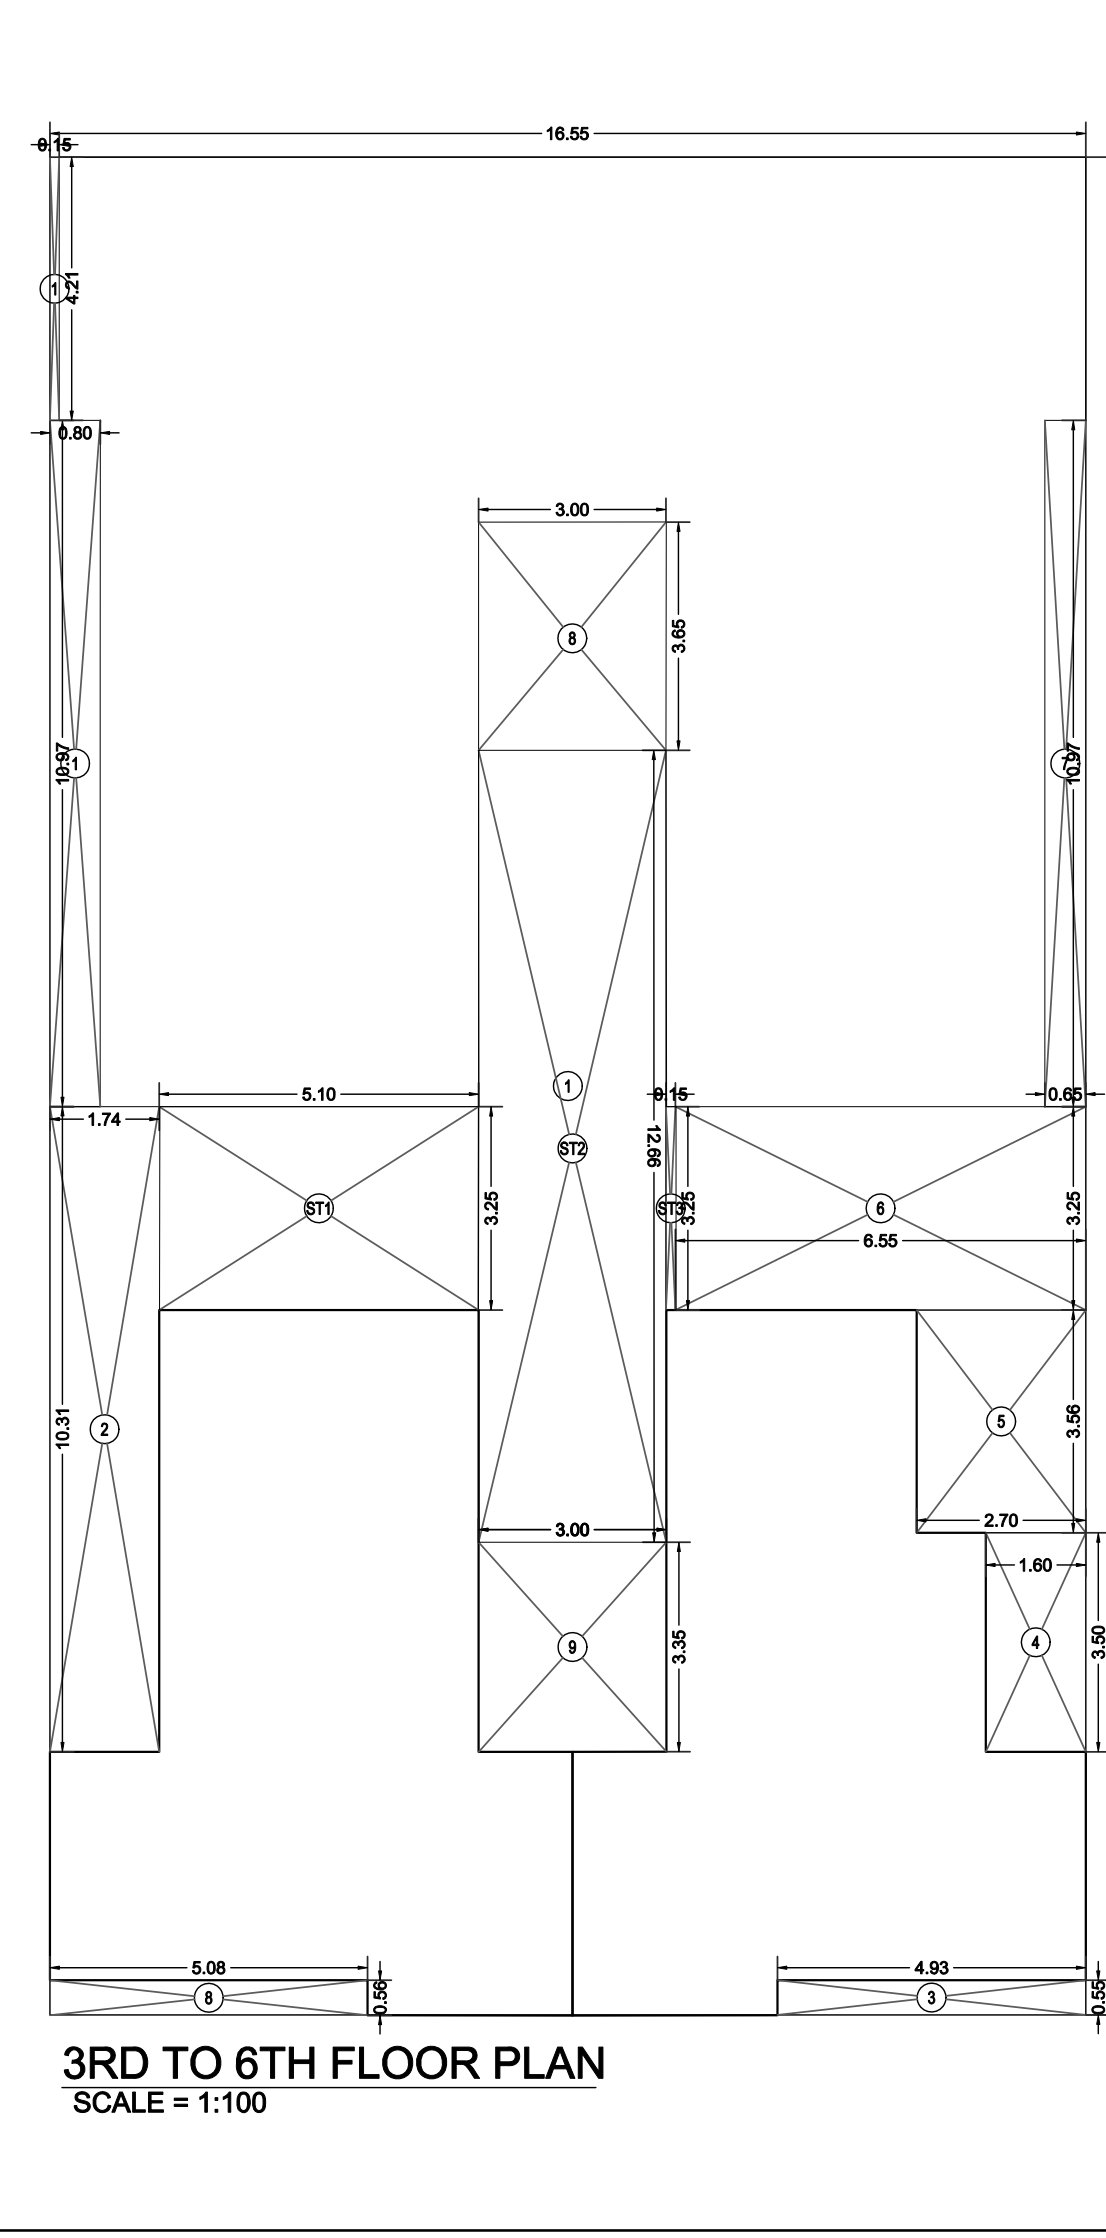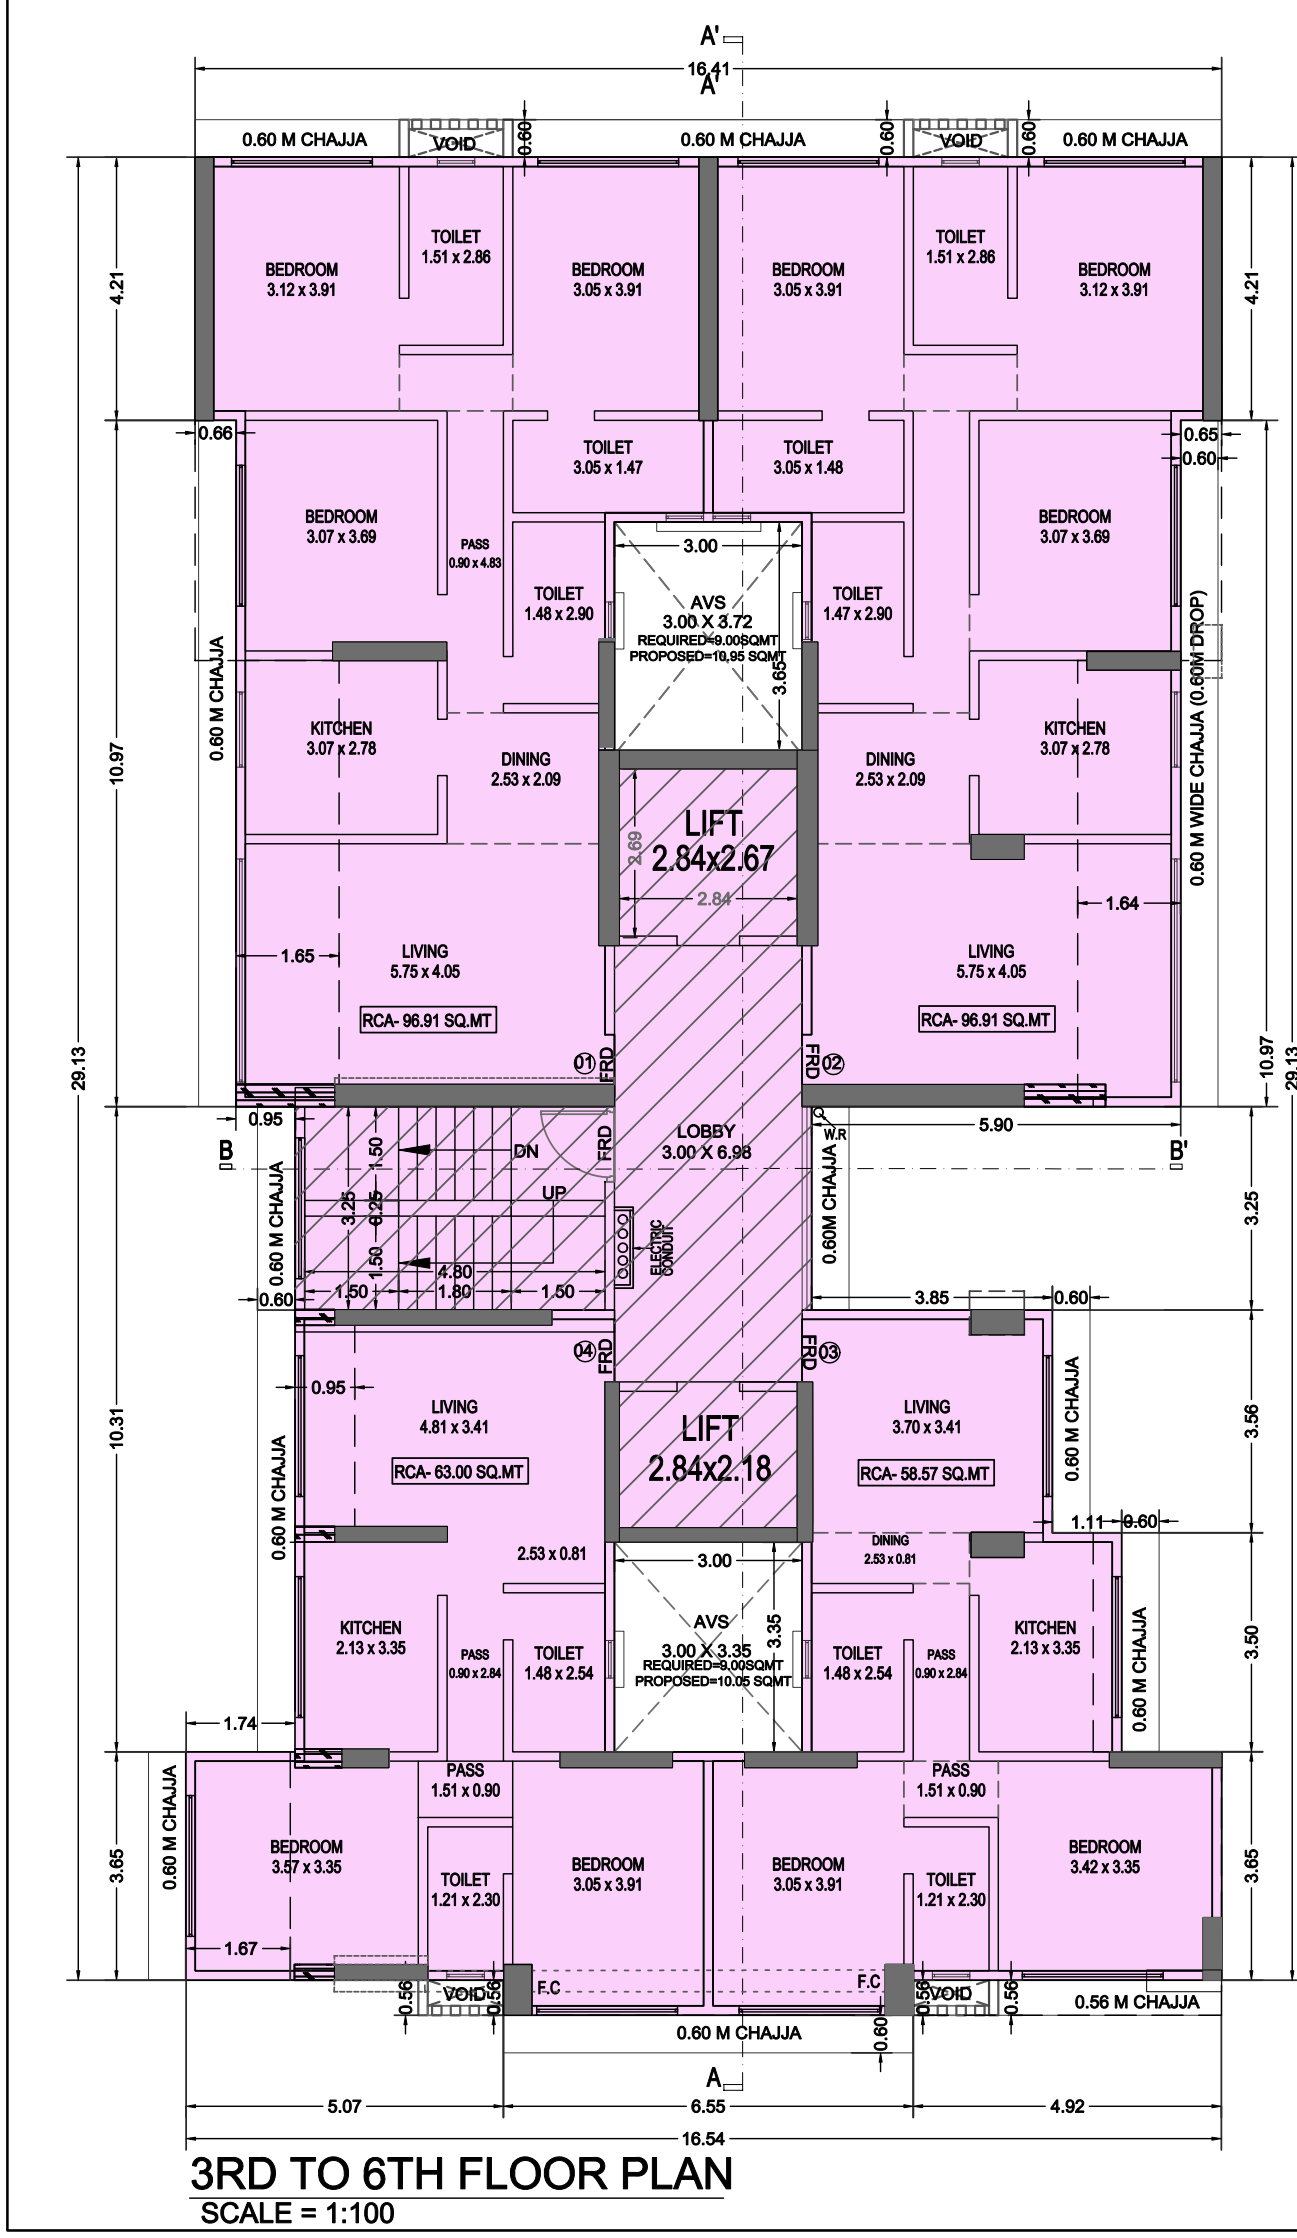

BUILT UP AREA CALCULATION			
3RD TO 6TH FLOOR			
1	16.55	X 28.89	X 1 NO = 479.37 SQ.MT
TOTAL ADDITION			= 479.37 SQ.MT
DEDUCTIONS			
1	0.15	X 4.21	X 1 NO = 0.63 SQ.MT
2	1.74	X 10.31	X 1 NO = 17.94 SQ.MT
3	4.80	X 0.50	X 1 NO = 2.40 SQ.MT
4	1.60	X 3.50	X 1 NO = 5.60 SQ.MT
5	2.70	X 3.50	X 1 NO = 9.45 SQ.MT
6	6.65	X 3.25	X 1 NO = 21.52 SQ.MT
7	0.80	X 10.87	X 1 NO = 8.63 SQ.MT
8	3.00	X 3.50	X 1 NO = 10.50 SQ.MT
9	3.00	X 3.50	X 1 NO = 10.50 SQ.MT
TOTAL DEDUCTION			= 76.58 SQ.MT
TOTAL BUILT UP AREA (X-Y) = 402.79			
STAIRCASE AREA CALCULATION			
3RD TO 6TH FLOOR			
S71	5.15	X 3.25	X 1 NO = 16.87 SQ.MT
S72	3.00	X 12.85	X 1 NO = 37.95 SQ.MT
S73	0.15	X 0.50	X 1 NO = 0.07 SQ.MT
TOTAL STAIRCASE AREA PER FL (TYPICAL FLOOR)			= 54.89 SQ.MT
NET BUILT UP AREA (X-Y) = 347.90			
GROSS BUILT UP AREA (X-Y) = 402.79 SQ.MT			

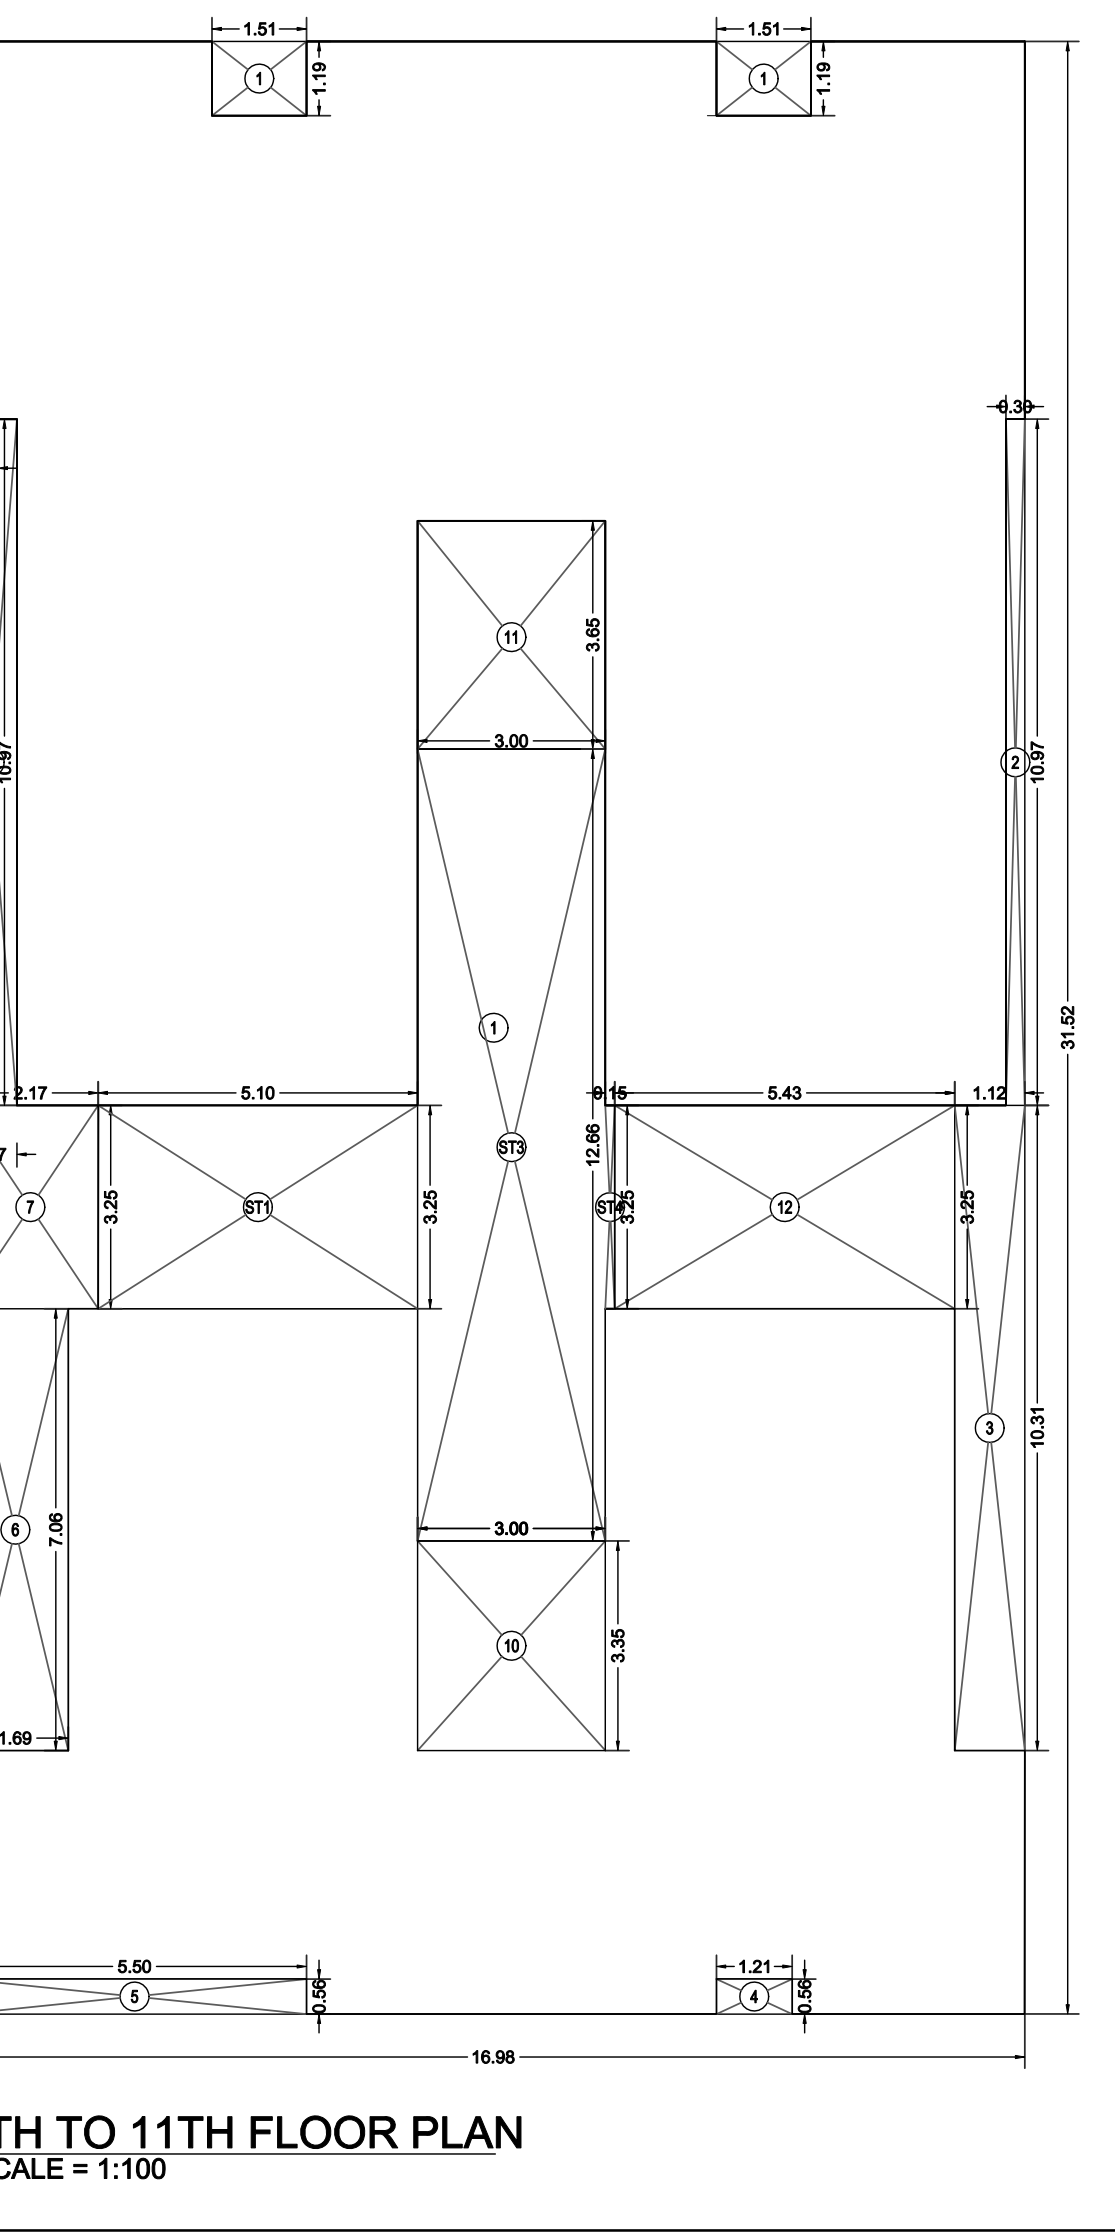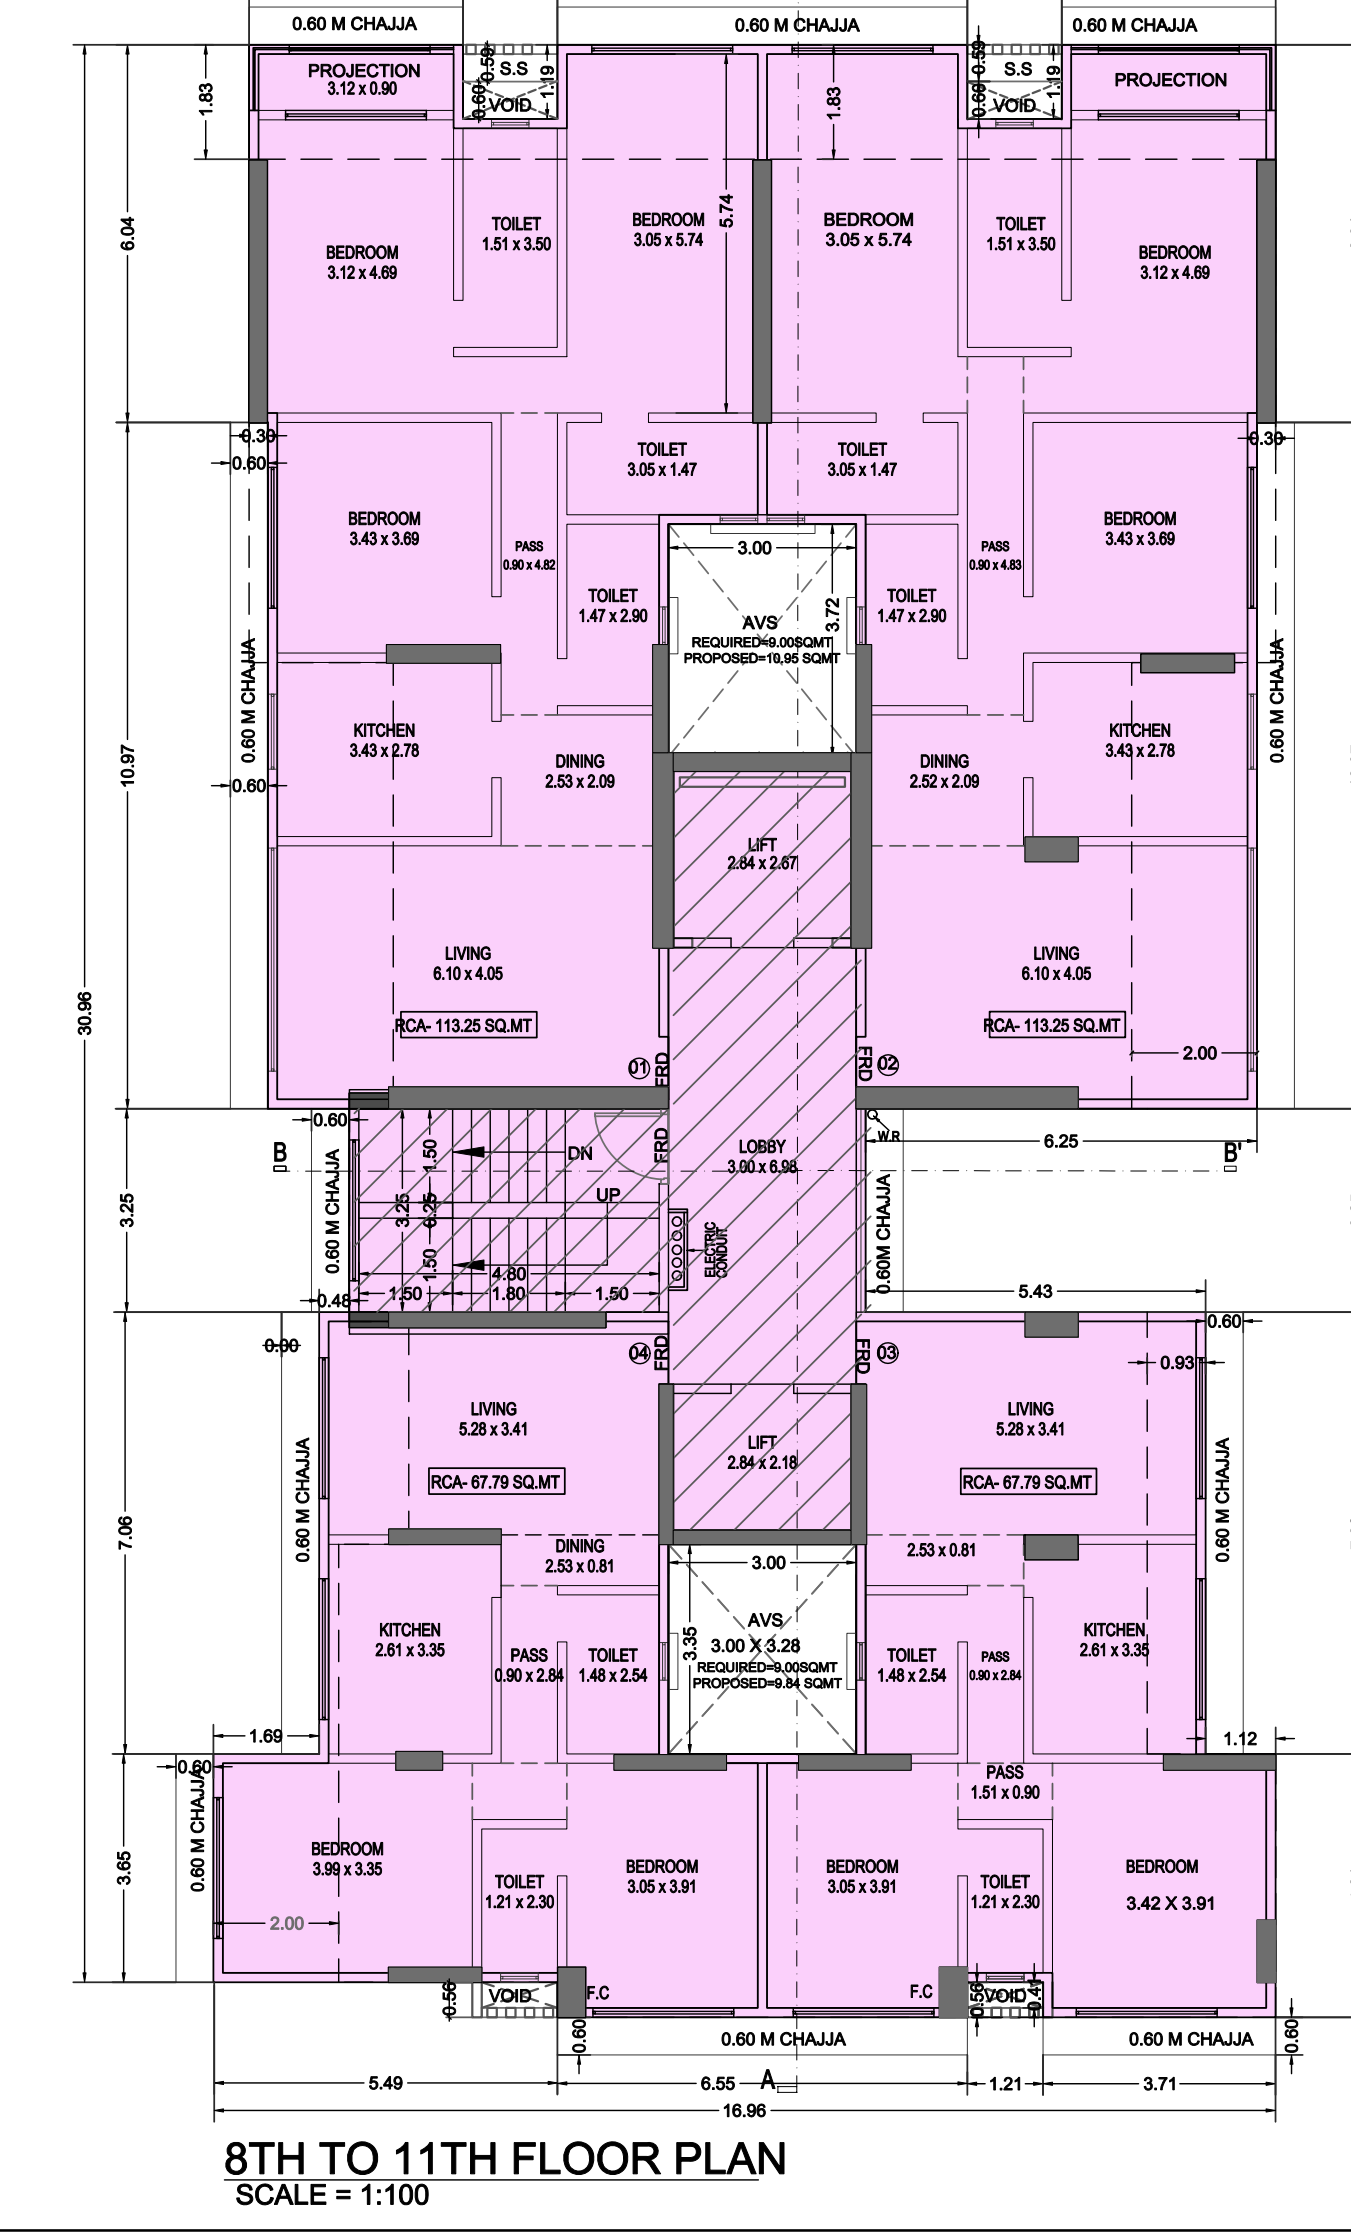

BUILT UP AREA CALCULATION			
8TH TO 11TH FLOOR			
1	16.55	X 31.52	X 1 NO = 523.31 SQ.MT
TOTAL ADDITION			= 523.31 SQ.MT
DEDUCTIONS			
1	1.01	X 1.10	X 2 NOS = 2.20 SQ.MT
2	0.30	X 10.87	X 1 NO = 3.29 SQ.MT
3	1.12	X 10.31	X 1 NO = 11.55 SQ.MT
4	1.21	X 0.50	X 1 NO = 0.60 SQ.MT
5	5.00	X 0.50	X 1 NO = 2.50 SQ.MT
6	1.60	X 7.00	X 1 NO = 11.20 SQ.MT
7	2.17	X 3.25	X 1 NO = 7.05 SQ.MT
8	0.87	X 10.87	X 1 NO = 9.44 SQ.MT
9	0.87	X 0.50	X 1 NO = 0.43 SQ.MT
10	3.00	X 3.50	X 1 NO = 10.50 SQ.MT
11	3.00	X 3.50	X 1 NO = 10.50 SQ.MT
12	5.43	X 3.25	X 1 NO = 17.65 SQ.MT
TOTAL DEDUCTION			= 42.86 SQ.MT
TOTAL BUILT UP AREA (X-Y) = 480.45			
STAIRCASE AREA CALCULATION			
8TH TO 11TH FLOOR			
S71	5.15	X 3.25	X 1 NO = 16.87 SQ.MT
S72	3.00	X 12.85	X 1 NO = 37.95 SQ.MT
S73	0.15	X 0.50	X 1 NO = 0.07 SQ.MT
TOTAL STAIRCASE AREA PER FL (TYPICAL FLOOR)			= 54.89 SQ.MT
NET BUILT UP AREA (X-Y) = 425.56			
GROSS BUILT UP AREA (X-Y) = 523.31 SQ.MT			

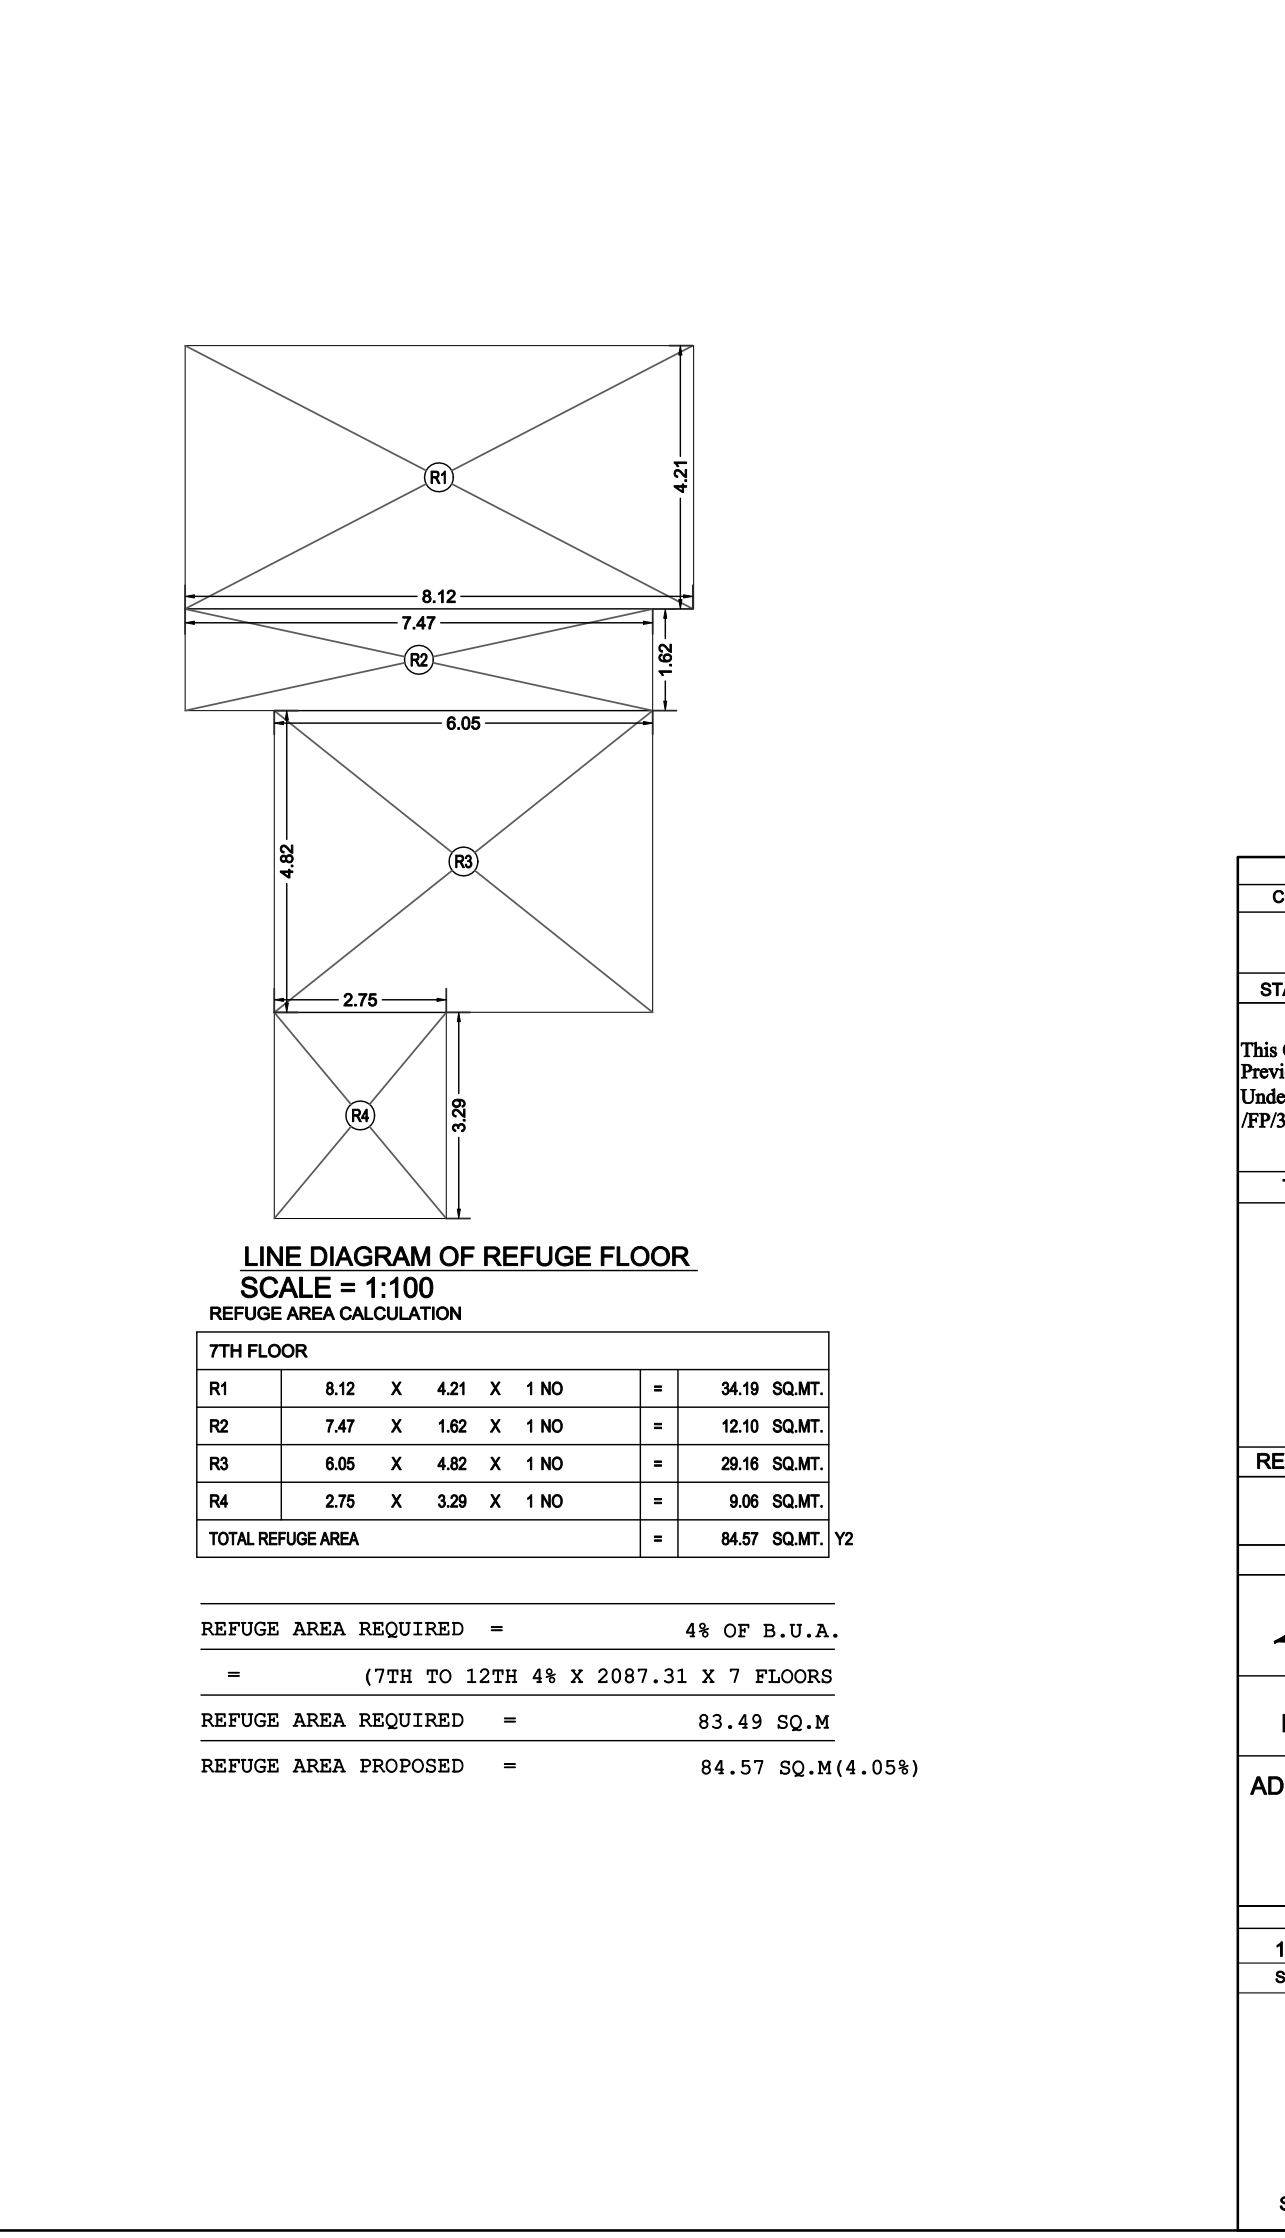

LINE DIAGRAM OF REFUGEE FLOOR			
SCALE = 1:100			
REFUGEE AREA CALCULATION			
7TH FLOOR			
R1	8.13	X 4.21	X 1 NO = 34.23 SQ.MT
R2	7.47	X 1.62	X 1 NO = 12.10 SQ.MT
R3	6.65	X 4.82	X 1 NO = 32.06 SQ.MT
R4	2.75	X 3.25	X 1 NO = 9.05 SQ.MT
TOTAL REFUGEE AREA			= 85.44 SQ.MT
REFUGEE AREA REQUIRED = 4% OF B.U.A.			
REFUGEE AREA REQUIRED			= 17.78 SQ.MT
REFUGEE AREA PROPOSED			= 85.44 SQ.MT

CONTENTS OF SHEET			
3RD TO 12TH FLOOR PLAN AND LINE DIAGRAM CALCULATION			
STAMP OF DATE OF RECEIPT OF PLANS		STAMP OF APPROVAL OF PLANS	
This Drawing Approved to the Previous plans Submitted Under the Drawing No.1311/W/107/2022/1311/W/107/2022			