
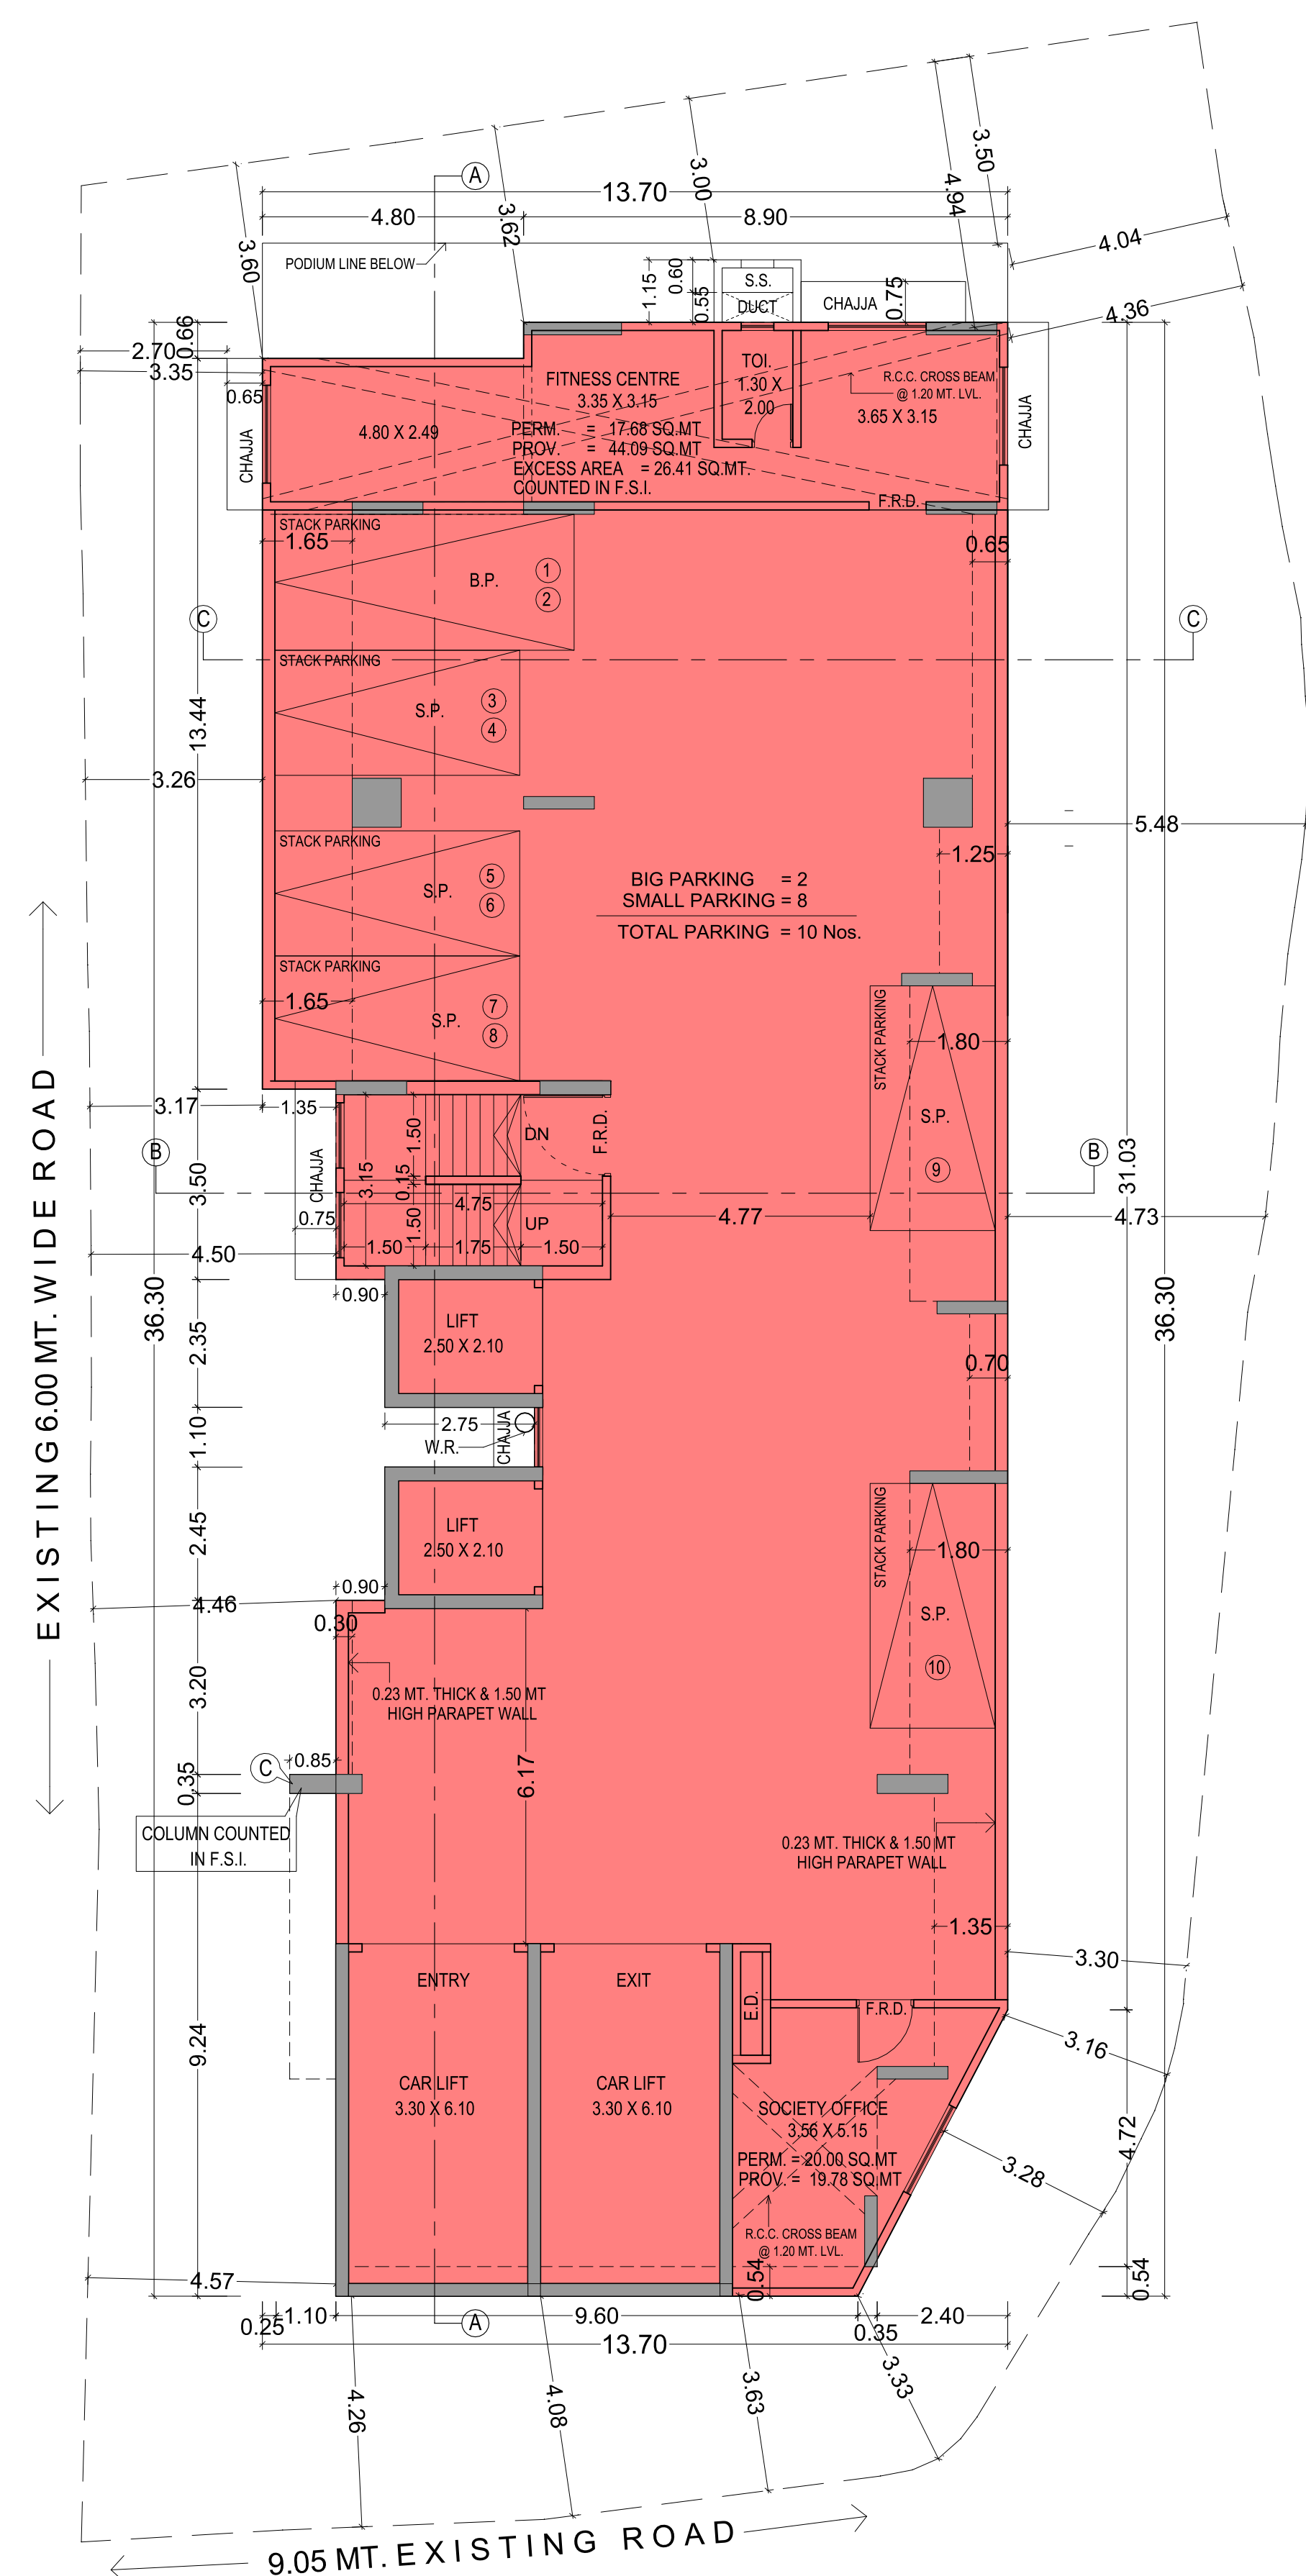
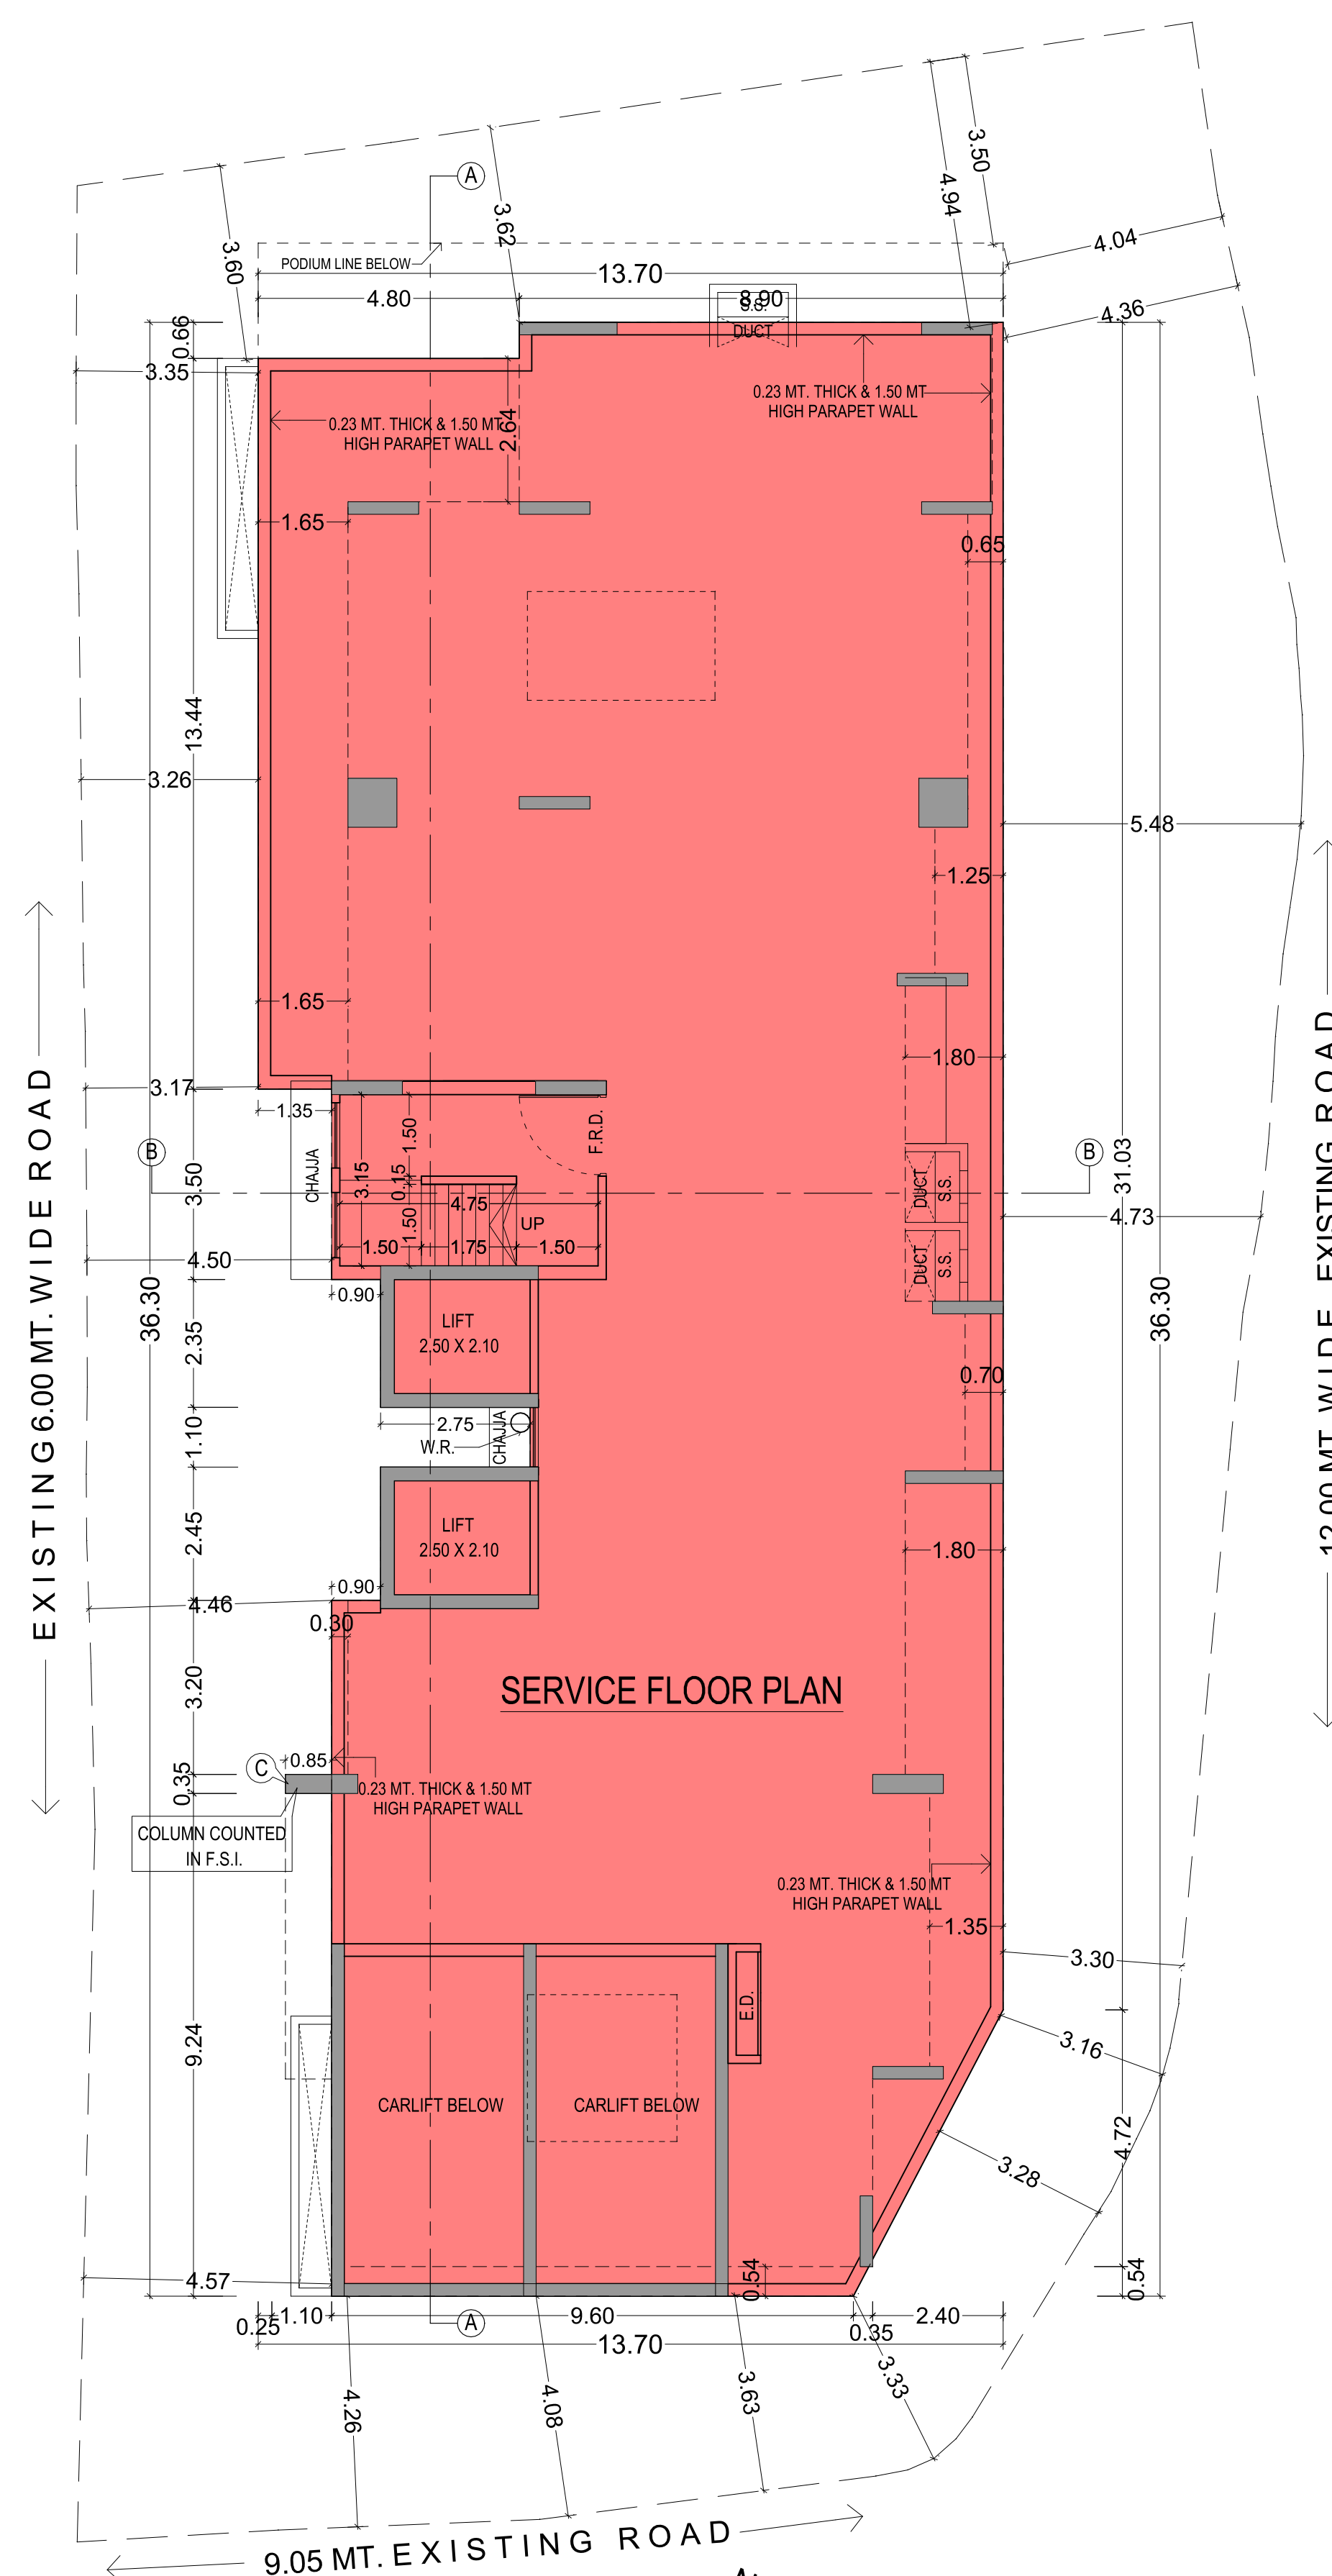
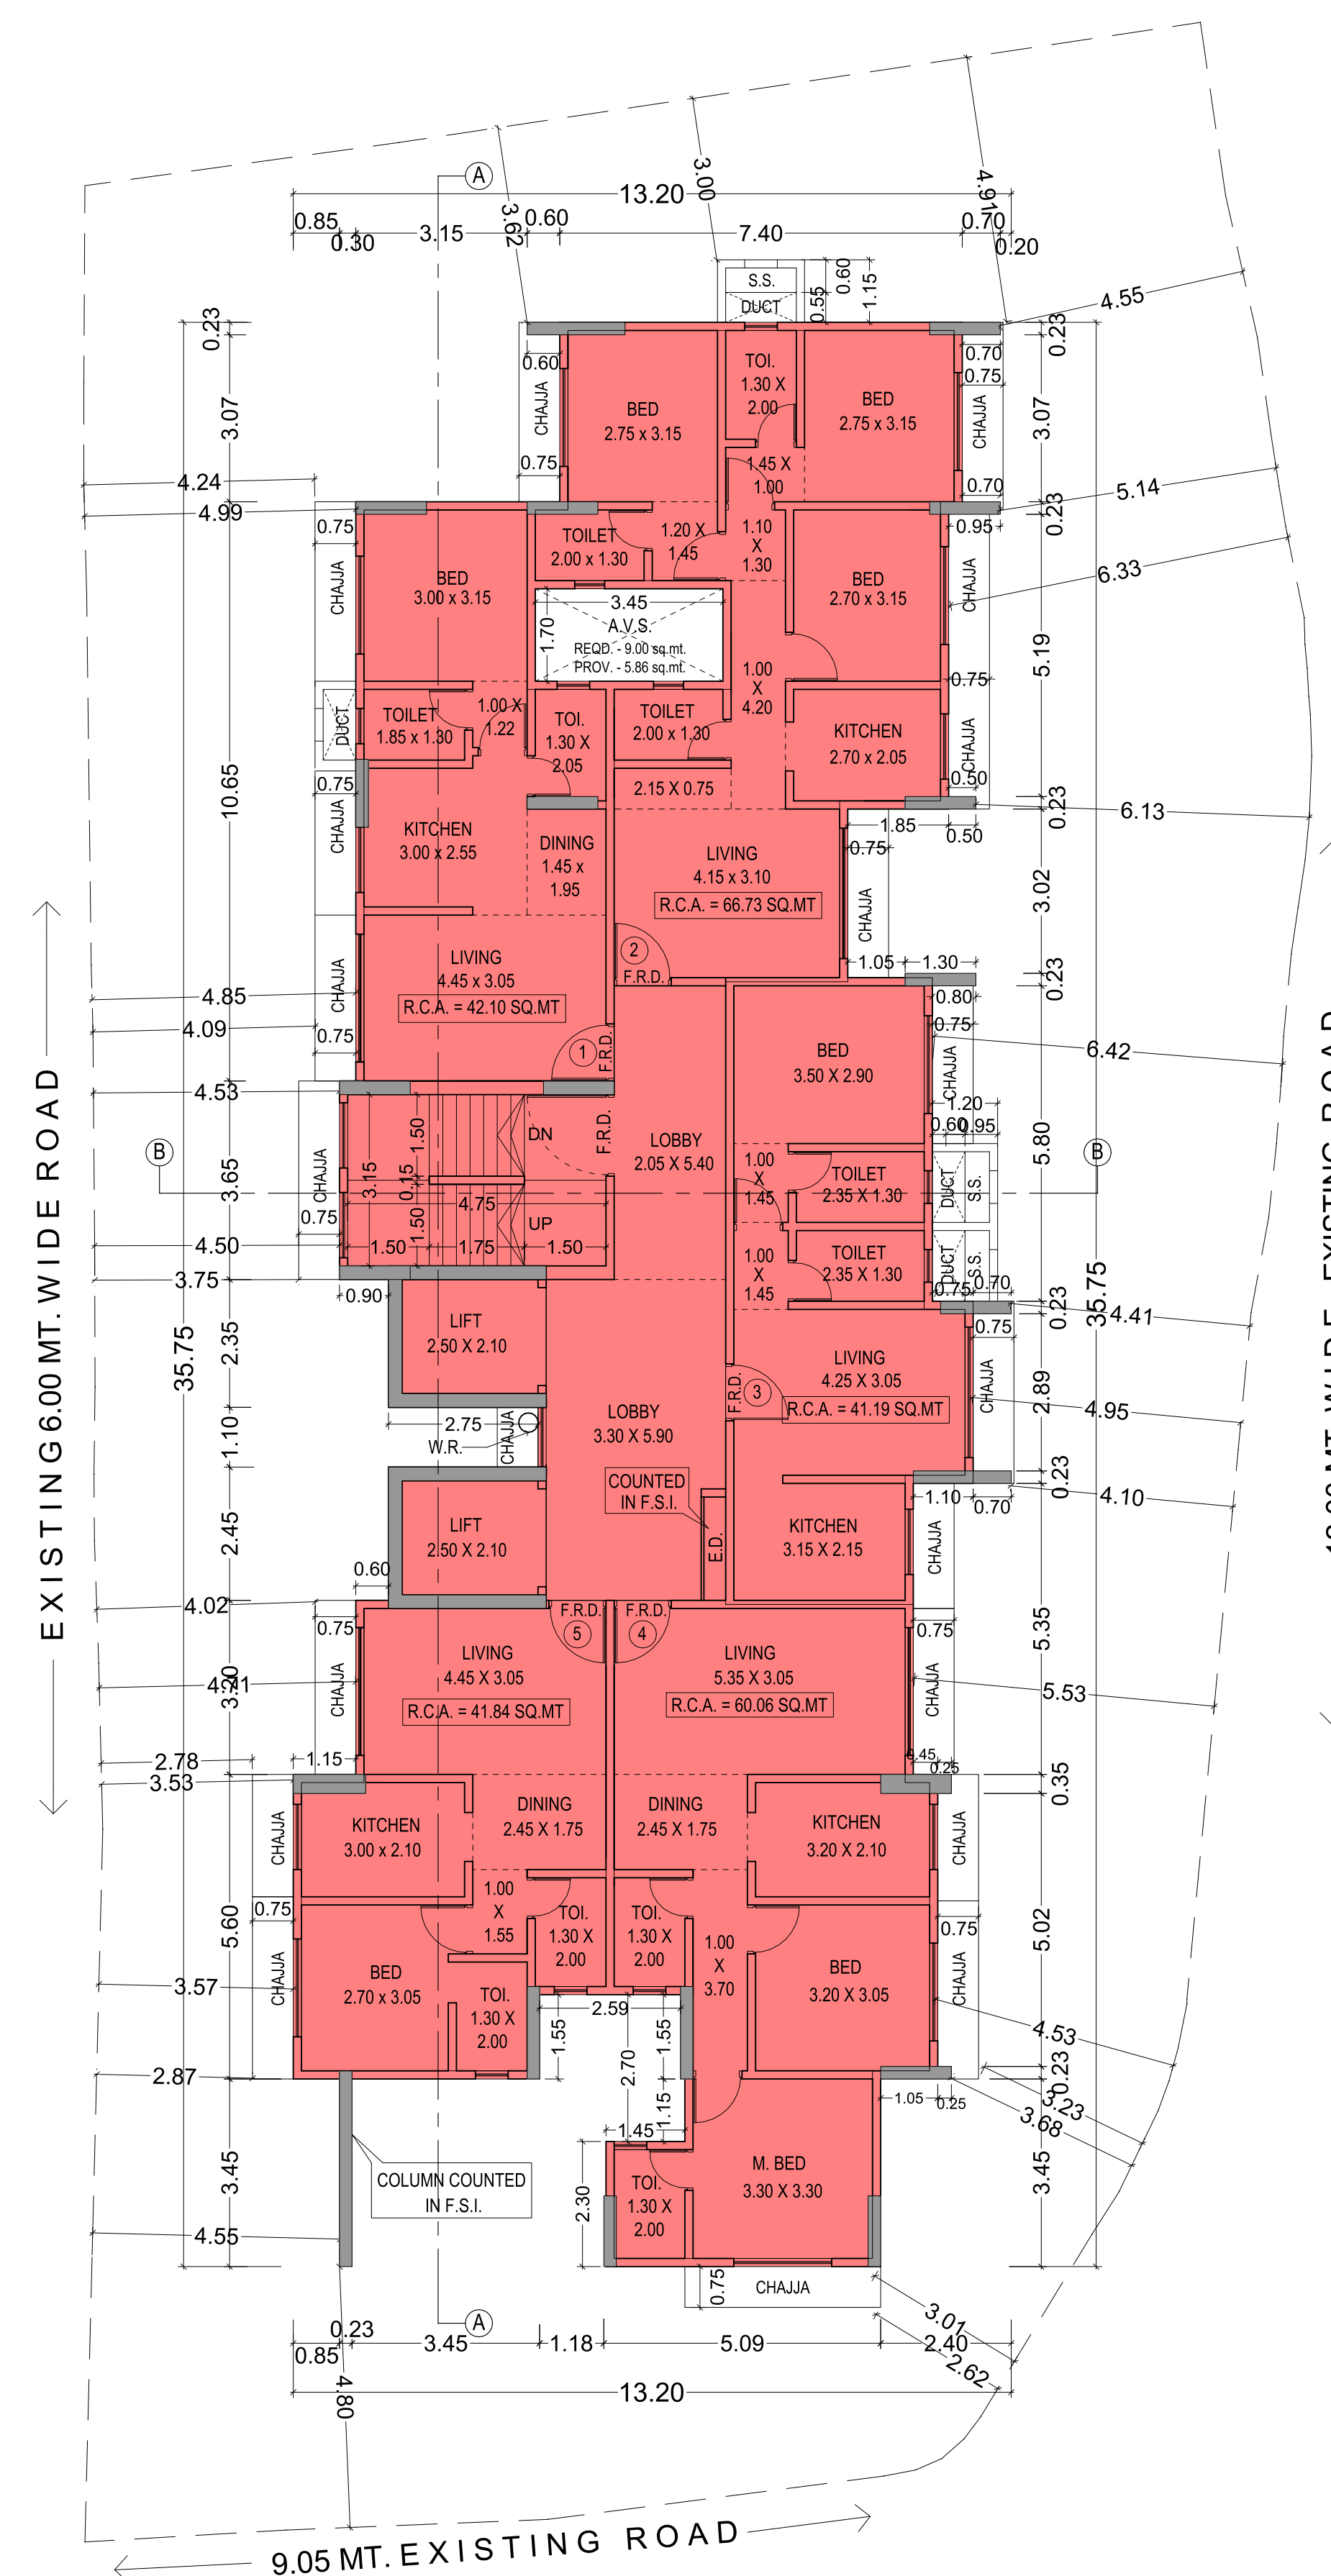


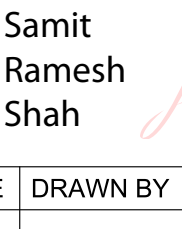

NOTE :-

THIS DRAWING SHALL BE READ IN CONJUNCTION WITH INTIMATION
OF DISAPPROVAL ISSUED UNDER SECTION 346 OF MMC ACT 1888
UNDER NO. P-12531/2022/(232,232/1 TO 4 & 233)/R/N Ward/
MANDPESHWAR-M R/N SIGNED ON EVEN DATE

THIS IS DIGITALLY SIGNED AND ISSUED

3rd, PODIUM FLOOR PLAN, SERVICE FLOOR PLAN, 4th & 5th FLOOR PLAN & DETAILED SECTIONS.					
STAMP OF DATE OF RECEIPT OF PLANS			STAMP OF APPROVAL OF PLANS		
PLANS FOR APPROVAL					
Bhushan Omprakash Malu	Digitally signed by Bhushan Omprakash Malu Date: 2023.04.24 15:22:21 +05'30'	Swapnil Bhagawat Patil 2023.04.24 16:52:11 +05'30'		Mahesh Sambhu Revudkar	Digitally signed by Mahesh Sambhu Revudkar Date: 2023.04.24 17:48:57
	S.E.B.P. (R1)		A.E.B.P. (R/C)		E.E.B.P. (WS) R - WARD
	REVISION	DESCRIPTION	DATE	SIGNATURE	
*****		*****		*****	
NORTH DESCRIPTION OF PROPOSAL & PROPERTY					
PROPOSED REDEVELOPMENT ON THE PLOT No. 9 BEARING C.T.S. No. 232, 232/1 TO 4 & 233, OF VILL. - MANDPESHWAR, AT MADONA COLONY, 12.00 MT. WIDE SANTOSHI MATTA ROAD, BORIVALI - (WEST) MUMBAI - 400103					
NAME & ADDRESS OF OWNER					
Mr. Savio Remadian Varrella & 2 others					
NAME & ADDRESS OF C. A. TO OWNER					
Mr. Samit Ramesh Shah Designated partner of M/s. Deans Home LLP 1, Hendre Castle, Gokhale Road (North), Dadar (west), Mumbai - 400 028			Samit Ramesh Shah 		
JOB No.	DWG. No.	DATE	SCALE	DRAWN BY	CHECKED BY
SIGNATURE, NAME & ADDRESS OF LICENCED STRUCTURAL ENGG.					
EPICON Consultants Pvt. Ltd Mr. Ravindra Deshpande 401, 4th floor, Jyoti Estate CHS, Next to Jasick Sweet, Sahar Road, near Andheri Rty. Station, Andheri (East), Mumbai - 400 069			RAVINDRA DATTATRAYA A DESHPANDE Digitally signed by RAVINDRA DATTATRAYA DESHPANDE Date: 2023.04.21 18:39:09 +05'30'		
SIGNATURE, NAME & ADDRESS OF LICENCED ARCHITECTS					
S. B. ASSOCIATES ARCHITECTS & DESIGNERS VYOMESH-D-63/8 GR.FL. OPP GOKUL HOTEL,S.V.P.ROAD, BORIVALI(W),MUMBAI - 400 092			SAURABH SUHAS BOROLE Digitally signed by Saurabh Suhas Borole DN: cn=saurabh, o=S.A.S.Architects, email=saurabhborole@gmail.com, c=INDIA serial=00000000, version=3, reason=unavailable, date=2023.04.21 17:21:11 +05'30', uri=http://www.sbaa.in, email=saurabhborole@gmail.com 17211 = unavailability of the signer (2023.04.21 17:21:11 +05'30')		
SHRI. SAURABH S. BOROLE (ARCHITECT)					