

Approved Subject to the condition
Mentioned in this office permission
Letter no. SRA/ENG/PH/107/01/19/2023/023/02
28 AUG 2023
Excavation
Sum Rehabilitation Authority

CONTENTS OF SHEET
1ST FLOOR PLAN WING-A TO D, AREA CALCULATION 1ST FLOOR PLAN.

AREA CALCULATION OF STAIRCASE, LIFT & LIFT LOBBY (1ST SLAB LEVEL) (WING-A)

1	2.760	X	0.450	X	1	=	1.24
2	0.510	X	3.500	X	2	=	3.61
3	2.400	X	10.750	X	1	=	25.80
4	4.031	X	3.600	X	1	=	14.51
TOTAL AREA							45.16
LESS DUCT AREA							0.00
TOTAL AREA OF STAIRCASE							45.16

LINE DIAGRAM OF STAIRCASE, LIFT & LIFT LOBBY (WING-A) SCALE 1:200

AREA CALCULATION OF STAIRCASE, LIFT & LIFT LOBBY (1ST SLAB LEVEL) (WING-B)

A1	0.500	X	0.150	X	1	=	0.08
1	2.510	X	0.450	X	1	=	1.13
2	2.400	X	4.360	X	1	=	10.42
3	0.510	X	3.292	X	1	=	1.67
4	0.150	X	0.850	X	2	=	0.26
5	1.900	X	0.850	X	1	=	1.61
6	0.510	X	1.450	X	1	=	0.74
7	2.400	X	1.700	X	1	=	4.08
8	5.400	X	3.600	X	1	=	19.44
9	2.310	X	0.850	X	1	=	1.96
10	2.310	X	3.450	X	1	=	7.97
TOTAL AREA							52.58

LINE DIAGRAM OF STAIRCASE, LIFT & LIFT LOBBY (WING-B) SCALE 1:200

AREA CALCULATION OF STAIRCASE, LIFT & LIFT LOBBY (1ST SLAB LEVEL) (WING-C)

1	2.760	X	4.850	X	1	=	13.25
2	0.511	X	0.950	X	1	=	0.49
3	1.799	X	0.850	X	1	=	1.53
4	2.244	X	1.700	X	1	=	3.82
5	5.550	X	3.450	X	1	=	19.15
6	0.511	X	2.300	X	1	=	1.18
7	1.799	X	0.850	X	1	=	1.53
8	0.150	X	3.500	X	1	=	0.50
9	2.760	X	3.450	X	1	=	9.52
10	0.380	X	0.150	X	1	=	0.06
TOTAL AREA							51.02

LINE DIAGRAM OF STAIRCASE, LIFT & LIFT LOBBY (WING-C) SCALE 1:200

AREA CALCULATION OF STAIRCASE, LIFT & LIFT LOBBY (1ST SLAB LEVEL) (WING-D)

1	4.550	X	5.627	X	1	=	25.60
14	4.730	X	0.270	X	1	=	1.29
2	2.600	X	4.780	X	1	=	12.43
4	7.150	X	3.430	X	1	=	24.52
5	4.730	X	2.470	X	1	=	11.61
6	0.130	X	3.844	X	1	=	0.50
7	5.900	X	3.600	X	1	=	21.24
TOTAL AREA							97.23


LINE DIAGRAM OF STAIRCASE, LIFT & LIFT LOBBY (WING-D) SCALE 1:200

AREA CALCULATION OF STAIRCASE, LIFT & LIFT LOBBY						
(1ST SLAB LEVEL)						
(WING-D)						
1	4.550	X	5.627	X	1	= 25.60
1A	4.700	X	0.273	X	1	= 1.28
2	2.600	X	4.780	X	1	= 12.43
4	7.150	X	3.430	X	1	= 24.52
5	4.700	X	2.470	X	1	= 11.61
6	0.150	X	3.644	X	1	= 0.55
7	5.900	X	3.600	X	1	= 21.24
TOTAL AREA						= 97.23

AREA CALCULATION OF (1ST FLOOR SLAB LEVEL) (WINGS)

1	15.951	X	6.180	X	1	=	98.58
2	10.751	X	4.250	X	1	=	45.59
3	4.031	X	3.600	X	1	=	14.51
4	10.750	X	6.500	X	1	=	69.88
5	17.740	X	11.550	X	1	=	204.54
6	18.239	X	4.850	X	1	=	88.46
7	5.400	X	3.600	X	1	=	19.44
8	18.239	X	16.849	X	1	=	305.95
9	16.148	X	8.851	X	1	=	142.75
10	10.751	X	4.850	X	1	=	51.84
11	10.748	X	3.500	X	1	=	37.62
12	10.367	X	6.033	X	1	=	62.54
13	11.661	X	4.747	X	0.5	=	27.58
14	13.005	X	7.180	X	0.5	=	46.75
15	8.143	X	0.953	X	0.67	=	5.20
16	13.186	X	5.437	X	0.5	=	35.75
17	7.550	X	15.149	X	1	=	88.22
18	4.700	X	13.439	X	1	=	63.16
19	2.600	X	10.319	X	1	=	32.03
20	2.000	X	7.539	X	1	=	15.08
21	2.480	X	3.430	X	1	=	8.49
22	4.850	X	5.900	X	1	=	28.62
23	5.900	X	3.600	X	1	=	21.24
24	7.330	X	2.258	X	1	=	16.54
25	14.850	X	7.539	X	1	=	110.30
26	2.679	X	2.928	X	1	=	7.84
27	3.210	X	1.037	X	0.5	=	1.66
28	3.210	X	1.100	X	0.5	=	1.77
29	40.213	X	8.010	X	0.5	=	161.20
TOTAL AREA							1807.97
LESS DUCT AREA							0.00
TOTAL AREA OF 1ST FLOOR							1807.98

LINE DIAGRAM OF 1ST FLOOR SCALE 1:500

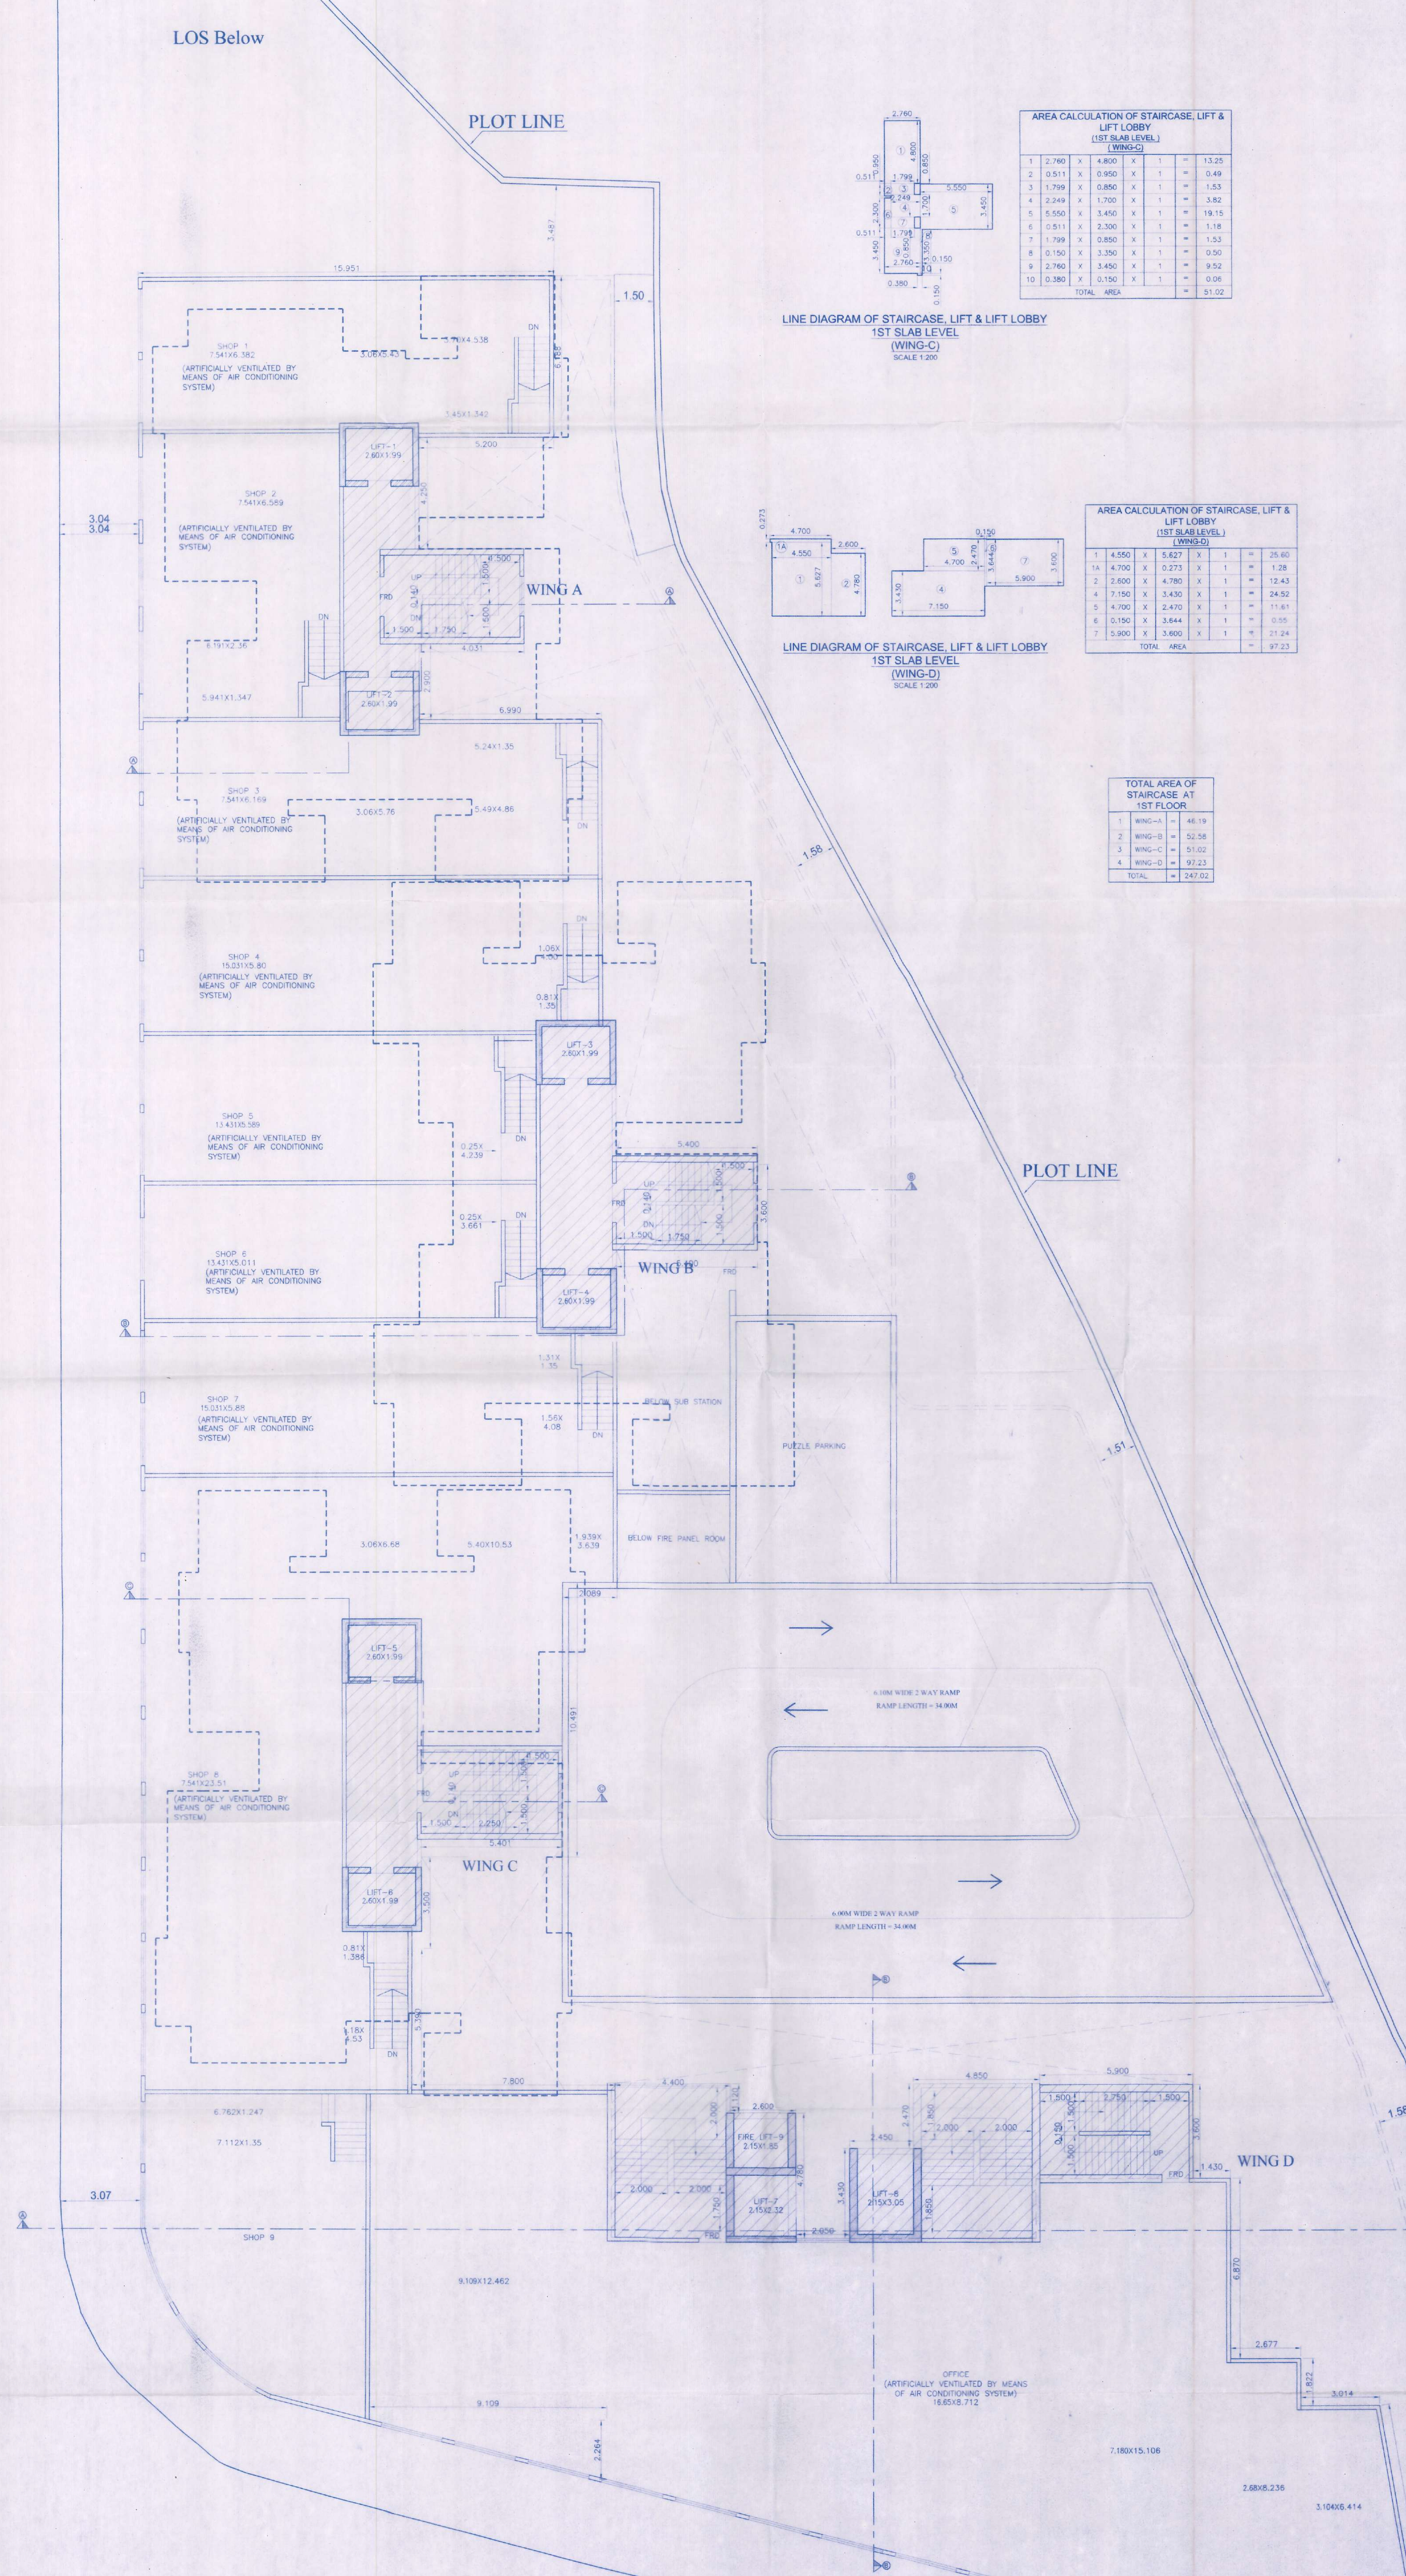

1ST FLOOR PLAN SCALE 1:100

URBDES
LICENSED SURVEYOR & ENGINEERS
437/2ND KANTHARI BLDG, DARGAH PRADE RO, DARGAH (D)
DEVELOPERS:
M/S. SHREEA CONSTRUCTION.
PROJECT:
PROPOSED S.R. SCHEME UNDER REG. 33(11) OF DCPR-2034 ON PLOT BEARING C.T.S. NO. 307/8 OF VILLAGE VALNA, TAL. BORIVALI CLUSTERED WITH APPROVED S.R. SCHEME UNDER REG. 33(10) & REG. 33(11) OF DCPR-2034 ON PLOT BEARING C.T.S. NO. 1(P), 2(P), 264, 265, 266, 216A/1A, 216A/1A, 216A/1A TO 10 OF VILLAGE VALNA, TAL. BORIVALI
SOCIETY
MALAD GANGA CHS LTD.
DESCRIPTION: PLANS OF PROPOSED BLDG (IOA APPROVAL)
First Floor Plan Wing A to D
JOB NO. DRAWING NO. SCALE DRN BY SHEET NO. CHECKED
5203 SRA/CA APP 1:100 SWAT 3 / 14
2:ARCH APP, 20233 PROP, DRN FOR 100/2023 M-01 FOR SRA APP